F.A.P RTE.	SECTION	COUNTY	TOTAL SHEETS	SHEET NO.
774	•	EFFINGHAM	273	56
STA. 946+00.00		TO STA. 957+00.00		
FED. ROAD DIST. NO. 7	ILLINOIS	FED. AID PROJECT		

• 107WRS-1, 107BY, 107BY-1 & 107B-2

CONTRACT NO. 94827

N

50 0 50 100

PIPE UNDERDRAINS FABRIC LINED TRENCH, 6"
LT STA. 951+40.00 - STA. 957+00.00 560'

CONCRETE HEADWALL FOR UNDERDRAIN
LT STA. 951+40.00 1 EACH

PCBC 4'x3' EXTENSION (CULVERT NO. 1)
STA. 951+33.21
LENGTH = 23' LT & 25' RT
USFL = 46' RT, EL = 601.68
DSFL = 53' LT, EL = 599.88
(SEE SHEET 112 FOR CONCRETE COLLAR DETAILS)

BOX CULVERT END SECTION, CULVERT NO. 1
STA. 951+33.21 2 EACH

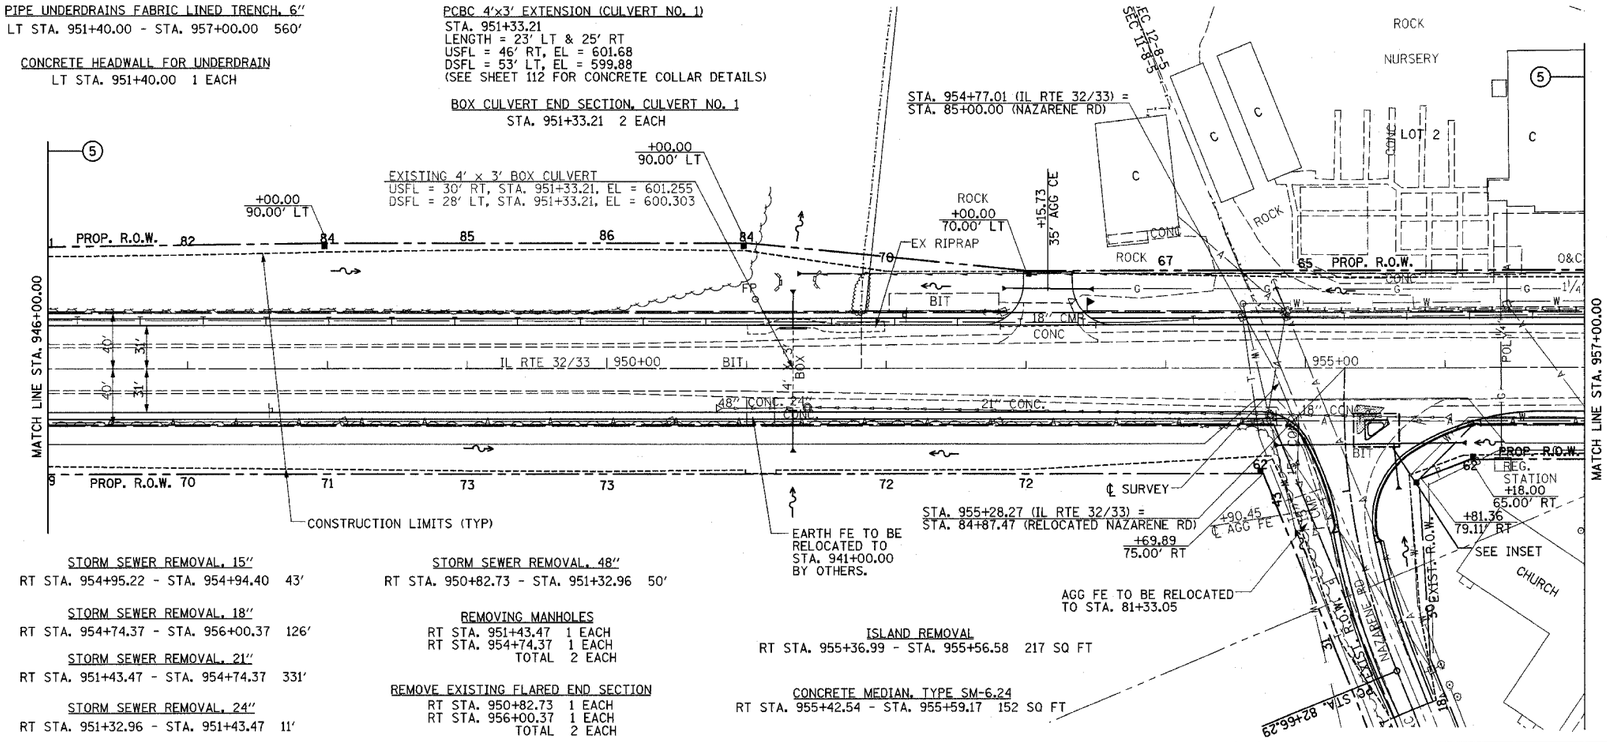

STORM SEWER REMOVAL, 15"
RT STA. 954+95.22 - STA. 954+94.40 43'

STORM SEWER REMOVAL, 18"
RT STA. 954+74.37 - STA. 956+00.37 126'

STORM SEWER REMOVAL, 21"
RT STA. 951+43.47 - STA. 954+74.37 331'

STORM SEWER REMOVAL, 24"
RT STA. 951+32.96 - STA. 951+43.47 11'

STORM SEWER REMOVAL, 48"
RT STA. 950+82.73 - STA. 951+32.96 50'

REMOVING MANHOLES
RT STA. 951+43.47 1 EACH
RT STA. 954+74.37 1 EACH
TOTAL 2 EACH

REMOVE EXISTING FLARED END SECTION
RT STA. 950+82.73 1 EACH
RT STA. 956+00.37 1 EACH
TOTAL 2 EACH

ISLAND REMOVAL
RT STA. 955+36.99 - STA. 955+56.58 217 SQ FT

CONCRETE MEDIAN, TYPE SM-6.24
RT STA. 955+42.54 - STA. 955+59.17 152 SQ FT

COMBINATION CONCRETE CURB AND GUTTER, TYPE B-6.24
LT STA. 83+72.00 - STA. 84+48.00 87'
RT STA. 83+61.00 - STA. 84+46.00 127'
TOTAL 214'

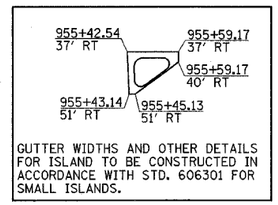

GUTTER WIDTHS AND OTHER DETAILS FOR ISLAND TO BE CONSTRUCTED IN ACCORDANCE WITH STD. 606301 FOR SMALL ISLANDS.

INSET

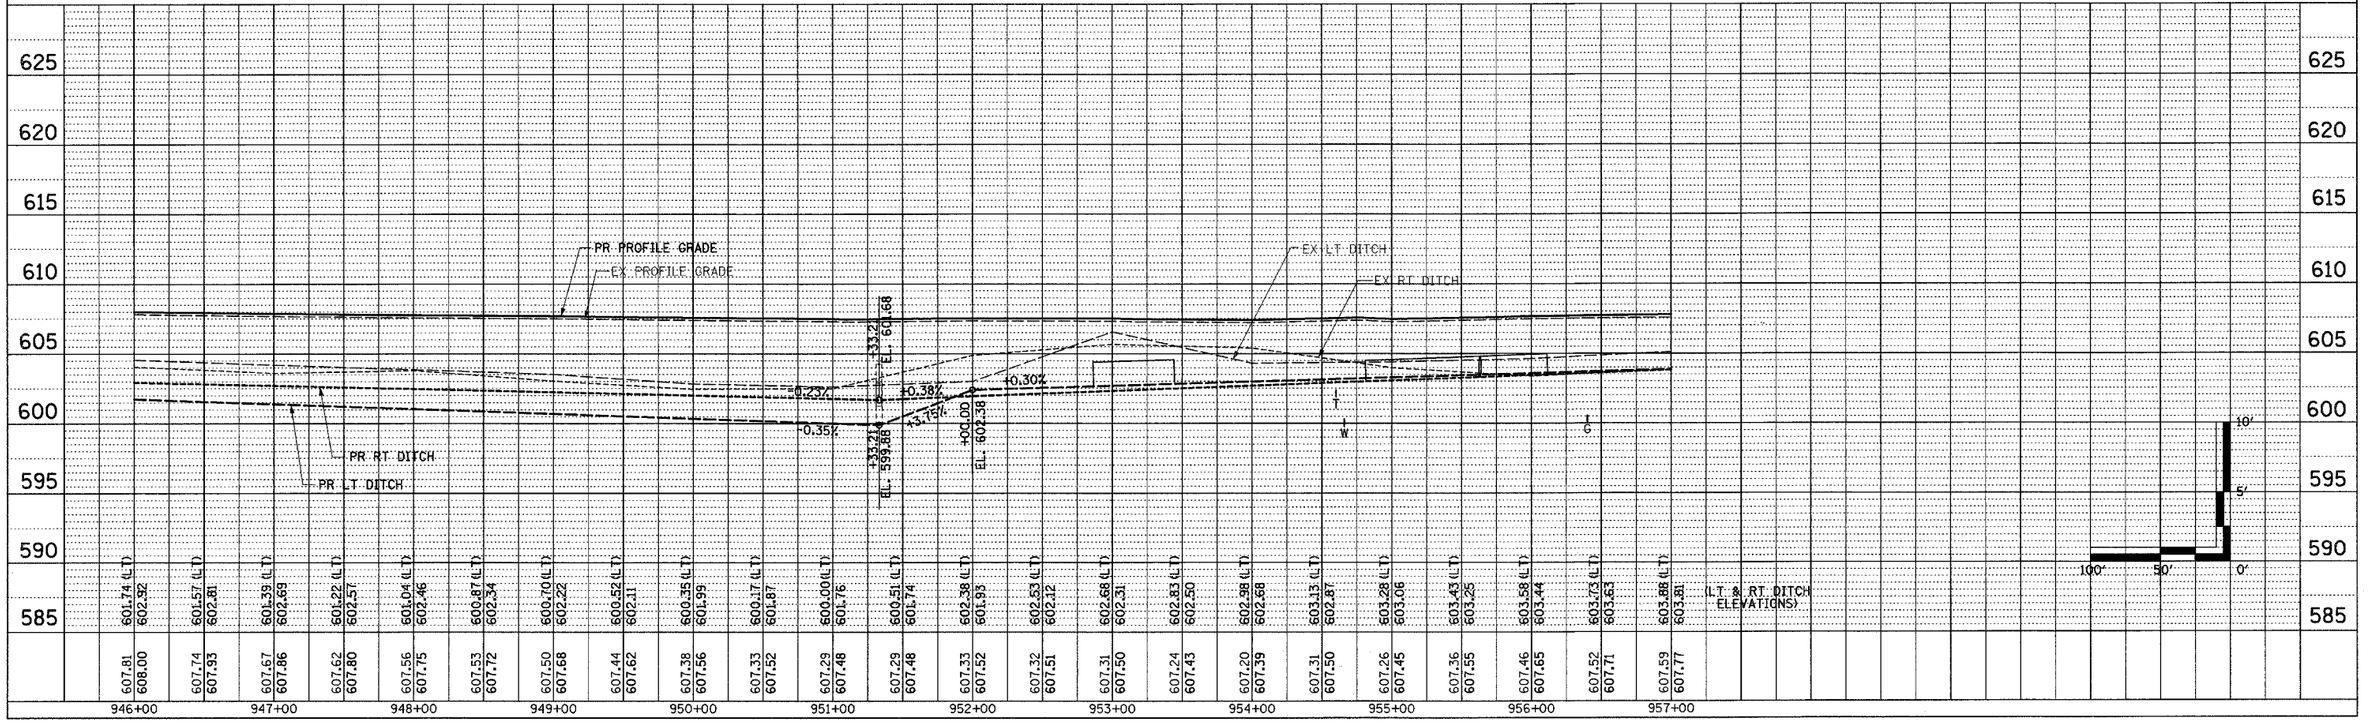

MAIN LINE SHEET 2 OF 12

BLANK, WESSELINK, COOK & ASSOCIATES ENGINEERS - CONSULTANTS DECATUR, ILLINOIS

F.A.P. 774 (IL 32/33) SEC 107 WRS-1, 107BY, 107BY-1 & 107B-2

EFFINGHAM COUNTY