F.A.P RTE.	SECTION	COUNTY	TOTAL SHEETS	SHEET NO.
774	*	EFFINGHAM	273	132
STA. 984+00.00	TO STA. 985+00.00			
FED. ROAD DIST. NO. 7	ILLINOIS	FED. AID PROJECT		

*107WRS-1, 107BY, 107BY-1 & 107B-2

STAGE II (LT) STAGE I (RT)

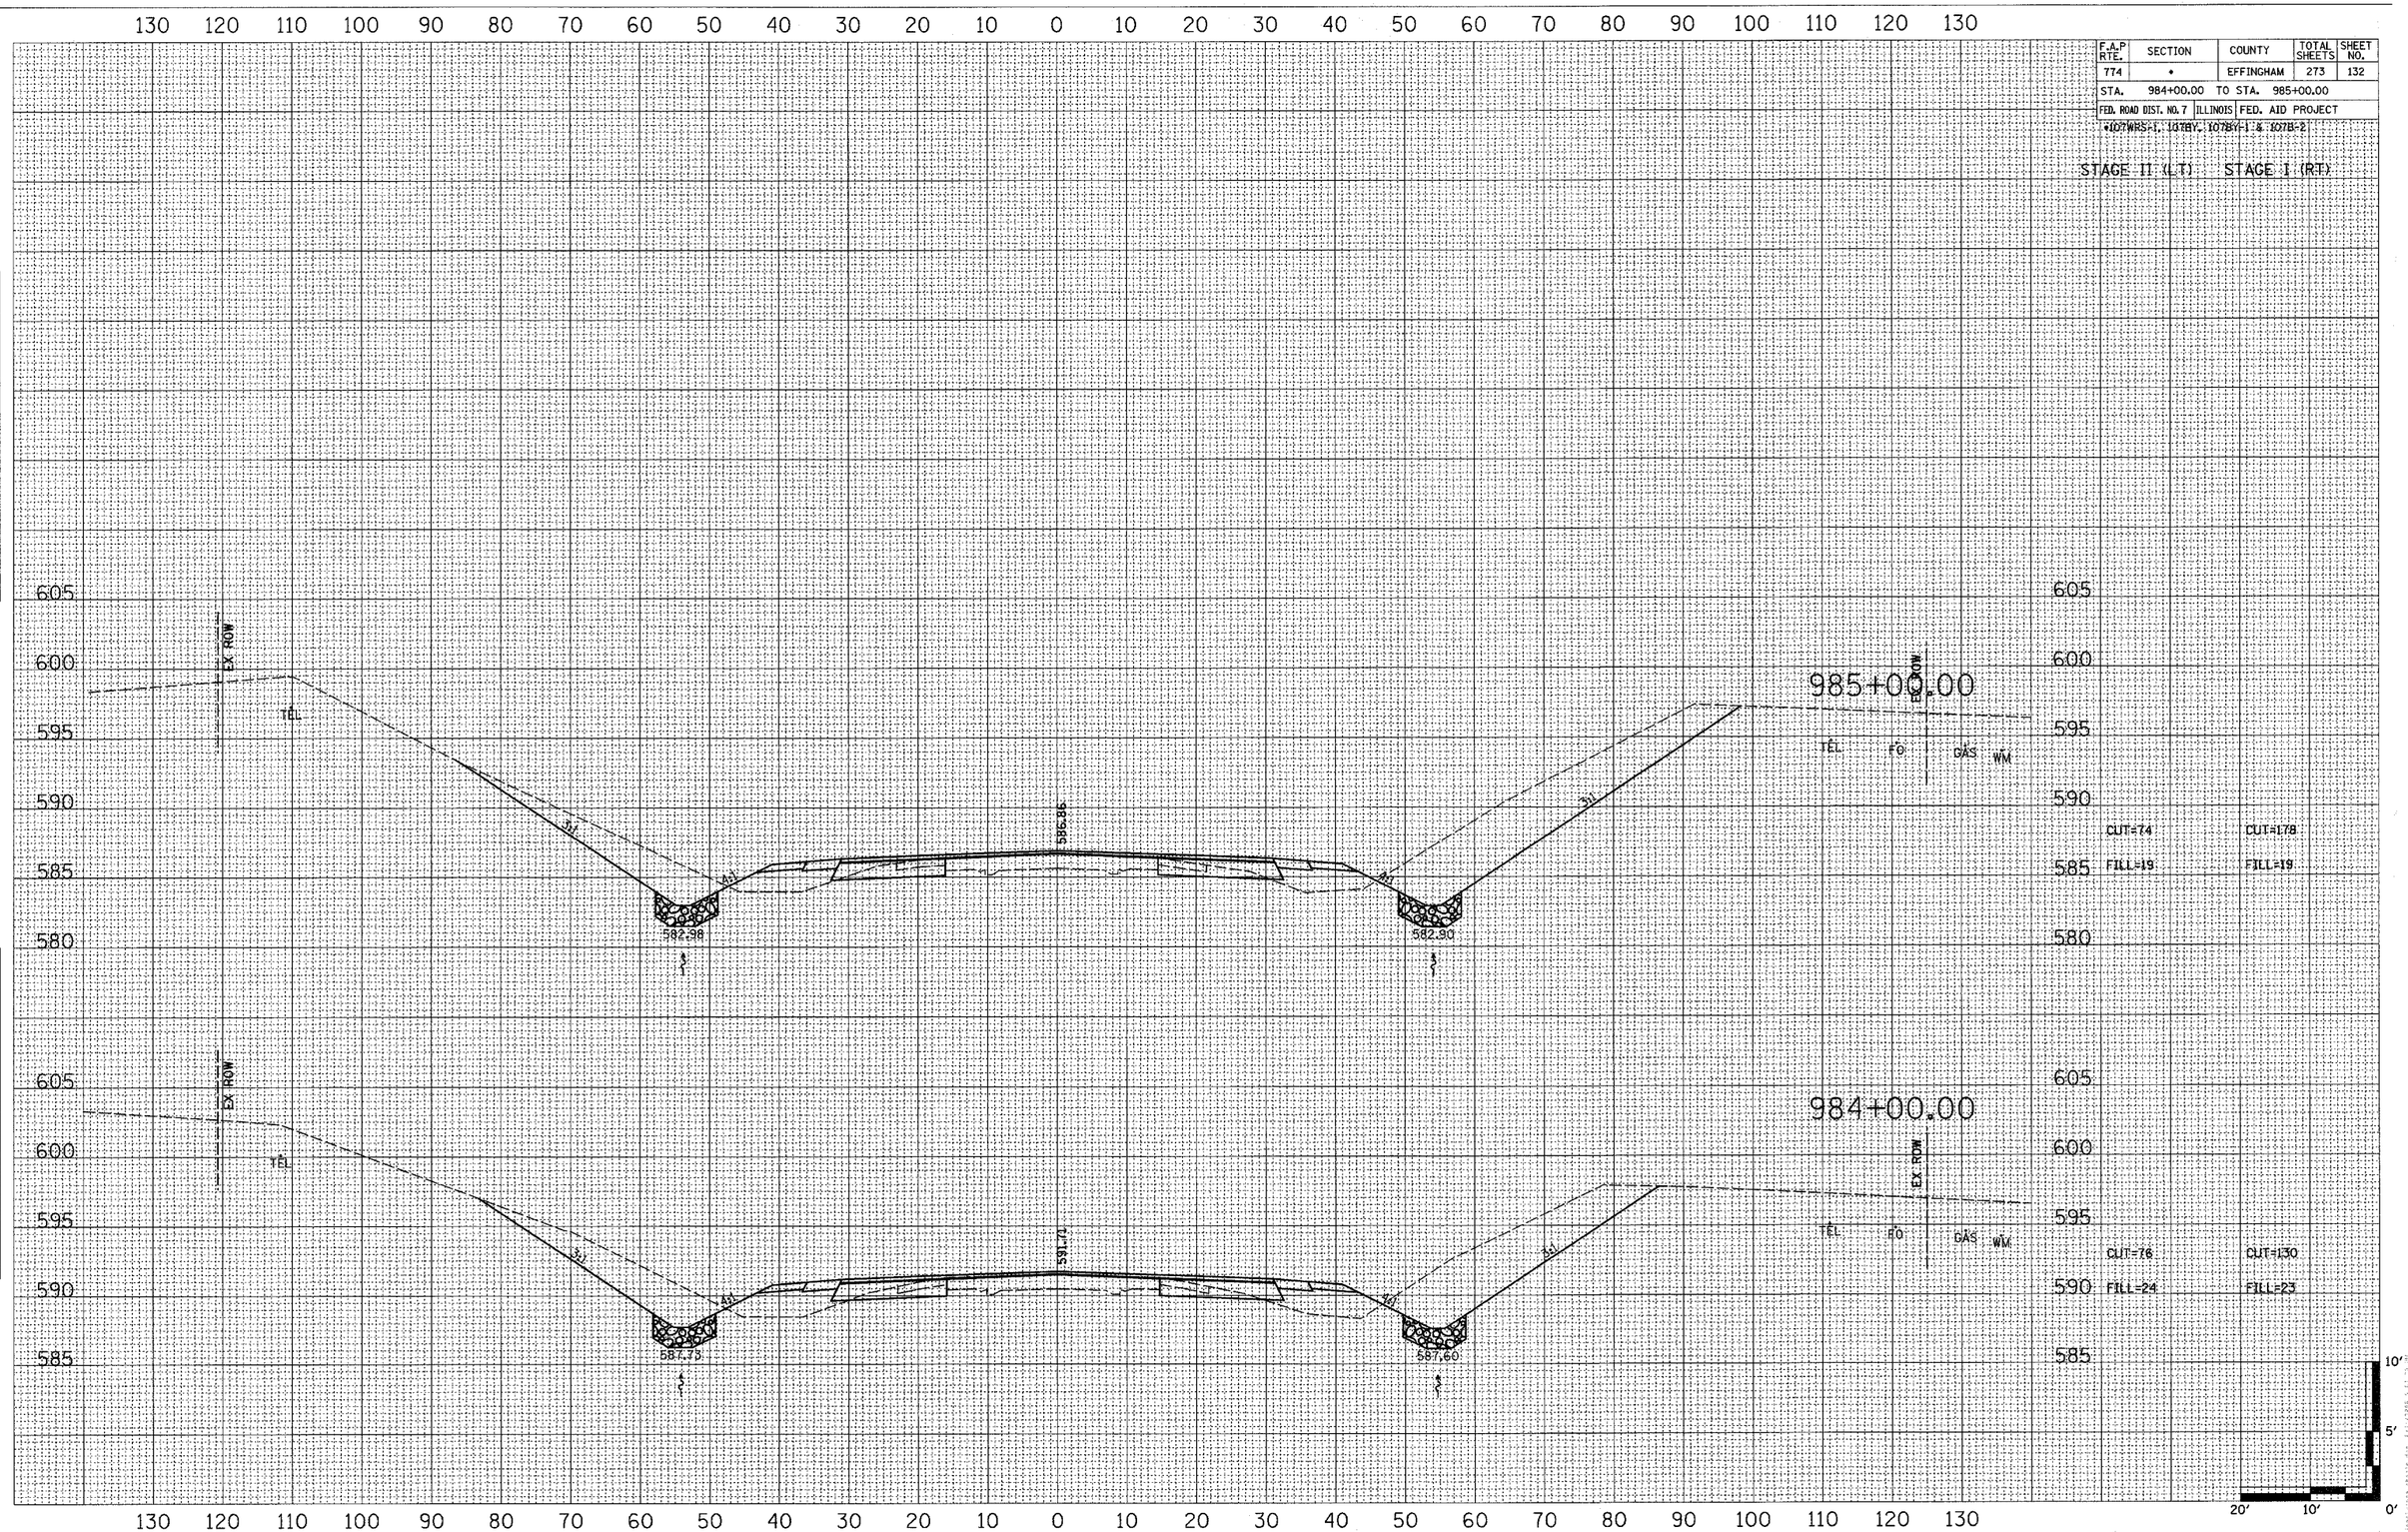

FINAL SURVEY	BY	DATE
SURVEYED		
PLOTTED		
TEMPLATE		
AREAS		
AREAS CHECKED		
NOTE BOOK		
NO.		

ORIGINAL SURVEY	BY	DATE
SURVEYED		
PLOTTED		
TEMPLATE		
AREAS		
AREAS CHECKED		
NOTE BOOK		
NO.		