F.A.P RTE.	SECTION	COUNTY	TOTAL SHEETS	SHEET NO.
774	*	EFFINGHAM	273	154
STA. 1029+50.00 TO STA. 1030+00.00				
FED. ROAD DIST. NO. 7	ILLINOIS	FED. AID PROJECT		

*107WRS-1, 107BY, 107BY-1 & 107B-2

STAGE II (LT) STAGE I (RT)

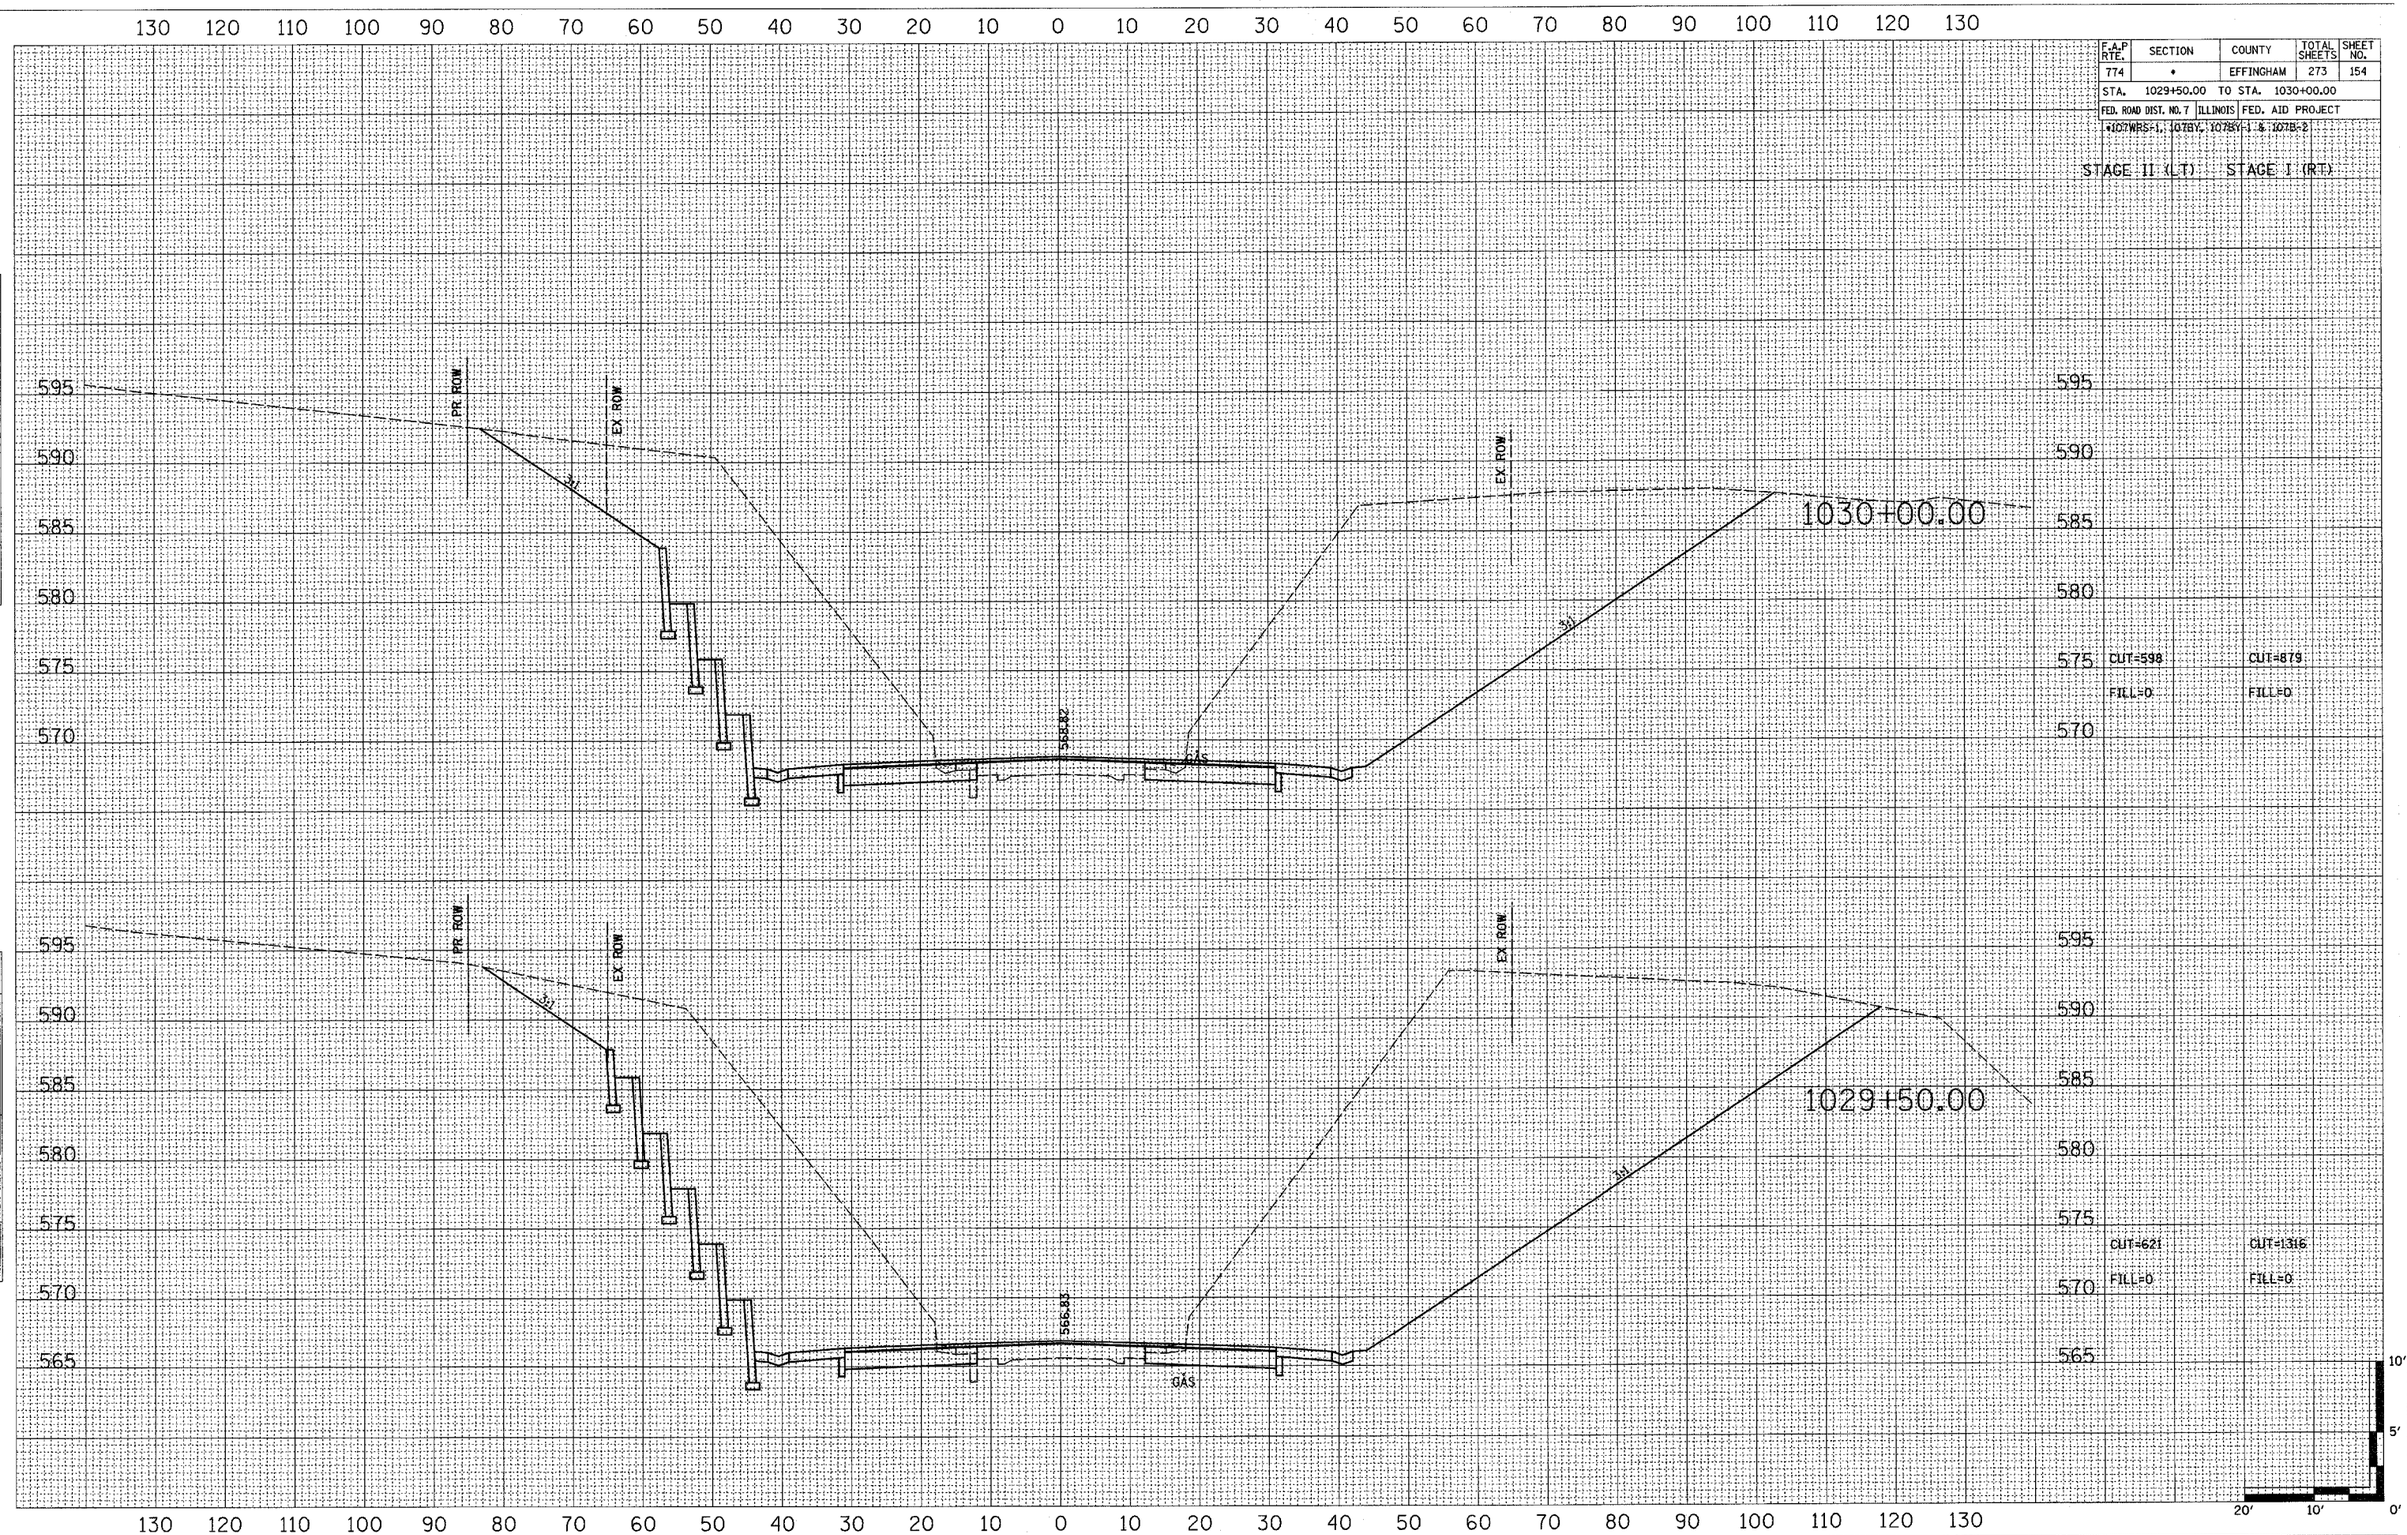

FINAL SURVEY	BY	DATE
SURVEYED		
PLOTTED		
TOPOGRAPHY		
STORM WAT.		
AREAS		
AREAS CHECKED		
NOTE BOOK NO.		

ORIGINAL SURVEY	BY	DATE
SURVEYED		
PLOTTED		
TOPOGRAPHY		
STORM WAT.		
AREAS		
AREAS CHECKED		
NOTE BOOK NO.		

BLANK, WESSELINK, COOK & ASSOCIATES ENGINEERS - CONSULTANTS DECATUR, ILLINOIS

F.A.P. 774 (IL 32/33) SEC 107WRS-1, 107BY, 107BY-1 & 107B-2 EFFINGHAM COUNTY