FAI RTE.	SECTION	COUNTY	TOTAL SHEETS	SHEET NO.
64	(41-7)RS-1	JEFFERSON	48	33
FED. ROAD DIST. NO. 7		ILLINOIS	FED. AID PROJECT NO.	

CONTRACT NO. 94905

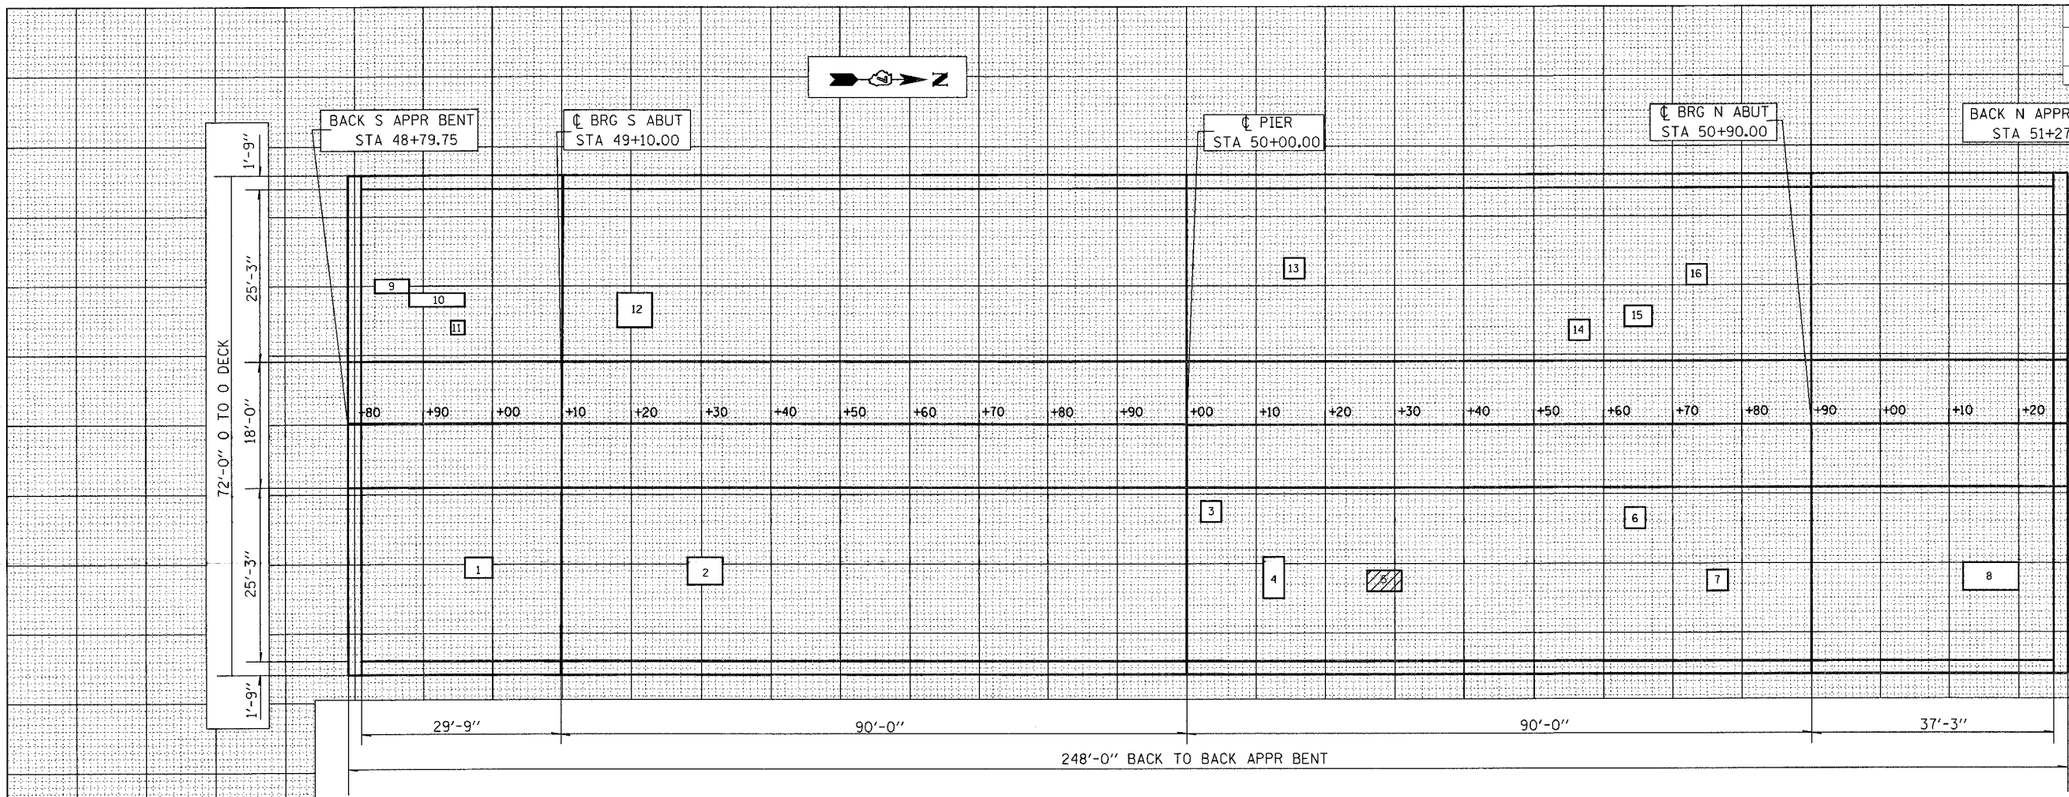

PATCH NO.	SIZE	DECK SLAB REPAIR (PART DEPTH) SQ FT	DECK SLAB REPAIR (FD TY 1) SQ FT	DECK SLAB REPAIR (FD TY 2) SQ FT	
1	4.0 x 3.0	12.0			
2	5.0 x 2.0	10.0			
3	3.0 x 3.0	9.0			
4	3.0 x 6.0	18.0			
5	5.0 x 3.0			15.0	
6	3.0 x 3.0	9.0			
7	3.0 x 3.0	9.0			
8	8.0 x 4.0	32.0			
9	5.0 x 2.0	10.0			
10	9.0 x 2.5	22.5			
11	2.0 x 2.0	4.0			
12	5.0 x 5.0	25.0			
13	3.0 x 3.0	9.0			
14	3.0 x 3.0	9.0			
15	4.0 x 3.0	12.0			
16	3.0 x 3.0	9.0			
	TOTAL	200	0	15	0

PATCH NO.	SIZE	DECK SLAB REPAIR (PART DEPTH) SQ FT	DECK SLAB REPAIR (FD TY 1) SQ FT	DECK SLAB REPAIR (FD TY 2) SQ FT	
	PARTIAL DEPTH				
	200 / 9 =	22.2			
	USE		22 SQ YD		
	FULL DEPTH, TYPE 1				
	0 / 9 =	0.0			
	USE		0 SQ YD		
	FULL DEPTH, TYPE 2				
	15 / 9 =	1.7			
	USE		2 SQ YD		

PATCH NO.	SIZE	DECK SLAB REPAIR (PART DEPTH) SQ FT	DECK SLAB REPAIR (FD TY 1) SQ FT	DECK SLAB REPAIR (FD TY 2) SQ FT	

PATCH NO.	SIZE	DECK SLAB REPAIR (PART DEPTH) SQ FT	DECK SLAB REPAIR (FD TY 1) SQ FT	DECK SLAB REPAIR (FD TY 2) SQ FT	

PATCH NO.	SIZE	DECK SLAB REPAIR (PART DEPTH) SQ FT	DECK SLAB REPAIR (FD TY 1) SQ FT	DECK SLAB REPAIR (FD TY 2) SQ FT	

THE SIZES SHOWN GRAPHICALLY ABOVE ARE APPROXIMATE. SEE THIS TABLE FOR ACTUAL SIZES.

PATCHING LEGEND

PARTIAL DEPTH

FULL DEPTH

DATE OF SURVEY: 01/21/05
SURVEY BY: M. ALLEN, A. RING
METHOD OF SURVEY: VISUAL

BRIDGE DECK PATCHING
JEFFERSON COUNTY
FAS 827 OVER FAI 64
WOODLAWN INTERCHANGE
SN 041-0069

teasleyck "4" DATE
c:\projects\94905d\c0420lpa.dgn