F.A.P. RTE.	SECTION	COUNTY	TOTAL SHEETS	SHEET NO.
750	(112,113) Y, WRS	FAYETTE	159	14
STA. 204+00		TO STA. 236+00		
FED. ROAD DIST. NO. 7	ILLINOIS	FED. AID PROJECT		

CONTRACT NO. 94927

BM 156 EL. = 584.764 R.R. SPIKE IN P.P. IN NE QUAD. OF INTERSECTION
204+57 41.2' LT. OF IL 185 & TR 1625E (BROWNSTOWN RD.)

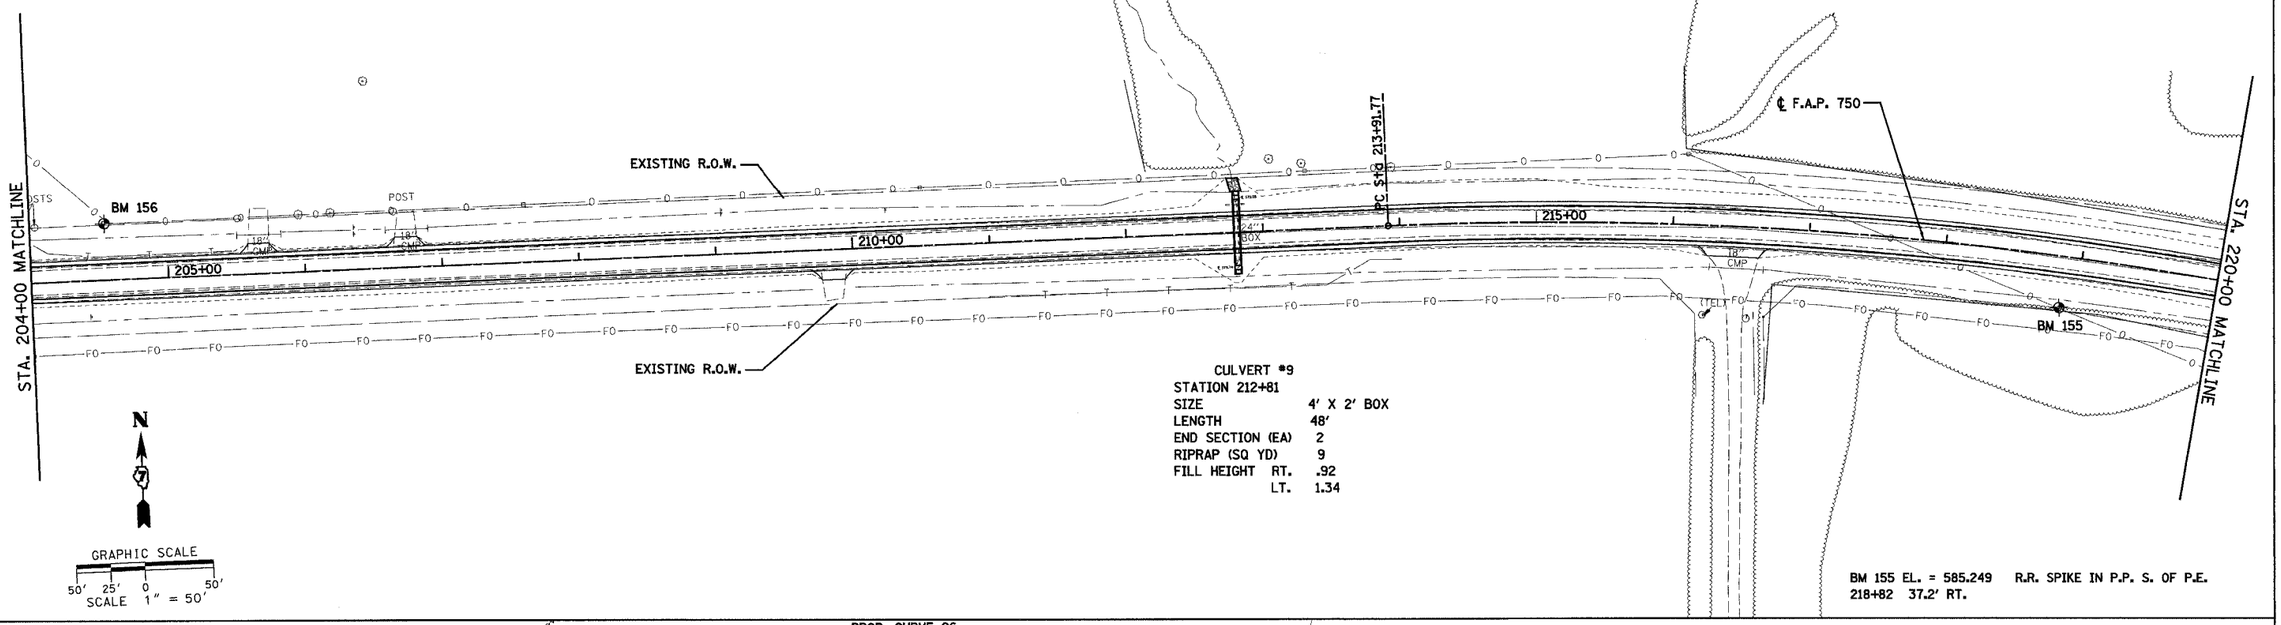

CULVERT #9
STATION 212+81

SIZE	4' X 2' BOX
LENGTH	48'
END SECTION (EA)	2
RIPRAP (SQ YD)	9
FILL HEIGHT RT.	.92
LT.	1.34

BM 155 EL. = 585.249 R.R. SPIKE IN P.P. S. OF P.E.
218+82 37.2' RT.

PROP. CURVE C6
PI STA. = 230+71.26
Δ = 60° 44' 40" (RT)
D = 1° 59' 57"
R = 2,865.80'
T = 1,679.49'
L = 3,038.30'
E = 455.87'
e = 5.4%
P.C. STA. = 213+91.77
P.T. STA. = 244+30.07

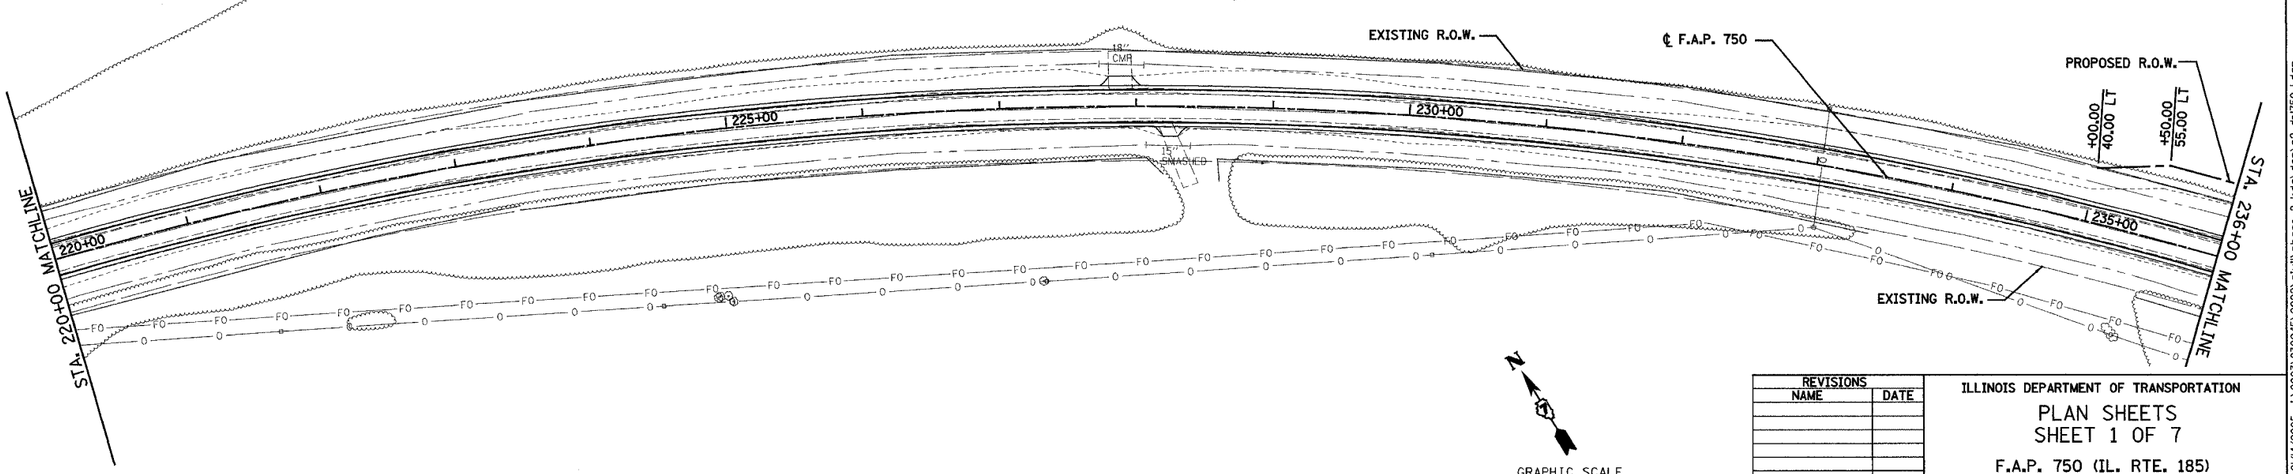

REVISIONS	
NAME	DATE

ILLINOIS DEPARTMENT OF TRANSPORTATION

PLAN SHEETS
SHEET 1 OF 7

F.A.P. 750 (IL. RTE. 185)
SECTION 112,113 - FAYETTE CO.

SCALE: 1"=50' DRAWN BY CRO
DATE JANUARY 19, 2005 CHECKED BY RCY

PLAN: SCRIBED / PLOTTED / ALIGNMENT CHECKED / PLOT SCALE 1" = 50' / CADD FILE NAME / NOTE BOOK NO. / BY / DATE

PLAN: SCRIBED / PLOTTED / ALIGNMENT CHECKED / PLOT SCALE 1" = 50' / CADD FILE NAME / NOTE BOOK NO. / BY / DATE

08:24:17 AM 01/14/2005 J:\2003\030045\0002\civil\phase 2 kdg\dgn\p2_dp1750_1.dgn