F.A.P. RTE.	SECTION	COUNTY	TOTAL SHEETS	SHEET NO.
750	(112,113) Y, WRS	FAYETTE	159	36
STA.		TO STA.		
FED. ROAD DIST. NO. 7	ILLINOIS	FED. AID PROJECT		

CONTRACT NO. 94927

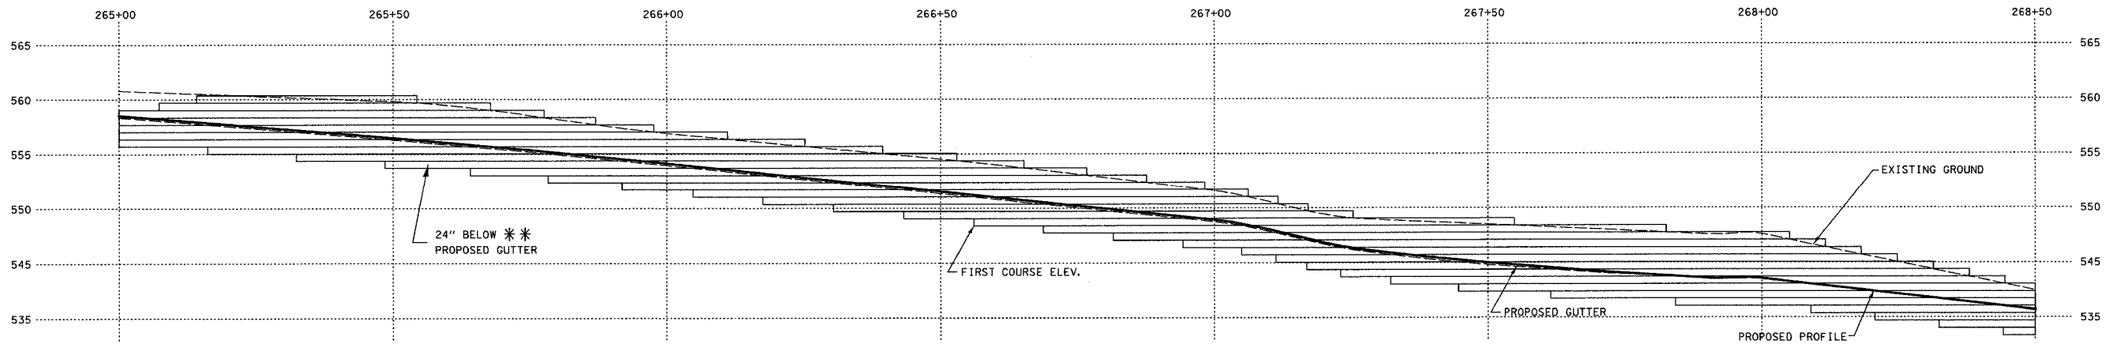

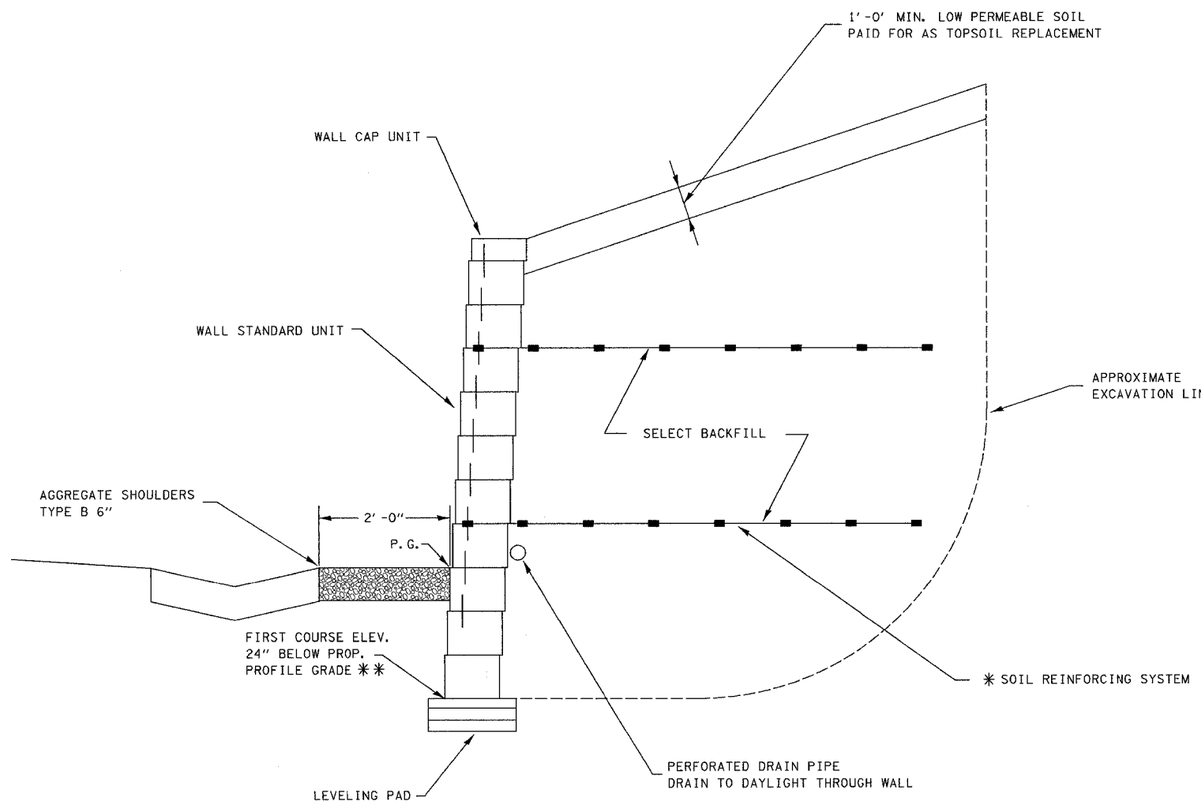

SEGMENTAL CONCRETE BLOCK WALL

✱ NOTE: LENGTH AND NUMBER OF LAYERS TO BE DETERMINED BY REQUIREMENTS PER SYSTEM SELECTED AND INSTALLED BY THE CONTRACTOR. SEE SPECIAL PROVISIONS FOR ADDITIONAL REQUIREMENTS AND INFORMATION.

✱✱ NOTE: ACTUAL DEPTH OF WALL BELOW PROPOSED PROFILE GRADE SHALL BE BASED ON SYSTEM SELECTED BY THE CONTRACTOR. A NOMINAL 24" IS SHOWN ON THE PLAN TO DETERMINE APPROXIMATE PAY QUANTITY ONLY.

REVISIONS	
NAME	DATE

ILLINOIS DEPARTMENT OF TRANSPORTATION

DETAILS OF SEGMENTAL CONCRETE BLOCK WALL

F.A.P. 750 (IL. RTE. 185)
SECTION 112,113 - FAYETTE CO.

SCALE: DRAWN BY CRO
DATE JANAURY 19, 2005 CHECKED BY RCY

PLAN | SURVEYED | PLOTTED | ALIGNMENT CHECKED | RT. OF WAY VERIFIED | CADD FILE NAME | NOTE BOOK NO. | BY | DATE

PLAN | SURVEYED | PLOTTED | ALIGNMENT CHECKED | RT. OF WAY VERIFIED | CADD FILE NAME | NOTE BOOK NO. | BY | DATE

08:24:12 AM 01/14/2005 j:\2003\030045\0002\civil\phase 2 kdg\dgn\p2_750_detail_sheets.dgn