F.A.P. RTE.	SECTION	COUNTY	TOTAL SHEETS	SHEET NO.
750	(112,113) Y, WRS	FAYETTE	159	62
STA.		TO STA.		
FED. ROAD DIST. NO. 7	ILLINOIS	FED. AID PROJECT		

CONTRACT NO. 94927

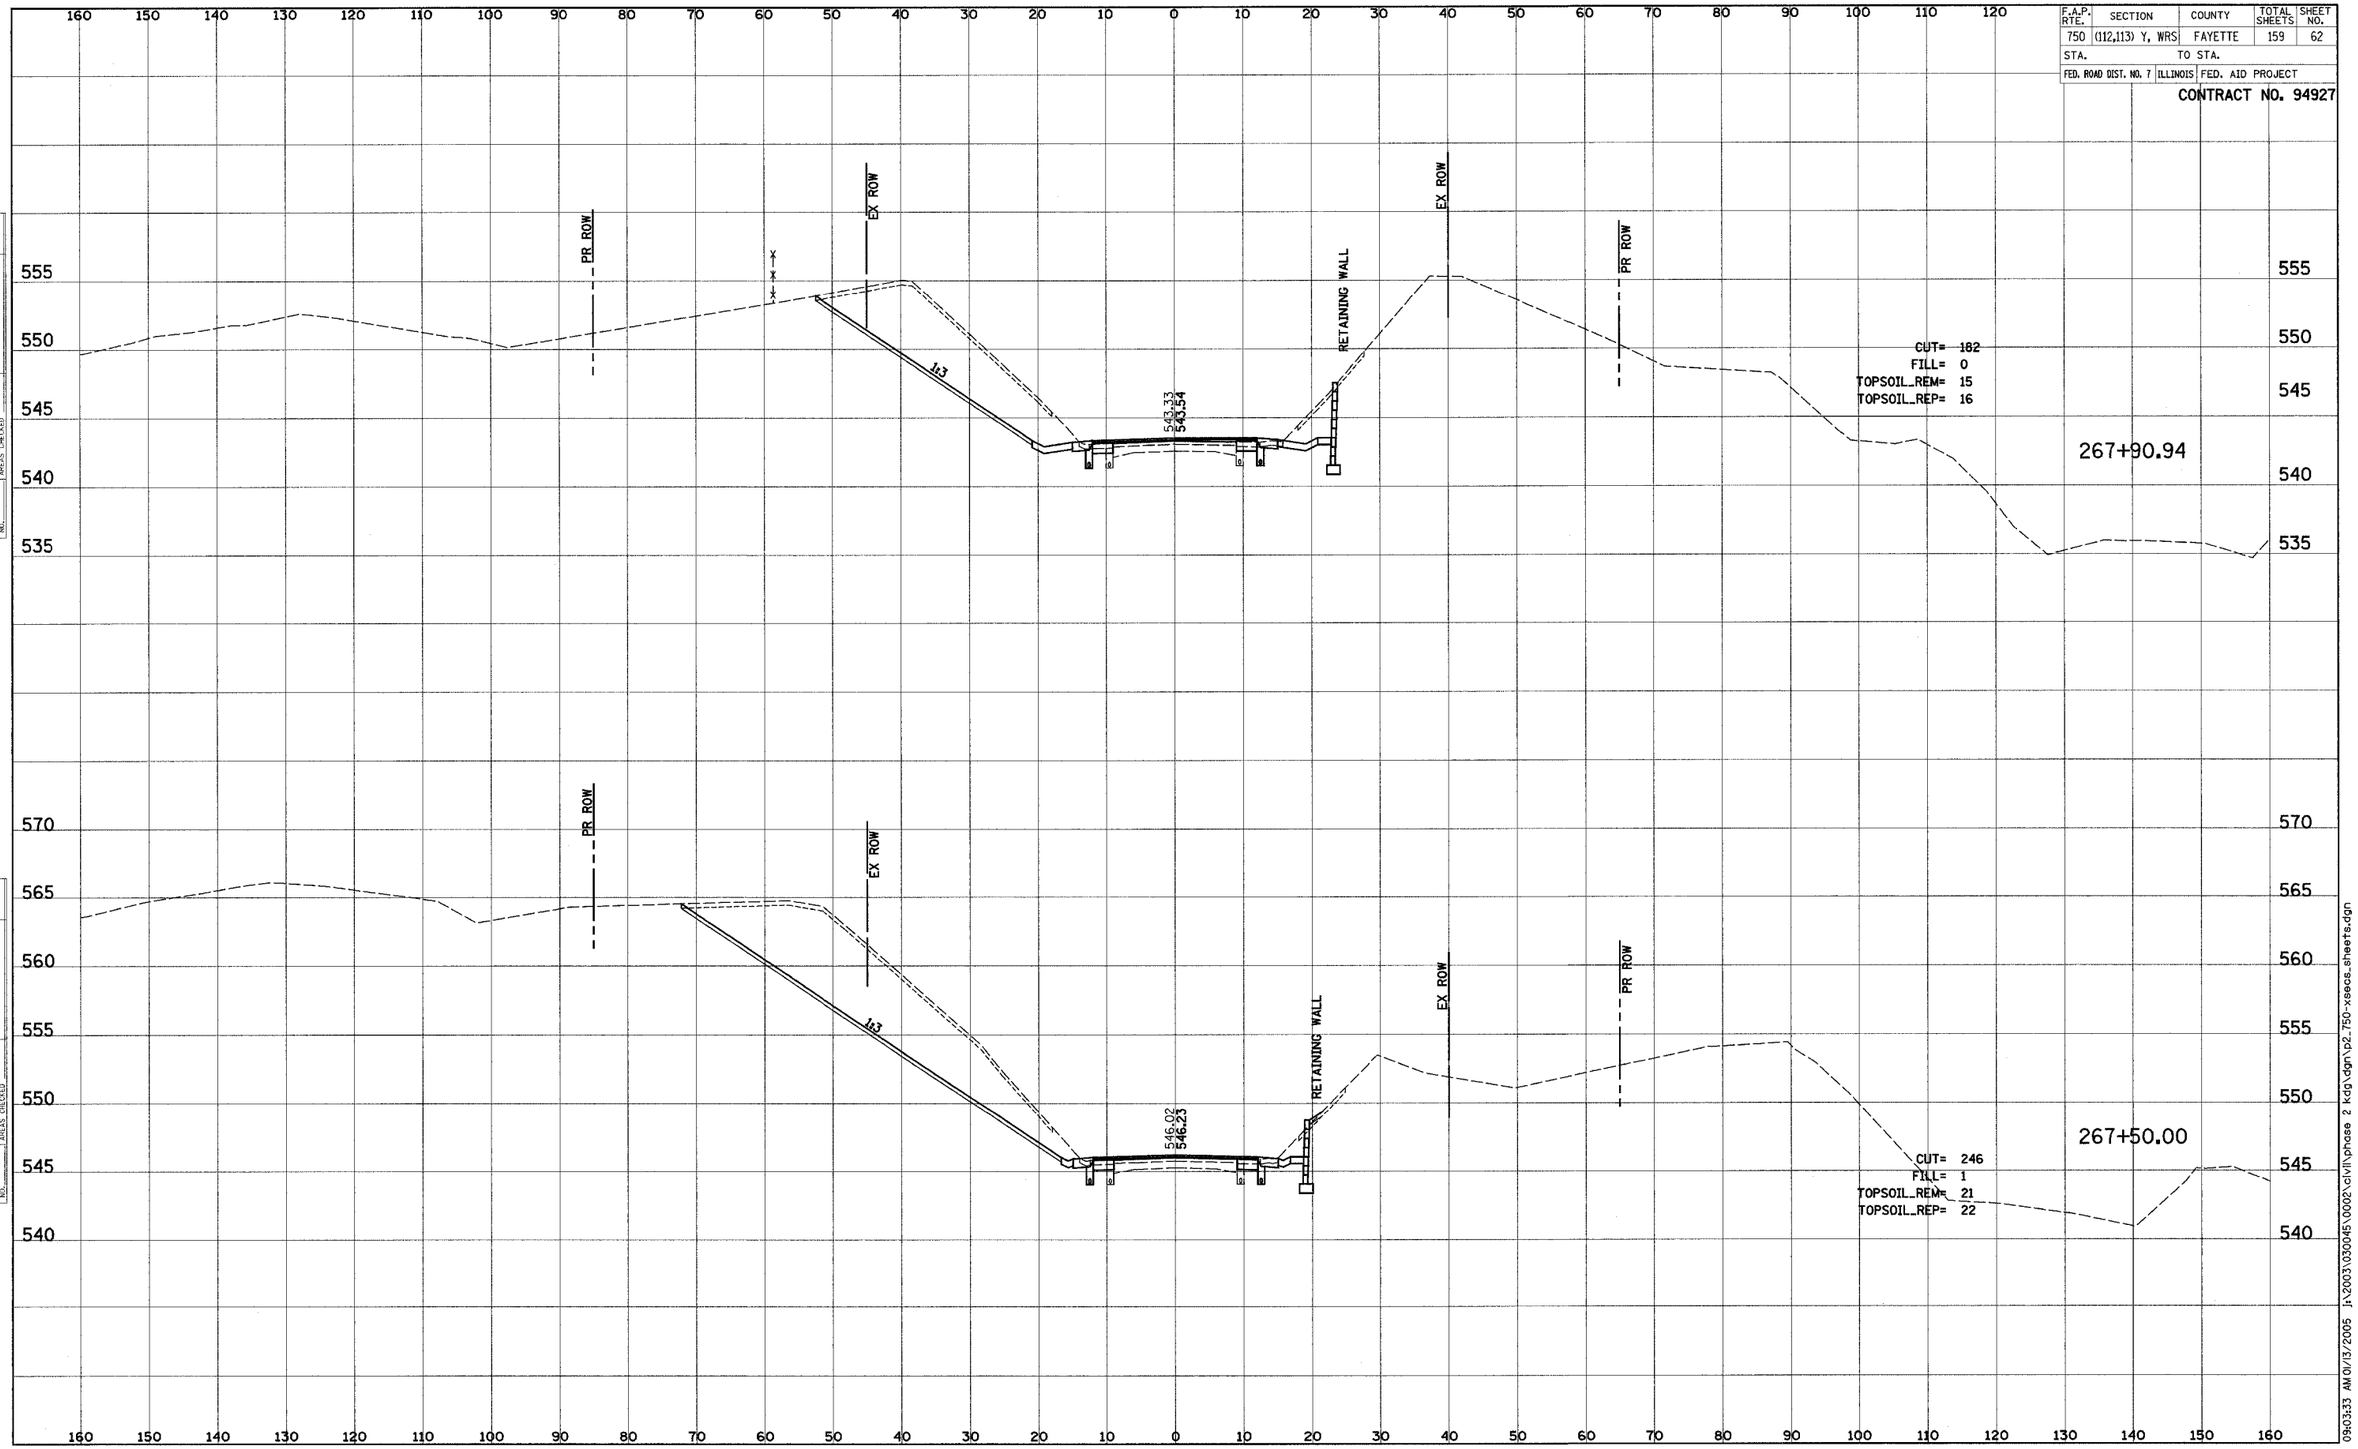

NO.	DATE	BY
FINAL SURVEY NOTE BOOK	SURVEYED PLOTTED PLANIMETER AREAS	AREAS CHECKED
ORIGINAL SURVEY NOTE BOOK	SURVEYED PLOTTED PLANIMETER AREAS	AREAS CHECKED

09:03:33 AM 01/13/2005 j:\2003\030045\0002\civil\phase 2 kdg\dgn\p2-750-xsecs_sheets.dgn