F.A.P. RTE.	SECTION	COUNTY	TOTAL SHEETS	SHEET NO.
750	(112,113) Y, WRS	FAYETTE	159	79
STA.	TO STA.			
FED. ROAD DIST. NO. 7	ILLINOIS	FED. AID PROJECT		

CONTRACT NO. 94927

ORIGINAL SURVEY	FINAL SURVEY
SURVEYED	SURVEYED
PLOTTED	PLOTTED
TRIPLICATE	TRIPLICATE
NOTE BOOK	NOTE BOOK
AREAS	AREAS
AREAS CHECKED	AREAS CHECKED
NO.	NO.
BY	BY
DATE	DATE

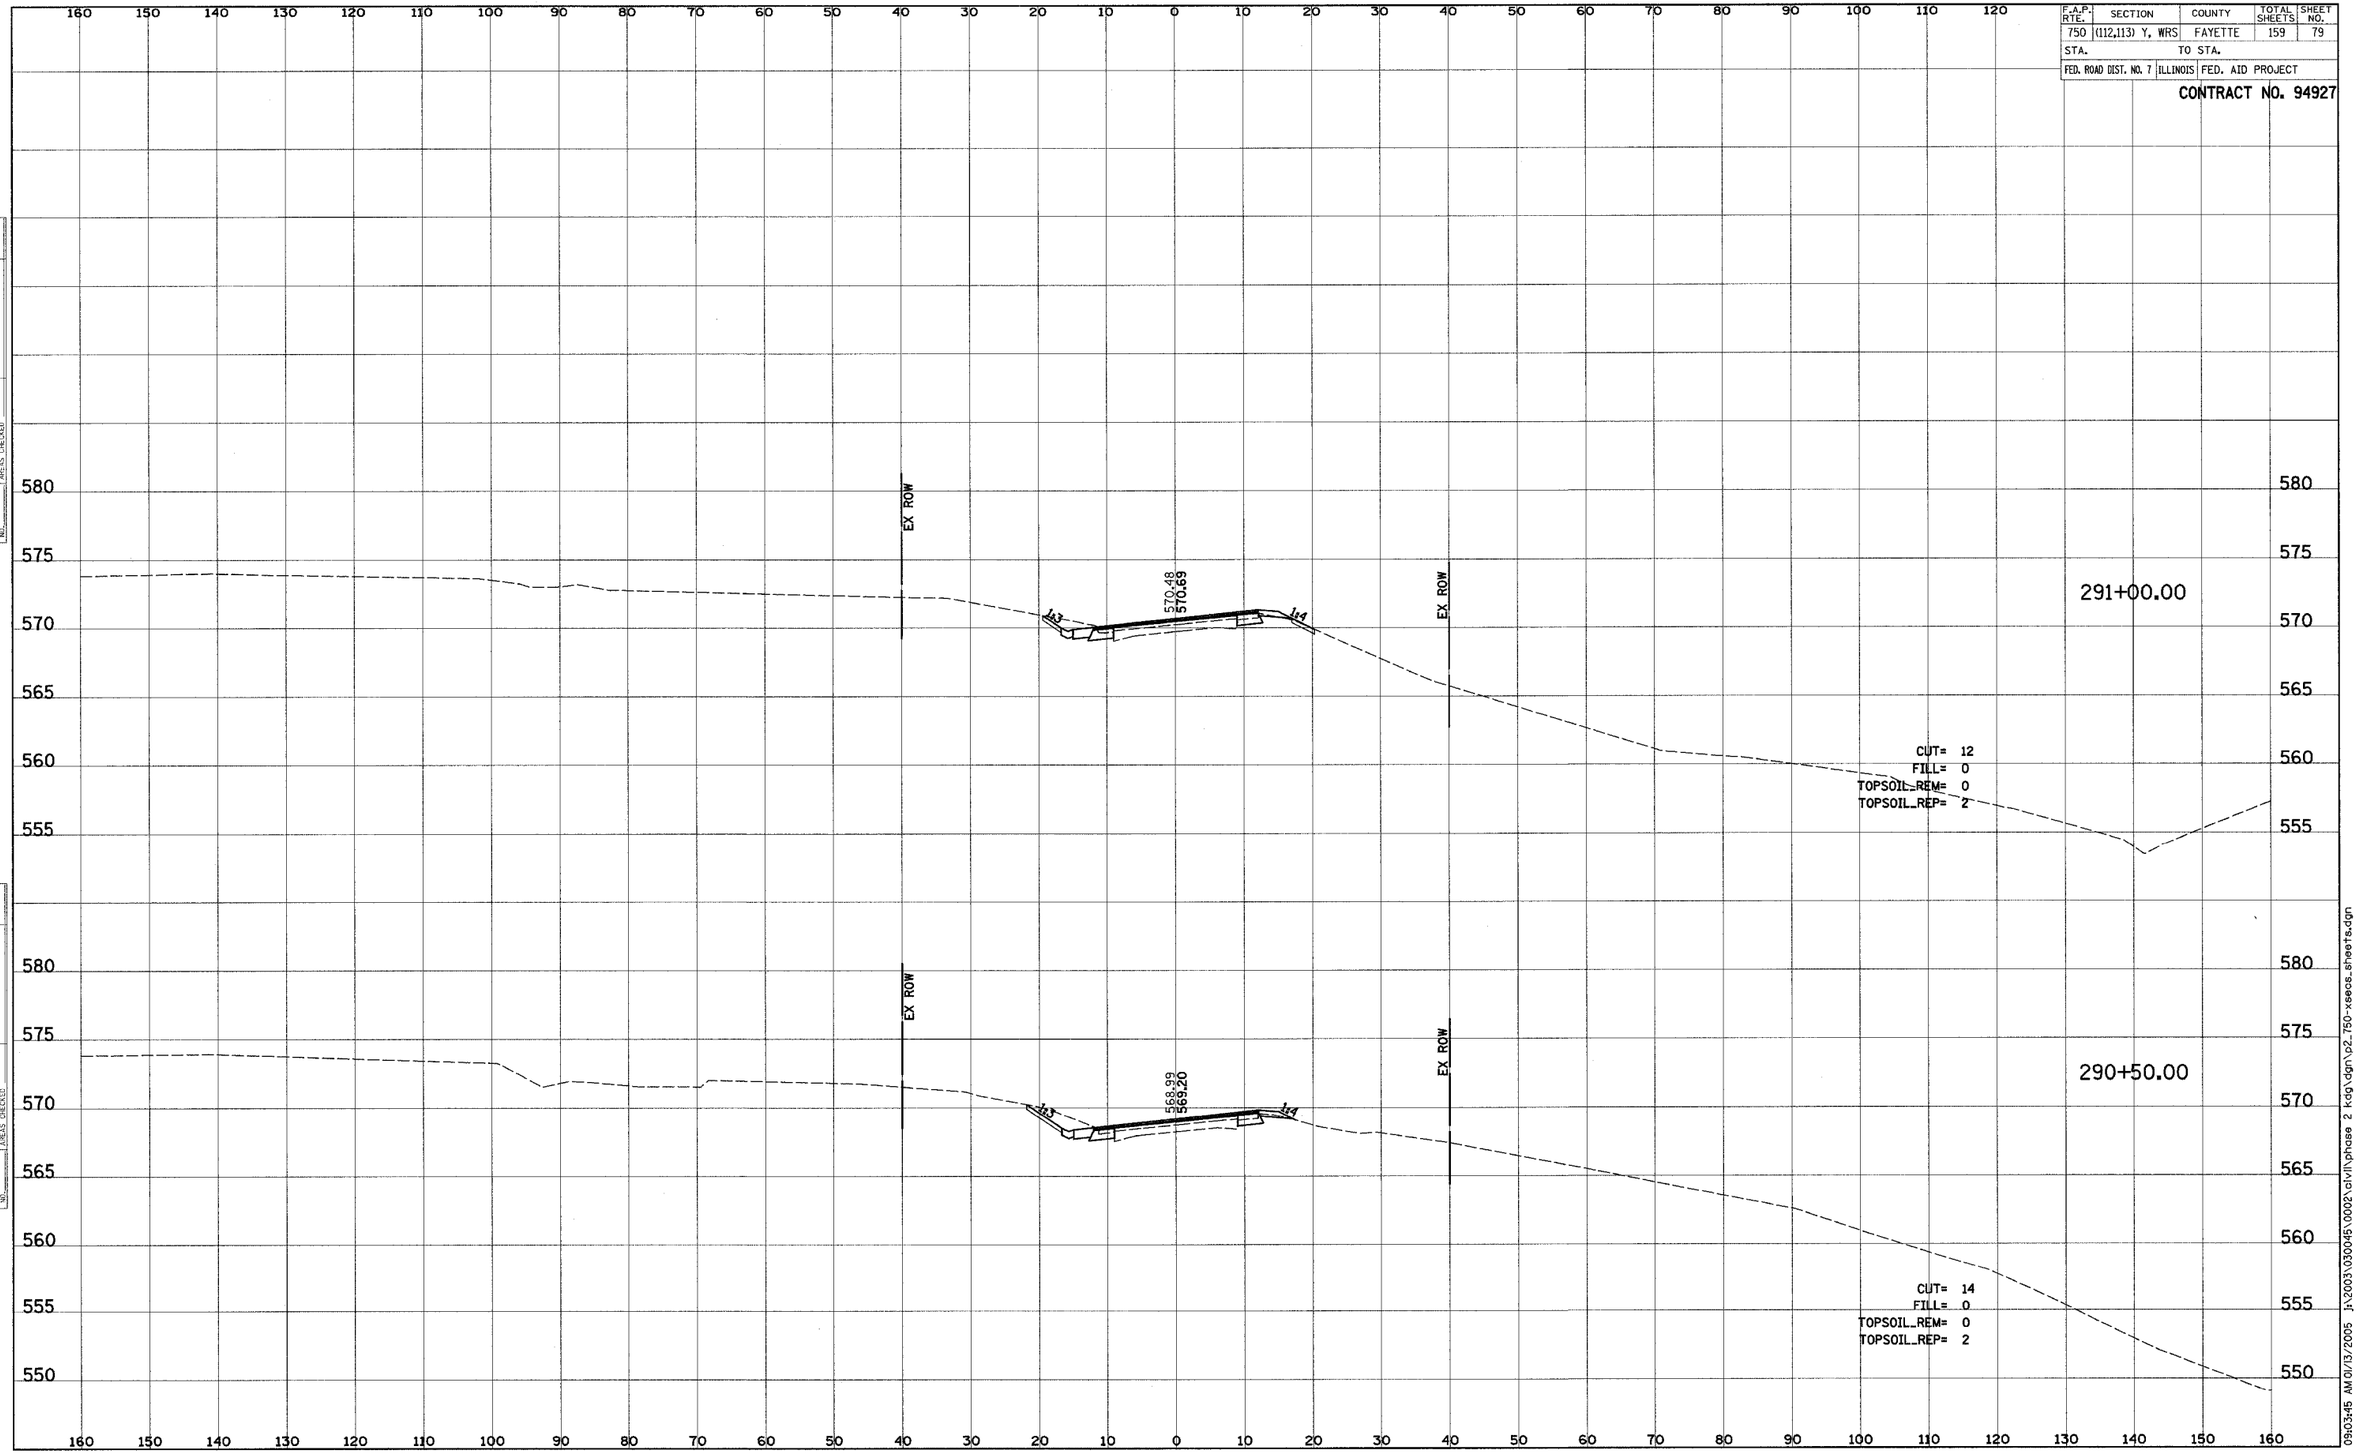

09:03:45 AM 01/13/2005 J:\2003\030046\00021\civil\phase 2 rdg\dgn\p2_750-xsecs_sheets.dgn