F.A.P. RTE.	SECTION	COUNTY	TOTAL SHEETS	SHEET NO.
750	(112,113) Y, WRS	FAYETTE	159	98
STA.		TO STA.		
FED. ROAD DIST. NO. 7	ILLINOIS	FED. AID PROJECT		

CONTRACT NO. 94927

DATE	BY	
		SURVEYED
		PLOTTED
		CHKD.
		AREAS
		AREAS CHECKED

FINAL SURVEY
NOTE BOOK
NO.

DATE	BY	
		SURVEYED
		PLOTTED
		CHKD.
		AREAS
		AREAS CHECKED

ORIGINAL SURVEY
NOTE BOOK
NO.

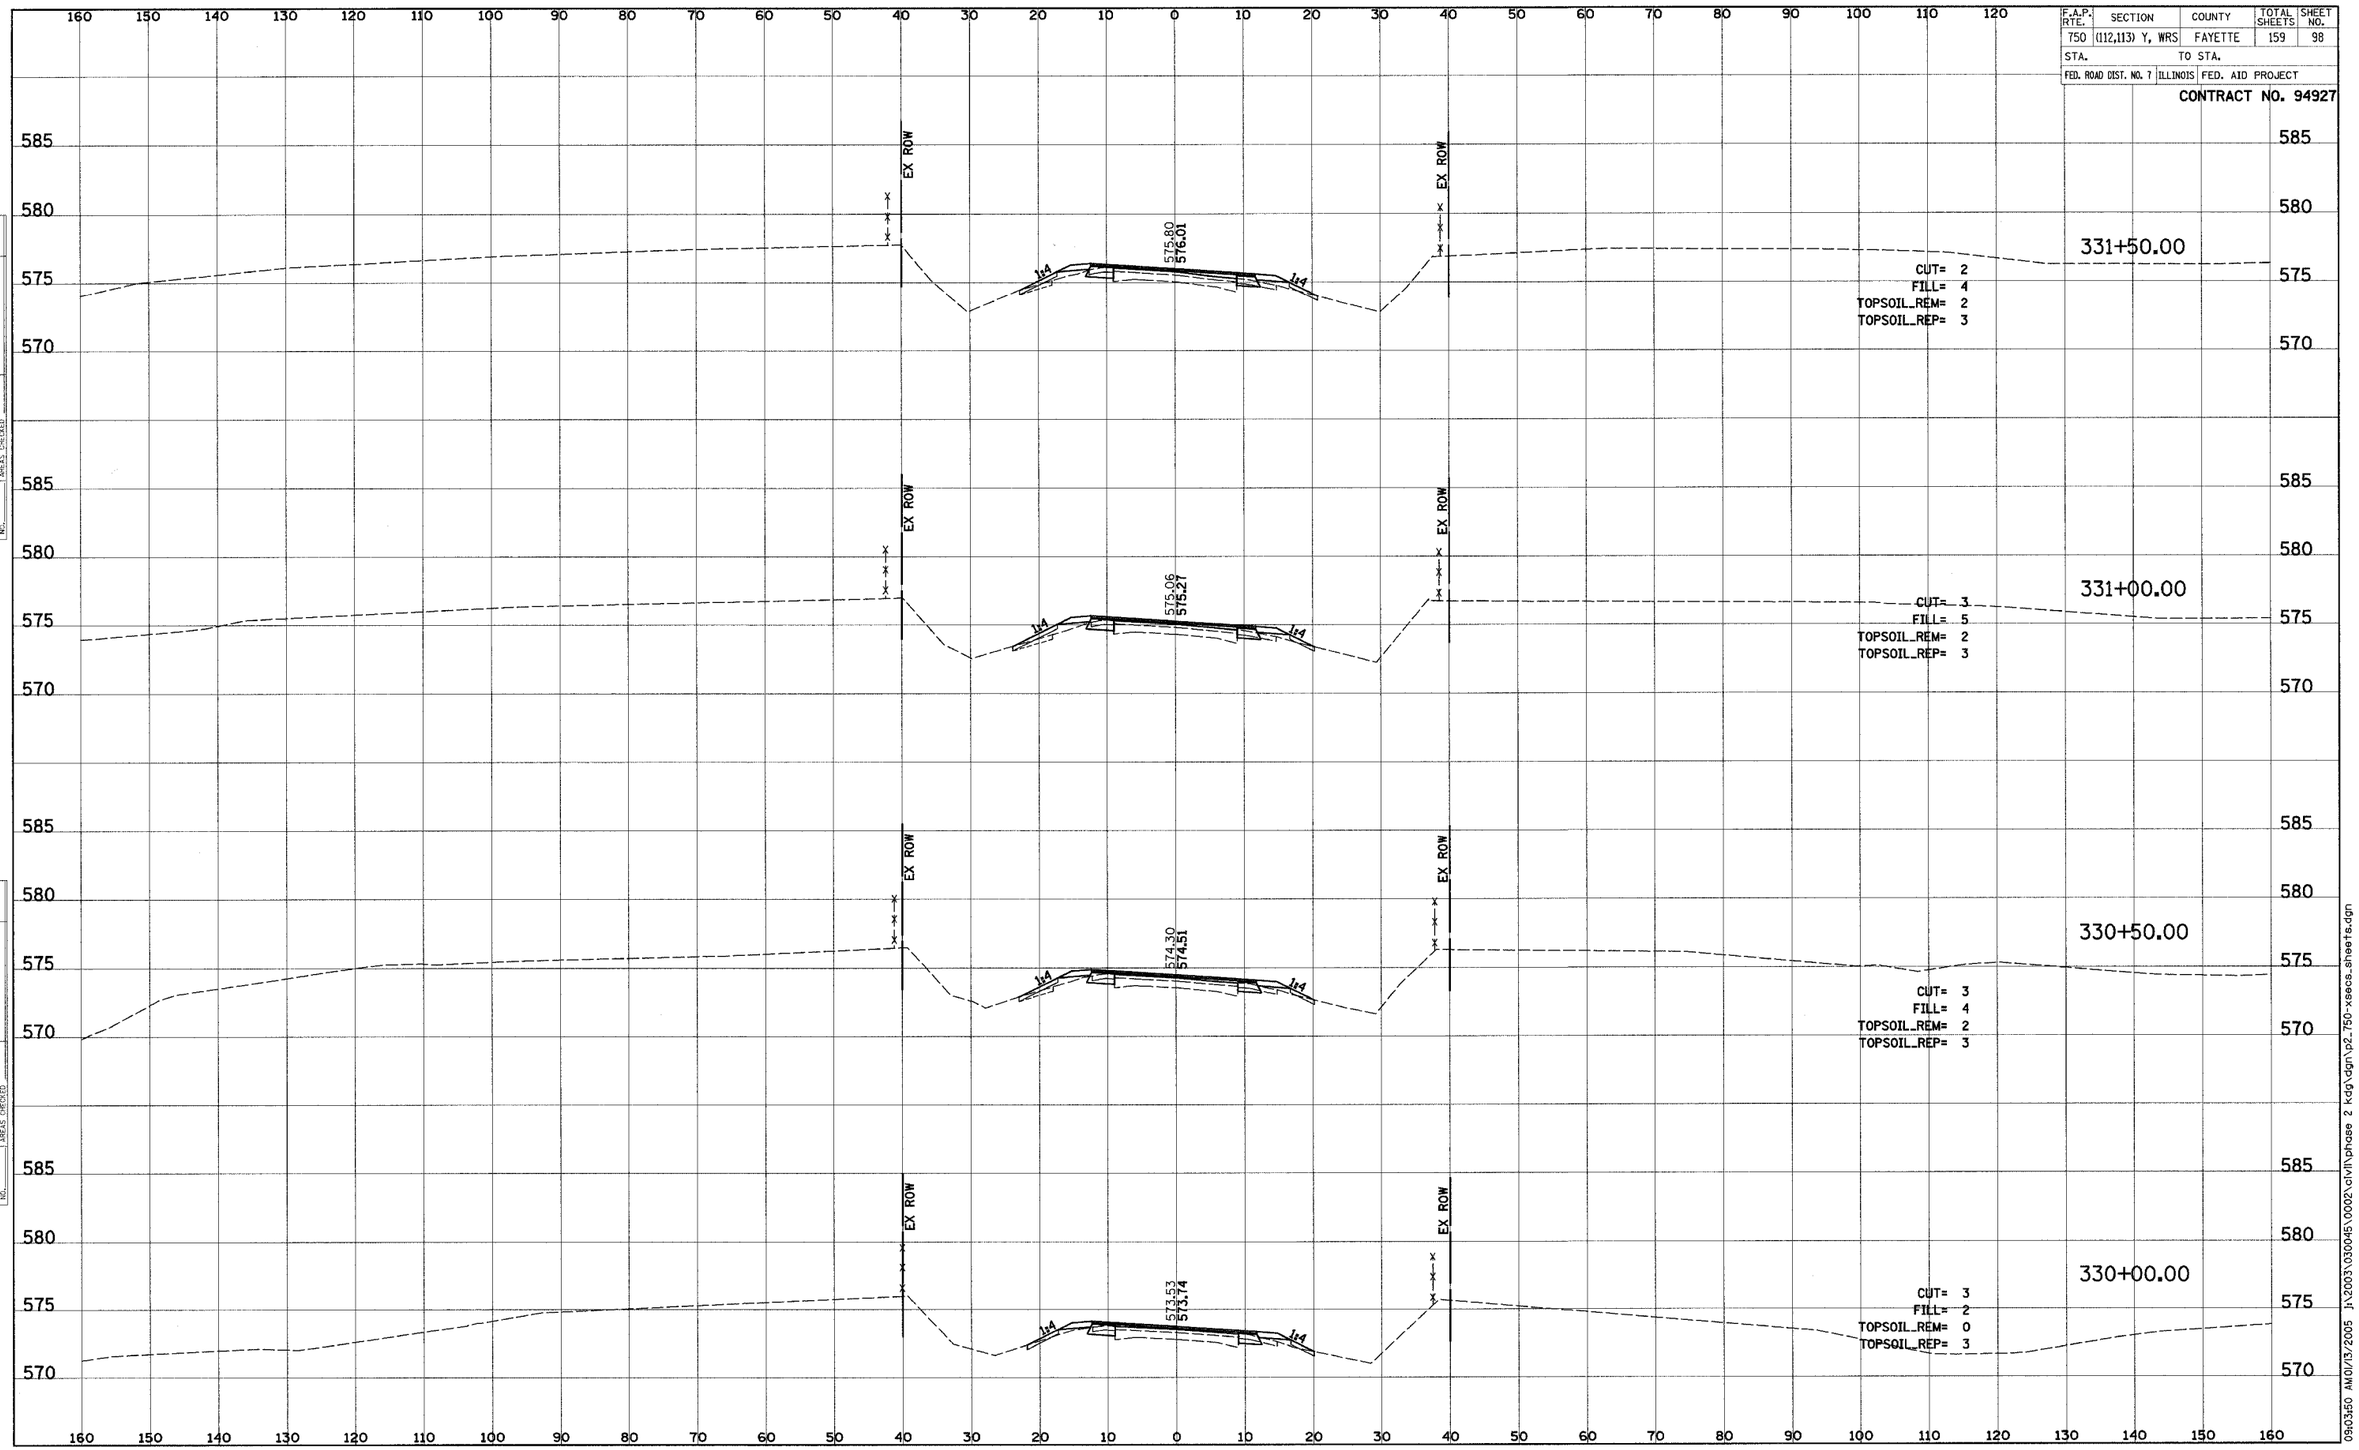

0903360 AM01/13/2005 j:\2003\030045\00021\civil\phase 2 kdg\dgn\p2_750-xsecs_sheets.dgn