F.A.P. RTE.	SECTION	COUNTY	TOTAL SHEETS	SHEET NO.
750	(112,113) Y, WRS	FAYETTE	159	130
STA.	TO STA.			
FED. ROAD DIST. NO. 7	ILLINOIS	FED. AID PROJECT		

CONTRACT NO. 94927

DATE	BY	
		SURVEYED
		PLOTTED
		TEMPLATE
		AREAS
		AREAS CHECKED
FINAL SURVEY	NOTE BOOK	NO.

DATE	BY	
		SURVEYED
		PLOTTED
		TEMPLATE
		AREAS
		AREAS CHECKED
ORIGINAL SURVEY	NOTE BOOK	NO.

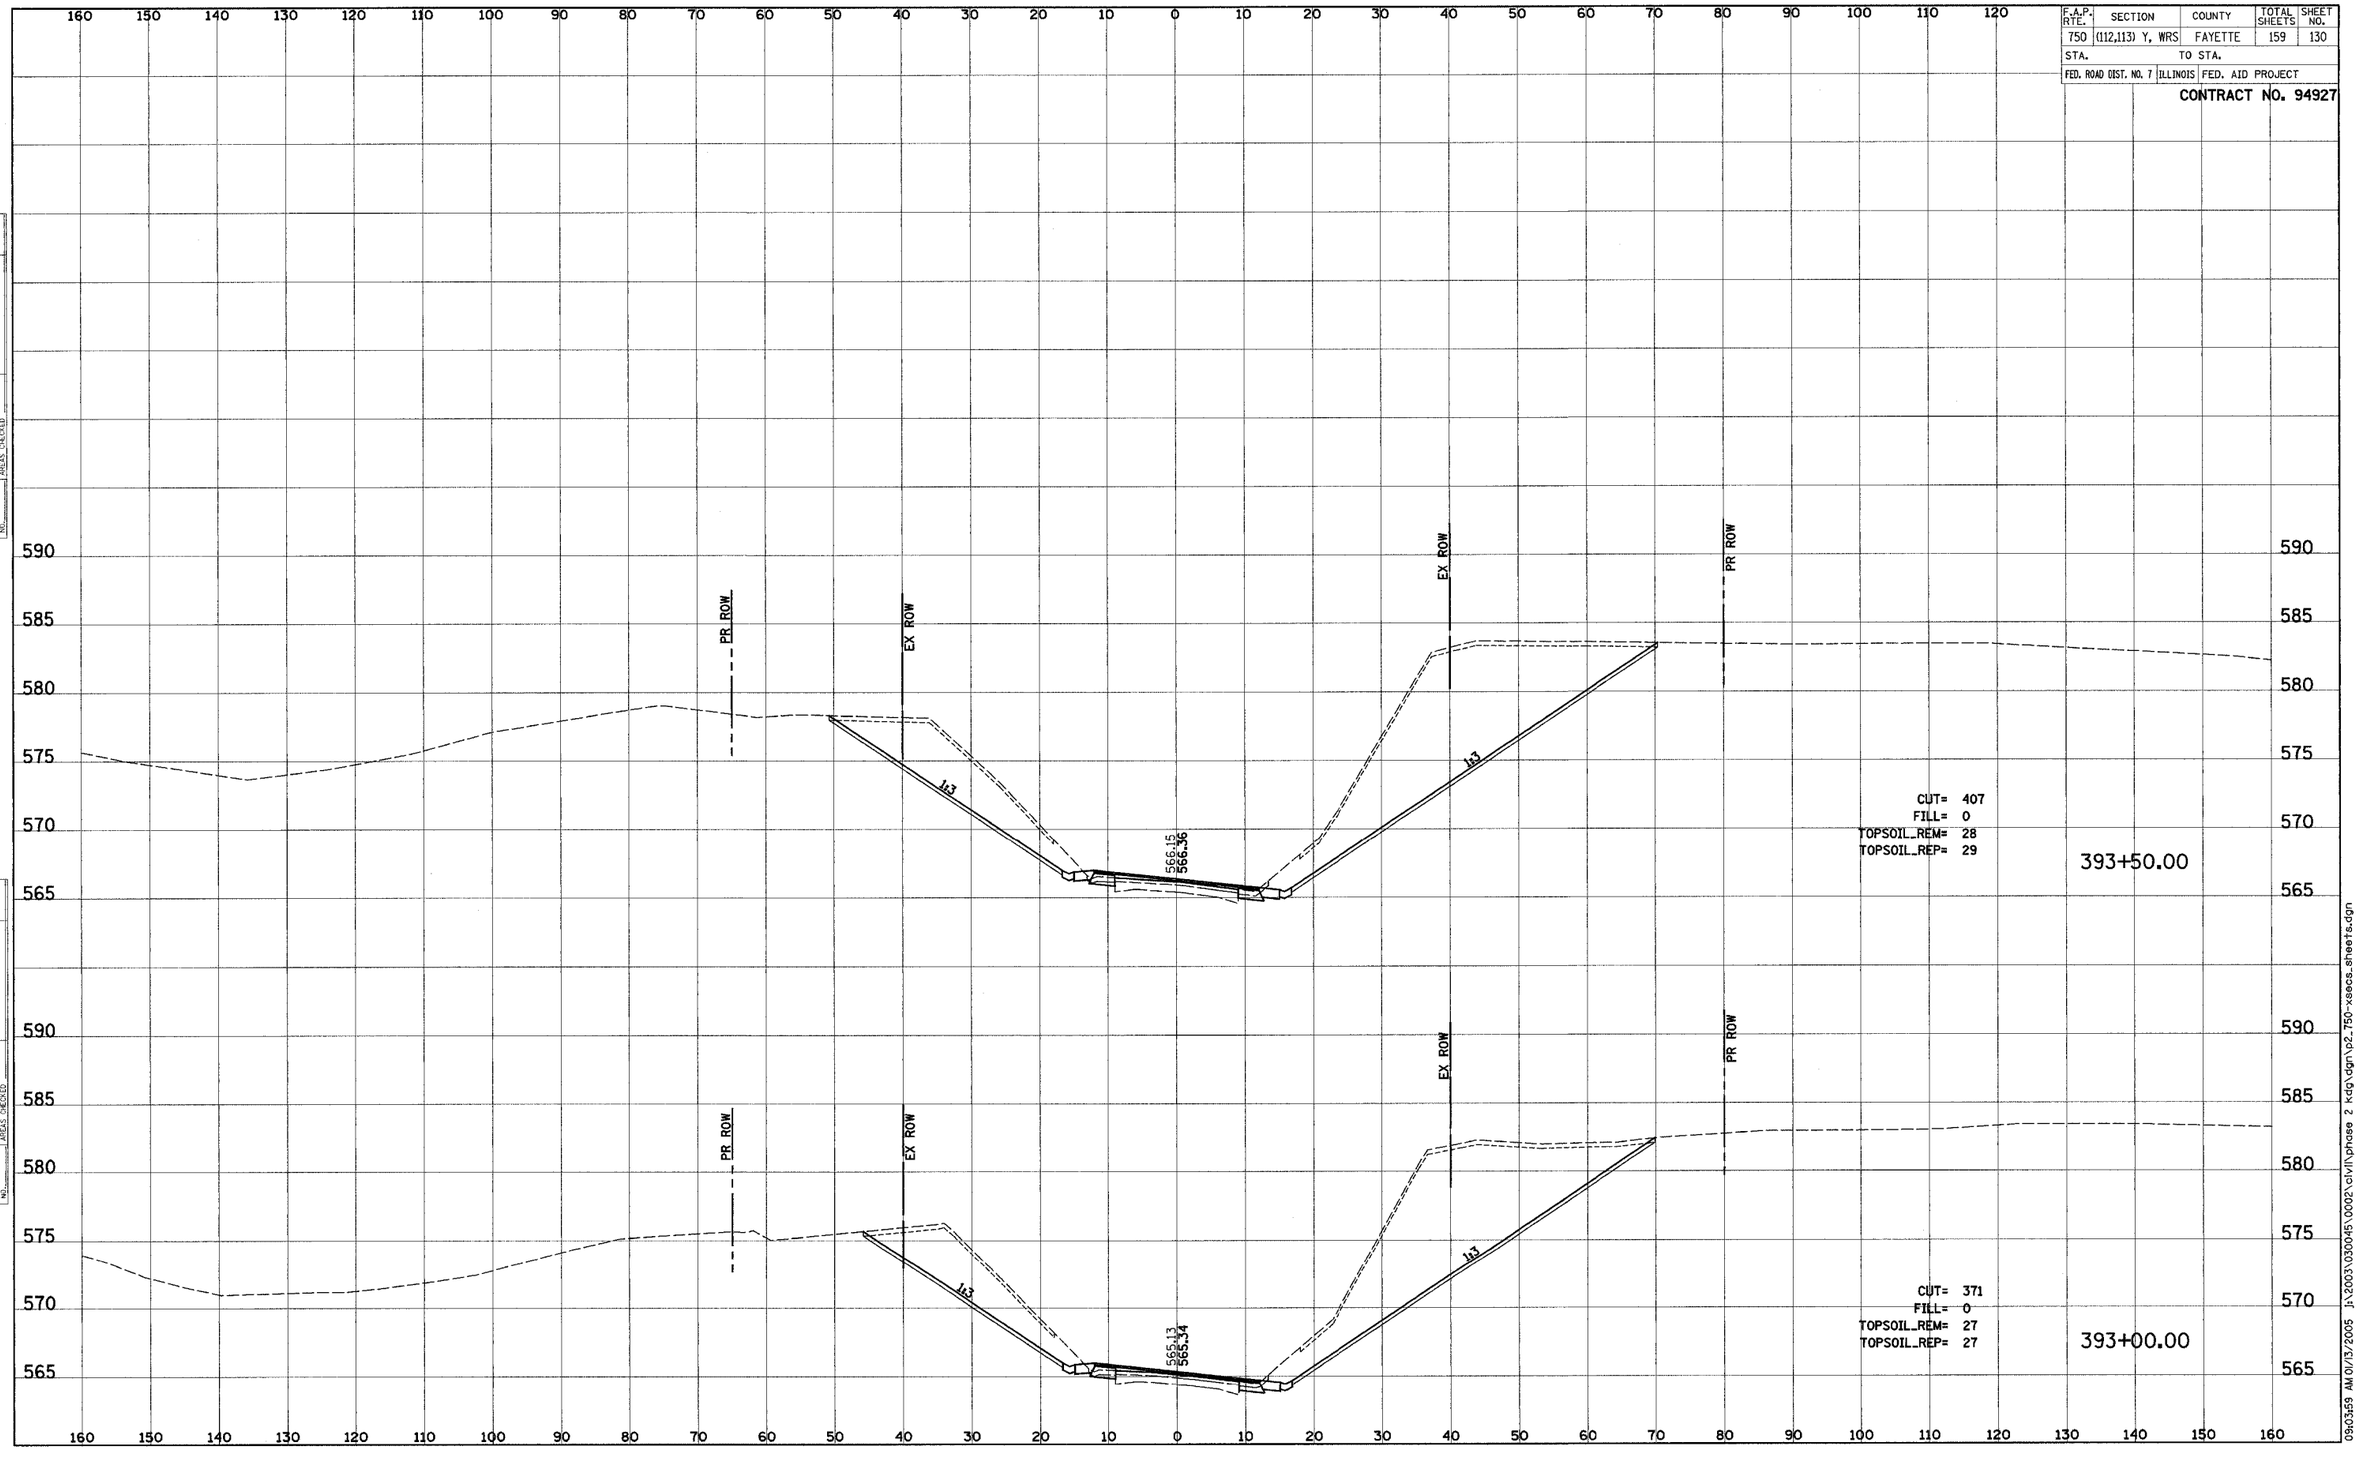

09:03:59 AM 01/13/2005 j:\2003\030045\0002\civil\phase 2 rdg\dgn\p2_750-xsecs_sheets.dgn