F.A.P. RTE.	SECTION	COUNTY	TOTAL SHEETS	SHEET NO.
750	(112,113) Y, WRS	FAYETTE	159	153
STA.	TO STA.			
FED. ROAD DIST. NO. 7	ILLINOIS	FED. AID PROJECT		

CONTRACT NO. 94927

DATE	BY	NO.	ORIGINAL SURVEY	FINAL SURVEY
			SURVEYED	
			PLOTTED	
			NOTE BOOK	
			AREAS	
			AREAS CHECKED	

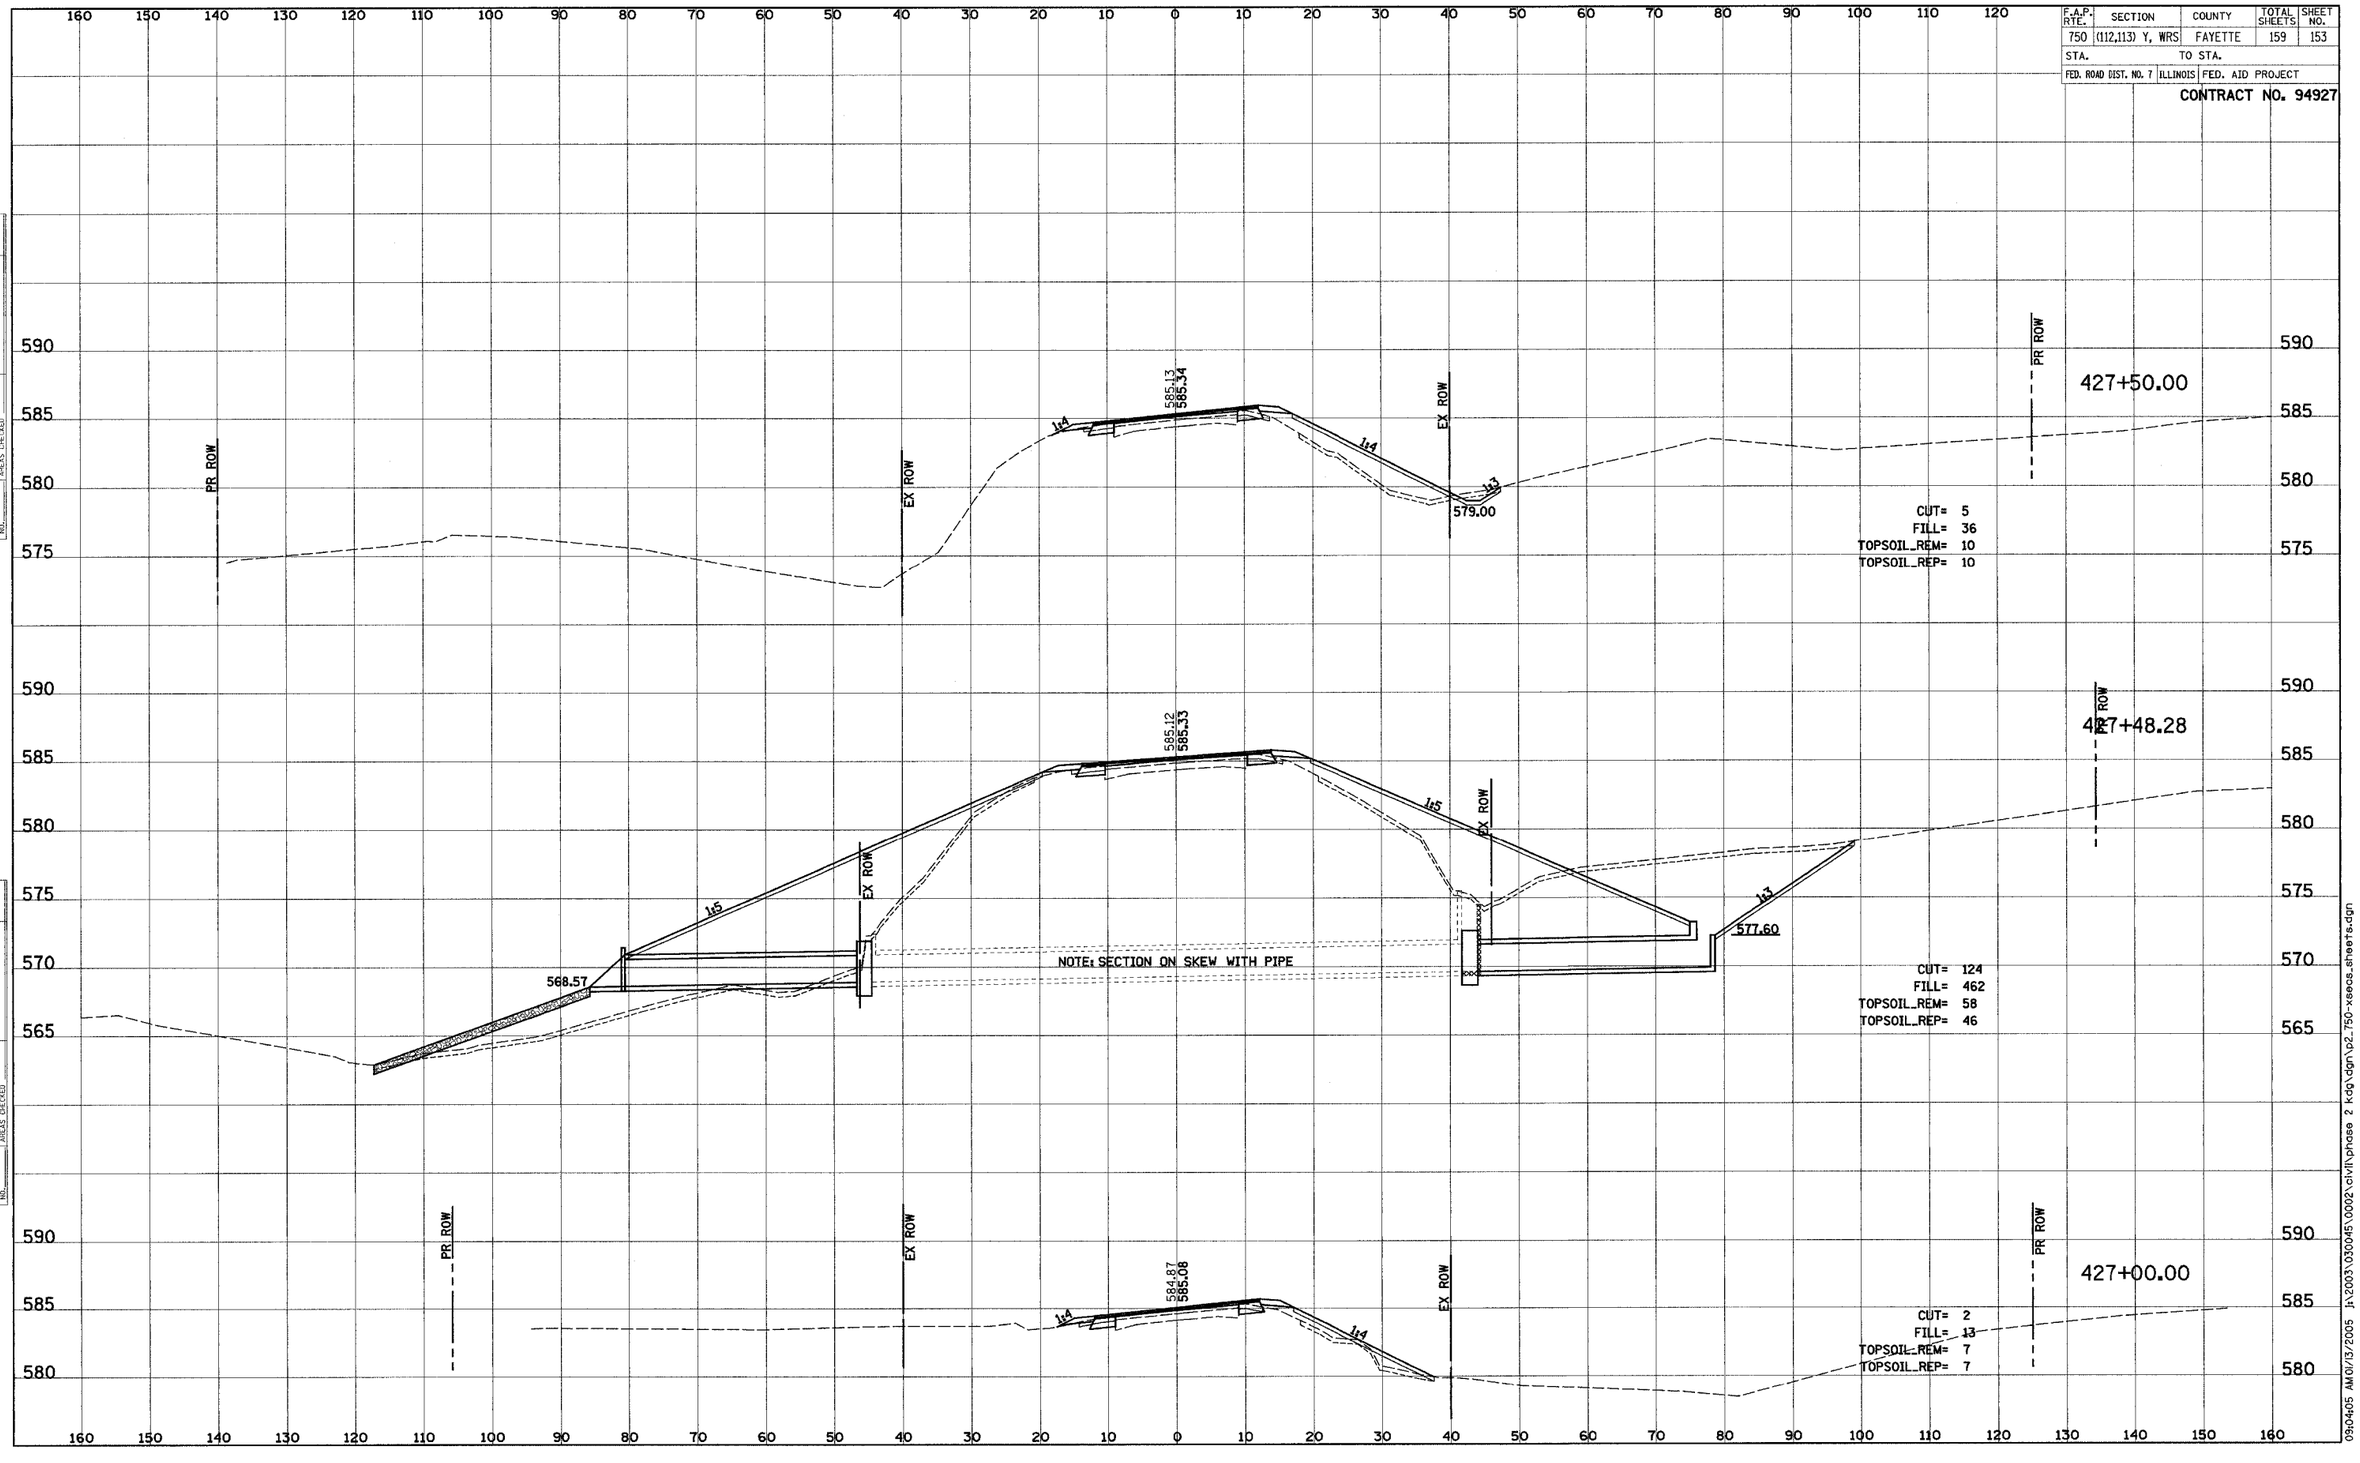

09d0405 AM01/13/2005 J:\2003\030045\0002\civil\phase 2 kdg\dgn\p2_750-xsecs.sheets.dgn