F.A.P. RTE.	SECTION	COUNTY	TOTAL SHEETS	SHEET NO.
750	(112,113) Y, WRS	FAYETTE	159	158
STA.		TO STA.		
FED. ROAD DIST. NO. 7	ILLINOIS	FED. AID PROJECT		

CONTRACT NO. 94927

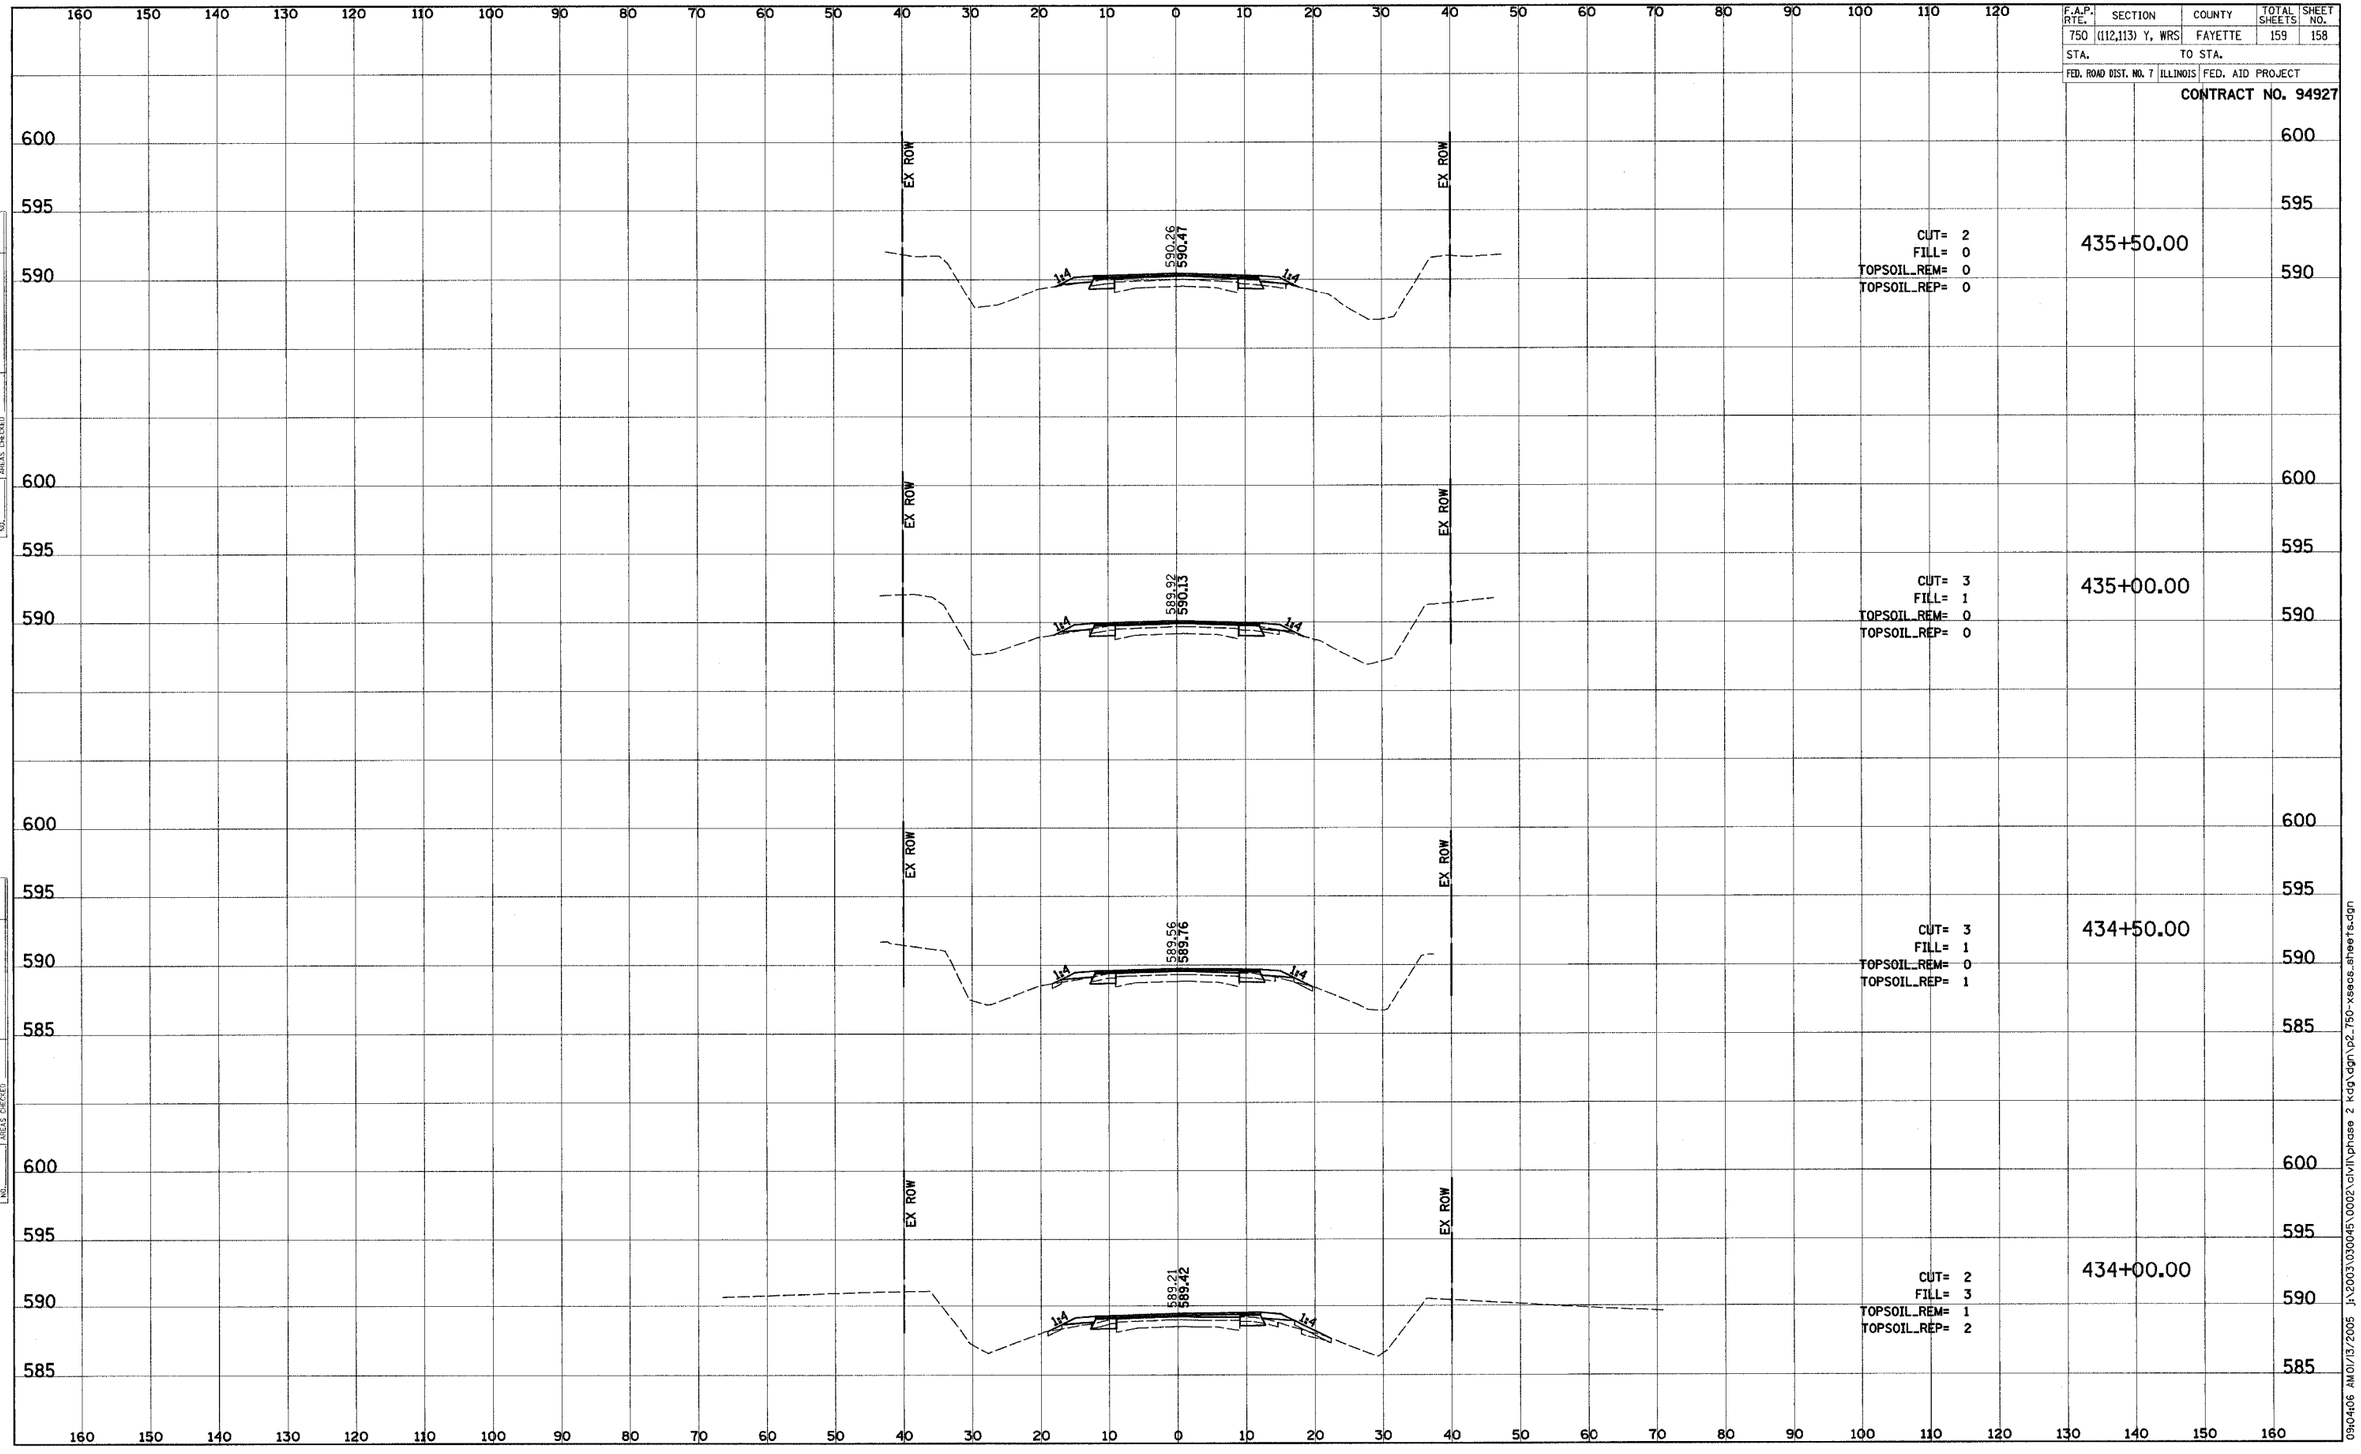

DATE	BY	ORIGINAL SURVEY	FINAL SURVEY
		SURVEYED	SURVEYED
		PLOTTED	PLOTTED
		TEMPLATE	TEMPLATE
		NOTE BOOK	NOTE BOOK
		AREAS	AREAS
		CHECKED	CHECKED
		NO.	NO.

09d406 AM01/13/2005 j:\2003\030045\0002\civil\phase 2 kdg\dgn\p2_750-xsecs_sheets.dgn