F.A.U RTE.	SECTION	COUNTY	TOTAL SHEETS	SHEET NO.
9182	00-00186-05-RS	ST CLAIR	11	6
STA. 10+00	STA. 16+00			
FED. ROAD DIST. NO.	ILLINOIS	FED. AID PROJECT		

CONTRACT NO. 97252

PLAN
SURVEYED
PLOTTED
GRADES CHECKED
NOTE BOOK
NO.
BY
DATE

PROFILE
SURVEYED
PLOTTED
GRADES CHECKED
NOTE BOOK
NO.
BY
DATE
STRUCTURE NOTATIONS CHKD

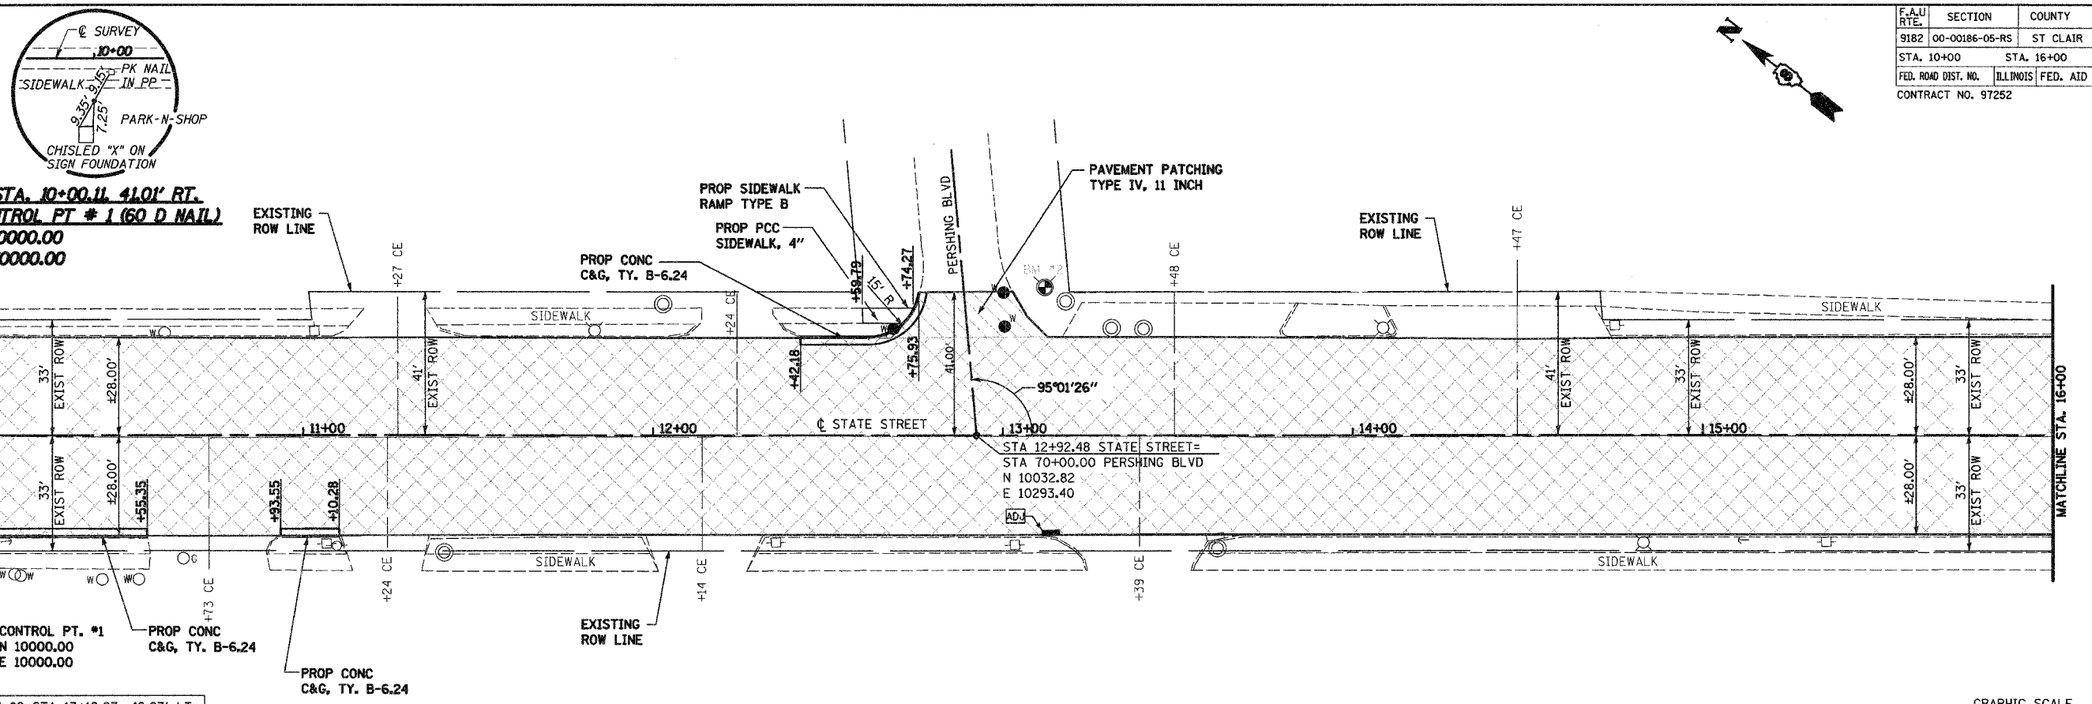

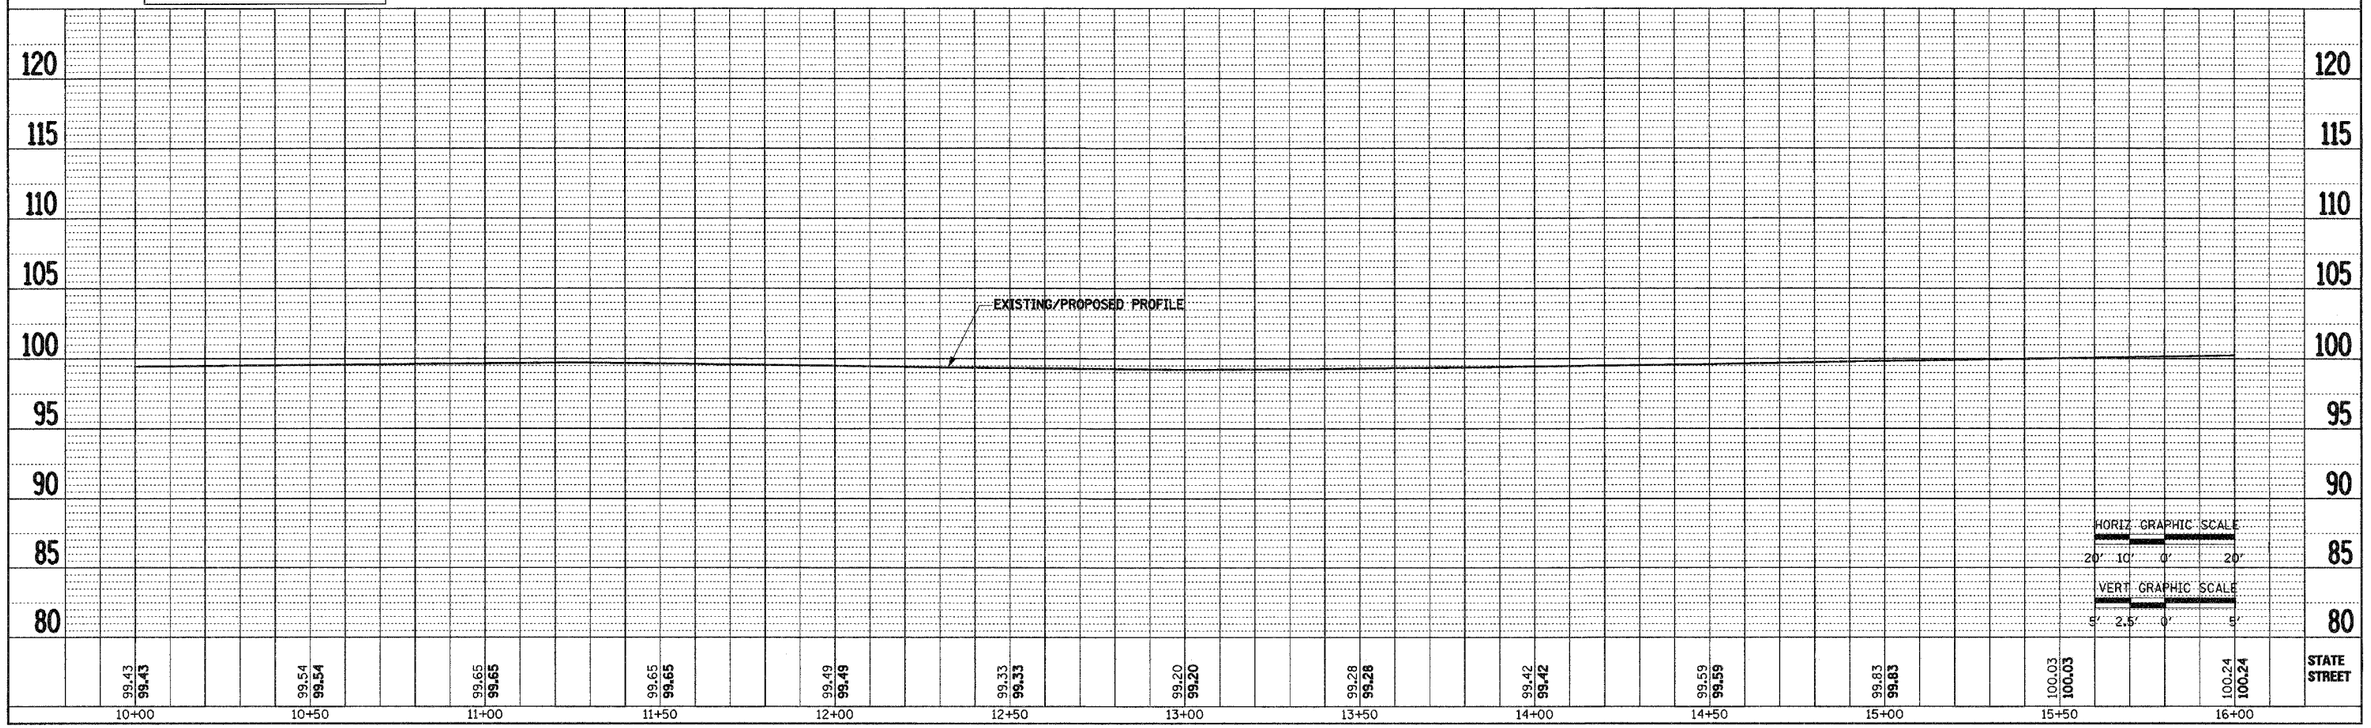

...\DGN\91802.dgn 3/18/2005 10:36:25 AM