F.A.U RTE.	SECTION	COUNTY	TOTAL SHEETS	SHEET NO.
9182	00-00186-05-RS	ST CLAIR	11	10
STA. 5+00		STA. 16+00		
FED. ROAD DIST. NO.	ILLINOIS	FED. AID PROJECT		

CONTRACT NO. 97252

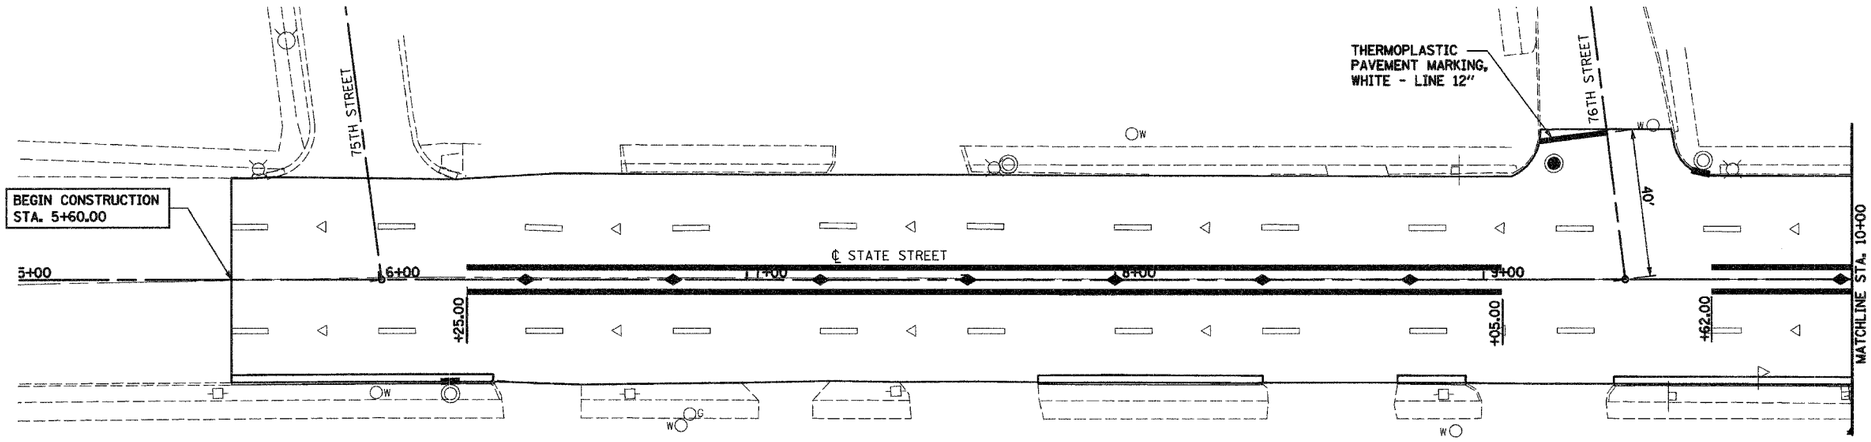

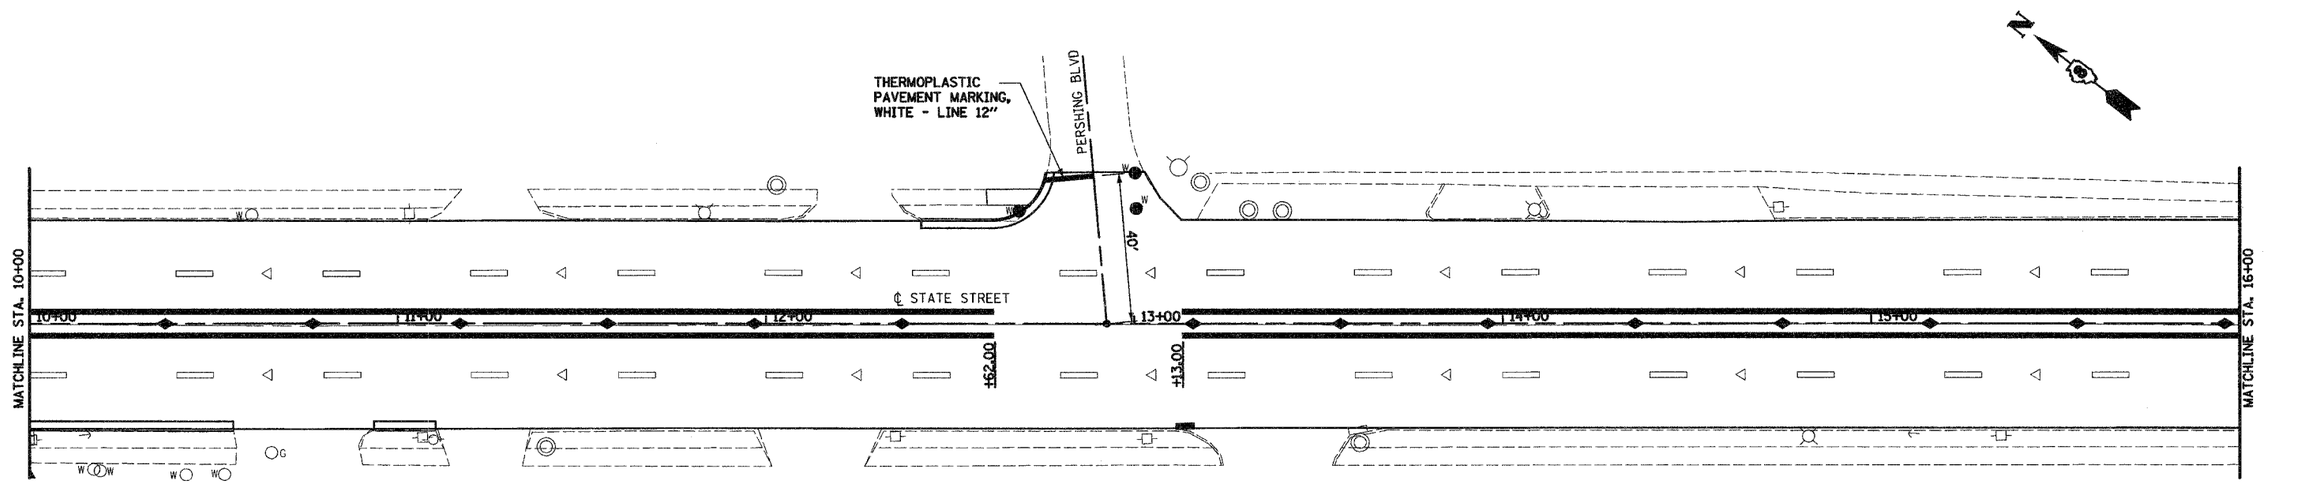

LEGEND

4" WHITE THERMOPLASTIC SKIP DASH STRIPING (10' DASH - 30' SKIP) W/ WHITE RAISED REFLECTIVE PAVEMENT MARKER (80' C-C)

4" DOUBLE YELLOW THERMOPLASTIC STRIPING W/ AMBER RAISED REFLECTIVE PAVEMENT MARKER (40' C-C)

GRAPHIC SCALE

20' 10' 0' 20'

REVISIONS	DATE

ILLINOIS DEPARTMENT OF TRANSPORTATION

PAVEMENT MARKING

SCALE: 1"=40'

DATE: 03-16-05

DRAWN BY: DEG

CHECKED BY: MEB

...\DGN\10-0186PAVMKNG.dgn 3/16/2005 10:37:33 AM