F.A. RTE.	SECTION	COUNTY	TOTAL SHEETS	SHEET NO.
869	(1031)	Saline	64	46
STA.	TO STA.			
FED. ROAD DIST. NO.	ILLINOIS	FED. AID PROJECT		

CONTRACT NO. 98896

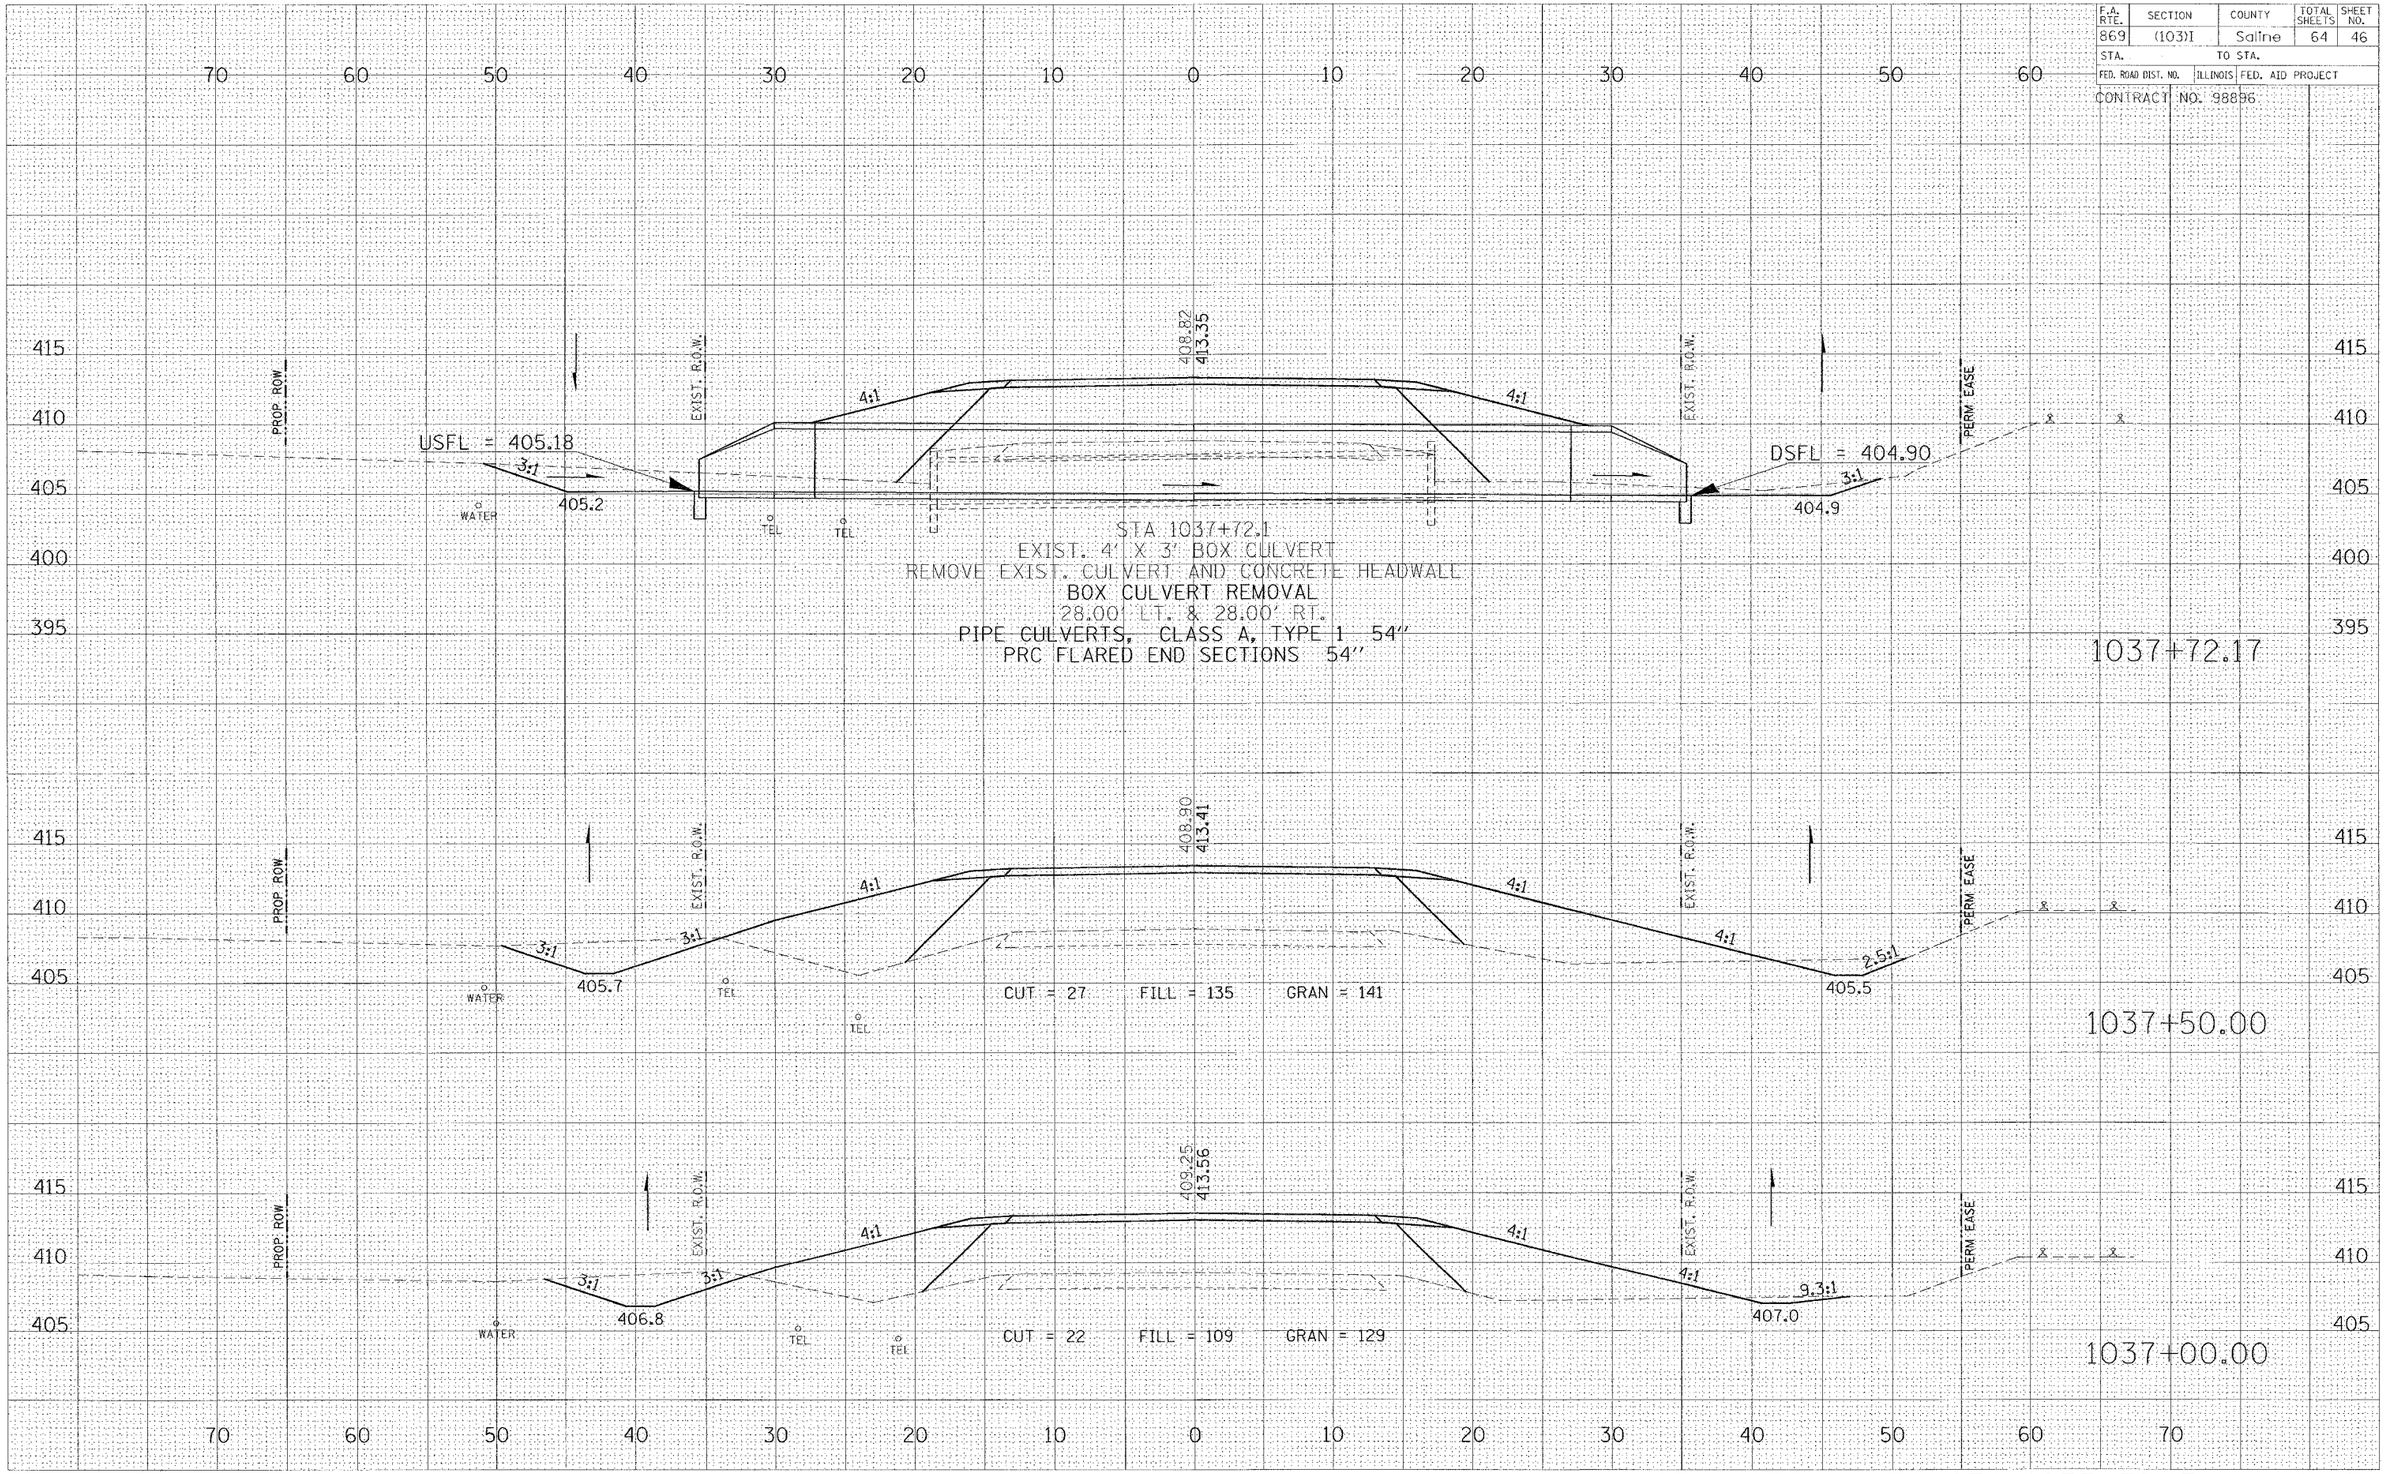

STA 1037+00 TO STA 1037+72.17 - IL 34

FINAL SURVEY — NOTE BOOK — NO. — SURVEYED — PLOTTED — TEMPLATE — AREAS — AREAS CHECKED — BY — DATE

ORIGINAL SURVEY — NOTE BY — NO. — SURVEYED — PLOTTED — PLOTTED BY — AREAS — AREAS CHECKED — BY — DATE

Friday January 21, 2005 2:..4 PM