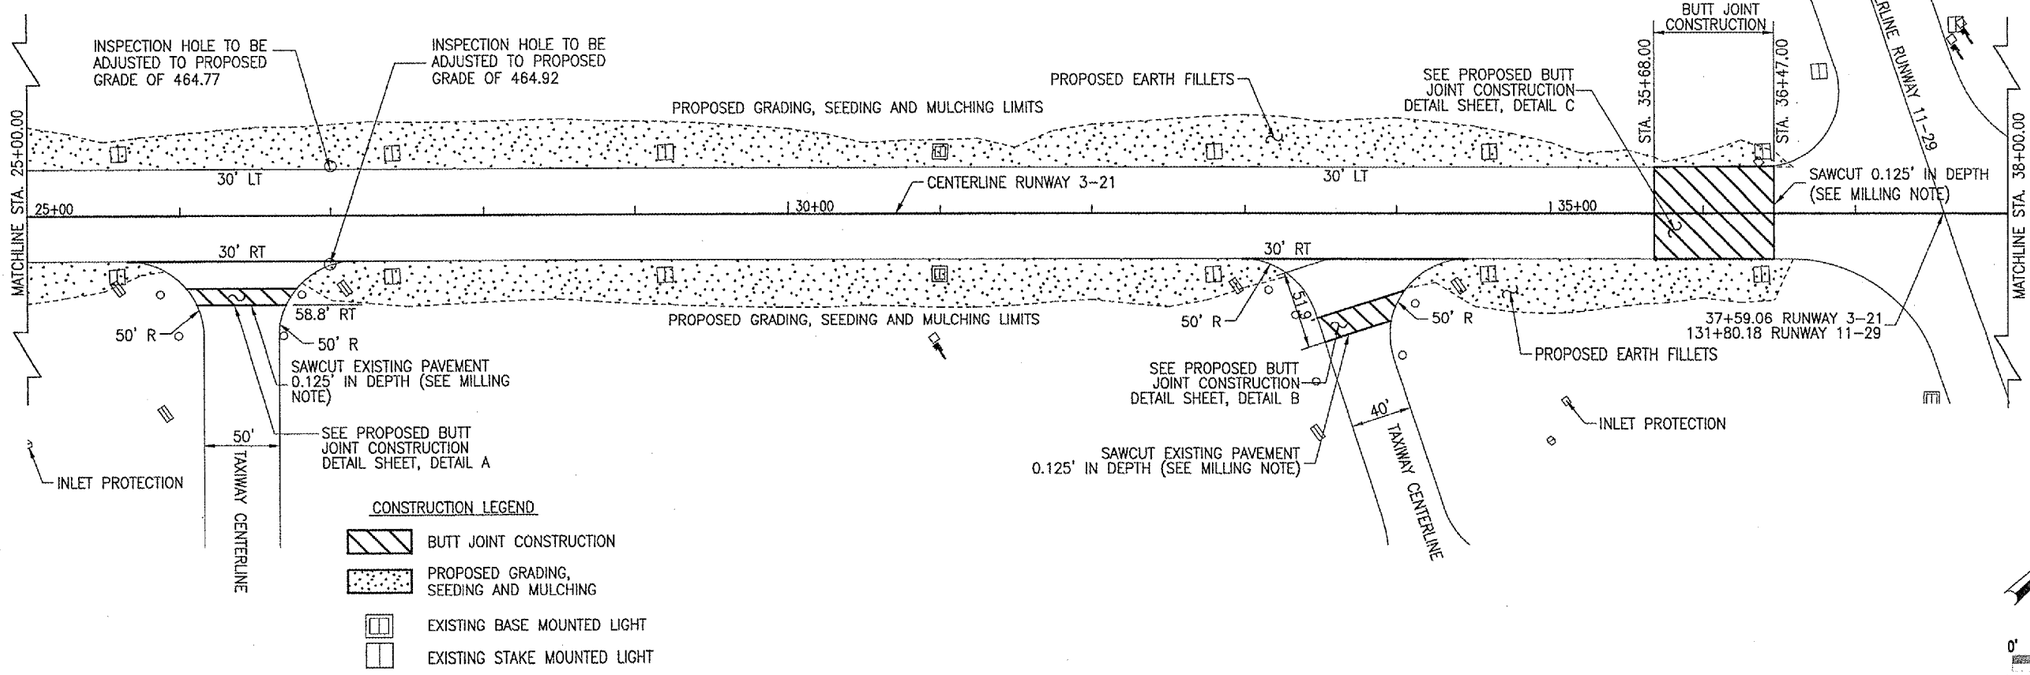

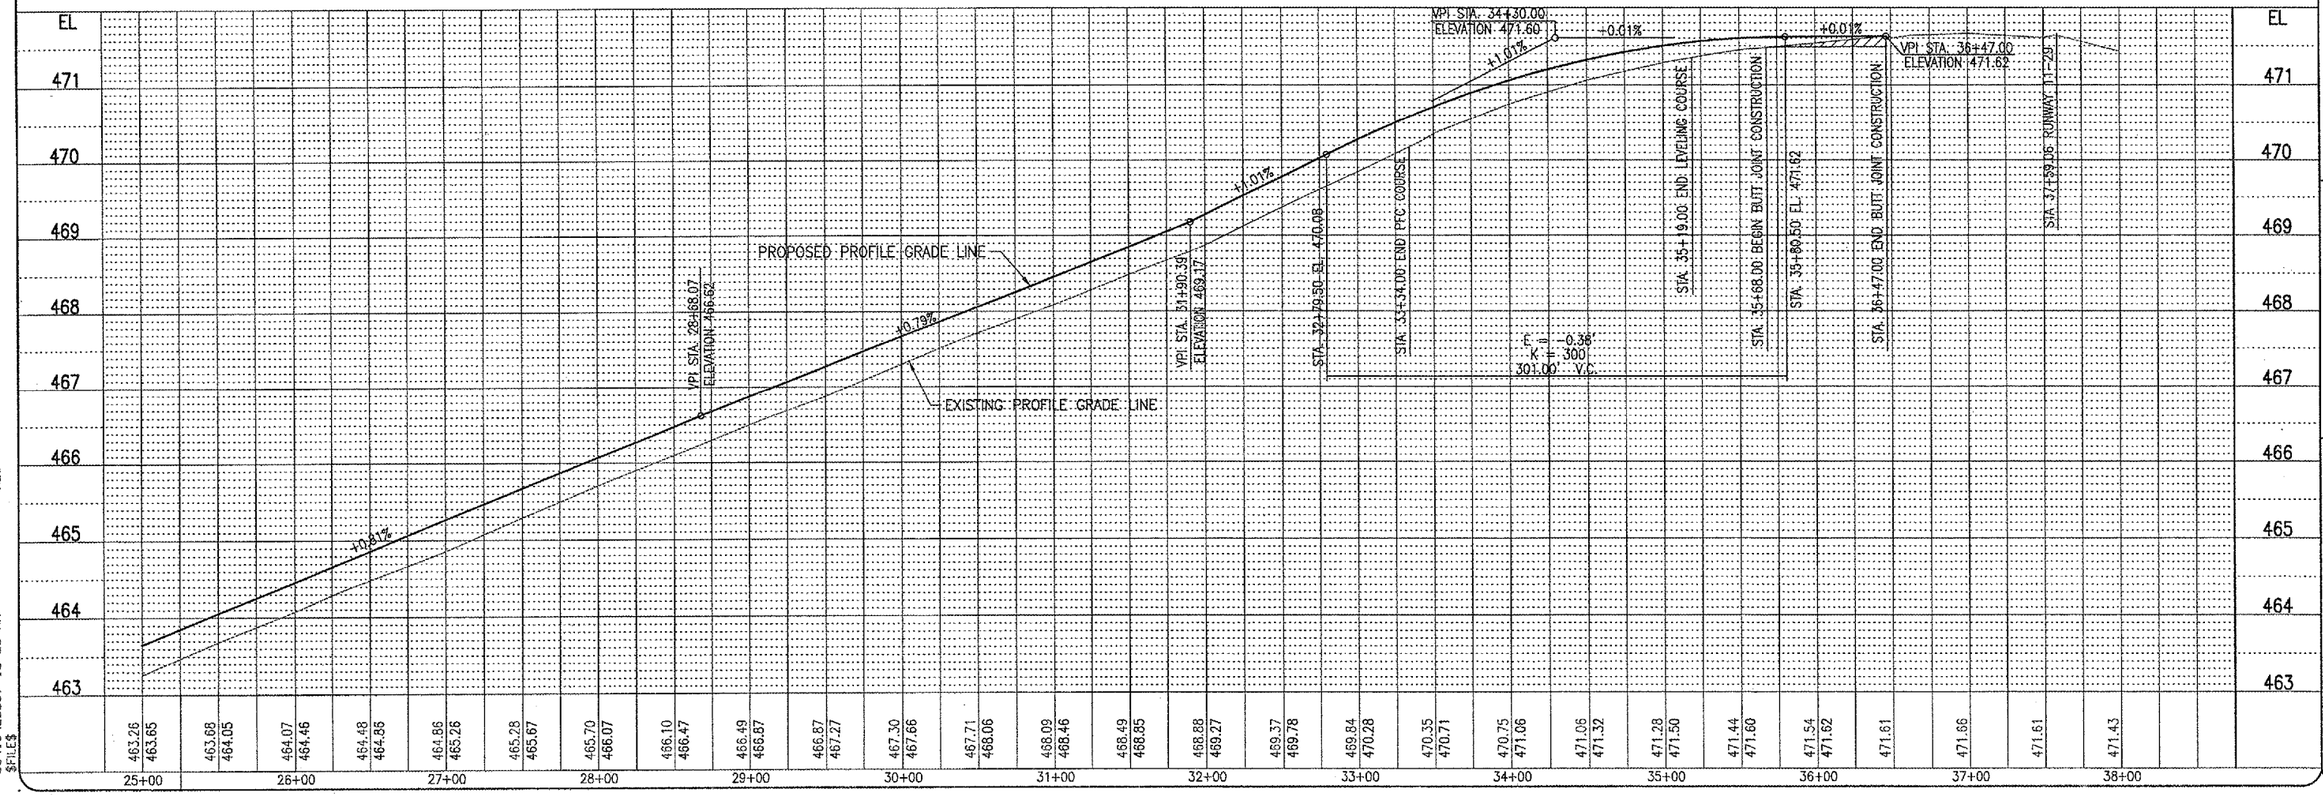

OLNEY-NOBLE AIRPORT
OLNEY, ILLINOIS
RICHLAND COUNTY
A.I.P. PROJ.: 3-17-0076-B7
IL. PROJ.: OLY-3428

BY	REVISION	DATE

IHE Project No. 820-05RWY
Filename R-702PNP.DGN
Scale 1" = 50'
Date 05/06/2005

LAYOUT	MEW	05/06/05
DRAWN	MEW	05/06/05
REVIEWED	CAH	05/13/05

HANSON
Hanson Professional Services Inc.
1525 South Sixth Street
Springfield, Illinois 62703-2886
Offices Nationwide

REHABILITATE RUNWAY 3-21

PROPOSED
PLAN & PROFILE
STA. 25+00.00 TO STA. 38+00.00

6
6 of 38 sheets

05\16\2005, 10:28 AM MEW
$FILE$