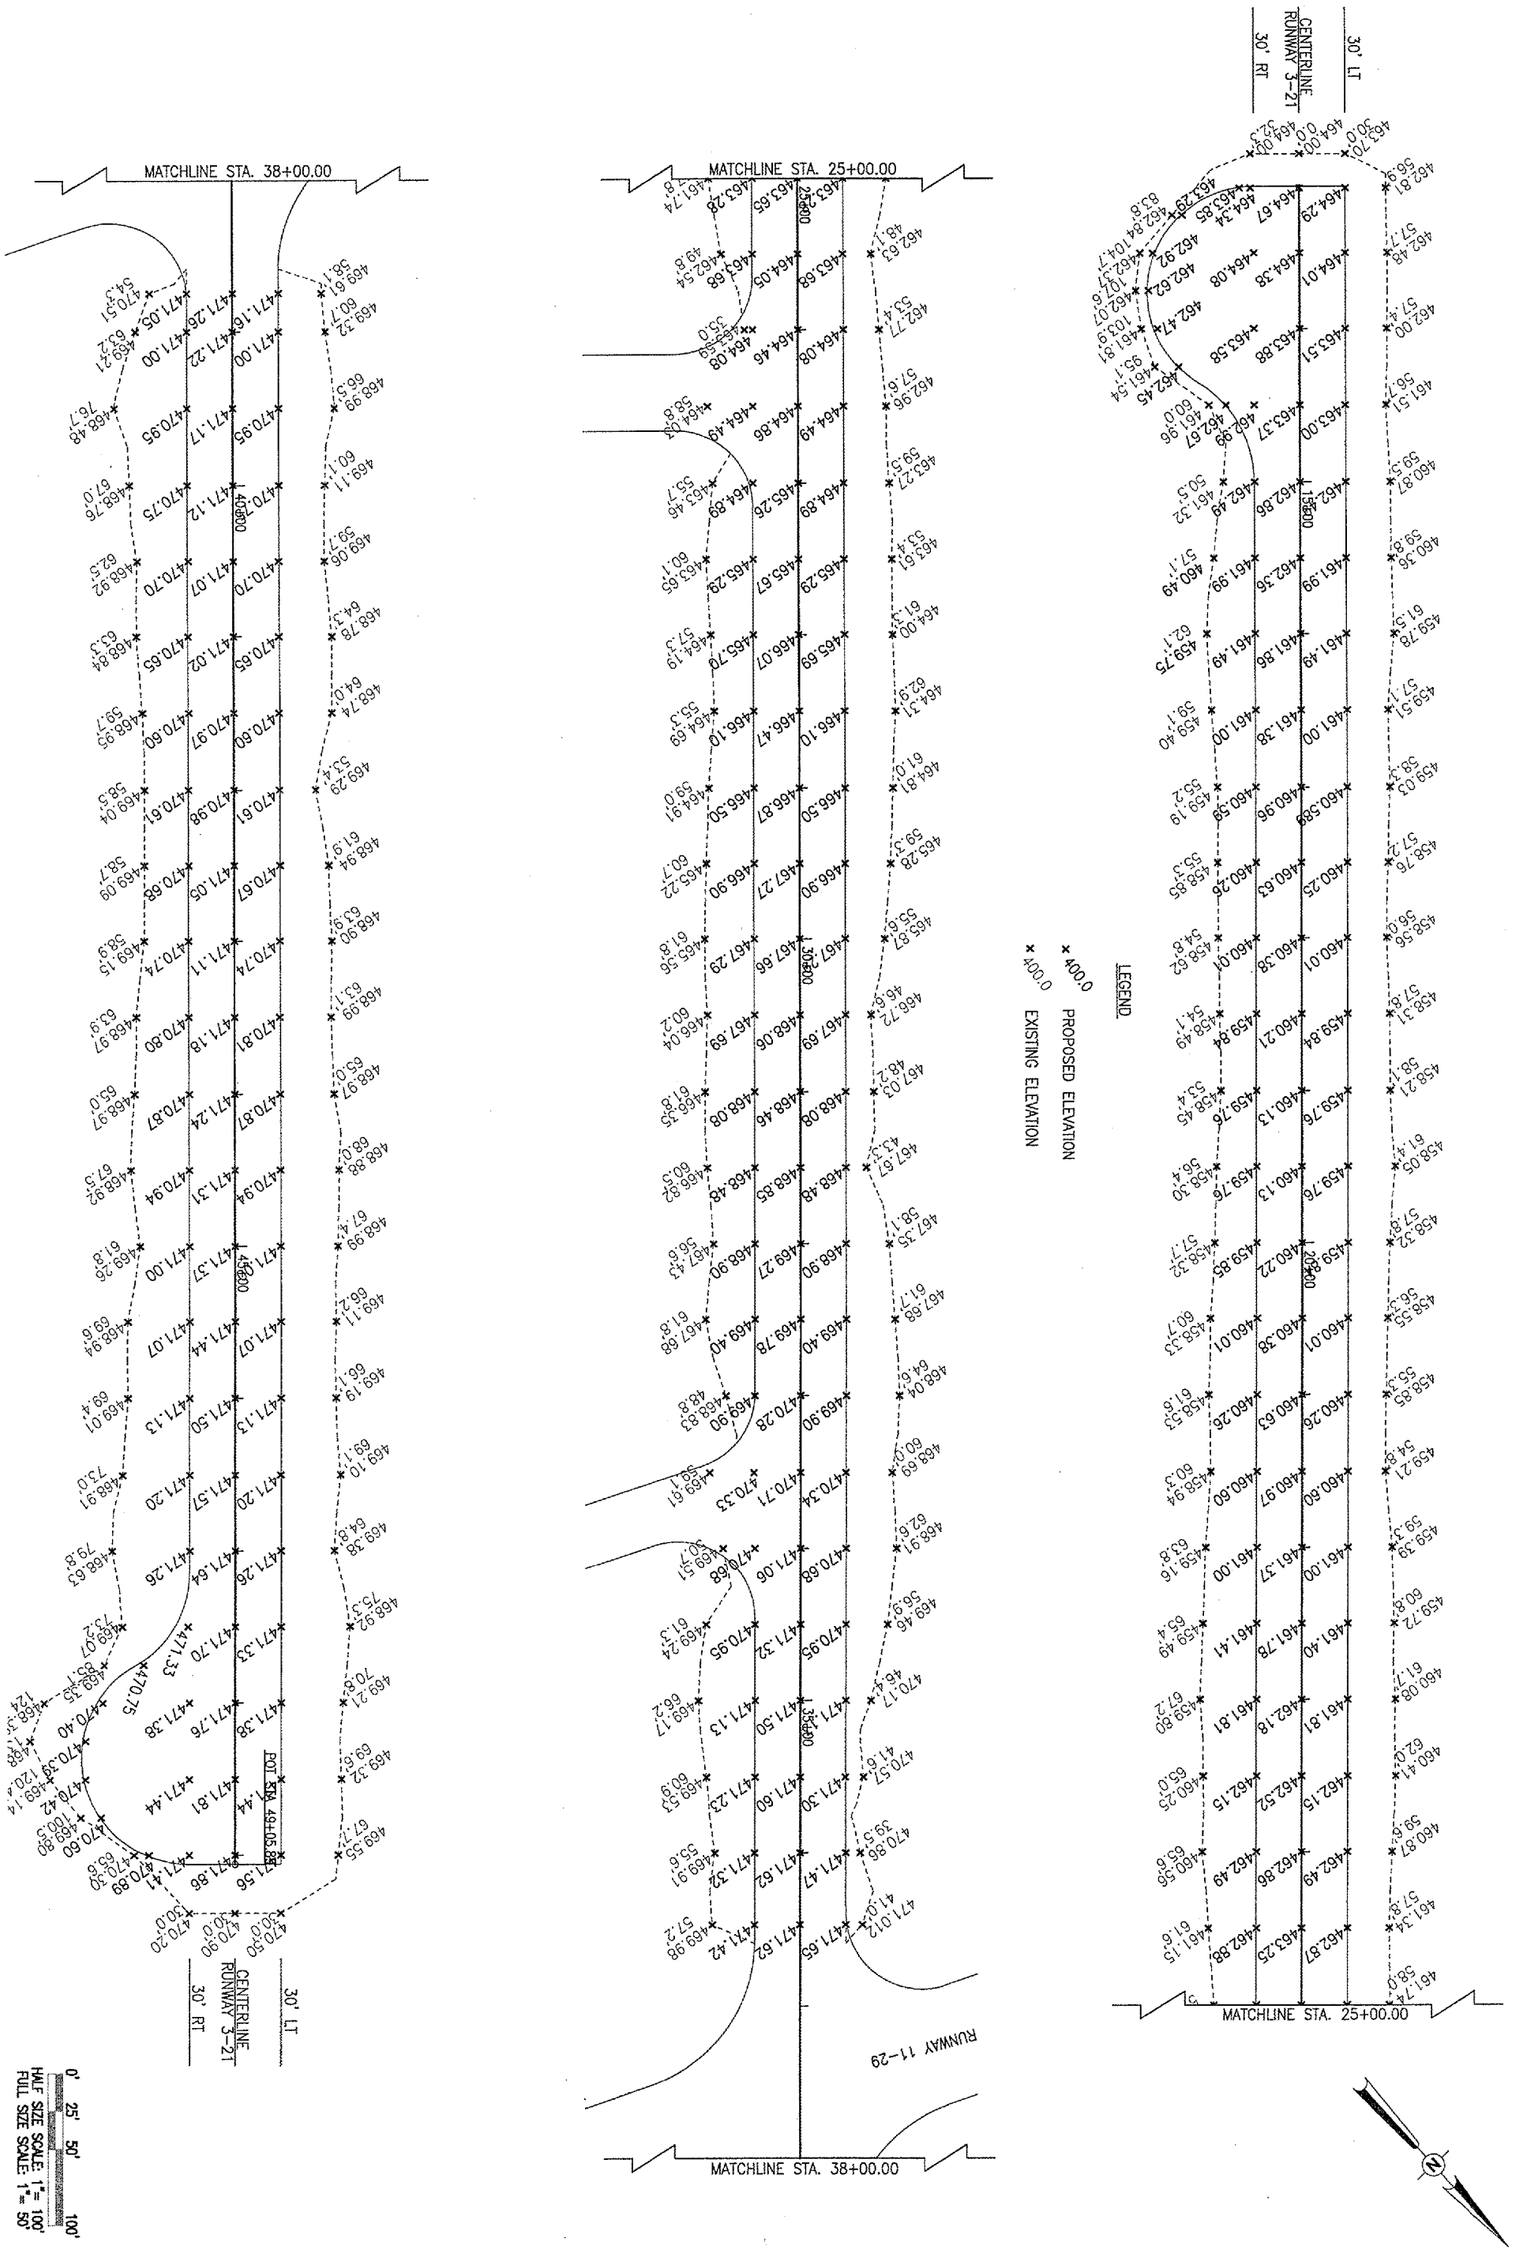

OL006

12 of 36 sheets

12

REHABILITATE
RUNWAY 3-21

PROPOSED
STAKING PLAN
STA. 13+07.00 TO STA. 49+05.89

HANSON
Hanson Professional Services Inc.
4227 Earth City Expressway, Suite 130
St. Louis, MO 63045-1308
Offices Nationwide

HSI Project No.	820-05RWY
Filename	R-191STK.DGN
Scale	1" = 50'
Date	05/06/2005

LAYOUT	MEW	05/06/05
DRAWN	MEW	05/06/05
REVIEWED	CAH	05/13/05

OLNEY-NOBLE AIRPORT
OLNEY, ILLINOIS
RICHLAND COUNTY

IL. PROJ.: OLY-3438 A.I.P. PROJ.: 3-17-0076-B7

DATE	REVISION	BY