OL006

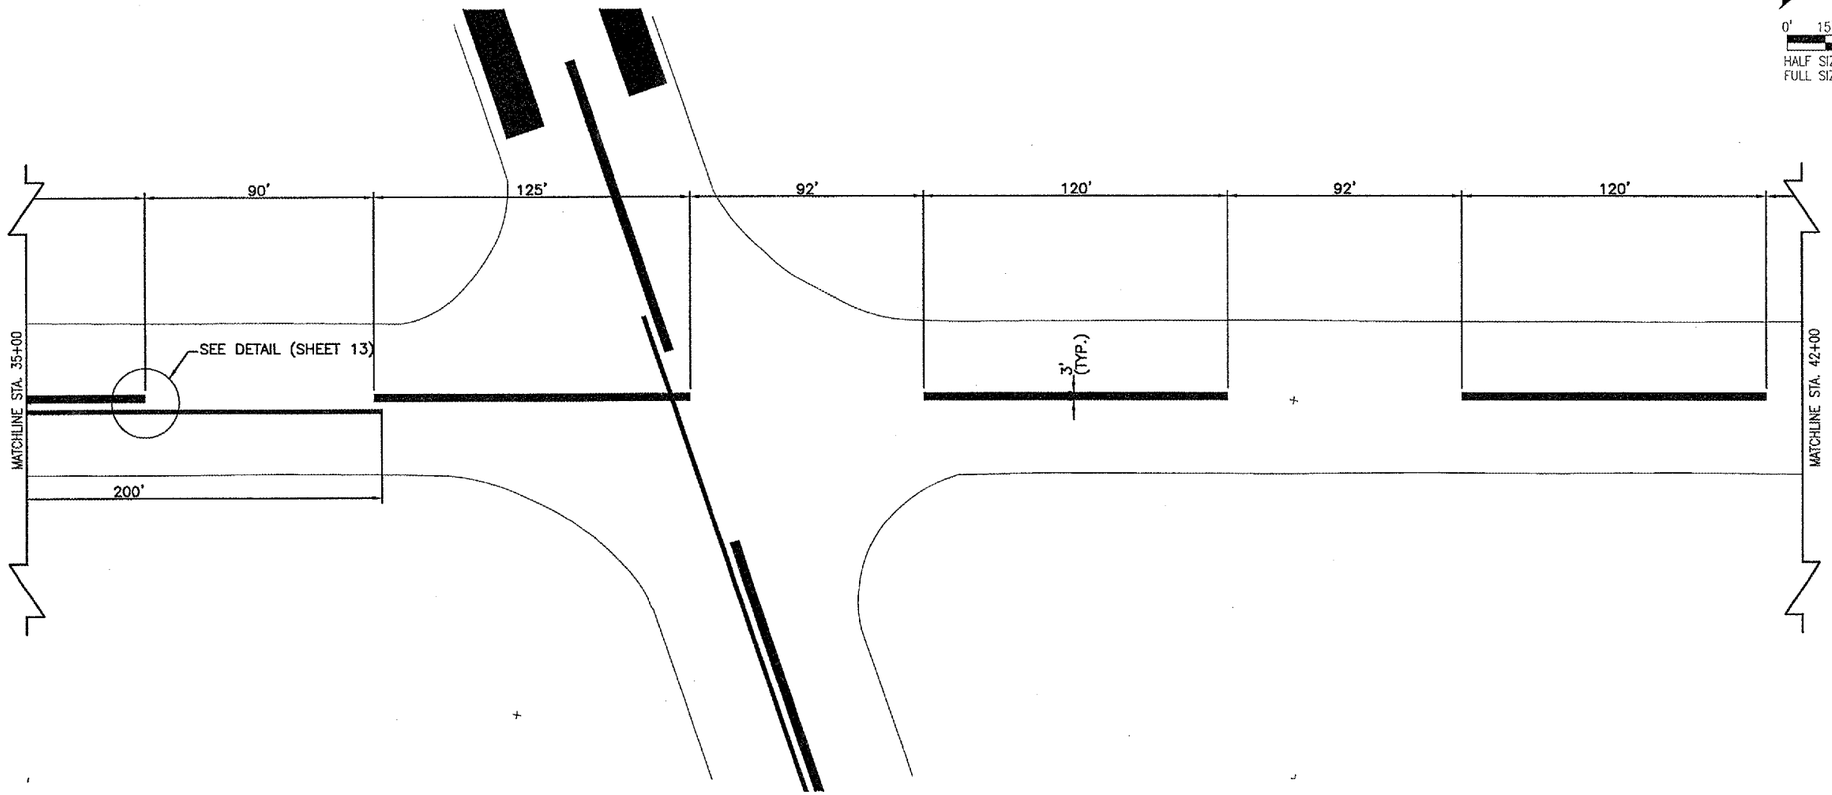

0' 15' 30' 60'
HALF SIZE SCALE: 1"= 60'
FULL SIZE SCALE: 1"= 30'

BY	REVISION	DATE

OLNEY-NOBLE AIRPORT
OLNEY, ILLINOIS
RICHLAND COUNTY

IL. PROJ.: OLY-3438 A.I.P. PROJ.: 3-17-0076-B7

HEI Project No. 820-05RWY
Filename R-101MRK.DGN
Scale 1" = 30'
Date 02/03/05

LAYOUT	JAC	02/03/05
DRAWN	JAC	02/03/05
REVIEWED	CAH	05/13/05

HANSON

Hanson Professional Services Inc.
4227 Earth City Expressway, Suite 130
St. Louis, MO 63045-1308
Offices Nationwide

REHABILITATE
RUNWAY 3/21

PROPOSED
MARKING PLAN
STA. 35+00 TO STA. 42+00

17
17 of 36 sheets

I:\Airports\OLNEY\820-05RWY\Airport\Sheets\R-101MRK.dgn 05\16\2005, 10:32 AM mew