OL006

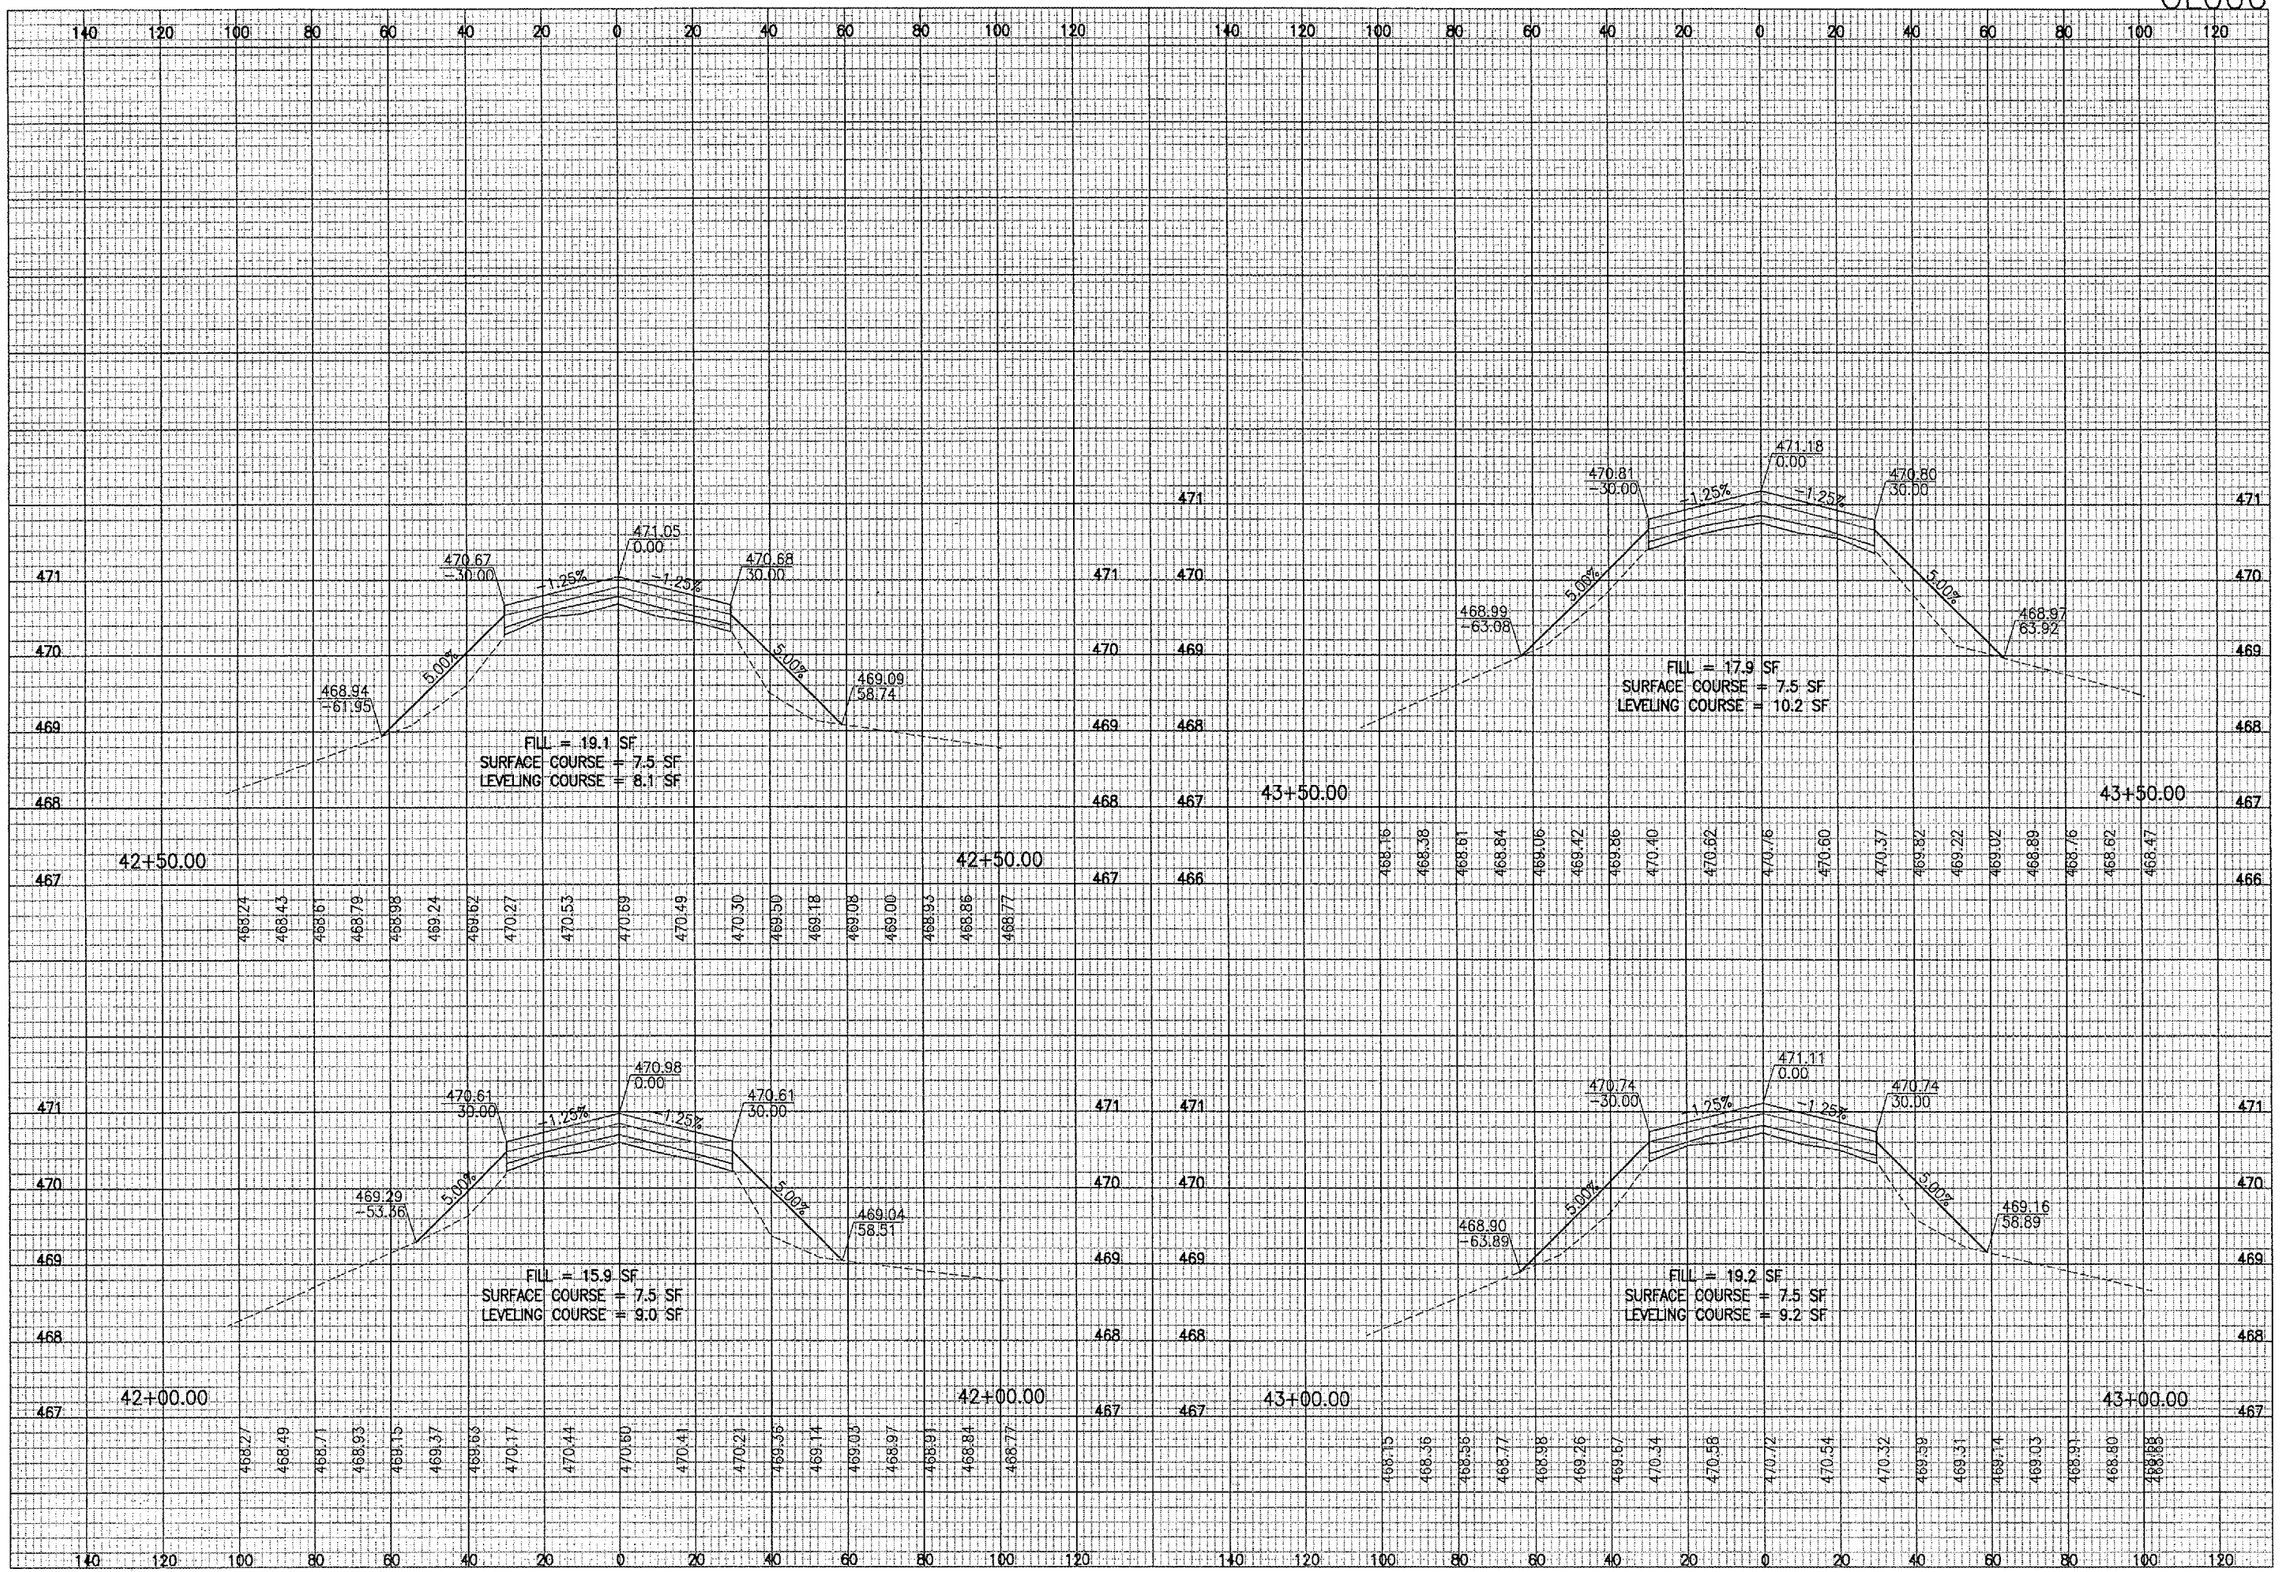

I:\AIRPORTS\OLNEY\B20-05RWY\AIRPORT\SHEETS\R-301XS-321.DGN 05\16\2005, 10:37 AM MEW

DATE	REVISION	BY

OLNEY-NOBLE AIRPORT
OLNEY, ILLINOIS
RICHLAND COUNTY

A.I.P. PROJ.: 3-17-0076-B7

IL. PROJ.: OLY-3638

HEL Project No. 803-054PND
Filename R-301XS-321.DGN
Scale 1"=1'V 1"=20'H
Date 05/11/05

LAYOUT	MEW	05/07/05
DRAWN	MEW	05/07/05
REVIEWED	CAH	05/13/05

HANSON

Hanson Professional Services Inc.
1525 South Sixth Street
Springfield, Illinois 62703-2886
Offices Nationwide

REHABILITATE
RUNWAY 3-21

PROPOSED
CROSS-SECTIONS
STA.42+00.00 TO STA. 43+50.00

33
33 of 36 sheets