TA001

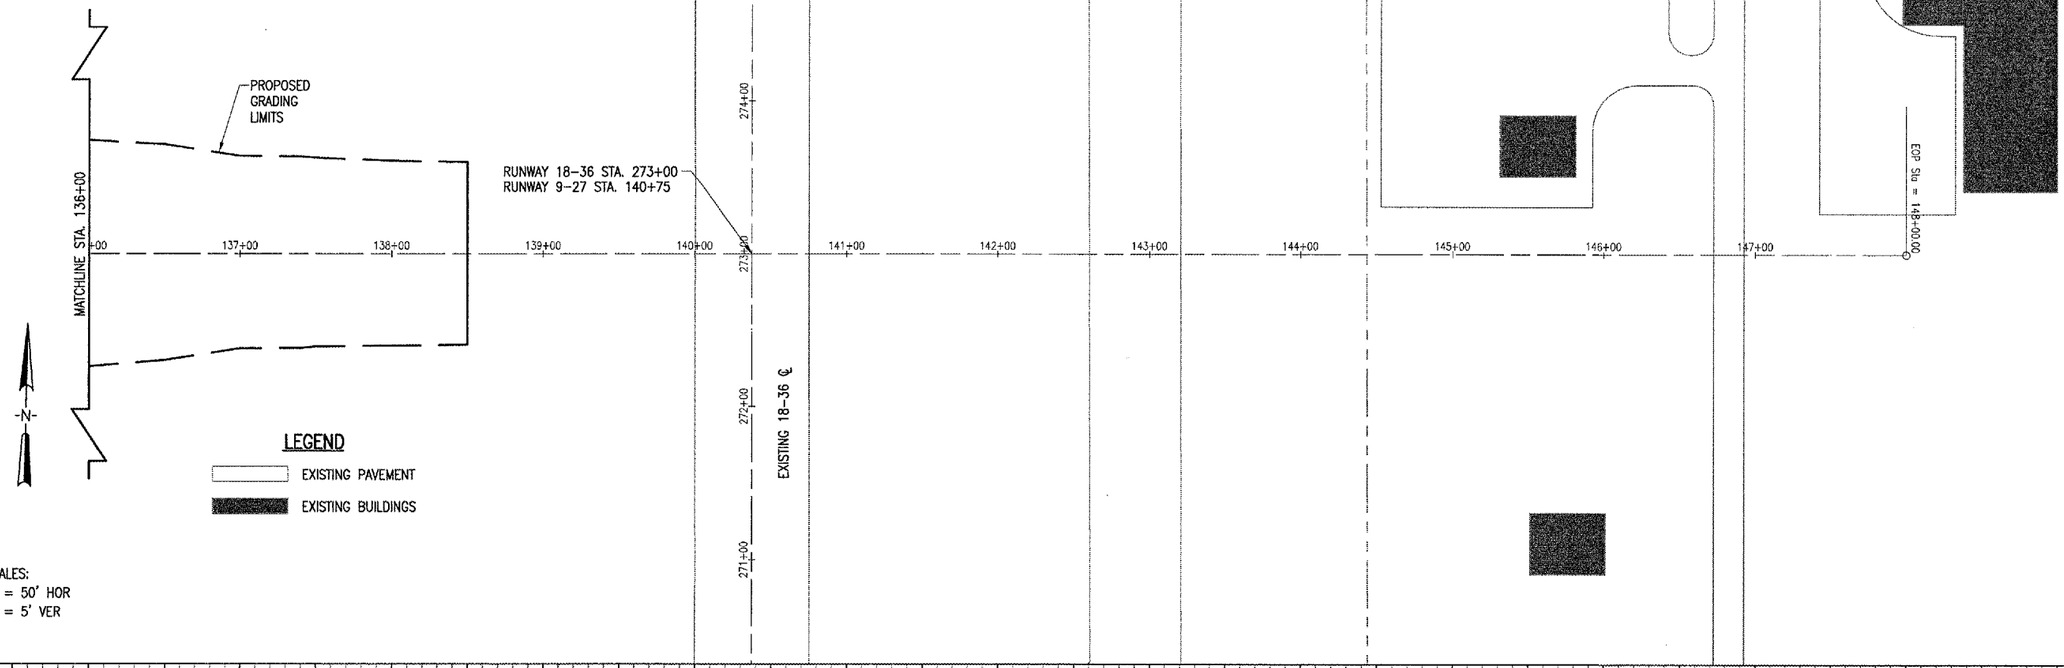

SCALES:
1" = 50' HOR
1" = 5' VER

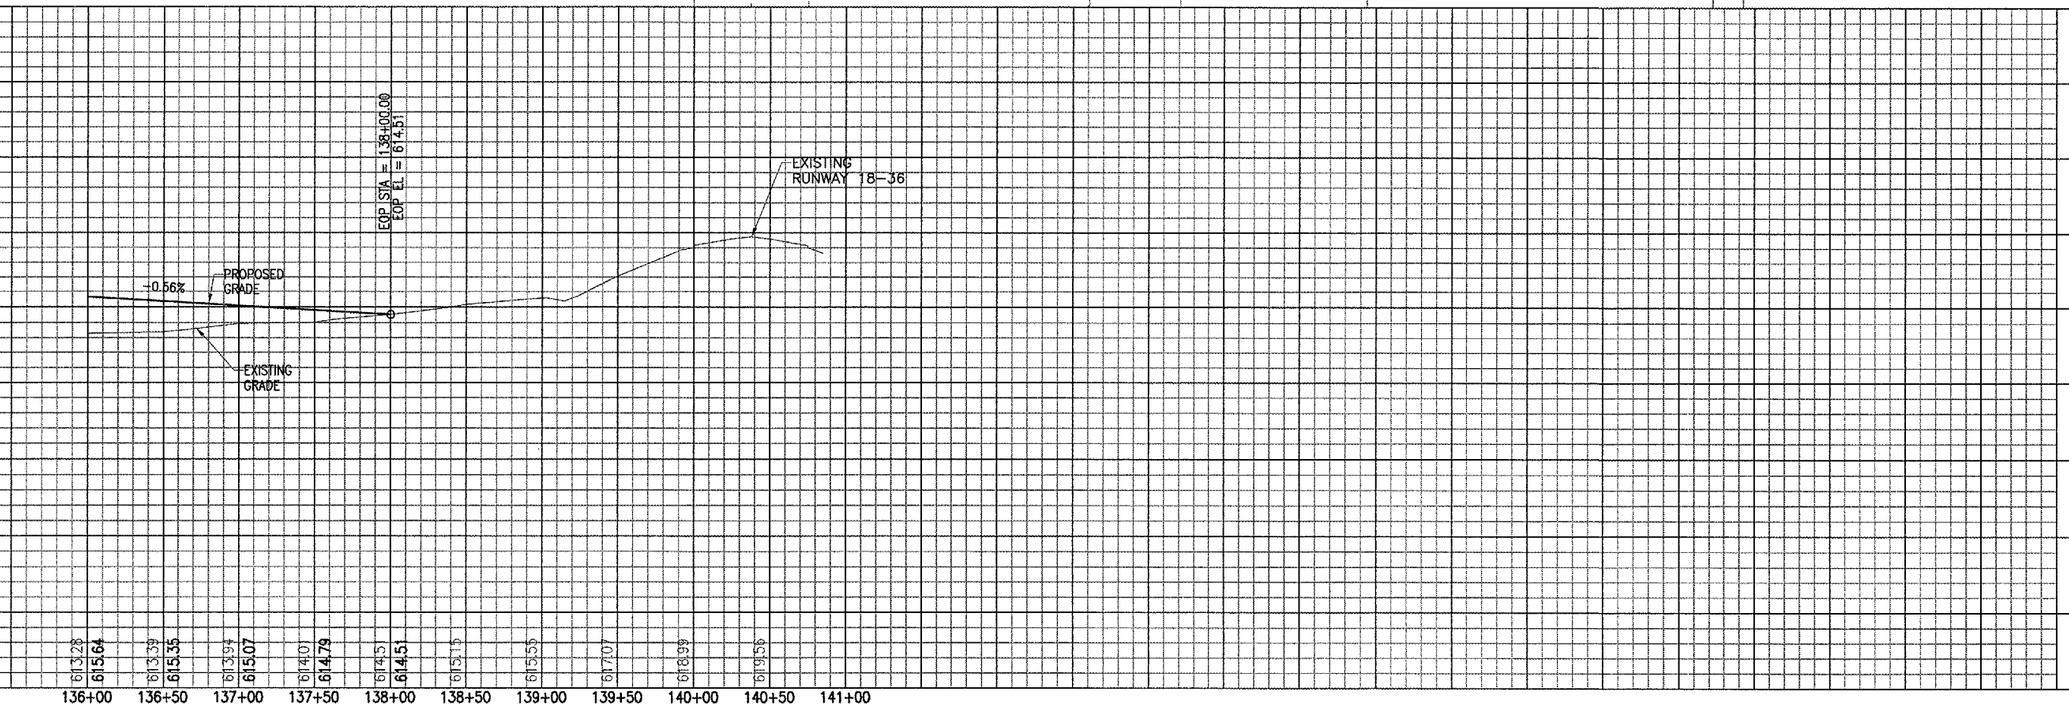

MAY 04, 2005 2:08 PM RAW
I:\AIRPORTS\TVILLE\828-03RWYGD\AIRPORT\SHEETS\R-704-RWY.DWG - STA. 136+00 TO STA. 138+00

DATE	REVISION	BY

TAYLORVILLE MUNICIPAL AIRPORT
TAYLORVILLE, ILLINOIS

IL PROJ.: TAZ-3166 A.I.P. PROJ.: 3-17-0100-B7

HSI Project No. 828-03RWYGD.0800
Filename R-704-RWY.DWG
Scale H. 1"=50' V. 1"=5'
Date 02/16/05

LAYOUT	RAW	02/16/05
DRAWN	BAK	02/16/05
REVIEWED	CAH	03/28/05

HANSON
Hanson Professional Services Inc.
1525 South Sixth Street
Springfield, Illinois 62703-2886
Offices Nationwide

CONSTRUCT
RUNWAY 9-27

PROPOSED
RUNWAY 9-27 PLAN & PROFILE
STA. 136+00 TO STA. 138+00

17
17 of 127 sheets