TA001

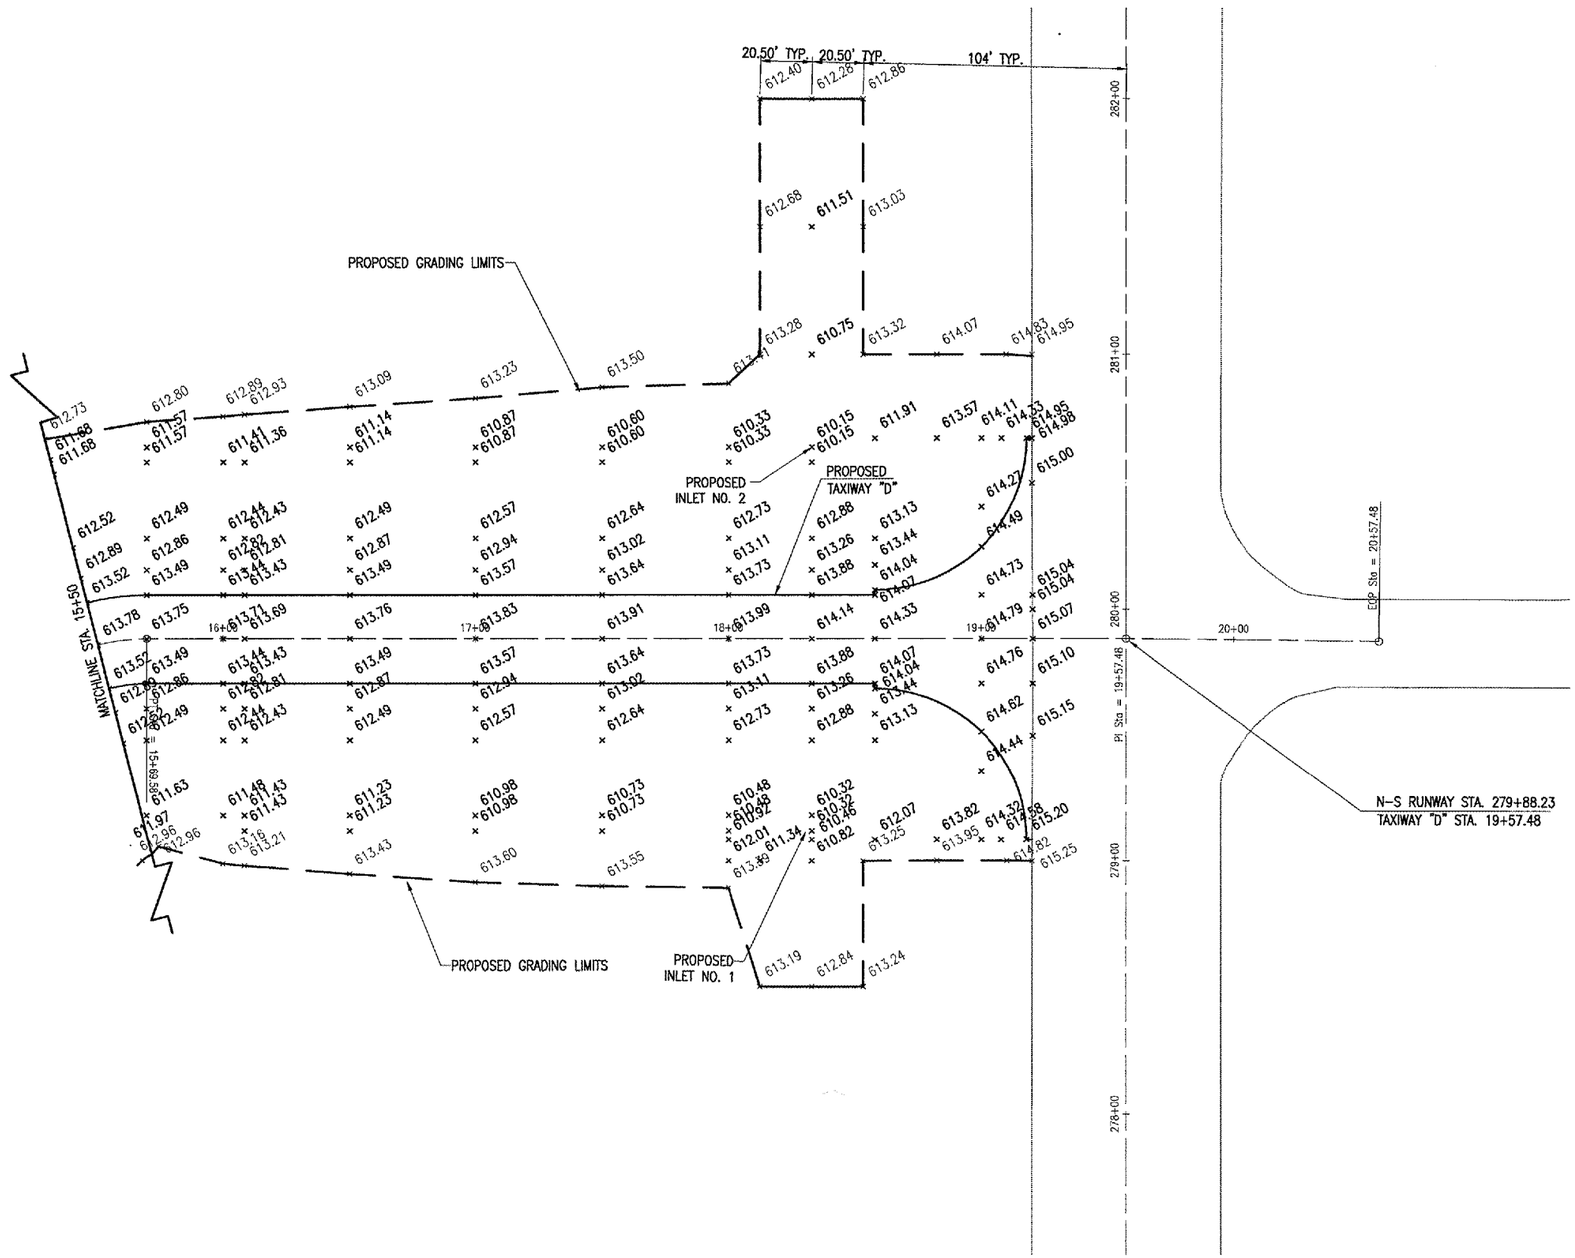

LEGEND

- EXISTING IMPROVEMENTS
- PROPOSED IMPROVEMENTS
- PROPOSED GRADING & SEEDING LIMITS
- XXX.XX EXISTING GRADE
- XXX.XX PROPOSED GRADE

0' 15' 30' 60'
HALF SIZE SCALE: 1"= 60'
FULL SIZE SCALE: 1"= 30'

APR 22, 2005 11:05 AM RAW
I:\AIRPORTS\TVILLE\828-03RWYGD\AIRPORT\SHEETS\R-19ISTK.DWG - TAXI 15+50 TO 19+57.48

DATE	REVISION	BY

TAYLORVILLE MUNICIPAL AIRPORT
TAYLORVILLE, ILLINOIS

IL. PROJ.: TAZ-3166 A.I.P. PROJ.: 3-17-0100-87

HG. Project No. 828-03RWYGD.0800
Filename: R-19ISTK.DWG
Scale: 1"= 30'
Date: 02/05/04

LAYOUT	JMB	02/05/04
DRAWN	JMB	02/05/04
REVIEWED	CAH	03/28/05

HANSON
Hanson Professional Services Inc.
1525 South Sixth Street
Springfield, Illinois 62703-2886
Offices Nationwide

CONSTRUCT RUNWAY 9-27

PROPOSED STAKING PLAN
STA. 15+50 TO STA. 19+20.50

37
37 of 127 sheets