APR 07, 2005 10:40 PM RAW
I:\AIRPORTS\TVILLE\828-03RWYGD\AIRPORT\SHEETS\R-343XS-TURN.DWG - Layout1

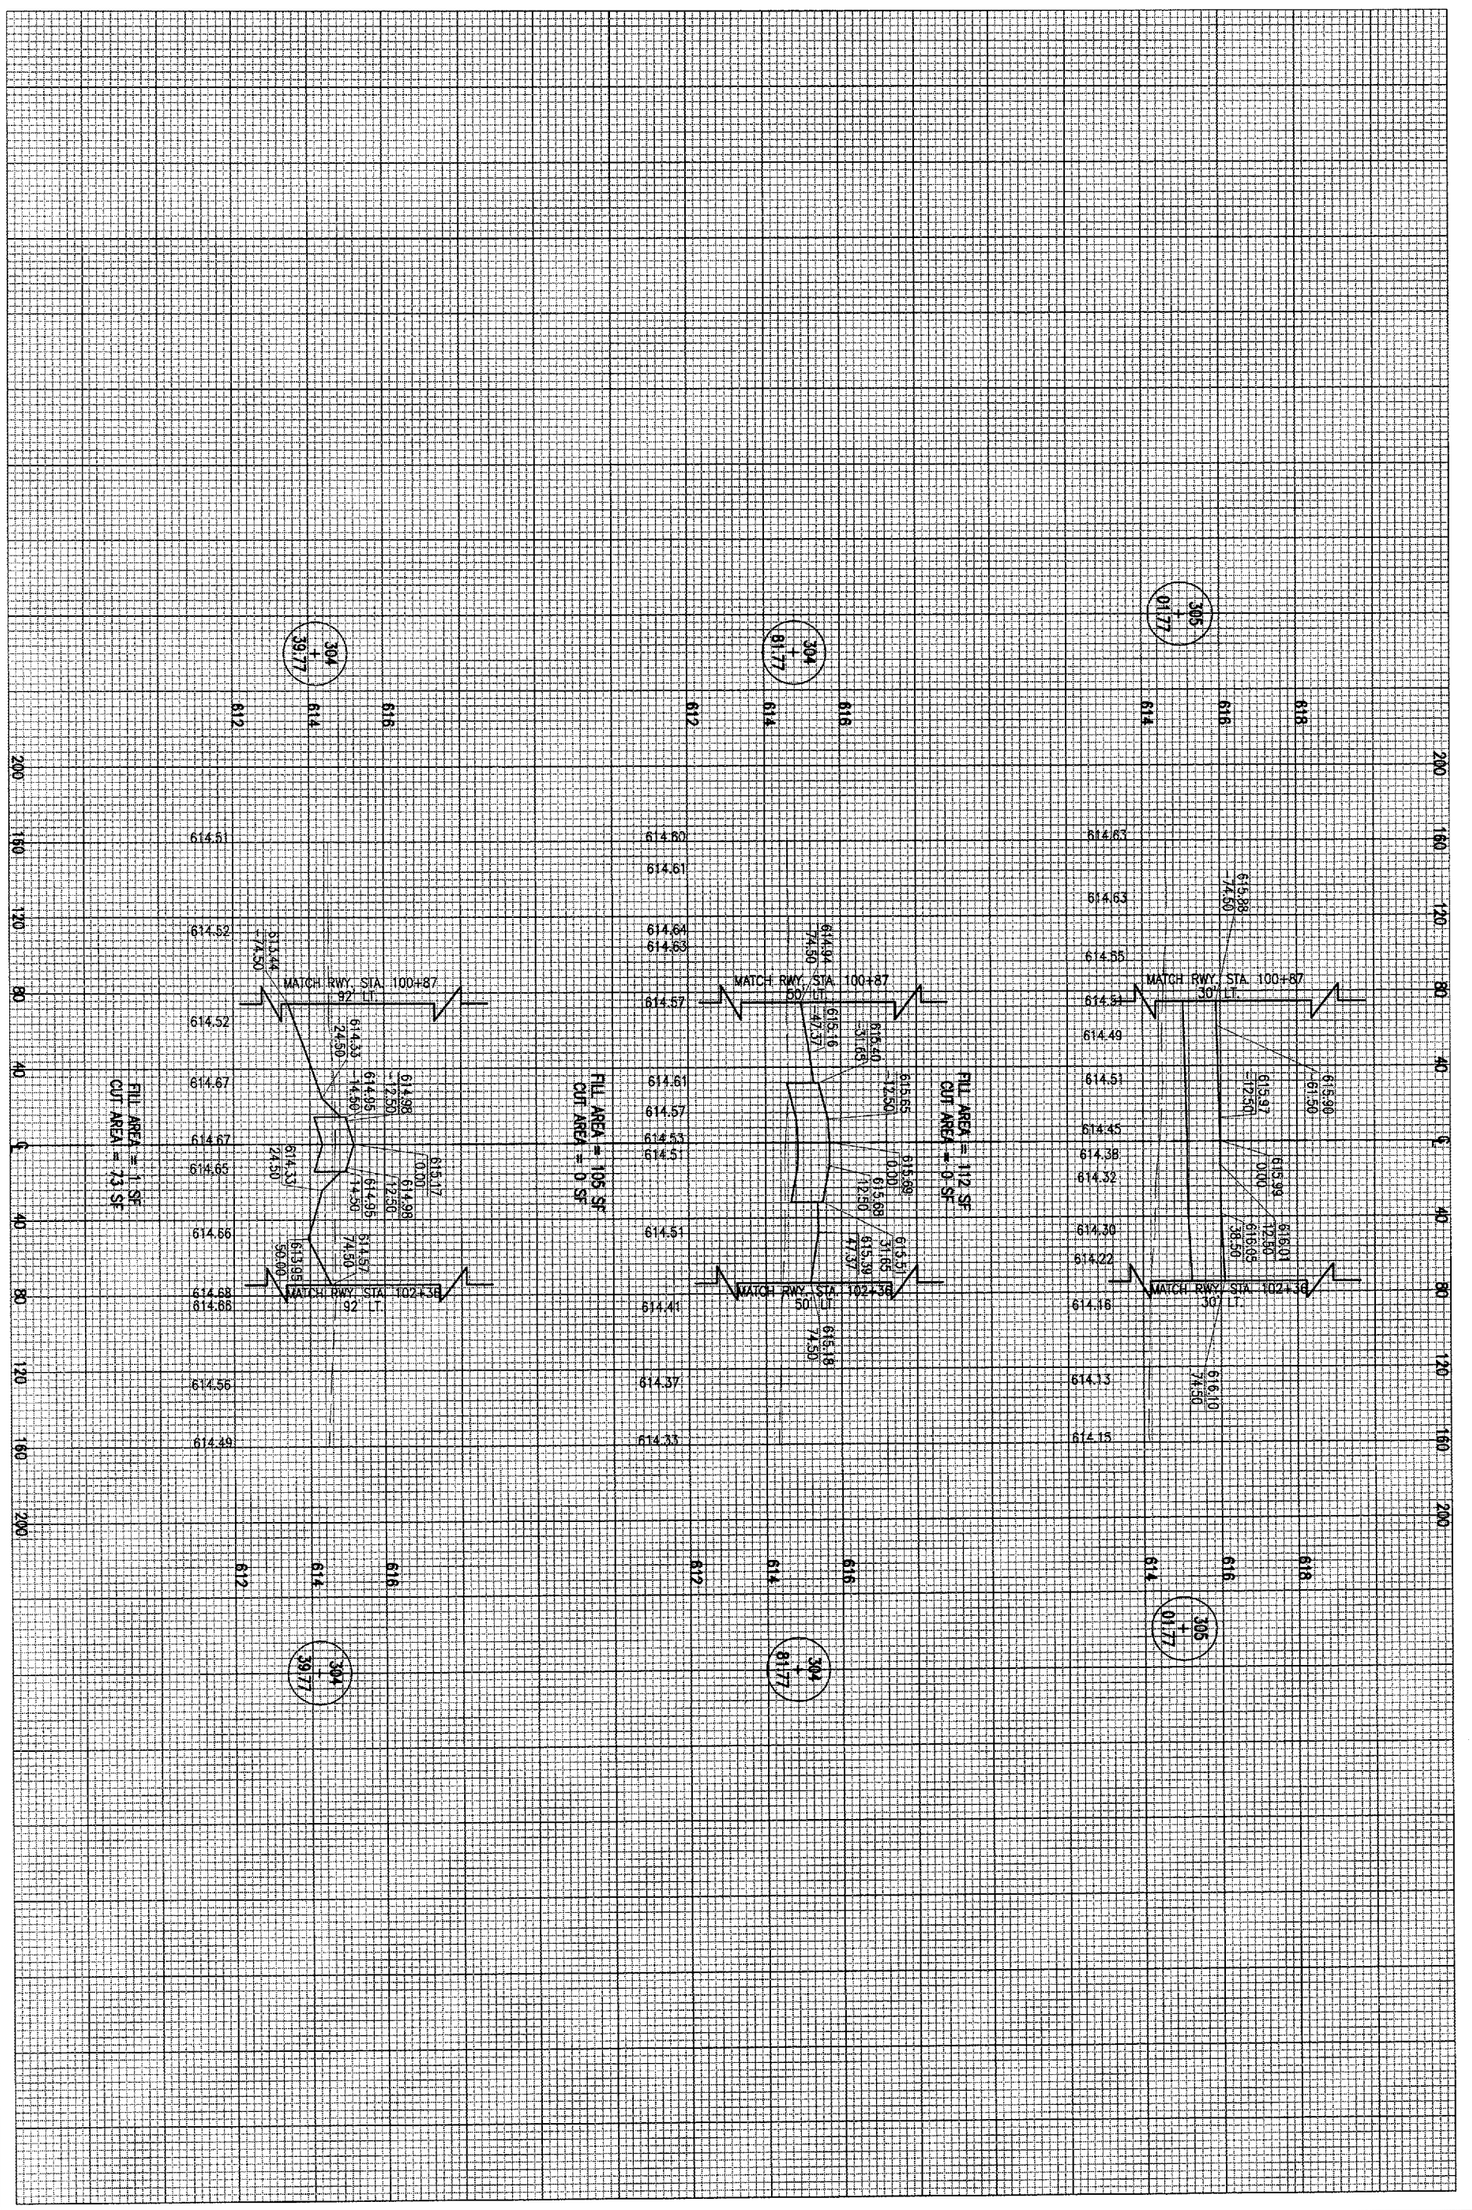

TA001

CONSTRUCT
RUNWAY 9-27

PROPOSED TURNAROUND
CROSS-SECTIONS
STA. 304+39.77 TO STA. 305+01.77

110
110 of 127 sheets

HANSON

Hanson Professional Services Inc.
1525 South Sixth Street
Springfield, Illinois 62703-2886
Offices Nationwide

HPS Project No.	828-03RWYGD 0800
Filename	R-343XS-TURN.DWG
Scale	H. 1"= 40' V. 1"=2'
Date	03/02/05

LAYOUT	RAW	02/18/05
DRAWN	MDR	03/02/05
REVIEWED	CAH	xx/xx/xx

TAYLORVILLE MUNICIPAL AIRPORT
TAYLORVILLE, ILLINOIS

IL. PROJ.: TAZ-3166 A.I.P. PROJ.: 3-17-0100-B7

DATE	REVISION	BY