WA055

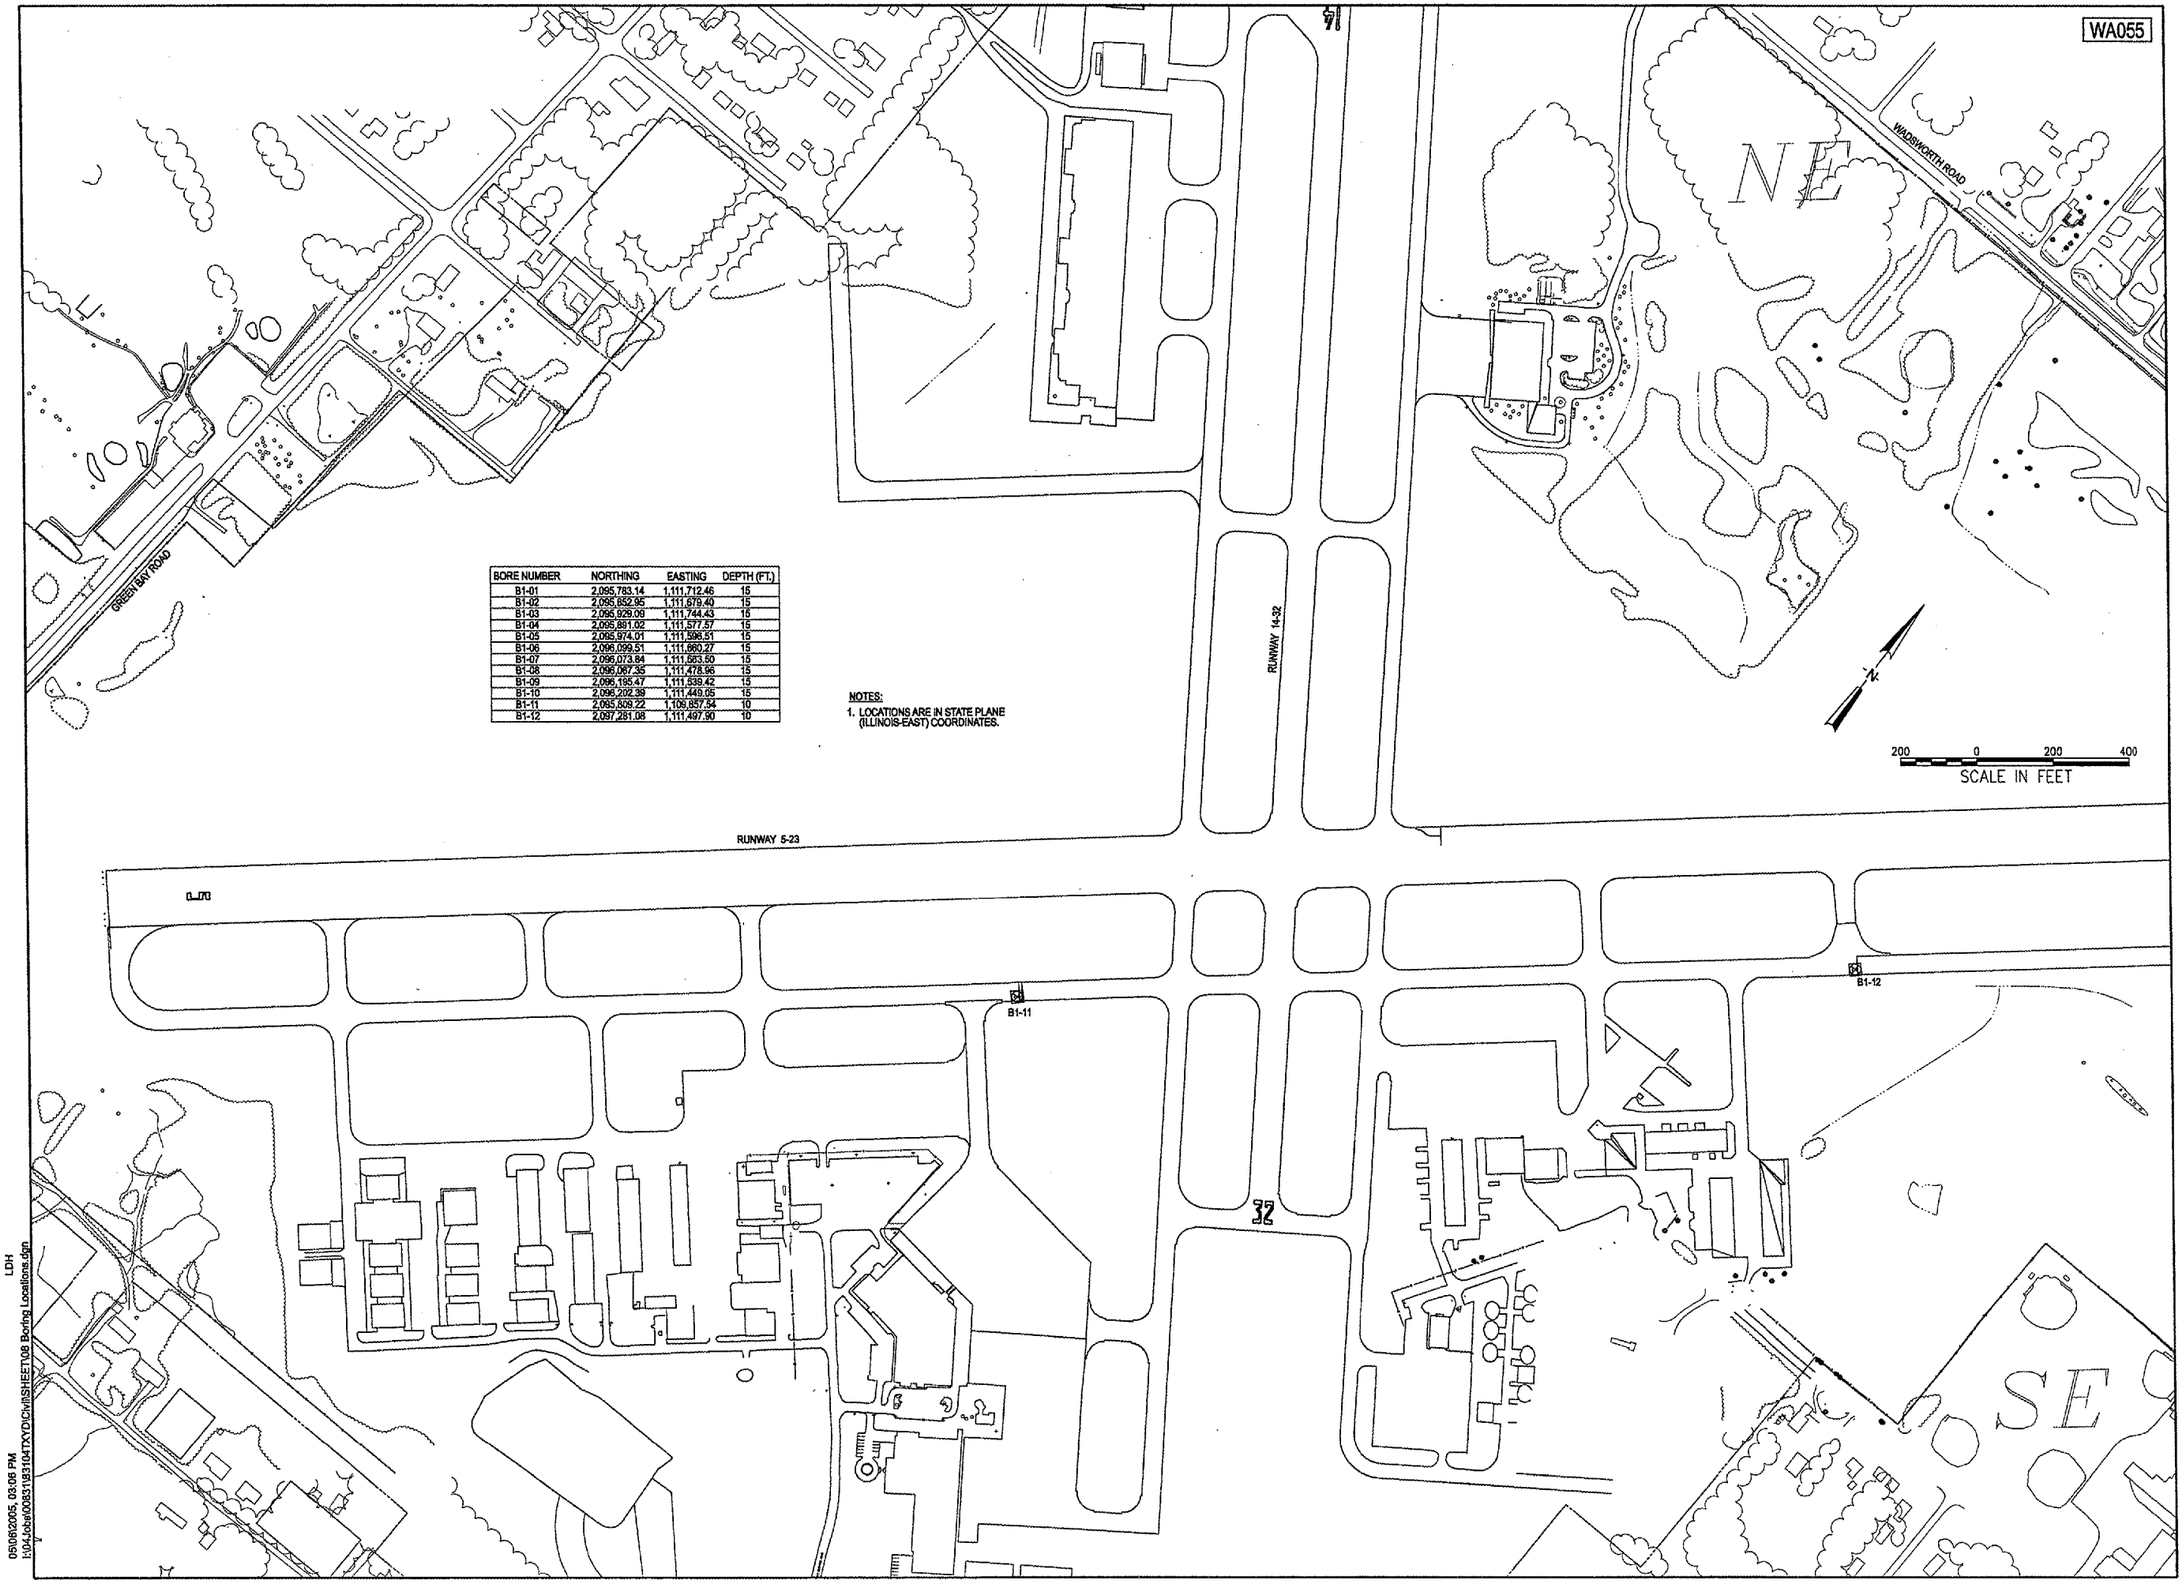


| BORE NUMBER | NORTHING | EASTING | DEPTH (FT.) |
|---|---|---|---|
| B1-01 | 2,095,783.14 | 1,111,712.46 | 15 |
| B1-02 | 2,095,852.95 | 1,111,679.40 | 15 |
| B1-03 | 2,095,929.09 | 1,111,744.43 | 15 |
| B1-04 | 2,095,881.02 | 1,111,577.57 | 15 |
| B1-05 | 2,095,974.01 | 1,111,596.51 | 15 |
| B1-06 | 2,096,099.51 | 1,111,660.27 | 15 |
| B1-07 | 2,096,073.84 | 1,111,553.50 | 15 |
| B1-08 | 2,096,067.35 | 1,111,478.96 | 15 |
| B1-09 | 2,096,195.47 | 1,111,539.42 | 15 |
| B1-10 | 2,096,202.39 | 1,111,449.05 | 15 |
| B1-11 | 2,095,809.22 | 1,109,857.54 | 10 |
| B1-12 | 2,097,281.08 | 1,111,497.90 | 10 |

NOTES:

1. LOCATIONS ARE IN STATE PLANE (ILLINOIS-EAST) COORDINATES.


HANSON

HANSON PROFESSIONAL SERVICES INC.

815 Commerce Drive, Suite 200
Oak Brook, Illinois 60523
Telephone: 630.990.3800
Fax: 630.990.3801

Waukegan Regional Airport
Waukegan Regional Port District

3580 North McAree Road
Waukegan, Illinois 60087
Phone: 847.244.0055
Fax: 847.244.3813


# REPAIR SELECTED PAVEMENT AREAS, REHABILITATE HANGAR TAXILANES AND SERVICE ROAD, AND CONSTRUCT NEW HANGAR PAVEMENTS

A.I.P. PROJ.: 3-17-0105-B30
IL PROJ.: UGN-3449

| No. | Drawing Issue Description | Date | By |
|---|---|---|---|

Date

MAY 06, 2005

Sheet Title

## BORE LOCATION MAP RUNWAY 5-23 AND TAXIWAY A

831-04TXYD
Project Number

DSY 02/28/05
Layout By Date

RPH 02/28/05
Designed By Date

RMH/TMM 05/05/05
Reviewed By Date

DSY
Drawn By

8
Sheet No.

LDH
05/06/2005, 03:06 PM
I:\04Jobs\00831\831\04TXYD\Civil\SHEET\08 Boring Locations.dgn