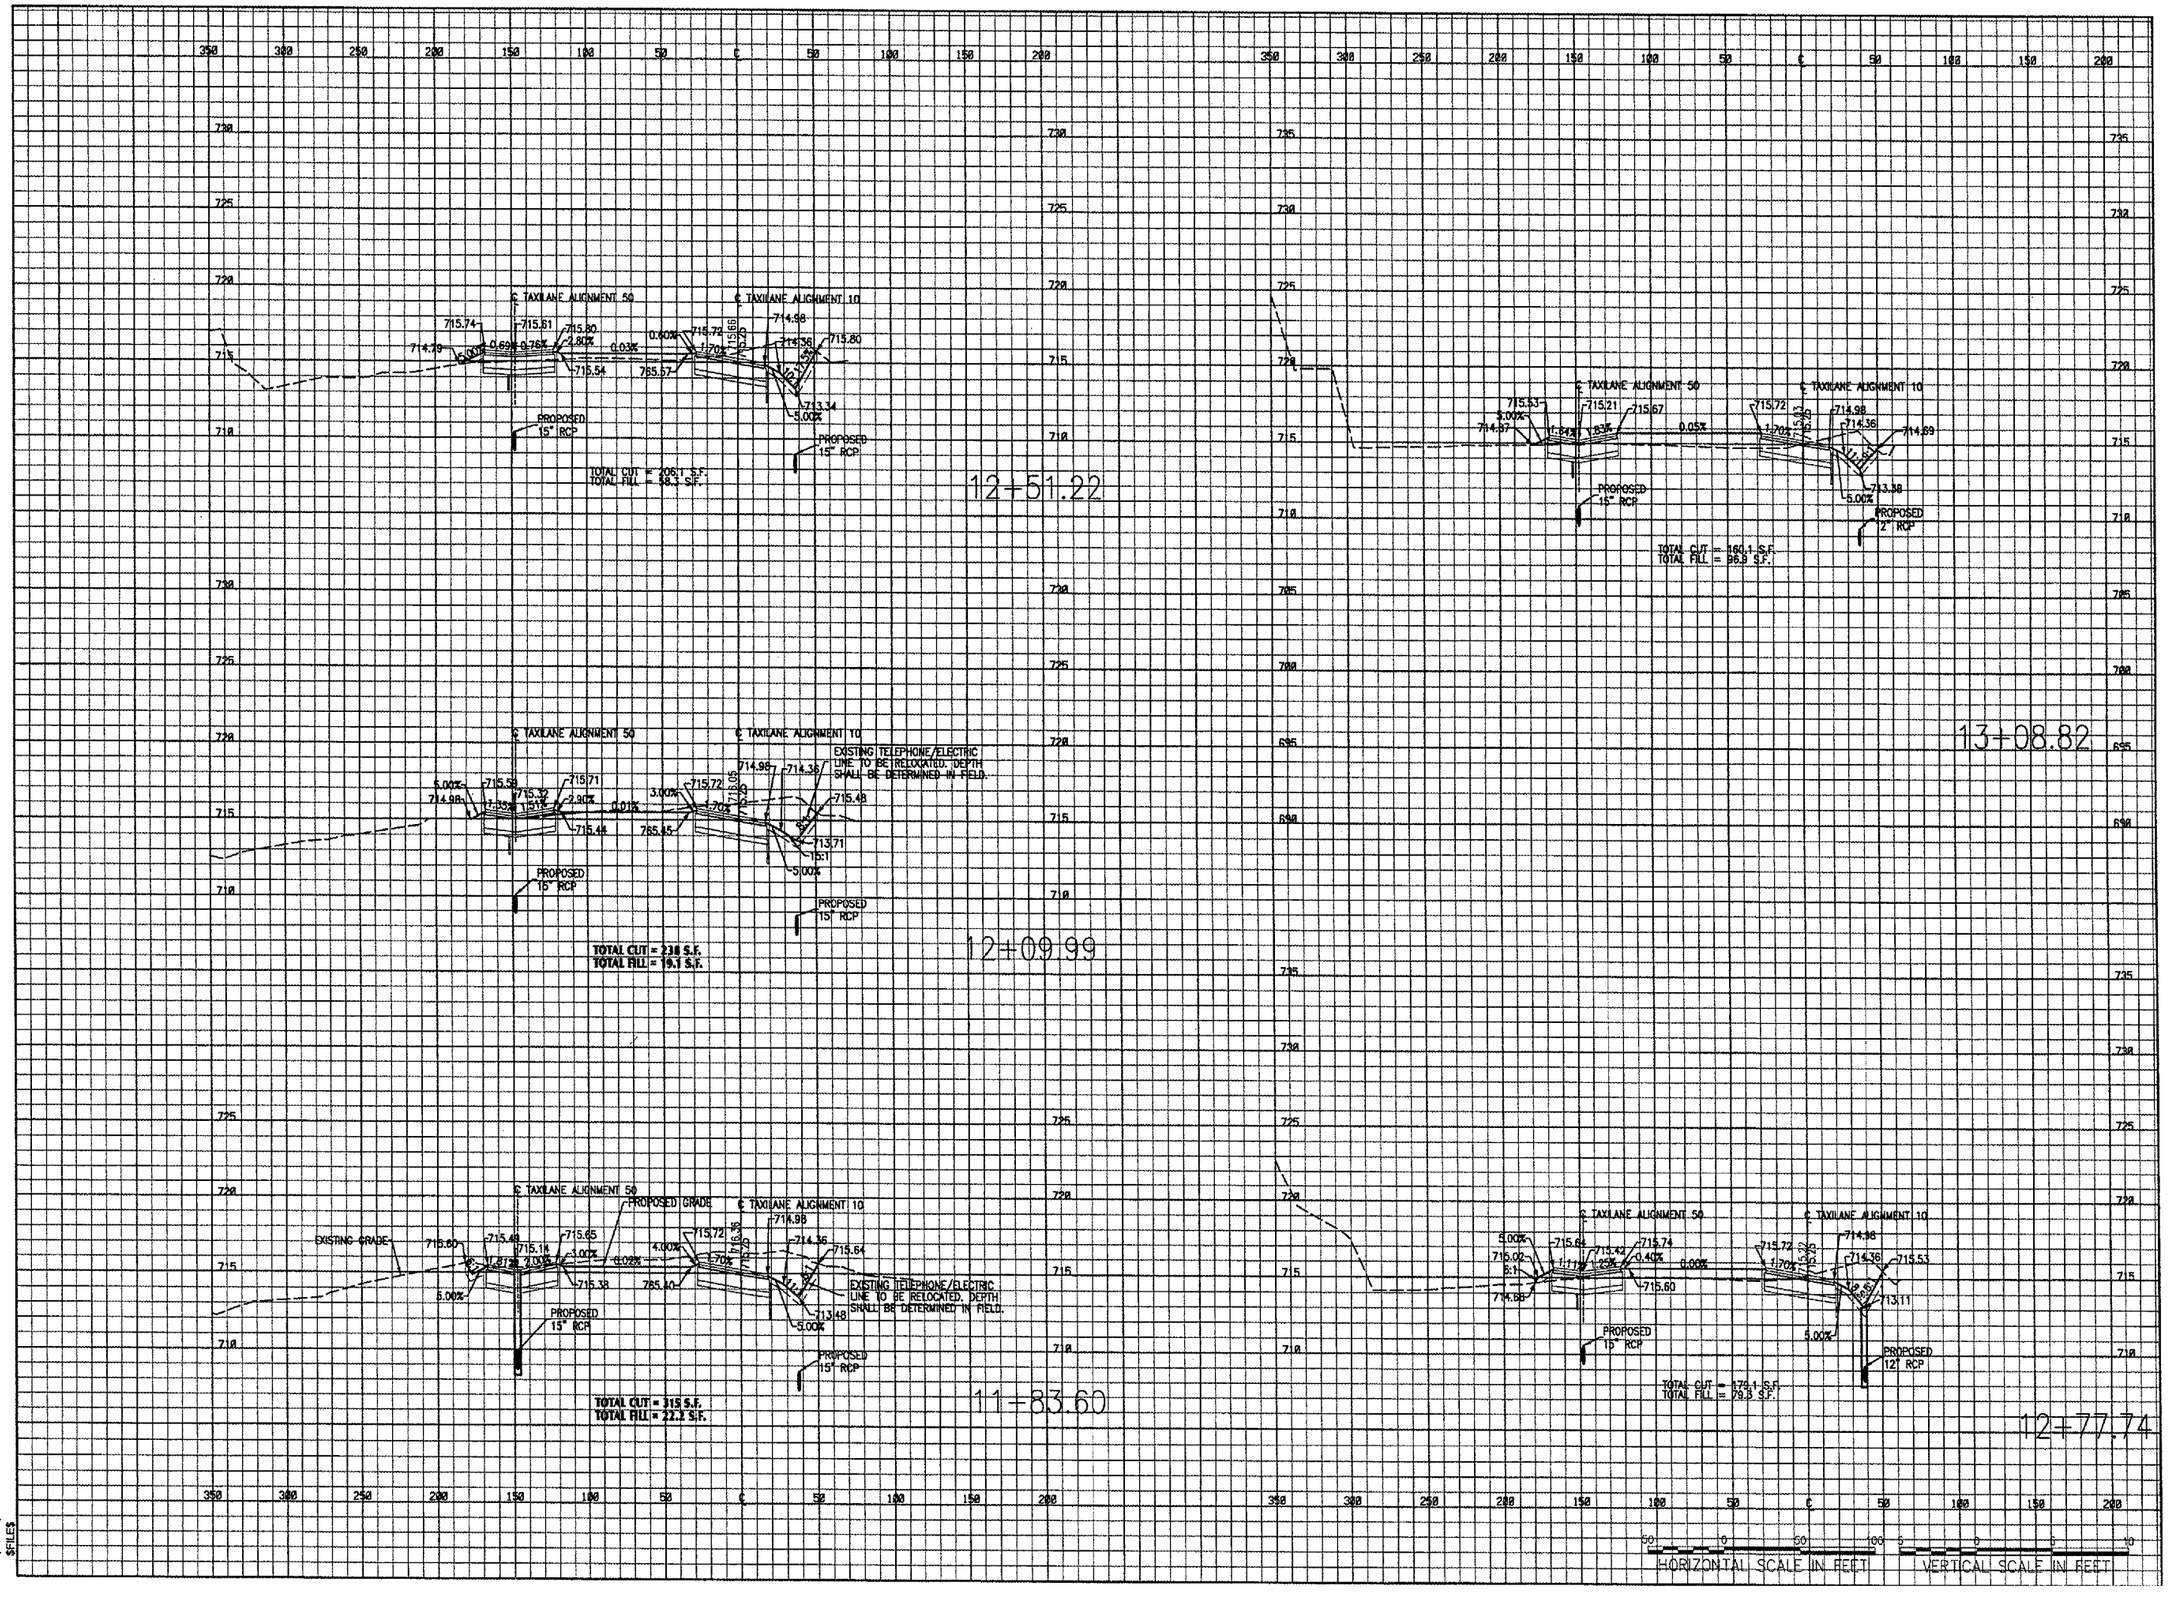

$USER$
$DATE$
$FILE$

HANSON

HANSON PROFESSIONAL SERVICES INC.

815 Commerce Drive, Suite 200
Oak Brook, Illinois 60523
Telephone: 630.990.3800
Fax: 630.990.3801

Waukegan Regional Airport
Waukegan Regional Port District

3580 North McAree Road
Waukegan, Illinois 60087
Phone: 847.244.0055
Fax: 847.244.3813

HANGAR AND TAXIWAY PAVEMENT REHABILITATION, HANGAR SITE PREPARATION, AND SERVICE ROAD OVERLAY

A.I.P. PROJ.: 3-17-0105-B30
IL. PROJ.: UGN-3449

No.	Drawing Issue Description	Date	By

Date

MAY 06, 2005

Sheet Title

HANGAR PAVEMENT CROSS SECTIONS STA. 11+83.60 TO 13+08.82

04WAUKEGAN	Project Number
AAP	02/28/05 Layout By Date
AAP	02/28/05 Designed By Date
TMM	05/05/05 Reviewed By Date
AAP	KLK Drawn By

33

Sheet No.