WA055

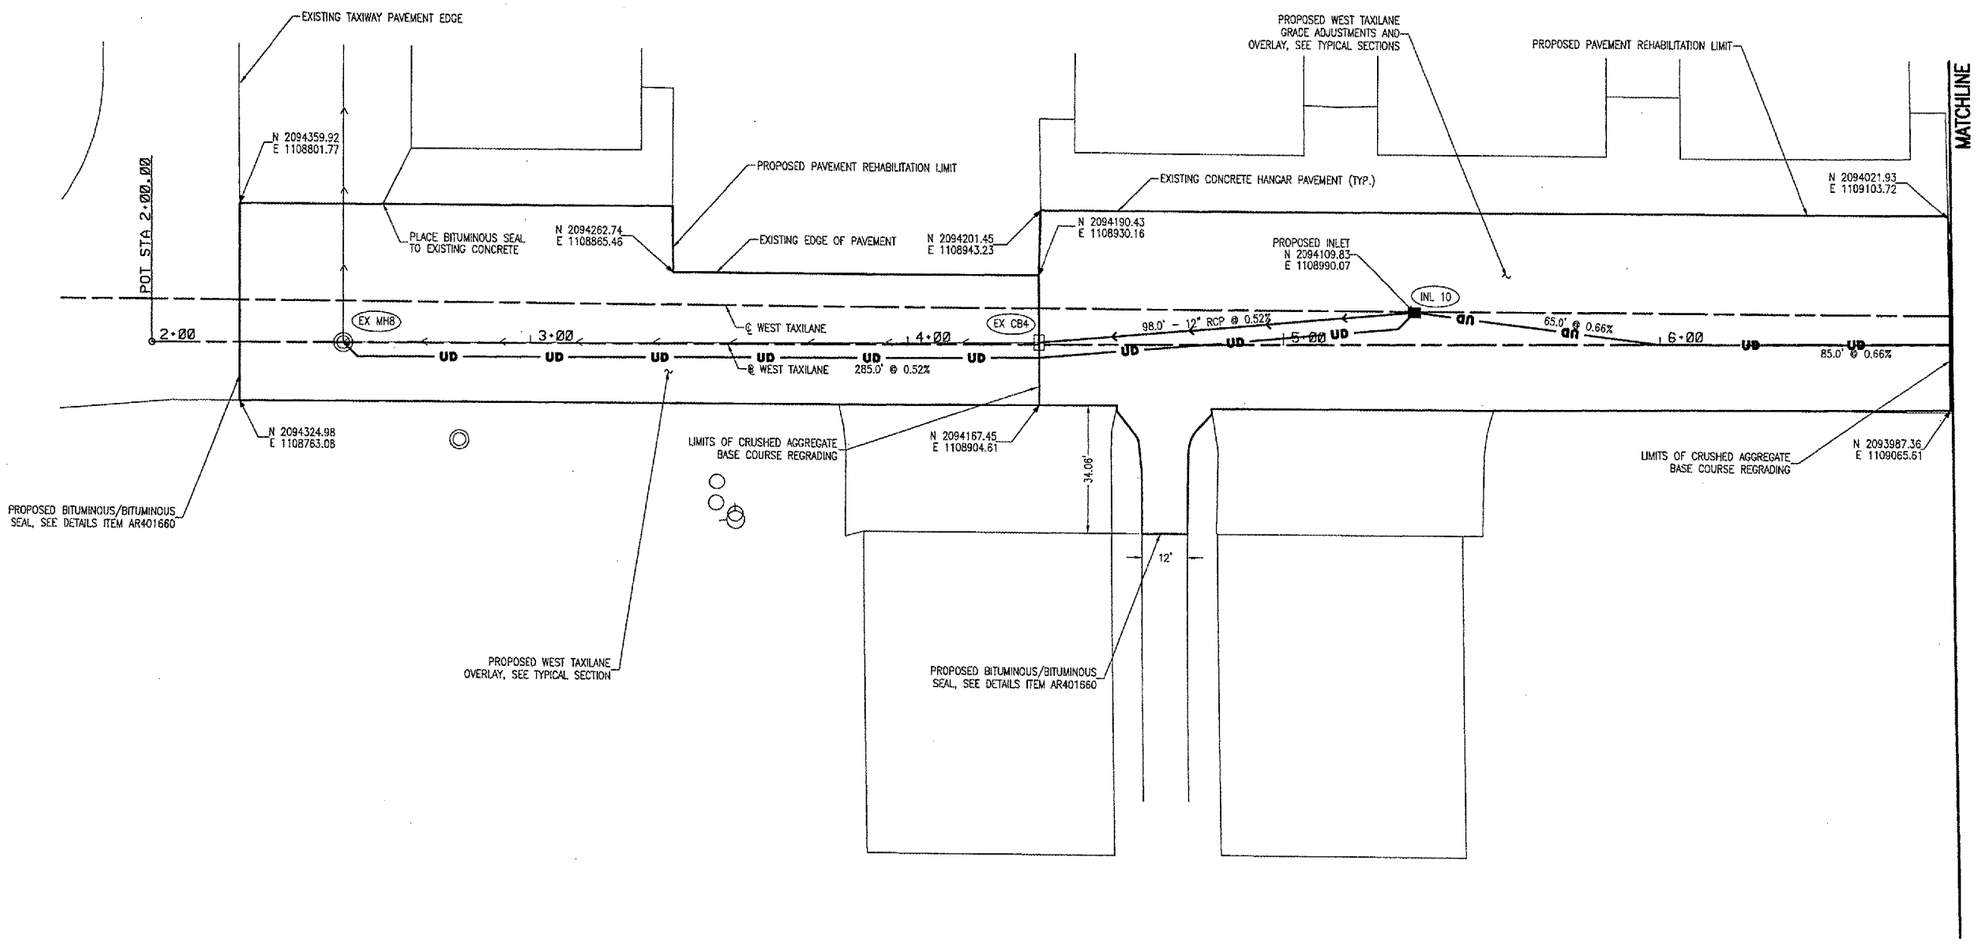

LEGEND

- EXISTING STORM SEWER
- EXISTING STORM SEWER MANHOLE
- EXISTING STORM SEWER INLET
- EXISTING WATER VALVE
- EXISTING TELEPHONE BOX
- EXISTING ELECTRICAL BOX
- PROPOSED STORM SEWER
- UD — PROPOSED UNDERDRAIN
- PROPOSED STORM SEWER INLET
- PROPOSED FLARED END SECTION
- N 2097147.90 E 1111332.46 — NORTHING EASTING

ALIGNMENT DATA

DESCRIPTION	STATION	STATE PLANE COORDINATES	
		NORTHING	EASTING
POT BEGINNING OF WEST TAXIWAY	2+00.00	2094352.62	1108759.03
POT ENDING OF WEST TAXIWAY	7+40.00	2093952.08	1109121.20
POT BEGINNING OF EAST TAXIWAY	8+00.00	2094491.58	1108905.99
POT ENDING OF EAST TAXIWAY	13+32.91	2094094.74	1109261.67

NOTES

1. FOR ADDITIONAL STORM SEWER AND UNDERDRAIN INFORMATION, SEE SCHEDULES.
2. CONTRACTOR IS REQUIRED TO FIELD VERIFY EXISTING UTILITY LOCATIONS.
3. ALIGNMENT AND COORDINATES IS BASED ON STATE PLANE COORDINATES.
4. THE CONTRACTOR SHALL PLACE PROPOSED TAXILANE PAVEMENT MARKINGS AFTER BITUMINOUS PAVEMENT SURFACING. THE PAVEMENT MARKING SHALL BE 1' CONTINUOUS YELLOW PLACED ALONG THE CENTERLINE OF THE TAXILANE BEGINNING AT THE NEW PAVED SURFACE TO END OF THE WEST EDGE OF THE TAXILANE. RESIDENT ENGINEER TO APPROVE MARKING LIMITS BEFORE CONTRACTOR PROCEEDS. PAVEMENT MARKINGS SHALL BE PAID FOR UNDER ITEM AR620530.

20 0 20 40
SCALE IN FEET

HANSON

HANSON PROFESSIONAL SERVICES INC.

815 Commerce Drive, Suite 200
Oak Brook, Illinois 60523
Telephone: 630.990.3800
Fax: 630.990.3801

Waukegan Regional Airport
Waukegan Regional Port District

3580 North McAree Road
Waukegan, Illinois 60087
Phone: 847.244.0055
Fax: 847.244.3813

REPAIR SELECTED PAVEMENT AREAS, REHABILITATE HANGAR TAXILANES AND SERVICE ROAD, AND CONSTRUCT NEW HANGAR PAVEMENTS

A.I.P. PROJ.: 3-17-0105-B30
IL. PROJ.: UGN-3449

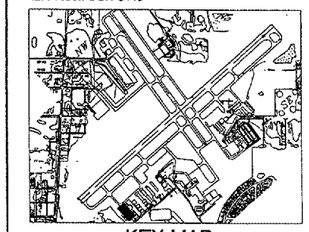

KEY MAP

No.	Drawing Issue Description	Date	By

Date

MAY 06, 2005

Sheet Title

PLAN - WEST TAXILANE

831-04TXYD	
Project Number	
RPH	2/25/05
Layout By	Date
RPH	2/28/05
Designed By	Date
RMH/TMM	04/11/05
Reviewed By	Date
RPH	SJM
Drawn By	

60
Sheet No.

05/06/2005, 03:21 PM
I:\04Jobs\00831\83104TXYD\Civil\SHEET\60 Plan_Hanger_01.dgn
SJM