WA055

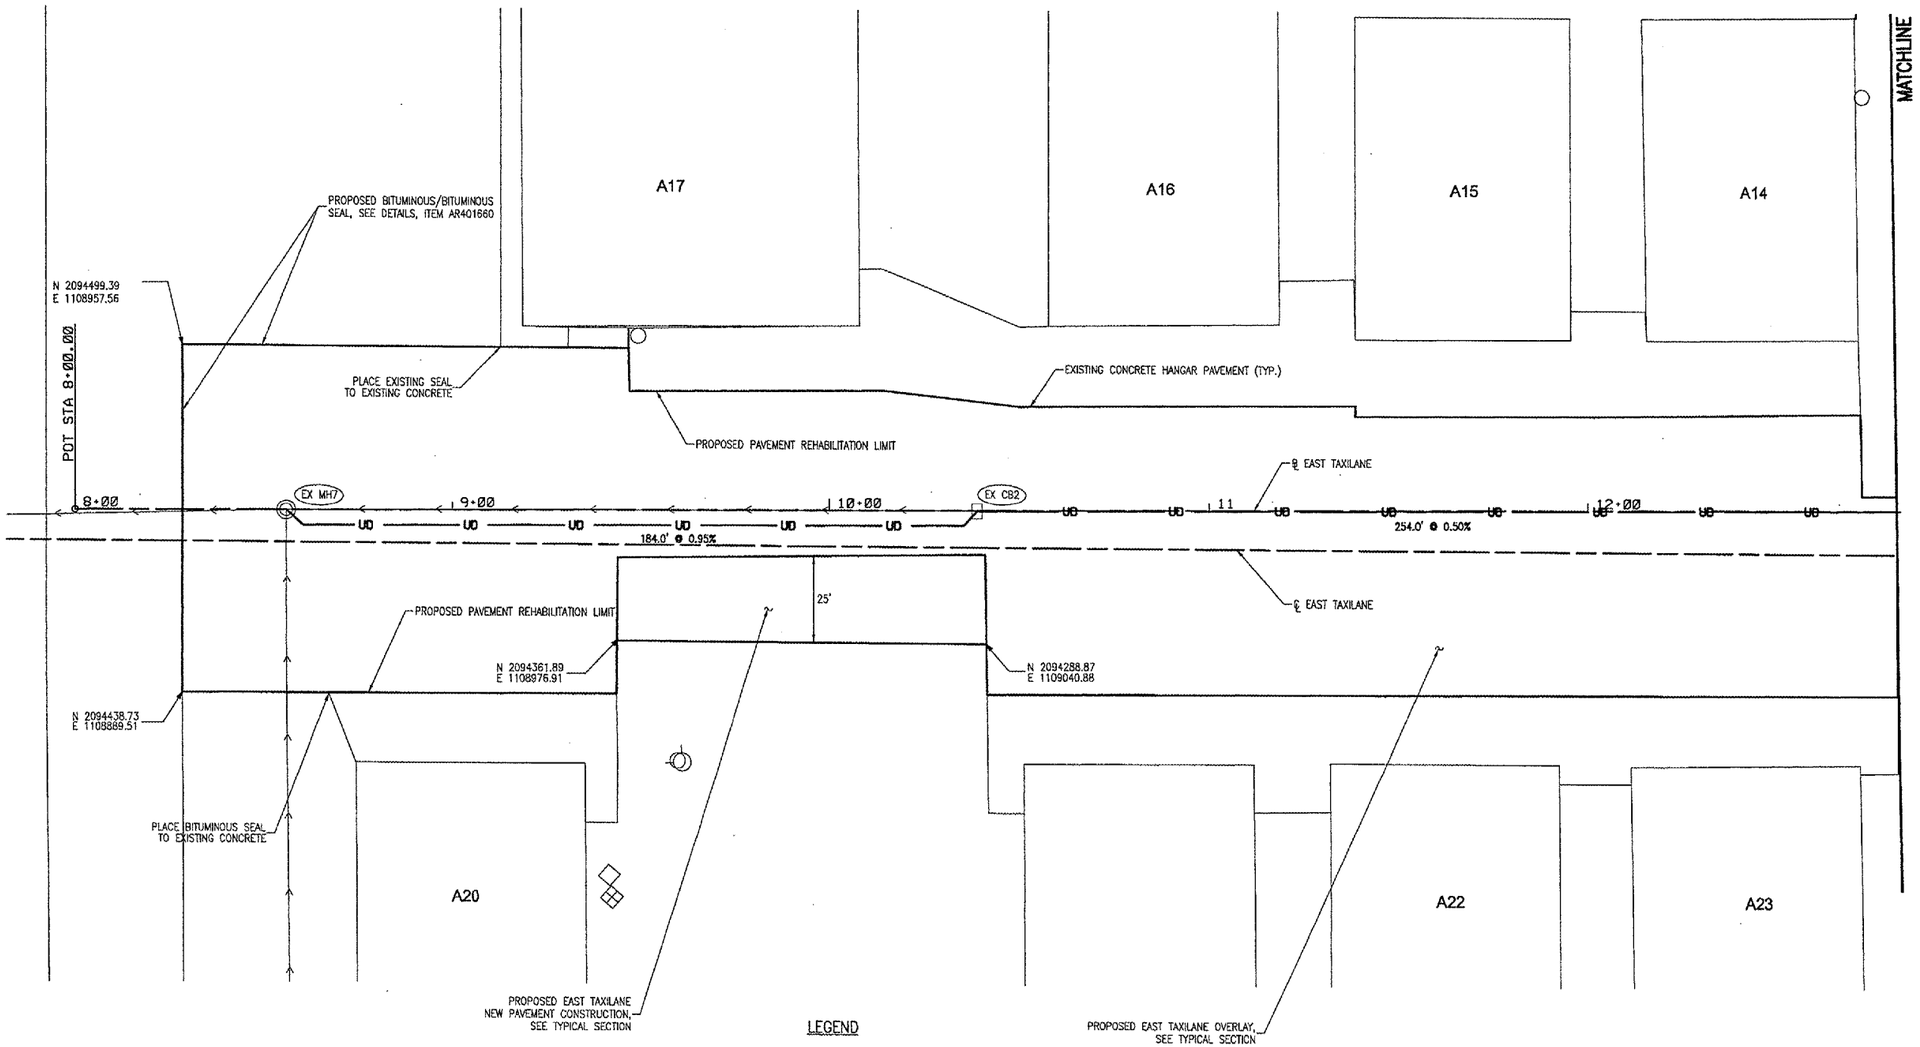

LEGEND

- EXISTING STORM SEWER
- EXISTING STORM SEWER MANHOLE
- EXISTING STORM SEWER INLET
- EXISTINGWATER VALVE
- EXISTING TELEPHONE BOX
- EXISTINGELECTRICAL BOX
- PROPOSED STORM SEWER
- UD — PROPOSED UNDERDRAIN
- PROPOSED STORM SEWER INLET
- PROPOSED FLARED END SECTION
- N 2097147.90 / E 1111332.46 — NORTHING / EASTING
- M.E. — MEET EXISTING
- PROPOSED BITUMINOUS TAPER

NOTES

1. FOR ADDITIONAL STORM SEWER AND UNDERDRAIN INFORMATION, SEE SCHEDULES.
2. CONTRACTOR IS REQUIRED TO FIELD VERIFY EXISTING UTILITY LOCATIONS.
3. ALIGNMENT AND COORDINATES IS BASED ON STATE PLANE COORDINATES.
4. THE CONTRACTOR SHALL PLACE PROPOSED TAXILANE PAVEMENT MARKINGS AFTER BITUMINOUS PAVEMENT SURFACING. THE PAVEMENT MARKING SHALL BE 1' CONTINUOUS YELLOW PLACED ALONG THE CENTERLINE OF THE TAXILANE BEGINNING AT THE NEW PAVED SURFACE TO THE END OF THE WEST EDGE OF THE TAXILANE. RESIDENT ENGINEER TO APPROVE MARKING LIMITS BEFORE CONTRACTOR PROCEEDS. PAVEMENT MARKINGS SHALL BE PAID FOR UNDER ITEM AR620530.
5. SEE PLAN – WEST TAXILANE FOR ALIGNMENT DATA.

N

20 0 20 40
SCALE IN FEET

HANSON

HANSON PROFESSIONAL SERVICES INC.

815 Commerce Drive, Suite 200
Oak Brook, Illinois 60523
Telephone: 630.990.3800
Fax: 630.990.3801

Waukegan Regional Airport
Waukegan Regional Port District

3580 North McAree Road
Waukegan, Illinois 60087
Phone: 847.244.0055
Fax: 847.244.3813

REPAIR SELECTED PAVEMENT AREAS, REHABILITATE HANGAR TAXILANES AND SERVICE ROAD, AND CONSTRUCT NEW HANGAR PAVEMENTS

A.I.P. PROJ.: 3-17-0105-B30
IL. PROJ.: UGN-3449

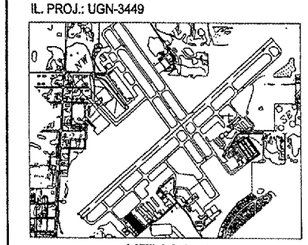

KEY MAP

No.	Drawing Issue Description	Date	By

Date

MAY 06, 2005

Sheet Title

PLAN - EAST TAXILANE

831-04TXYD	Project Number
RPH	02/25/05 Layout By Date
RPH	02/28/05 Designed By Date
TMM/RMH	04/11/05 Reviewed By Date
RPH	SJM	– Drawn By

61

Sheet No.

05/06/2005, 03:21 PM
I:\04Jobs\08831\831-04TXYD\CM\SHEET\61 Plan_Hangar_02.dgn
SJM