FINAL SURVEY		BY	DATE
	SURVEYED		
	PLOTTED		
NOTE BOOK	TEMPLATE		
NO.	AREAS		
	AREAS CHECKED		

PR ROW & AC 155.0' LT

PR ℄ IL 97

PR ROW & AC

MATCH LINE

589.31 588.27 582.48 588.48 592.00 592.18 592.00 592.00 592.18 592.00 588.27 587.09

4.0% 1.50% 1.50% 4.0% 4.0% 1.50% 1.50% 4.0%

1:3 1:4 1:6 1:5 1:5 1:6 1:4 1:3 1:3

C = 562.5 F = 911.2

718+00.00

615 610 605 600 595 590 585 580 575

150 140 130 120 110 100 90 80 70 60 50 40 30 20 10 0 10 20 30 40 50 60 70 80 90 100 110 120 130 140 150

ORIGINAL SURVEY — NOTE BOOK — NO. — SURVEYED — PLOTTED — TEMPLATE — AREAS — AREAS CHECKED — BY — DATE

MODEL: Default
FILE NAME: S:\Projects\2012 JOBS\12-97-S10013 QEI D6 IE Prime IL 97\92621\CADD\CADD Sheets\D69267-sht-XS_IL97 01.dgn

QUIGG ENGINEERING INC

USER NAME = RGoertz	DESIGNED - RG	REVISED -	
	DRAWN - RG	REVISED -	
PLOT SCALE = 20.0000 ' / in.	CHECKED - FBN	REVISED -	
PLOT DATE = 5/8/2026	DATE - 05/08/2026	REVISED -	

STATE OF ILLINOIS
DEPARTMENT OF TRANSPORTATION

IL 97
CROSS SECTIONS

SCALE: H 10 : V 5 | SHEET 6 OF 72 SHEETS | STA. 718+00.00 | TO STA. 718+00.00

F.A.P. RTE.	SECTION	COUNTY	TOTAL SHEETS	SHEET NO.
67	(S,W)R-2,W-2,PB	SANGAMON	412	301
		CONTRACT NO. 92621		
	ILLINOIS	FED. AID PROJECT		

FINAL SURVEY	NOTE BOOK	NO.
SURVEYED		
PLOTTED		
TEMPLATE		
AREAS		
AREAS CHECKED		

BY	DATE

ORIGINAL SURVEY	NOTE BOOK	NO.
SURVEYED		
PLOTTED		
TEMPLATE		
AREAS		
AREAS CHECKED		

BY	DATE

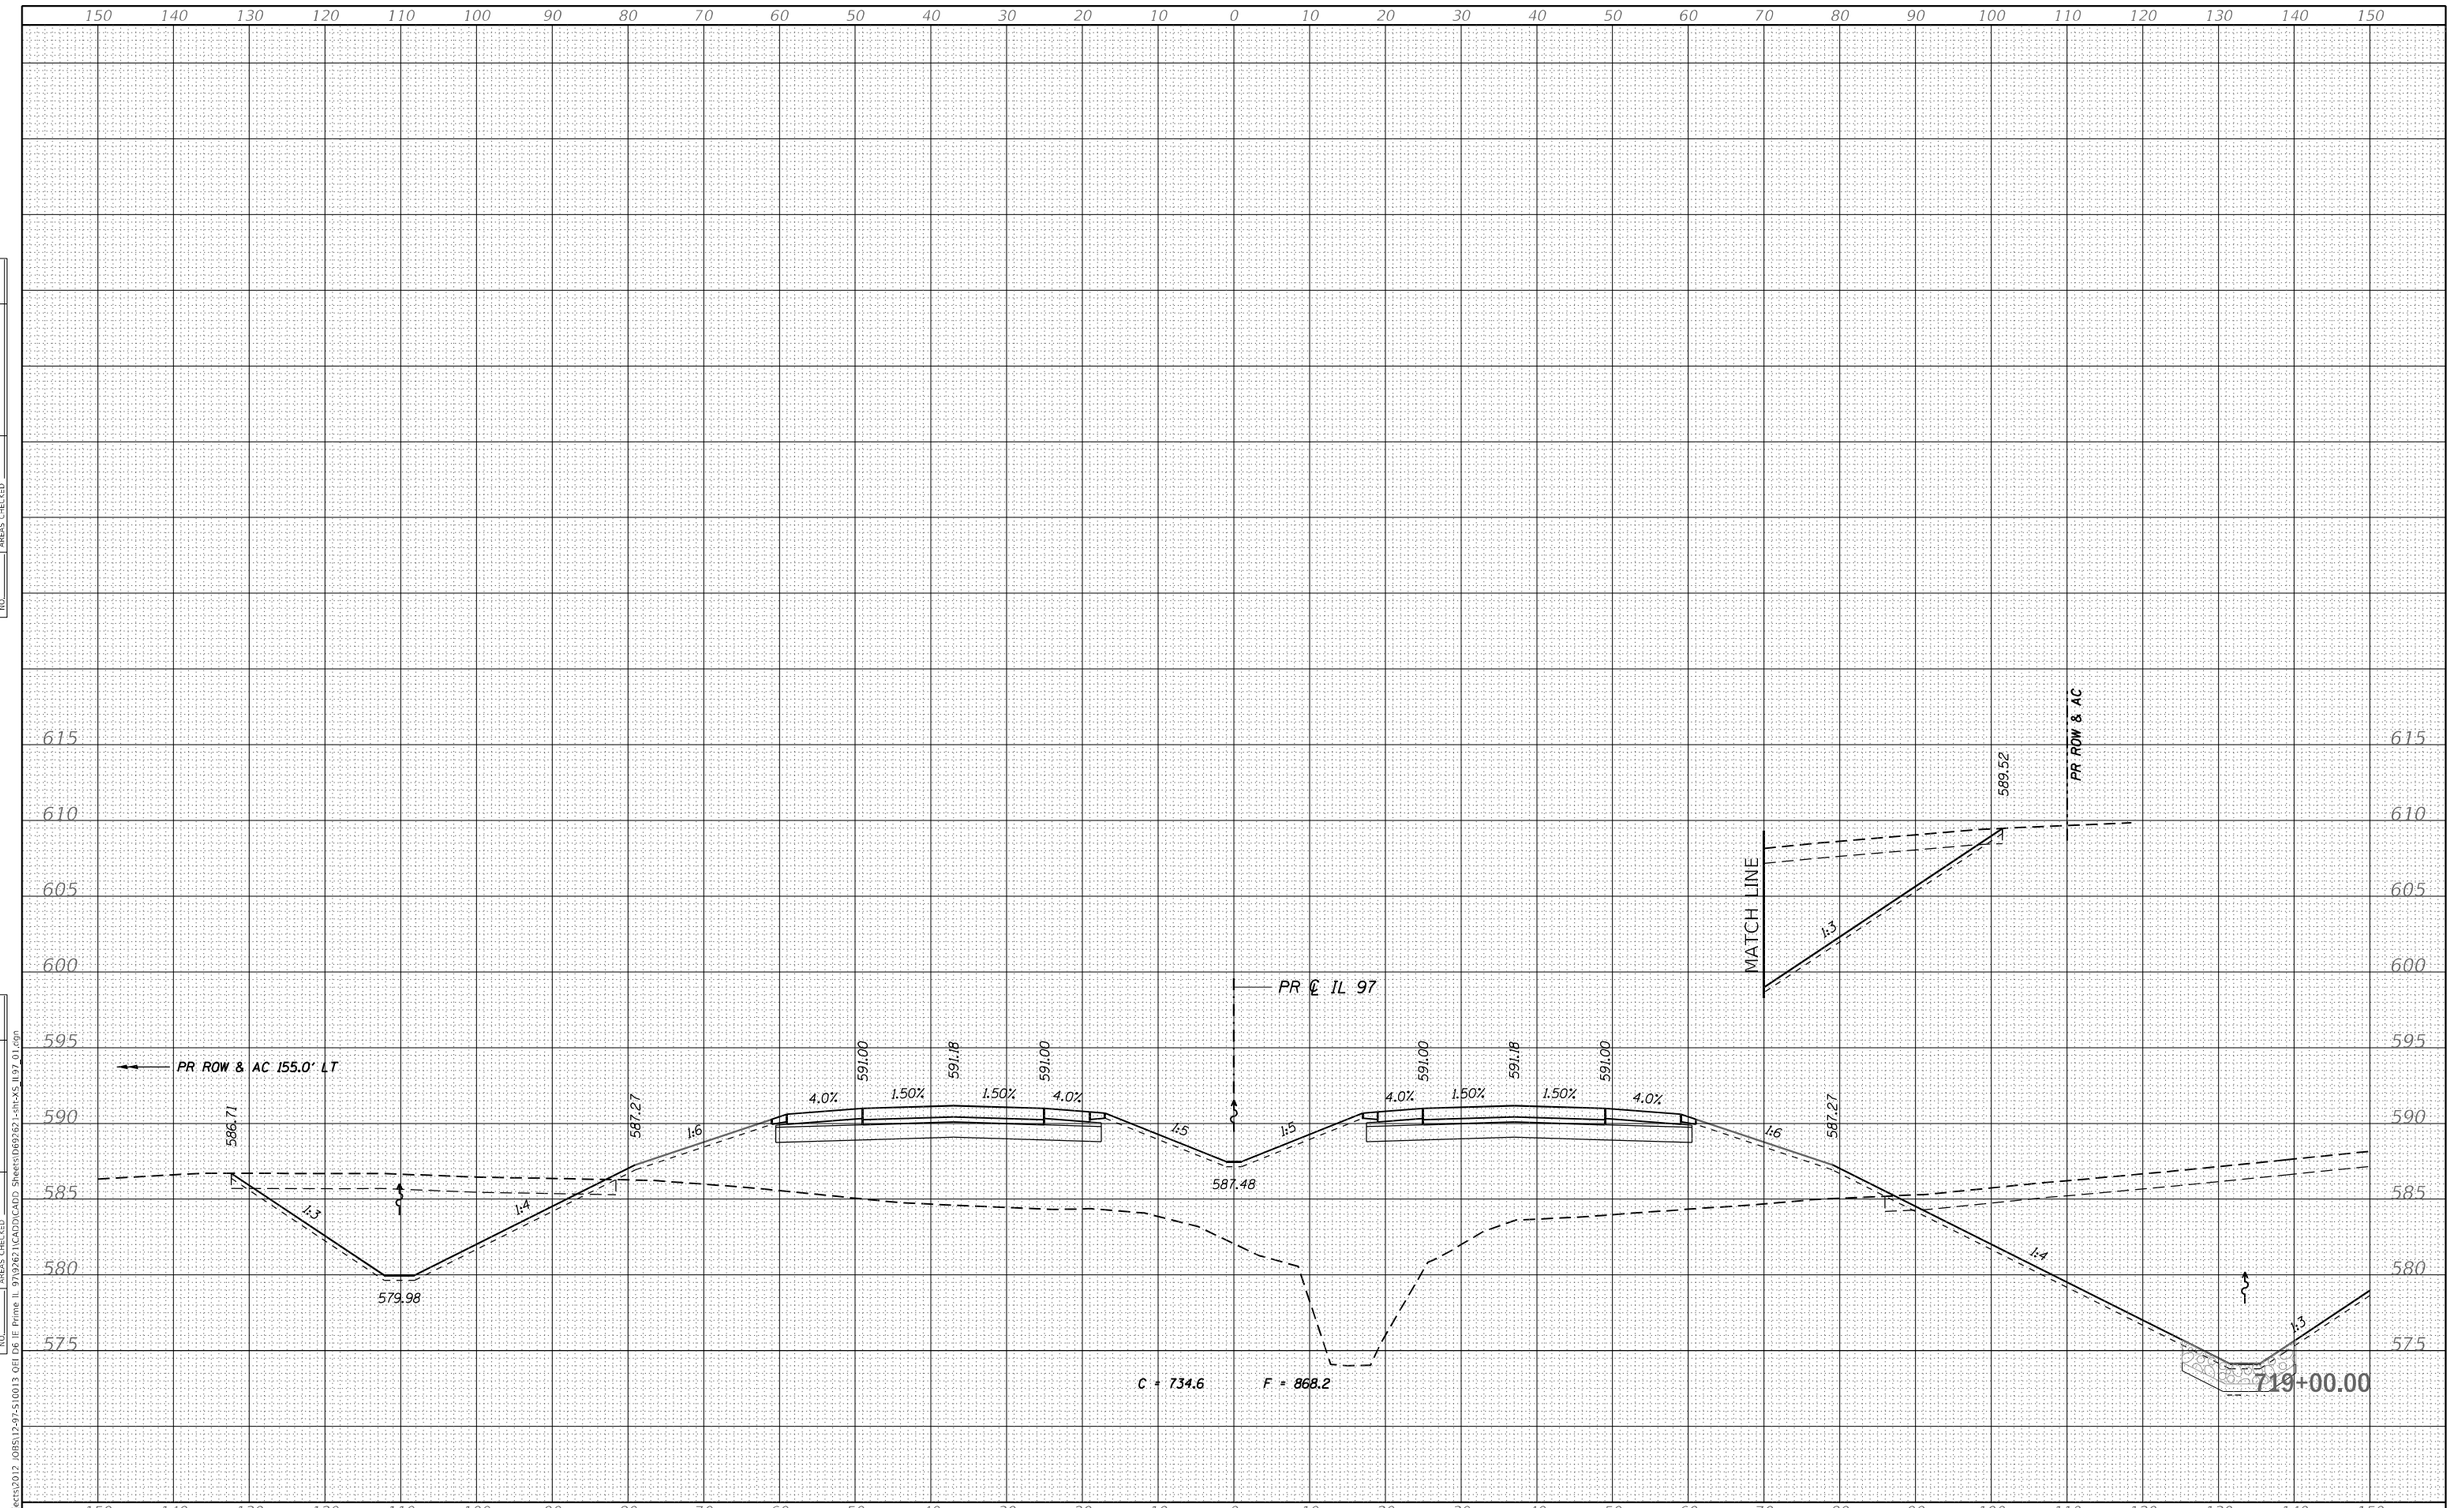

MODEL: Default
FILE NAME: S:\Projects\2012 JOBS\12-97-S10013 QEI D6 IE Prime IL 97\92621\CADD\CADD Sheets\D69262 1-Int-XS_IL97 01.dgn

QUIGG ENGINEERING INC	USER NAME = RGoertz	DESIGNED - RG	REVISED -	
		DRAWN - RG	REVISED -	
	PLOT SCALE = 20.0000 ' / in.	CHECKED - FBN	REVISED -	
	PLOT DATE = 5/8/2026	DATE - 05/08/2026	REVISED -	

STATE OF ILLINOIS
DEPARTMENT OF TRANSPORTATION

IL 97
CROSS SECTIONS

SCALE: H 10 : V 5 | SHEET 7 OF 72 SHEETS | STA. 719+00.00 | TO STA. 719+00.00

F.A.P. RTE.	SECTION	COUNTY	TOTAL SHEETS	SHEET NO.
67	(S,W)R-2,W-2,PB	SANGAMON	412	302
		CONTRACT NO. 92621		
		ILLINOIS	FED. AID PROJECT	

FINAL SURVEY	NOTE BOOK	NO.
SURVEYED		BY
PLOTTED		
TEMPLATE		
AREAS		DATE
AREAS CHECKED		

ORIGINAL SURVEY	NOTE BOOK	NO.
SURVEYED		BY
PLOTTED		
TEMPLATE		
AREAS		DATE
AREAS CHECKED		

150 140 130 120 110 100 90 80 70 60 50 40 30 20 10 0 10 20 30 40 50 60 70 80 90 100 110 120 130 140 150

615 610 605 600 595 590 585 580 575

PR ROW & AC 155.0' LT

PR ℄ IL 97

MATCH LINE

PR ROW & AC

583.73 586.27 577.48 586.48 589.51

590.00 590.18 590.00 590.00 590.18 590.00

4.0% 1.50% 1.50% 4.0% 4.0% 1.50% 1.50% 4.0%

1:3 1:4 1:6 1:5 1:5 1:6 1:4 1:3 1:3

C = 857.3 F = 879.6

720+00.00

MODEL: Default
FILE NAME: S:\Projects\2012 JOBS\12-97-S10013 QEI D6 IE Prime IL 97\92621\CADD\CADD Sheets\D692621-tmt-XS_IL97_01.dgn

QUIGG ENGINEERING INC	USER NAME = RGoertz	DESIGNED - RG	REVISED -
		DRAWN - RG	REVISED -
	PLOT SCALE = 20.0000 ' / in.	CHECKED - FBN	REVISED -
	PLOT DATE = 5/8/2026	DATE - 05/08/2026	REVISED -

STATE OF ILLINOIS
DEPARTMENT OF TRANSPORTATION

IL 97
CROSS SECTIONS

SCALE: H 10 : V 5 | SHEET 8 OF 72 SHEETS | STA. 720+00.00 | TO STA. 720+00.00

F.A.P. RTE.	SECTION	COUNTY	TOTAL SHEETS	SHEET NO.
67	(S,W)R-2,W-2,PB	SANGAMON	412	303
		CONTRACT NO. 92621		
	ILLINOIS	FED. AID PROJECT		

ORIGINAL SURVEY	NOTE BOOK	NO.
SURVEYED		
PLOTTED		
TEMPLATE		
AREAS		
AREAS CHECKED		

BY	DATE

615

615

PR ROW & AC 155.0' LT

PR ℄ IL 97

FR ROW & AC

MATCH LINE

586.16

1:3

581.87

1:3

1:4

574.98

585.52

1:6

4.0%

589.25

1.50%

589.43

1.50%

589.25

4.0%

1:5

585.73

1:5

4.0%

589.25

1.50%

589.43

1.50%

589.25

4.0%

1:6

585.52

1:4

1:3

721+00.00

C = 664.0

F = 844.0

610 605 600 595 590 585 580 575

150 140 130 120 110 100 90 80 70 60 50 40 30 20 10 0 10 20 30 40 50 60 70 80 90 100 110 120 130 140 150

MODEL: Default
FILE NAME: S:\Projects\2012 JOBS\12-97-S10013 QEI DE IF Prime IL 97\3262\11CAD\2dCAD\Sheets\869262-1-sht-XS_IL97_01.dgn

QUIGG ENGINEERING INC

USER NAME = RGoertz	DESIGNED - RG	REVISED -
	DRAWN - RG	REVISED -
PLOT SCALE = 20.0000 ' / in.	CHECKED - FBN	REVISED -
PLOT DATE = 5/8/2026	DATE - 05/08/2026	REVISED -

STATE OF ILLINOIS
DEPARTMENT OF TRANSPORTATION

IL 97
CROSS SECTIONS

SCALE: H 10 : V 5 | SHEET 9 OF 72 SHEETS | STA. 721+00.00 TO STA. 721+00.00

F.A.P. RTE.	SECTION	COUNTY	TOTAL SHEETS	SHEET NO.
67	(S,W)R-2,W-2,PB	SANGAMON	412	304
		CONTRACT NO. 92621		
		ILLINOIS	FED. AID PROJECT	

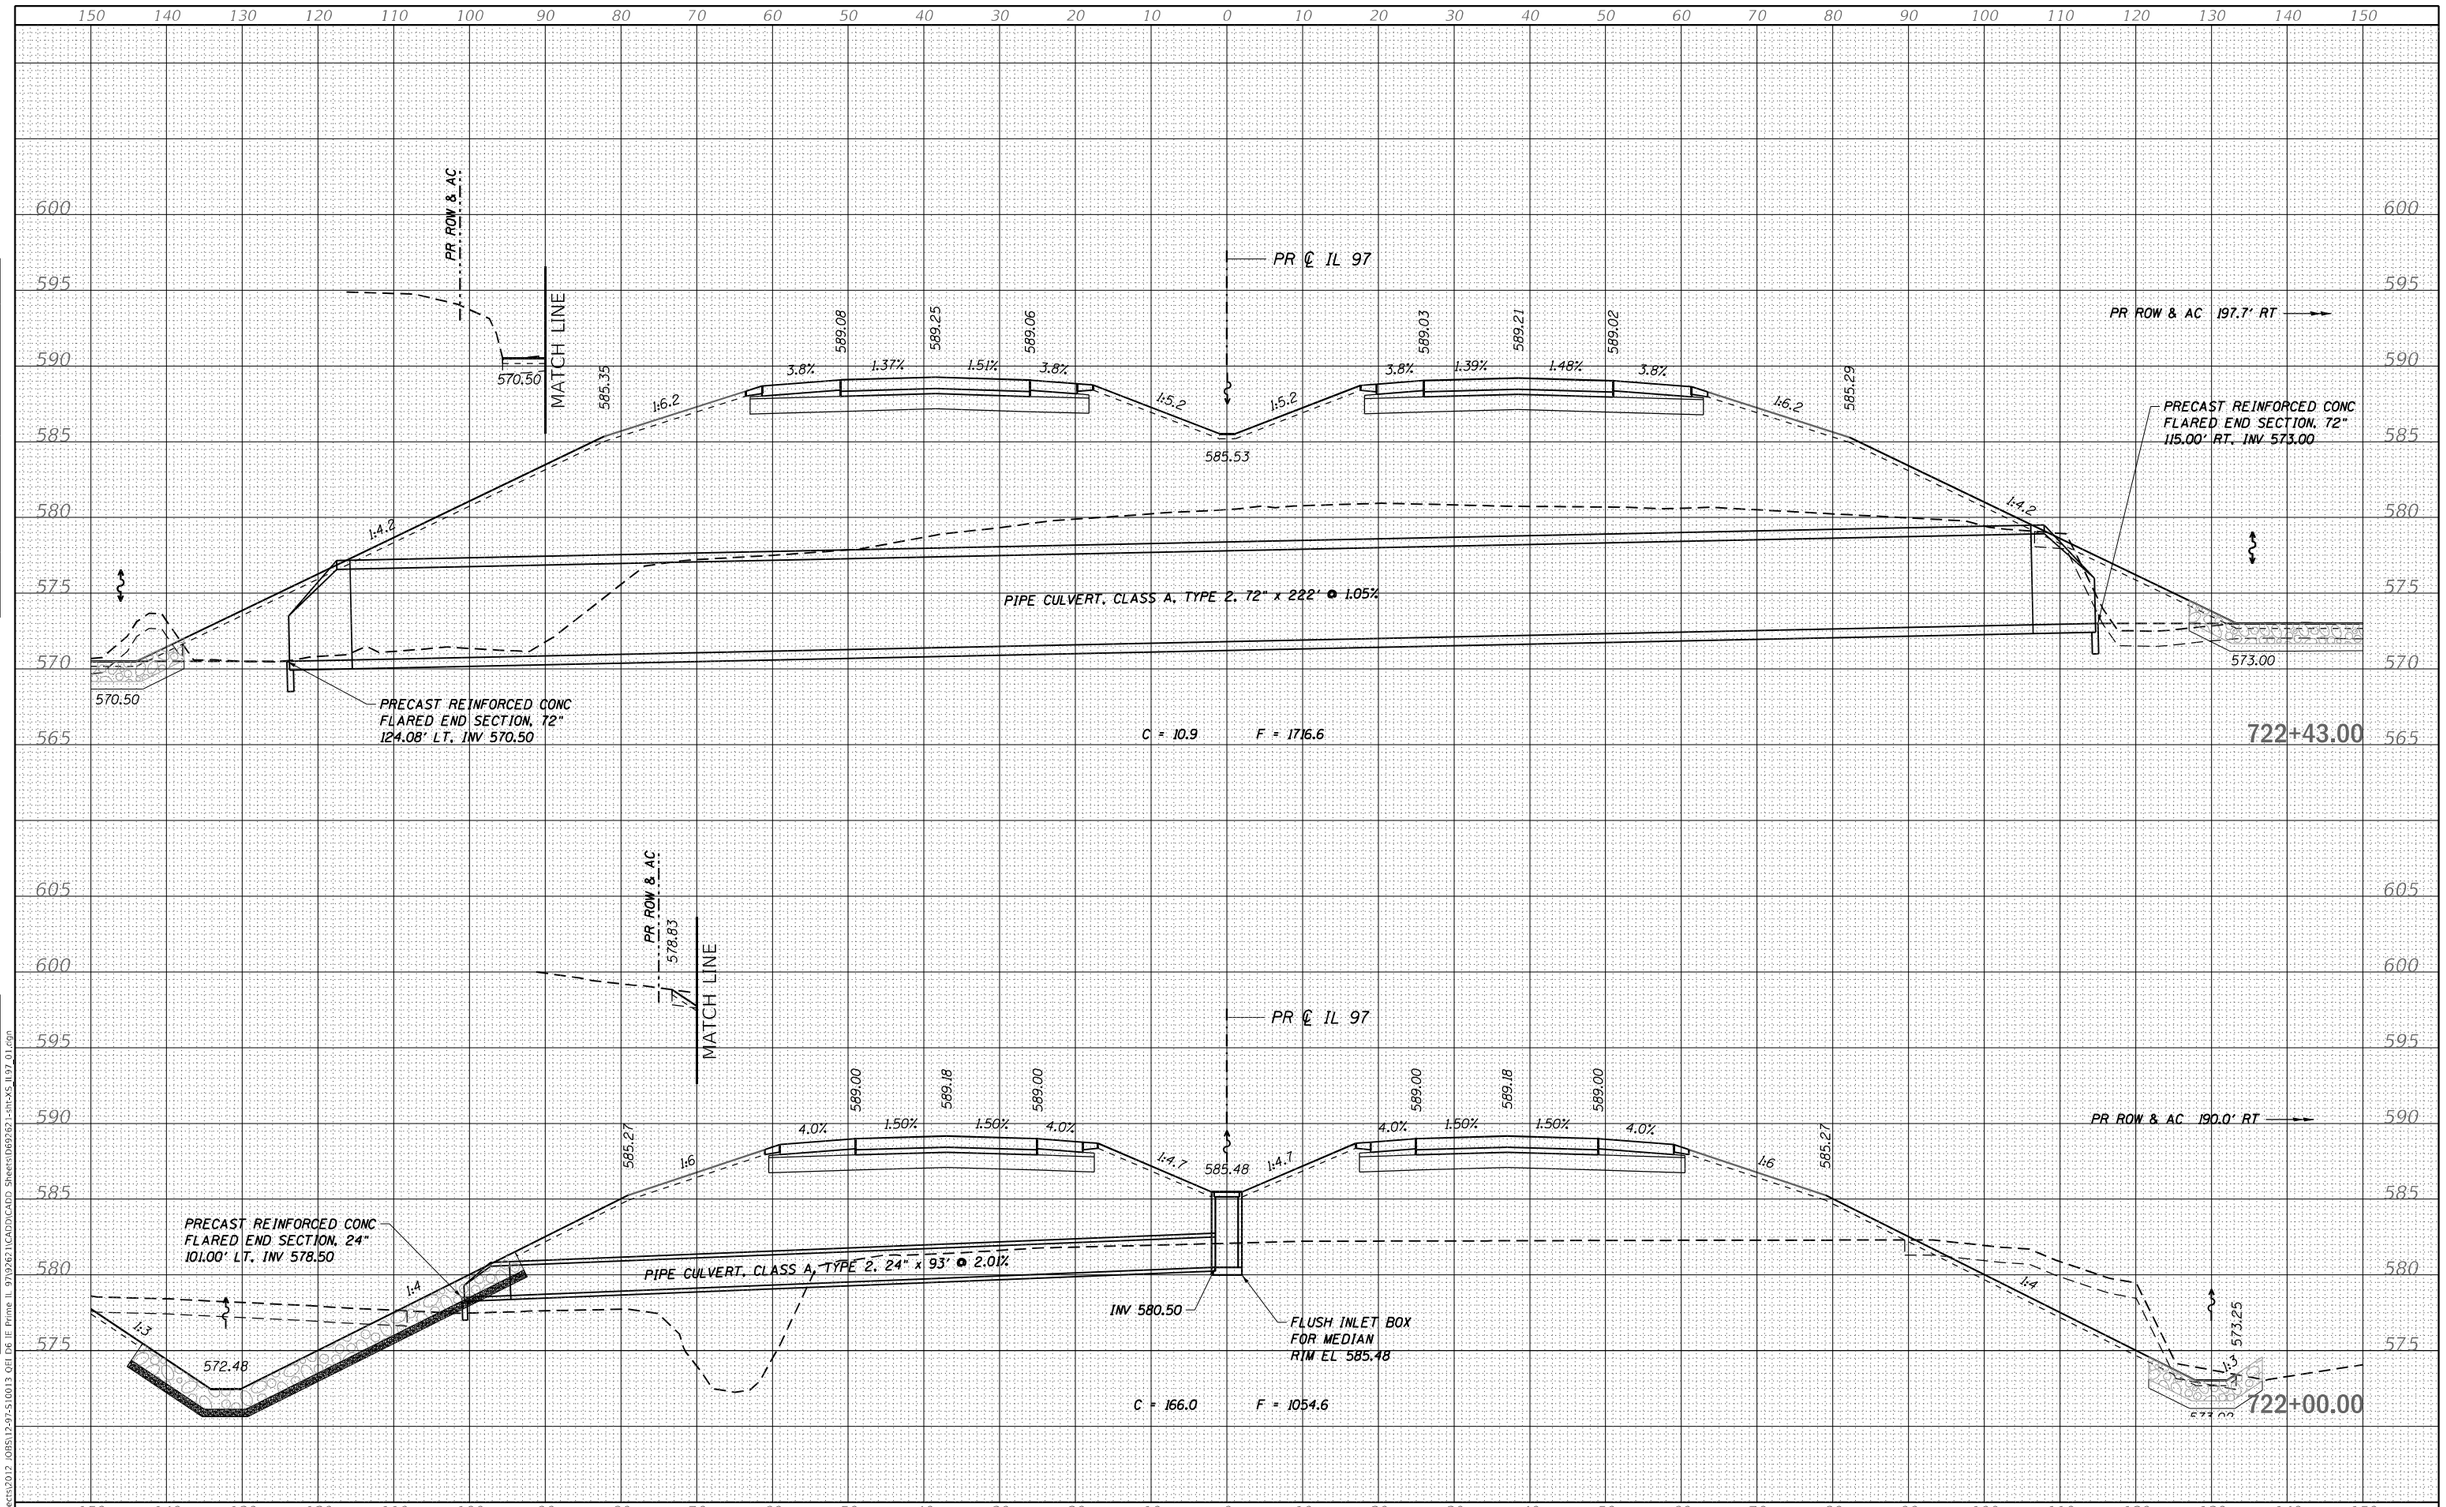

FINAL SURVEY — NOTE BOOK — NO. — SURVEYED — PLOTTED — TEMPLATE — AREAS — AREAS CHECKED — BY — DATE

ORIGINAL SURVEY — NOTE BOOK — NO. — SURVEYED — PLOTTED — TEMPLATE — AREAS — AREAS CHECKED — BY — DATE

MODEL: Default
FILE NAME: S:\Projects\2012 JOBS\17-97-S10013 QEI DR IE Prime IL 97\D262\CADD\CADD Sheets\D69262-sht-XS IL97 01.dgn

QUIGG ENGINEERING INC

USER NAME = RGoertz	DESIGNED - RG	REVISED -
	DRAWN - RG	REVISED -
PLOT SCALE = 20.0000 ' / in.	CHECKED - FBN	REVISED -
PLOT DATE = 5/8/2026	DATE - 05/08/2026	REVISED -

STATE OF ILLINOIS
DEPARTMENT OF TRANSPORTATION

IL 97
CROSS SECTIONS

SCALE: H 10 : V 5 | SHEET 10 OF 72 SHEETS | STA. 722+00.00 | TO STA. 722+43.00

F.A.P. RTE.	SECTION	COUNTY	TOTAL SHEETS	SHEET NO.
67	(S,W)R-2,W-2,PB	SANGAMON	412	305
		CONTRACT NO. 92621		
	ILLINOIS	FED. AID PROJECT		

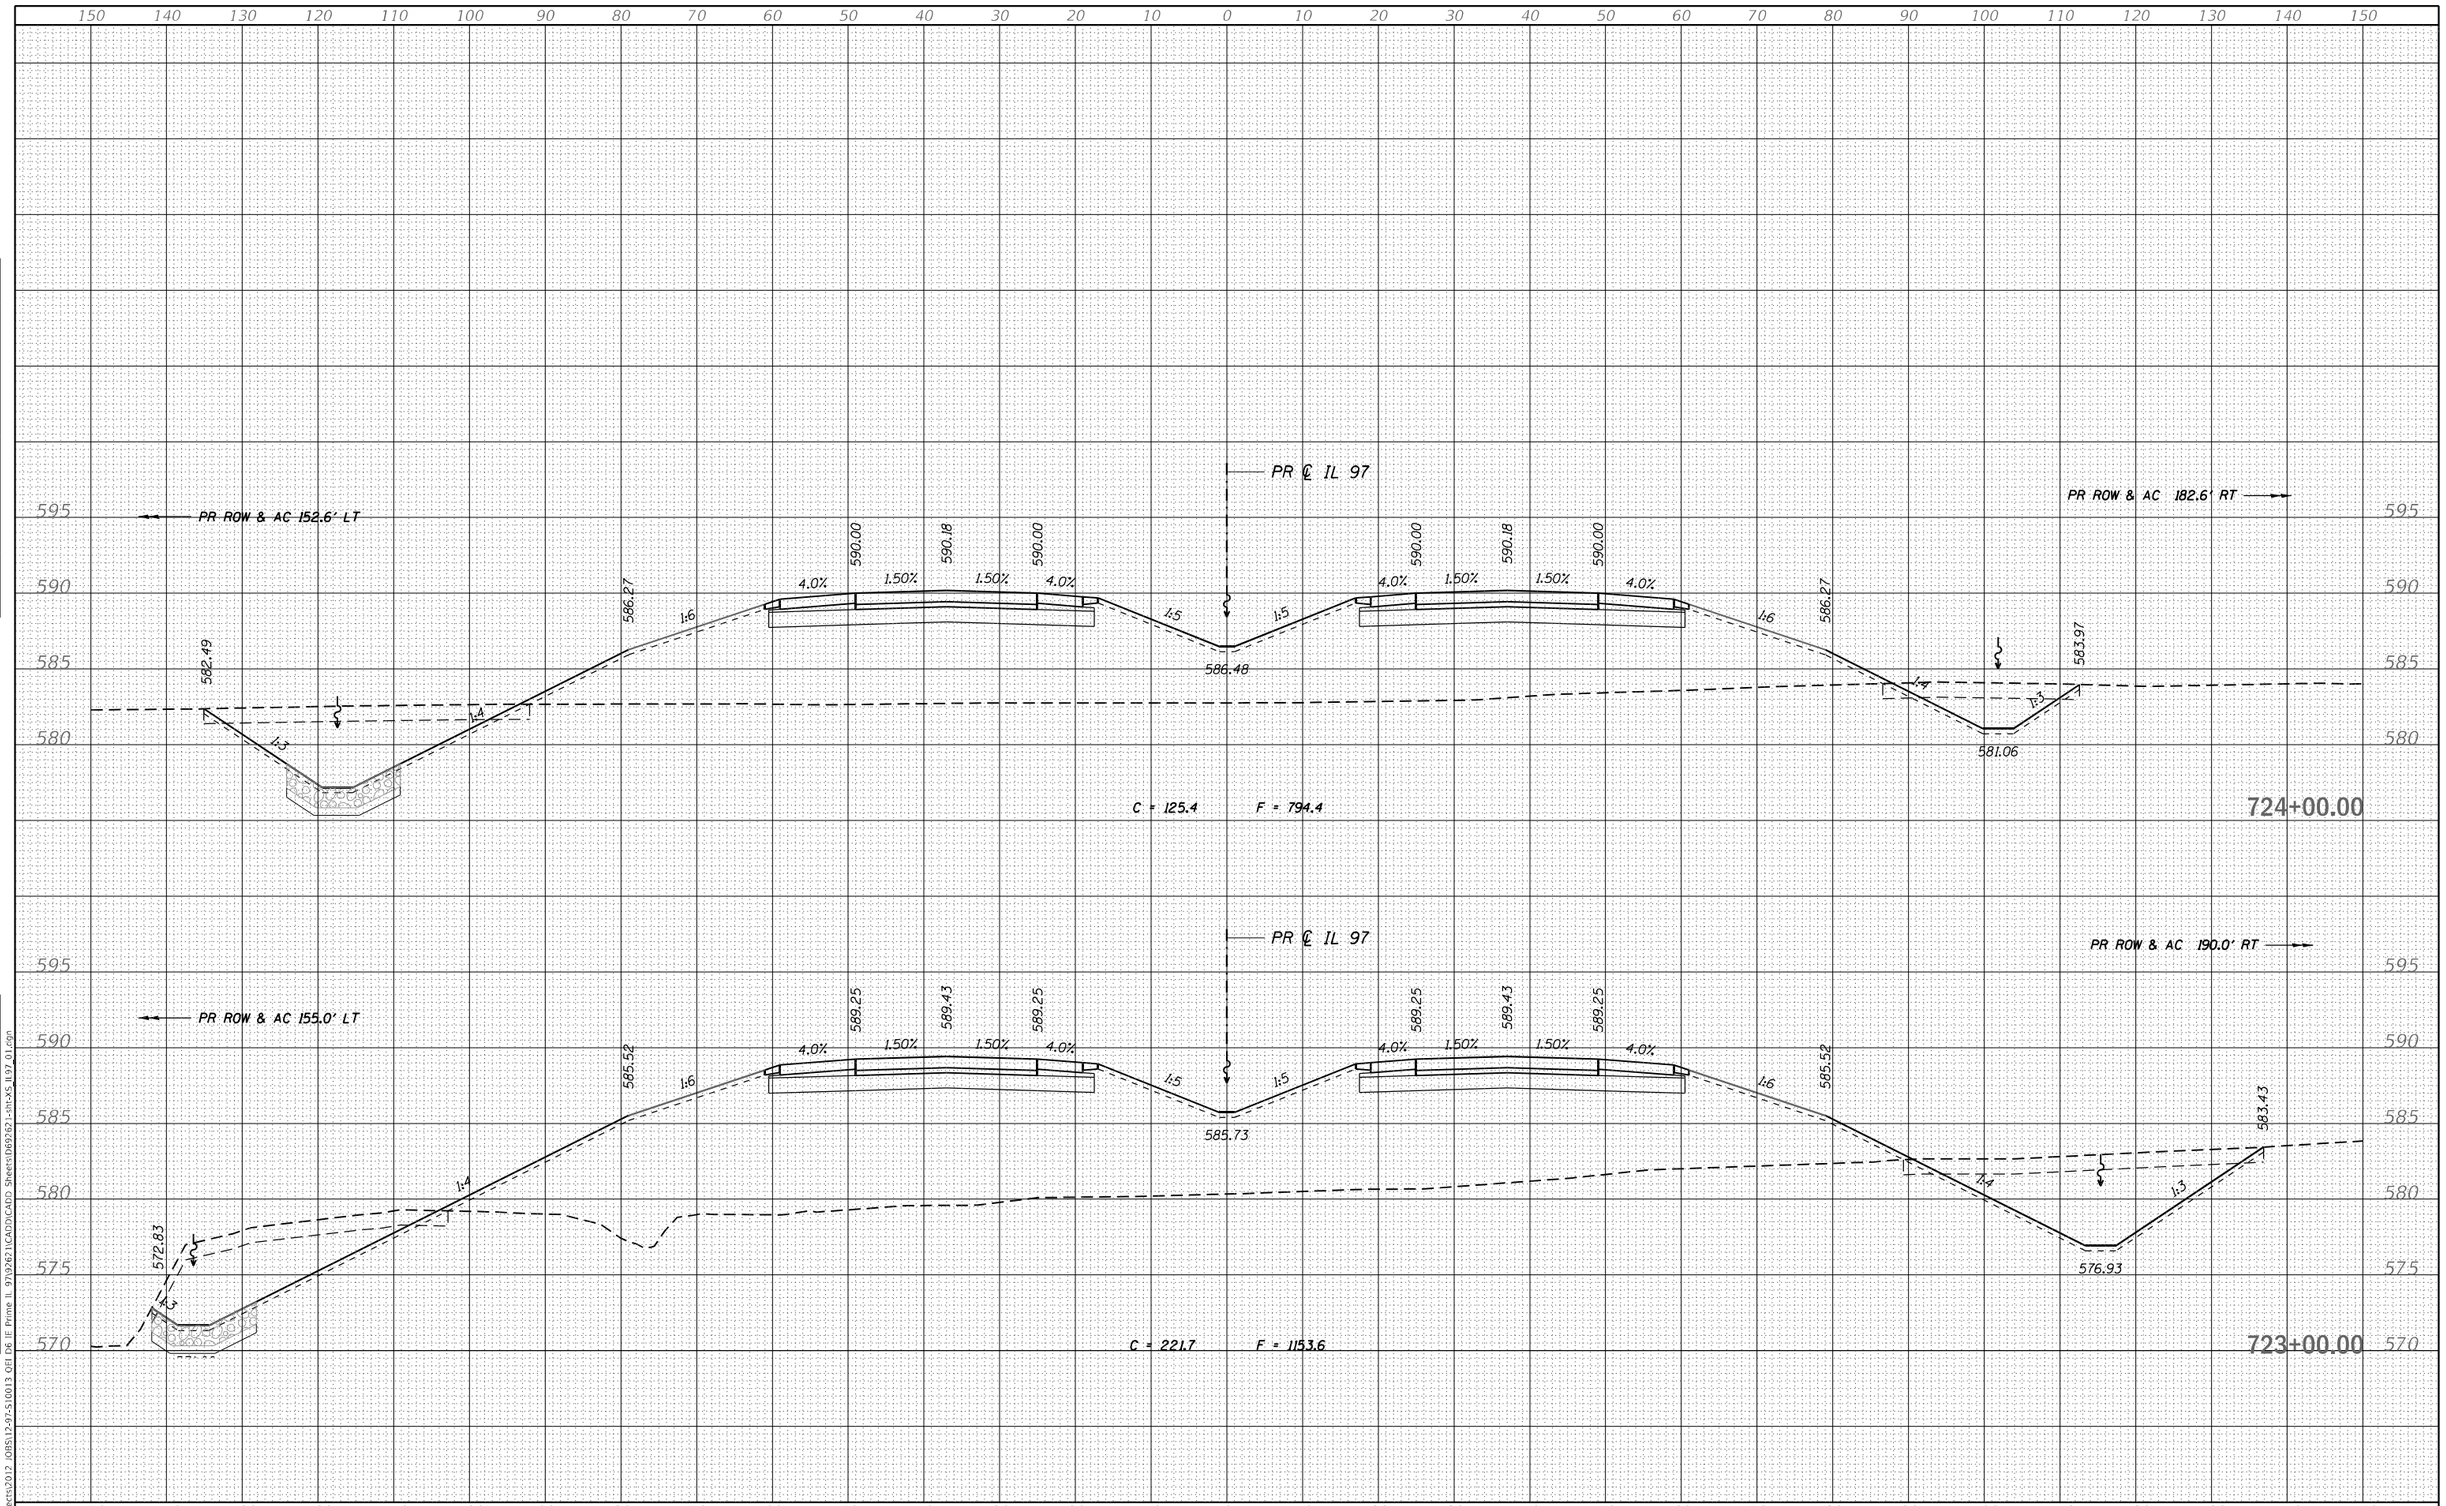

FINAL SURVEY

NO.	NOTE BOOK	PAGE NOS.	SURVEYED	PLOTTED	TEMPLATE	AREAS	AREAS CHECKED	BY	DATE

ORIGINAL SURVEY

NO.	NOTE BOOK	PAGE NOS.	SURVEYED	PLOTTED	TEMPLATE	AREAS	AREAS CHECKED	BY	DATE

MODEL: Default
FILE NAME: S:\Projects\2012 JOBS\17-97-S10013 QEI DR IE Prime IL 97\D262\1CADD\CADD Sheets\D69262-sht-XS IL97 01.dgn

QUIGG ENGINEERING INC

USER NAME = RGoertz	DESIGNED - RG	REVISED -	
	DRAWN - RG	REVISED -	
PLOT SCALE = 20.0000 ' / in.	CHECKED - FBN	REVISED -	
PLOT DATE = 5/8/2026	DATE - 05/08/2026	REVISED -	

STATE OF ILLINOIS
DEPARTMENT OF TRANSPORTATION

IL 97
CROSS SECTIONS

SCALE: H 10 : V 5 | SHEET 11 OF 72 SHEETS | STA. 723+00.00 | TO STA. 724+00.00

F.A.P. RTE.	SECTION	COUNTY	TOTAL SHEETS	SHEET NO.
67	(S,W)R-2,W-2,PB	SANGAMON	412	306
		CONTRACT NO. 92621		
	ILLINOIS	FED. AID PROJECT		

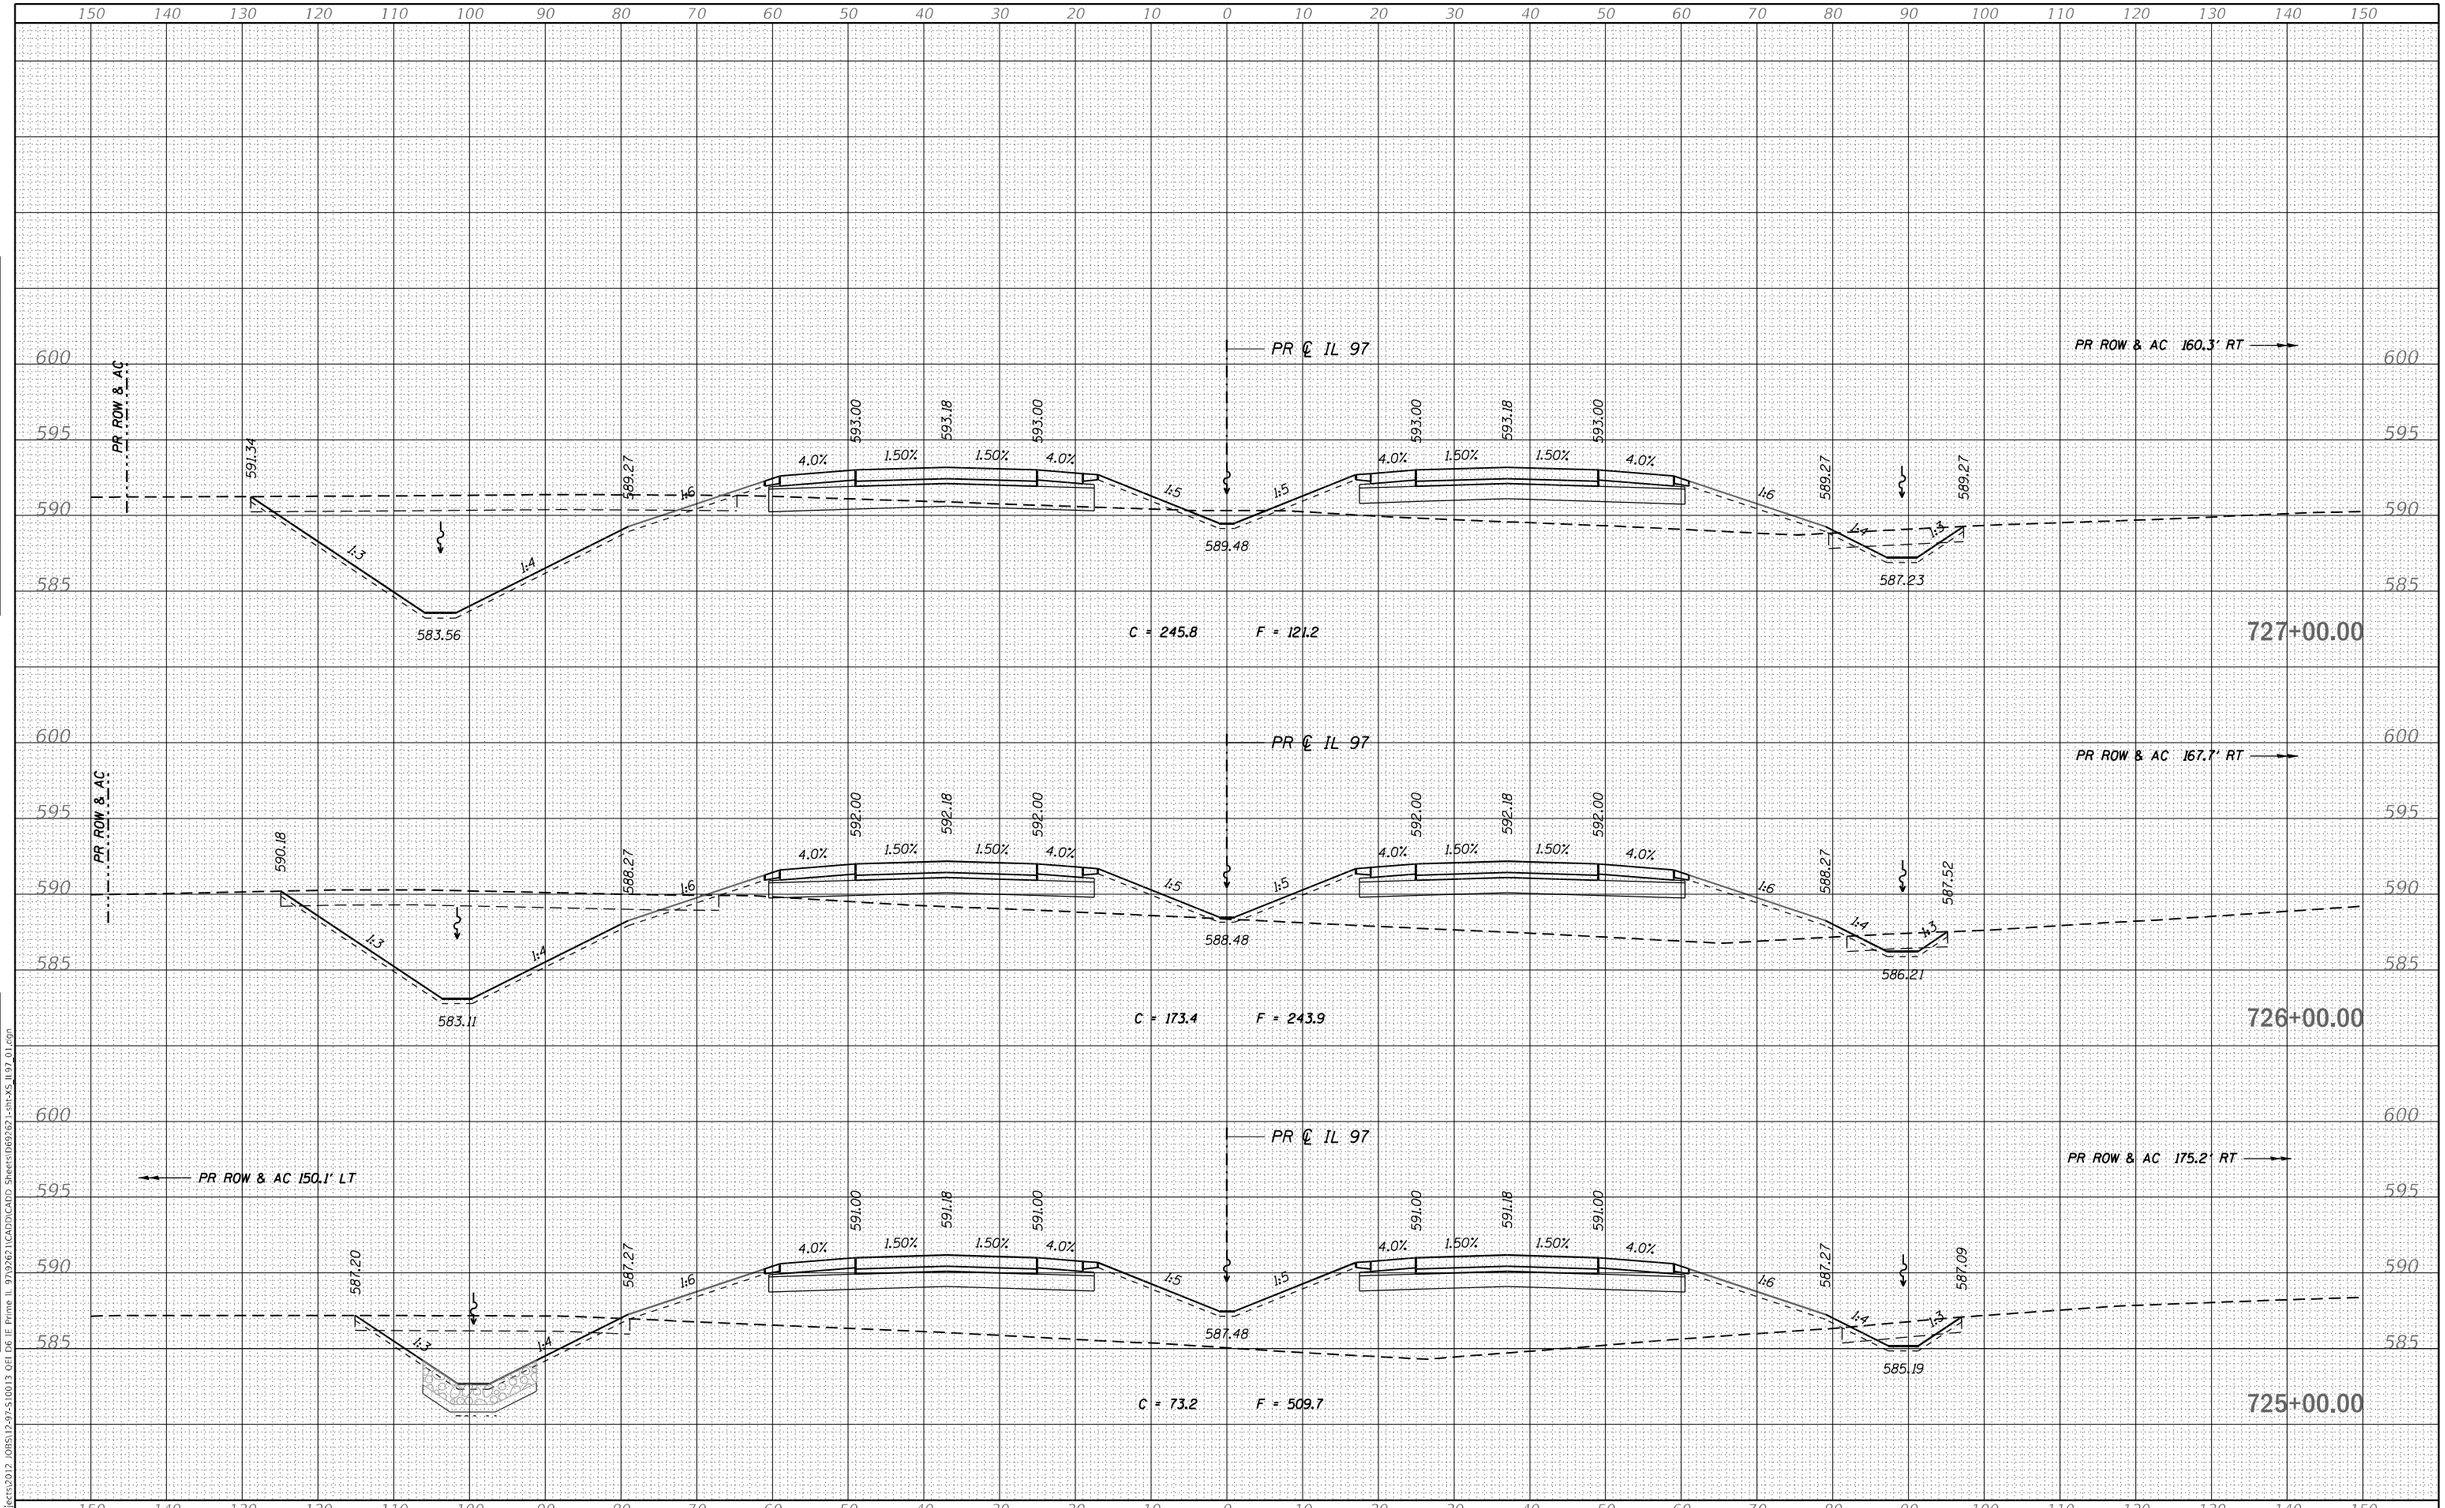

FINAL SURVEY		BY	DATE
	SURVEYED		
	PLOTTED		
NOTE BOOK	TEMPLATE		
	AREAS		
NO.	AREAS CHECKED		

ORIGINAL SURVEY		BY	DATE
	SURVEYED		
	PLOTTED		
NOTE BOOK	TEMPLATE		
	AREAS		
NO.	AREAS CHECKED		

MODEL: Default
FILE NAME: S:\Projects\2012 JOBS\12-97-S10013 OEI D6 IE Prime IL 97\926210\CADD\CADD Sheets\D692621-sht-XS_IL97_01.dgn

QUIGG ENGINEERING INC

USER NAME = RGoertz	DESIGNED - RG	REVISED -	
	DRAWN - RG	REVISED -	
PLOT SCALE = 20.0000 ' / in.	CHECKED - FBN	REVISED -	
PLOT DATE = 5/8/2026	DATE - 05/08/2026	REVISED -	

STATE OF ILLINOIS
DEPARTMENT OF TRANSPORTATION

IL 97
CROSS SECTIONS

SCALE: H 10 : V 5 | SHEET 12 OF 72 SHEETS | STA. 725+00.00 | TO STA. 727+00.00

F.A.P. RTE.	SECTION	COUNTY	TOTAL SHEETS	SHEET NO.
67	(S,W)R-2,W-2,PB	SANGAMON	412	307
		CONTRACT NO. 92621		
	ILLINOIS FED. AID PROJECT			

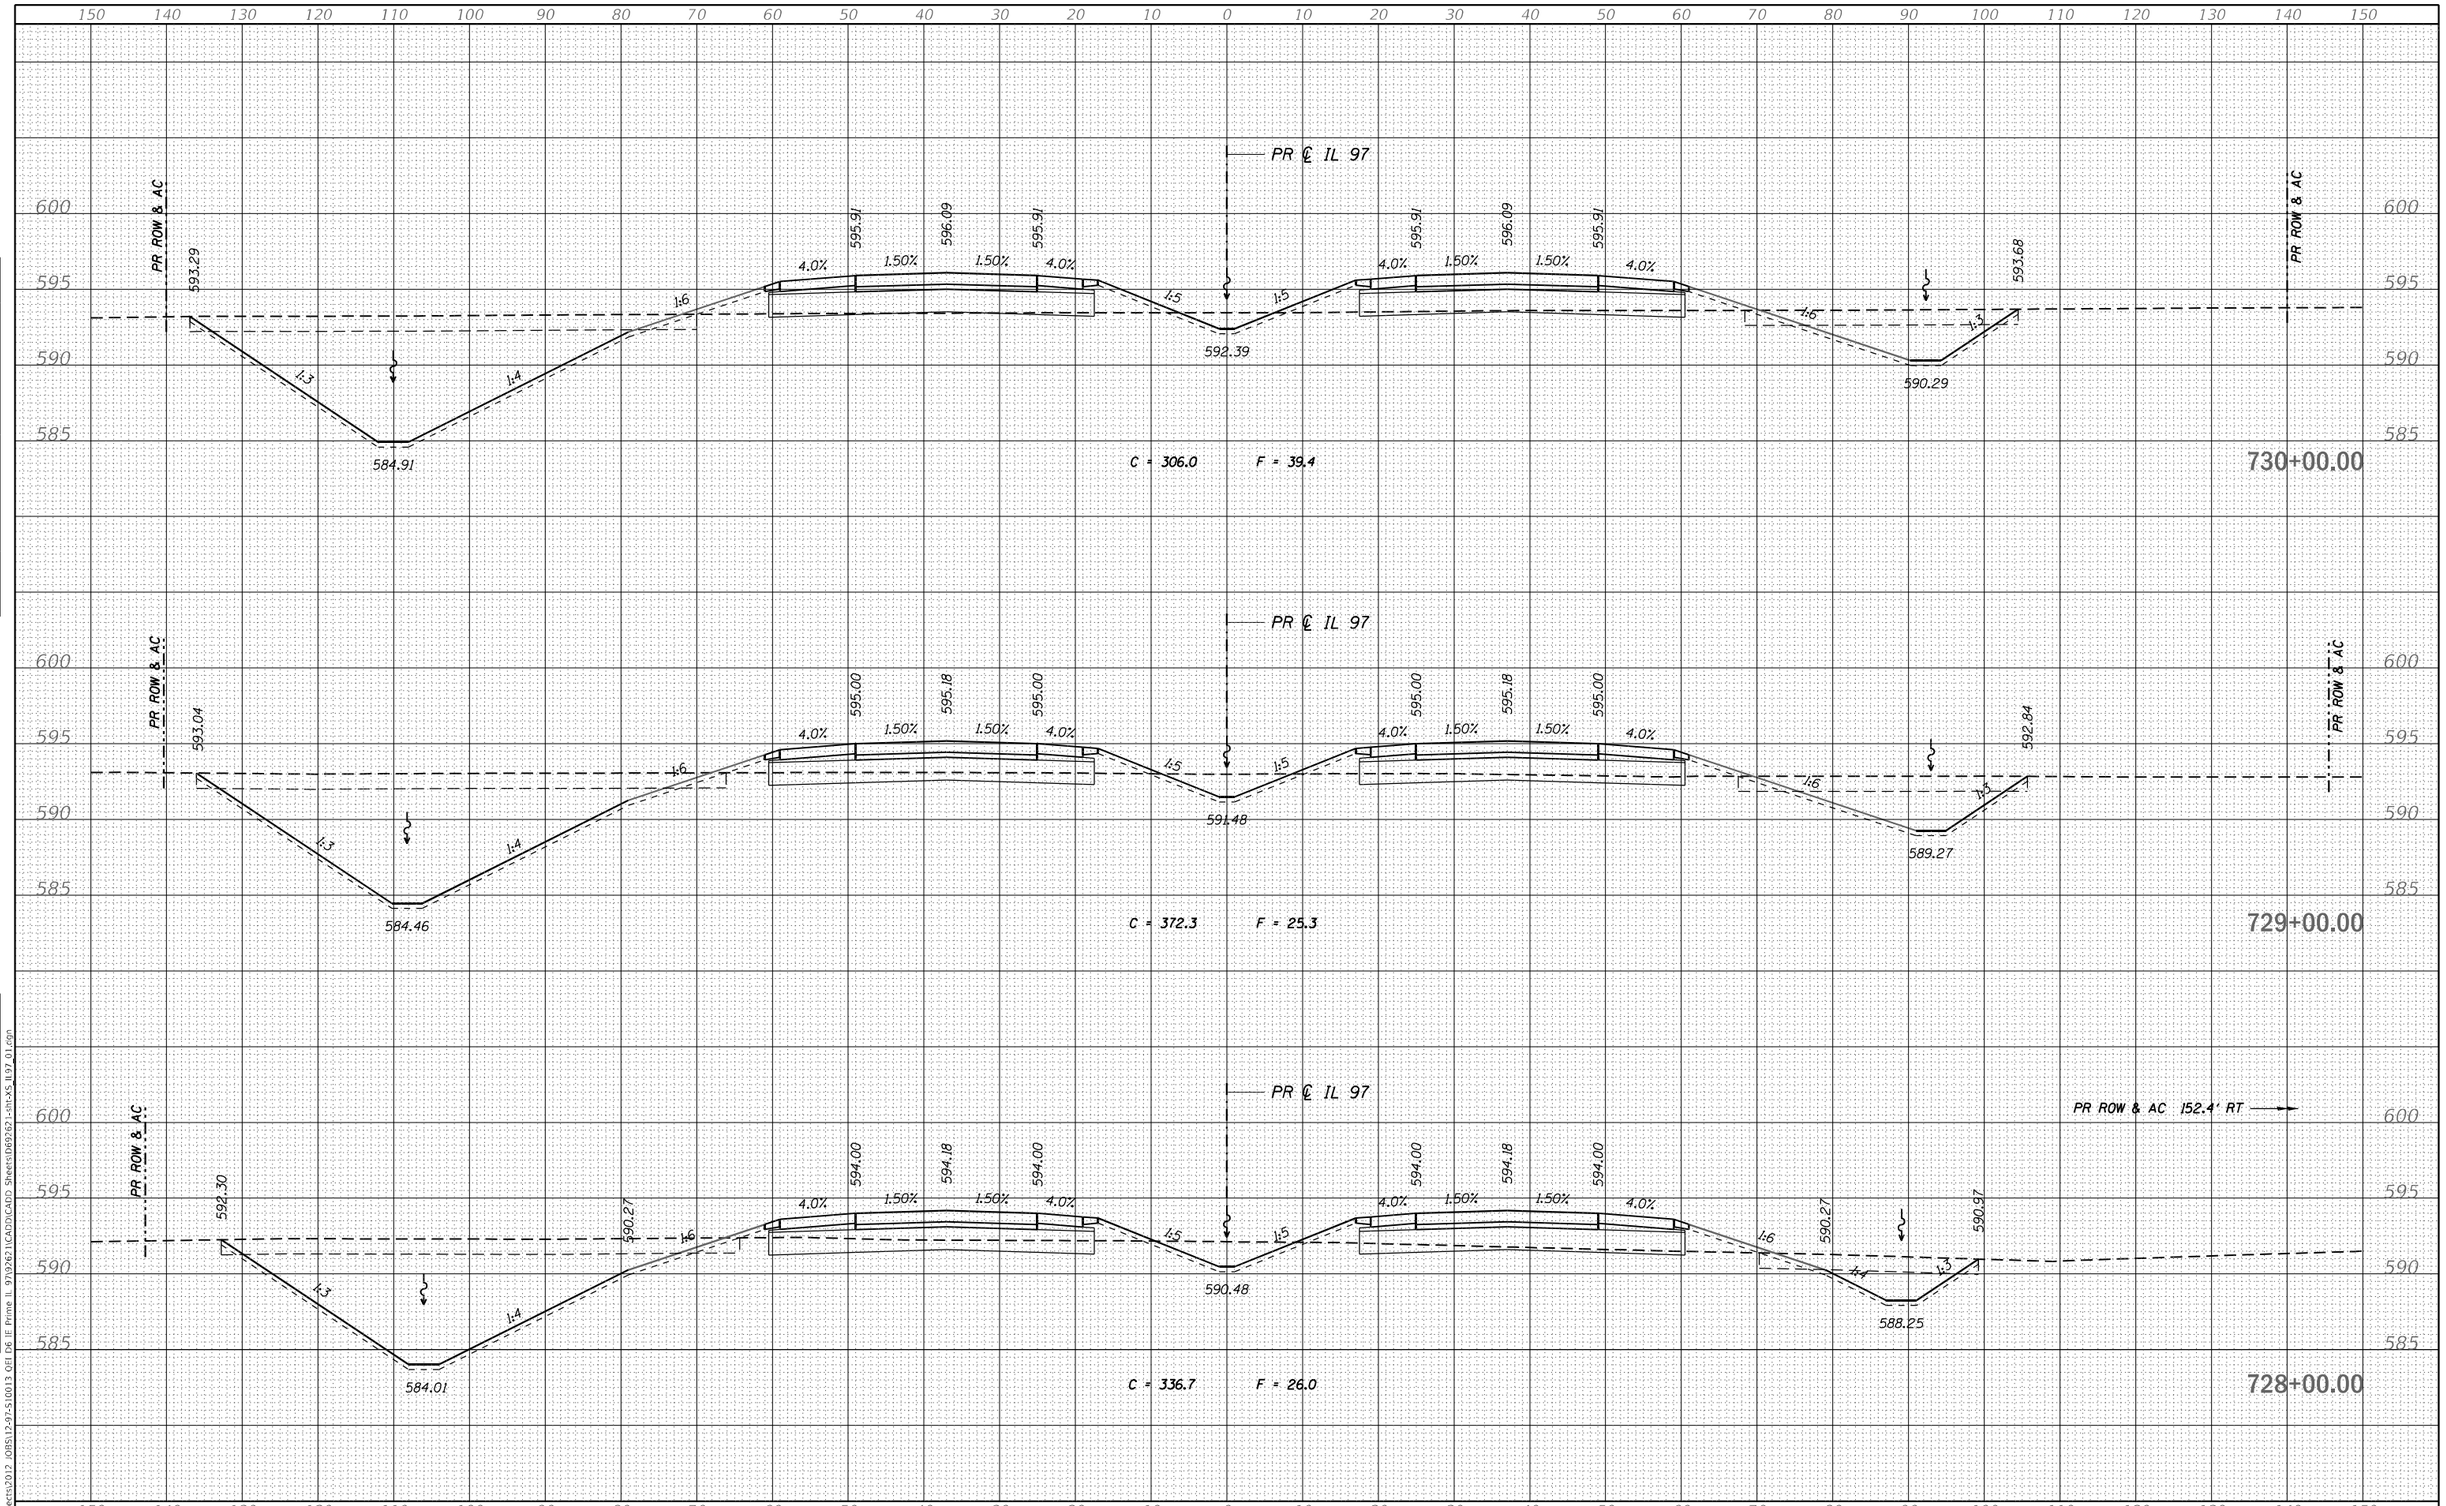

FINAL SURVEY — NOTE BOOK — NO. — SURVEYED — PLOTTED — TEMPLATE — AREAS — AREAS CHECKED — BY — DATE

ORIGINAL SURVEY — NOTE BOOK — NO. — SURVEYED — PLOTTED — TEMPLATE — AREAS — AREAS CHECKED — BY — DATE

MODEL: Default
FILE NAME: S:\Projects\2012 JOBS\12-97-S10013 QEI D6 IE Prime IL 97\92621\CAD\D\CAD\ Sheets\D69282-sht-XS IL97 01.dgn

QUIGG ENGINEERING INC

USER NAME = RGoertz	DESIGNED - RG	REVISED -	
	DRAWN - RG	REVISED -	
PLOT SCALE = 20.0000 ' / in.	CHECKED - FBN	REVISED -	
PLOT DATE = 5/8/2026	DATE - 05/08/2026	REVISED -	

STATE OF ILLINOIS
DEPARTMENT OF TRANSPORTATION

IL 97
CROSS SECTIONS

SCALE: H 10 : V 5 | SHEET 13 OF 72 SHEETS | STA. 728+00.00 | TO STA. 730+00.00

F.A.P. RTE.	SECTION	COUNTY	TOTAL SHEETS	SHEET NO.
67	(S,W)R-2,W-2,PB	SANGAMON	412	308
		CONTRACT NO. 92621		
	ILLINOIS	FED. AID PROJECT		

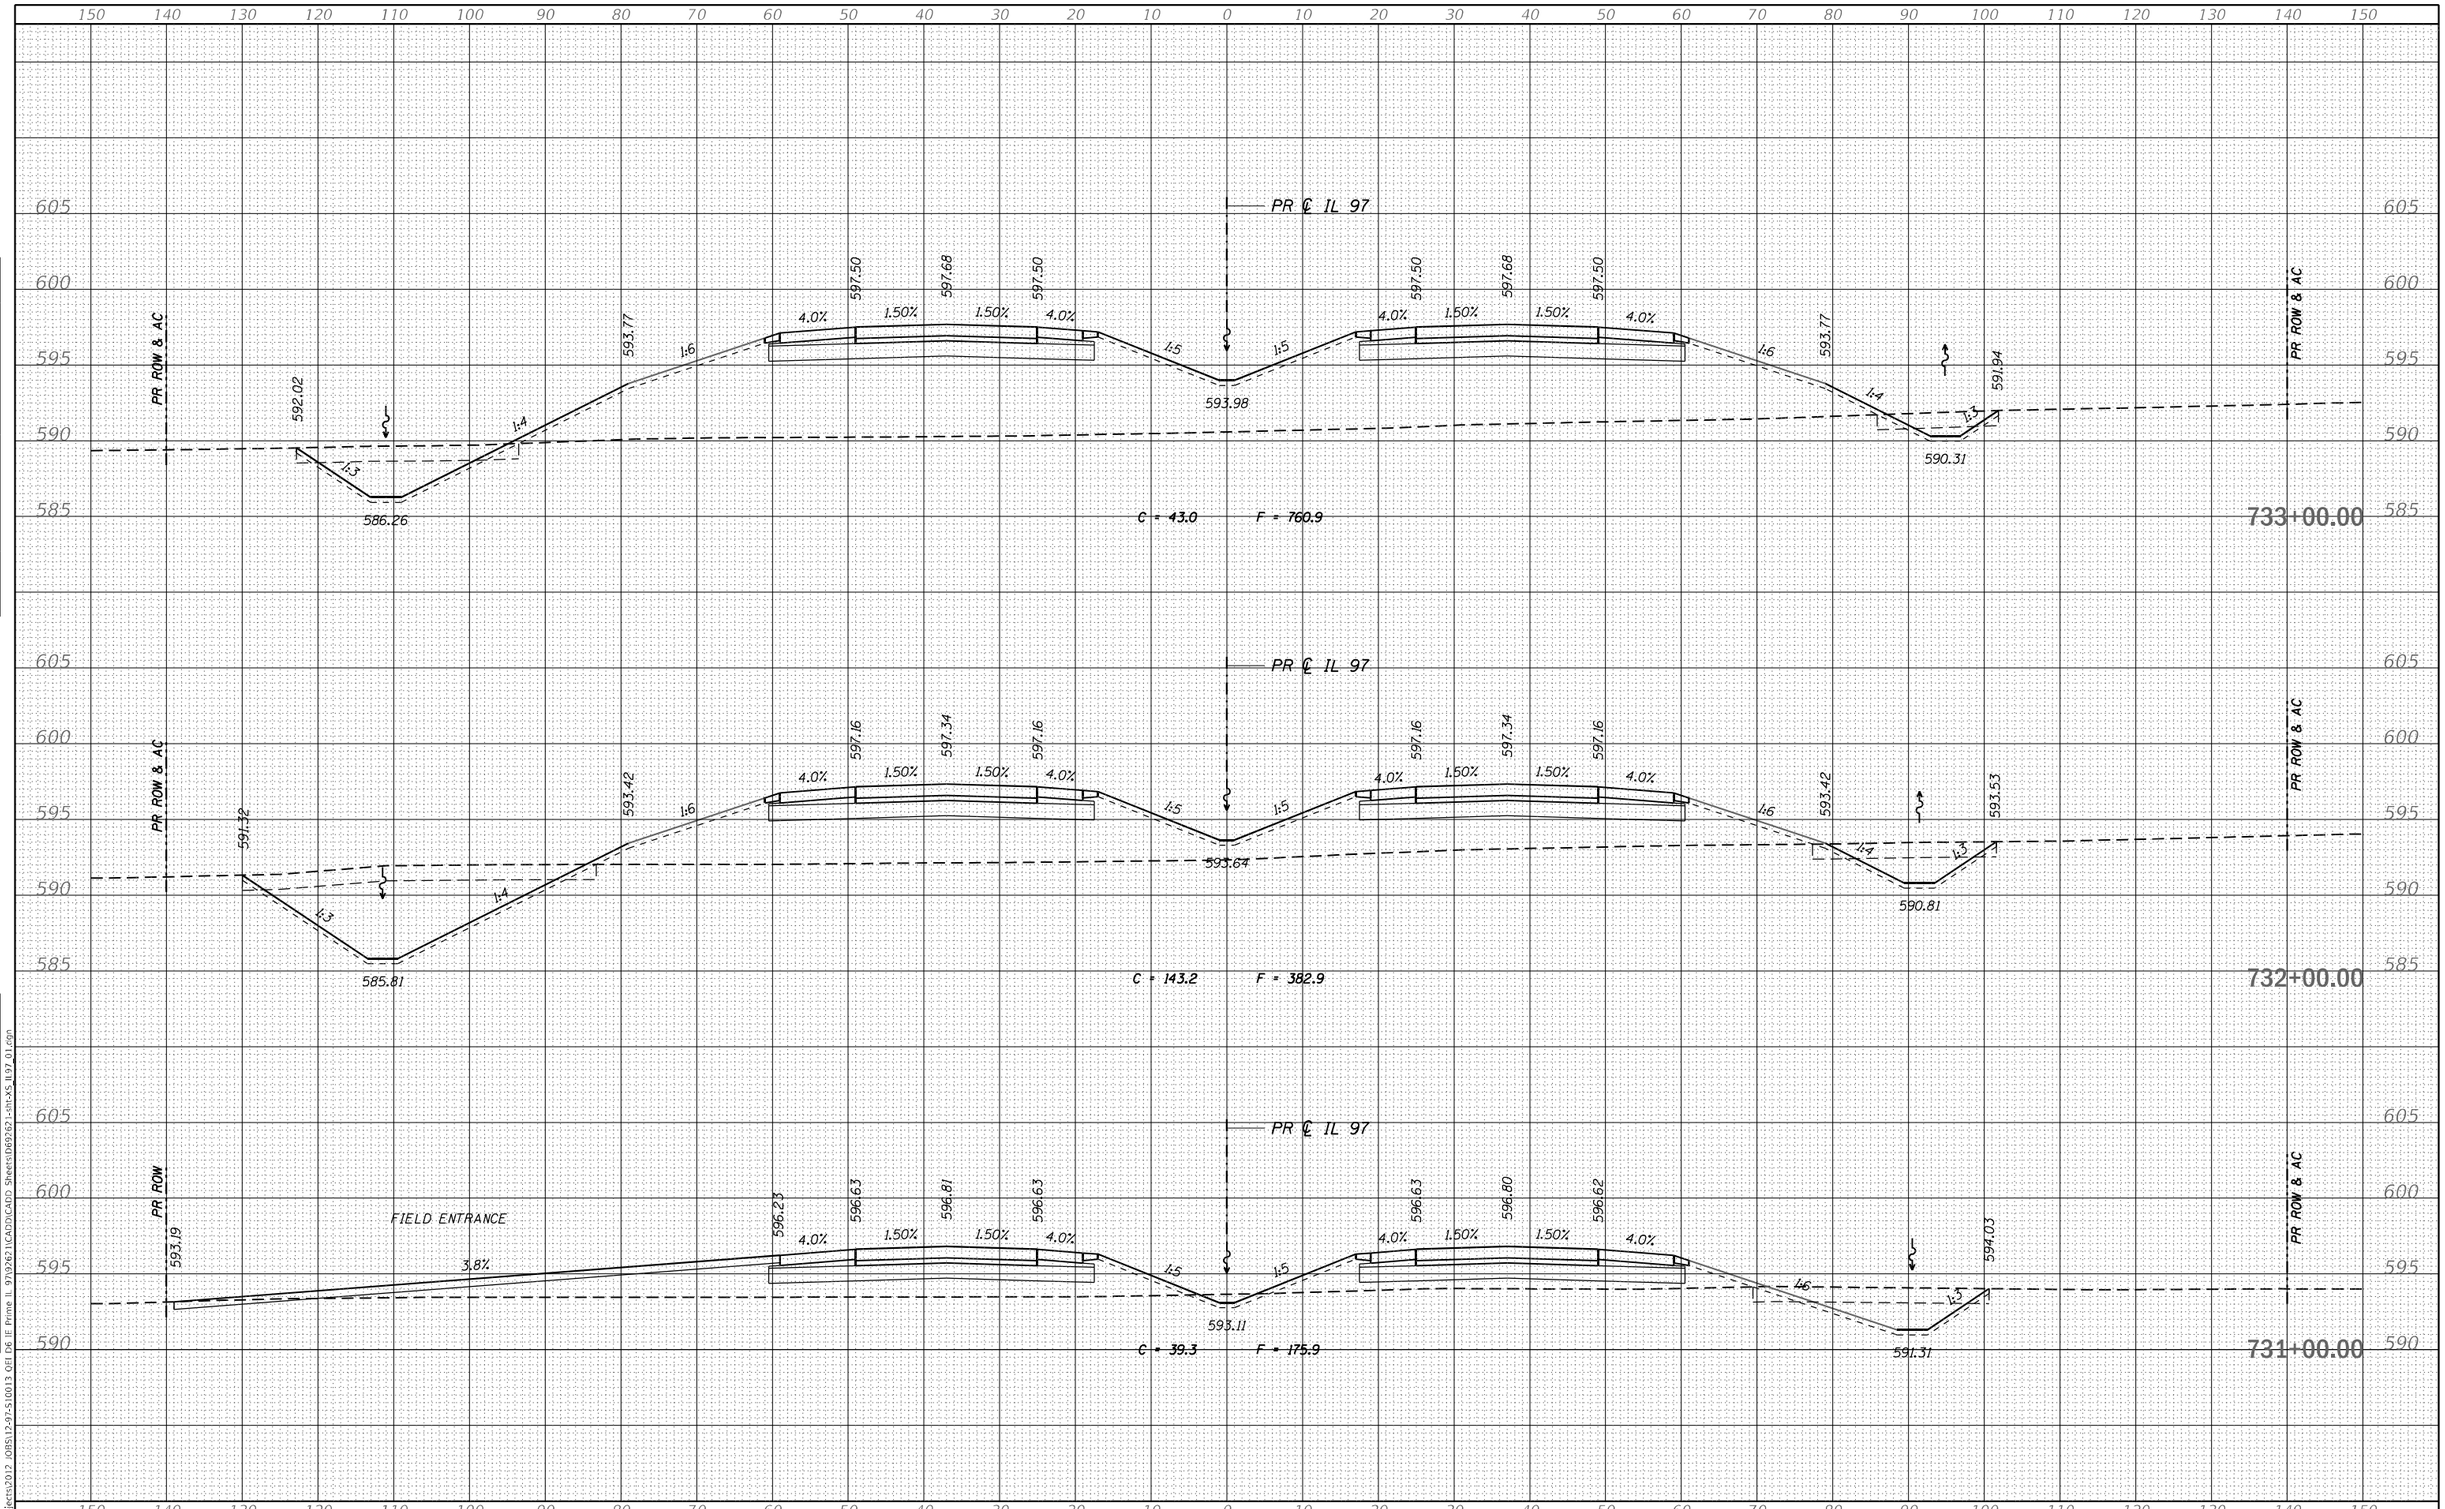

QUIGG ENGINEERING INC	USER NAME = RGoertz	DESIGNED - RG	REVISED -
		DRAWN - RG	REVISED -
	PLOT SCALE = 20.0000 ' / in.	CHECKED - FBN	REVISED -
	PLOT DATE = 5/8/2026	DATE - 05/08/2026	REVISED -

STATE OF ILLINOIS
DEPARTMENT OF TRANSPORTATION

IL 97
CROSS SECTIONS

SCALE: H 10 : V 5 | SHEET 14 OF 72 SHEETS | STA. 731+00.00 TO STA. 733+00.00

F.A.P. RTE.	SECTION	COUNTY	TOTAL SHEETS	SHEET NO.
67	(S,W)R-2,W-2,PB	SANGAMON	412	309
		CONTRACT NO. 92621		
	ILLINOIS	FED. AID PROJECT		

FINAL SURVEY — NOTE BOOK — NO. — BY — DATE
SURVEYED — PLOTTED — TEMPLATE — AREAS — AREAS CHECKED

ORIGINAL SURVEY — NOTE BOOK — NO. — BY — DATE
SURVEYED — PLOTTED — TEMPLATE — AREAS — AREAS CHECKED

MODEL: Default
FILE NAME: S:\Projects\2012 JOBS\12-97-S10013 QEI D6 IE Prime IL 97\92621\CADD\CADD Sheets\fd692621-dht-XS_IL97_01.dgn

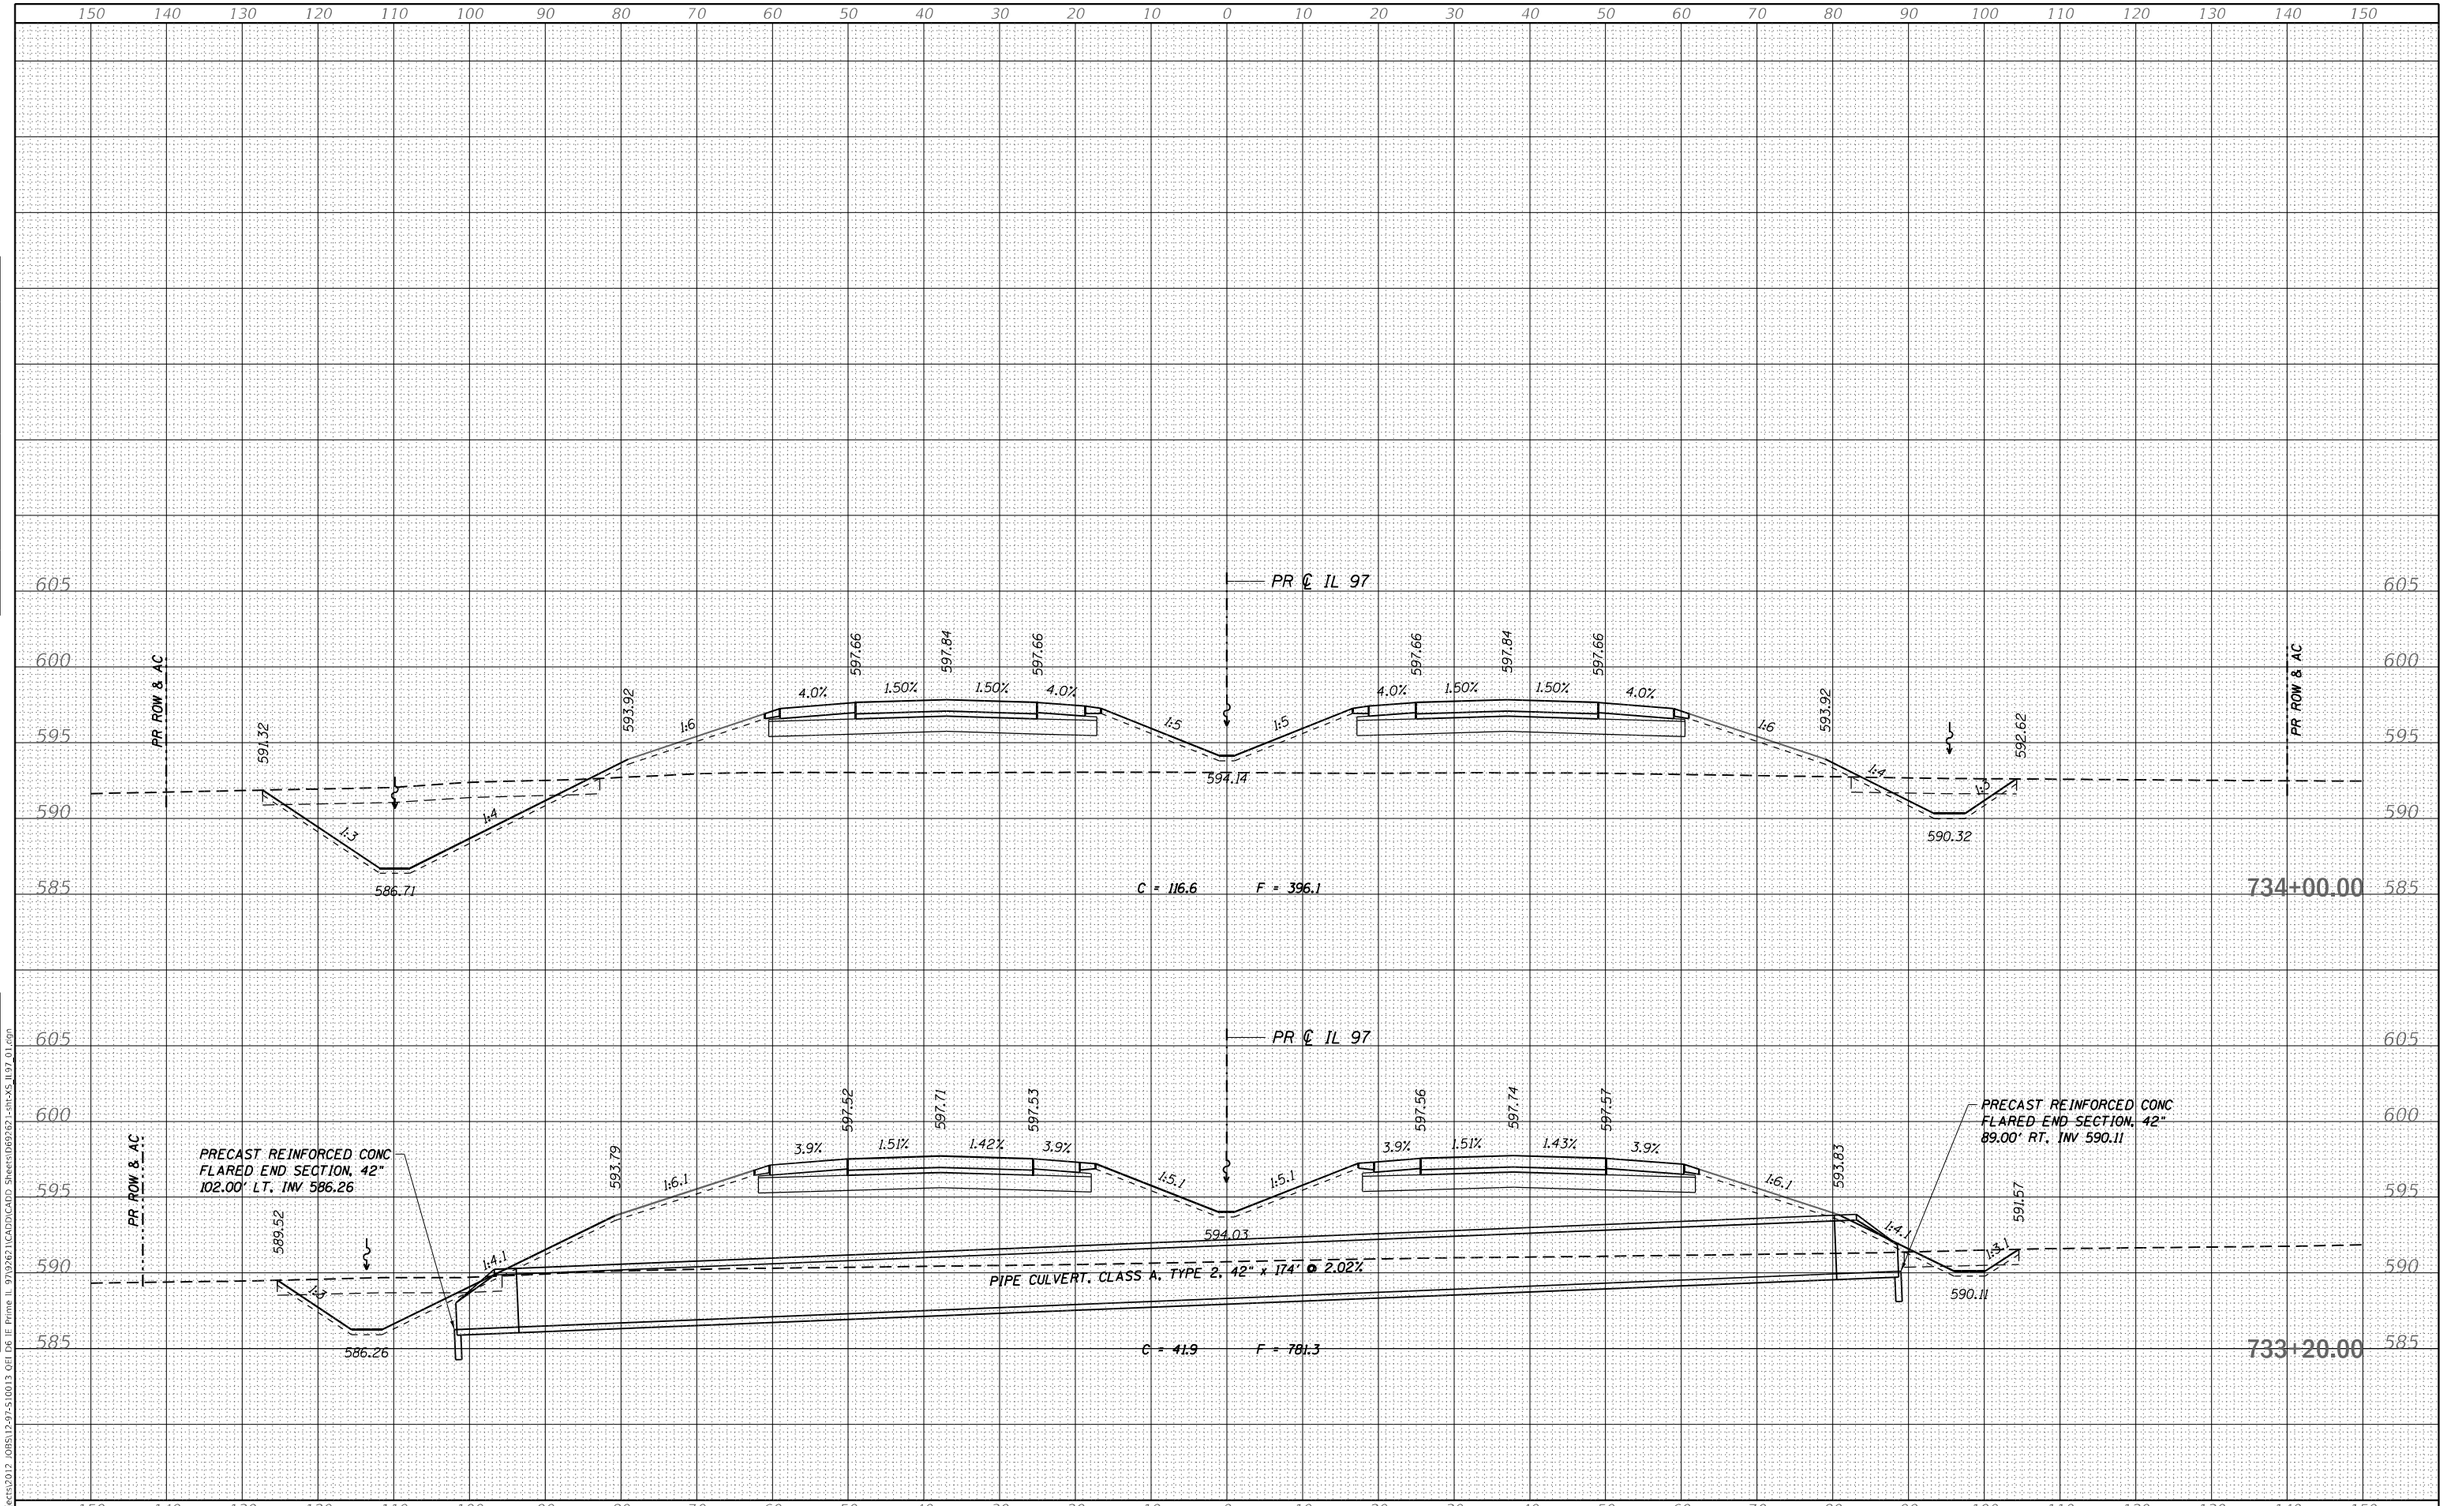

FINAL SURVEY

NO.	NOTE BOOK	SURVEYED	PLOTTED	TEMPLATE	AREAS	AREAS CHECKED	BY	DATE

ORIGINAL SURVEY

NO.	NOTE BOOK	SURVEYED	PLOTTED	TEMPLATE	AREAS	AREAS CHECKED	BY	DATE

MODEL: Default
FILE NAME: S:\Projects\2012 JOBS\12-97-S10013 QEI D6 IE Prime IL 97\926211CAD\CADD Sheets\D692621-sht-XS_IL97 01.dgn

QUIGG ENGINEERING INC

USER NAME = RGoertz	DESIGNED - RG	REVISED -	
	DRAWN - RG	REVISED -	
PLOT SCALE = 20.0000 ' / in.	CHECKED - FBN	REVISED -	
PLOT DATE = 5/8/2026	DATE - 05/08/2026	REVISED -	

STATE OF ILLINOIS
DEPARTMENT OF TRANSPORTATION

IL 97
CROSS SECTIONS

SCALE: H 10 : V 5 | SHEET 15 OF 72 SHEETS | STA. 733+20.00 | TO STA. 734+00.00

F.A.P. RTE.	SECTION	COUNTY	TOTAL SHEETS	SHEET NO.
67	(S,W)R-2,W-2,PB	SANGAMON	412	310
		CONTRACT NO. 92621		
	ILLINOIS FED. AID PROJECT			

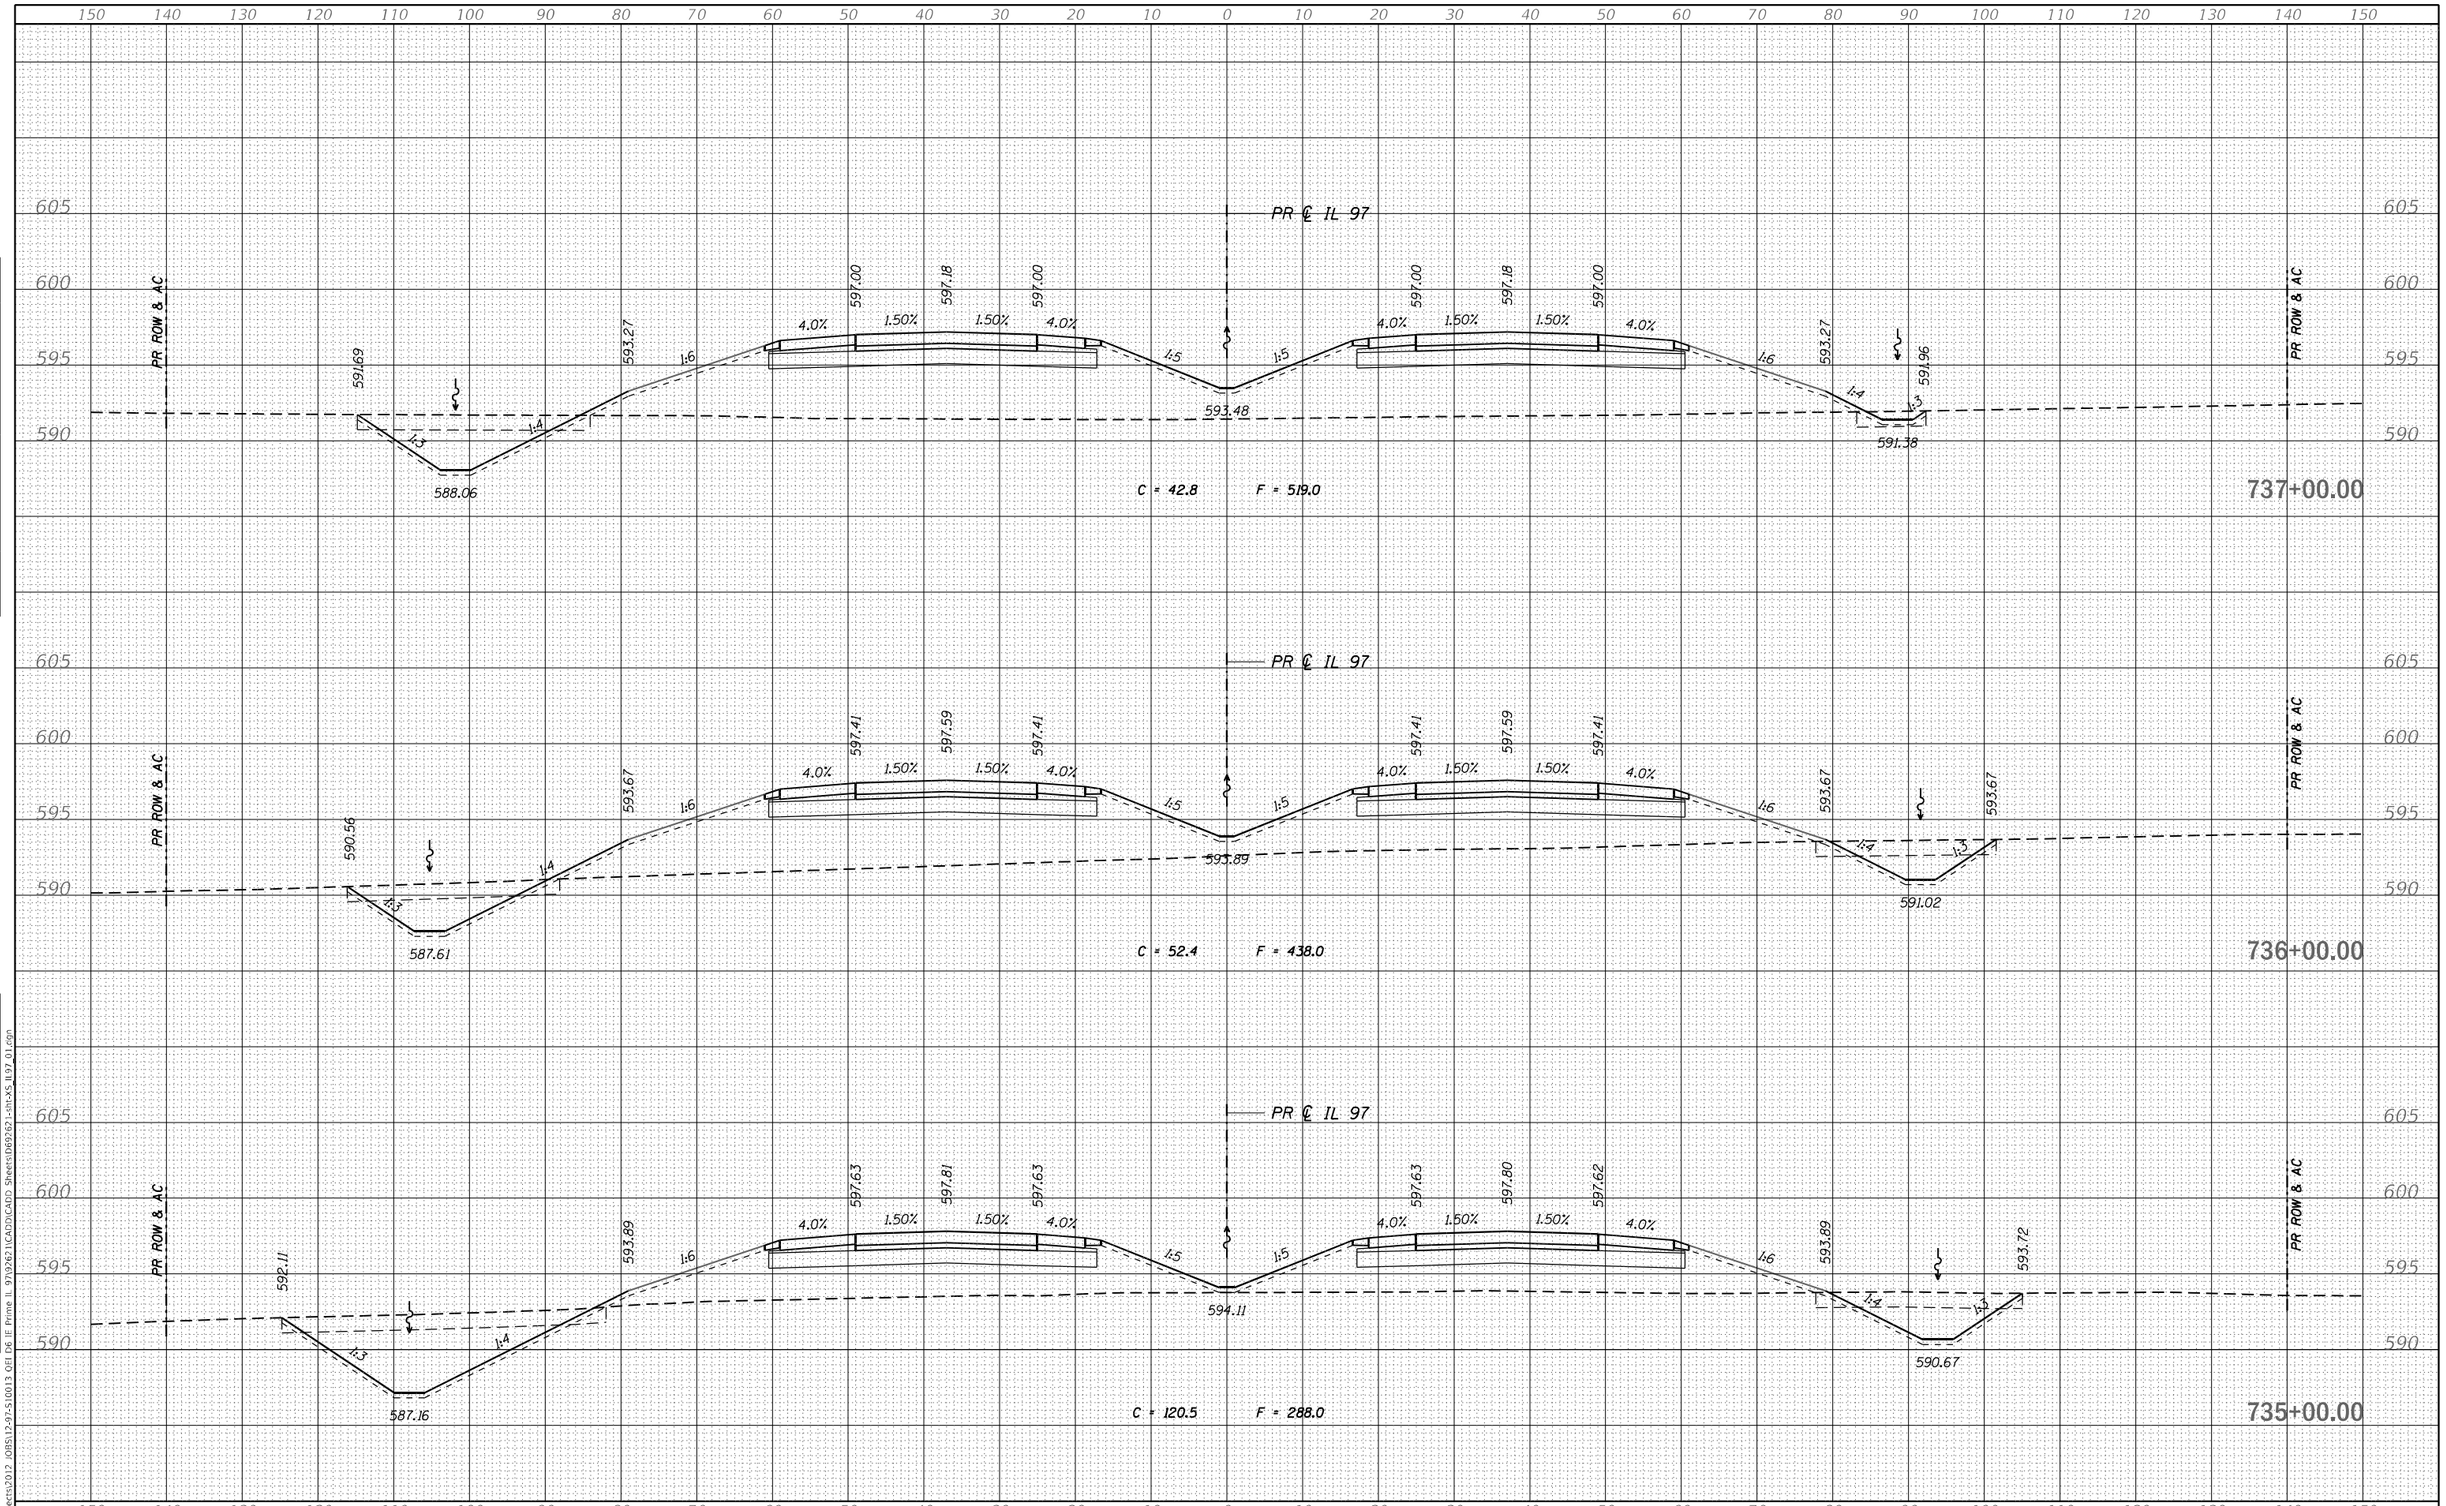

FINAL SURVEY	BY	DATE
SURVEYED		
PLOTTED		
TEMPLATE		
AREAS		
AREAS CHECKED		
NOTE BOOK		
NO.		

ORIGINAL SURVEY	BY	DATE
SURVEYED		
PLOTTED		
TEMPLATE		
AREAS		
AREAS CHECKED		
NOTE BOOK		
NO.		

MODEL: Default
FILE NAME: S:\Projects\2012 JOBS\12-97-S10013 QEI DE IF Prime IL 97\02621\CAD\2dCAD\ Sheets\d69262 1-sht-XS IL97 01.dgn

QUIGG ENGINEERING INC	USER NAME = RGoertz	DESIGNED - RG	REVISED -
		DRAWN - RG	REVISED -
	PLOT SCALE = 20.0000 ' / in.	CHECKED - FBN	REVISED -
	PLOT DATE = 5/8/2026	DATE - 05/08/2026	REVISED -

STATE OF ILLINOIS
DEPARTMENT OF TRANSPORTATION

IL 97
CROSS SECTIONS

SCALE: H 10 : V 5 | SHEET 16 OF 72 SHEETS | STA. 735+00.00 | TO STA. 737+00.00

F.A.P. RTE.	SECTION	COUNTY	TOTAL SHEETS	SHEET NO.
67	(S,W)R-2,W-2,PB	SANGAMON	412	311
		CONTRACT NO. 92621		
		ILLINOIS	FED. AID PROJECT	

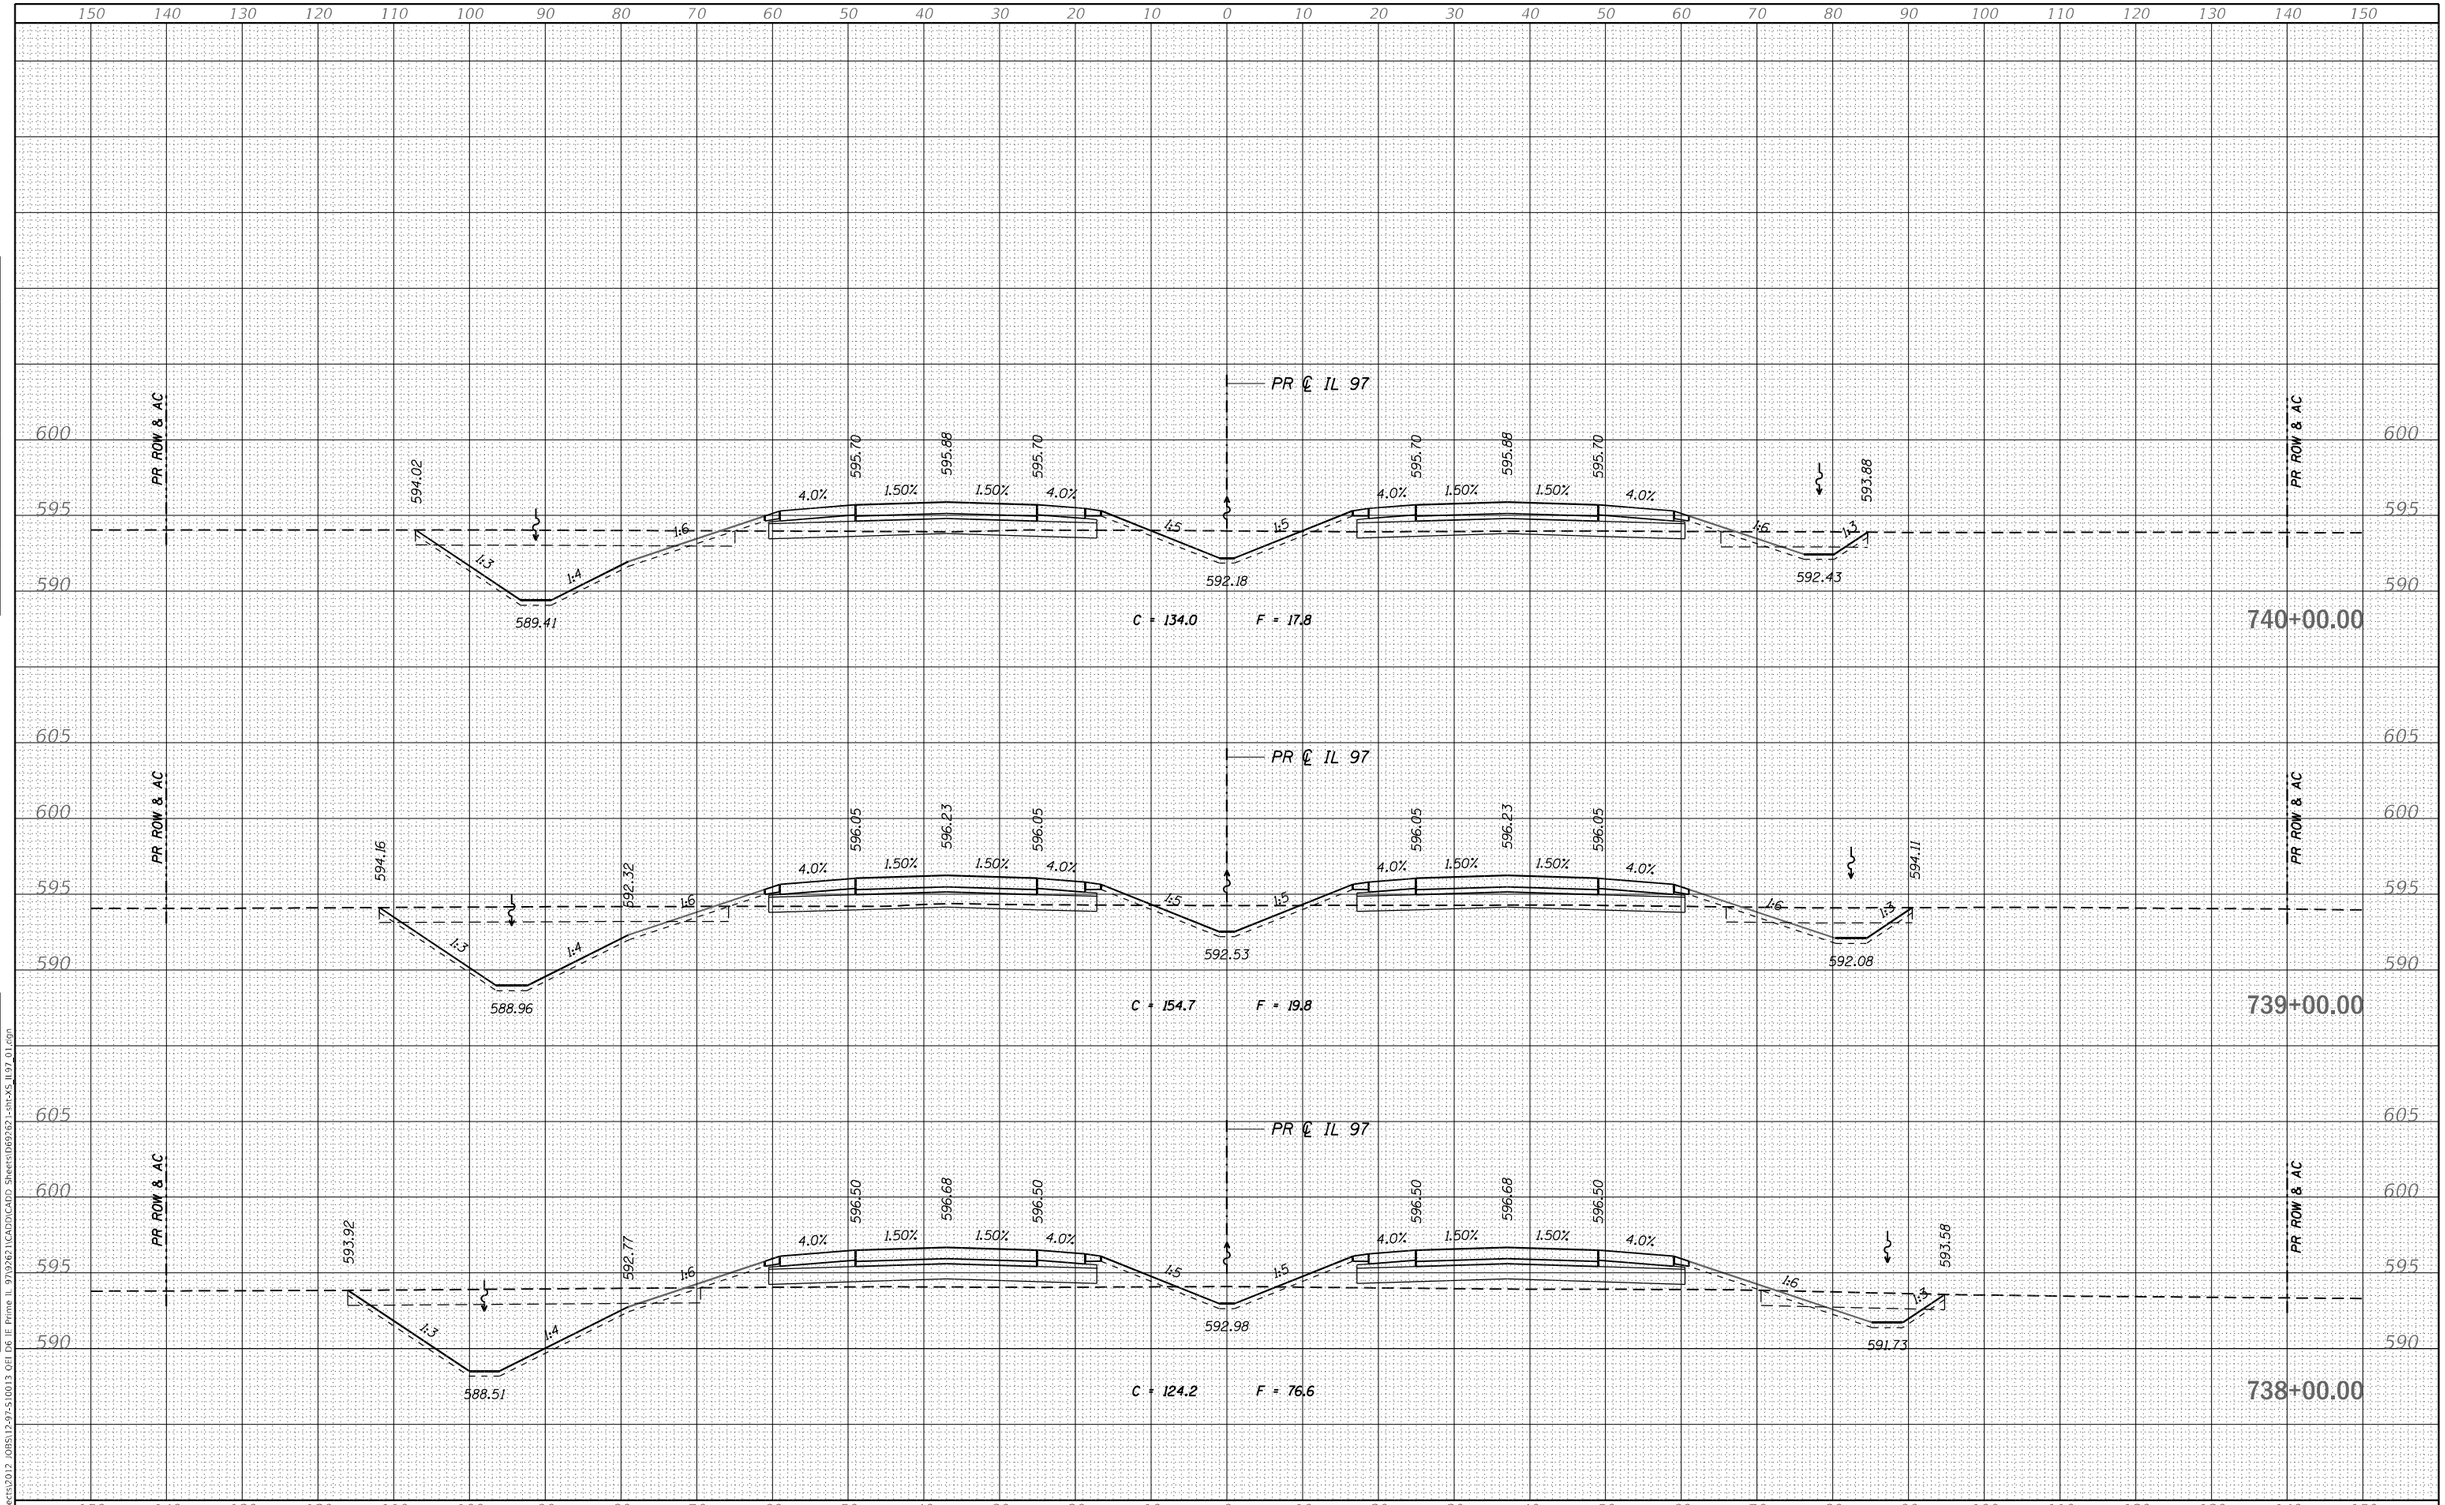

FINAL SURVEY	NOTE BOOK	NO.
ORIGINAL SURVEY	NOTE BOOK	NO.

SURVEYED
PLOTTED
TEMPLATE
AREAS
AREAS CHECKED
BY
DATE

MODEL: Default
FILE NAME: S:\Projects\2012 JOBS\12-97-S10013 QEI D6 IE Prime IL 97\92621\CADD\CADD Sheets\D692621-sht-XS IL97 01.dgn

QUIGG ENGINEERING INC

USER NAME = RGoertz	DESIGNED - RG	REVISED -
	DRAWN - RG	REVISED -
PLOT SCALE = 20.0000 ' / in.	CHECKED - FBN	REVISED -
PLOT DATE = 5/8/2026	DATE - 05/08/2026	REVISED -

STATE OF ILLINOIS
DEPARTMENT OF TRANSPORTATION

IL 97
CROSS SECTIONS

SCALE: H 10 : V 5 | SHEET 17 OF 72 SHEETS | STA. 738+00.00 | TO STA. 740+00.00

F.A.P. RTE.	SECTION	COUNTY	TOTAL SHEETS	SHEET NO.
67	(S,W)R-2,W-2,PB	SANGAMON	412	312
		CONTRACT NO. 92621		
	ILLINOIS	FED. AID PROJECT		

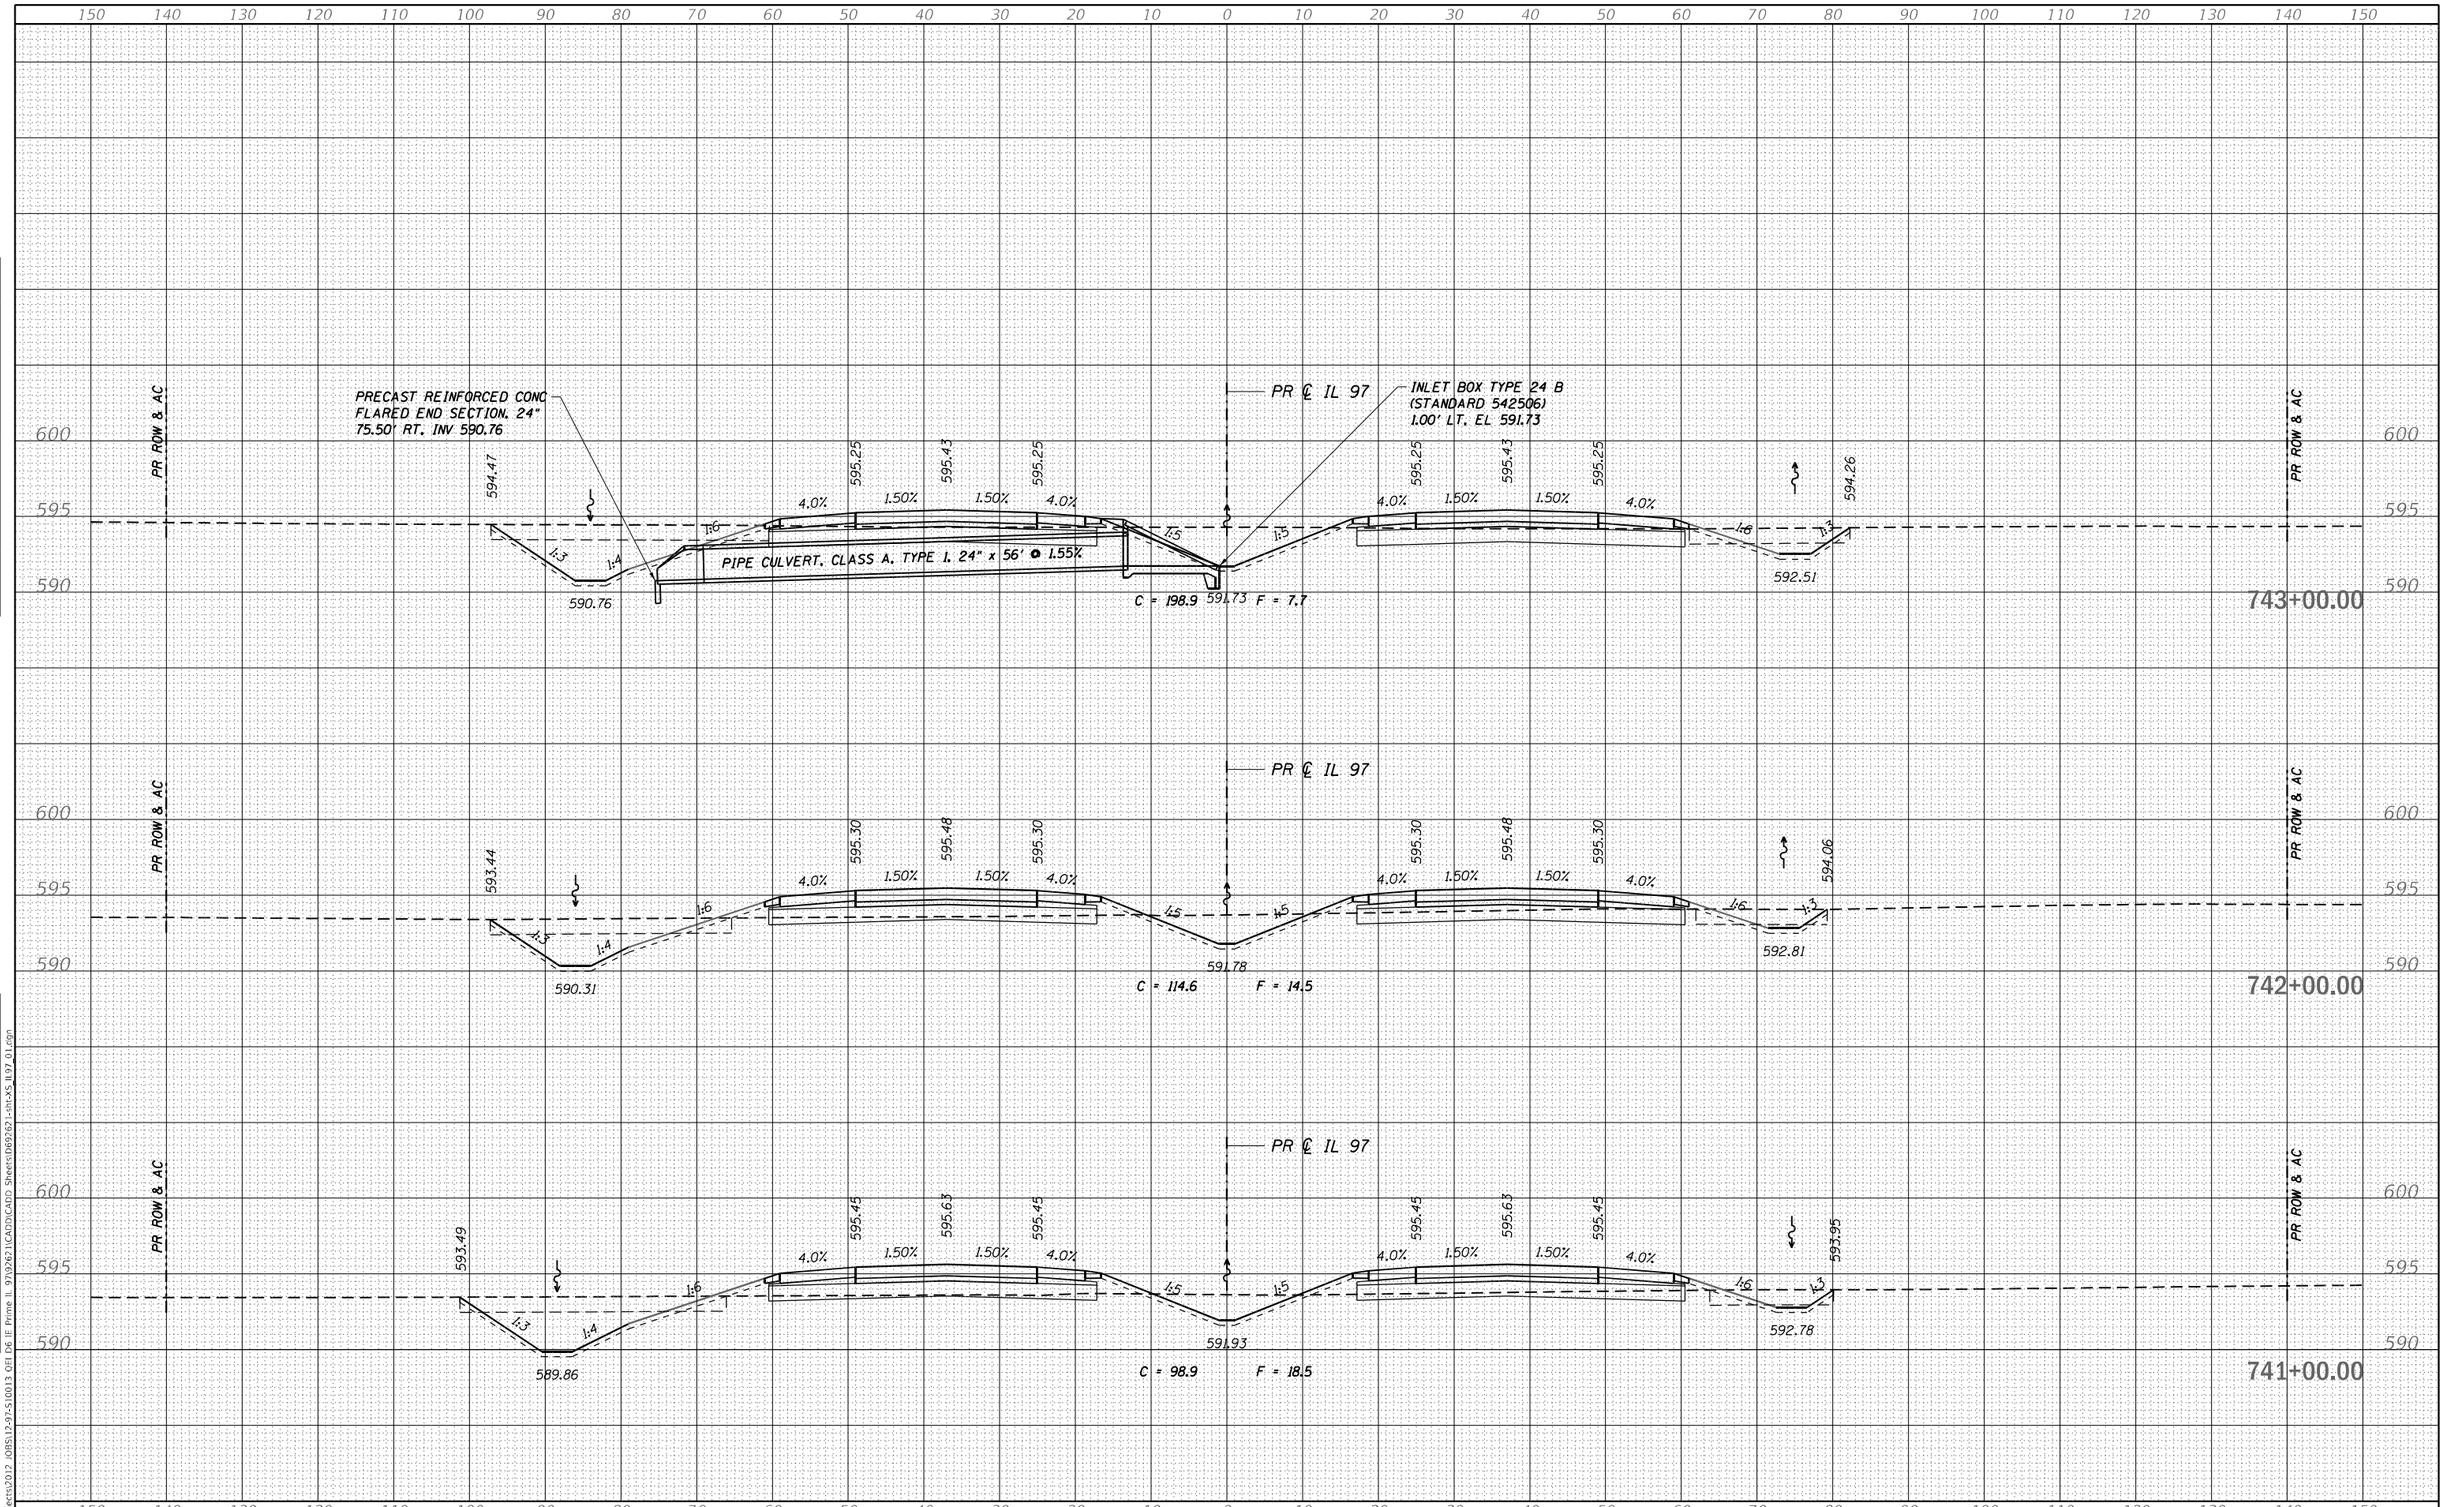

QUIGG ENGINEERING INC	USER NAME = RGoertz	DESIGNED - RG	REVISED -
		DRAWN - RG	REVISED -
	PLOT SCALE = 20.0000 ' / in.	CHECKED - FBN	REVISED -
	PLOT DATE = 5/8/2026	DATE - 05/08/2026	REVISED -

STATE OF ILLINOIS
DEPARTMENT OF TRANSPORTATION

IL 97
CROSS SECTIONS

SCALE: H 10 : V 5 | SHEET 18 OF 72 SHEETS | STA. 741+00.00 TO STA. 743+00.00

F.A.P. RTE.	SECTION	COUNTY	TOTAL SHEETS	SHEET NO.
67	(S,W)R-2,W-2,PB	SANGAMON	412	313
		CONTRACT NO. 92621		
	ILLINOIS	FED. AID PROJECT		

FINAL SURVEY — NOTE BOOK — NO. — SURVEYED — PLOTTED — TEMPLATE — AREAS — AREAS CHECKED — BY — DATE

ORIGINAL SURVEY — NOTE BOOK — NO. — SURVEYED — PLOTTED — TEMPLATE — AREAS — AREAS CHECKED — BY — DATE

MODEL: Default
FILE NAME: S:\Projects\2012 JOBS\12-97-S10013 QEI D6 IE Prime IL 97\92621\CADD\CADD Sheets\169762 1-sht-XS IL97 01.dgn

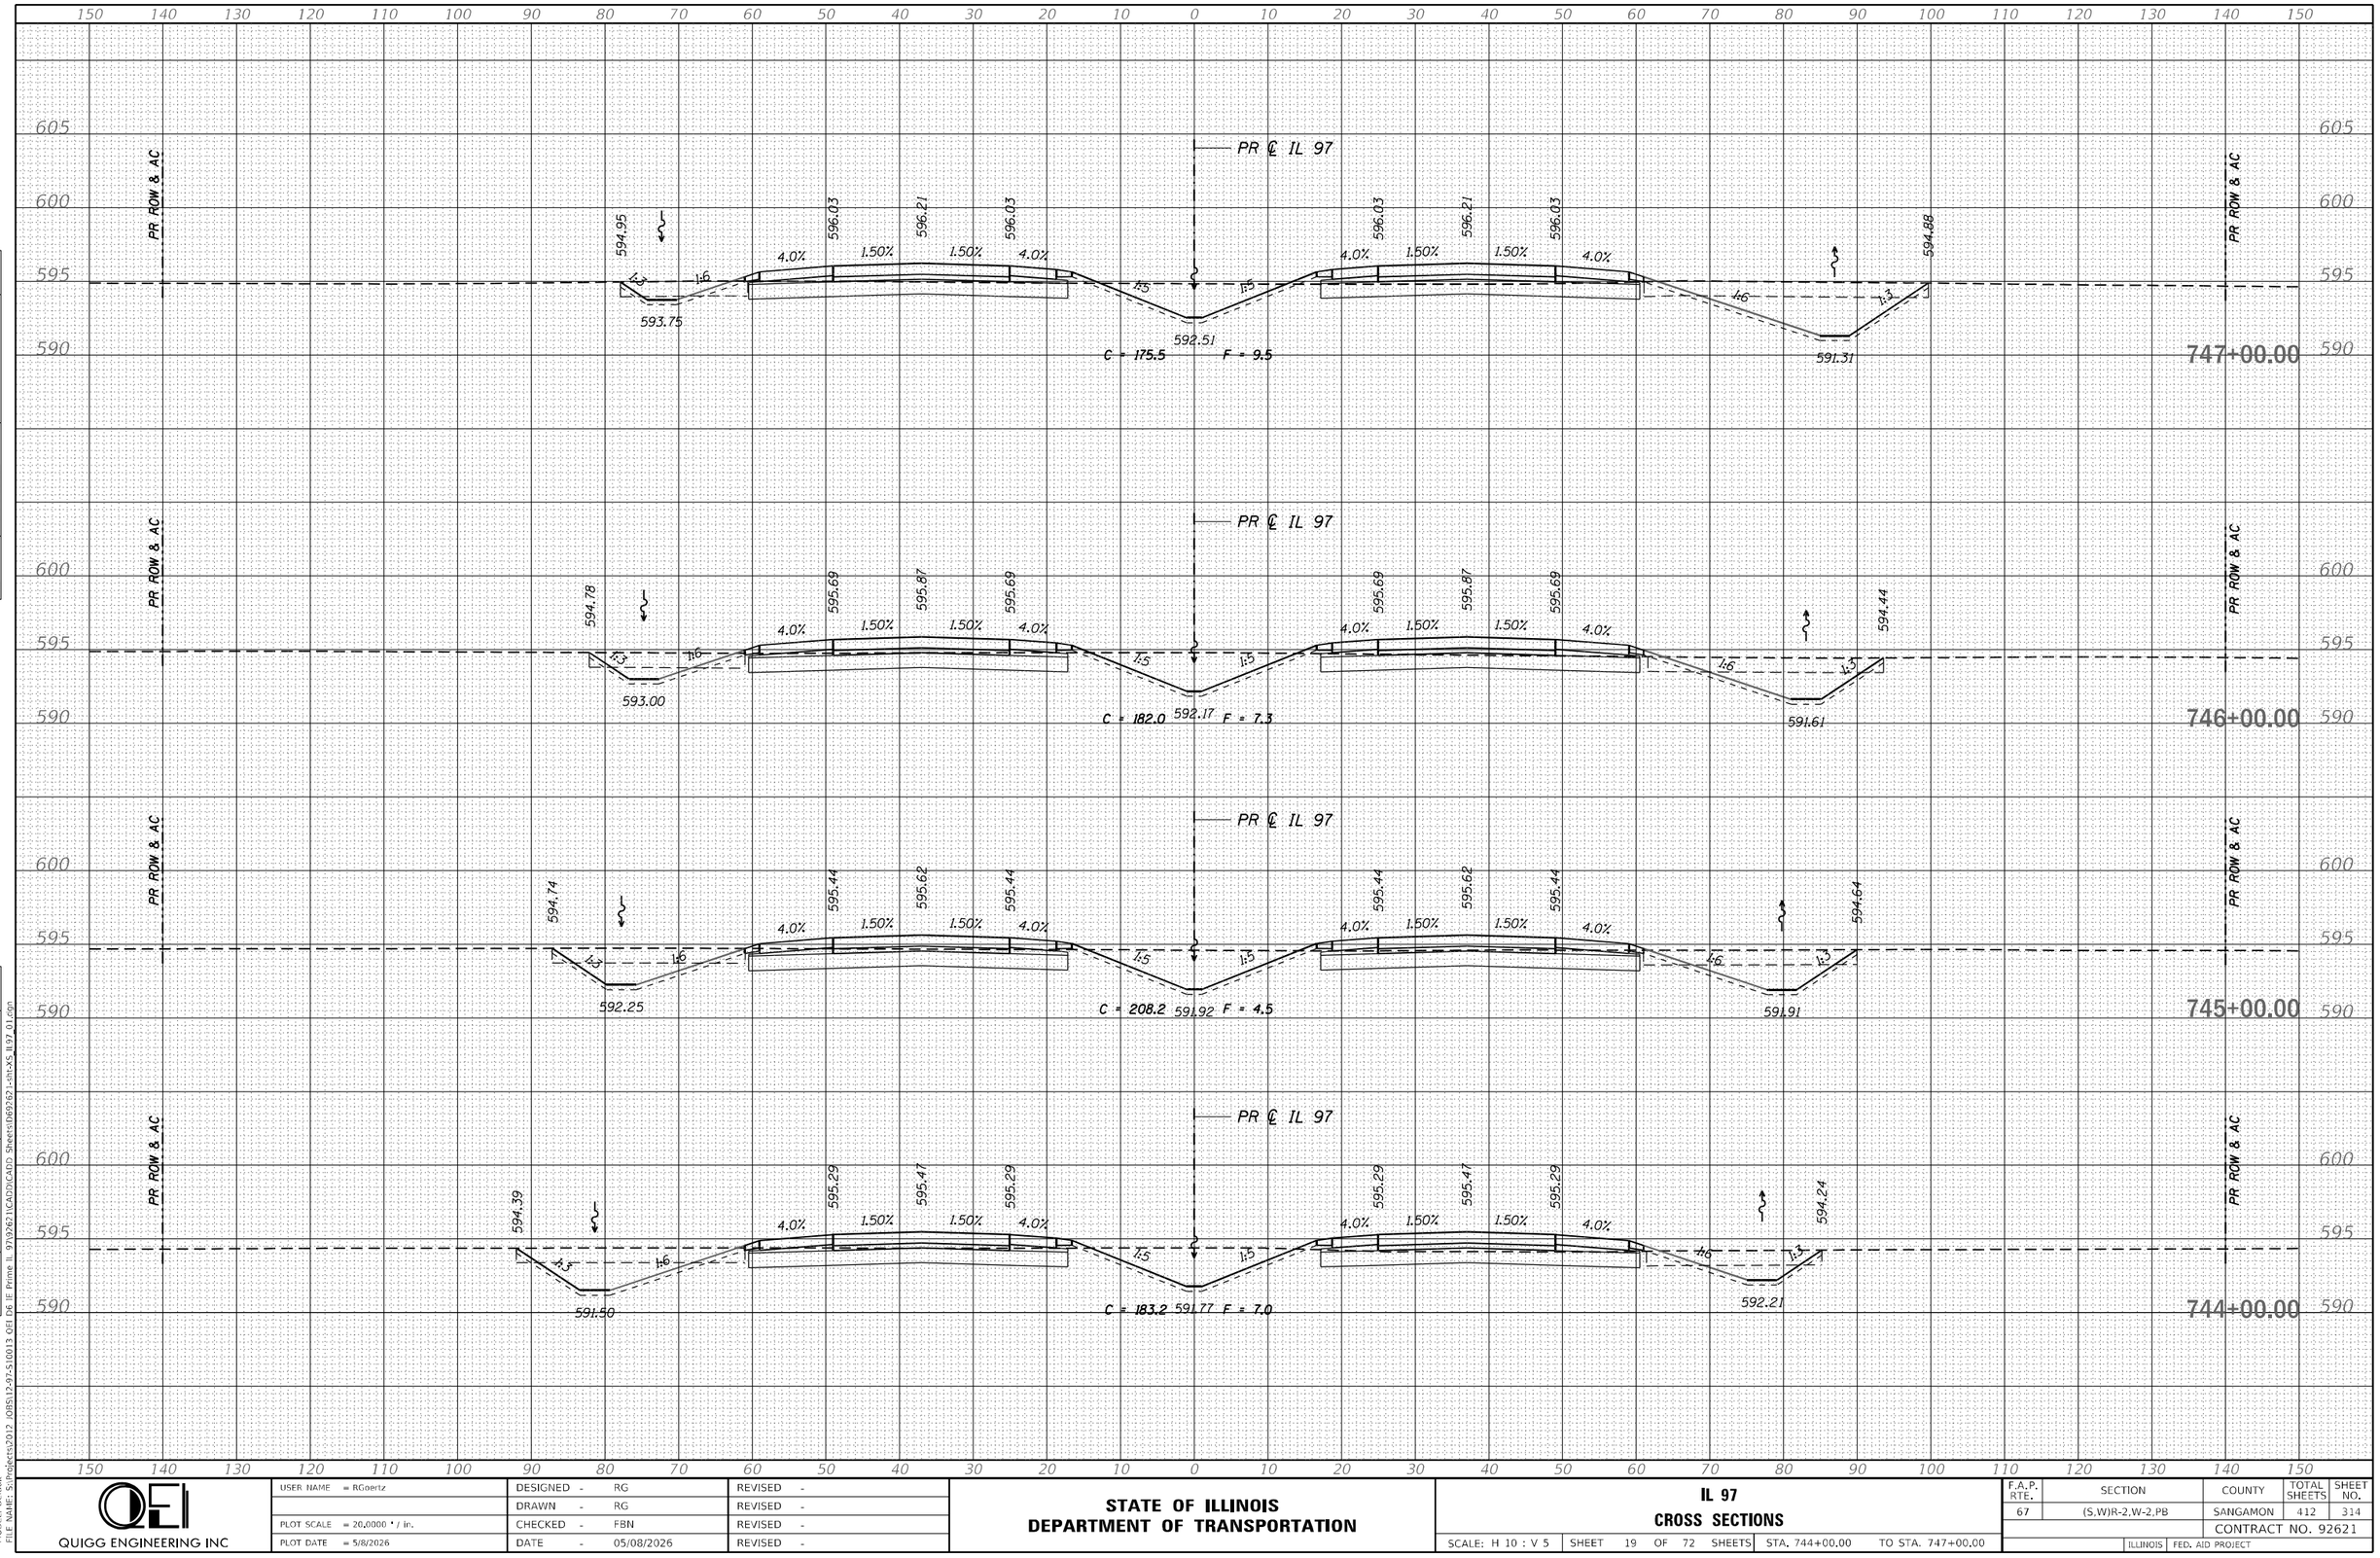

FINAL SURVEY	NOTE BOOK	NO.
SURVEYED		
PLOTTED		
TEMPLATE		
AREAS		
AREAS CHECKED		

ORIGINAL SURVEY	NOTE BOOK	NO.
SURVEYED		
PLOTTED		
TEMPLATE		
AREAS		
AREAS CHECKED		

BY	DATE

MODEL: Default
FILE NAME: S:\Projects\2012 JOBS\17-97-S10013 QEI DR IE Prime IL 97\9262\1CAD\DICAD\2 Sheets\d69262 1-sht-XS IL97 01.dgn

QUIGG ENGINEERING INC

USER NAME = RGoertz	DESIGNED - RG	REVISED -
	DRAWN - RG	REVISED -
PLOT SCALE = 20.0000 ' / in.	CHECKED - FBN	REVISED -
PLOT DATE = 5/8/2026	DATE - 05/08/2026	REVISED -

STATE OF ILLINOIS
DEPARTMENT OF TRANSPORTATION

IL 97
CROSS SECTIONS

SCALE: H 10 : V 5 | SHEET 19 OF 72 SHEETS | STA. 744+00.00 | TO STA. 747+00.00

F.A.P. RTE.	SECTION	COUNTY	TOTAL SHEETS	SHEET NO.
67	(S,W)R-2,W-2,PB	SANGAMON	412	314
		CONTRACT NO. 92621		
	ILLINOIS	FED. AID PROJECT		

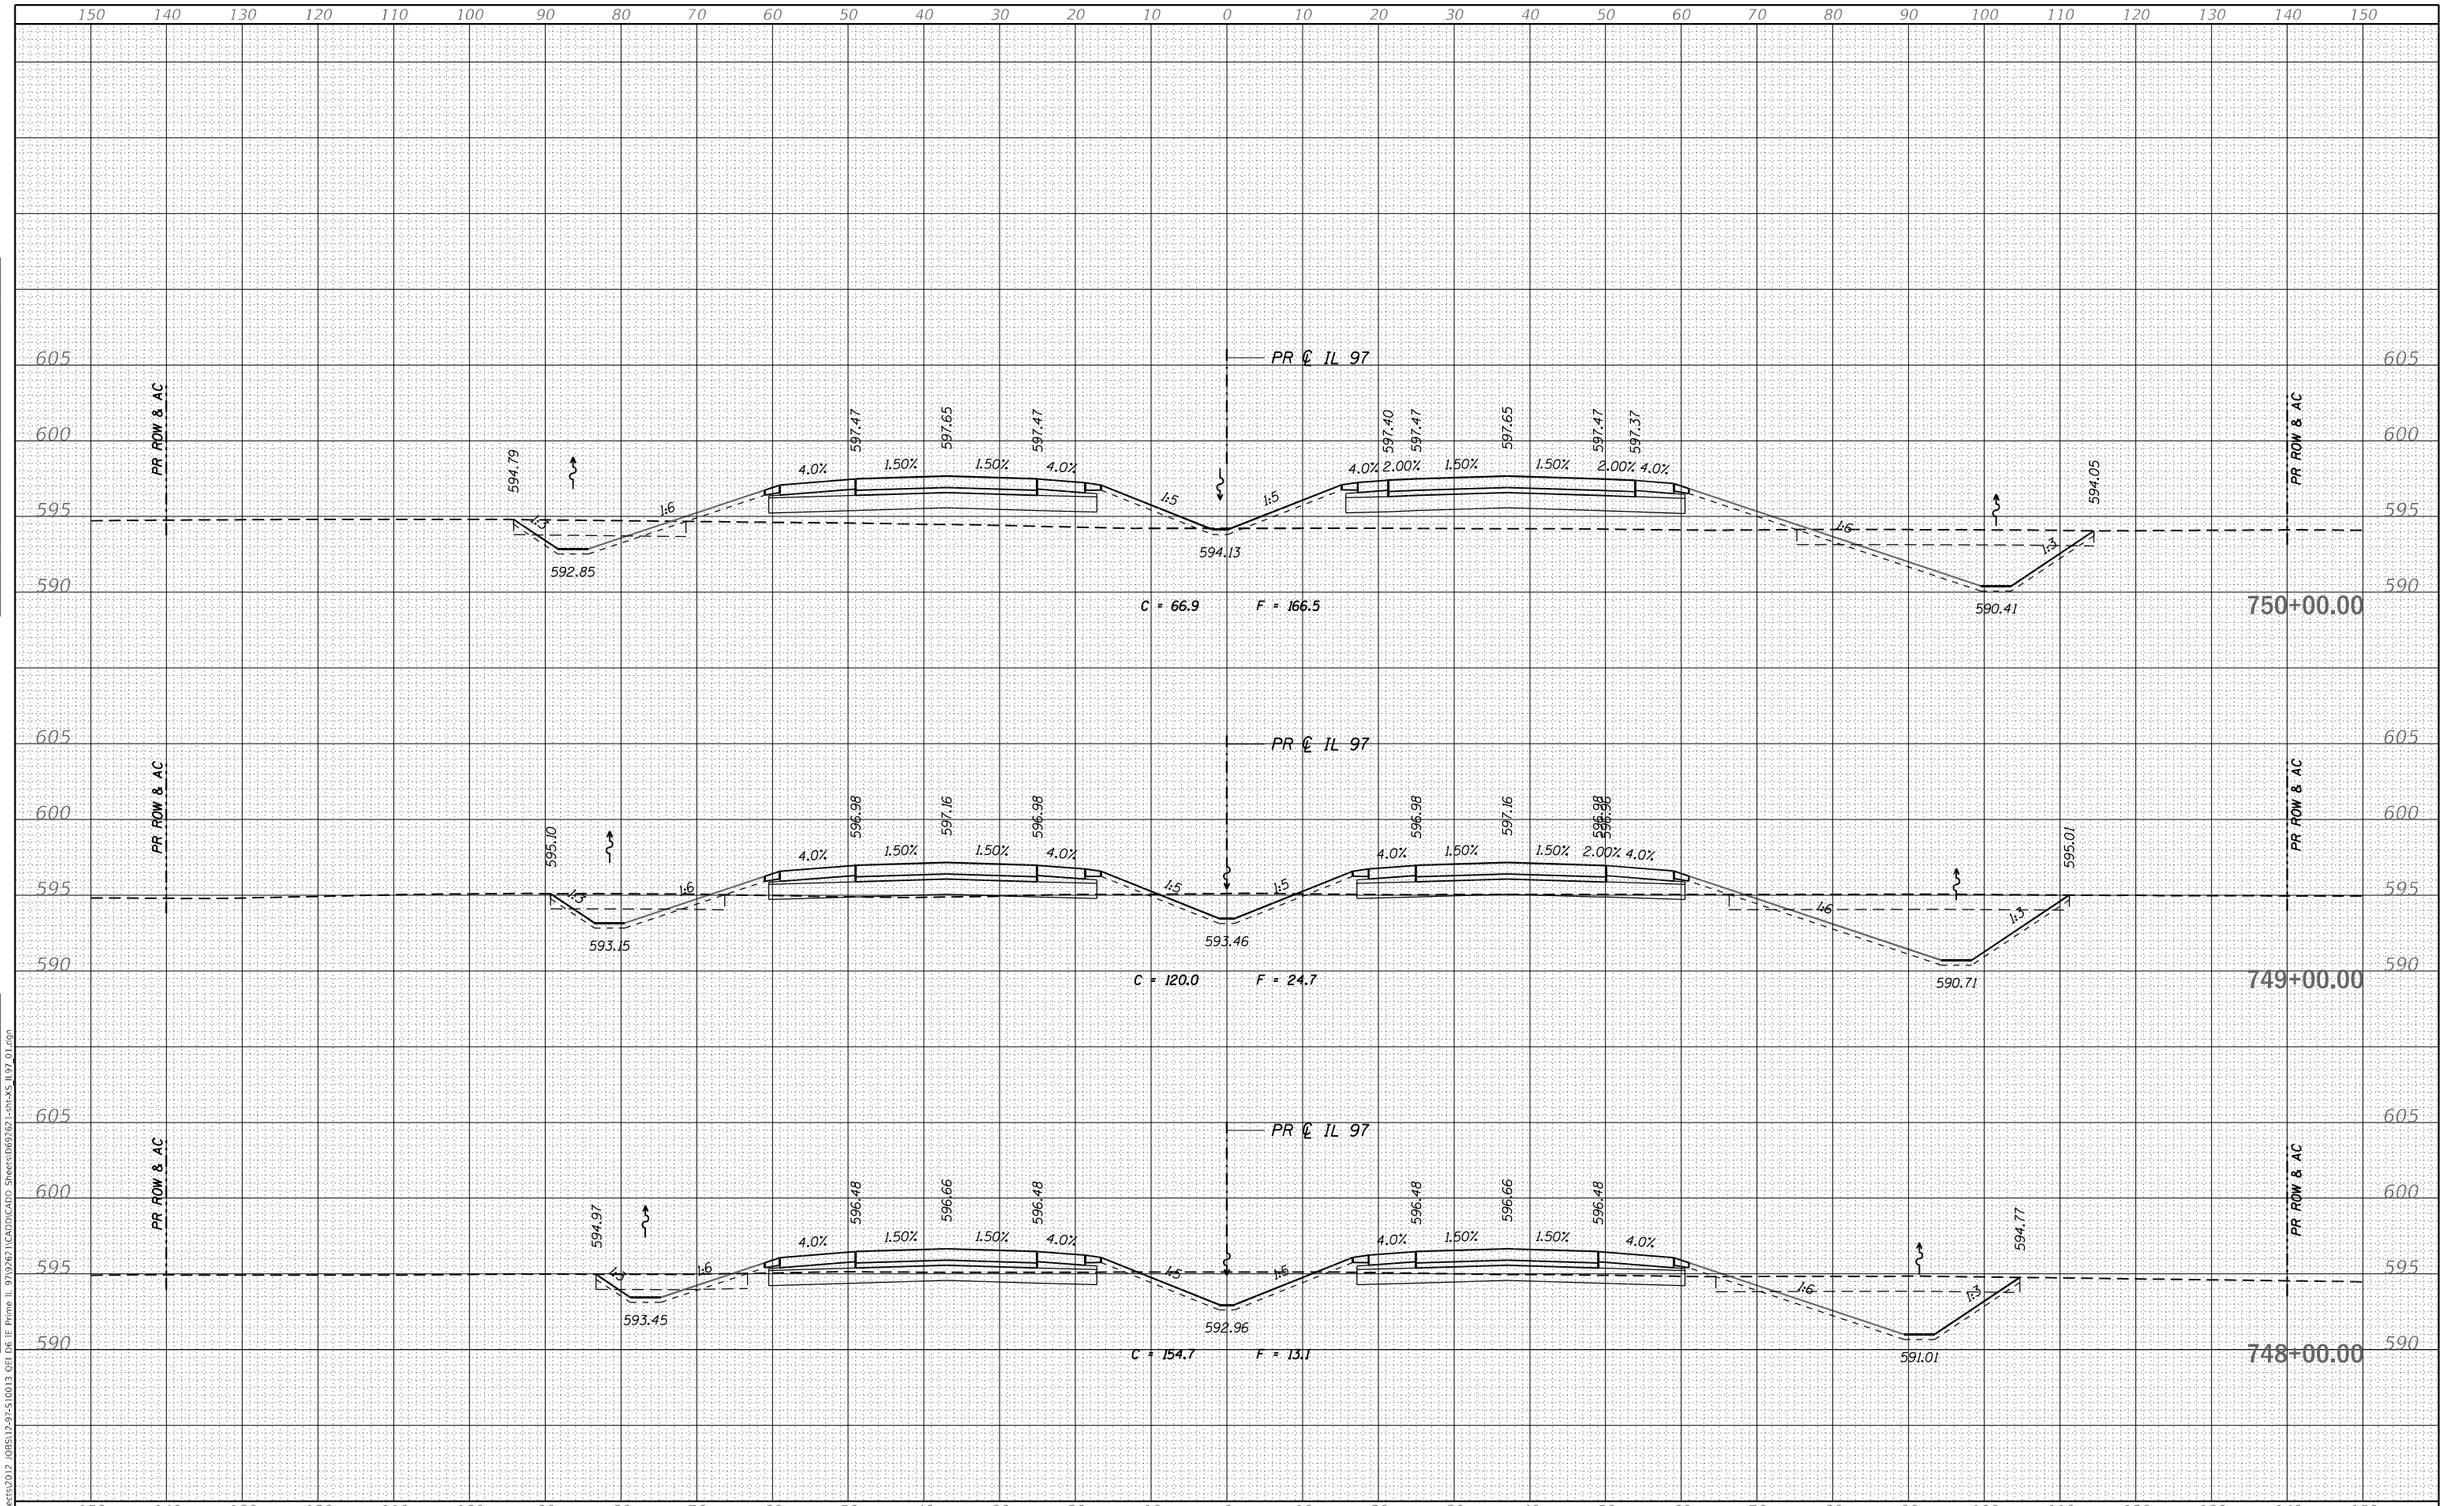

FINAL SURVEY		BY	DATE
	SURVEYED		
	PLOTTED		
NOTE BOOK	TEMPLATE		
	AREAS		
NO.	AREAS CHECKED		

ORIGINAL SURVEY		BY	DATE
	SURVEYED		
	PLOTTED		
NOTE BOOK	TEMPLATE		
	AREAS		
NO.	AREAS CHECKED		

MODEL: Default
FILE NAME: S:\Projects\2012 JOBS\12-97-5100\3 QEI D6 IE Prime IL 97\92621\CADD\CADD Sheets\D692621-sht-XS IL97 01.dgn

QUIGG ENGINEERING INC	USER NAME = RGoertz	DESIGNED - RG	REVISED -	
		DRAWN - RG	REVISED -	
	PLOT SCALE = 20.0000 ' / in.	CHECKED - FBN	REVISED -	
	PLOT DATE = 5/8/2026	DATE - 05/08/2026	REVISED -	

STATE OF ILLINOIS
DEPARTMENT OF TRANSPORTATION

IL 97
CROSS SECTIONS

SCALE: H 10 : V 5 | SHEET 20 OF 72 SHEETS | STA. 748+00.00 | TO STA. 750+00.00

F.A.P. RTE.	SECTION	COUNTY	TOTAL SHEETS	SHEET NO.
67	(S,W)R-2,W-2,PB	SANGAMON	412	315
		CONTRACT NO. 92621		
	ILLINOIS	FED. AID PROJECT		

150 140 130 120 110 100 90 80 70 60 50 40 30 20 10 0 10 20 30 40 50 60 70 80 90 100 110 120 130 140 150

605 600 595 590

PR ROW & AC

PR ℄ IL 97

594.70 598.76 598.94 598.76 596.86 598.37 598.76 598.94 598.76 598.52 596.03 593.57

4.0% 1.50% 1.50% 4.0% 1:5 1:5 4.0% 2.00% 1.50% 1.50% 2.00% 4.0% 1:6 1:6 1:4 1:3

591.95 589.51

C = 80.4 F = 431.2

753+00.00

PR ROW & AC

PR ℄ IL 97

594.65 598.42 598.60 598.42 596.03 598.13 598.42 598.60 598.42 598.18 595.68 593.53

4.0% 1.50% 1.50% 4.0% 1:5 1:5 4.0% 2.00% 1.50% 1.50% 2.00% 4.0% 1:6 1:6 1:4 1:3

592.25 589.81

C = 66.7 F = 357.3

752+00.00

PR ROW & AC

PR ℄ IL 97

594.57 597.97 598.15 597.97 595.11 597.79 597.97 598.15 597.97 597.79 593.82

4.0% 1.50% 1.50% 4.0% 1:5 1:5 4.0% 2.00% 1.50% 1.50% 2.00% 4.0% 1:6 1:6 1:4 1:3

592.55 590.11

C = 68.2 F = 267.1

751+00.00

150 140 130 120 110 100 90 80 70 60 50 40 30 20 10 0 10 20 30 40 50 60 70 80 90 100 110 120 130 140 150

FINAL SURVEY — NOTE BOOK — NO. — SURVEYED — PLOTTED — TEMPLATE — AREAS — AREAS CHECKED — BY — DATE

ORIGINAL SURVEY — NOTE BOOK — NO. — SURVEYED — PLOTTED — TEMPLATE — AREAS — AREAS CHECKED — BY — DATE

MODEL: Default
FILE NAME: S:\Projects\2012 JOBS\12-97-S10013 QEI D6 IE Prime IL 97\92621\CADD\CADD Sheets\169767-sht-XS_IL97_01.dgn

QUIGG ENGINEERING INC

USER NAME = RGoertz	DESIGNED - RG	REVISED -
	DRAWN - RG	REVISED -
PLOT SCALE = 20.0000 ' / in.	CHECKED - FBN	REVISED -
PLOT DATE = 5/8/2026	DATE - 05/08/2026	REVISED -

STATE OF ILLINOIS
DEPARTMENT OF TRANSPORTATION

IL 97
CROSS SECTIONS

SCALE: H 10 : V 5 | SHEET 21 OF 72 SHEETS | STA. 751+00.00 | TO STA. 753+00.00

F.A.P. RTE.	SECTION	COUNTY	TOTAL SHEETS	SHEET NO.
67	(S,W)R-2,W-2,PB	SANGAMON	412	316
		CONTRACT NO. 92621		
	ILLINOIS	FED. AID PROJECT		

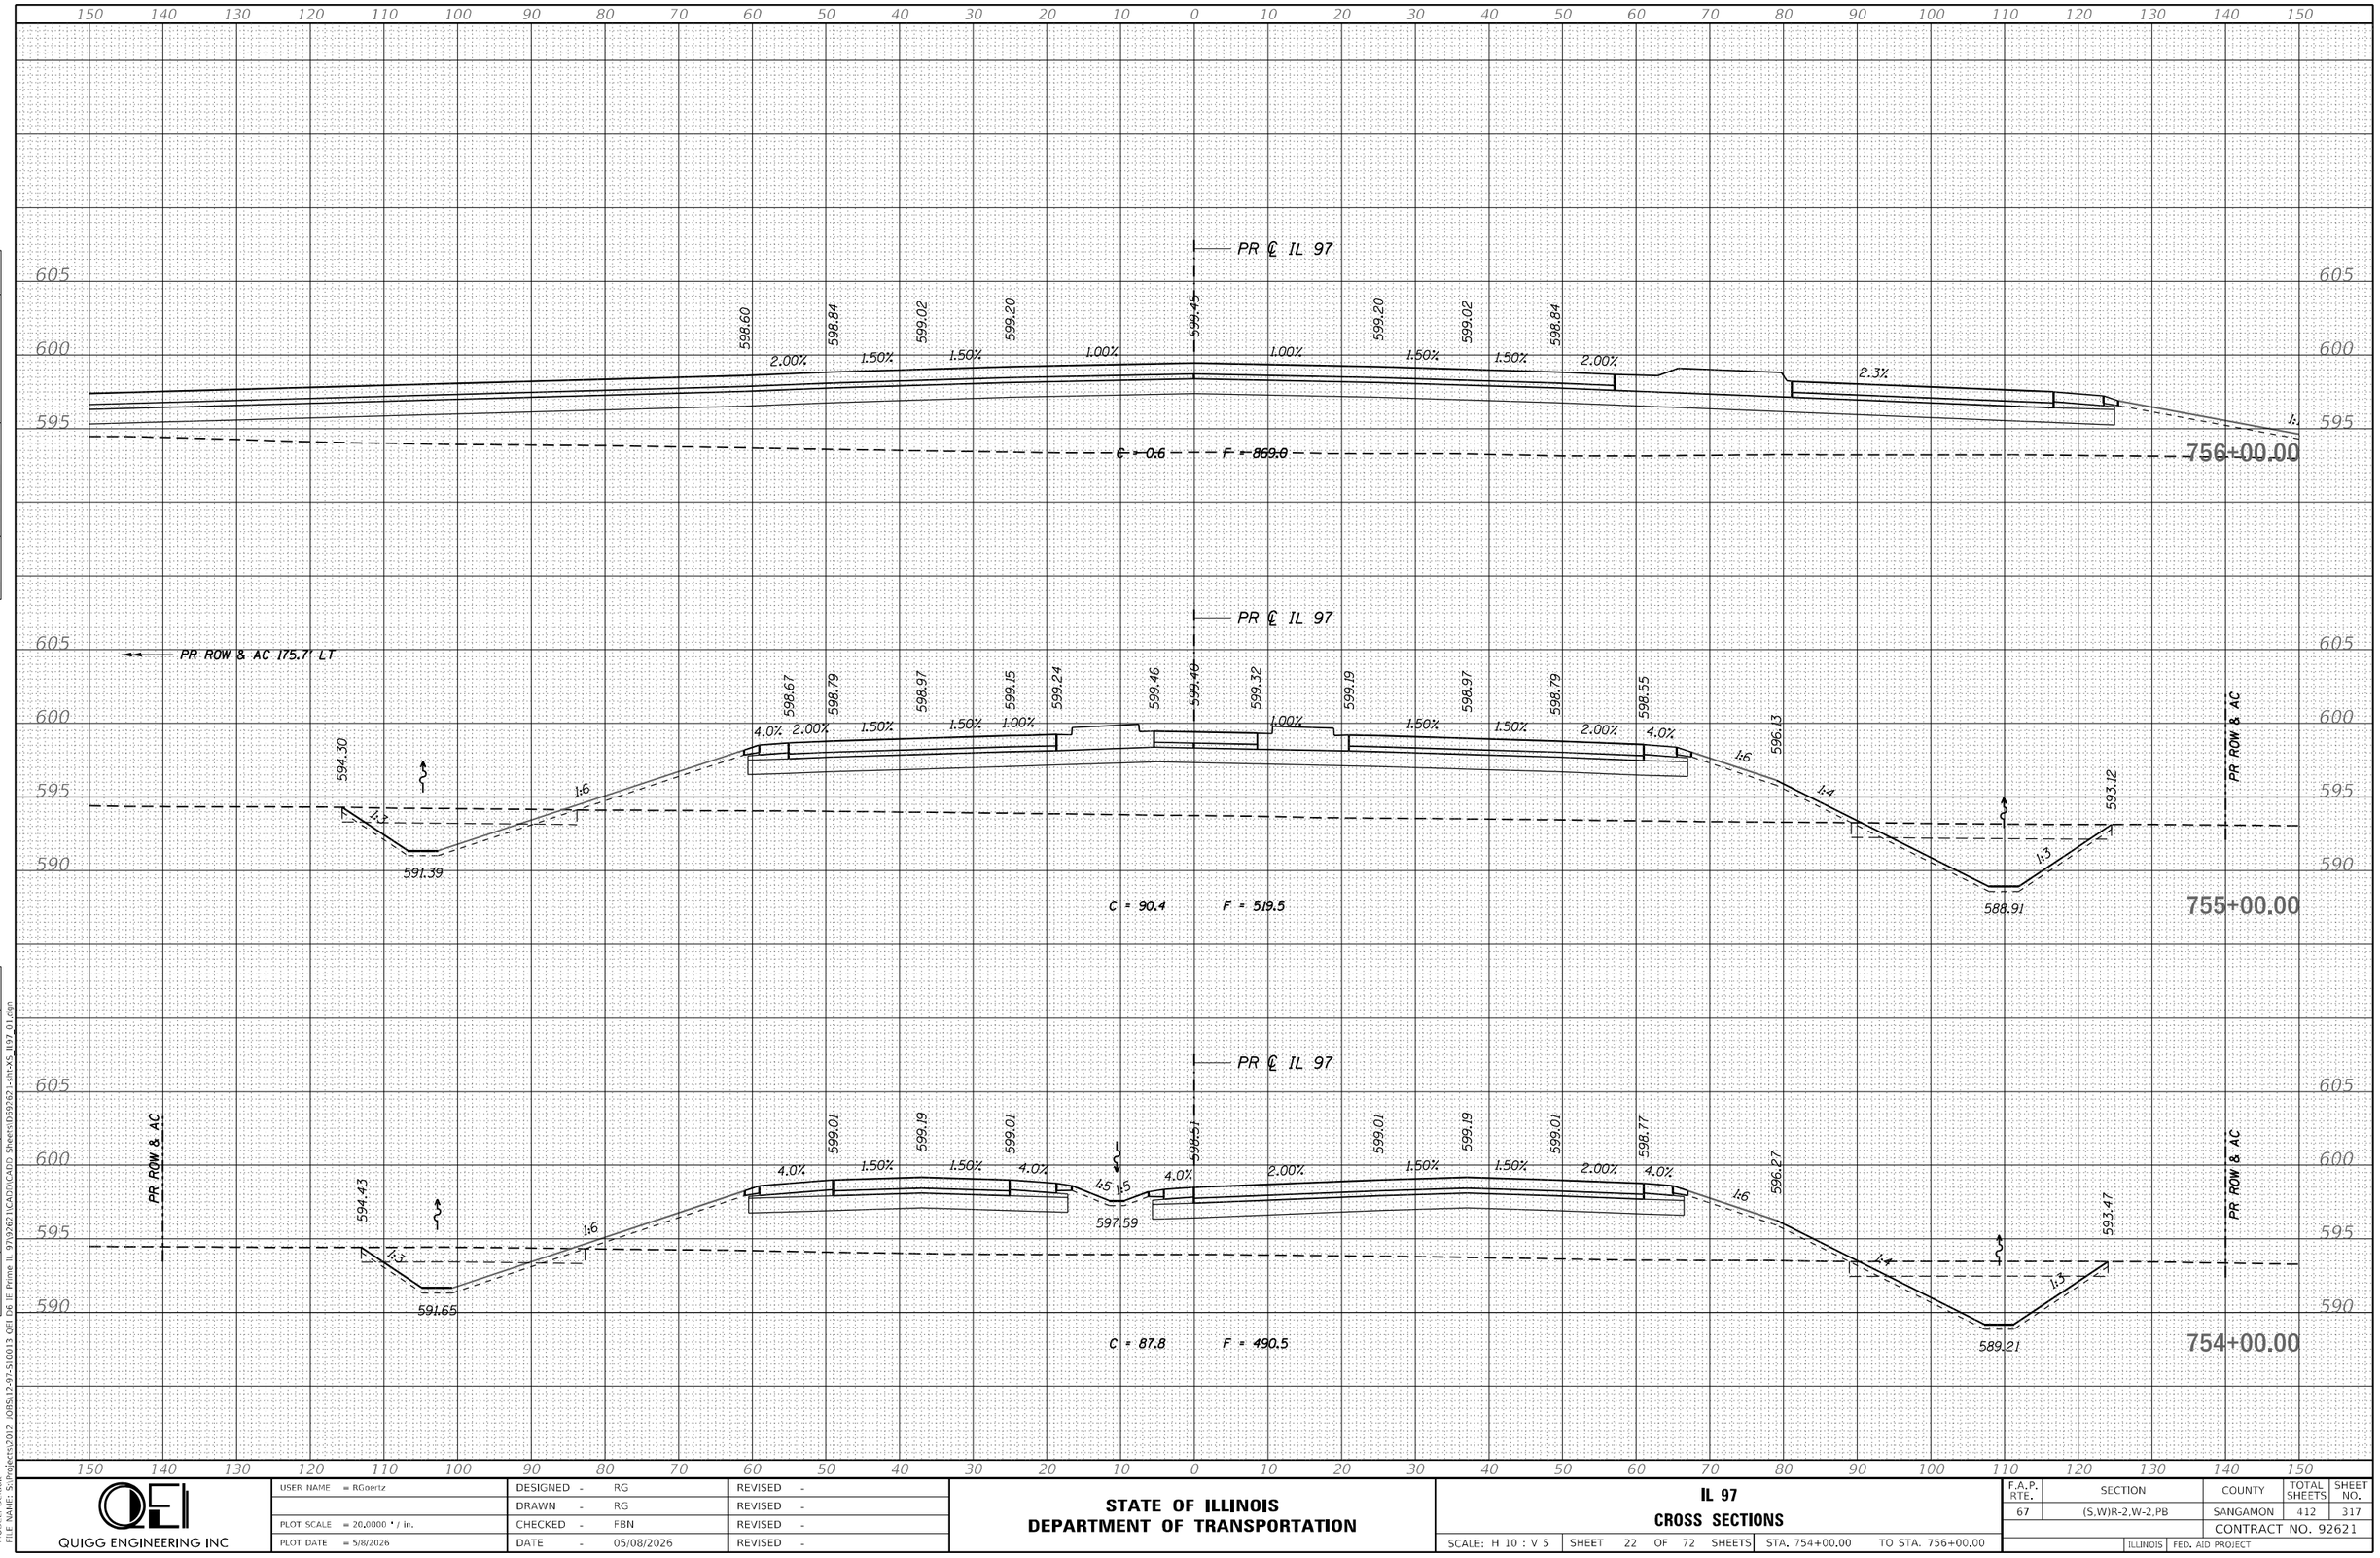

ORIGINAL SURVEY	NOTE BOOK	NO.
	SURVEYED	BY
	PLOTTED	
	TEMPLATE	
	AREAS	
	AREAS CHECKED	DATE

FINAL SURVEY	NOTE BOOK	NO.
	SURVEYED	BY
	PLOTTED	
	TEMPLATE	
	AREAS	
	AREAS CHECKED	DATE

MODEL: Default
FILE NAME: S:\Projects\2012 JOBS\12-97-S1001 3 QEI D6 IE Prime IL 97\92621\CADD\CADD Sheets\069262 1-sht-XS IL97 01.dgn

QUIGG ENGINEERING INC

USER NAME = RGoertz	DESIGNED - RG	REVISED -	
	DRAWN - RG	REVISED -	
PLOT SCALE = 20.0000 ' / in.	CHECKED - FBN	REVISED -	
PLOT DATE = 5/8/2026	DATE - 05/08/2026	REVISED -	

STATE OF ILLINOIS
DEPARTMENT OF TRANSPORTATION

IL 97
CROSS SECTIONS

SCALE: H 10 : V 5 | SHEET 22 OF 72 SHEETS | STA. 754+00.00 | TO STA. 756+00.00

F.A.P. RTE.	SECTION	COUNTY	TOTAL SHEETS	SHEET NO.
67	(S,W)R-2,W-2,PB	SANGAMON	412	317
		CONTRACT NO. 92621		
	ILLINOIS	FED. AID PROJECT		

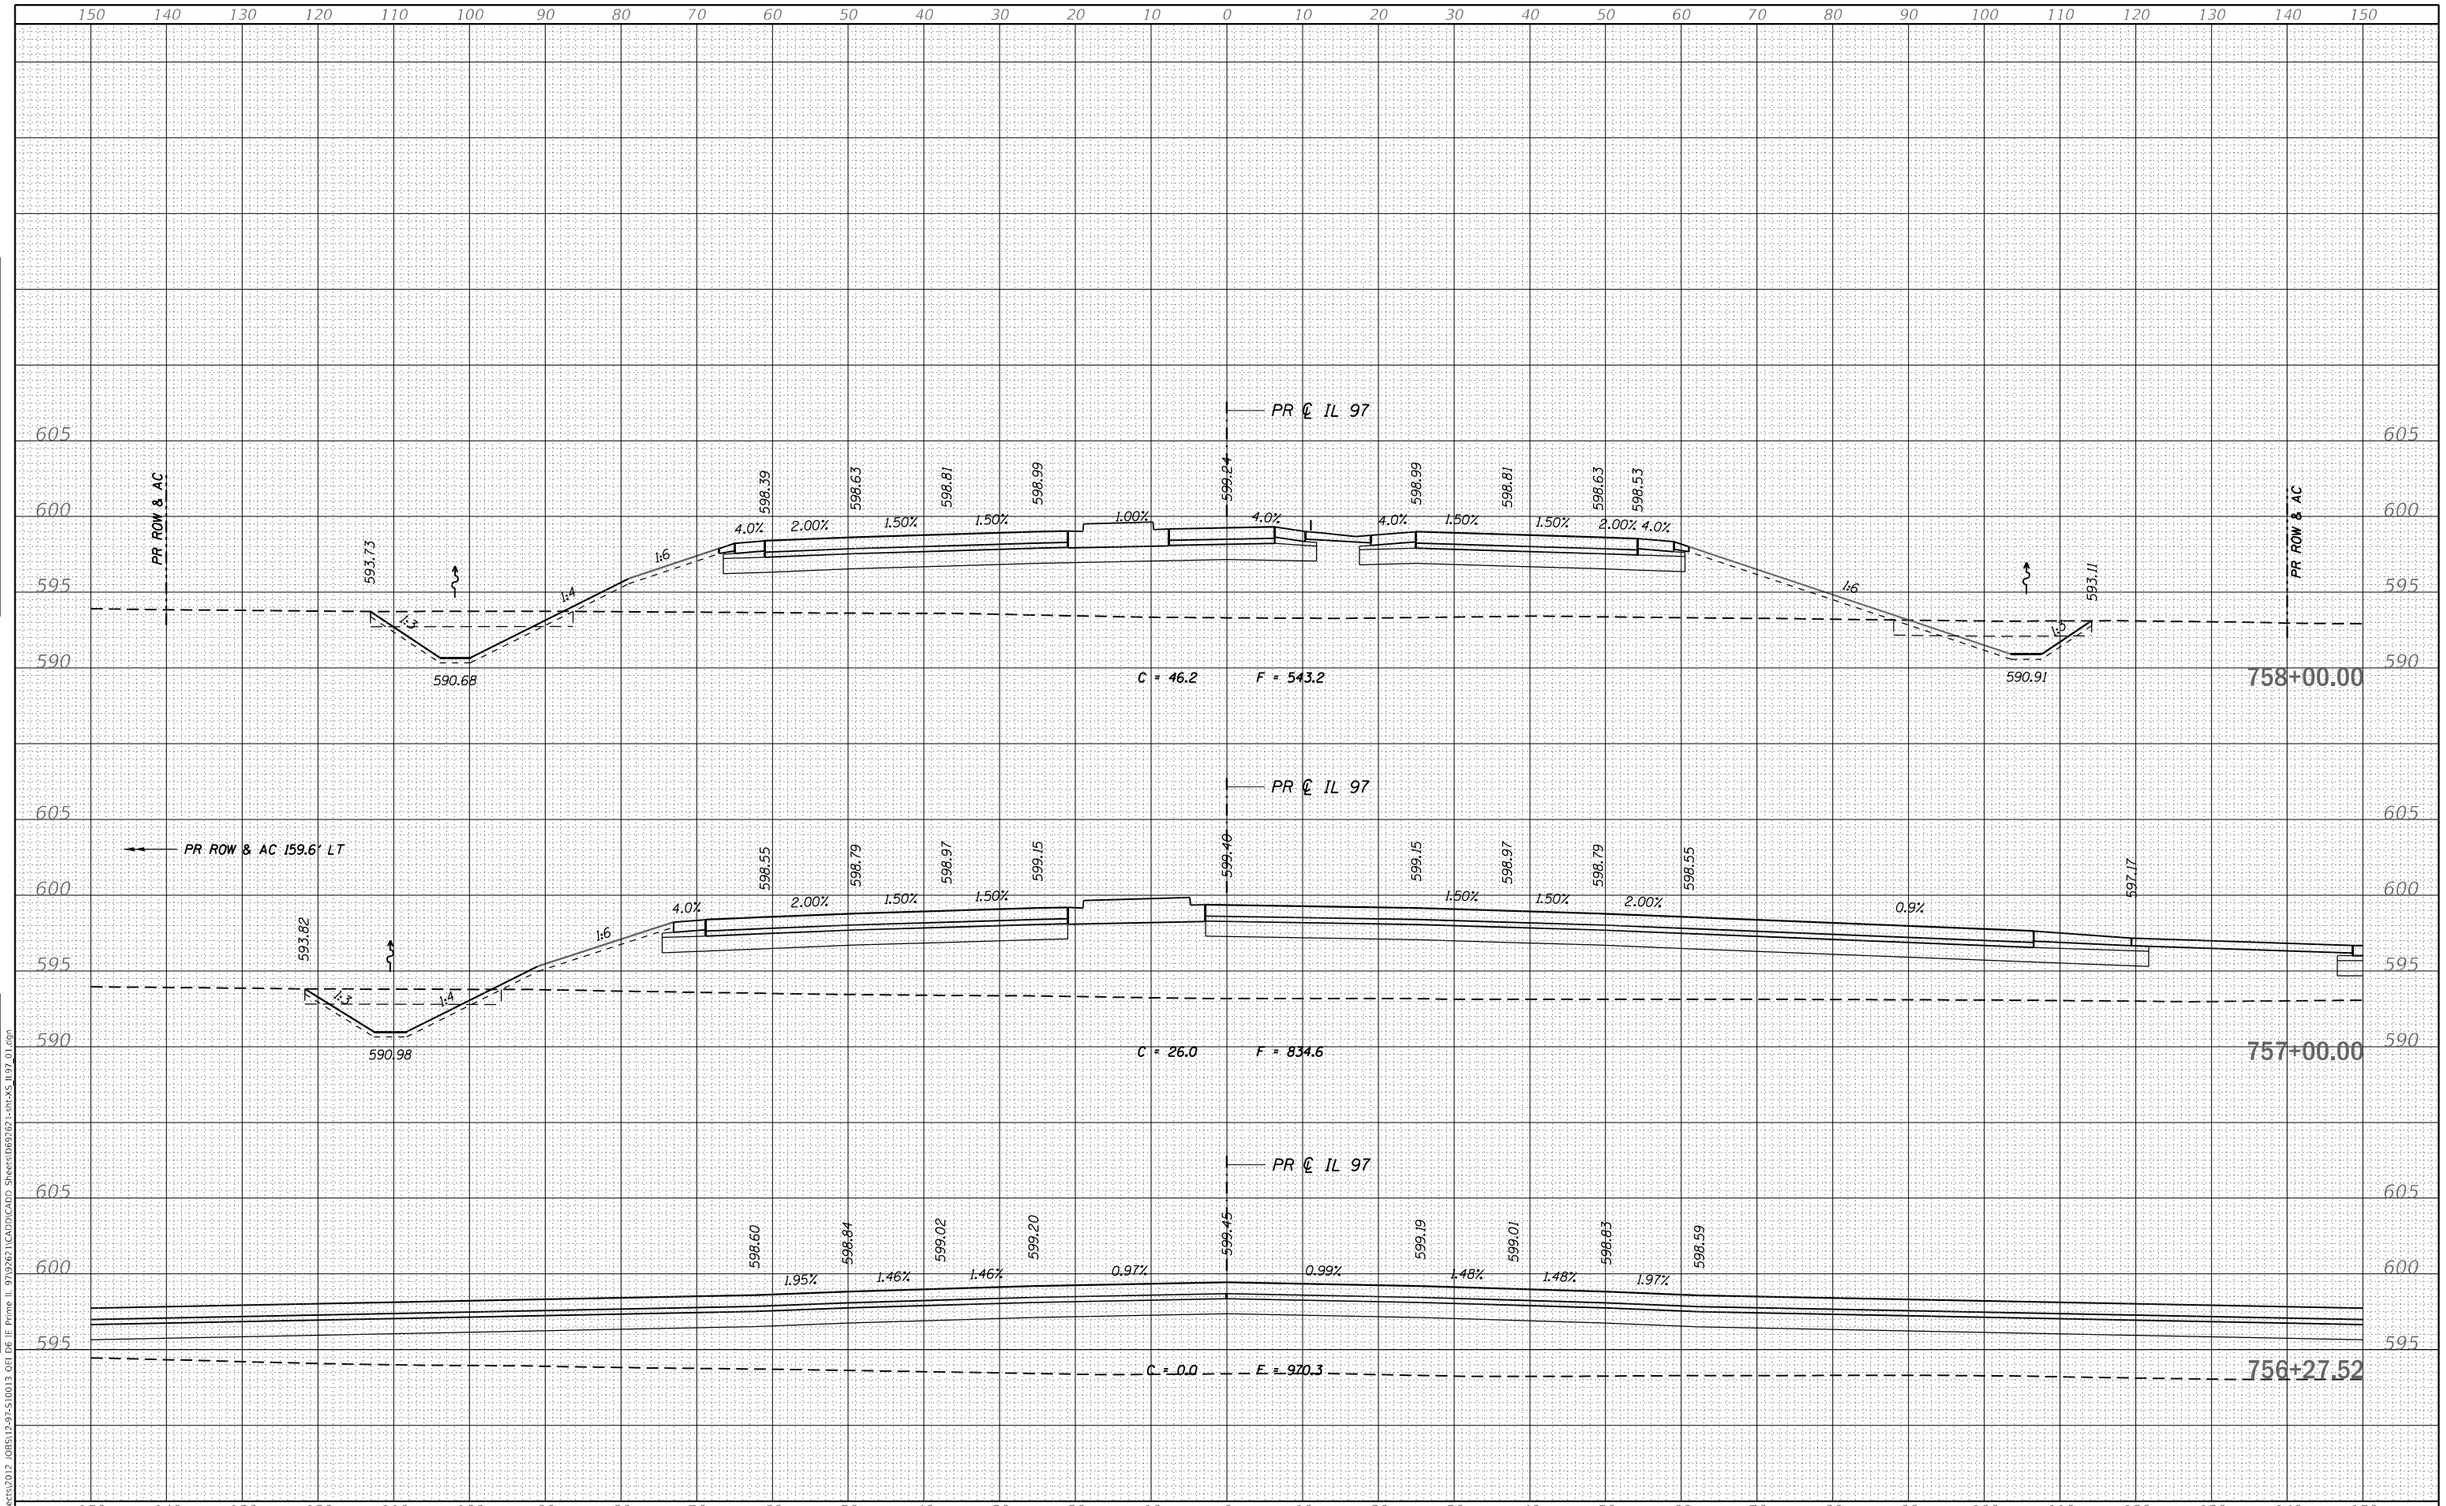

FINAL SURVEY | NOTE BOOK | NO. | SURVEYED | PLOTTED | TEMPLATE | AREAS | AREAS CHECKED | BY | DATE

ORIGINAL SURVEY | NOTE BOOK | NO. | SURVEYED | PLOTTED | TEMPLATE | AREAS | AREAS CHECKED | BY | DATE

MODEL: Default
FILE NAME: S:\Projects\2012 JOBS\12-97-S10013 QFI D6 IE Prime IL 97\92621\CADD\CADD Sheets\D692621-sht-XS IL97 01.dgn

QUIGG ENGINEERING INC

USER NAME = RGoertz	DESIGNED - RG	REVISED -
	DRAWN - RG	REVISED -
PLOT SCALE = 20.0000 ' / in.	CHECKED - FBN	REVISED -
PLOT DATE = 5/8/2026	DATE - 05/08/2026	REVISED -

STATE OF ILLINOIS
DEPARTMENT OF TRANSPORTATION

IL 97
CROSS SECTIONS

SCALE: H 10 : V 5 | SHEET 23 OF 72 SHEETS | STA. 756+27.52 | TO STA. 758+00.00

F.A.P. RTE.	SECTION	COUNTY	TOTAL SHEETS	SHEET NO.
67	(S,W)R-2,W-2,PB	SANGAMON	412	318
		CONTRACT NO. 92621		
	ILLINOIS	FED. AID PROJECT		

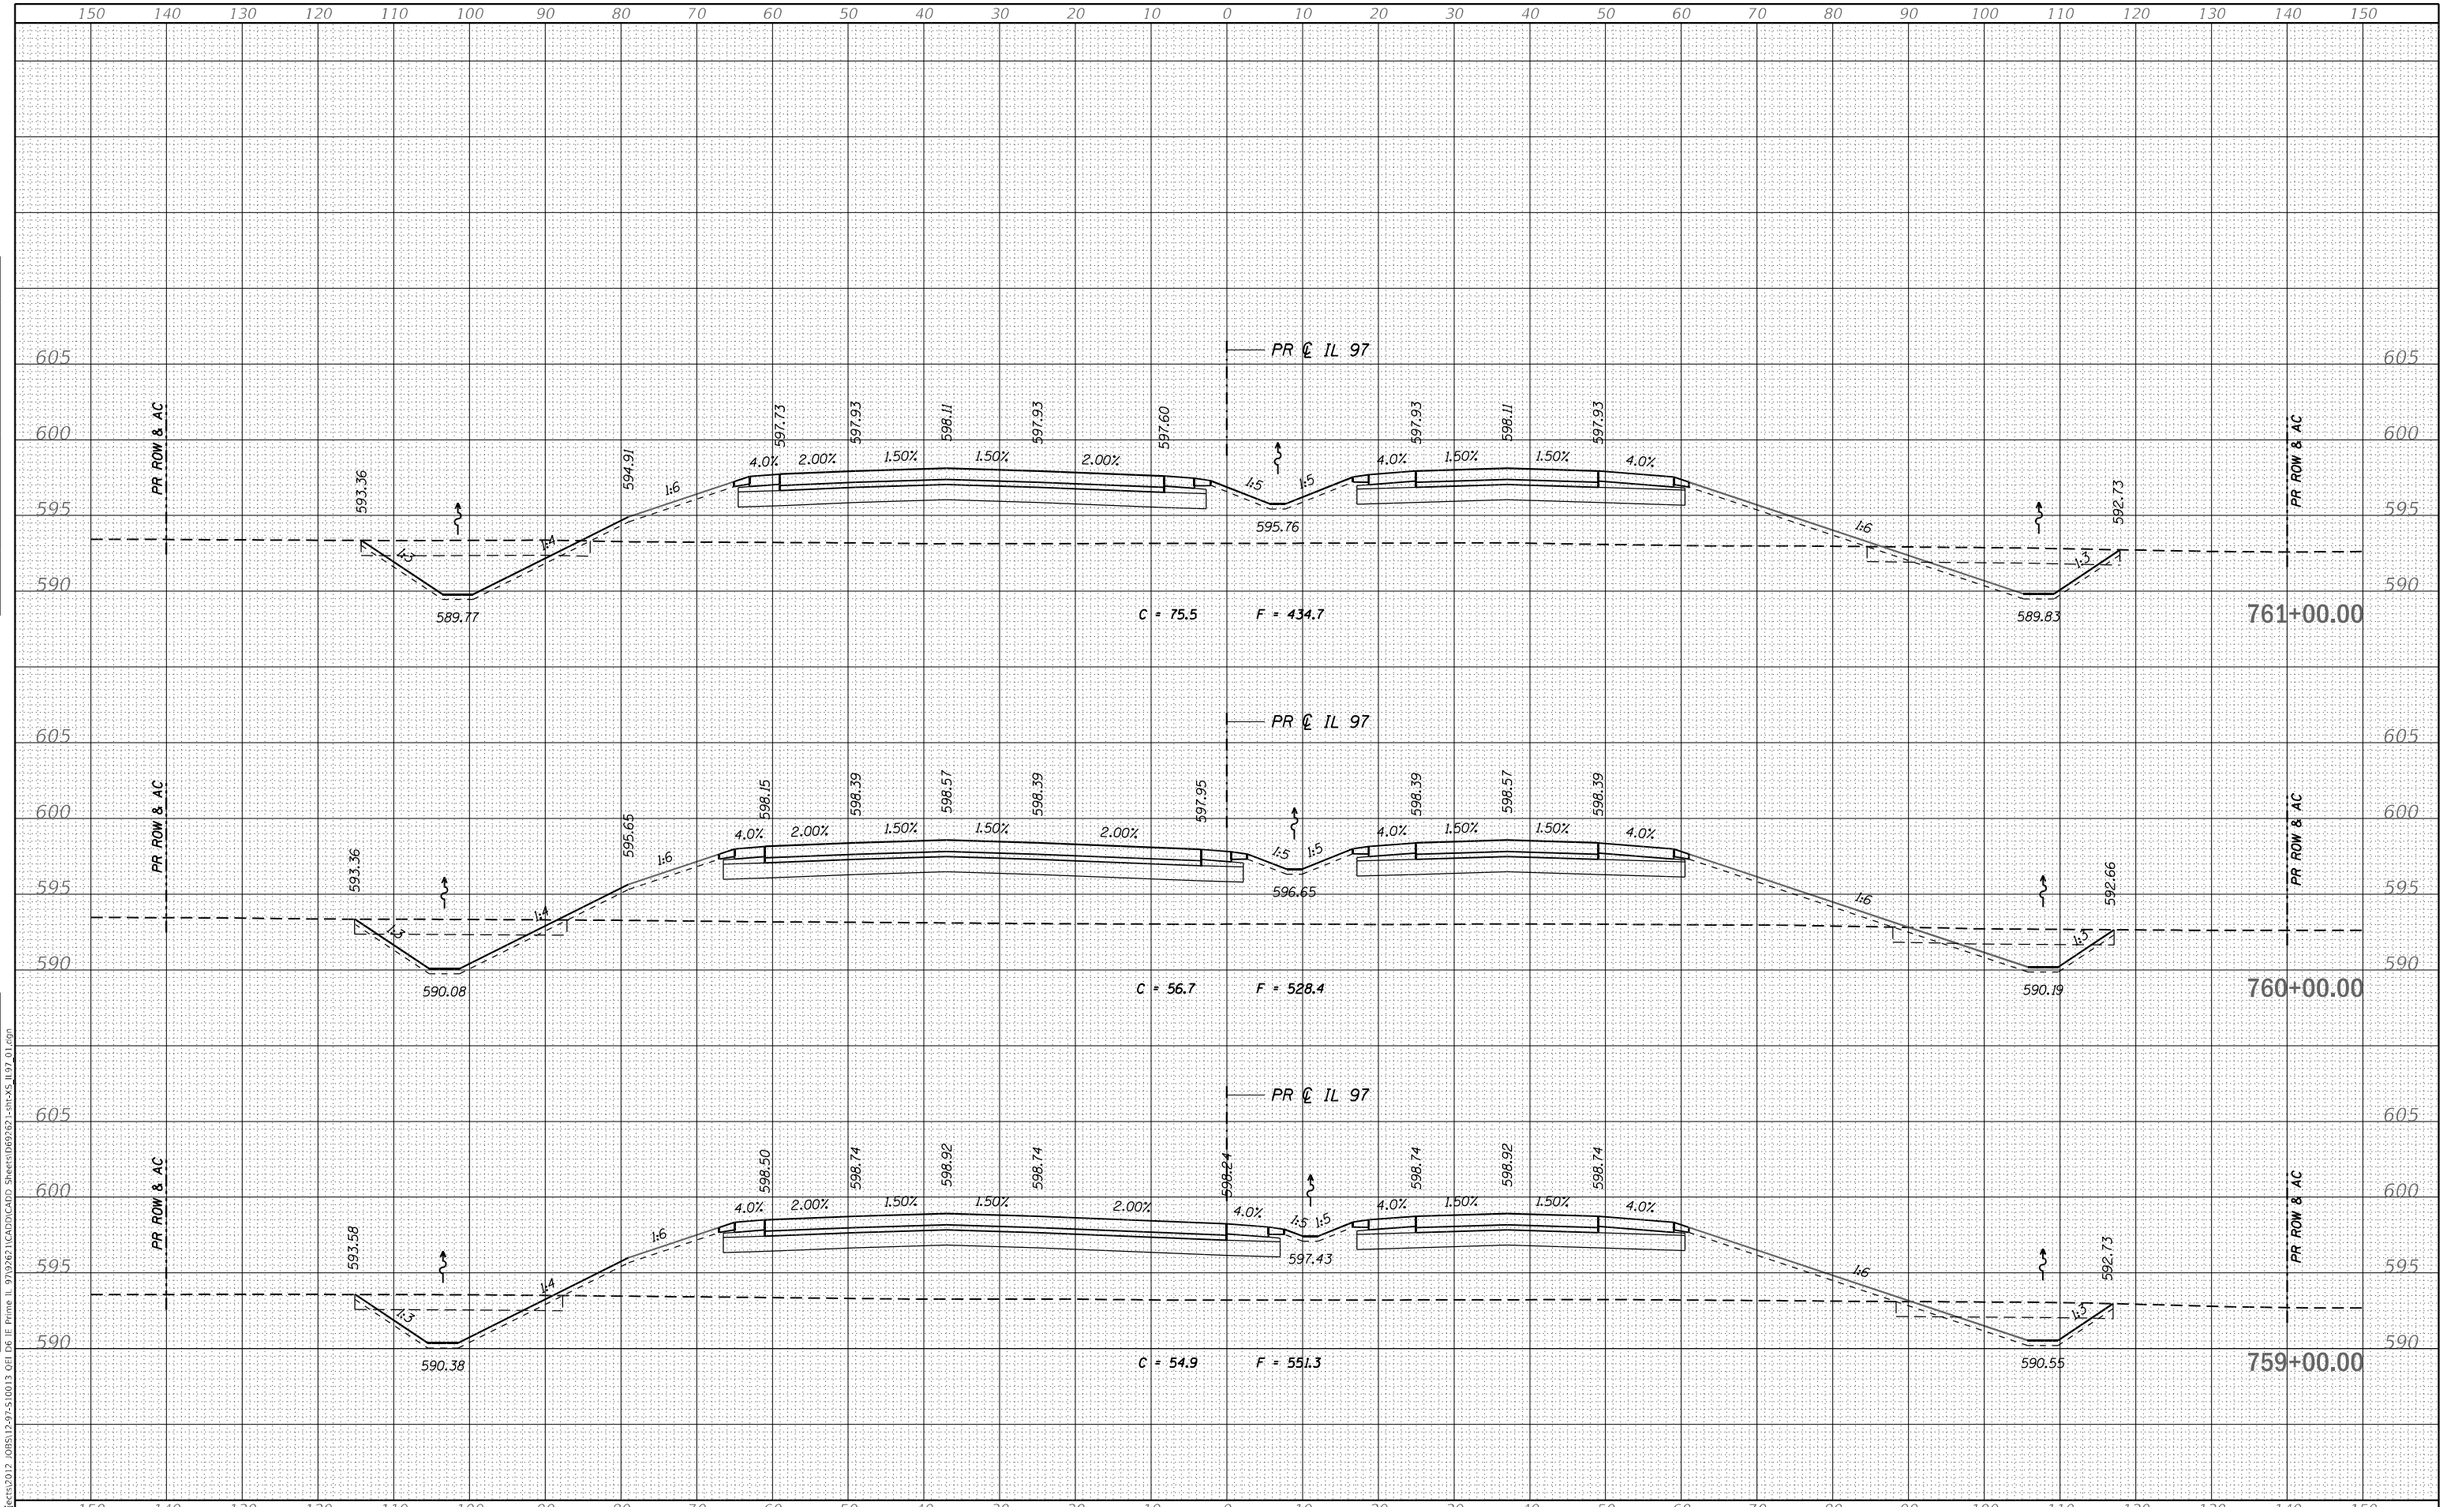

FINAL SURVEY	BY	DATE
SURVEYED		
PLOTTED		
TEMPLATE		
NOTE BOOK		
NO.	AREAS CHECKED	

ORIGINAL SURVEY	BY	DATE
SURVEYED		
PLOTTED		
TEMPLATE		
NOTE BOOK		
NO.	AREAS CHECKED	

MODEL: Default
FILE NAME: S:\Projects\2012 JOBS\12-97-S10013 QEI D6 IE Prime IL 97\92621\CADD\CADD Sheets\169762 I-sht-XS_IL97_01.dgn

QUIGG ENGINEERING INC

USER NAME = RGoertz	DESIGNED - RG	REVISED -
	DRAWN - RG	REVISED -
PLOT SCALE = 20.0000 ' / in.	CHECKED - FBN	REVISED -
PLOT DATE = 5/8/2026	DATE - 05/08/2026	REVISED -

STATE OF ILLINOIS
DEPARTMENT OF TRANSPORTATION

IL 97
CROSS SECTIONS

SCALE: H 10 : V 5 | SHEET 24 OF 72 SHEETS | STA. 759+00.00 | TO STA. 761+00.00

F.A.P. RTE.	SECTION	COUNTY	TOTAL SHEETS	SHEET NO.
67	(S,W)R-2,W-2,PB	SANGAMON	412	319
		CONTRACT NO. 92621		
	ILLINOIS	FED. AID PROJECT		

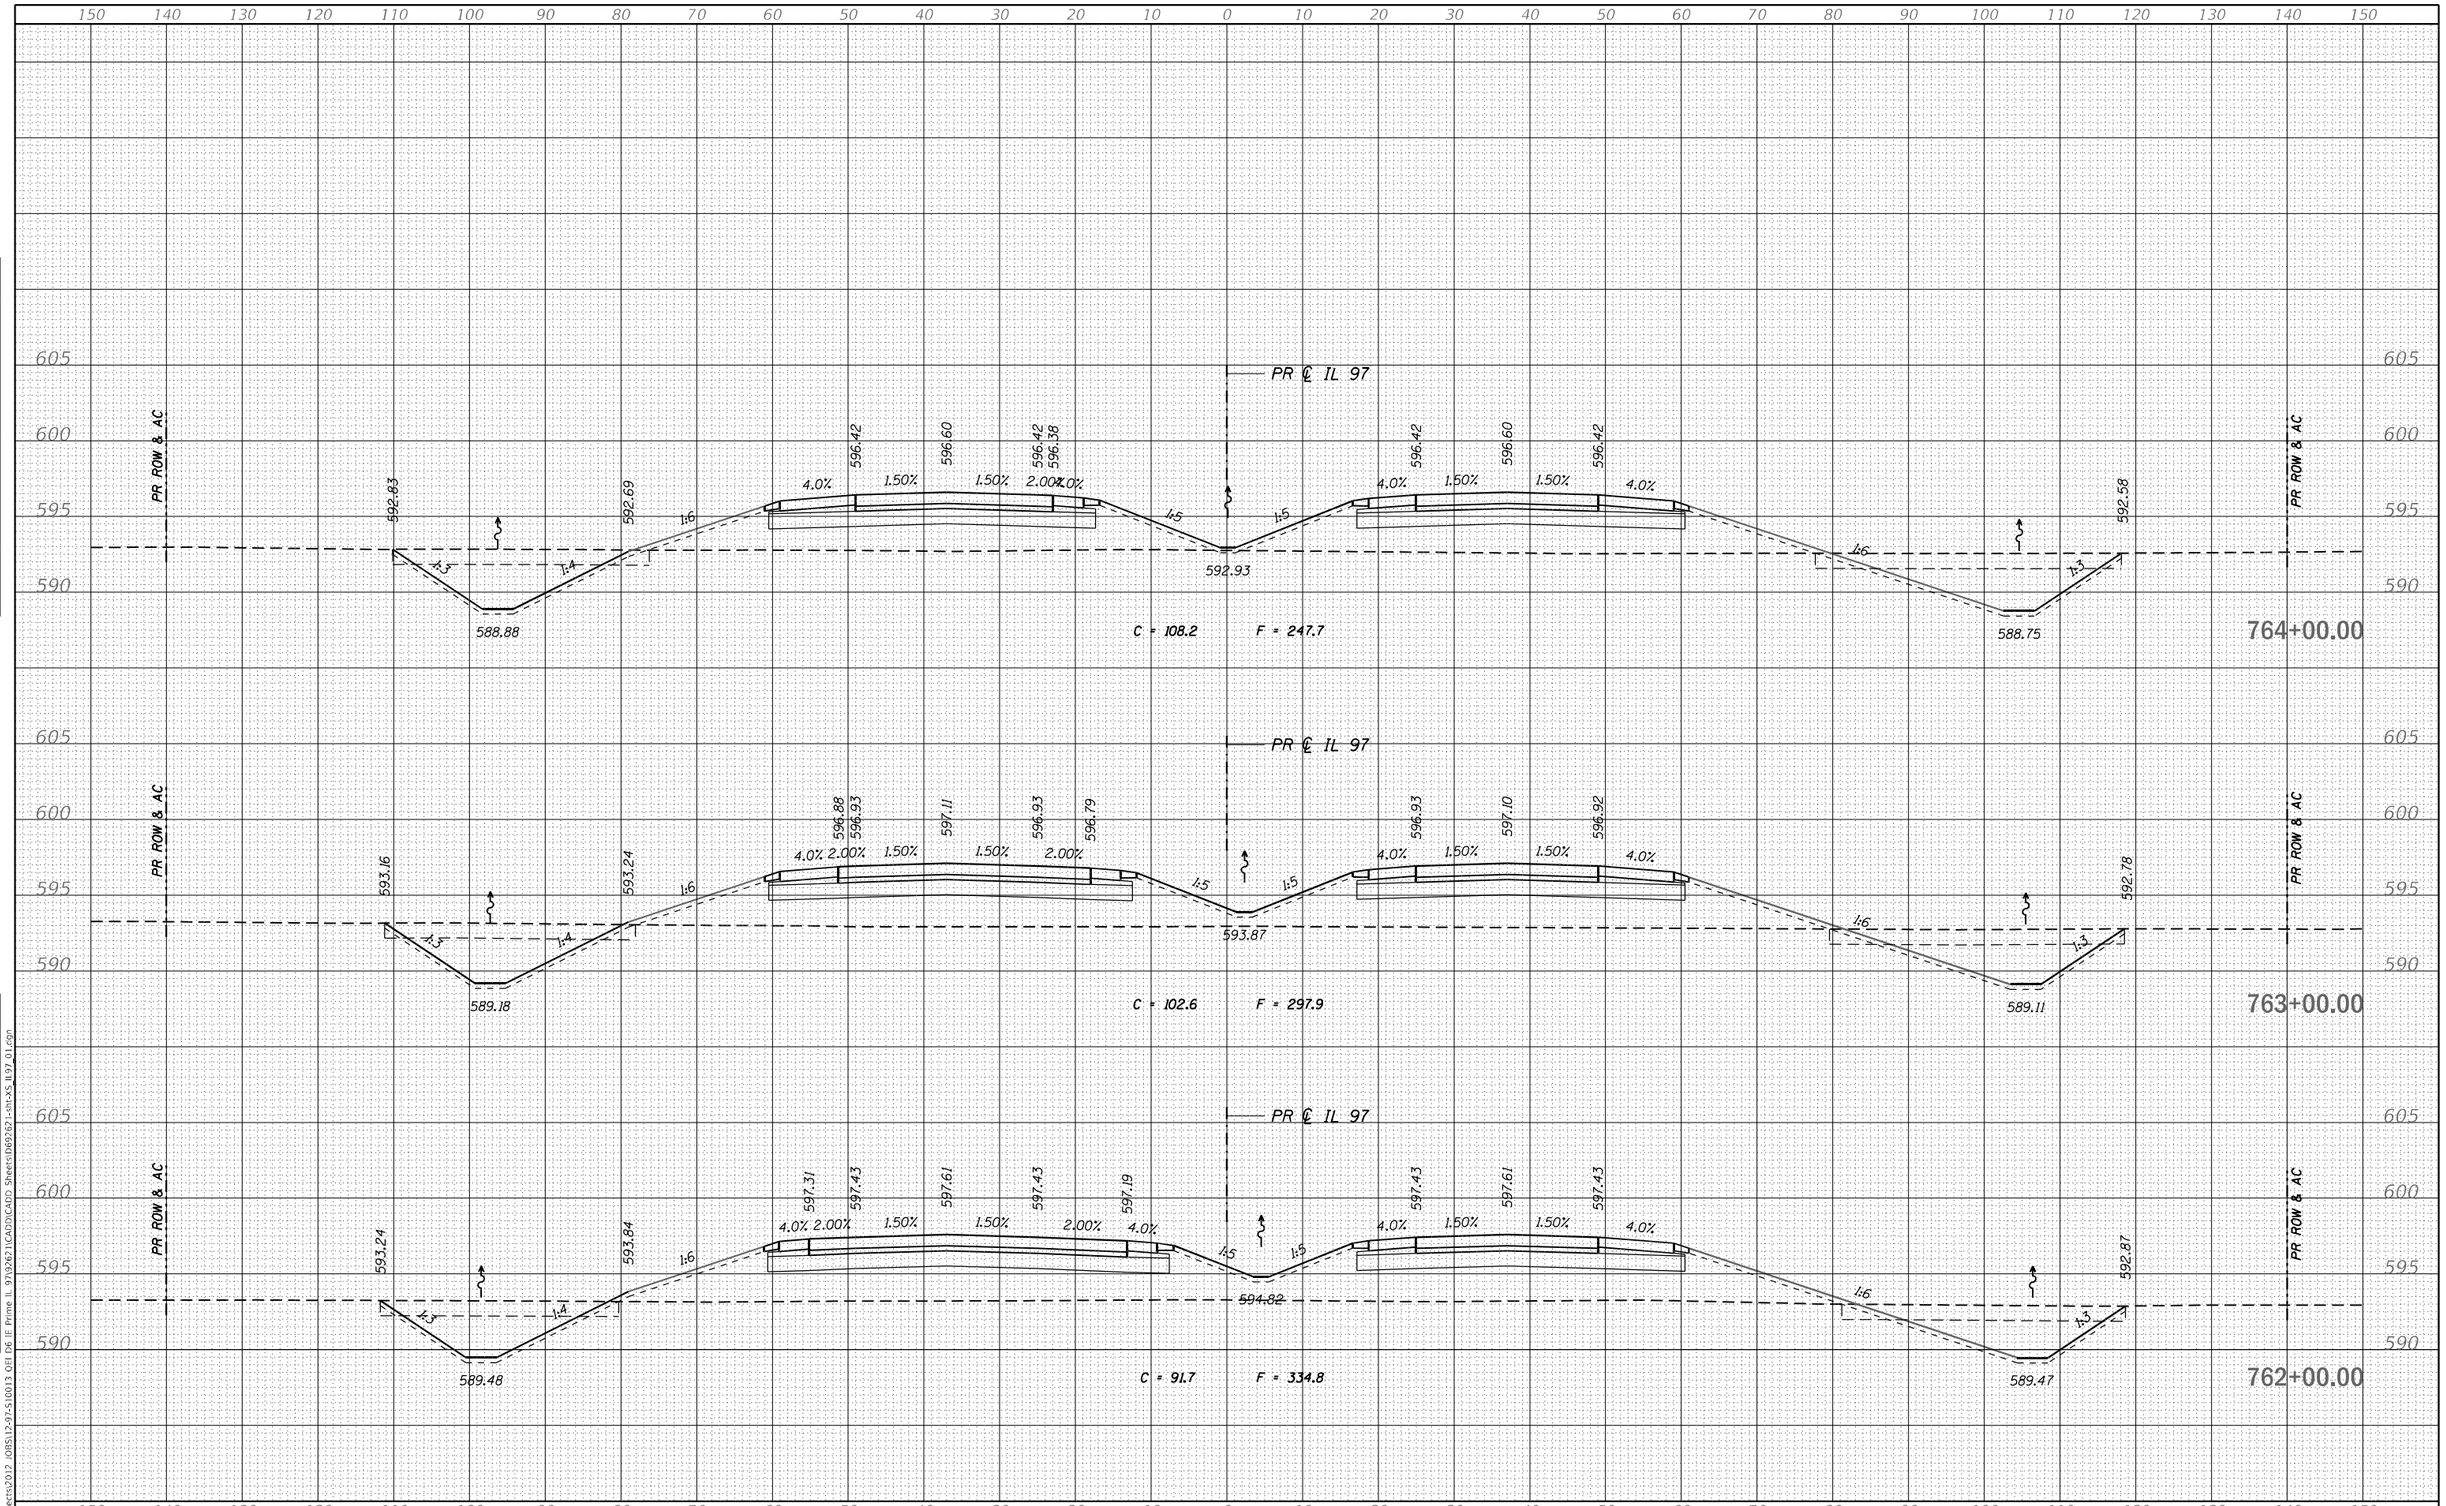

FINAL SURVEY
ORIGINAL SURVEY

NO.	NOTE BOOK	SURVEYED	PLOTTED	TEMPLATE	AREAS	AREAS CHECKED	BY	DATE

MODEL: Default
FILE NAME: S:\Projects\2012 JOBS\12-97-S\0013 QEI DB IF Prime IL 97\3621\CAD\CAD\Sheets\D69362 1-sht-XS_IL97 01.dgn

QUIGG ENGINEERING INC	USER NAME = RGoertz	DESIGNED - RG	REVISED -
		DRAWN - RG	REVISED -
	PLOT SCALE = 20.0000 ' / in.	CHECKED - FBN	REVISED -
	PLOT DATE = 5/8/2026	DATE - 05/08/2026	REVISED -

STATE OF ILLINOIS
DEPARTMENT OF TRANSPORTATION

IL 97
CROSS SECTIONS

SCALE: H 10 : V 5 | SHEET 25 OF 72 SHEETS | STA. 762+00.00 TO STA. 764+00.00

F.A.P. RTE.	SECTION	COUNTY	TOTAL SHEETS	SHEET NO.
67	(S,W)R-2,W-2,PB	SANGAMON	412	320
		CONTRACT NO. 92621		
		ILLINOIS	FED. AID PROJECT	

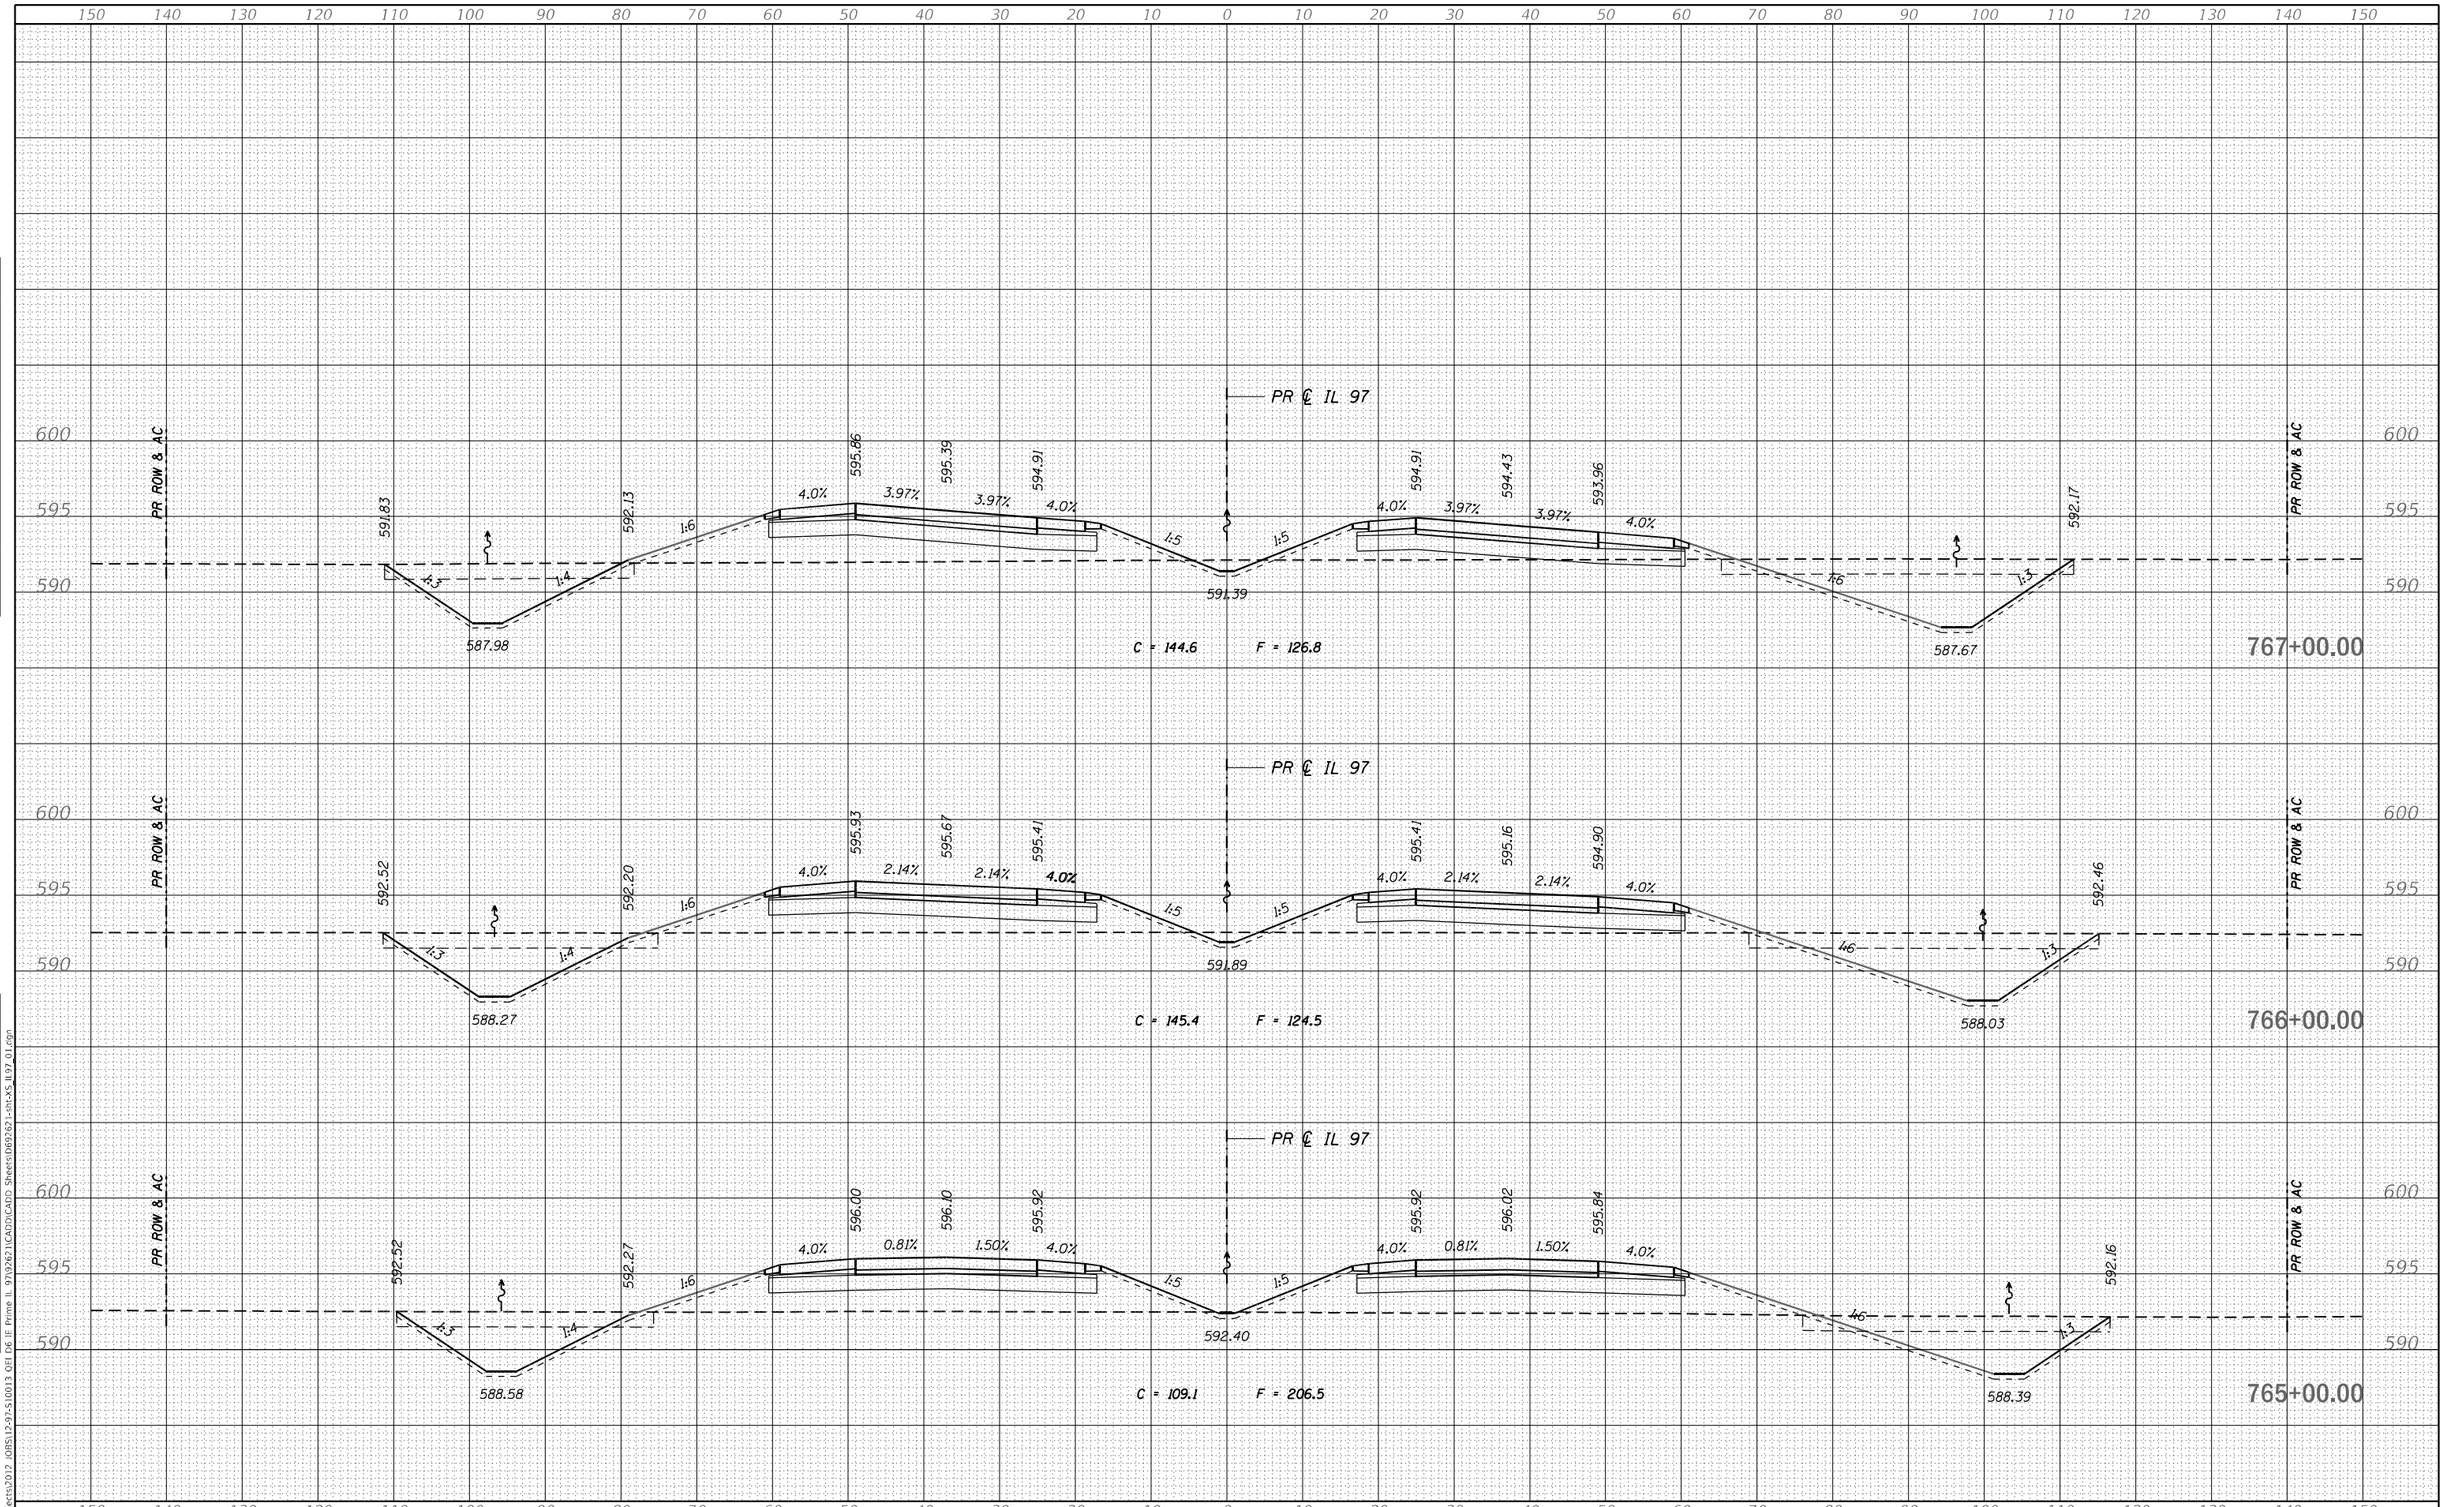

ORIGINAL SURVEY
NOTE BOOK
NO.
SURVEYED
PLOTTED
TEMPLATE
AREAS
AREAS CHECKED
BY
DATE

FINAL SURVEY
NOTE BOOK
NO.
SURVEYED
PLOTTED
TEMPLATE
AREAS
AREAS CHECKED
BY
DATE

MODEL: Default
FILE NAME: S:\Projects\2012 JOBS\12-97-S10013 QEI D6 IE Prime IL 97\92621\CADD\CADD Sheets\D69262_1-sht-XS_IL97_01.dgn

QUIGG ENGINEERING INC

USER NAME = RGoertz	DESIGNED - RG	REVISED -
	DRAWN - RG	REVISED -
PLOT SCALE = 20.0000 ' / in.	CHECKED - FBN	REVISED -
PLOT DATE = 5/8/2026	DATE - 05/08/2026	REVISED -

STATE OF ILLINOIS
DEPARTMENT OF TRANSPORTATION

IL 97
CROSS SECTIONS

SCALE: H 10 : V 5 | SHEET 26 OF 72 SHEETS | STA. 765+00.00 | TO STA. 767+00.00

F.A.P. RTE.	SECTION	COUNTY	TOTAL SHEETS	SHEET NO.
67	(S,W)R-2,W-2,PB	SANGAMON	412	321
		CONTRACT NO. 92621		
	ILLINOIS	FED. AID PROJECT		

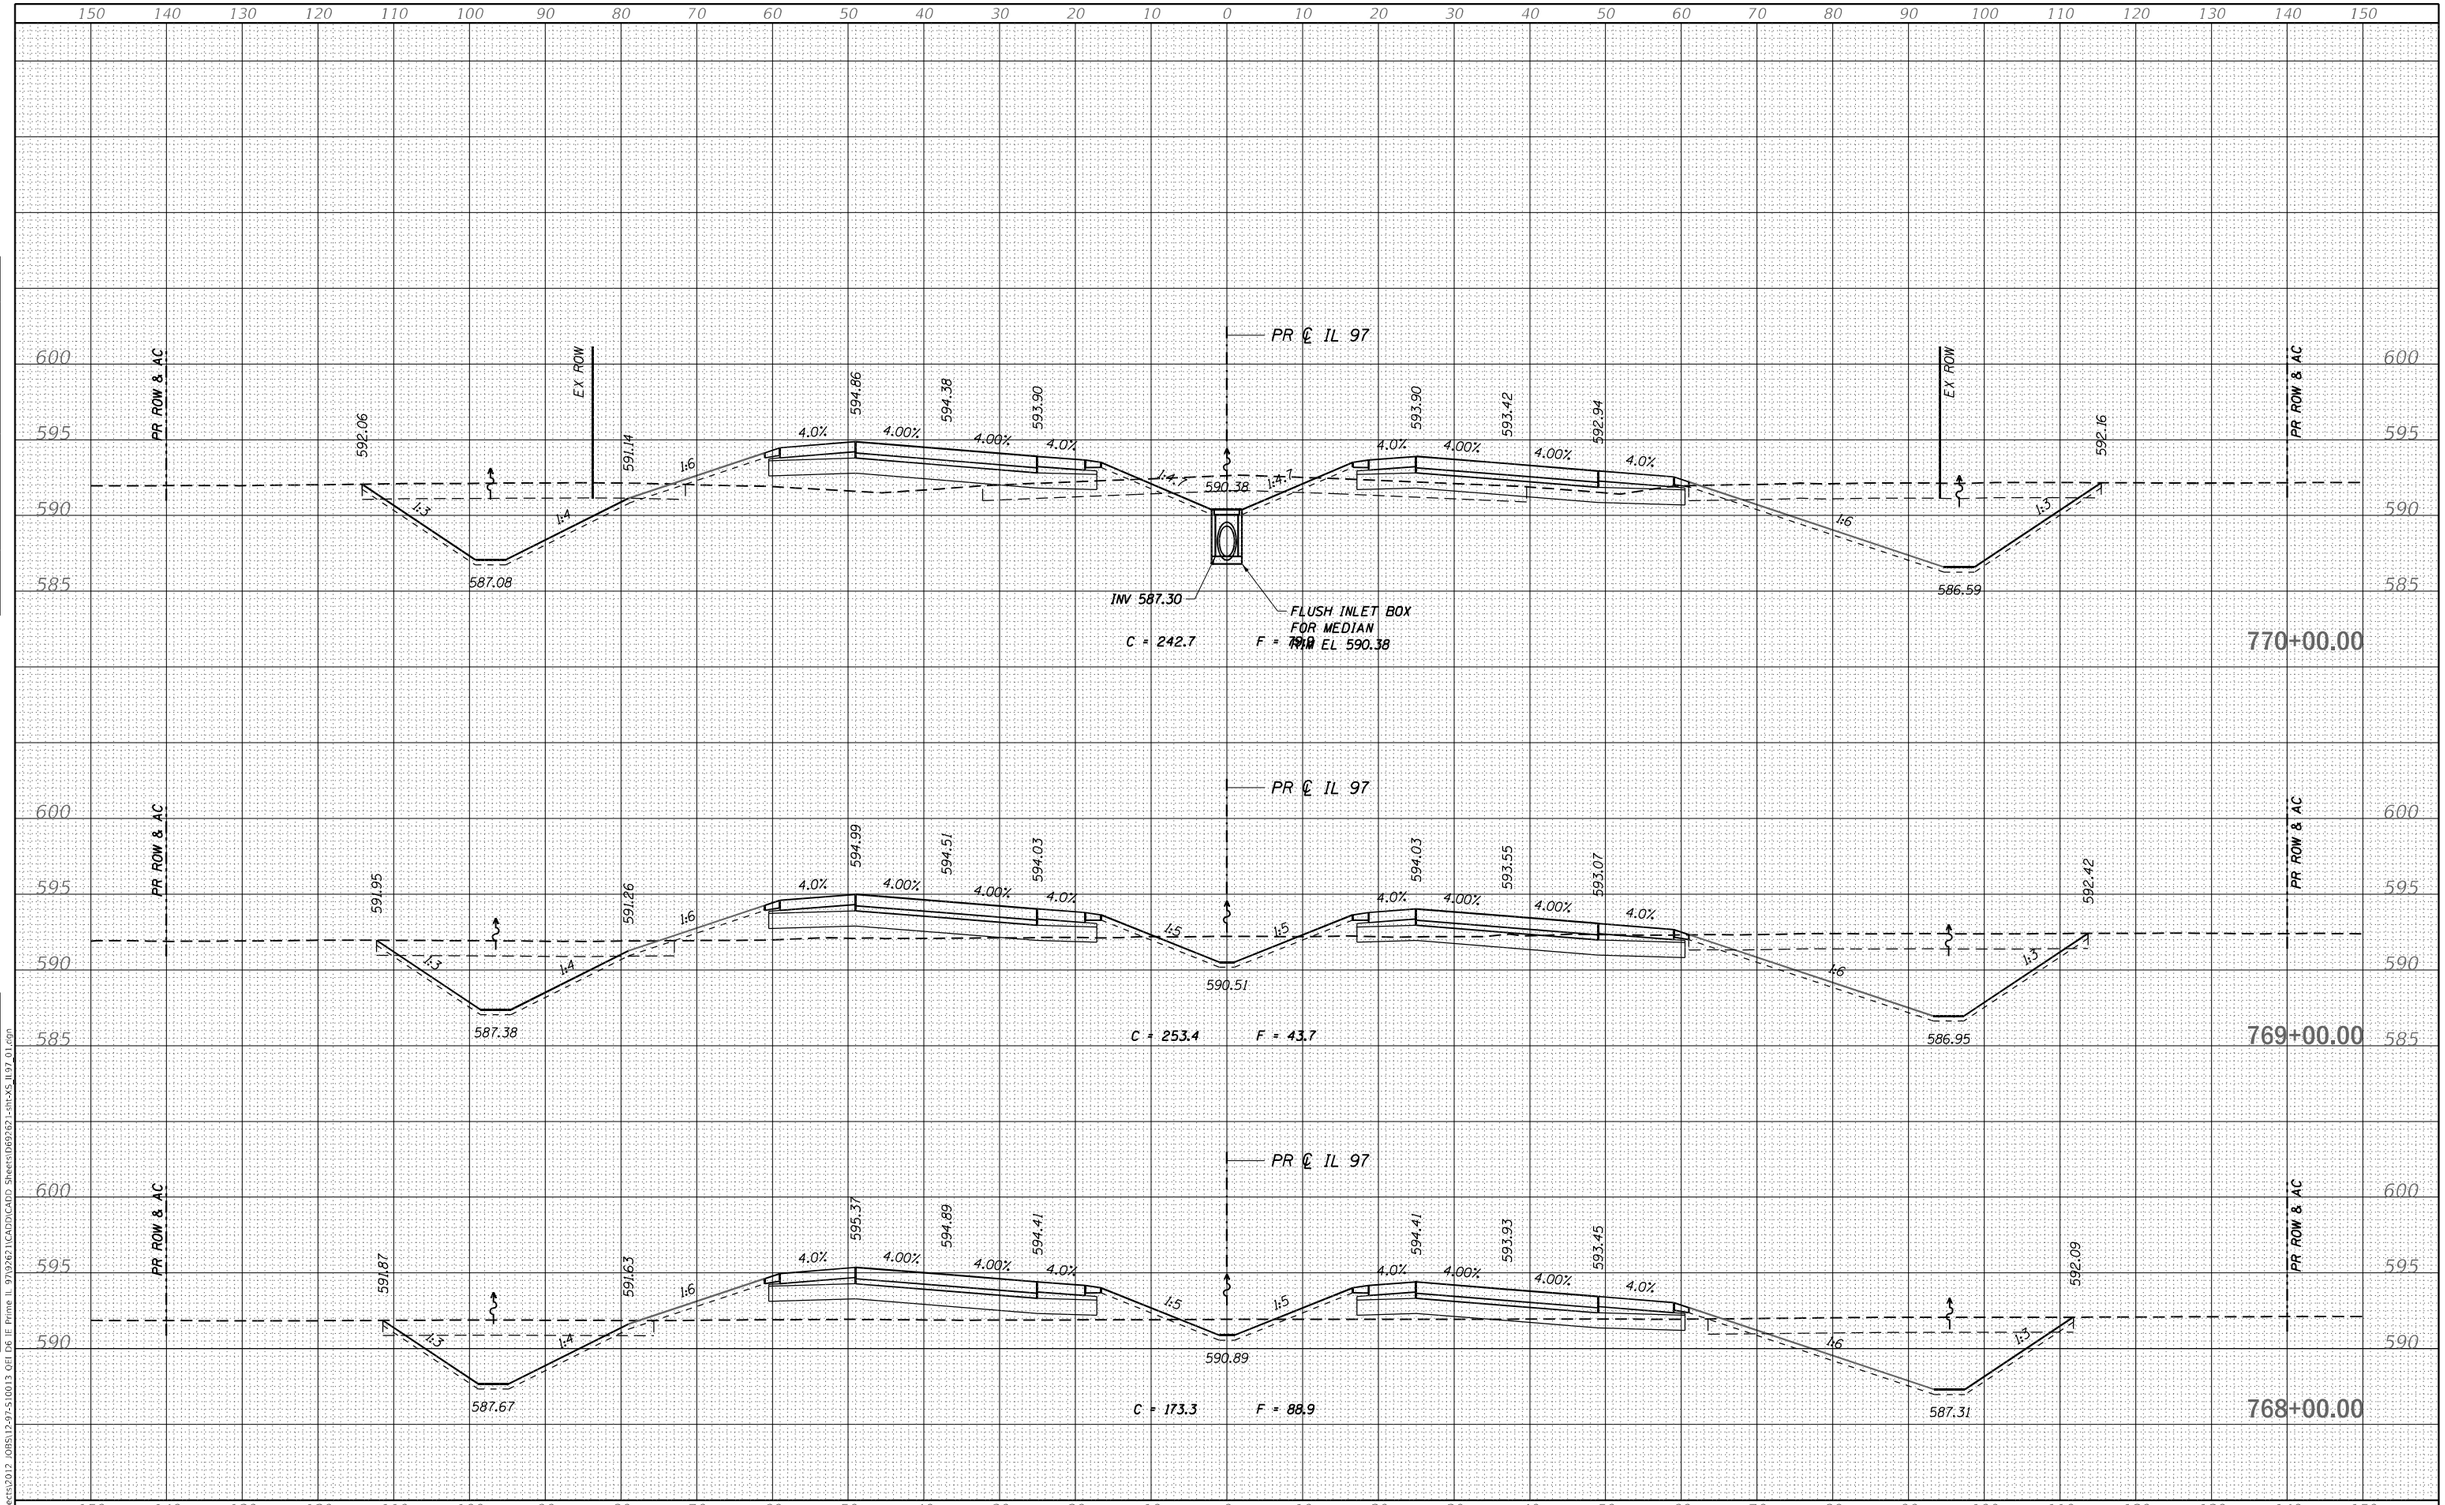

FINAL SURVEY	BY	DATE
SURVEYED		
PLOTTED		
TEMPLATE		
NOTE BOOK		
AREAS		
AREAS CHECKED		
NO.		

ORIGINAL SURVEY	BY	DATE
SURVEYED		
PLOTTED		
TEMPLATE		
NOTE BOOK		
AREAS		
AREAS CHECKED		
NO.		

MODEL: Default
FILE NAME: S:\Projects\2012 JOBS\12-97-S10013 QEI D6 IE Prime IL 97\92621\CADD\CADD Sheets\D69262 1-sht-XS IL97 01.dgn

QUIGG ENGINEERING INC

USER NAME = RGoertz	DESIGNED - RG	REVISED -
	DRAWN - RG	REVISED -
PLOT SCALE = 20.0000 ' / in.	CHECKED - FBN	REVISED -
PLOT DATE = 5/8/2026	DATE - 05/08/2026	REVISED -

STATE OF ILLINOIS
DEPARTMENT OF TRANSPORTATION

IL 97
CROSS SECTIONS

SCALE: H 10 : V 5 | SHEET 27 OF 72 SHEETS | STA. 768+00.00 | TO STA. 770+00.00

F.A.P. RTE.	SECTION	COUNTY	TOTAL SHEETS	SHEET NO.
67	(S,W)R-2,W-2,PB	SANGAMON	412	322
		CONTRACT NO. 92621		
	ILLINOIS	FED. AID PROJECT		

150 140 130 120 110 100 90 80 70 60 50 40 30 20 10 0 10 20 30 40 50 60 70 80 90 100 110 120 130 140 150

600 595 590

PR ROW & AC

PR ℄ IL 97

592.32 591.63 595.36 594.88 594.40 590.88 594.40 593.92 593.44 592.37

4.0% 4.00% 4.00% 4.0% 4.0% 4.00% 4.00% 4.0%

1:3 1:4 1:6 1:5 1:5 1:6 1:3

587.88 587.38

C = 189.6 F = 62.8

772+00.00

600 595 590

PR ROW & AC

PR ℄ IL 97

592.33 591.25 594.99 594.51 594.03 590.51 594.03 593.55 593.07 592.20

4.0% 4.00% 4.00% 4.0% 4.0% 4.00% 4.00% 4.0%

1:3 1:4 1:6 1:5 1:5 1:6 1:3

587.38 586.88

C = 231.5 F = 51.2

771+00.00

600 595 590 585

PR ROW & AC

PR ℄ IL 97

PRECAST REINFORCED CONC
FLARED END SECTION, 30"
90.50' LT, INV 587.00

PRECAST REINFORCED CONC
FLARED END SECTION, 30"
85.50' RT, INV 586.50

592.09 591.14 594.87 594.39 593.91 590.39 593.91 593.43 592.95 592.17

4.0% 4.00% 4.00% 4.0% 4.0% 4.00% 4.00% 4.0%

1:3 1:4 1:6 1:5 1:5 1:6 1:3

587.00 586.50

PIPE CULVERT, CLASS A, TYPE 2, 30" x 81' @ 0.28%

PIPE CULVERT, CLASS A, TYPE 2, 30" x 76' @ 0.28%

REINFORCED CONC PIPE TEE
30" PIPE x 24" RISER
℄

24" RCP
℄, INV 586.99

C = 285.5 F = 39.6

770+25.00

600 595 590 585

150 140 130 120 110 100 90 80 70 60 50 40 30 20 10 0 10 20 30 40 50 60 70 80 90 100 110 120 130 140 150

FINAL SURVEY
NOTE BOOK
NO.
SURVEYED
PLOTTED
TEMPLATE
AREAS
AREAS CHECKED
BY
DATE

ORIGINAL SURVEY
NOTE BOOK
NO.
SURVEYED
PLOTTED
TEMPLATE
AREAS
AREAS CHECKED
BY
DATE

MODEL: Default
FILE NAME: S:\Projects\2012 JOBS\12-97-S10013 QEI D6 IE Prime IL 97\92621\CADD\CADD Sheets\D692621-sht-XS_IL97_01.dgn

QUIGG ENGINEERING INC

USER NAME = RGoertz	DESIGNED - RG	REVISED -	
	DRAWN - RG	REVISED -	
PLOT SCALE = 20.0000 ' / in.	CHECKED - FBN	REVISED -	
PLOT DATE = 5/8/2026	DATE - 05/08/2026	REVISED -	

STATE OF ILLINOIS
DEPARTMENT OF TRANSPORTATION

IL 97
CROSS SECTIONS

SCALE: H 10 : V 5 | SHEET 28 OF 72 SHEETS | STA. 770+25.00 TO STA. 772+00.00

F.A.P. RTE.	SECTION	COUNTY	TOTAL SHEETS	SHEET NO.
67	(S,W)R-2,W-2,PB	SANGAMON	412	323
		CONTRACT NO. 92621		
	ILLINOIS	FED. AID PROJECT		

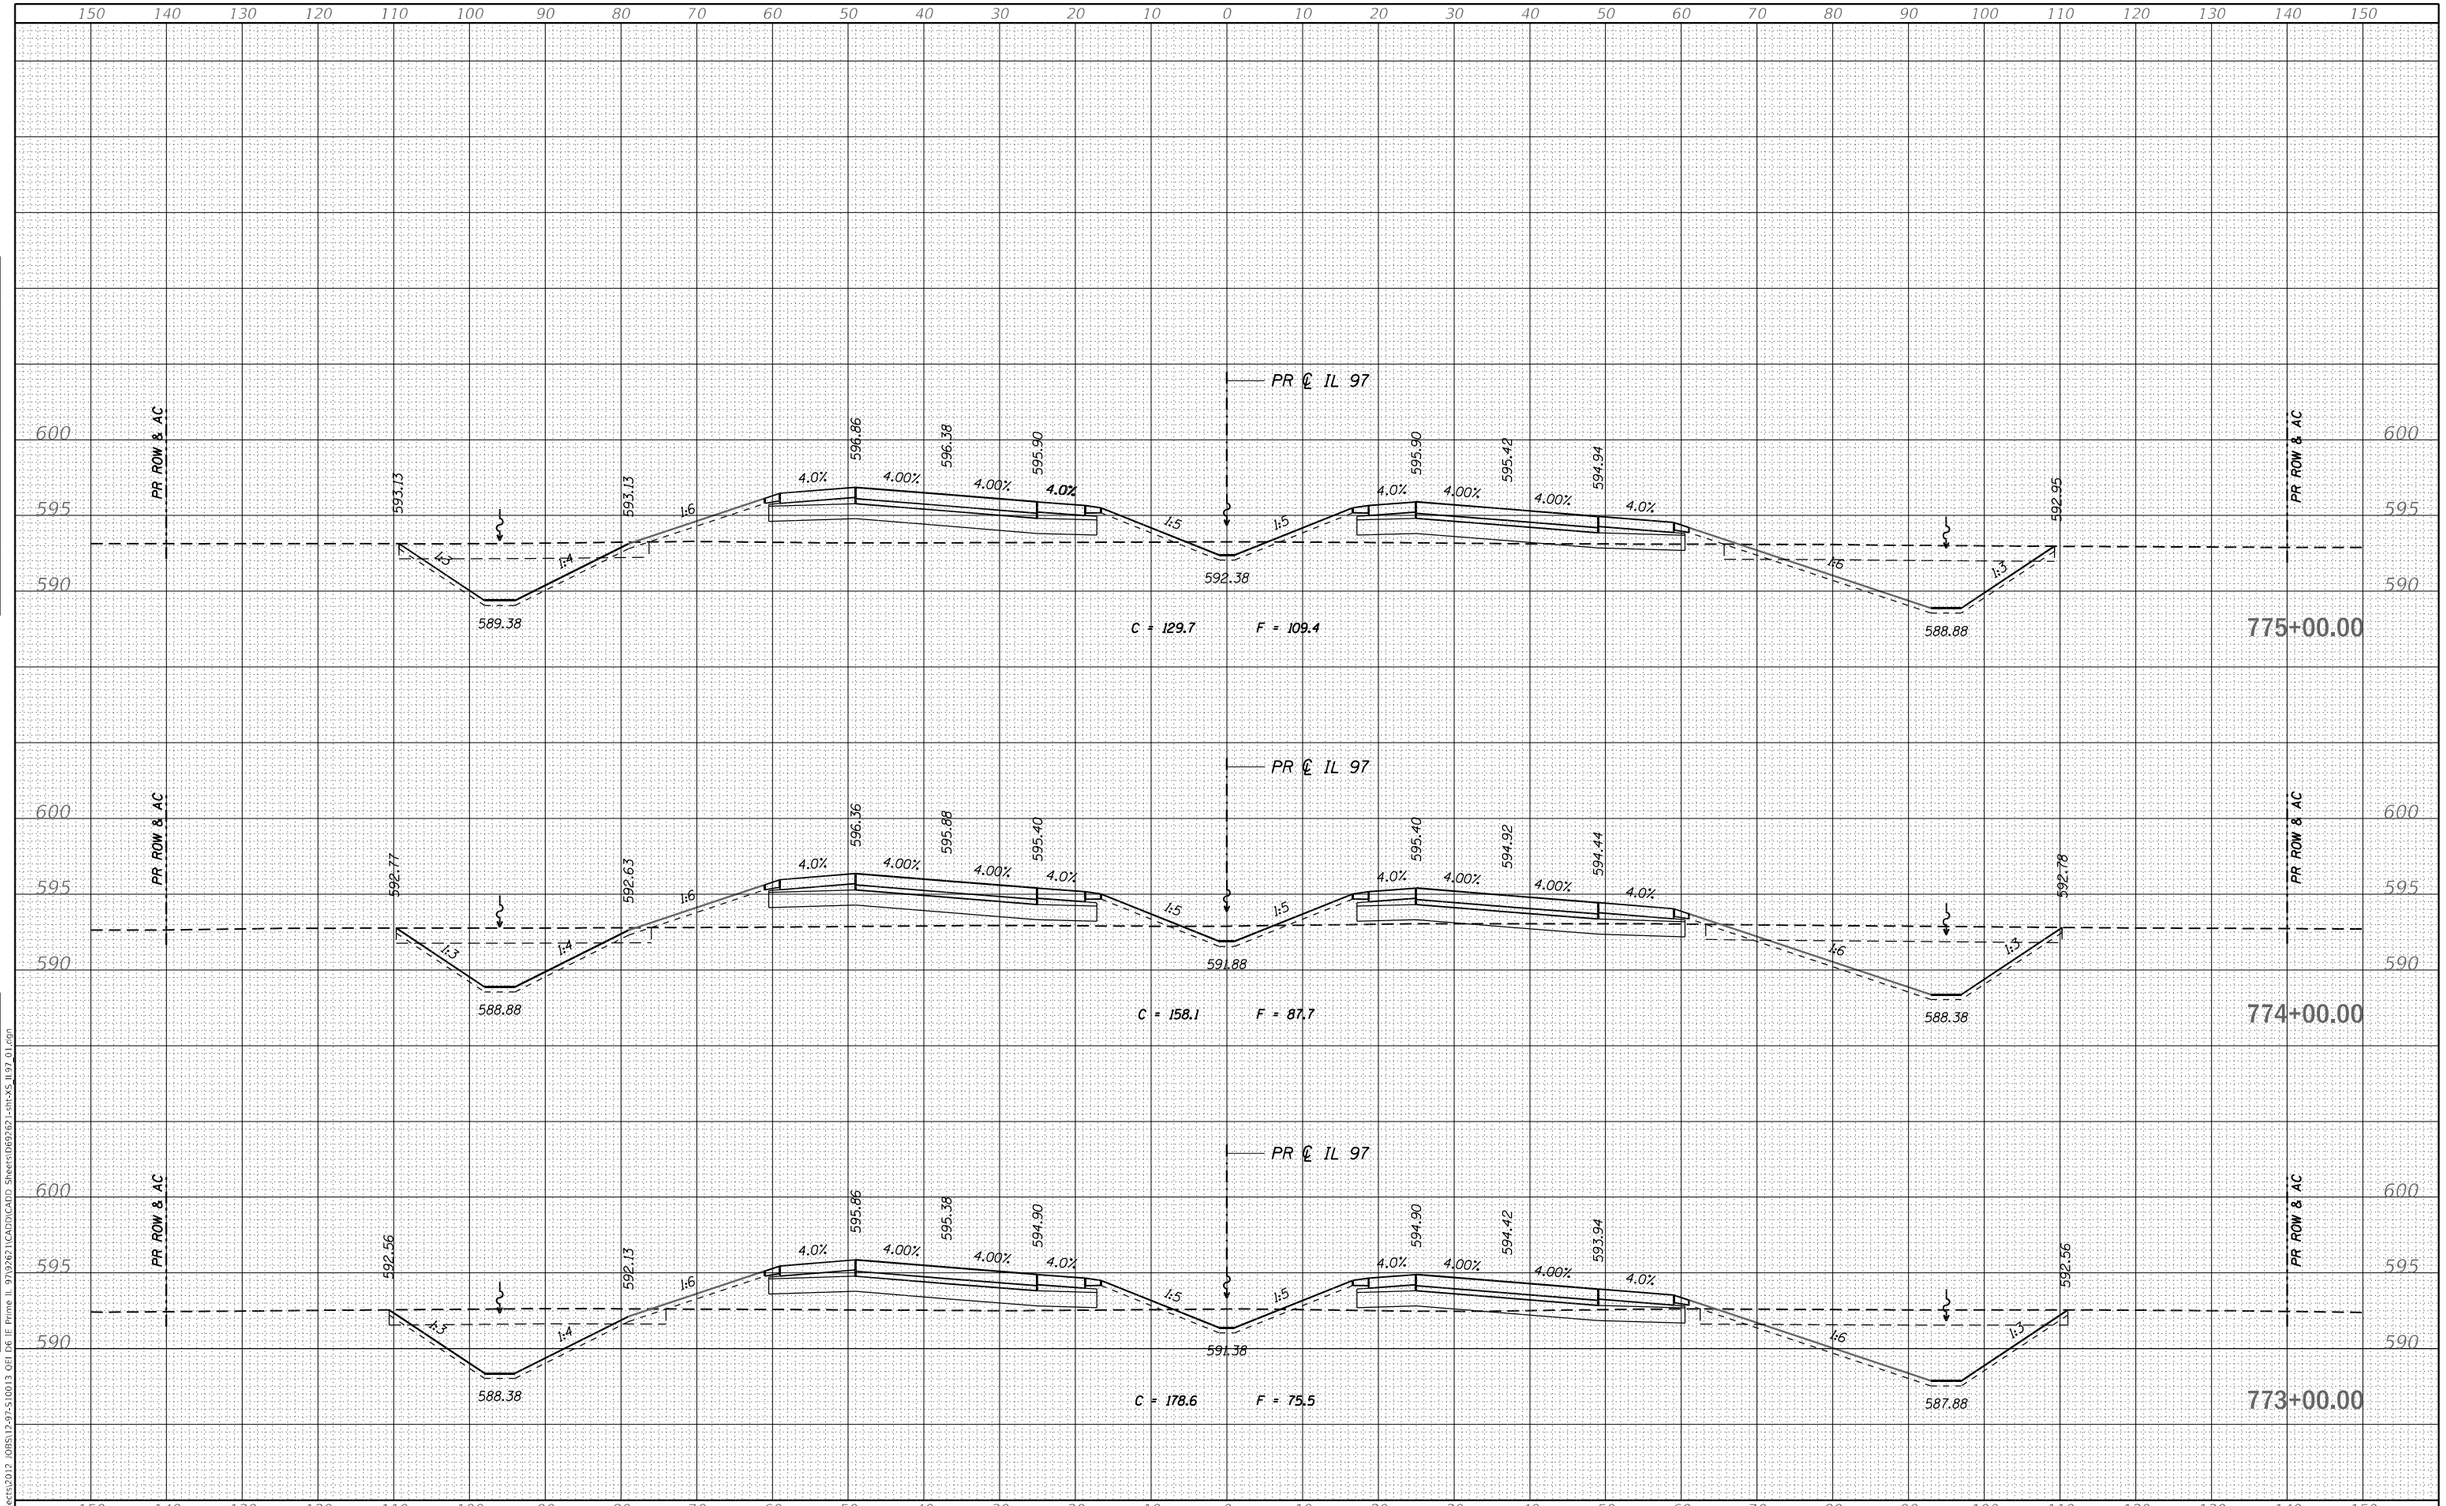

FINAL SURVEY	NOTE BOOK	NO.
SURVEYED		
PLOTTED		
TEMPLATE		
AREAS		
AREAS CHECKED		

BY | DATE

ORIGINAL SURVEY	NOTE BOOK	NO.
SURVEYED		
PLOTTED		
TEMPLATE		
AREAS		
AREAS CHECKED		

BY | DATE

MODEL: Default
FILE NAME: S:\Projects\2012 JOBS\12-97-S10013 QEI D6 IE Prime IL 97\92621\CADD\CADD Sheets\169762 1-sht-XS IL97 01.dgn

QUIGG ENGINEERING INC

USER NAME = RGoertz	DESIGNED - RG	REVISED -
	DRAWN - RG	REVISED -
PLOT SCALE = 20.0000 ' / in.	CHECKED - FBN	REVISED -
PLOT DATE = 5/8/2026	DATE - 05/08/2026	REVISED -

STATE OF ILLINOIS
DEPARTMENT OF TRANSPORTATION

IL 97
CROSS SECTIONS

SCALE: H 10 : V 5 | SHEET 29 OF 72 SHEETS | STA. 773+00.00 | TO STA. 775+00.00

F.A.P. RTE.	SECTION	COUNTY	TOTAL SHEETS	SHEET NO.
67	(S,W)R-2,W-2,PB	SANGAMON	412	324
		CONTRACT NO. 92621		
	ILLINOIS	FED. AID PROJECT		

150 140 130 120 110 100 90 80 70 60 50 40 30 20 10 0 10 20 30 40 50 60 70 80 90 100 110 120 130 140 150

605 600 595 590

PR ROW & AC

PR ℄ IL 97

594.22 593.67 590.88 597.40 597.58 597.40 593.88 597.40 597.58 597.40 593.97 590.38

4.0% 1.50% 1.50% 4.0% 4.0% 1.50% 1.50% 4.0%

1:6 1:3 1:4 1:5 1:5 1:6 1:3 1:5

C = 85.9 F = 201.0

778+00.00

593.74 593.40 590.38 597.13 597.08 596.90 593.38 596.90 596.85 596.67 593.59 589.88

4.0% 0.41% 1.50% 4.0% 4.0% 0.41% 1.50% 4.0%

C = 91.4 F = 174.0

777+00.00

593.33 593.33 589.88 597.06 596.73 596.40 592.88 596.40 596.07 595.74 593.18 589.38

4.0% 2.76% 2.76% 4.0% 4.0% 2.76% 2.76% 4.0%

C = 104.3 F = 133.7

776+00.00

QUIGG ENGINEERING INC	USER NAME = RGoertz	DESIGNED - RG	REVISED -
		DRAWN - RG	REVISED -
	PLOT SCALE = 20.0000 ' / in.	CHECKED - FBN	REVISED -
	PLOT DATE = 5/8/2026	DATE - 05/08/2026	REVISED -

STATE OF ILLINOIS
DEPARTMENT OF TRANSPORTATION

IL 97
CROSS SECTIONS

SCALE: H 10 : V 5 | SHEET 30 OF 72 SHEETS | STA. 776+00.00 TO STA. 778+00.00

F.A.P. RTE.	SECTION	COUNTY	TOTAL SHEETS	SHEET NO.
67	(S,W)R-2,W-2,PB	SANGAMON	412	325
		CONTRACT NO. 92621		
	ILLINOIS	FED. AID PROJECT		

ORIGINAL SURVEY | NOTE BOOK | NO. | SURVEYED | PLOTTED | TEMPLATE | AREAS | AREAS CHECKED | BY | DATE

MODEL: Default
FILE NAME: S:\Projects\2012 JOBS\12-97-S10013 QFI DGN\E Prime IL 97\92621\CAD\CAD2 Sheets\IS69262-sht-XS_IL97_01.dgn

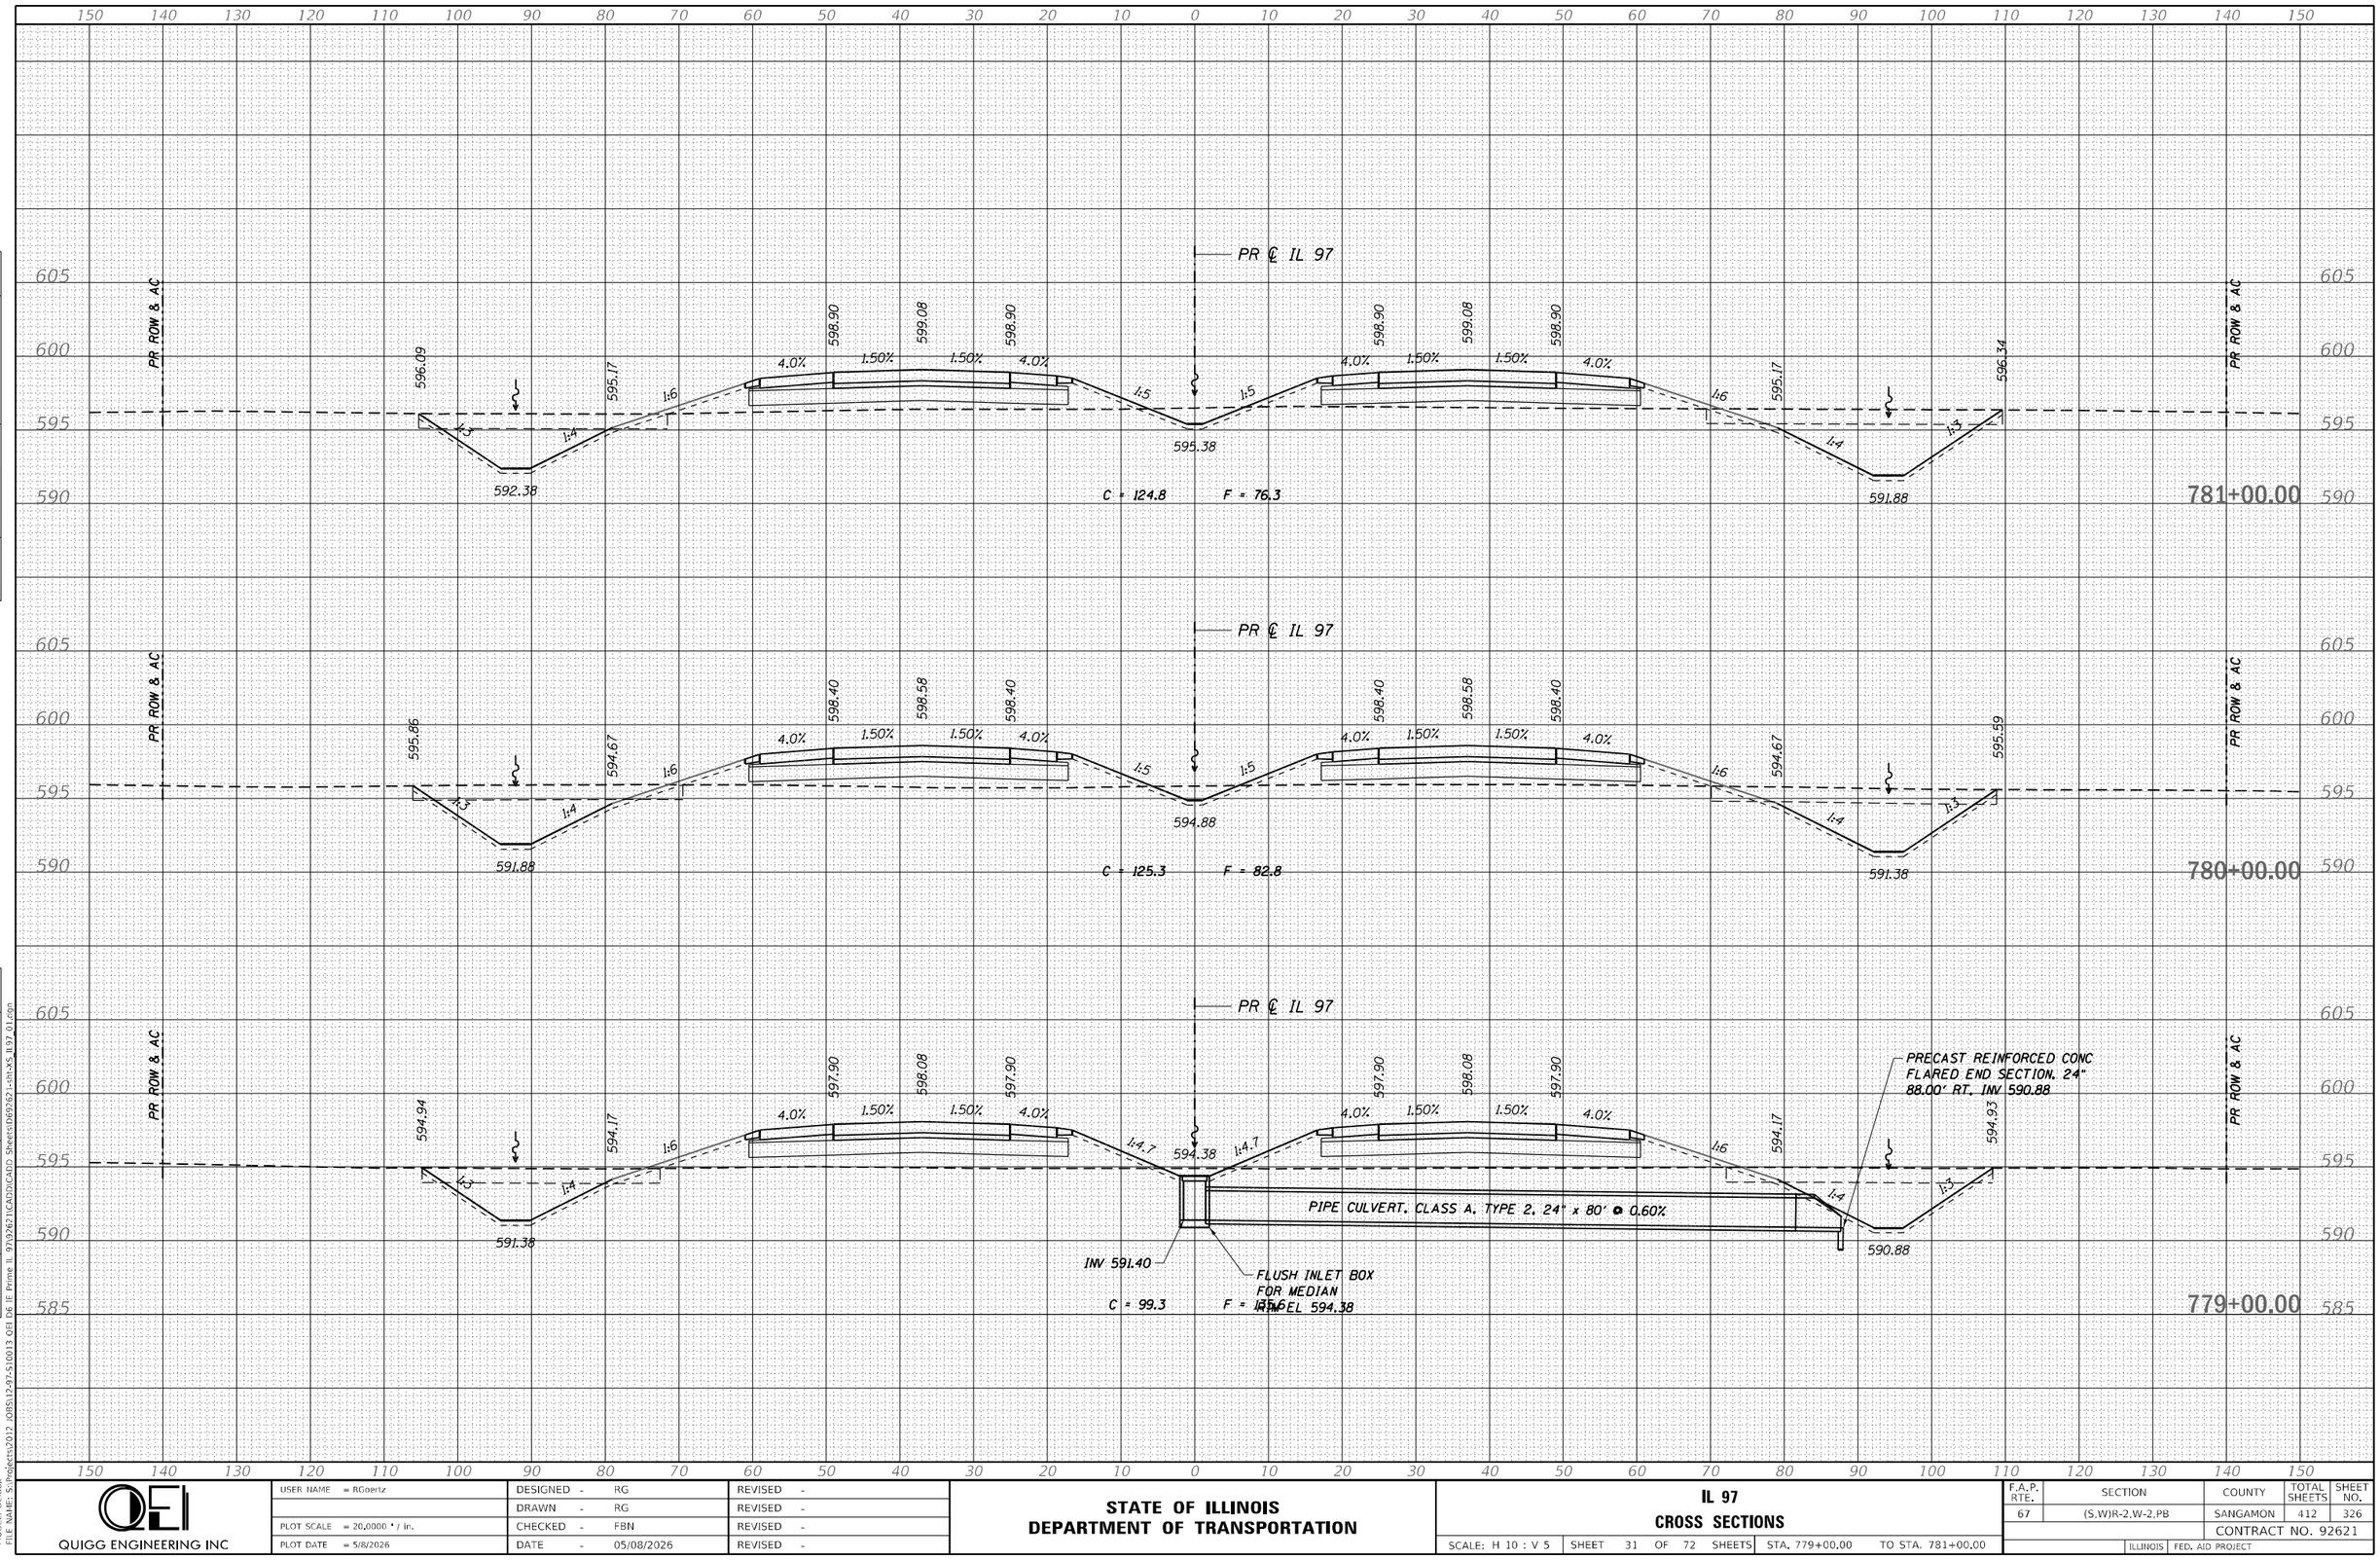

FINAL SURVEY	NOTE BOOK	NO.
SURVEYED		BY
PLOTTED		
TEMPLATE		
AREAS		
AREAS CHECKED		DATE

ORIGINAL SURVEY	NOTE BOOK	NO.
SURVEYED		BY
PLOTTED		
TEMPLATE		
AREAS		
AREAS CHECKED		DATE

MODEL: Default
FILE NAME: S:\Projects\2012 JOBS\12-97-S1001\3 Qfi D6 IE Prime IL 97\92621\CADD\CADD Sheets\069262-1-sht-XS IL97 01.dgn

USER NAME = RGoertz	DESIGNED - RG	REVISED -	
	DRAWN - RG	REVISED -	
PLOT SCALE = 20.0000 ' / in.	CHECKED - FBN	REVISED -	
PLOT DATE = 5/8/2026	DATE - 05/08/2026	REVISED -	

QUIGG ENGINEERING INC

STATE OF ILLINOIS
DEPARTMENT OF TRANSPORTATION

IL 97
CROSS SECTIONS

SCALE: H 10 : V 5 | SHEET 31 OF 72 SHEETS | STA. 779+00.00 | TO STA. 781+00.00

F.A.P. RTE.	SECTION	COUNTY	TOTAL SHEETS	SHEET NO.
67	(S,W)R-2,W-2,PB	SANGAMON	412	326
		CONTRACT NO. 92621		
		ILLINOIS	FED. AID PROJECT	

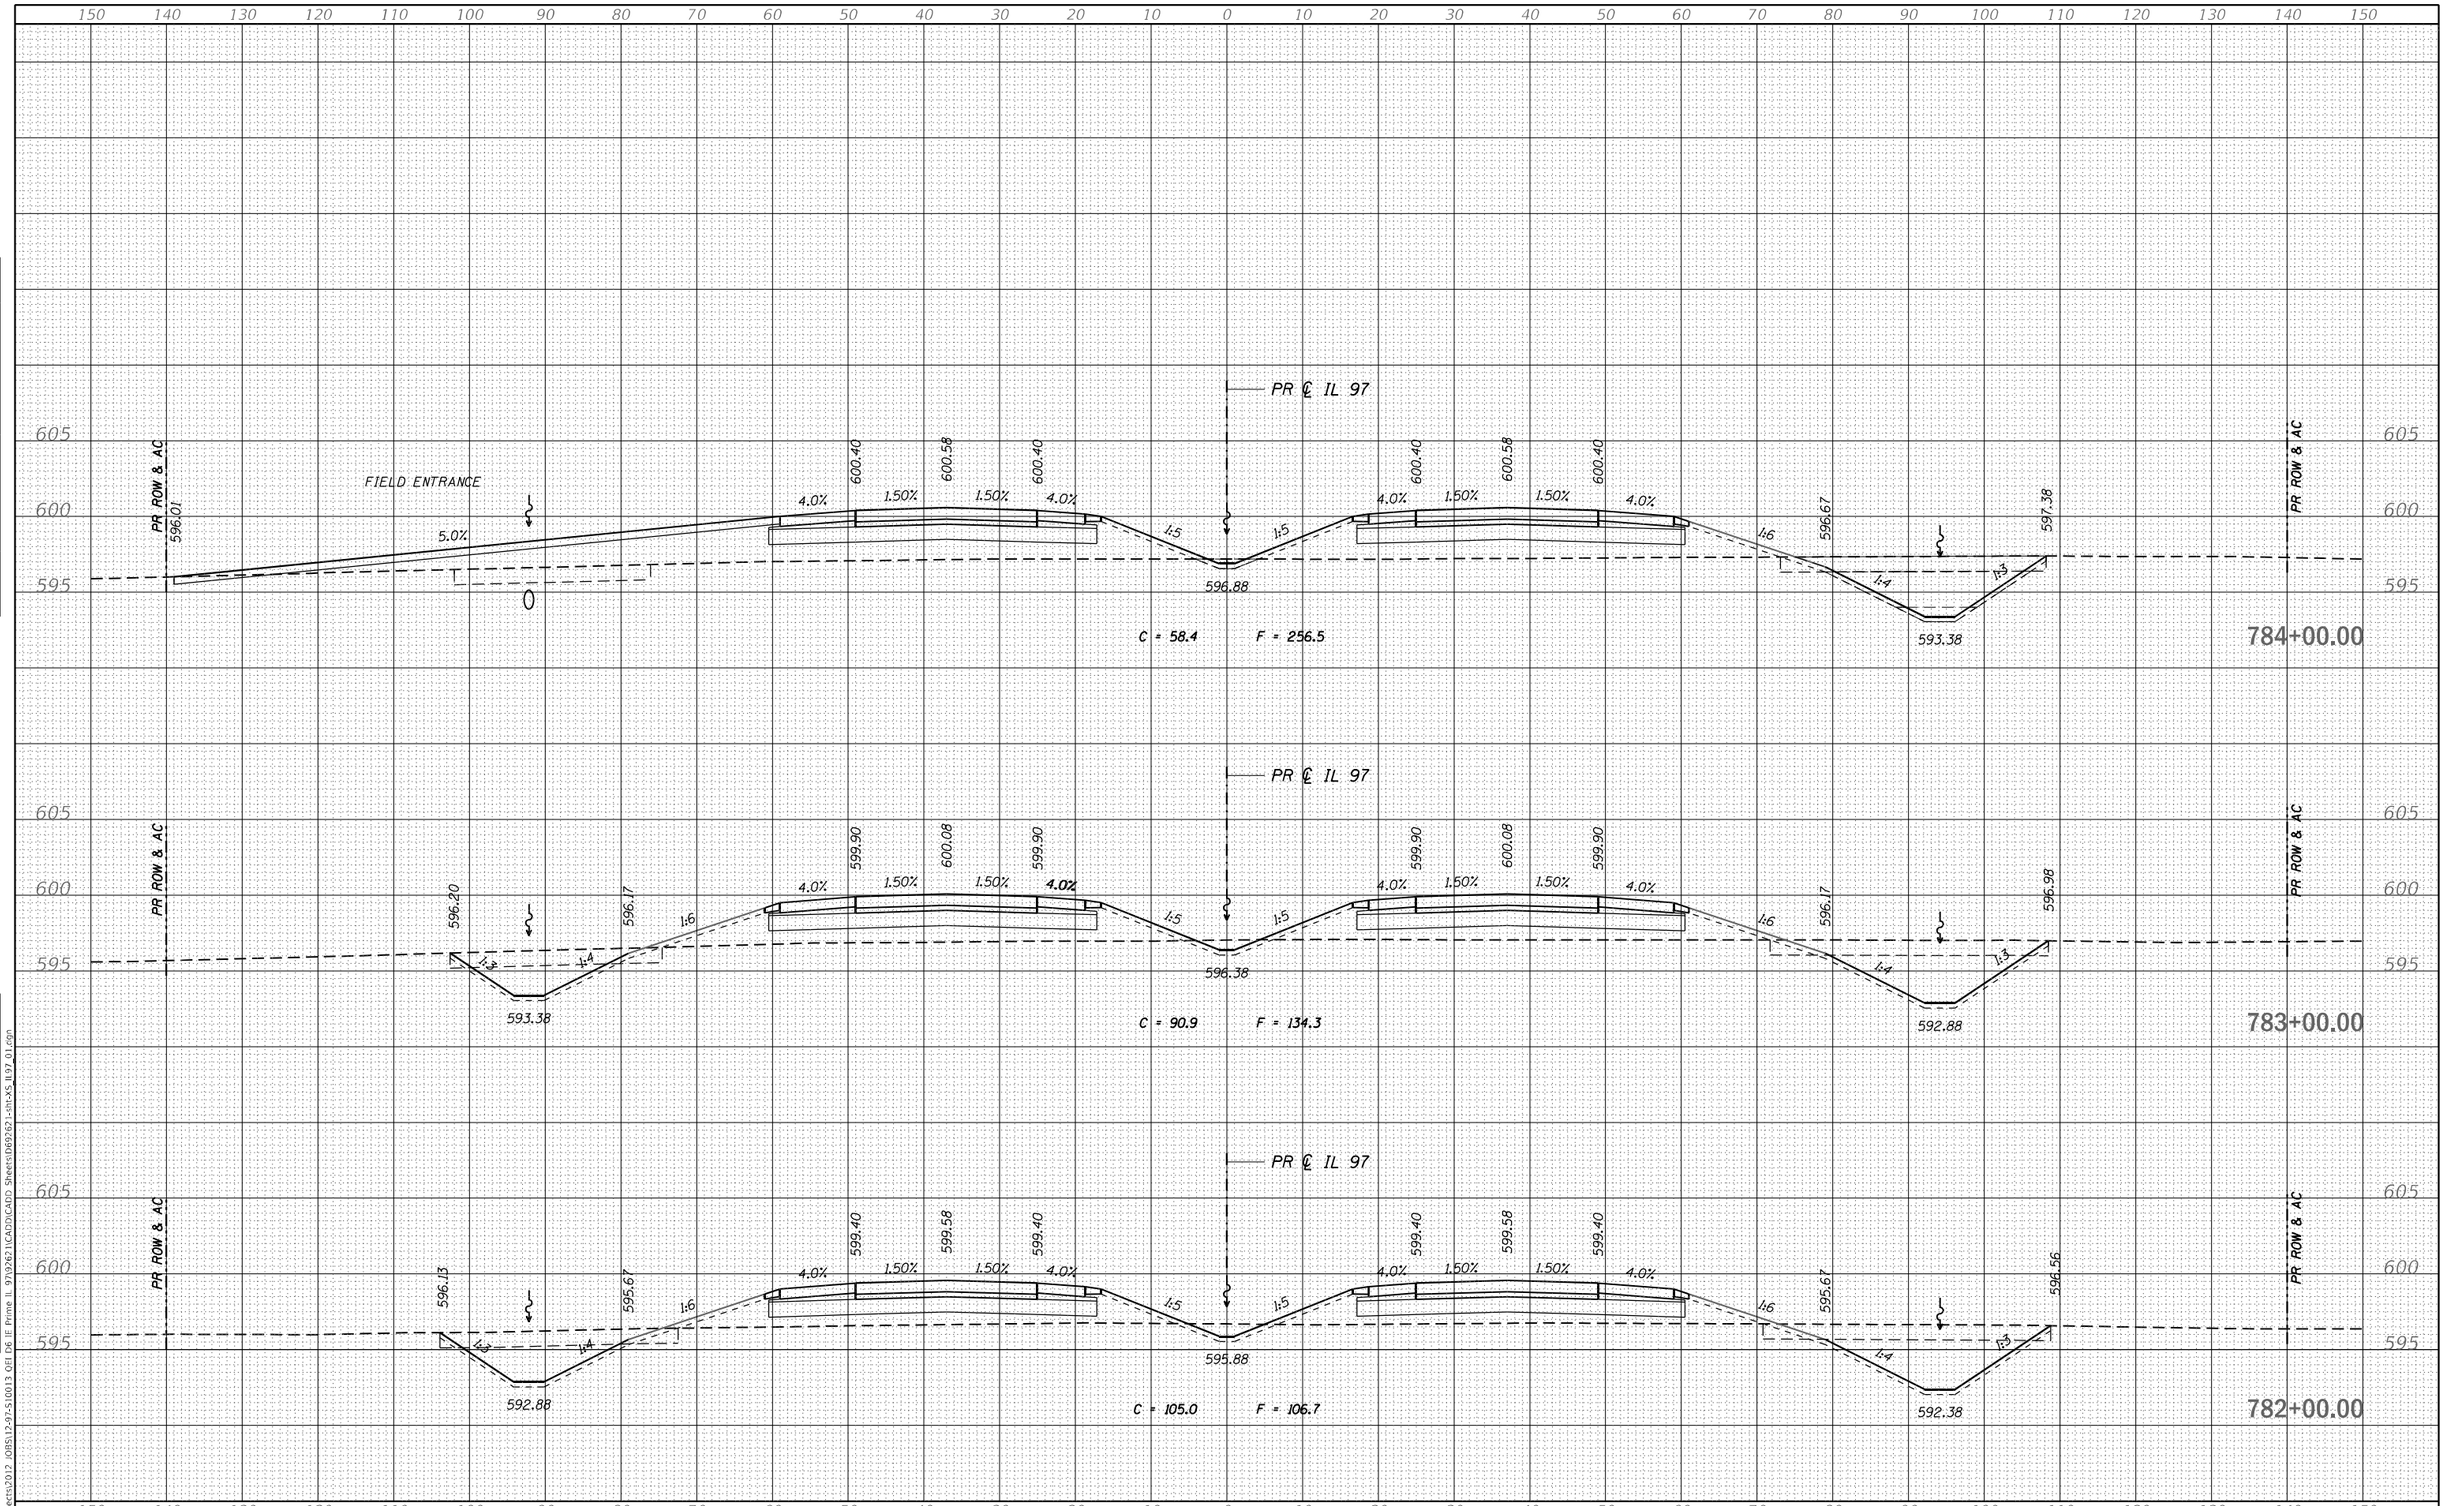

FINAL SURVEY	NOTE BOOK	NO.
ORIGINAL SURVEY	NOTE BOOK	NO.

	BY	DATE
SURVEYED		
PLOTTED		
TEMPLATE		
AREAS		
AREAS CHECKED		

MODEL: Default
FILE NAME: S:\Projects\2012 JOBS\12-97-S\0013 QEI D6 IE Prime IL 97\92621\CADD\CADD Sheets\D69262 1-sht-XS IL97 01.dgn

QUIGG ENGINEERING INC

USER NAME = RGoertz	DESIGNED - RG	REVISED -
	DRAWN - RG	REVISED -
PLOT SCALE = 20.0000 ' / in.	CHECKED - FBN	REVISED -
PLOT DATE = 5/8/2026	DATE - 05/08/2026	REVISED -

STATE OF ILLINOIS
DEPARTMENT OF TRANSPORTATION

IL 97
CROSS SECTIONS

SCALE: H 10 : V 5 | SHEET 32 OF 72 SHEETS | STA. 782+00.00 | TO STA. 784+00.00

F.A.P. RTE.	SECTION	COUNTY	TOTAL SHEETS	SHEET NO.
67	(S,W)R-2,W-2,PB	SANGAMON	412	327
		CONTRACT NO. 92621		
	ILLINOIS	FED. AID PROJECT		

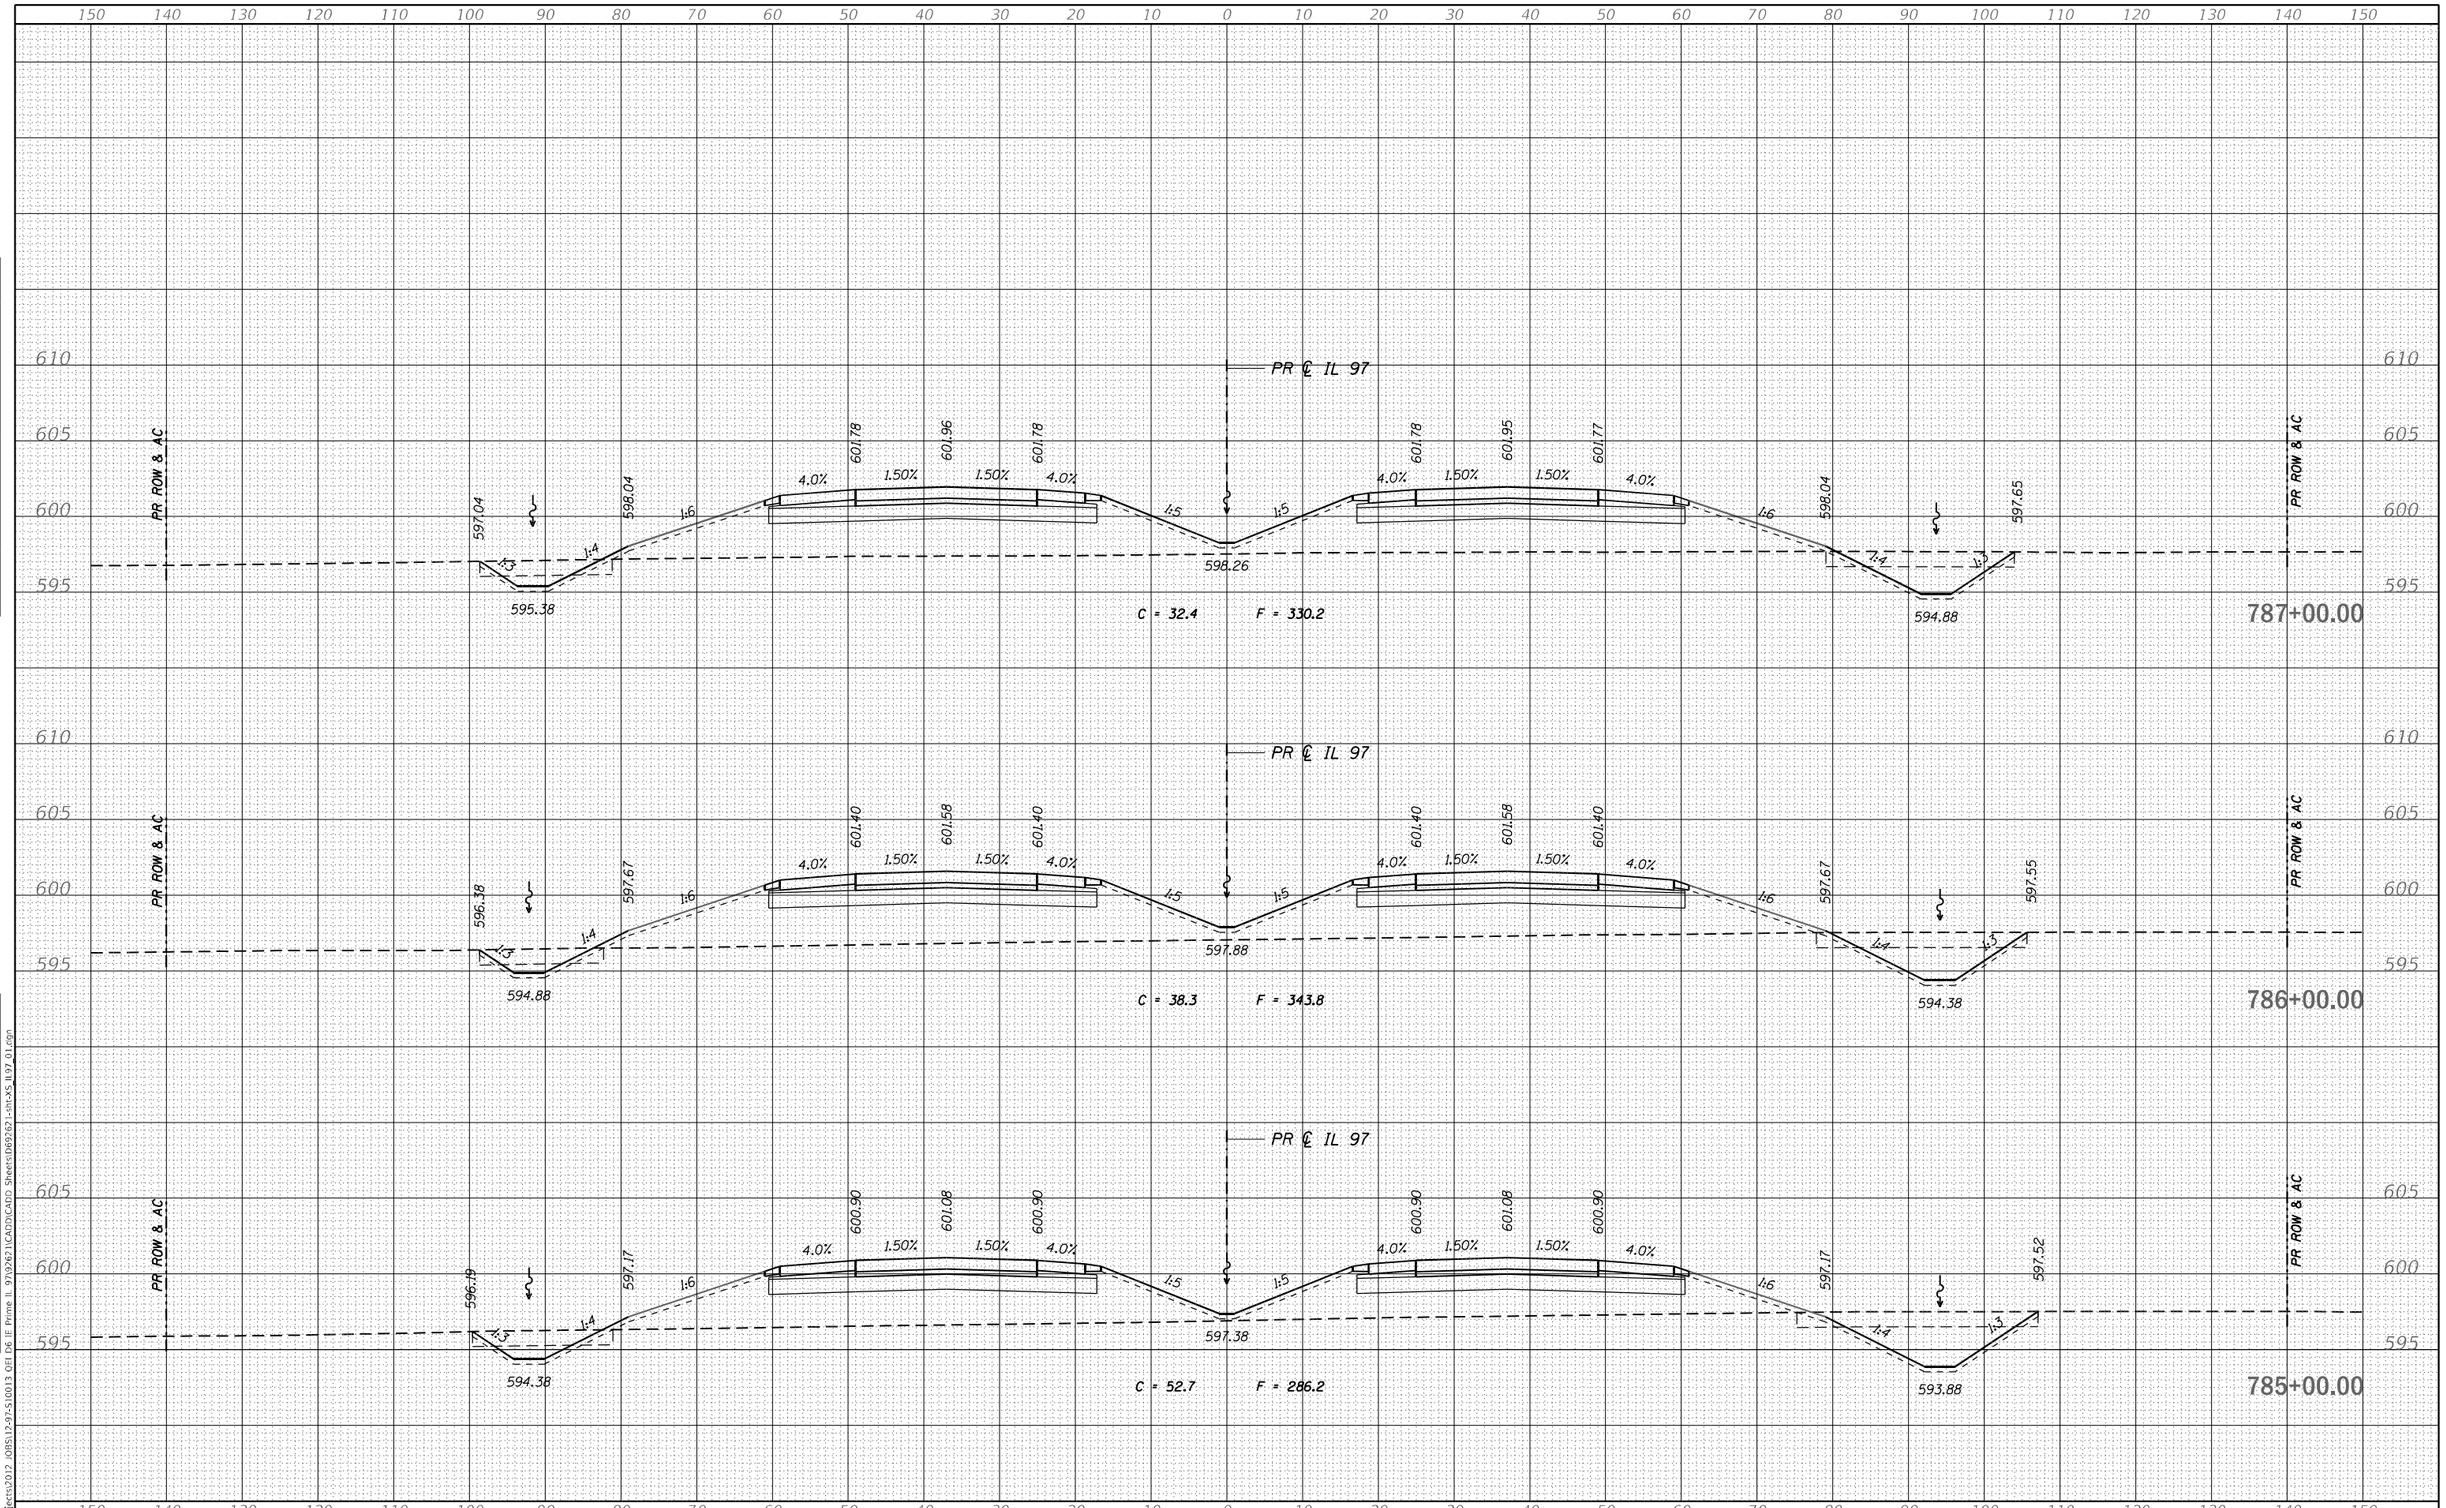

FINAL SURVEY | ORIGINAL SURVEY
NOTE BOOK | SURVEYED | PLOTTED | TEMPLATE | AREAS | AREAS CHECKED | NO. | BY | DATE

MODEL: Default
FILE NAME: S:\Projects\2012 JOBS\12-97-S10013 QEI DE IF Prime IL 97\3262\1CAD\2CAD\3CAD\ Sheets\IB69262-sht-XS_IL97_01.dgn

QUIGG ENGINEERING INC	USER NAME = RGoertz	DESIGNED - RG	REVISED -
		DRAWN - RG	REVISED -
	PLOT SCALE = 20.0000 ' / in.	CHECKED - FBN	REVISED -
	PLOT DATE = 5/8/2026	DATE - 05/08/2026	REVISED -

STATE OF ILLINOIS
DEPARTMENT OF TRANSPORTATION

IL 97
CROSS SECTIONS

SCALE: H 10 : V 5 | SHEET 33 OF 72 SHEETS | STA. 785+00.00 TO STA. 787+00.00

F.A.P. RTE.	SECTION	COUNTY	TOTAL SHEETS	SHEET NO.
67	(S,W)R-2,W-2,PB	SANGAMON	412	328
		CONTRACT NO. 92621		
	ILLINOIS	FED. AID PROJECT		

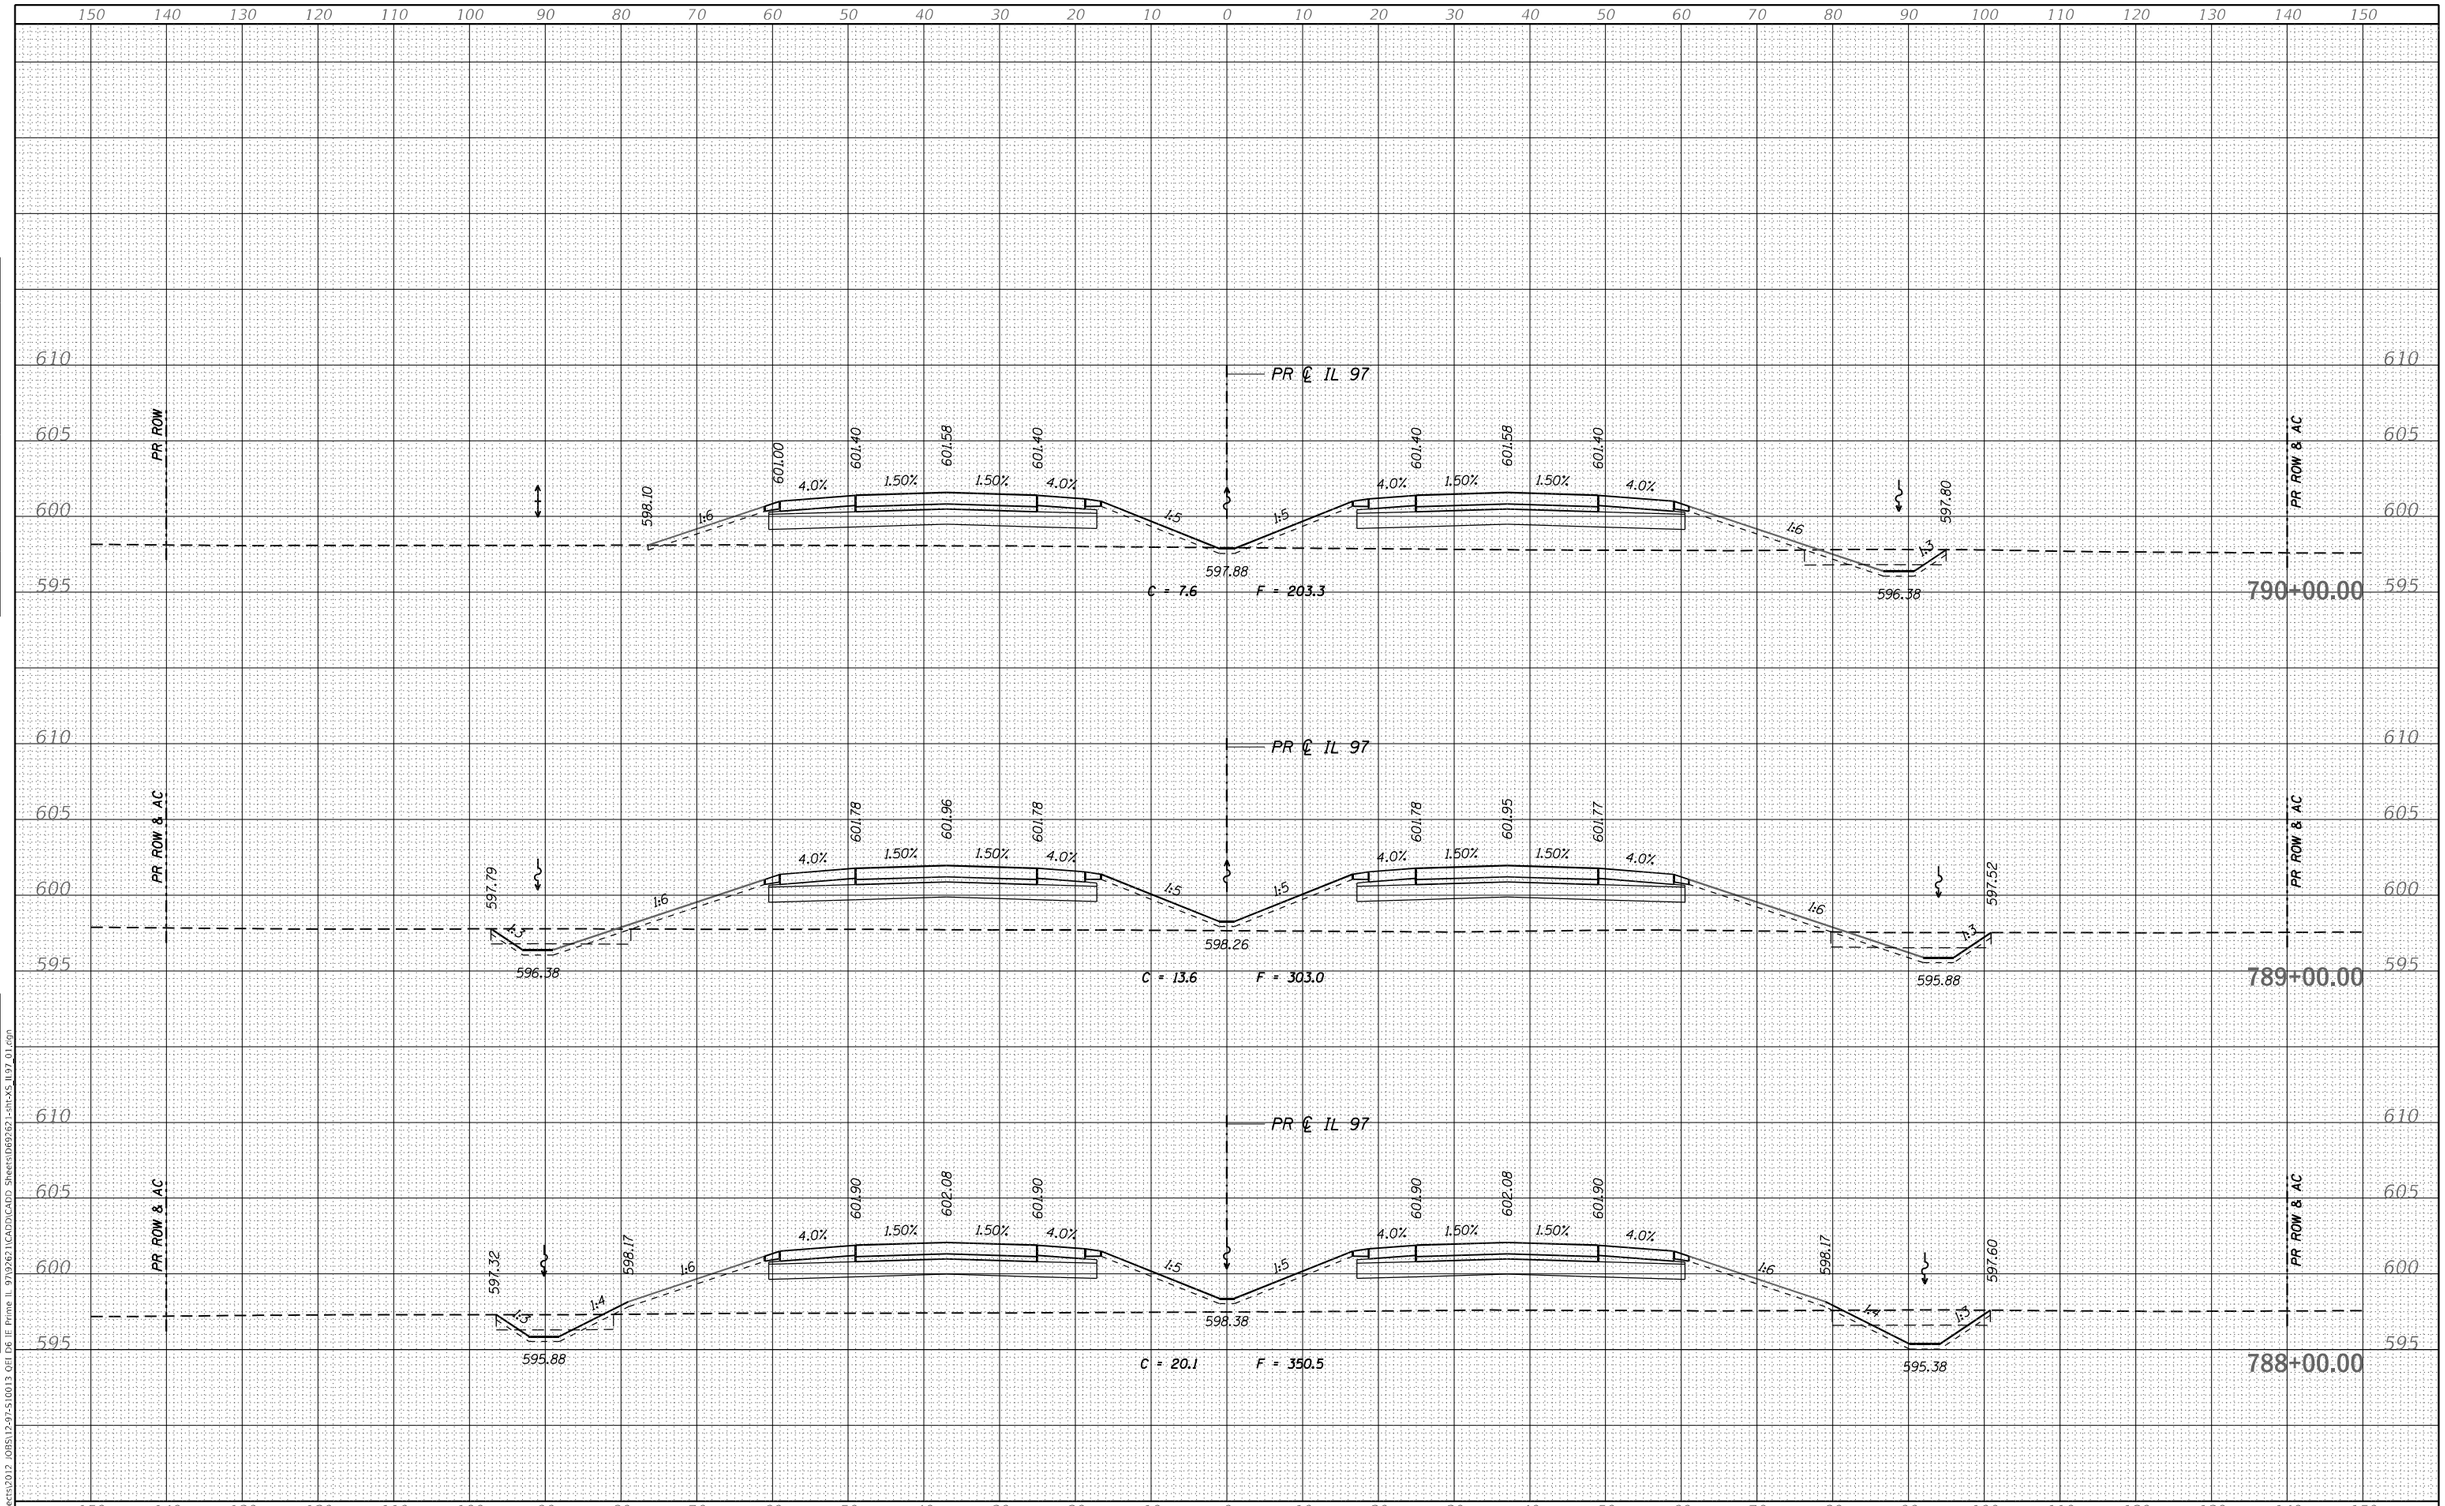

FINAL SURVEY	BY	DATE
NOTE BOOK		
NO.		

SURVEYED
PLOTTED
TEMPLATE
AREAS
AREAS CHECKED

ORIGINAL SURVEY	BY	DATE
NOTE BOOK		
NO.		

SURVEYED
PLOTTED
TEMPLATE
AREAS
AREAS CHECKED

MODEL: Default
FILE NAME: S:\Projects\2012 JOBS\12-97-S\0013 QFI DGN\IF Prime IL 97\12621\CAD\2\CAD Sheets\169262-sht-XS_IL97_01.dgn

QUIGG ENGINEERING INC

USER NAME = RGoertz	DESIGNED - RG	REVISED -
	DRAWN - RG	REVISED -
PLOT SCALE = 20.0000 ' / in.	CHECKED - FBN	REVISED -
PLOT DATE = 5/8/2026	DATE - 05/08/2026	REVISED -

STATE OF ILLINOIS
DEPARTMENT OF TRANSPORTATION

IL 97
CROSS SECTIONS

SCALE: H 10 : V 5 | SHEET 34 OF 72 SHEETS | STA. 788+00.00 TO STA. 790+00.00

F.A.P. RTE.	SECTION	COUNTY	TOTAL SHEETS	SHEET NO.
67	(S,W)R-2,W-2,PB	SANGAMON	412	329
		CONTRACT NO. 92621		
		ILLINOIS	FED. AID PROJECT	

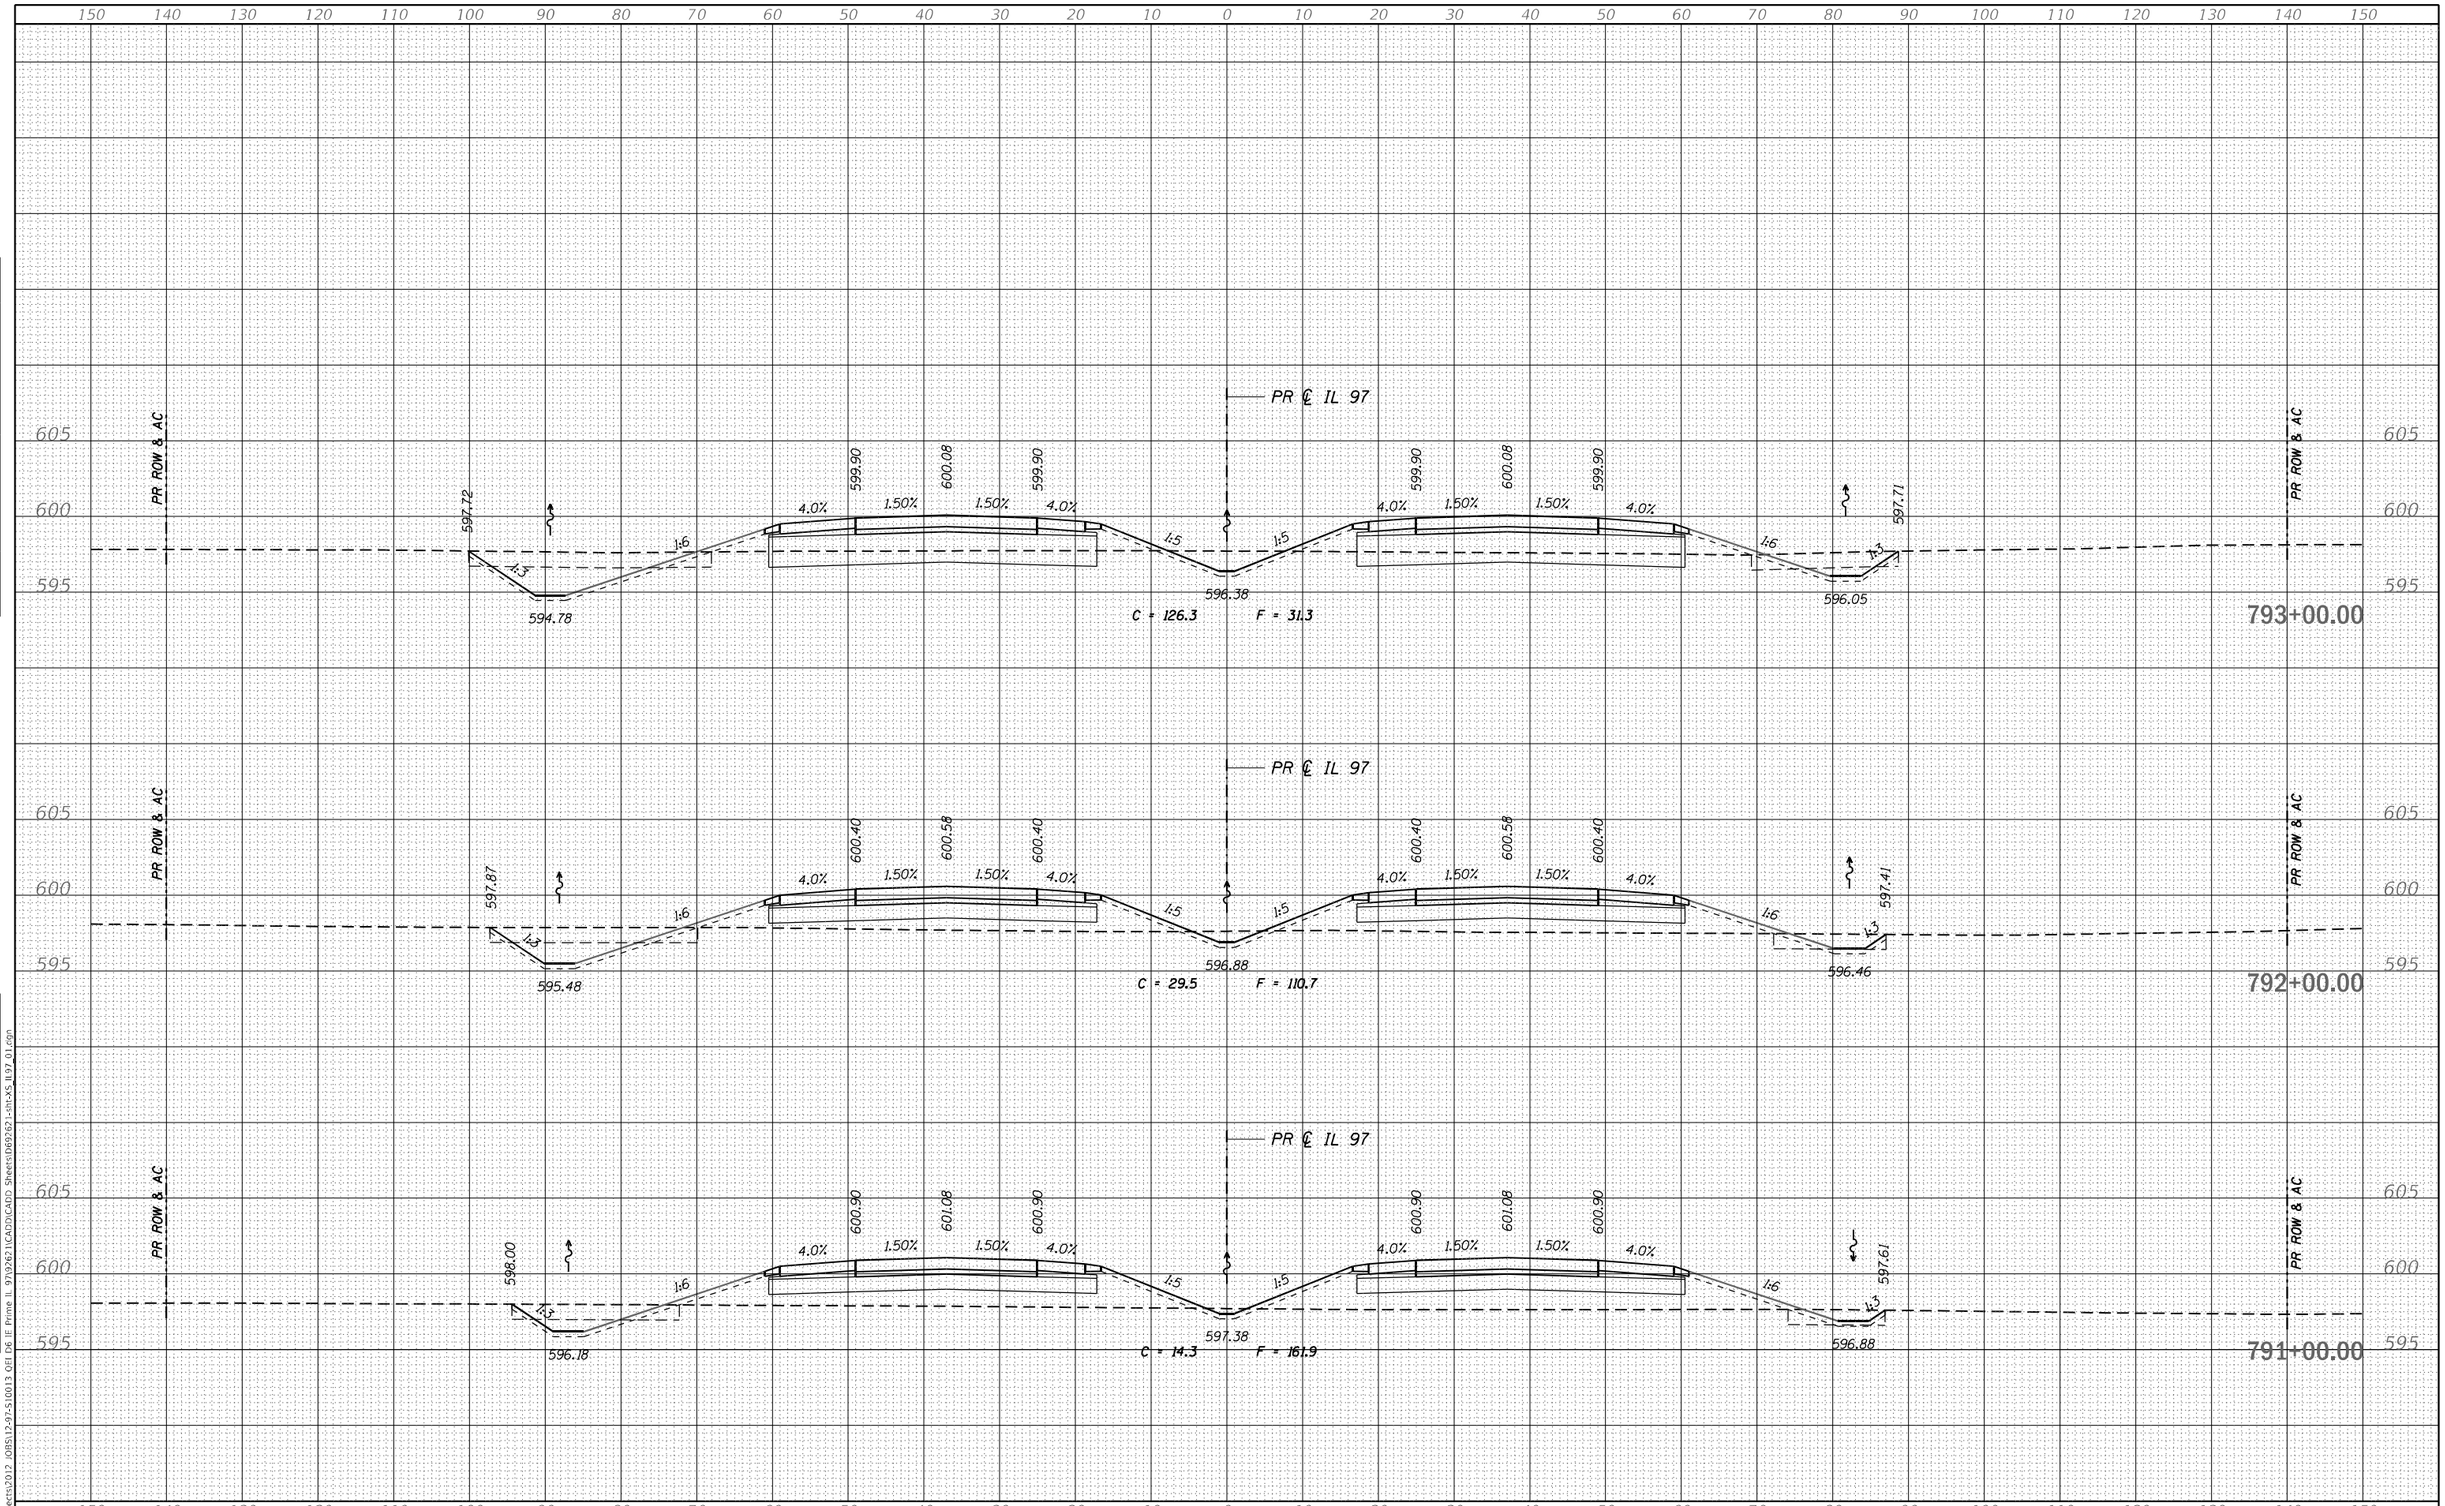

FINAL SURVEY	BY	DATE
NOTE BOOK		
NO.		

ORIGINAL SURVEY	BY	DATE
NOTE BOOK		
NO.		

SURVEYED
PLOTTED
TEMPLATE
AREAS
AREAS CHECKED

MODEL: Default
FILE NAME: S:\Projects\2012 JOBS\12-97-S10013 QEI D6 IE Prime IL 97\92621\CADD\CADD Sheets\D69762_1-sht-XS_IL97_01.dgn

QUIGG ENGINEERING INC

USER NAME = RGoertz	DESIGNED - RG	REVISED -
	DRAWN - RG	REVISED -
PLOT SCALE = 20.0000 ' / in.	CHECKED - FBN	REVISED -
PLOT DATE = 5/8/2026	DATE - 05/08/2026	REVISED -

STATE OF ILLINOIS
DEPARTMENT OF TRANSPORTATION

IL 97
CROSS SECTIONS

SCALE: H 10 : V 5 | SHEET 35 OF 72 SHEETS | STA. 791+00.00 | TO STA. 793+00.00

F.A.P. RTE.	SECTION	COUNTY	TOTAL SHEETS	SHEET NO.
67	(S,W)R-2,W-2,PB	SANGAMON	412	330
		CONTRACT NO. 92621		
	ILLINOIS	FED. AID PROJECT		

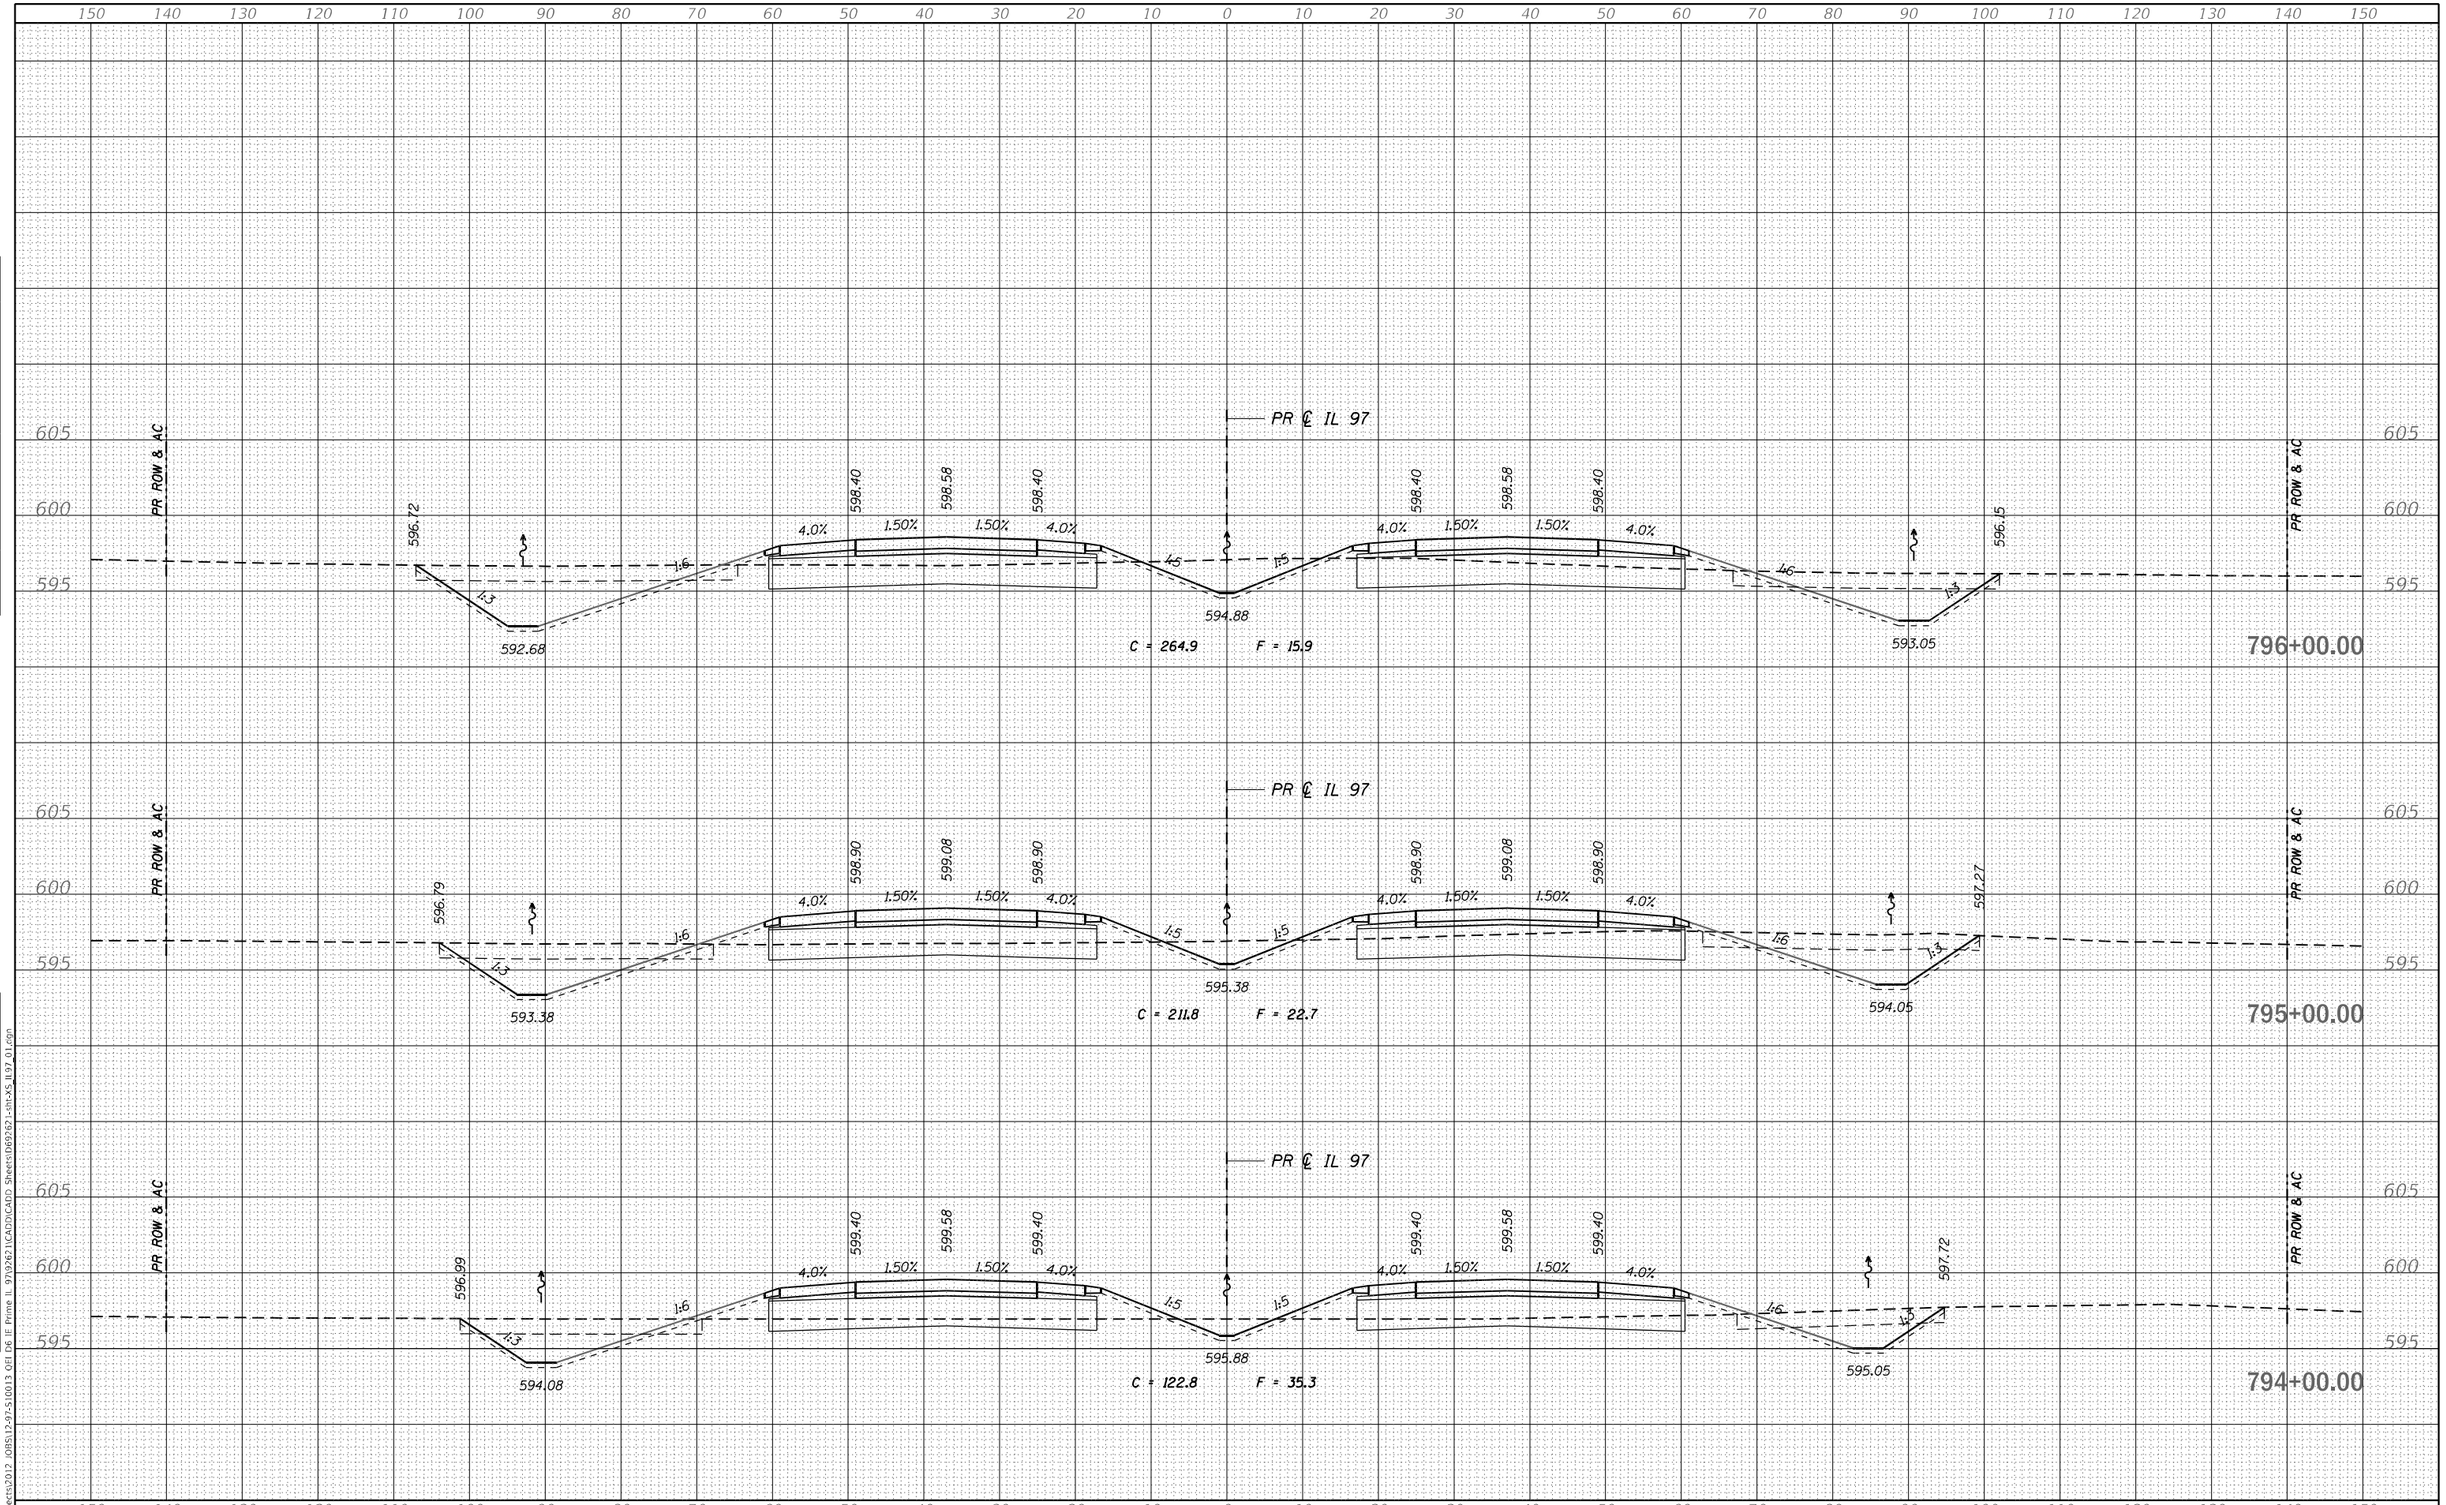

FINAL SURVEY	NOTE BOOK	NO.
SURVEYED		
PLOTTED		
TEMPLATE		
AREAS		
AREAS CHECKED		

BY	DATE

ORIGINAL SURVEY	NOTE BOOK	NO.
SURVEYED		
PLOTTED		
TEMPLATE		
AREAS		
AREAS CHECKED		

BY	DATE

MODEL: Default
FILE NAME: S:\Projects\2012 JOBS\12-97-S10013 QEI D6 IE Prime IL 97\92621\CADD\CADD Sheets\D69262 1-sht-XS_IL97_01.dgn

QUIGG ENGINEERING INC

USER NAME = RGoertz	DESIGNED - RG	REVISED -
	DRAWN - RG	REVISED -
PLOT SCALE = 20.0000 ' / in.	CHECKED - FBN	REVISED -
PLOT DATE = 5/8/2026	DATE - 05/08/2026	REVISED -

STATE OF ILLINOIS
DEPARTMENT OF TRANSPORTATION

IL 97
CROSS SECTIONS

SCALE: H 10 : V 5 | SHEET 36 OF 72 SHEETS | STA. 794+00.00 | TO STA. 796+00.00

F.A.P. RTE.	SECTION	COUNTY	TOTAL SHEETS	SHEET NO.
67	(S,W)R-2,W-2,PB	SANGAMON	412	331
		CONTRACT NO. 92621		
		ILLINOIS	FED. AID PROJECT	

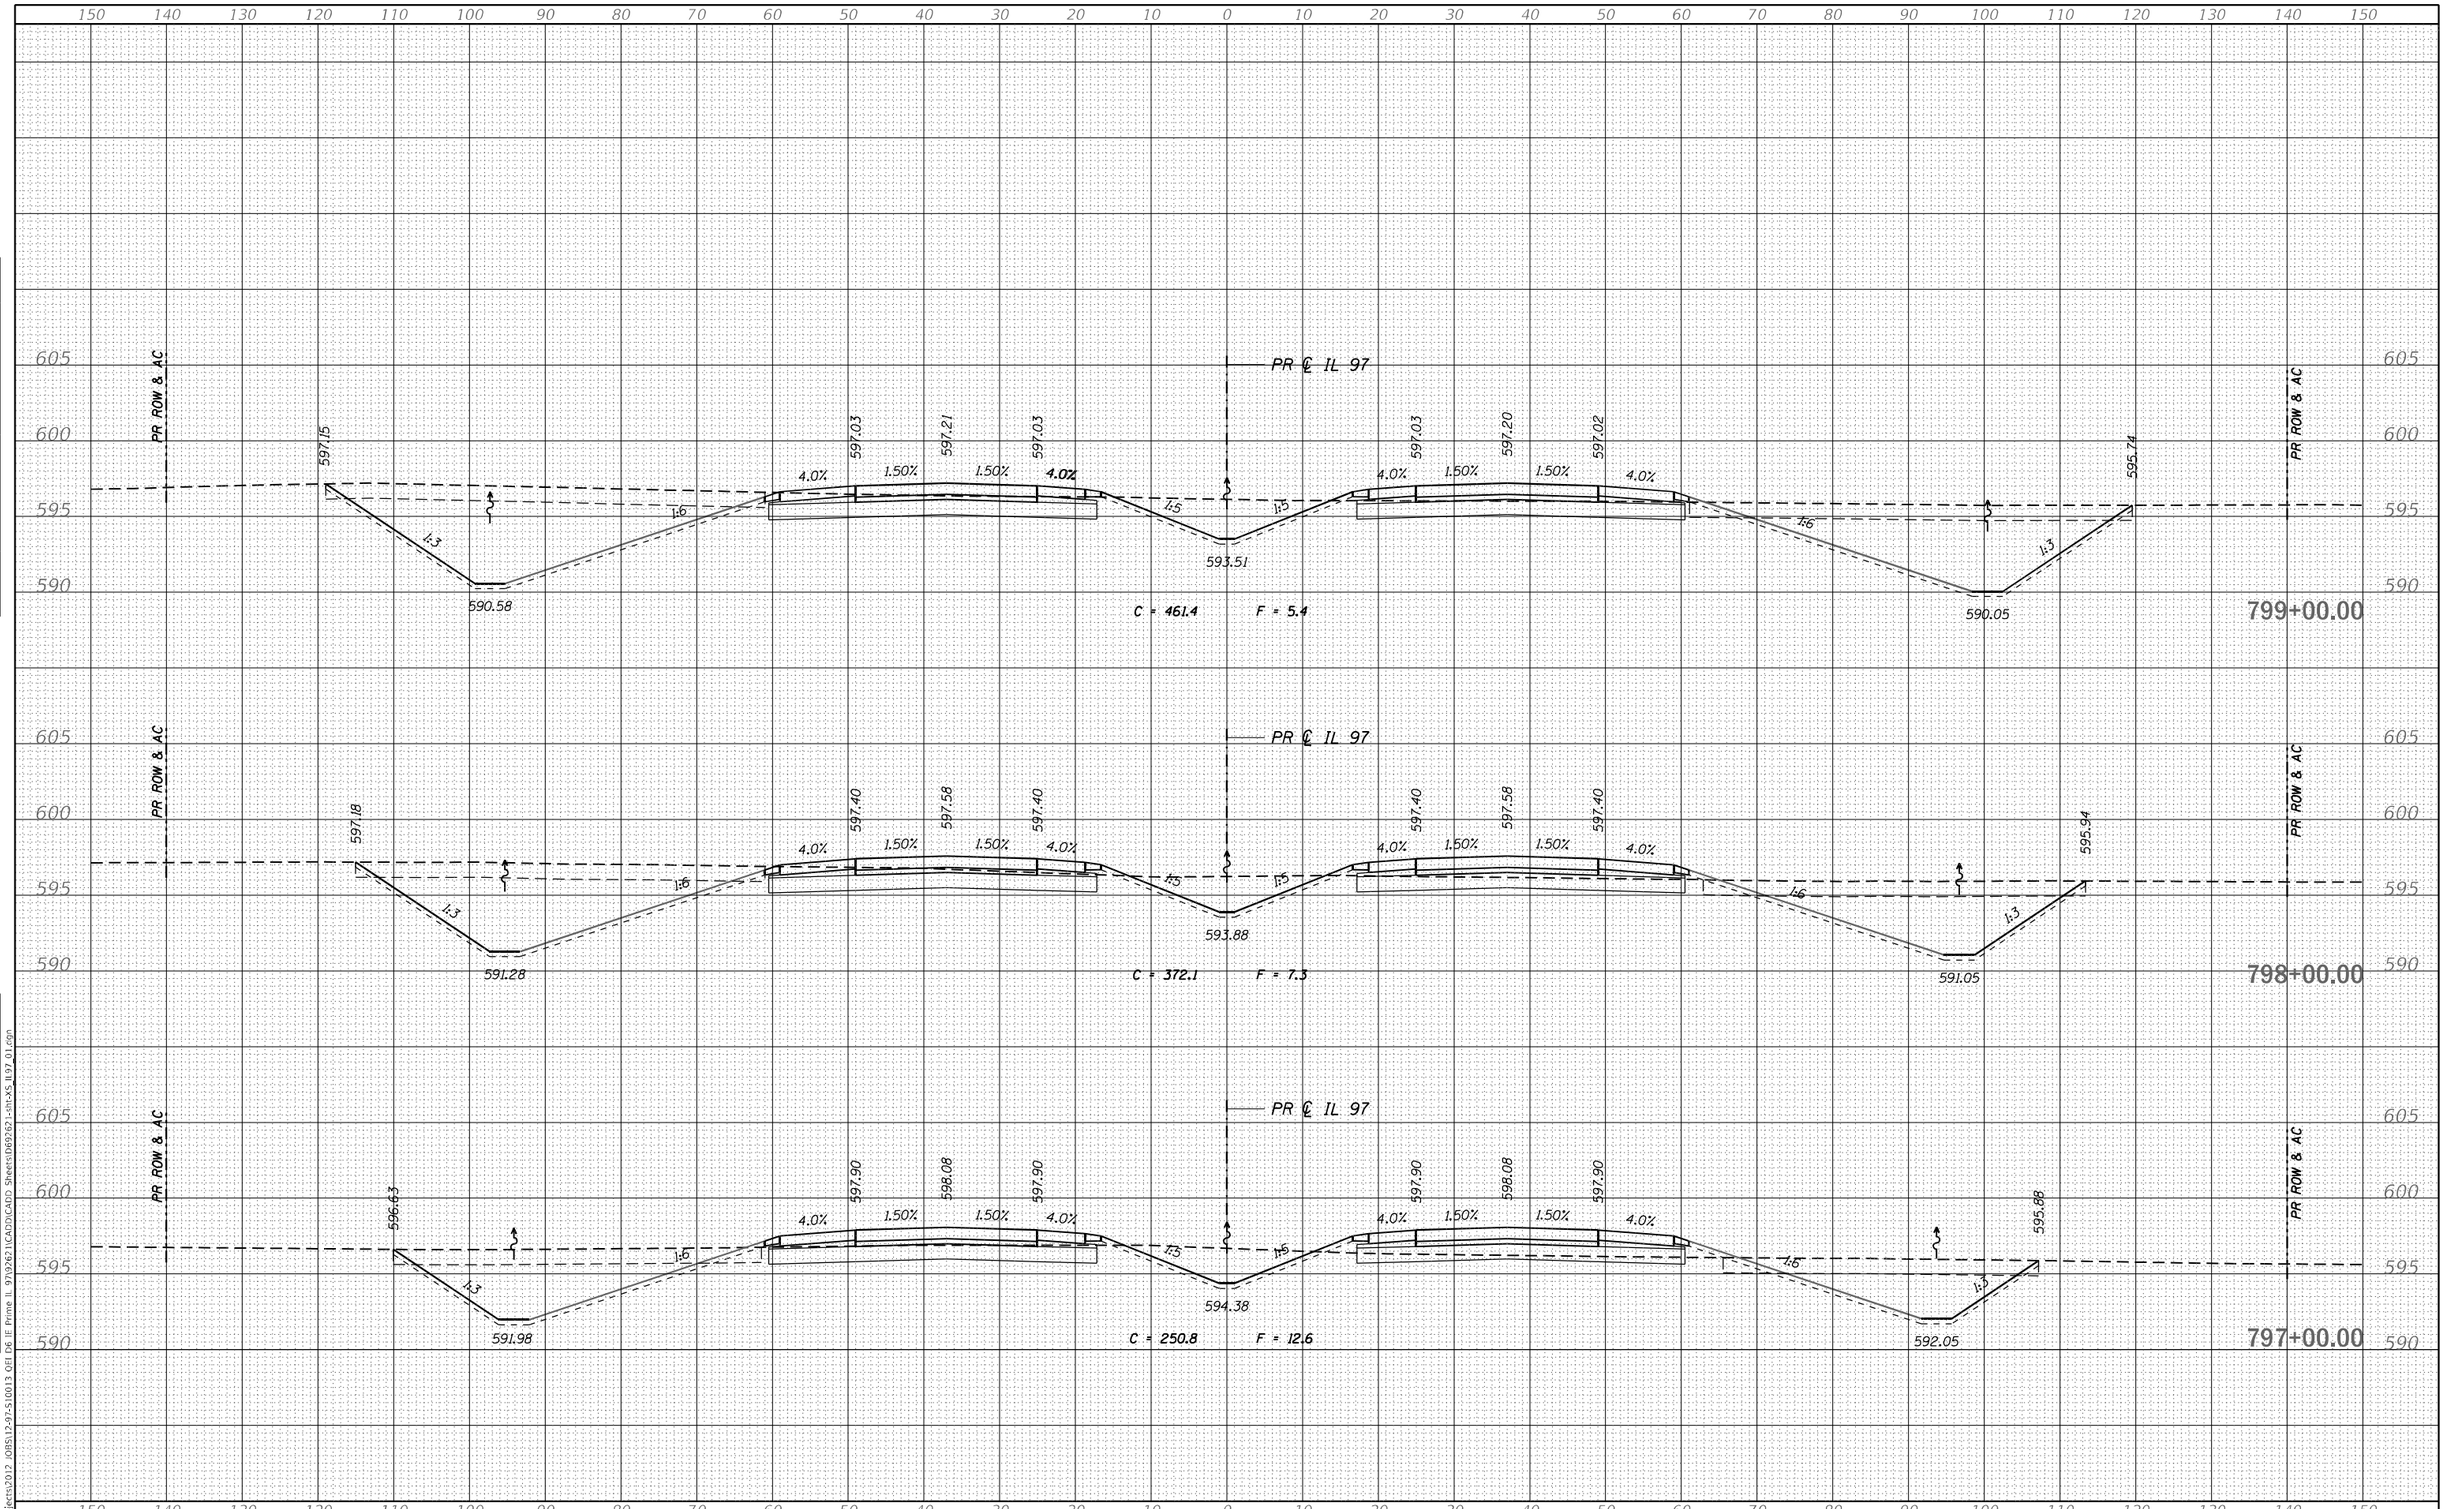

USER NAME = RGoertz	DESIGNED - RG	REVISED -	
	DRAWN - RG	REVISED -	
PLOT SCALE = 20.0000 ' / in.	CHECKED - FBN	REVISED -	
PLOT DATE = 5/8/2026	DATE - 05/08/2026	REVISED -	

QUIGG ENGINEERING INC

STATE OF ILLINOIS
DEPARTMENT OF TRANSPORTATION

IL 97
CROSS SECTIONS

SCALE: H 10 : V 5 | SHEET 37 OF 72 SHEETS | STA. 797+00.00 | TO STA. 799+00.00

F.A.P. RTE.	SECTION	COUNTY	TOTAL SHEETS	SHEET NO.
67	(S,W)R-2,W-2,PB	SANGAMON	412	332
		CONTRACT NO. 92621		
	ILLINOIS	FED. AID PROJECT		

FINAL SURVEY NOTE BOOK NO. | SURVEYED PLOTTED TEMPLATE AREAS AREAS CHECKED | BY | DATE

ORIGINAL SURVEY NOTE BOOK NO. | SURVEYED PLOTTED TEMPLATE AREAS AREAS CHECKED | BY | DATE

MODEL: Default
FILE NAME: S:\Projects\2012 JOBS\12-97-S10013 QFI D6 IE Prime IL 97\92621\CADD\CADD Sheets\d692621-sht-XS IL97 01.dgn

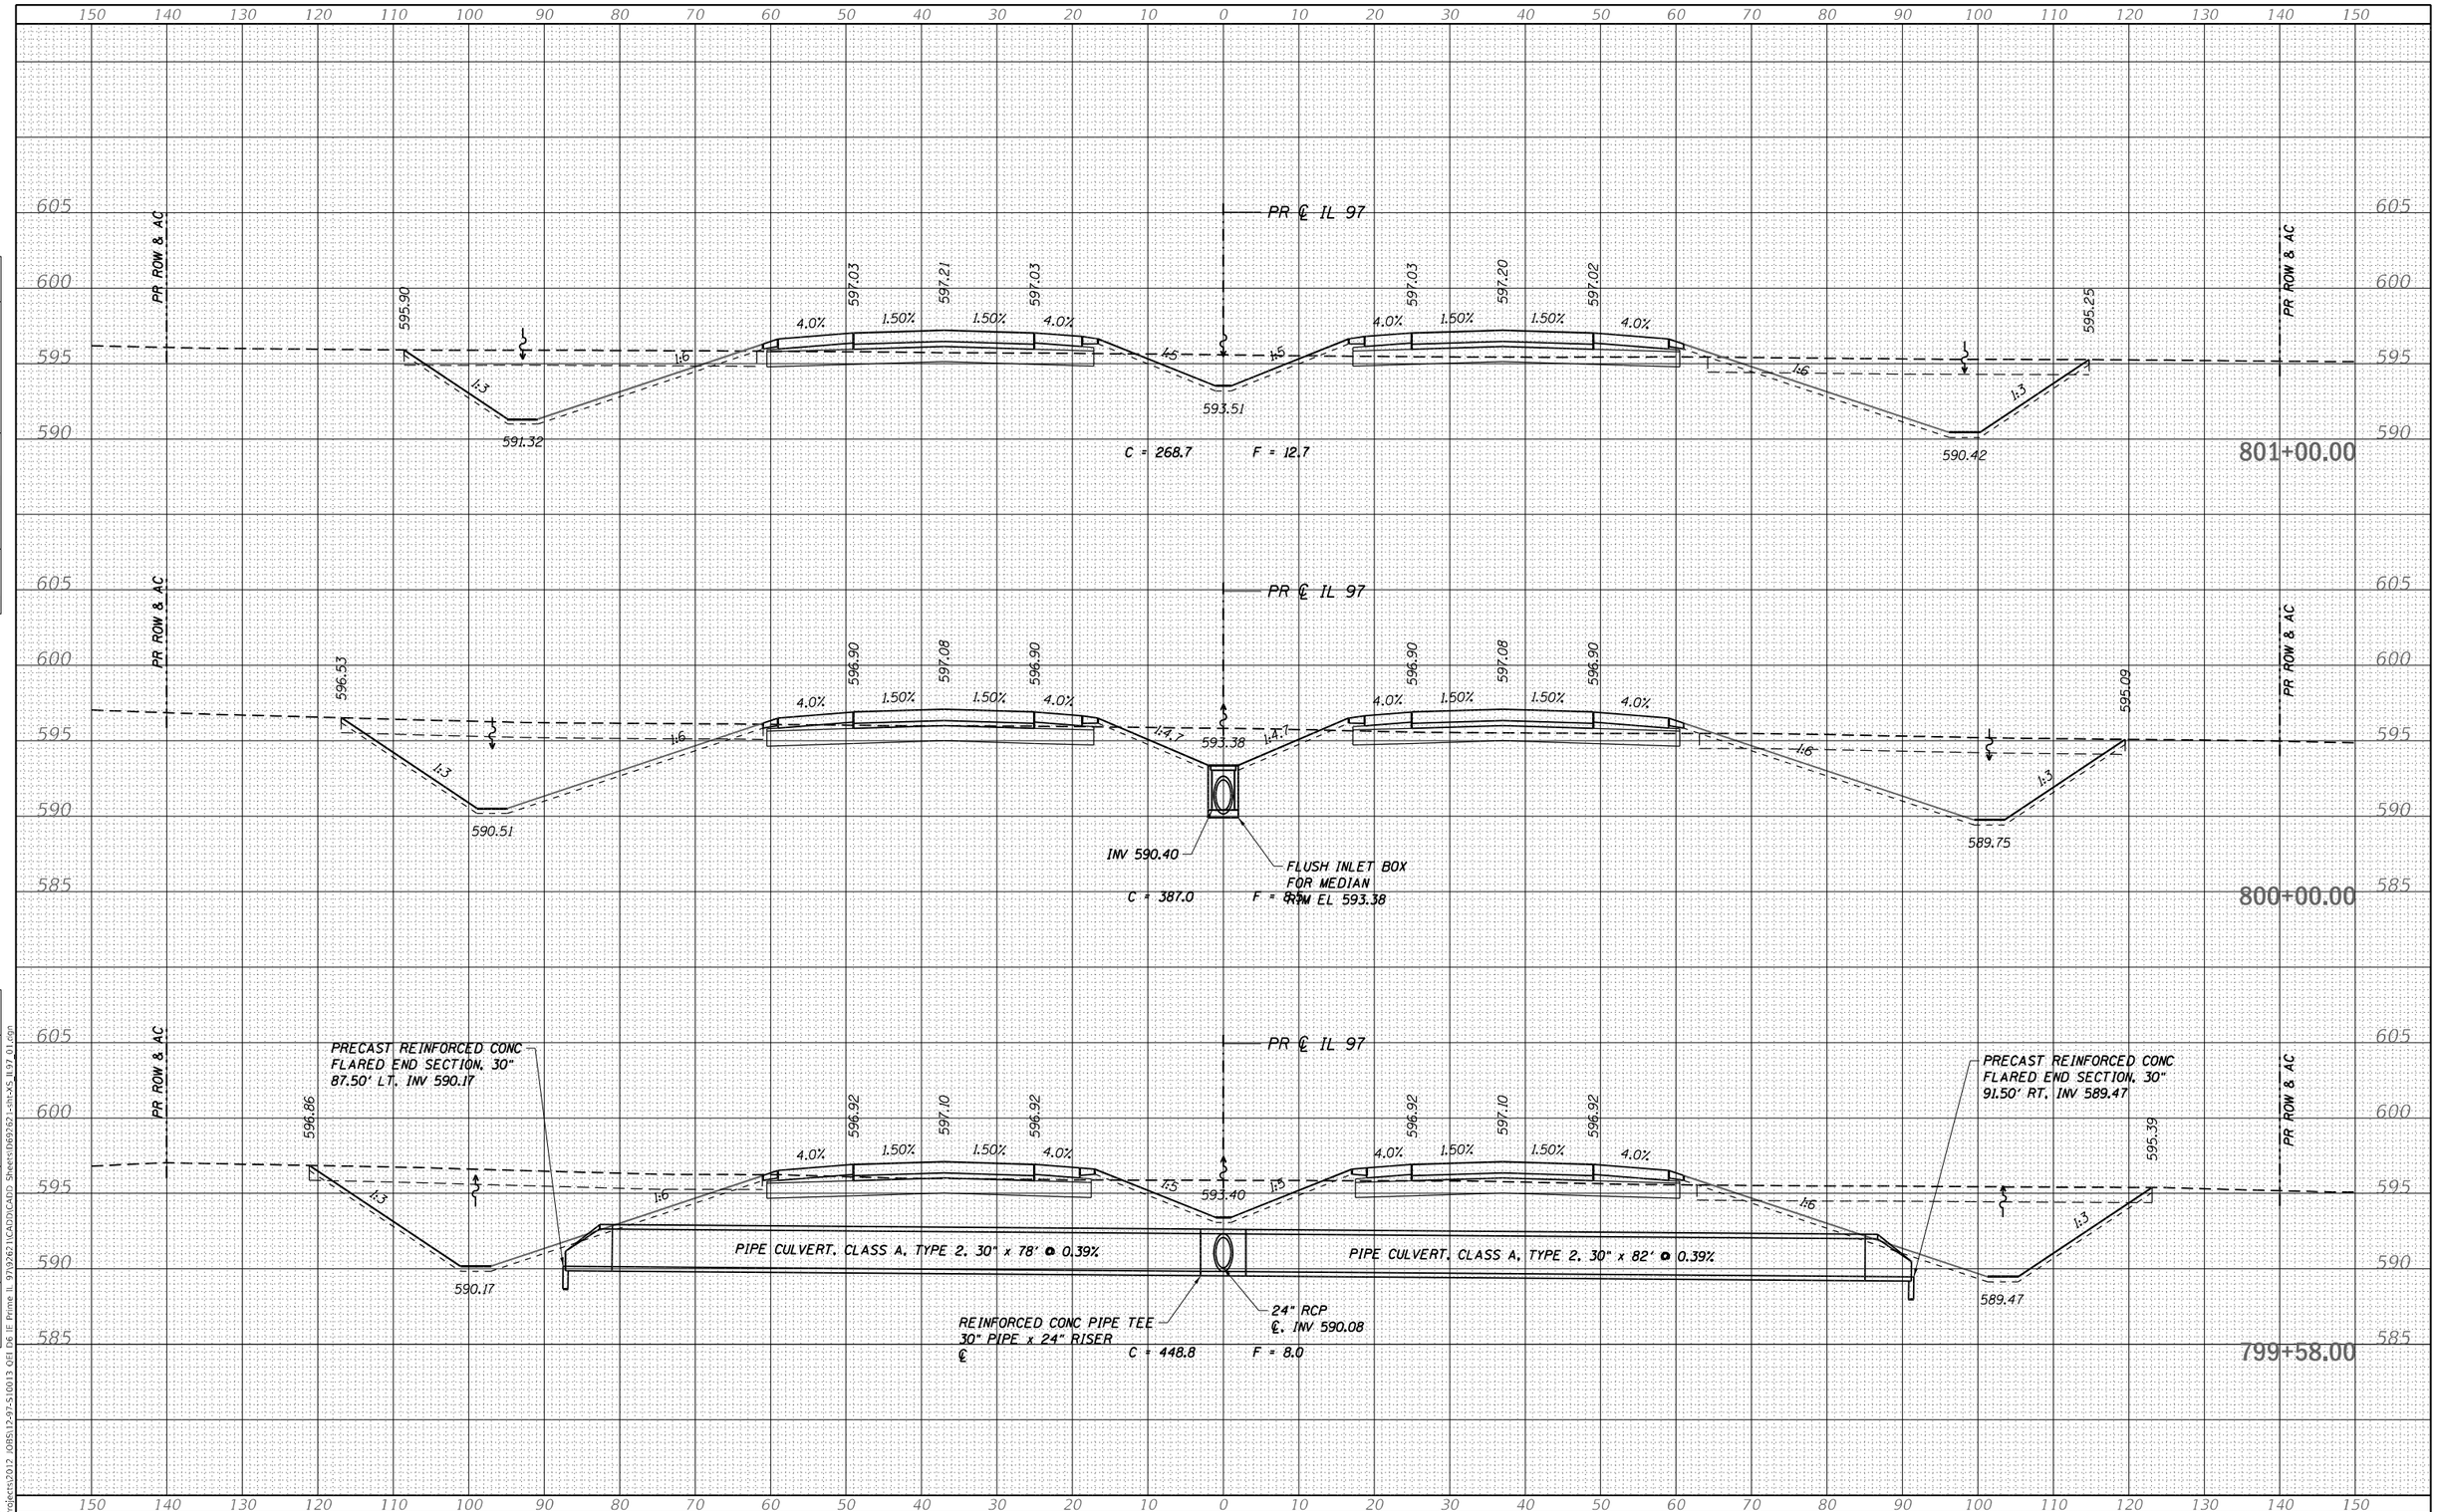

FINAL SURVEY — NOTE BOOK — NO. — SURVEYED — PLOTTED — TEMPLATE — AREAS — AREAS CHECKED — BY — DATE

ORIGINAL SURVEY — NOTE BOOK — NO. — SURVEYED — PLOTTED — TEMPLATE — AREAS — AREAS CHECKED — BY — DATE

MODEL: Default
FILE NAME: S:\Projects\2012 JOBS\12-97-5\0013 QEI D6 IE Prime IL 97\9297621\CADD\CADD Sheets\D692762-sht-XS IL97 01.dgn

QEI QUIGG ENGINEERING INC	USER NAME = RGoertz	DESIGNED - RG	REVISED -	**STATE OF ILLINOIS DEPARTMENT OF TRANSPORTATION**
		DRAWN - RG	REVISED -	
	PLOT SCALE = 20.0000 ' / in.	CHECKED - FBN	REVISED -	
	PLOT DATE = 5/8/2026	DATE - 05/08/2026	REVISED -	

IL 97
CROSS SECTIONS

SCALE: H 10 : V 5 | SHEET 38 OF 72 SHEETS | STA. 799+58.00 | TO STA. 801+00.00

F.A.P. RTE.	SECTION	COUNTY	TOTAL SHEETS	SHEET NO.
67	(S,W)R-2,W-2,PB	SANGAMON	412	333
		CONTRACT NO. 92621		
	ILLINOIS	FED. AID PROJECT		

150 140 130 120 110 100 90 80 70 60 50 40 30 20 10 0 10 20 30 40 50 60 70 80 90 100 110 120 130 140 150

605
600
595

PR ℄ IL 97

PR ROW
594.63
FIELD ENTRANCE
4.1%
597.88
598.28
598.46
598.28
4.0%
1.50%
1.50%
4.0%
4:5
1:5
594.76
C = 24.7
F = 278.1
598.28
598.45
598.27
4.0%
1.50%
1.50%
4.0%
1:6
1:3
594.81
PR ROW & AC

804+00.00

605
600
595

PR ℄ IL 97

PR ROW & AC
595.04
1:3
1:6
592.93
597.90
598.08
597.90
4.0%
1.50%
1.50%
4.0%
1:5
1:5
594.38
C = 60.5
F = 119.2
597.90
598.08
597.90
4.0%
1.50%
1.50%
4.0%
1:6
1:3
591.76
594.87
PR ROW & AC

803+00.00

590

605
600
595

PR ℄ IL 97

PR ROW & AC
595.58
1:3
1:6
592.12
597.40
597.58
597.40
4.0%
1.50%
1.50%
4.0%
1:5
1:5
593.88
C = 151.9
F = 22.4
597.40
597.58
597.40
4.0%
1.50%
1.50%
4.0%
1:6
1:3
591.09
595.30
PR ROW & AC

802+00.00

590

150 140 130 120 110 100 90 80 70 60 50 40 30 20 10 0 10 20 30 40 50 60 70 80 90 100 110 120 130 140 150

FINAL SURVEY	NOTE BOOK	NO.
ORIGINAL SURVEY	NOTE BOOK	NO.

	BY	DATE
SURVEYED		
PLOTTED		
TEMPLATE		
AREAS		
AREAS CHECKED		

MODEL: Default
FILE NAME: S:\Projects\2012 JOBS\12-97-S10013 QEI D6 IE Prime IL 97\92621\CADD\CADD Sheets\D69262 1-sht-XS IL97 01.dgn

QUIGG ENGINEERING INC

USER NAME = RGoertz	DESIGNED - RG	REVISED -
	DRAWN - RG	REVISED -
PLOT SCALE = 20.0000 ' / in.	CHECKED - FBN	REVISED -
PLOT DATE = 5/8/2026	DATE - 05/08/2026	REVISED -

STATE OF ILLINOIS
DEPARTMENT OF TRANSPORTATION

IL 97
CROSS SECTIONS

SCALE: H 10 : V 5 | SHEET 39 OF 72 SHEETS | STA. 802+00.00 TO STA. 804+00.00

F.A.P. RTE.	SECTION	COUNTY	TOTAL SHEETS	SHEET NO.
67	(S,W)R-2,W-2,PB	SANGAMON	412	334
		CONTRACT NO. 92621		
		ILLINOIS	FED. AID PROJECT	

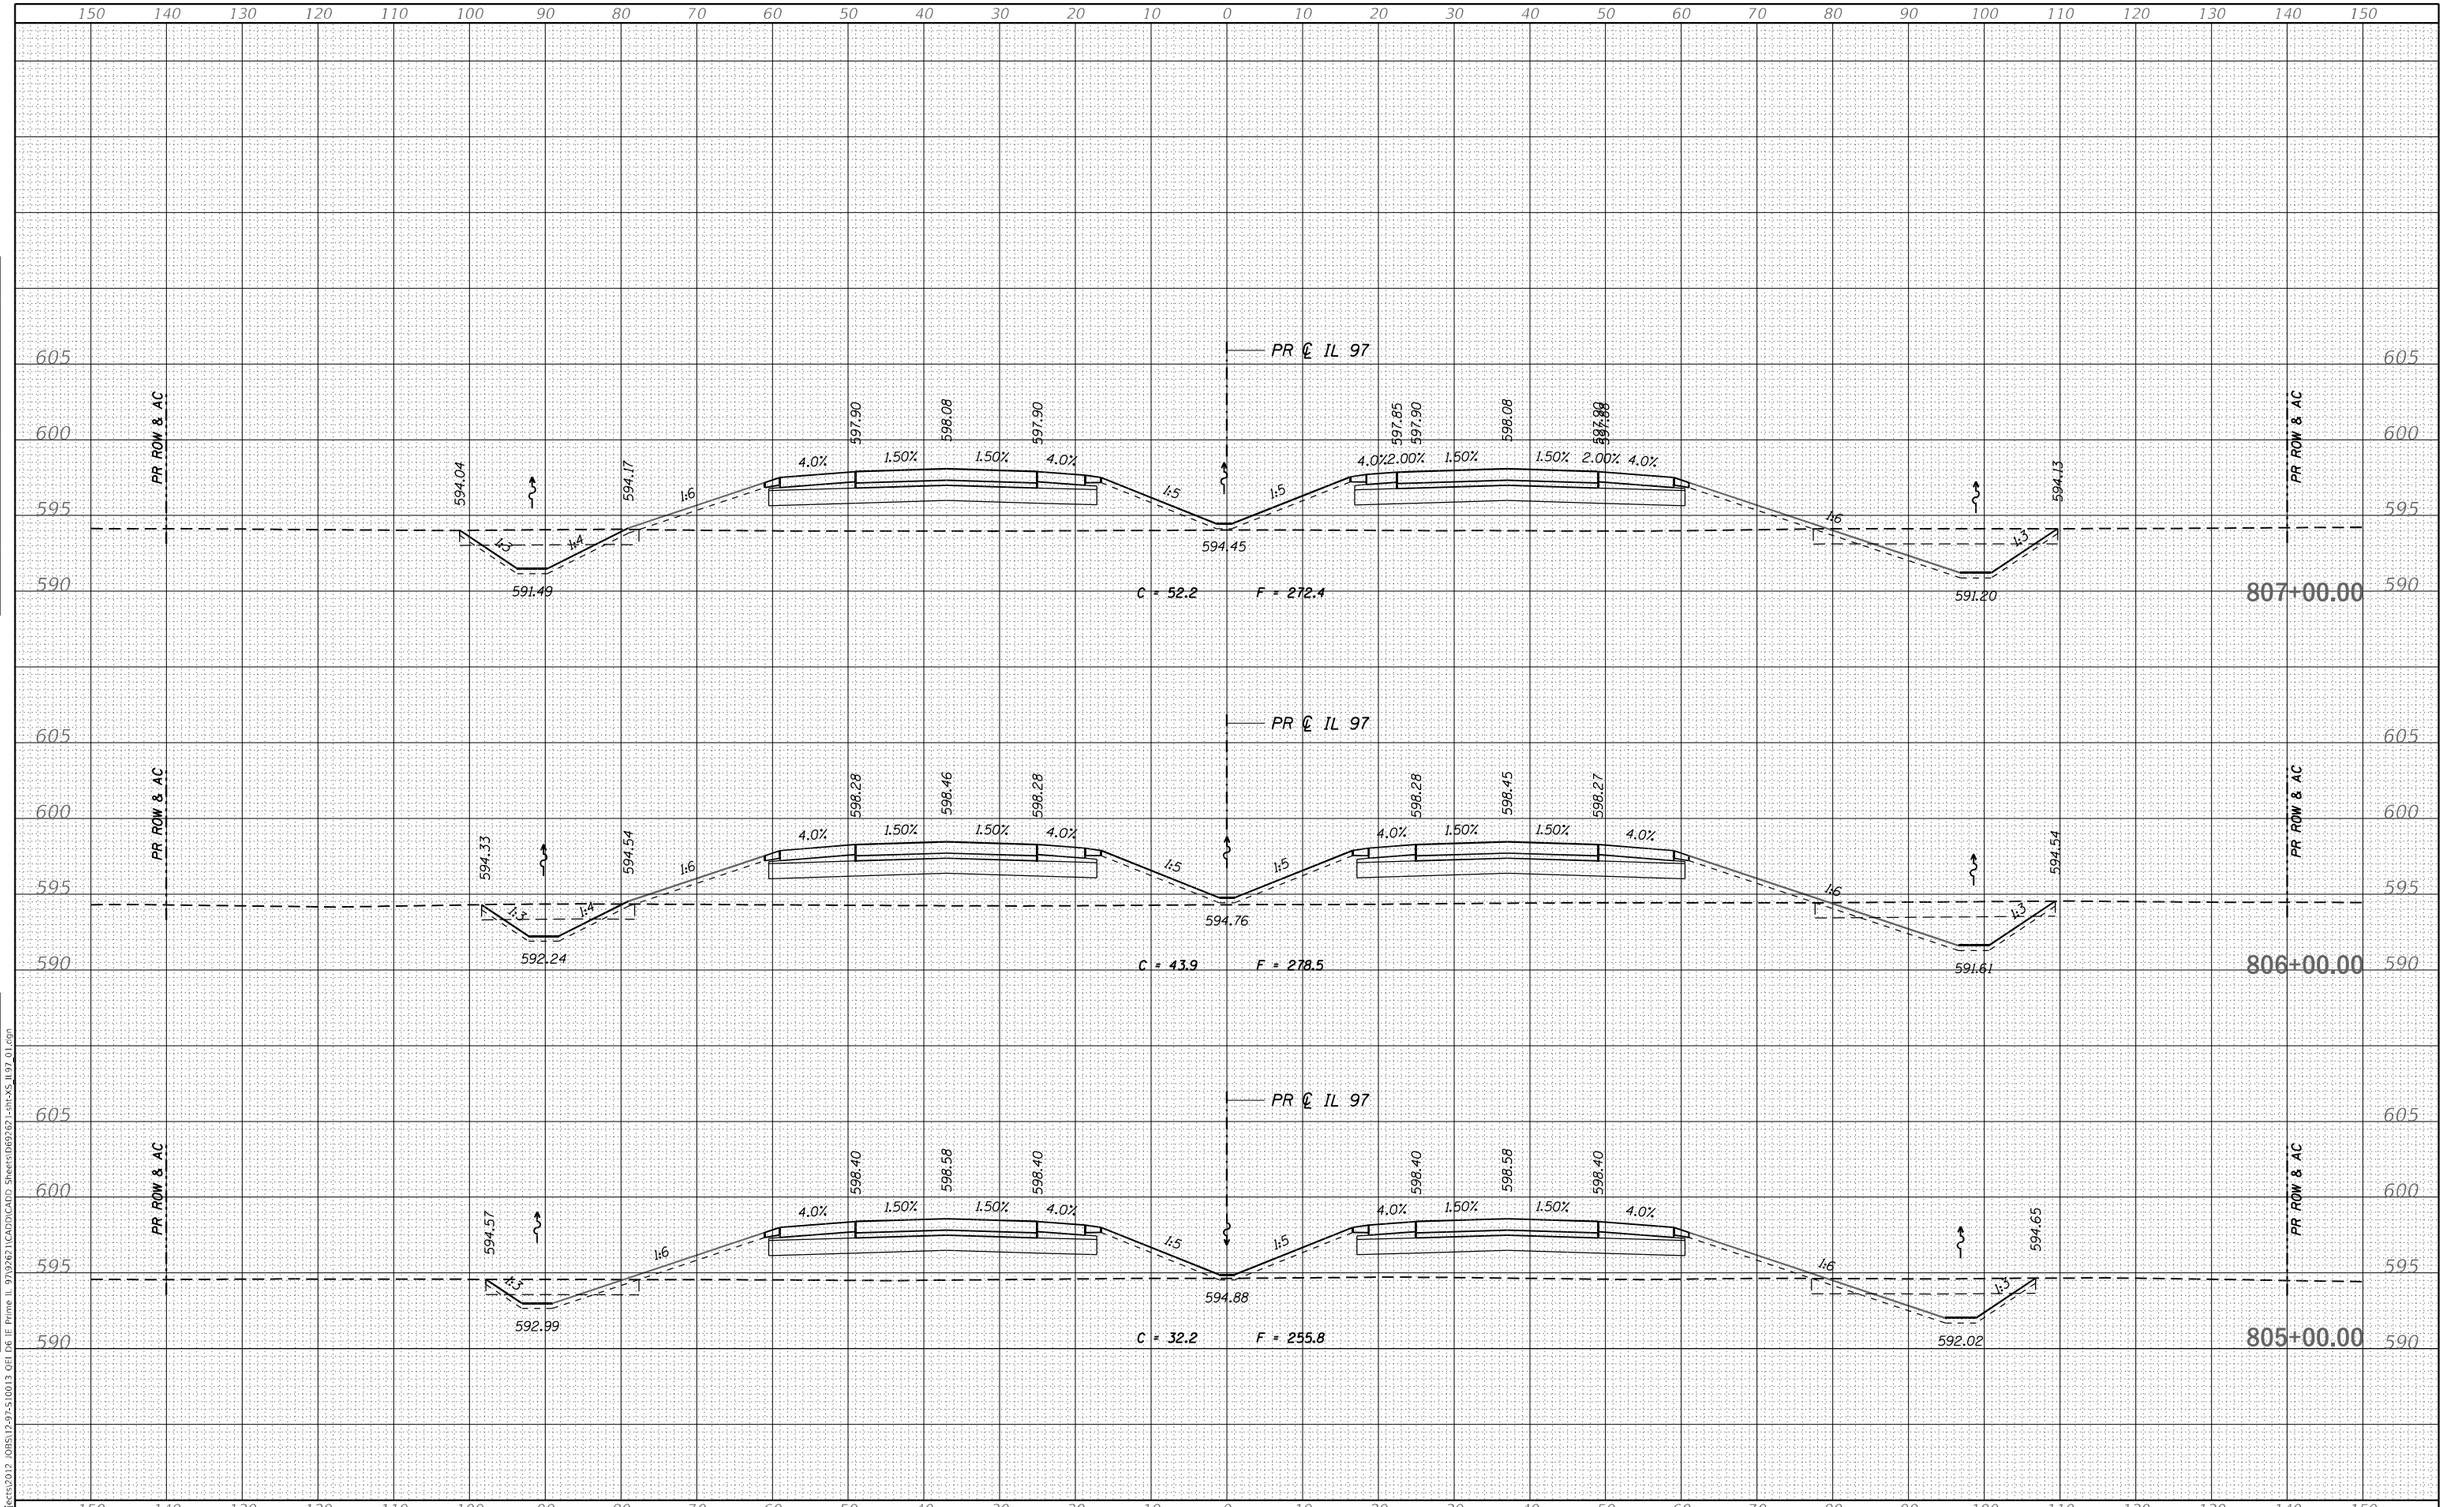

FINAL SURVEY
ORIGINAL SURVEY

	BY	DATE
SURVEYED		
PLOTTED		
TEMPLATE		
NOTE BOOK		
AREAS		
NO.	AREAS CHECKED	

MODEL: Default
FILE NAME: S:\Projects\2012 JOBS\12-97-S10013 QEI D6 IE Prime IL 97\92621\CADD\CADD Sheets\D692621-sht-XS_IL97_01.dgn

QUIGG ENGINEERING INC	USER NAME = RGoertz	DESIGNED - RG	REVISED -	
		DRAWN - RG	REVISED -	
	PLOT SCALE = 20.0000 ' / in.	CHECKED - FBN	REVISED -	
	PLOT DATE = 5/8/2026	DATE - 05/08/2026	REVISED -	

STATE OF ILLINOIS
DEPARTMENT OF TRANSPORTATION

IL 97
CROSS SECTIONS

SCALE: H 10 : V 5 | SHEET 40 OF 72 SHEETS | STA. 805+00.00 | TO STA. 807+00.00

F.A.P. RTE.	SECTION	COUNTY	TOTAL SHEETS	SHEET NO.
67	(S,W)R-2,W-2,PB	SANGAMON	412	335
		CONTRACT NO. 92621		
	ILLINOIS	FED. AID PROJECT		

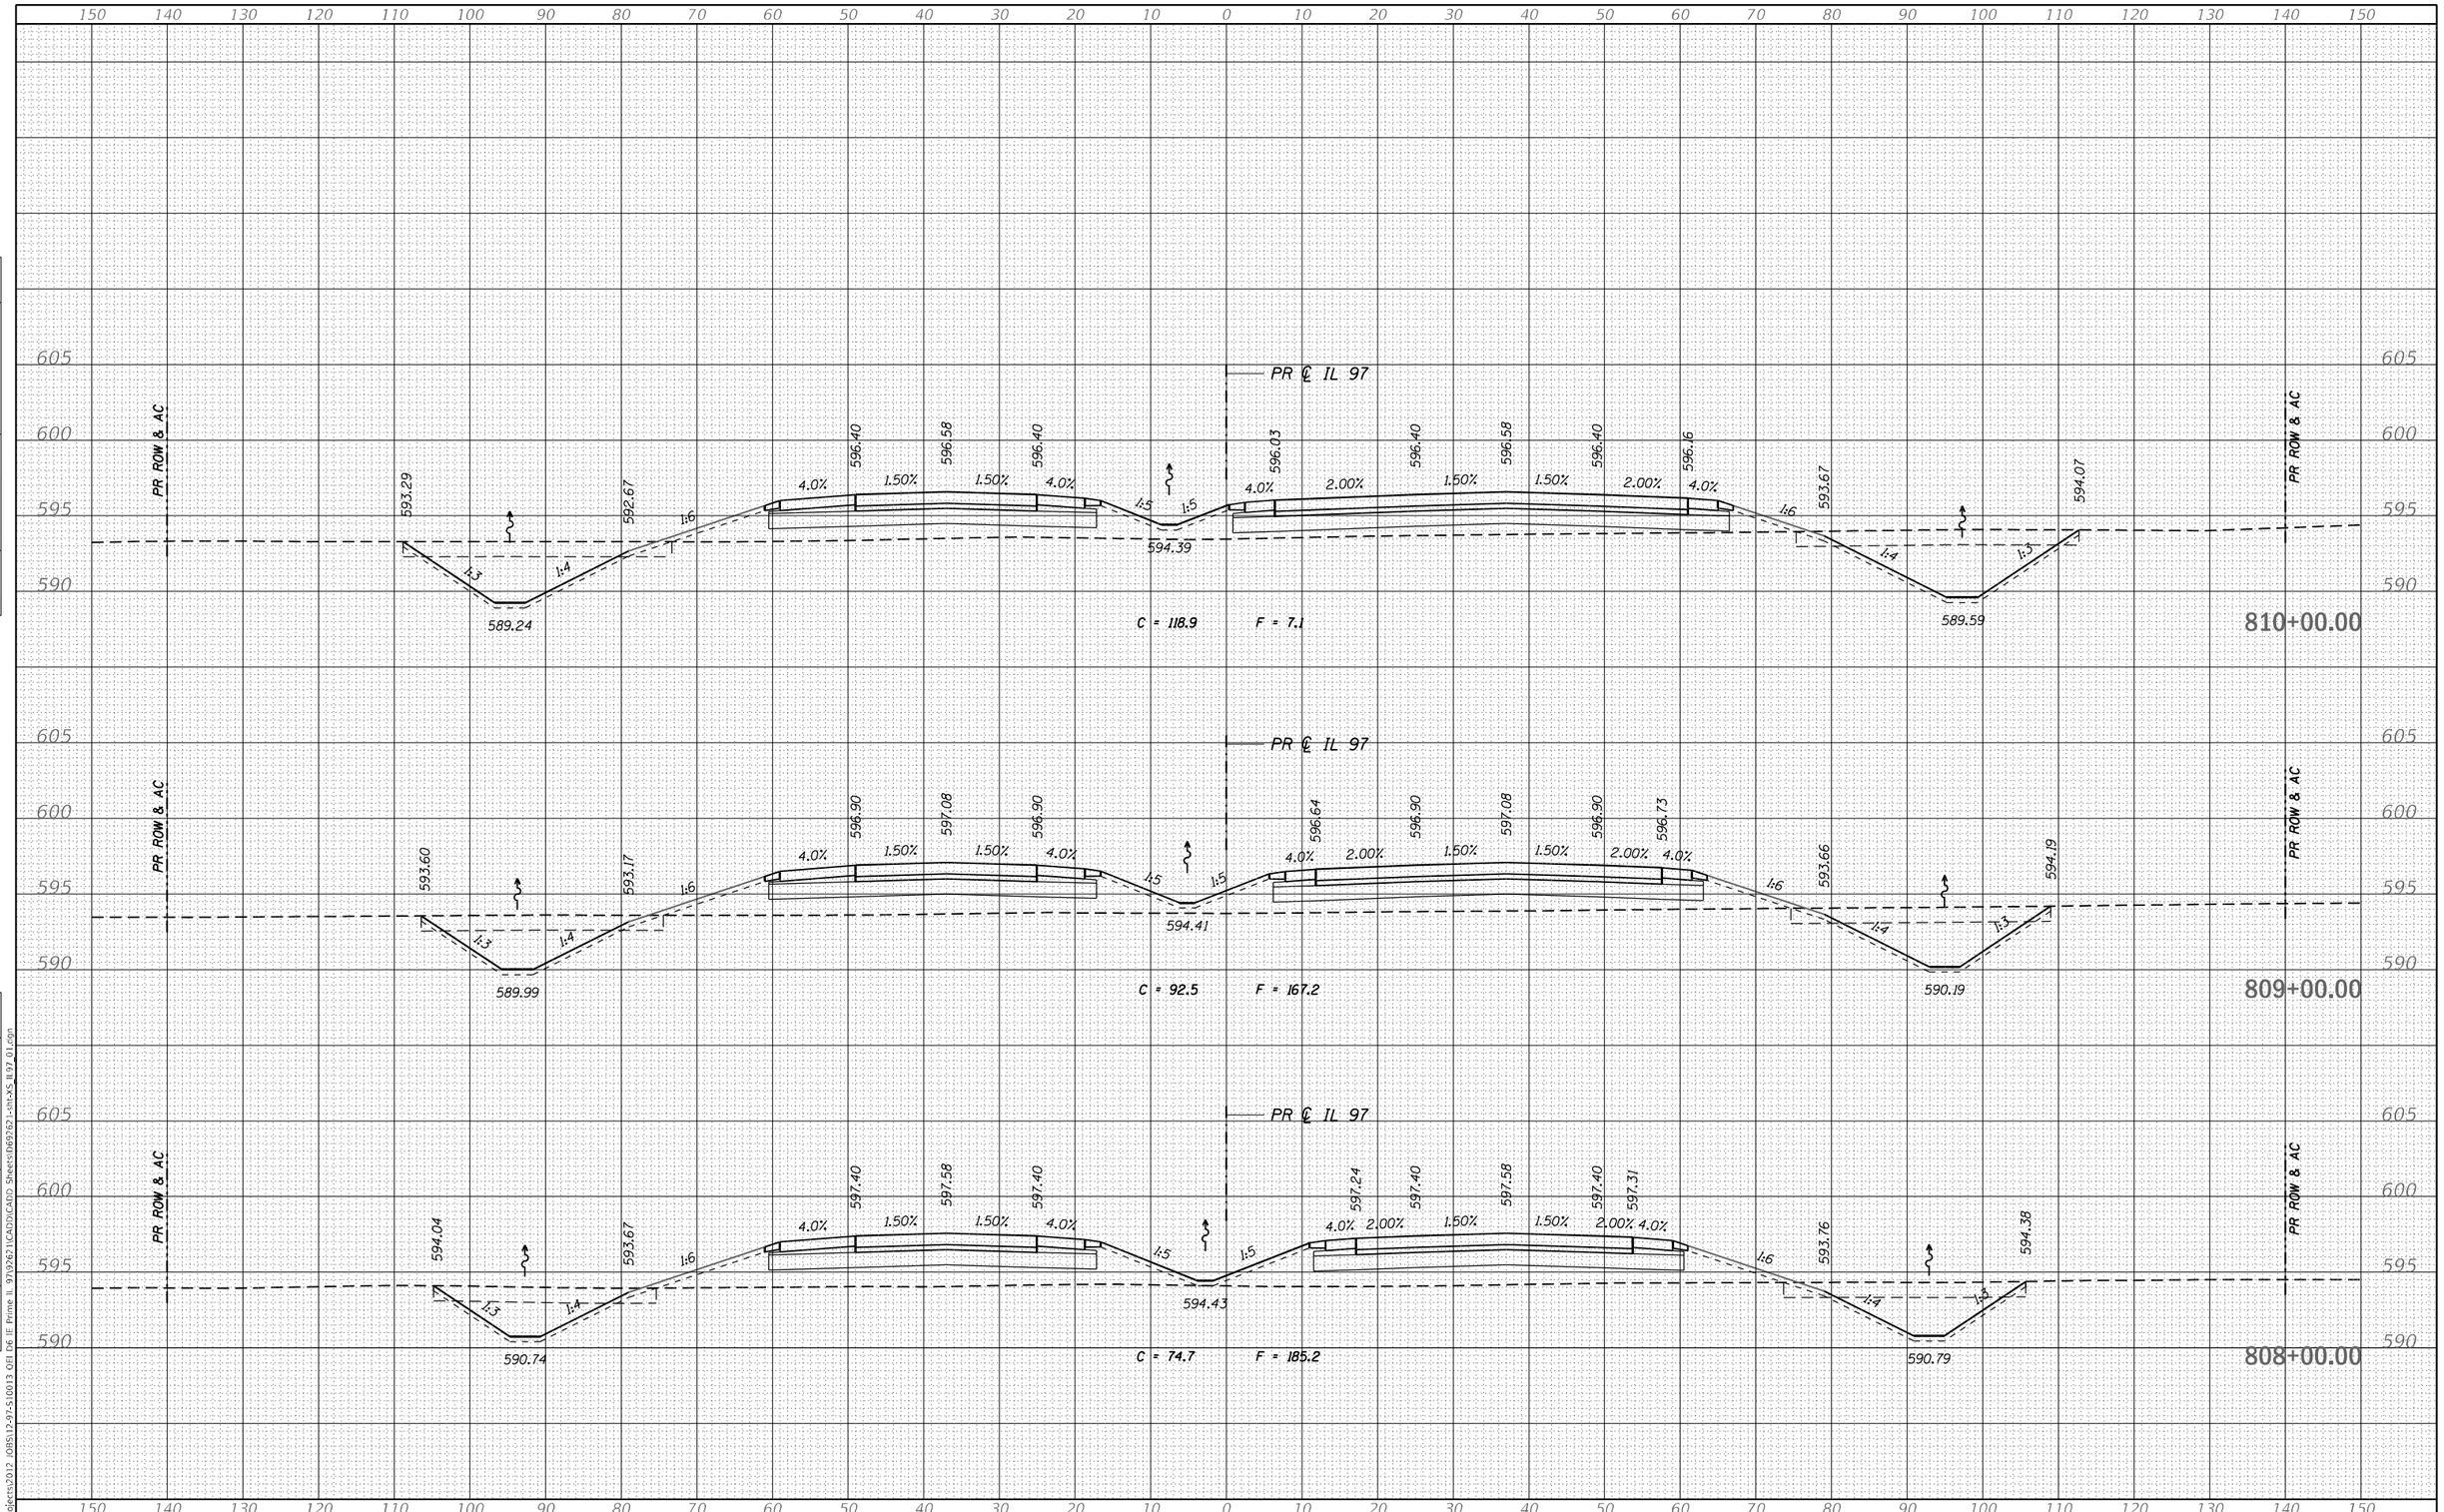

FINAL SURVEY	NOTE BOOK	NO.
SURVEYED		
PLOTTED		
TEMPLATE		
AREAS		
AREAS CHECKED		

ORIGINAL SURVEY	NOTE BOOK	NO.
SURVEYED		
PLOTTED		
TEMPLATE		
AREAS		
AREAS CHECKED		

BY	DATE

MODEL: Default
FILE NAME: S:\Projects\2012 JOBS\12-97-S10013 QFI DE IE Prime IL 97\92621\CADD\CADD Sheets\fd92621-dht-XS_IL97_01.dgn

QUIGG ENGINEERING INC	USER NAME = RGoertz	DESIGNED - RG	REVISED -
		DRAWN - RG	REVISED -
	PLOT SCALE = 20.0000 ' / in.	CHECKED - FBN	REVISED -
	PLOT DATE = 5/8/2026	DATE - 05/08/2026	REVISED -

STATE OF ILLINOIS
DEPARTMENT OF TRANSPORTATION

IL 97
CROSS SECTIONS

SCALE: H 10 : V 5 | SHEET 41 OF 72 SHEETS | STA. 808+00.00 | TO STA. 810+00.00

F.A.P. RTE.	SECTION	COUNTY	TOTAL SHEETS	SHEET NO.
67	(S,W)R-2,W-2,PB	SANGAMON	412	336
		CONTRACT NO. 92621		
	ILLINOIS	FED. AID PROJECT		

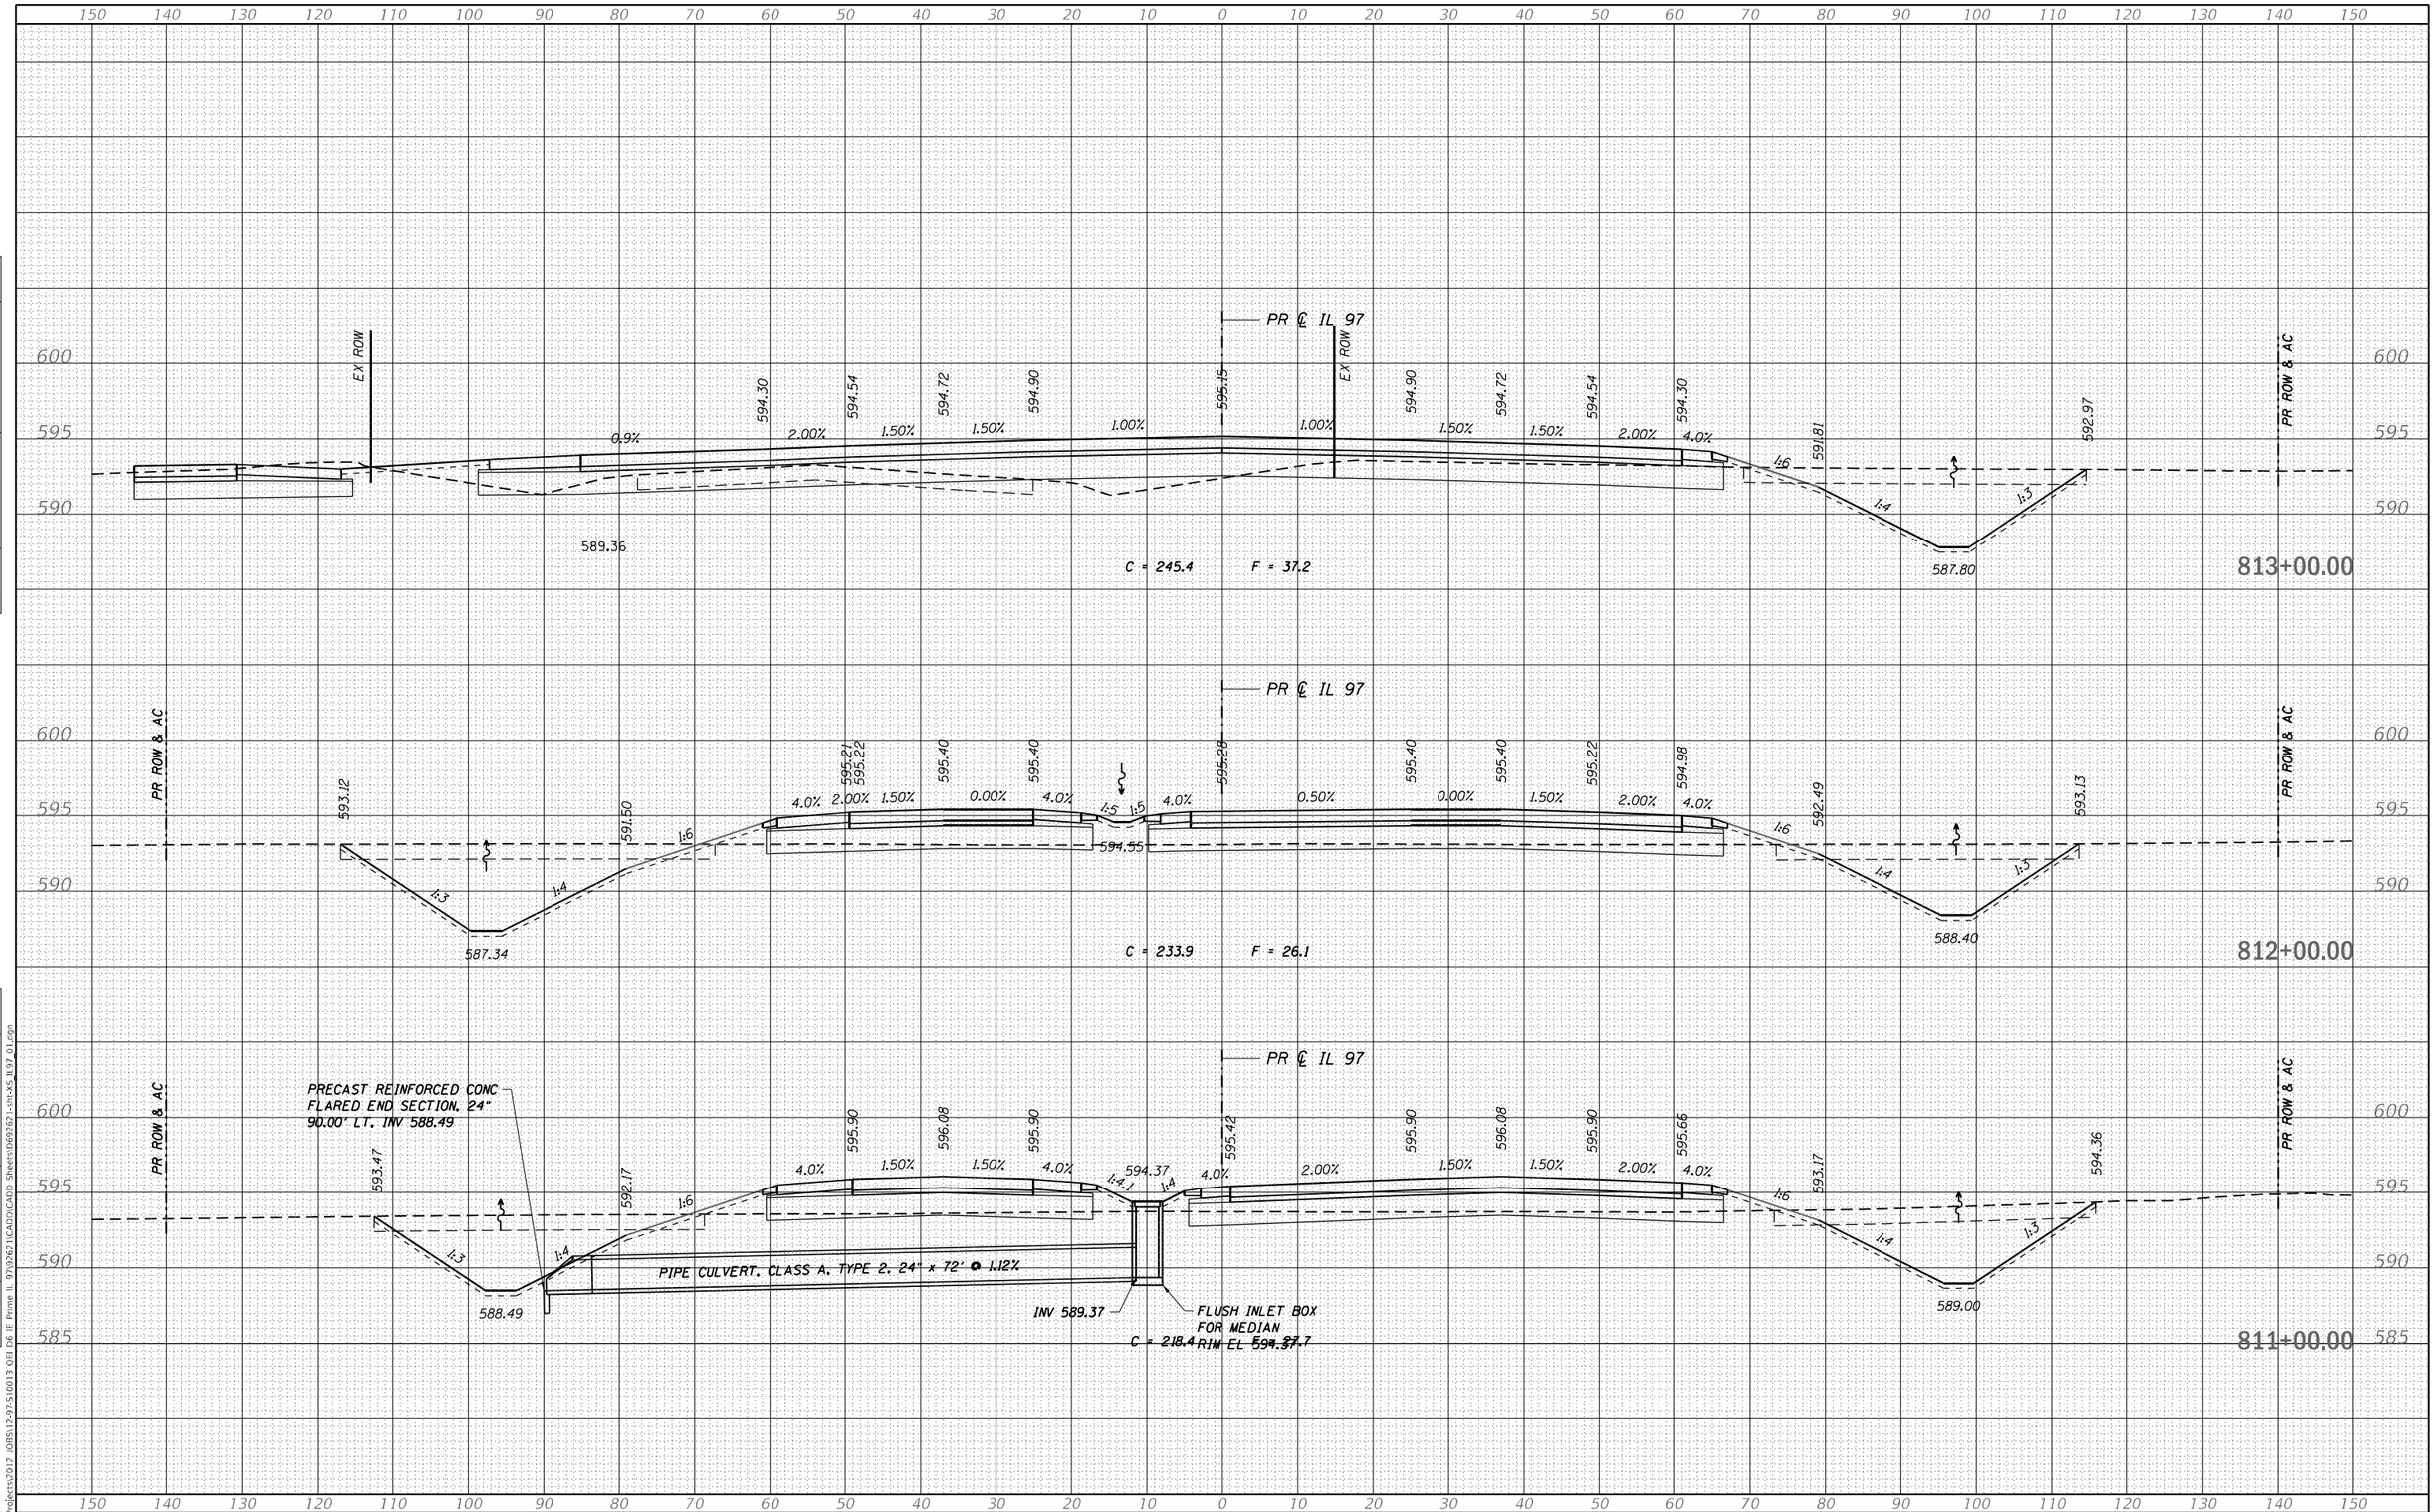

QUIGG ENGINEERING INC	USER NAME = RGoertz	DESIGNED - RG	REVISED -	STATE OF ILLINOIS DEPARTMENT OF TRANSPORTATION
		DRAWN - RG	REVISED -	
	PLOT SCALE = 20.0000 ' / in.	CHECKED - FBN	REVISED -	
	PLOT DATE = 5/8/2026	DATE - 05/08/2026	REVISED -	

IL 97
CROSS SECTIONS

SCALE: H 10 : V 5 | SHEET 42 OF 72 SHEETS | STA. 811+00.00 | TO STA. 813+00.00

F.A.P. RTE.	SECTION	COUNTY	TOTAL SHEETS	SHEET NO.
67	(S,W)R-2,W-2,PB	SANGAMON	412	337
		CONTRACT NO. 92621		
		ILLINOIS	FED. AID PROJECT	

FINAL SURVEY / ORIGINAL SURVEY
NOTE BOOK
NO.
SURVEYED
PLOTTED
TEMPLATE
AREAS
AREAS CHECKED
BY
DATE

MODEL: Default
FILE NAME: S:\Projects\2012 JOBS\12-97-S10013 QEI DE IF Prime IL 97\3262\11CAD\2dCAD\2dCAD Sheets\169262-sht-XS_IL97 01.dgn

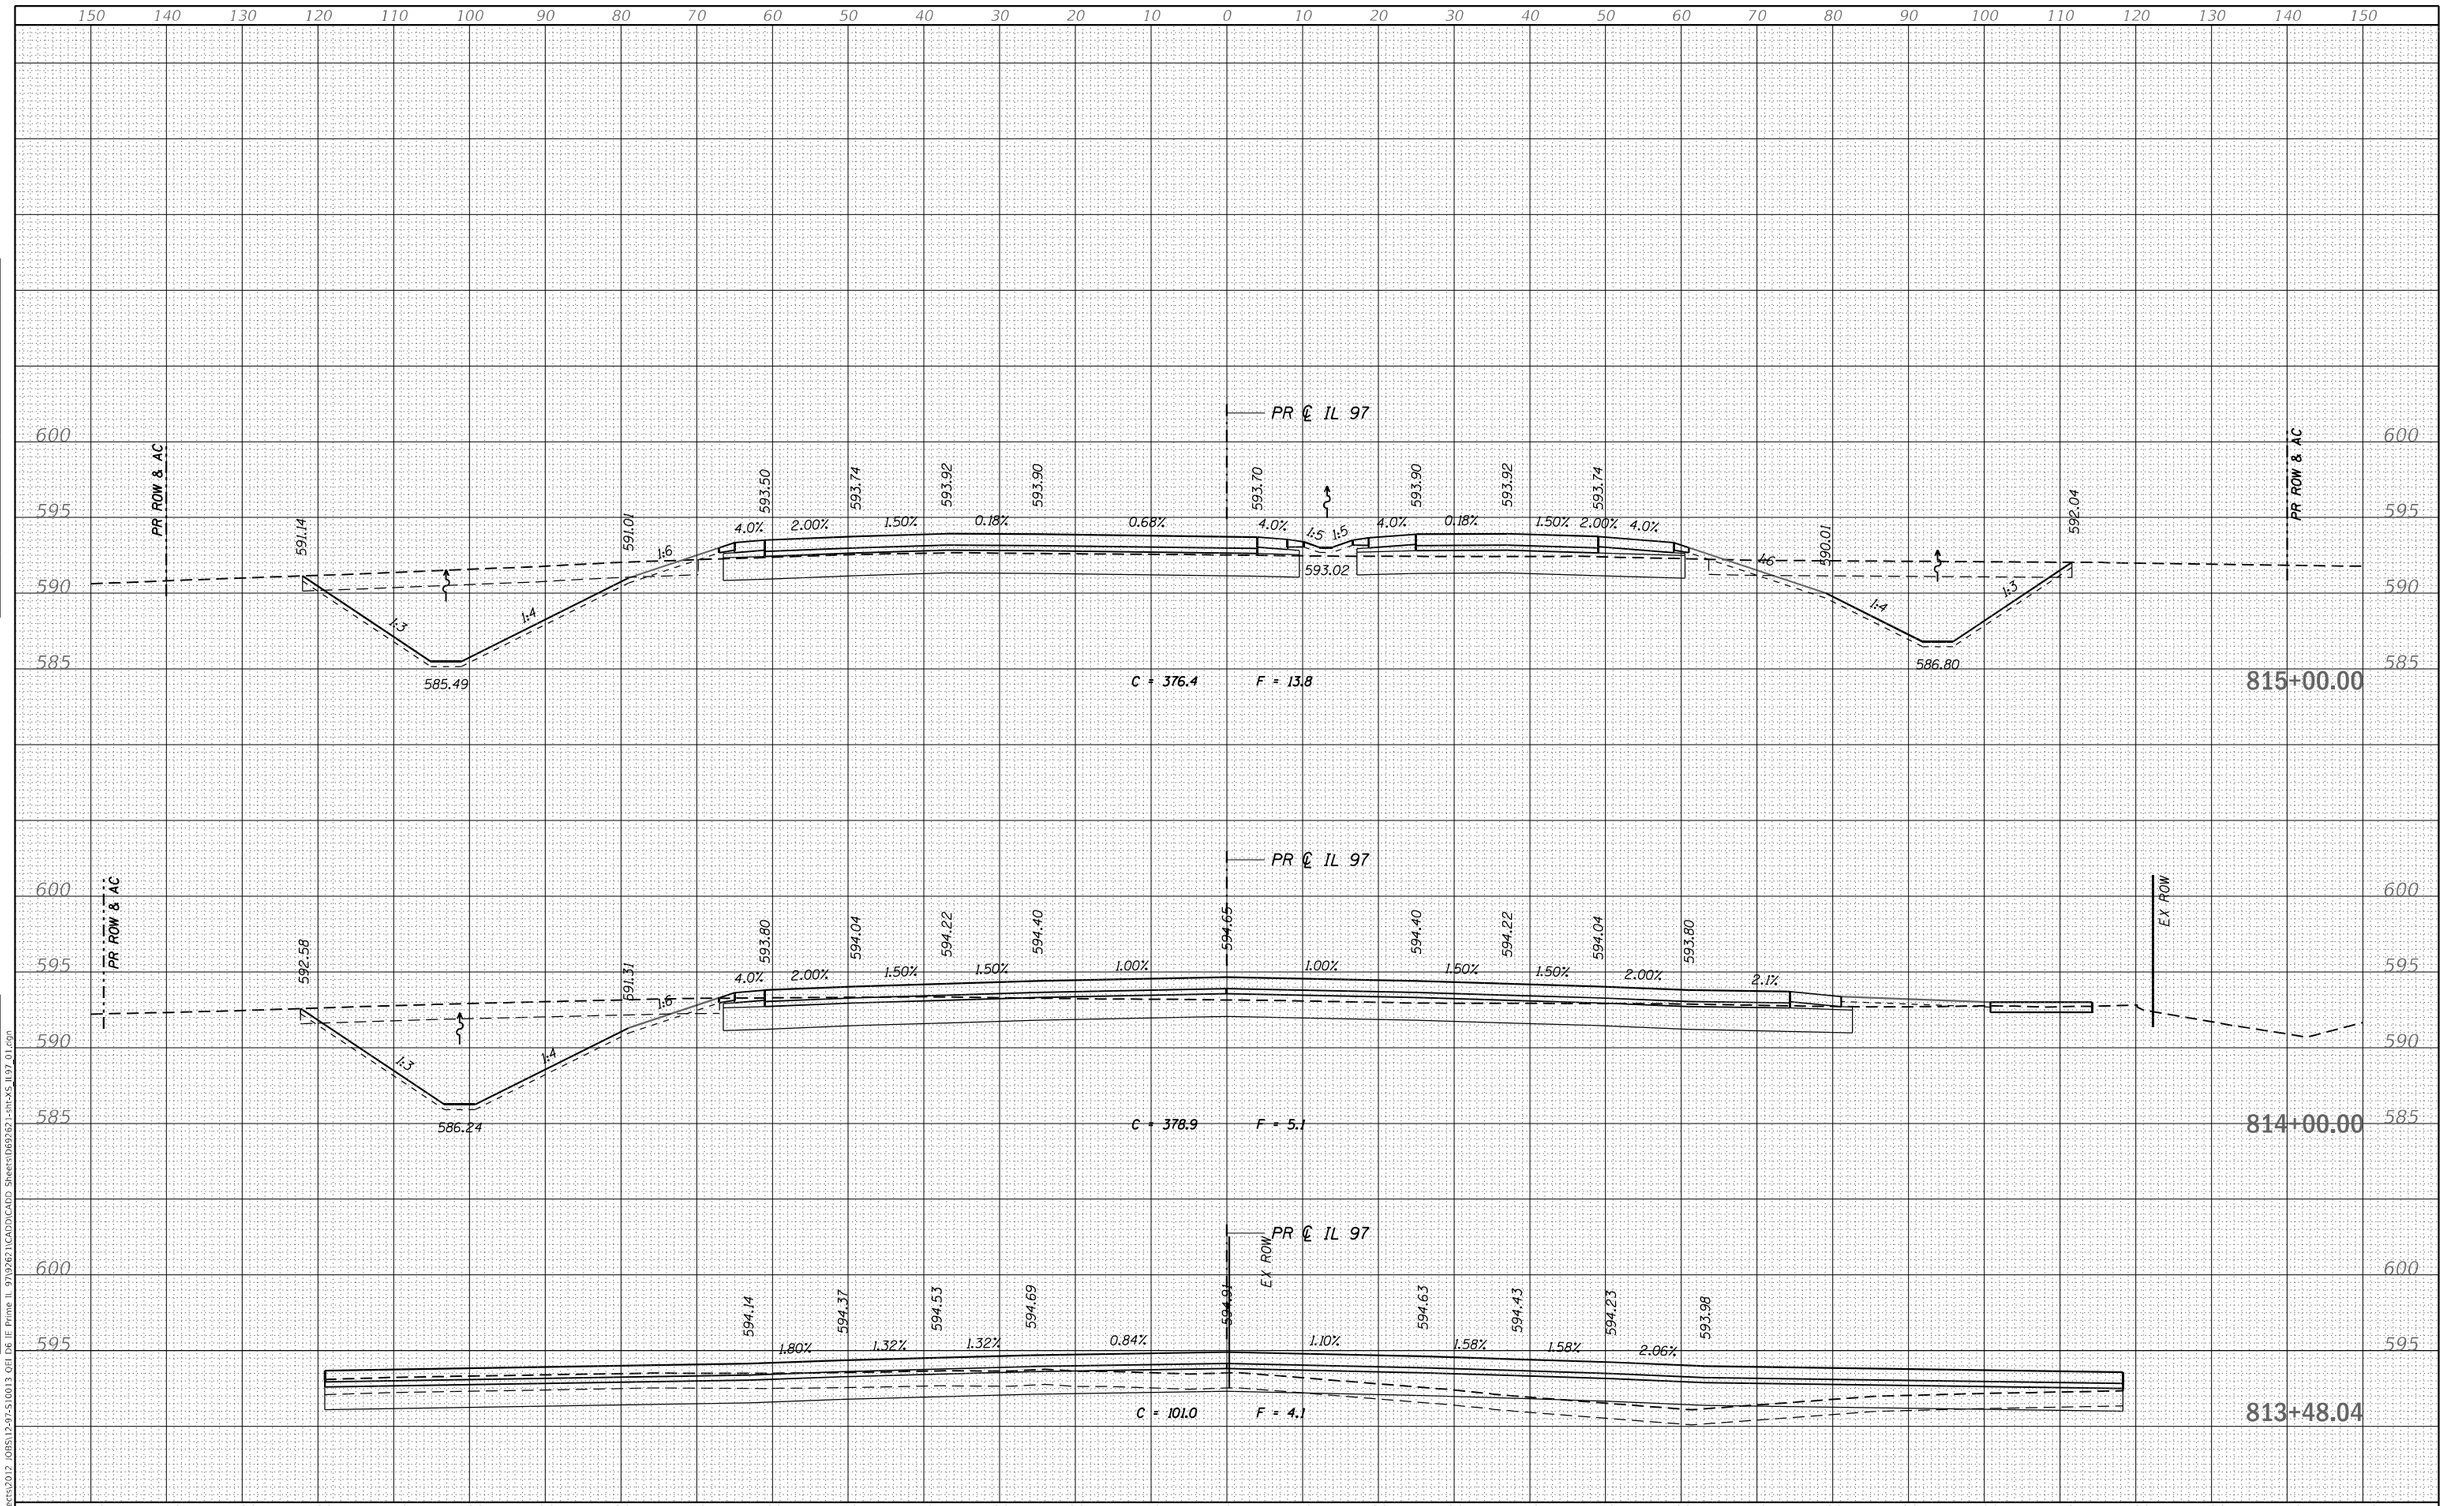

USER NAME = RGoertz	DESIGNED - RG	REVISED -	
	DRAWN - RG	REVISED -	
PLOT SCALE = 20.0000 ' / in.	CHECKED - FBN	REVISED -	
PLOT DATE = 5/8/2026	DATE - 05/08/2026	REVISED -	

QUIGG ENGINEERING INC

STATE OF ILLINOIS
DEPARTMENT OF TRANSPORTATION

IL 97
CROSS SECTIONS

SCALE: H 10 : V 5 | SHEET 43 OF 72 SHEETS | STA. 813+48.04 TO STA. 815+00.00

F.A.P. RTE.	SECTION	COUNTY	TOTAL SHEETS	SHEET NO.
67	(S,W)R-2,W-2,PB	SANGAMON	412	338
		CONTRACT NO. 92621		
	ILLINOIS	FED. AID PROJECT		

FINAL SURVEY — NOTE BOOK — NO. — SURVEYED — PLOTTED — TEMPLATE — AREAS — AREAS CHECKED — BY — DATE

ORIGINAL SURVEY — NOTE BOOK — NO. — SURVEYED — PLOTTED — TEMPLATE — AREAS — AREAS CHECKED — BY — DATE

MODEL: Default
FILE NAME: S:\Projects\2012 JOBS\17-97-S10013 QEI DR IE Prime IL 97\0262\1CAD\DrCAD\ Sheets\fd69262-1-sht-XS IL97 01.dgn

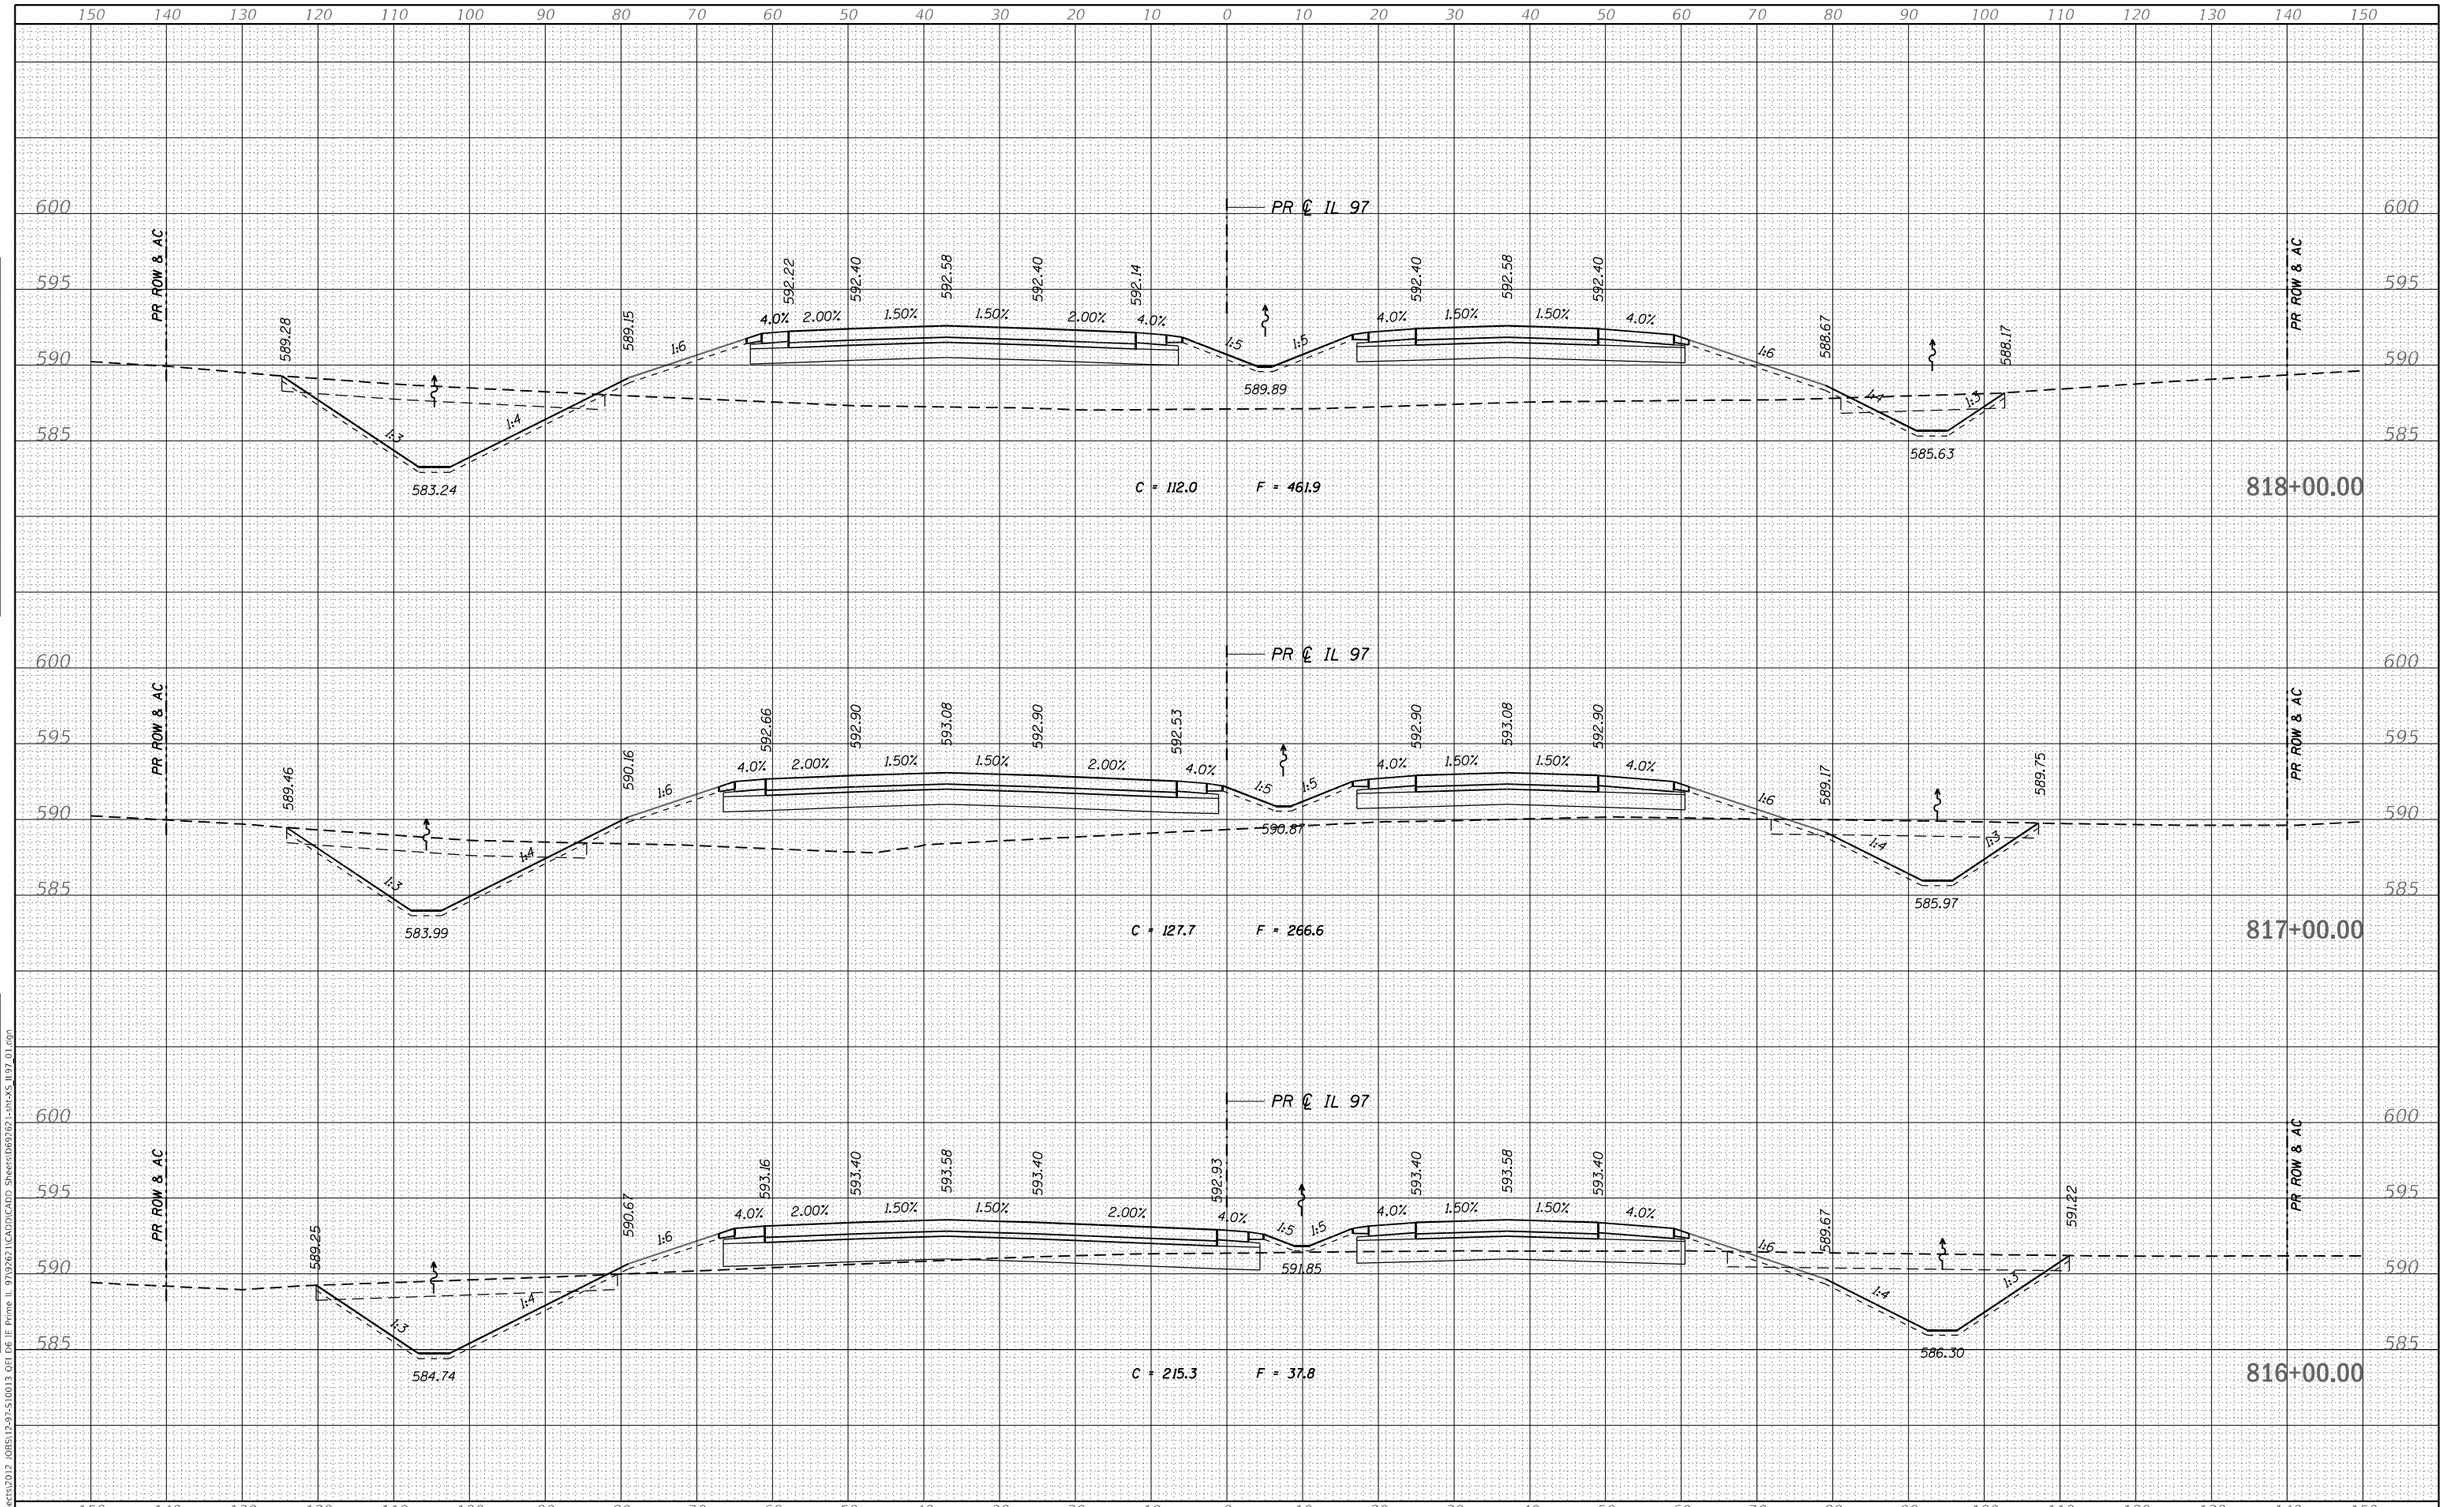

FINAL SURVEY	BY	DATE
NOTE BOOK		
NO.		

SURVEYED
PLOTTED
TEMPLATE
AREAS
AREAS CHECKED

ORIGINAL SURVEY	BY	DATE
NOTE BOOK		
NO.		

SURVEYED
PLOTTED
TEMPLATE
AREAS
AREAS CHECKED

MODEL: Default
FILE NAME: S:\Projects\2012 JOBS\12-97-S10013 QEI D6 IE Prime IL 97\09262\1CADD\CADD Sheets\D09262-sht-XS_IL97_01.dgn

QUIGG ENGINEERING INC

USER NAME = RGoertz		DESIGNED - RG		REVISED -	
		DRAWN - RG		REVISED -	
PLOT SCALE = 20.0000 ' / in.		CHECKED - FBN		REVISED -	
PLOT DATE = 5/8/2026		DATE - 05/08/2026		REVISED -	

STATE OF ILLINOIS
DEPARTMENT OF TRANSPORTATION

IL 97
CROSS SECTIONS

SCALE: H 10 : V 5 | SHEET 44 OF 72 SHEETS | STA. 816+00.00 | TO STA. 818+00.00

F.A.P. RTE.	SECTION	COUNTY	TOTAL SHEETS	SHEET NO.
67	(S,W)R-2,W-2,PB	SANGAMON	412	339
		CONTRACT NO. 92621		
	ILLINOIS	FED. AID PROJECT		

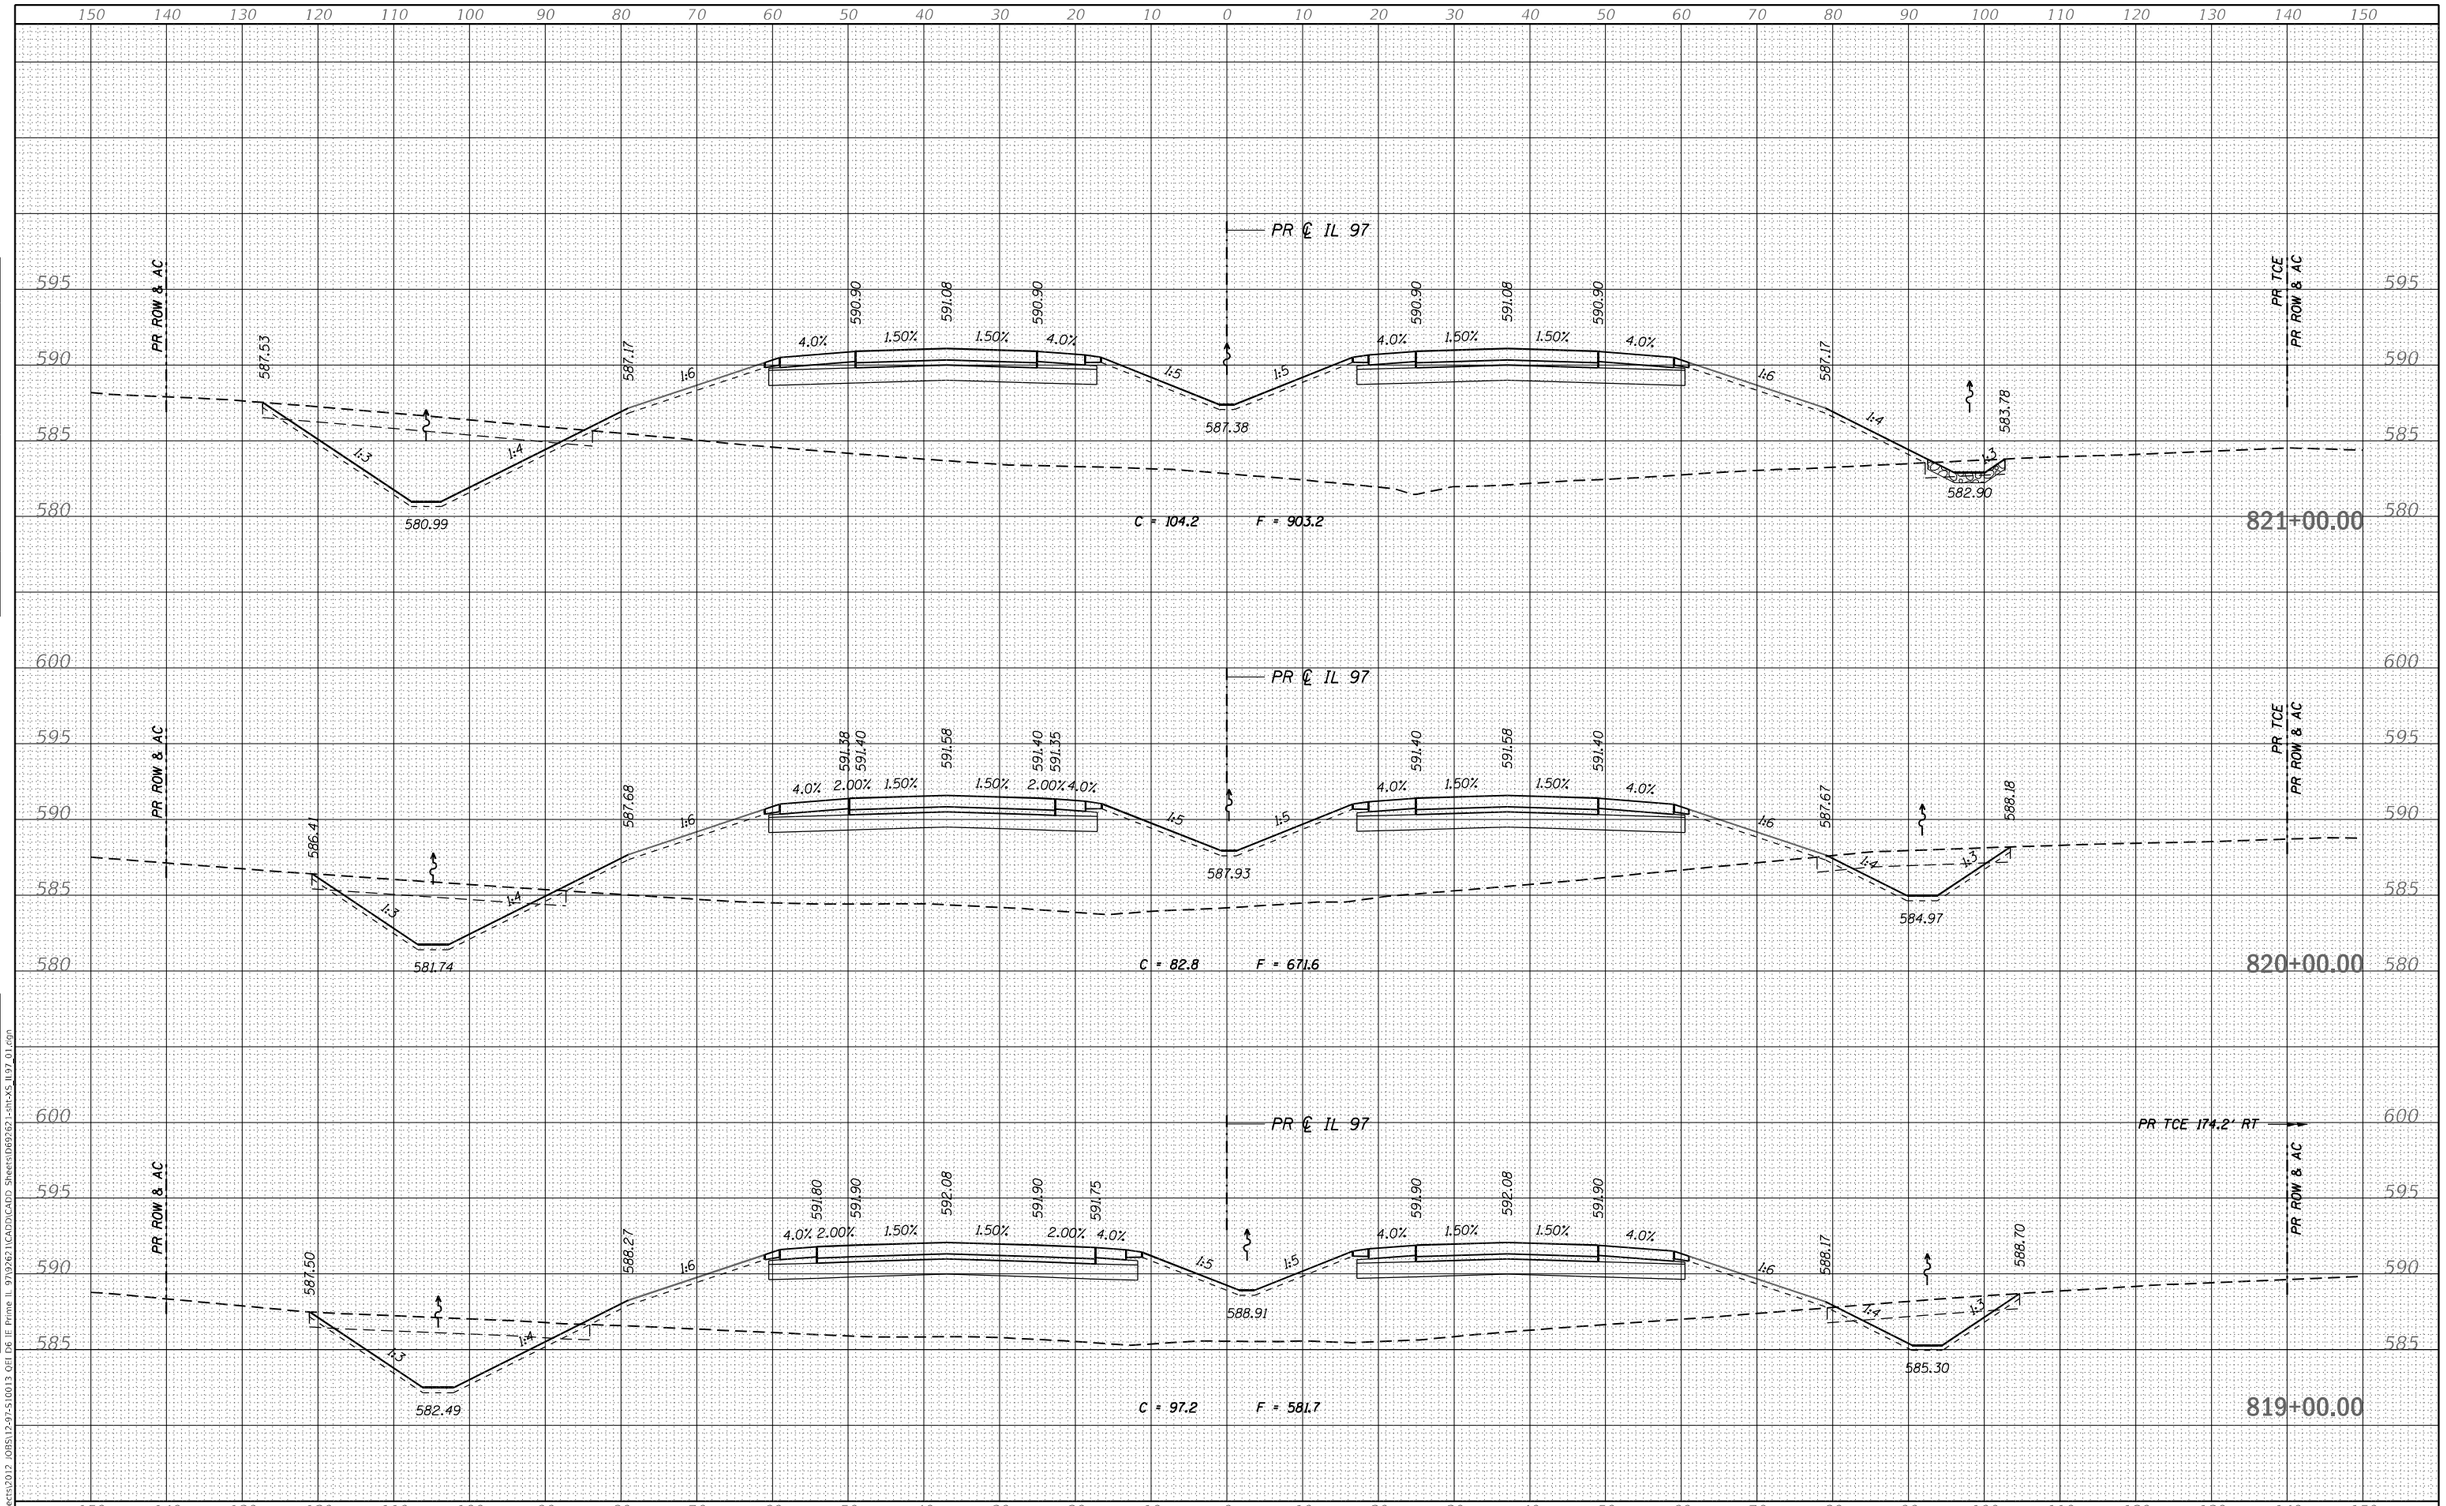

FINAL SURVEY	BY	DATE
SURVEYED		
PLOTTED		
TEMPLATE		
AREAS		
AREAS CHECKED		
NOTE BOOK		
NO.		

ORIGINAL SURVEY	BY	DATE
SURVEYED		
PLOTTED		
TEMPLATE		
AREAS		
AREAS CHECKED		
NOTE BOOK		
NO.		

MODEL: Default
FILE NAME: S:\Projects\2012 JOBS\12-97-S\0013 QEI DE IF Prime IL 97\3262\11CAD\2dCAD\ Sheets\IB69262 1-sht-XS_IL97_01.dgn

QUIGG ENGINEERING INC	USER NAME = RGoertz	DESIGNED - RG	REVISED -
		DRAWN - RG	REVISED -
	PLOT SCALE = 20.0000 ' / in.	CHECKED - FBN	REVISED -
	PLOT DATE = 5/8/2026	DATE - 05/08/2026	REVISED -

STATE OF ILLINOIS
DEPARTMENT OF TRANSPORTATION

IL 97
CROSS SECTIONS

SCALE: H 10 : V 5 | SHEET 45 OF 72 SHEETS | STA. 819+00.00 TO STA. 821+00.00

F.A.P. RTE.	SECTION	COUNTY	TOTAL SHEETS	SHEET NO.
67	(S,W)R-2,W-2,PB	SANGAMON	412	340
		CONTRACT NO. 92621		
		ILLINOIS	FED. AID PROJECT	

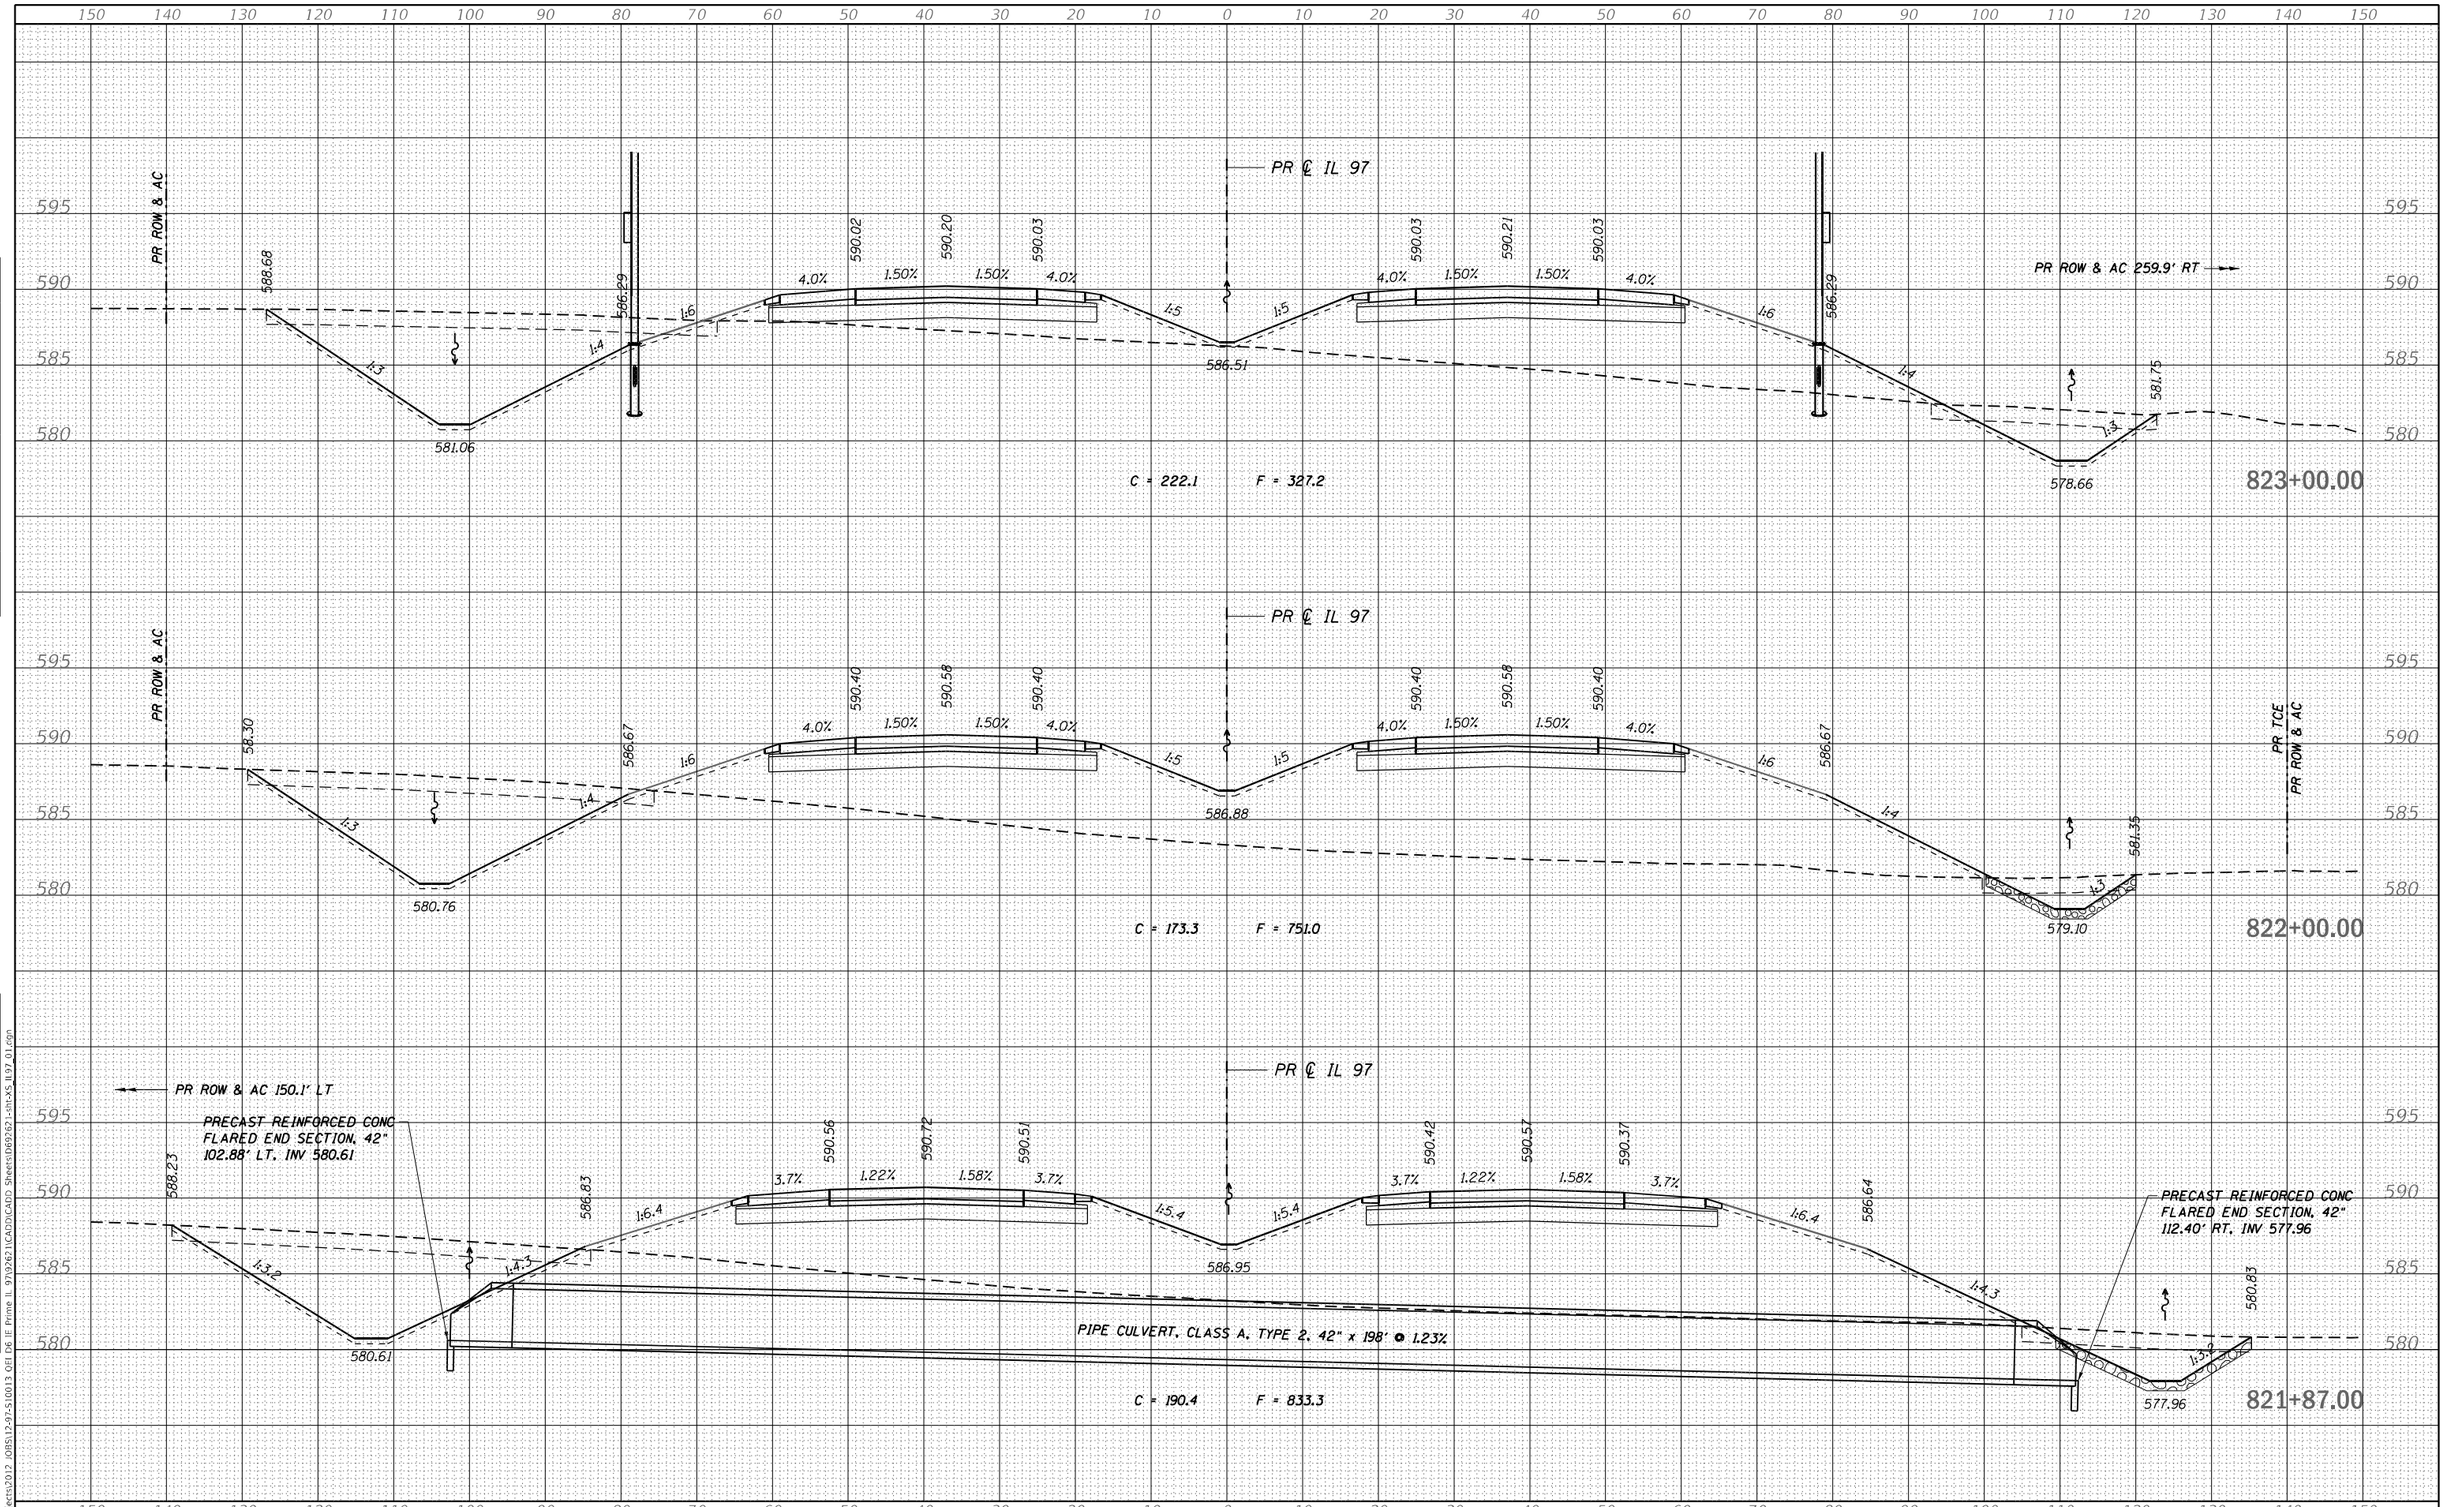

FINAL SURVEY	NOTE BOOK	NO.
SURVEYED		BY
PLOTTED		
TEMPLATE		
AREAS		
AREAS CHECKED		DATE

ORIGINAL SURVEY	NOTE BOOK	NO.
SURVEYED		BY
PLOTTED		
TEMPLATE		
AREAS		
AREAS CHECKED		DATE

MODEL: Default
FILE NAME: S:\Projects\2012 JOBS\12-97-S10013 QEI D6 IE Prime IL 97\92621\CAD\D(CAD) Sheets\D692621-sht-XS IL97 01.dgn

QUIGG ENGINEERING INC

USER NAME = RGoertz	DESIGNED - RG	REVISED -	
	DRAWN - RG	REVISED -	
PLOT SCALE = 20.0000 ' / in.	CHECKED - FBN	REVISED -	
PLOT DATE = 5/8/2026	DATE - 05/08/2026	REVISED -	

STATE OF ILLINOIS
DEPARTMENT OF TRANSPORTATION

IL 97
CROSS SECTIONS

SCALE: H 10 : V 5 | SHEET 46 OF 72 SHEETS | STA. 821+87.00 | TO STA. 823+00.00

F.A.P. RTE.	SECTION	COUNTY	TOTAL SHEETS	SHEET NO.
67	(S,W)R-2,W-2,PB	SANGAMON	412	341
		CONTRACT NO. 92621		
	ILLINOIS	FED. AID PROJECT		

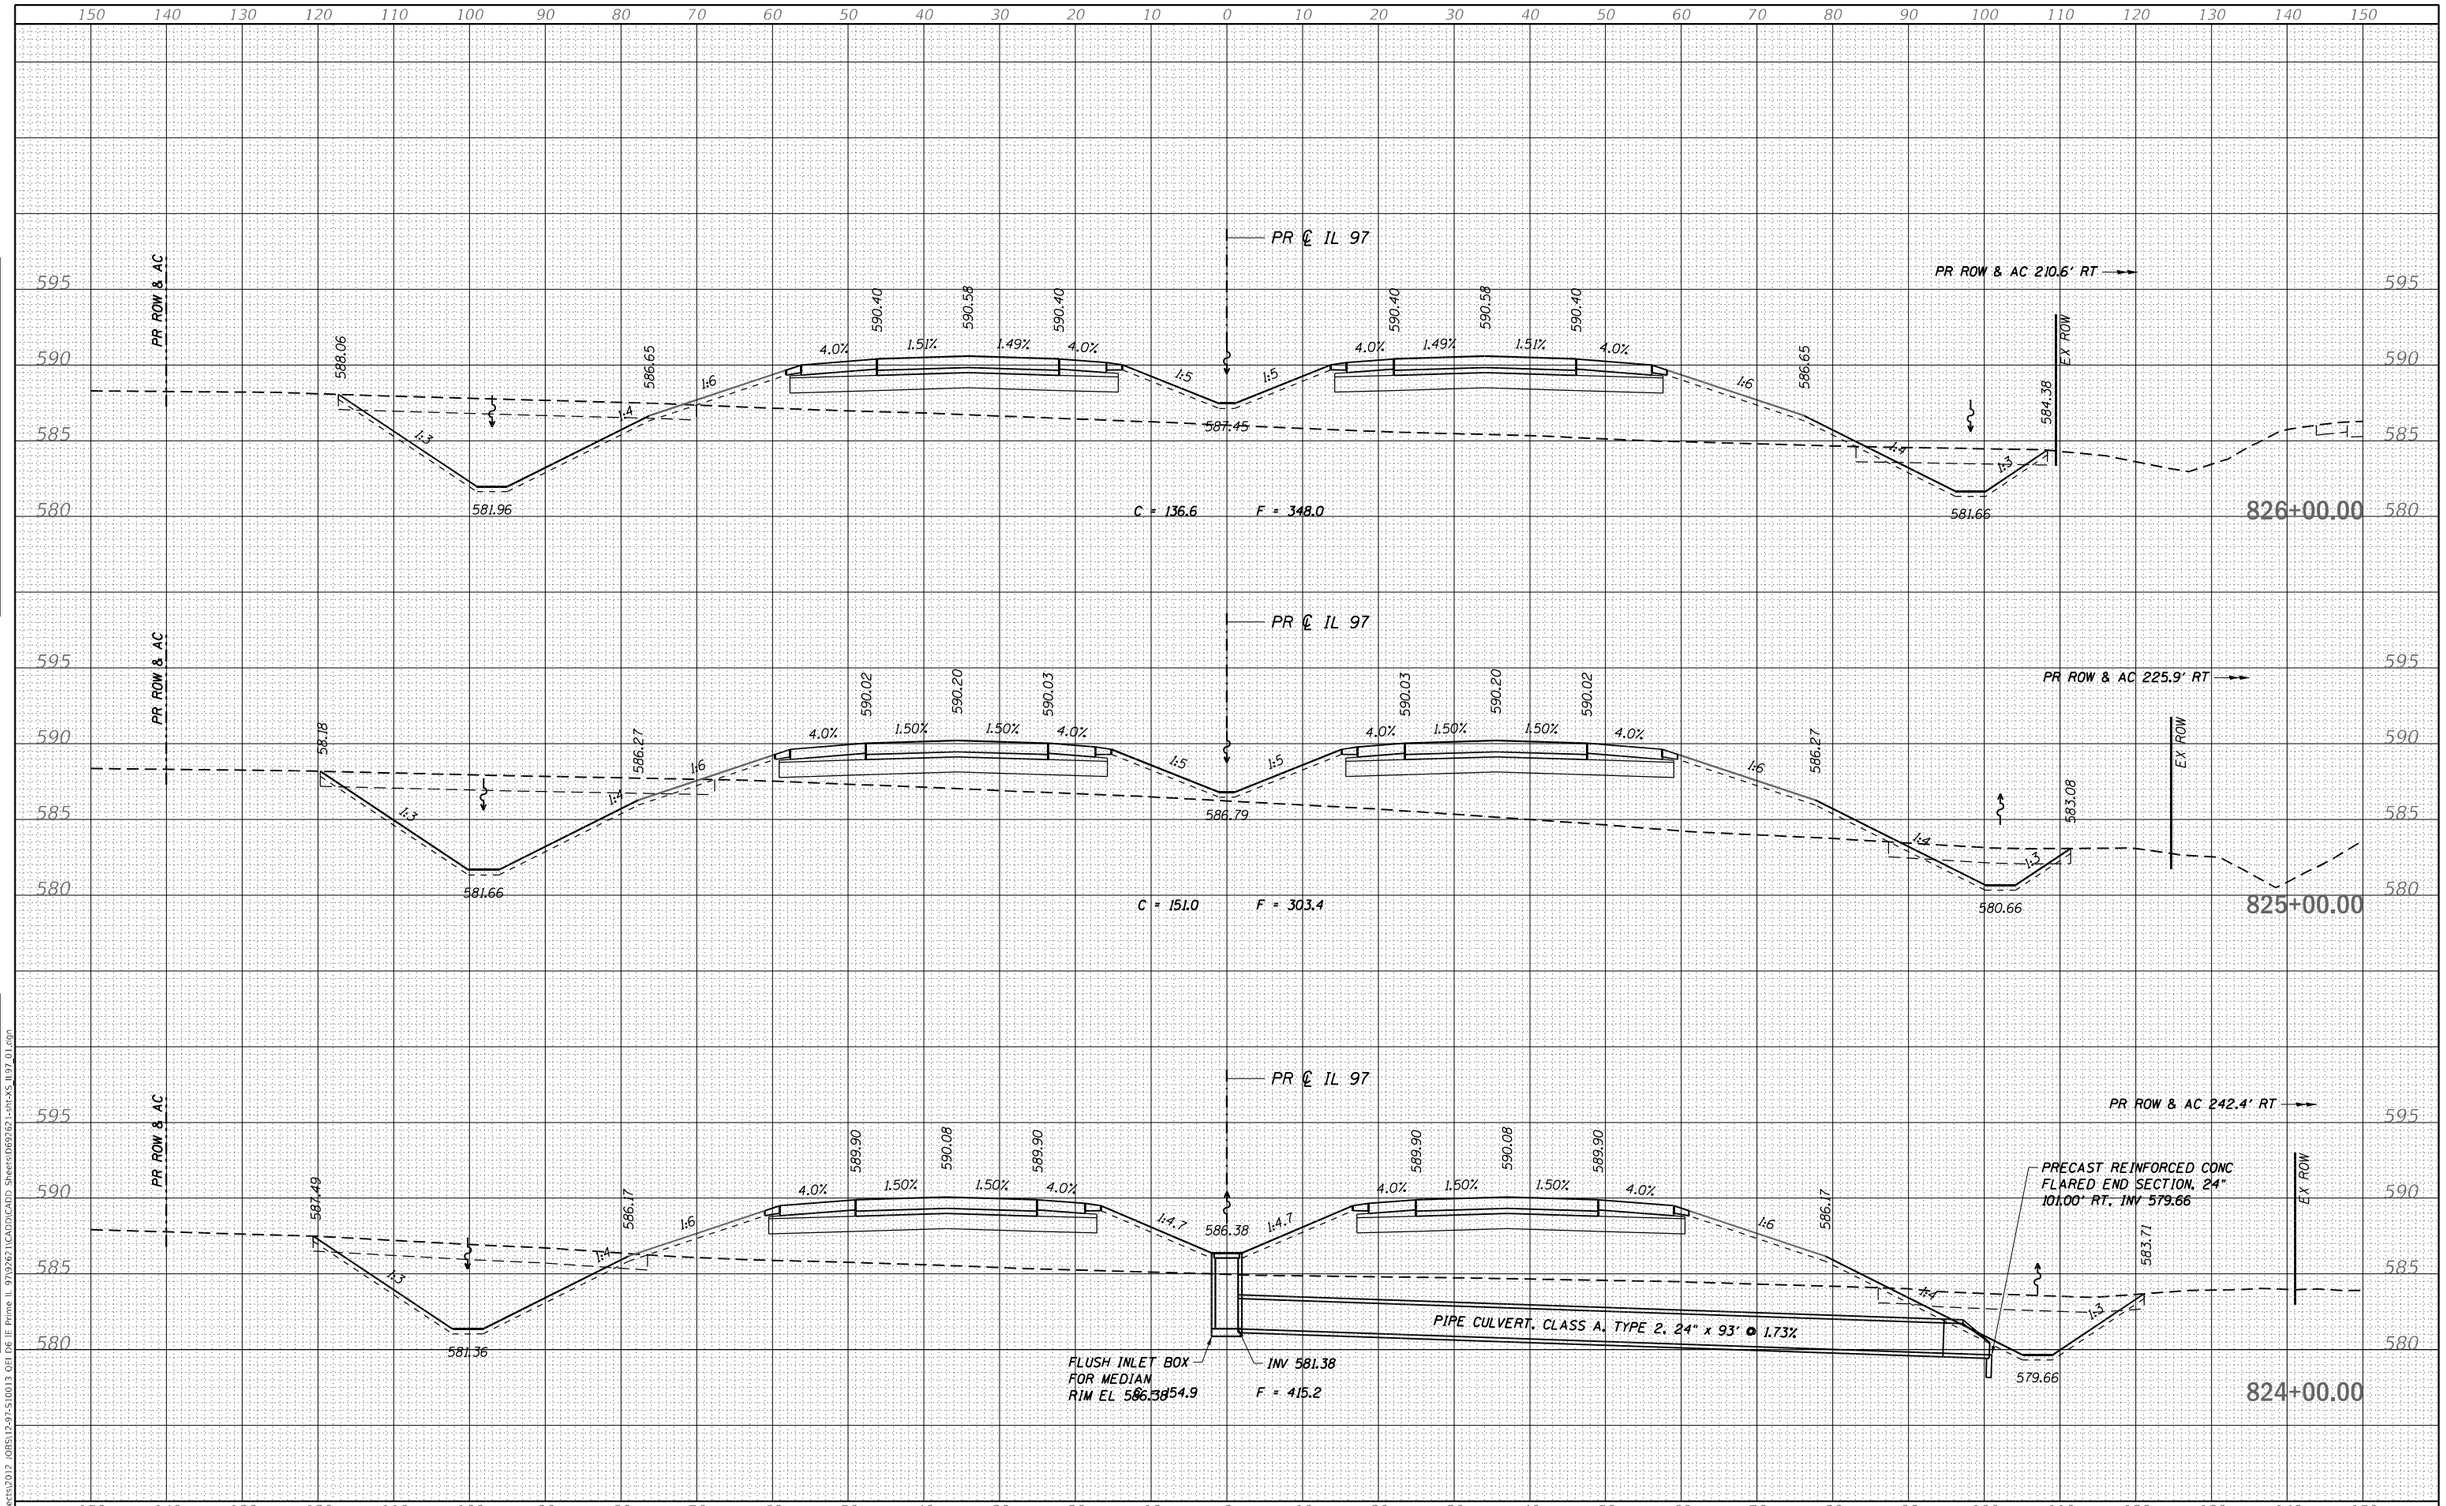

FINAL SURVEY — NOTE BOOK — NO. — SURVEYED — PLOTTED — TEMPLATE — AREAS — AREAS CHECKED — BY — DATE

ORIGINAL SURVEY — NOTE BOOK — NO. — SURVEYED — PLOTTED — TEMPLATE — AREAS — AREAS CHECKED — BY — DATE

MODEL: Default
FILE NAME: S:\Projects\2012 JOBS\12-97-S10013 QEI D6 IE Prime IL 97\92621\CAD\Sheets\069262-sht-XS IL97 01.dgn

QUIGG ENGINEERING INC

USER NAME = RGoertz	DESIGNED - RG	REVISED -	
	DRAWN - RG	REVISED -	
PLOT SCALE = 20.0000 ' / in.	CHECKED - FBN	REVISED -	
PLOT DATE = 5/8/2026	DATE - 05/08/2026	REVISED -	

STATE OF ILLINOIS
DEPARTMENT OF TRANSPORTATION

IL 97
CROSS SECTIONS

SCALE: H 10 : V 5 | SHEET 47 OF 72 SHEETS | STA. 824+00.00 | TO STA. 826+00.00

F.A.P. RTE.	SECTION	COUNTY	TOTAL SHEETS	SHEET NO.
67	(S,W)R-2,W-2,PB	SANGAMON	412	342
		CONTRACT NO. 92621		
	ILLINOIS	FED. AID PROJECT		

150 140 130 120 110 100 90 80 70 60 50 40 30 20 10 0 10 20 30 40 50 60 70 80 90 100 110 120 130 140 150

600 595 590 585

PR ℄ IL 97

PR ROW & AC

EX ROW

587.88 1:3 582.86 1:4 587.77 1:6 4.0% 591.52 1.50% 591.70 1.50% 591.52 4.0% 1:5 589.43 1:5 4.0% 591.52 1.50% 591.70 1.50% 591.52 2.50% 591.51 4.0% 1:6 587.79 1:4 1:3 586.23 584.66

C = 105.8 F = 284.0

829+00.00

PR ℄ IL 97

PR ROW & AC

EX ROW

587.79 1:3 582.56 1:4 587.62 1:6 4.0% 591.38 1.50% 591.56 1.49% 591.38 4.0% 1:5 589.00 1:5 4.0% 591.38 1.49% 591.56 1.51% 591.37 4.0% 1:6 587.63 1:4 1:3 586.40 583.66

C = 144.2 F = 224.1

828+00.00

PR ℄ IL 97

PR ROW & AC

PR ROW & AC 196.2' RT

EX ROW

588.2 1:3 582.26 1:4 587.15 1:6 4.0% 590.90 1.51% 591.08 1.49% 590.90 4.0% 1:5 588.24 1:5 4.0% 590.90 1.49% 591.08 1.51% 590.90 4.0% 1:6 587.15 1:4 1:3 585.88 582.66

C = 157.3 F = 236.7

827+00.00

ORIGINAL SURVEY	BY	DATE
FINAL SURVEY		
NOTE BOOK		
NO.		

SURVEYED
PLOTTED
TEMPLATE
AREAS
AREAS CHECKED

MODEL: Default
FILE NAME: S:\Projects\2012 JOBS\12-97-S\0013 QFI DGN\IF Prime IL 97\92621\CAD\2\CAD\Sheets\fd69262 1-sht-XS_IL97_01.dgn

QUIGG ENGINEERING INC

USER NAME = RGoertz	DESIGNED - RG	REVISED -
	DRAWN - RG	REVISED -
PLOT SCALE = 20.0000 ' / in.	CHECKED - FBN	REVISED -
PLOT DATE = 5/8/2026	DATE - 05/08/2026	REVISED -

STATE OF ILLINOIS
DEPARTMENT OF TRANSPORTATION

IL 97
CROSS SECTIONS

SCALE: H 10 : V 5 | SHEET 48 OF 72 SHEETS | STA. 827+00.00 TO STA. 829+00.00

F.A.P. RTE.	SECTION	COUNTY	TOTAL SHEETS	SHEET NO.
67	(S,W)R-2,W-2,PB	SANGAMON	412	343
		CONTRACT NO. 92621		
		ILLINOIS	FED. AID PROJECT	

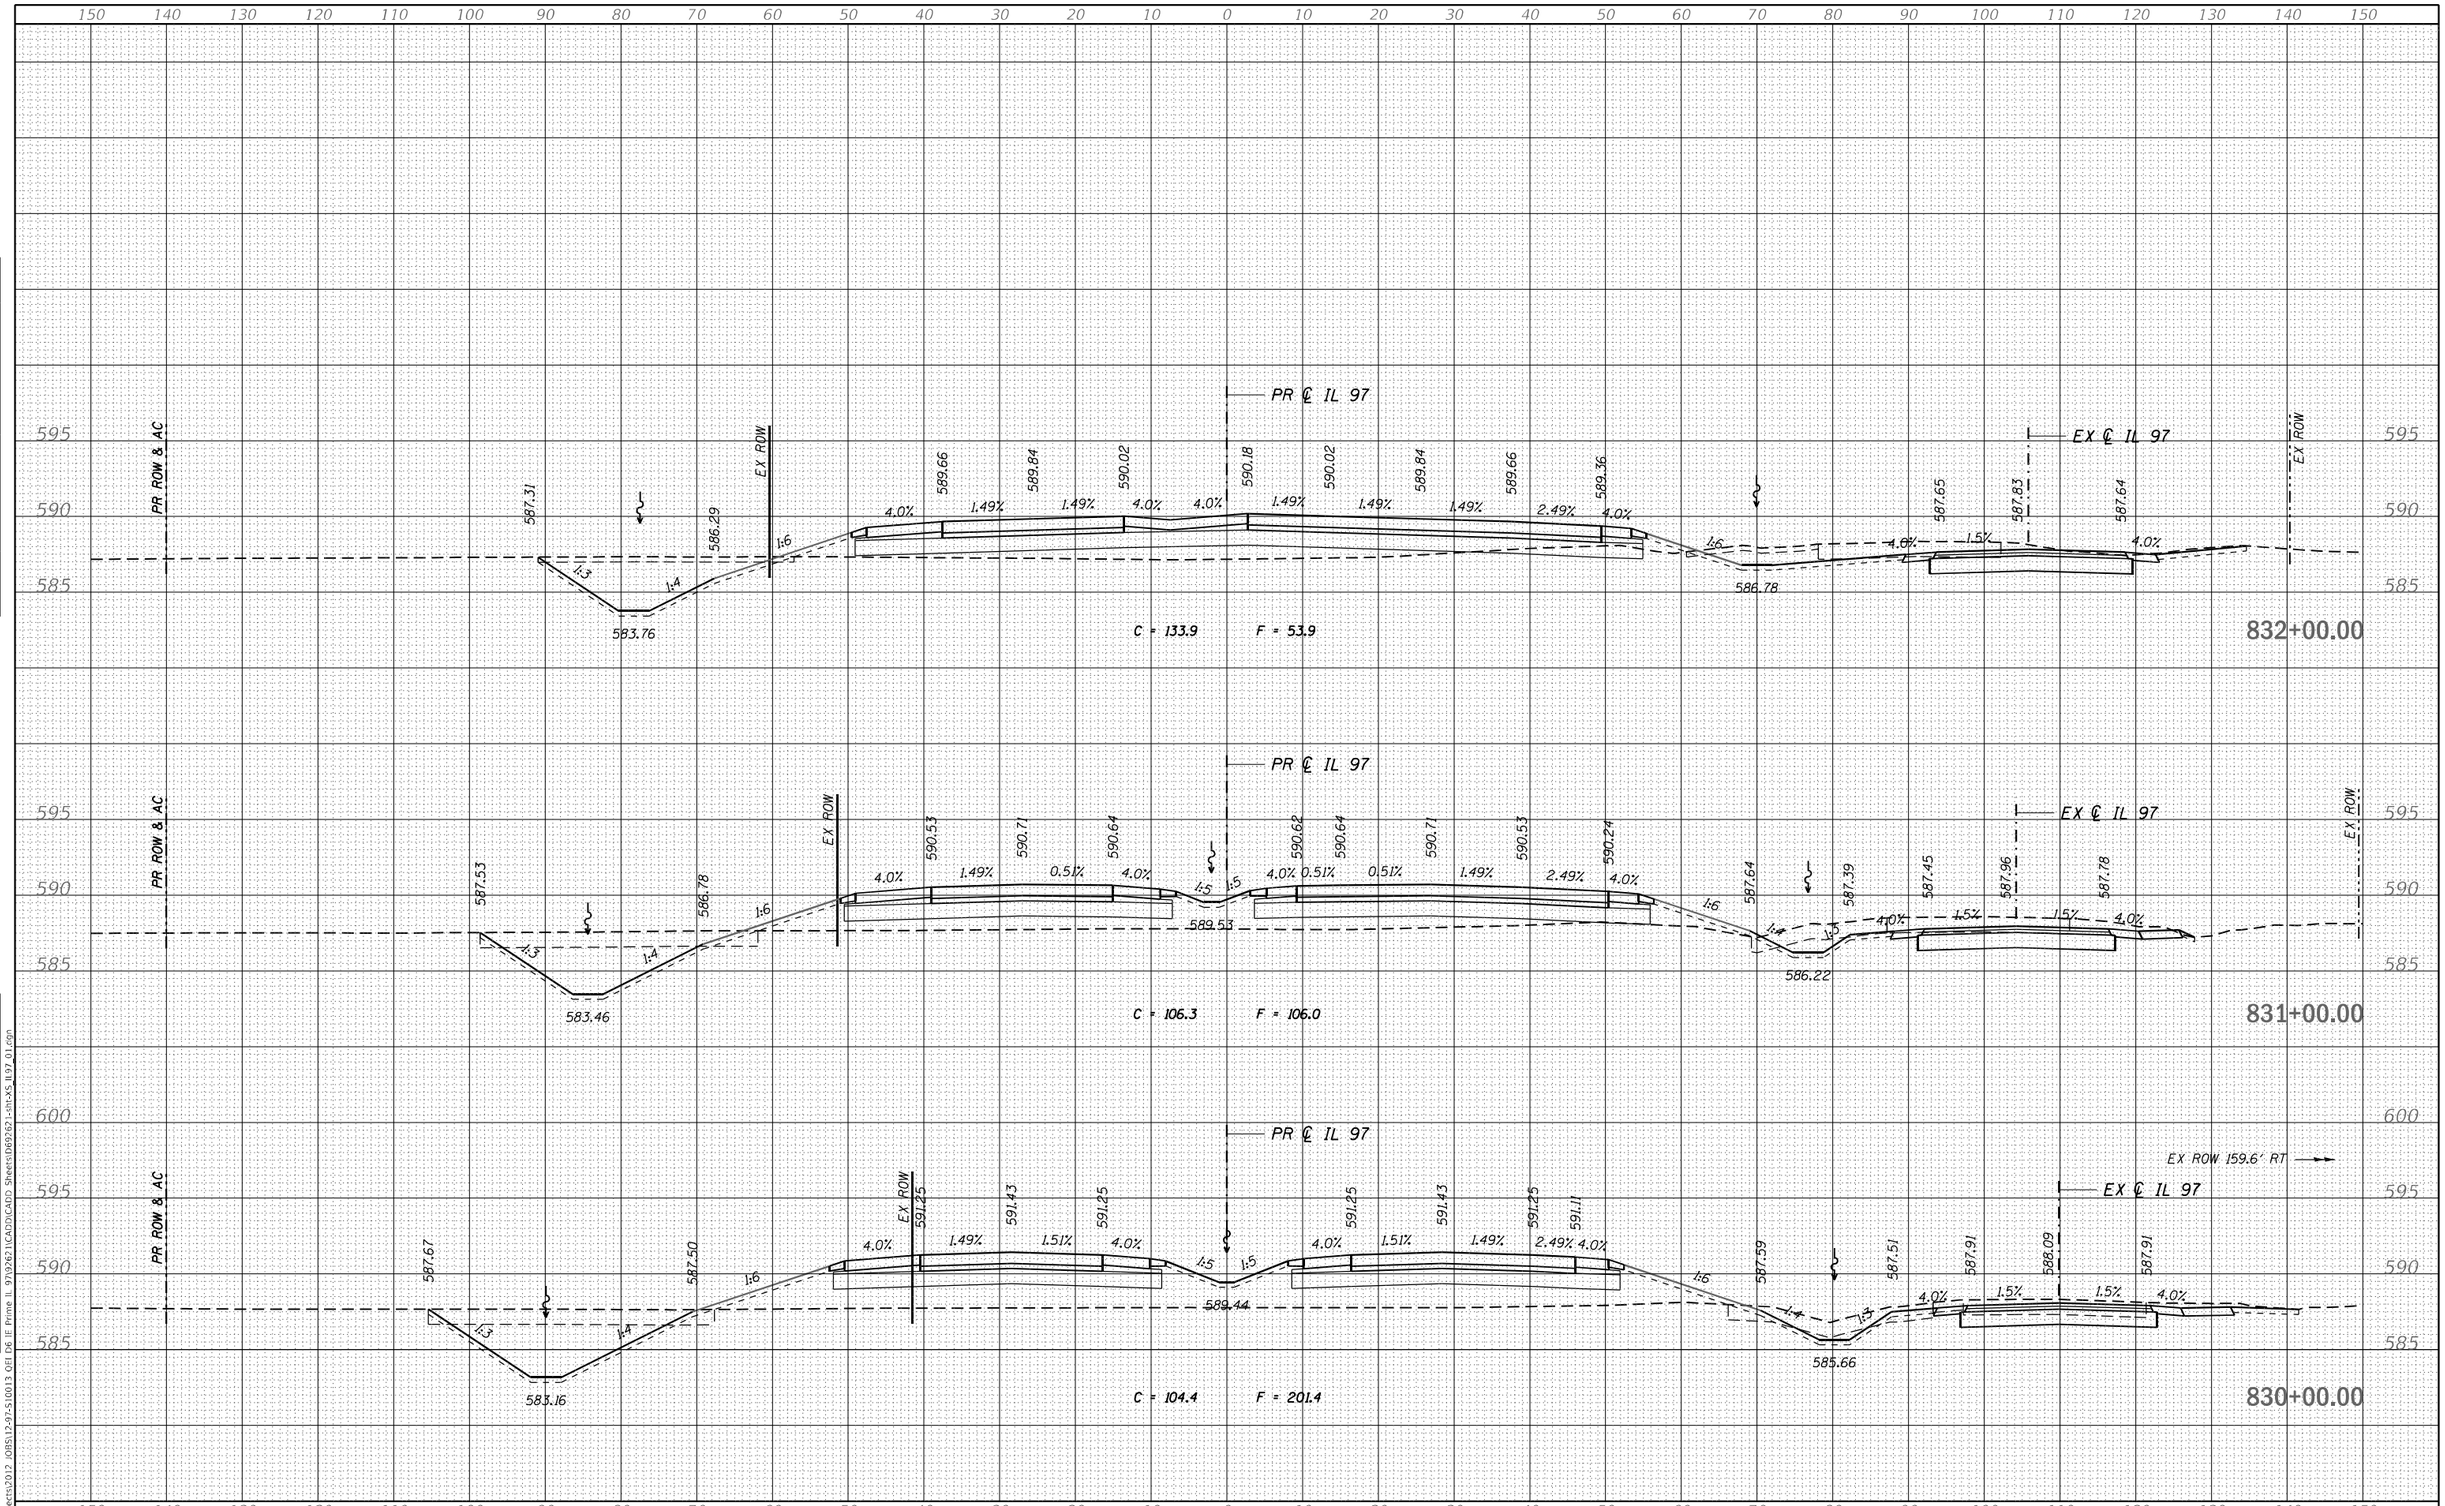

FINAL SURVEY	NOTE BOOK	NO.
SURVEYED		
PLOTTED		
TEMPLATE		
AREAS		
AREAS CHECKED		

ORIGINAL SURVEY	NOTE BOOK	NO.
SURVEYED		
PLOTTED		
TEMPLATE		
AREAS		
AREAS CHECKED		

BY	DATE

MODEL: Default
FILE NAME: S:\Projects\2012 JOBS\12-97-S\0013 QEI D6 IE Prime IL 97\92621\CADD\CADD Sheets\169762 I-ILM-XS_IL97_01.dgn

QUIGG ENGINEERING INC

USER NAME = RGoertz	DESIGNED - RG	REVISED -
	DRAWN - RG	REVISED -
PLOT SCALE = 20.0000 ' / in.	CHECKED - FBN	REVISED -
PLOT DATE = 5/8/2026	DATE - 05/08/2026	REVISED -

STATE OF ILLINOIS
DEPARTMENT OF TRANSPORTATION

IL 97
CROSS SECTIONS

SCALE: H 10 : V 5 | SHEET 49 OF 72 SHEETS | STA. 830+00.00 | TO STA. 832+00.00

F.A.P. RTE.	SECTION	COUNTY	TOTAL SHEETS	SHEET NO.
67	(S,W)R-2,W-2,PB	SANGAMON	412	344
		CONTRACT NO. 92621		
	ILLINOIS	FED. AID PROJECT		

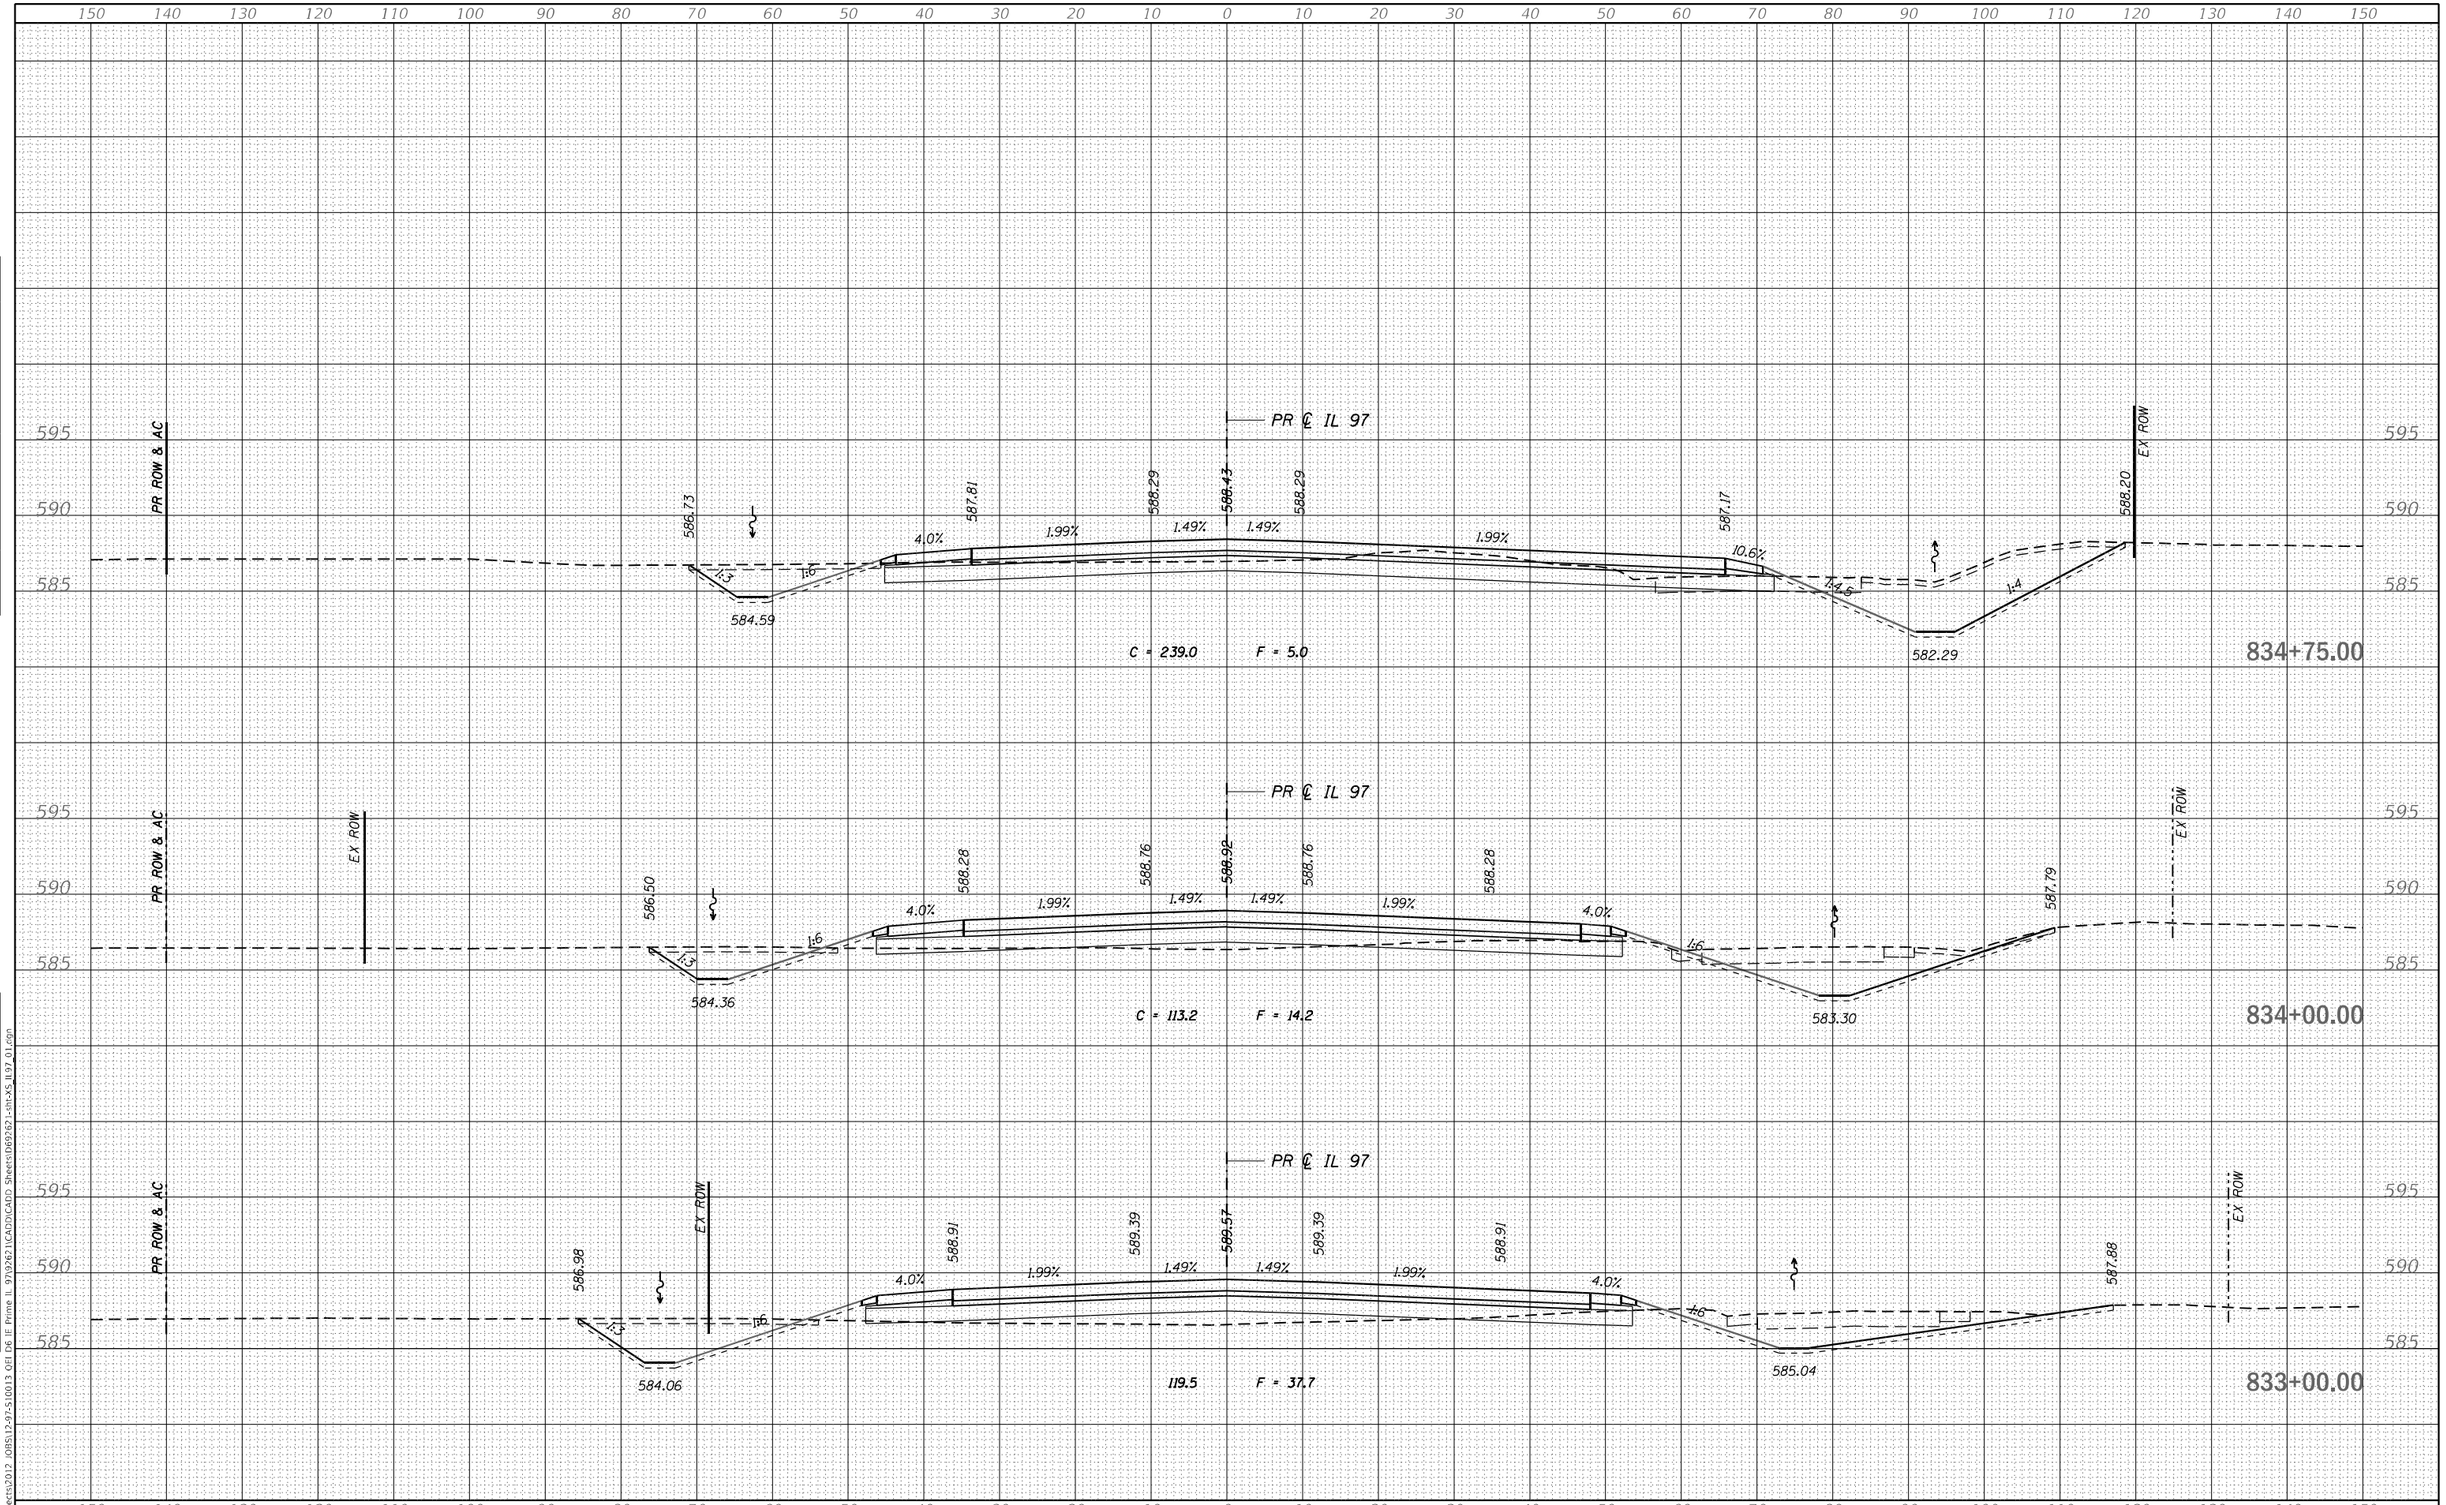

ORIGINAL SURVEY	BY	DATE
NOTE BOOK		
NO.		

FINAL SURVEY	BY	DATE
SURVEYED		
PLOTTED		
TEMPLATE		
AREAS		
AREAS CHECKED		

MODEL: Default
FILE NAME: S:\Projects\2012 JOBS\12-97-S10013 QEI D6 IE Prime IL 97\92621\CADD\CADD Sheets\169762-1-sht-XS_IL97_01.dgn

QUIGG ENGINEERING INC	USER NAME = RGoertz	DESIGNED - RG / REVISED -
		DRAWN - RG / REVISED -
	PLOT SCALE = 20.0000 ' / in.	CHECKED - FBN / REVISED -
	PLOT DATE = 5/8/2026	DATE - 05/08/2026 / REVISED -

STATE OF ILLINOIS
DEPARTMENT OF TRANSPORTATION

IL 97
CROSS SECTIONS

SCALE: H 10 : V 5 | SHEET 50 OF 72 SHEETS | STA. 833+00.00 | TO STA. 834+75.00

F.A.P. RTE.	SECTION	COUNTY	TOTAL SHEETS	SHEET NO.
67	(S,W)R-2,W-2,PB	SANGAMON	412	345
		CONTRACT NO. 92621		
	ILLINOIS	FED. AID PROJECT		

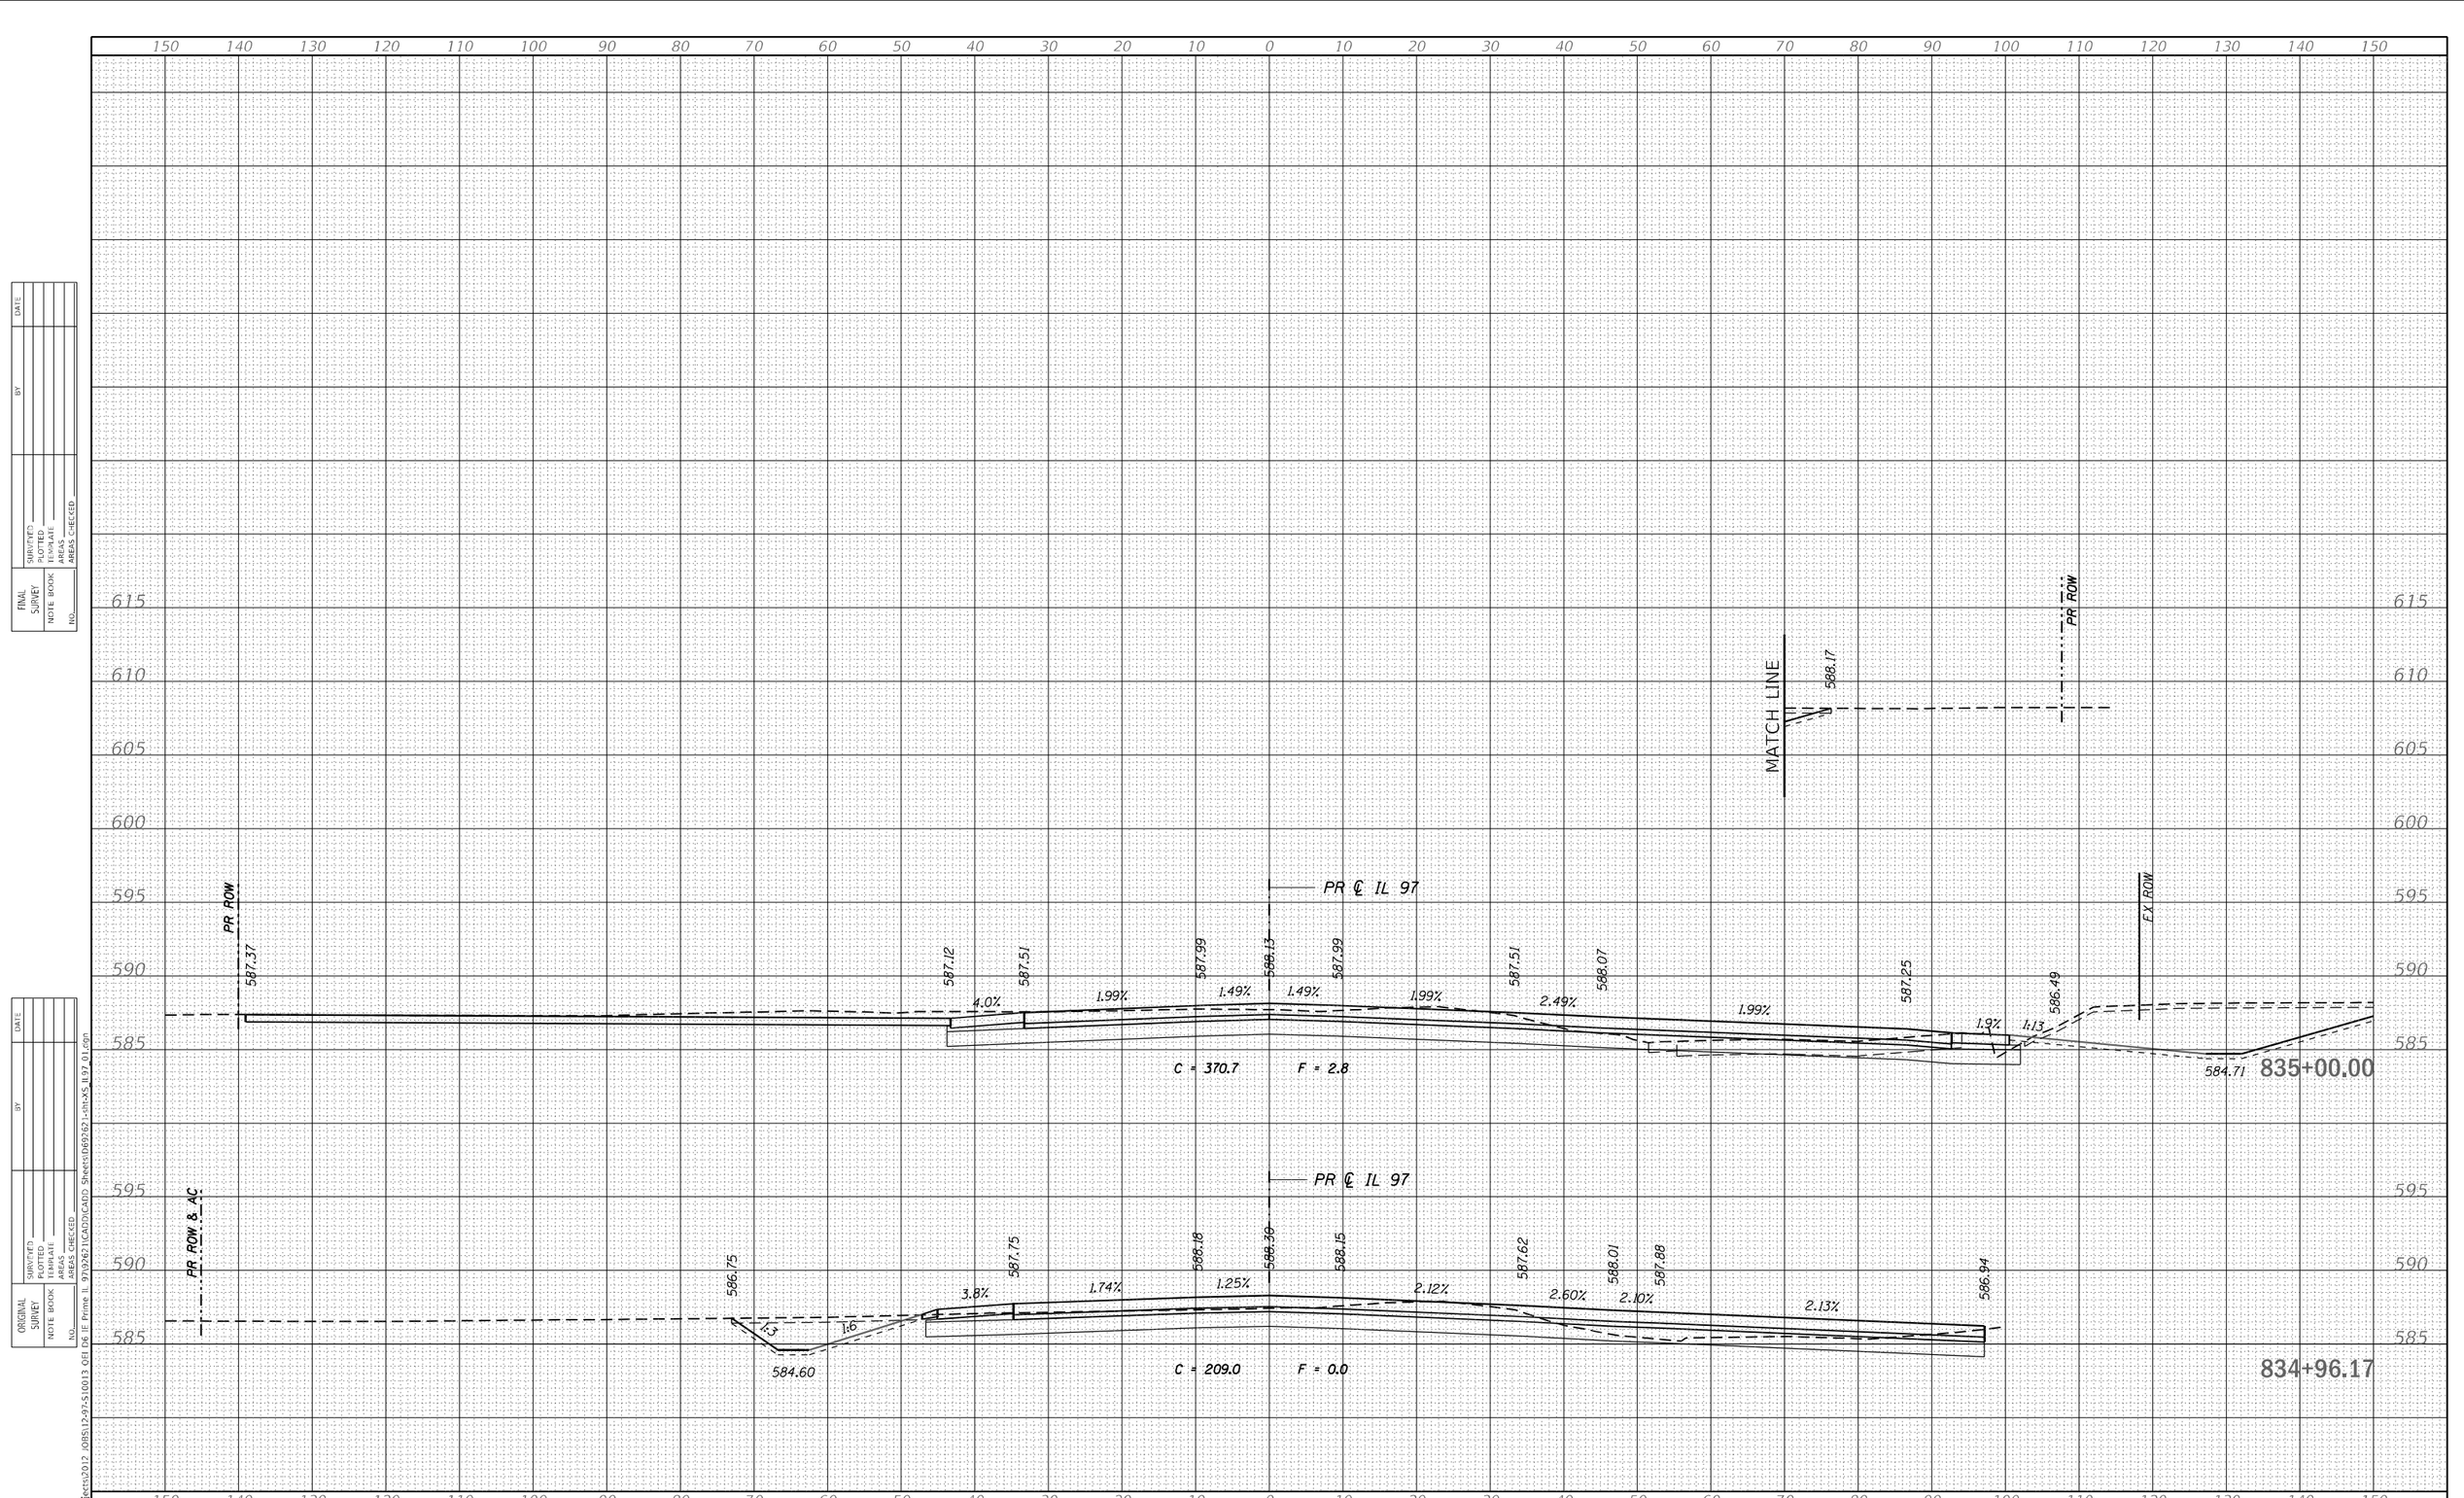

FINAL SURVEY		BY	DATE
	SURVEYED		
	PLOTTED		
NOTE BOOK	TEMPLATE		
	AREAS		
NO.	AREAS CHECKED		

ORIGINAL SURVEY		BY	DATE
	SURVEYED		
	PLOTTED		
NOTE BOOK	TEMPLATE		
	AREAS		
NO.	AREAS CHECKED		

MODEL: Default
FILE NAME: S:\Projects\2012 JOBS\12-97-S10013 QFI D6 IE Prime IL 9\9\9267\1CADD\CADD Sheets\fd69262-sht-XS IL97 01.dgn

QUIGG ENGINEERING INC

USER NAME = RGoertz	DESIGNED - RG	REVISED -	
	DRAWN - RG	REVISED -	
PLOT SCALE = 20.0000 ' / in.	CHECKED - FBN	REVISED -	
PLOT DATE = 5/8/2026	DATE - 05/08/2026	REVISED -	

STATE OF ILLINOIS
DEPARTMENT OF TRANSPORTATION

IL 97
CROSS SECTIONS

SCALE: H 10 : V 5 | SHEET 51 OF 72 SHEETS | STA. 834+96.17 | TO STA. 835+00.00

F.A.P. RTE.	SECTION	COUNTY	TOTAL SHEETS	SHEET NO.
67	(S,W)R-2,W-2,PB	SANGAMON	412	346
		CONTRACT NO. 92621		
	ILLINOIS	FED. AID PROJECT		

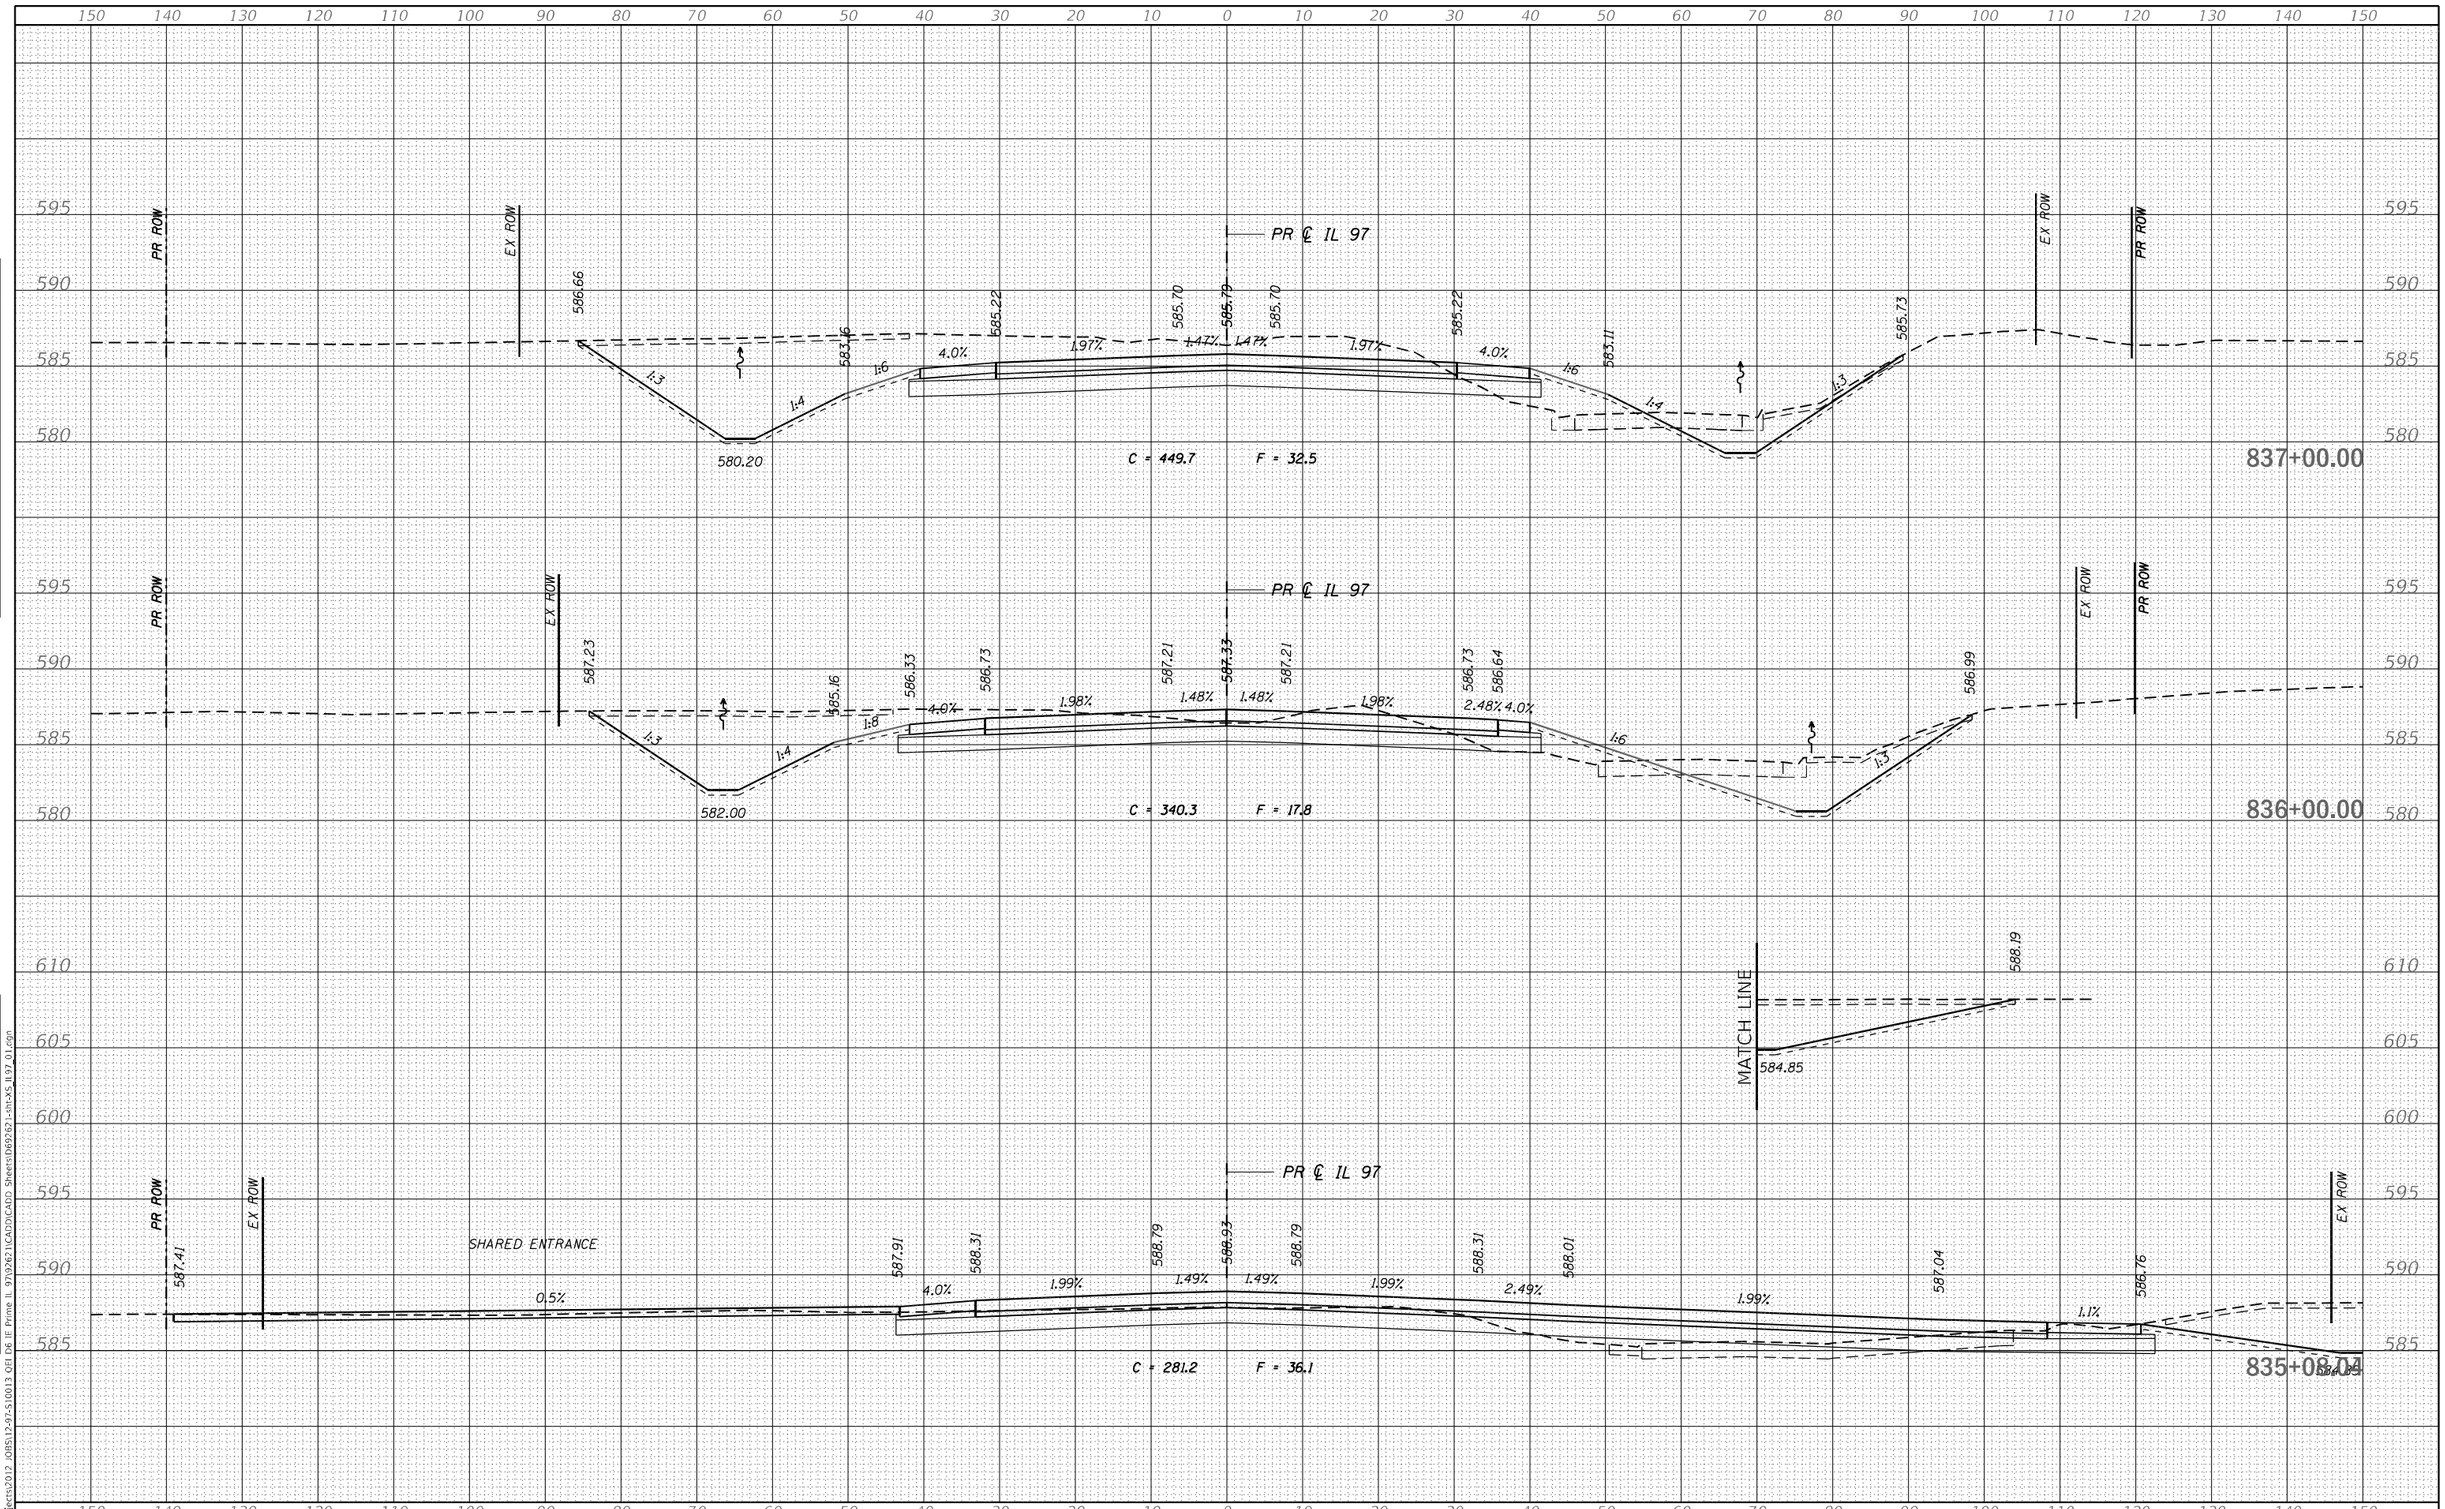

QUIGG ENGINEERING INC	USER NAME = RGoertz	DESIGNED - RG	REVISED -	
		DRAWN - RG	REVISED -	
	PLOT SCALE = 20.0000 ' / in.	CHECKED - FBN	REVISED -	
	PLOT DATE = 5/8/2026	DATE - 05/08/2026	REVISED -	

STATE OF ILLINOIS
DEPARTMENT OF TRANSPORTATION

IL 97
CROSS SECTIONS

SCALE: H 10 : V 5 | SHEET 52 OF 72 SHEETS | STA. 835+08.04 | TO STA. 837+00.00

F.A.P. RTE.	SECTION	COUNTY	TOTAL SHEETS	SHEET NO.
67	(S,W)R-2,W-2,PB	SANGAMON	412	347
		CONTRACT NO. 92621		
	ILLINOIS	FED. AID PROJECT		

FINAL SURVEY — NOTE BOOK — NO. — SURVEYED — PLOTTED — TEMPLATE — AREAS — AREAS CHECKED — BY — DATE

ORIGINAL SURVEY — NOTE BOOK — NO. — SURVEYED — PLOTTED — TEMPLATE — AREAS — AREAS CHECKED — BY — DATE

MODEL: Default
FILE NAME: S:\Projects\2012 JOBS\12-97-S1001 3 QEI D6 IE Prime IL 97\92621\CADD\CADD Sheets\069262 1-sht-XS IL97 01.dgn

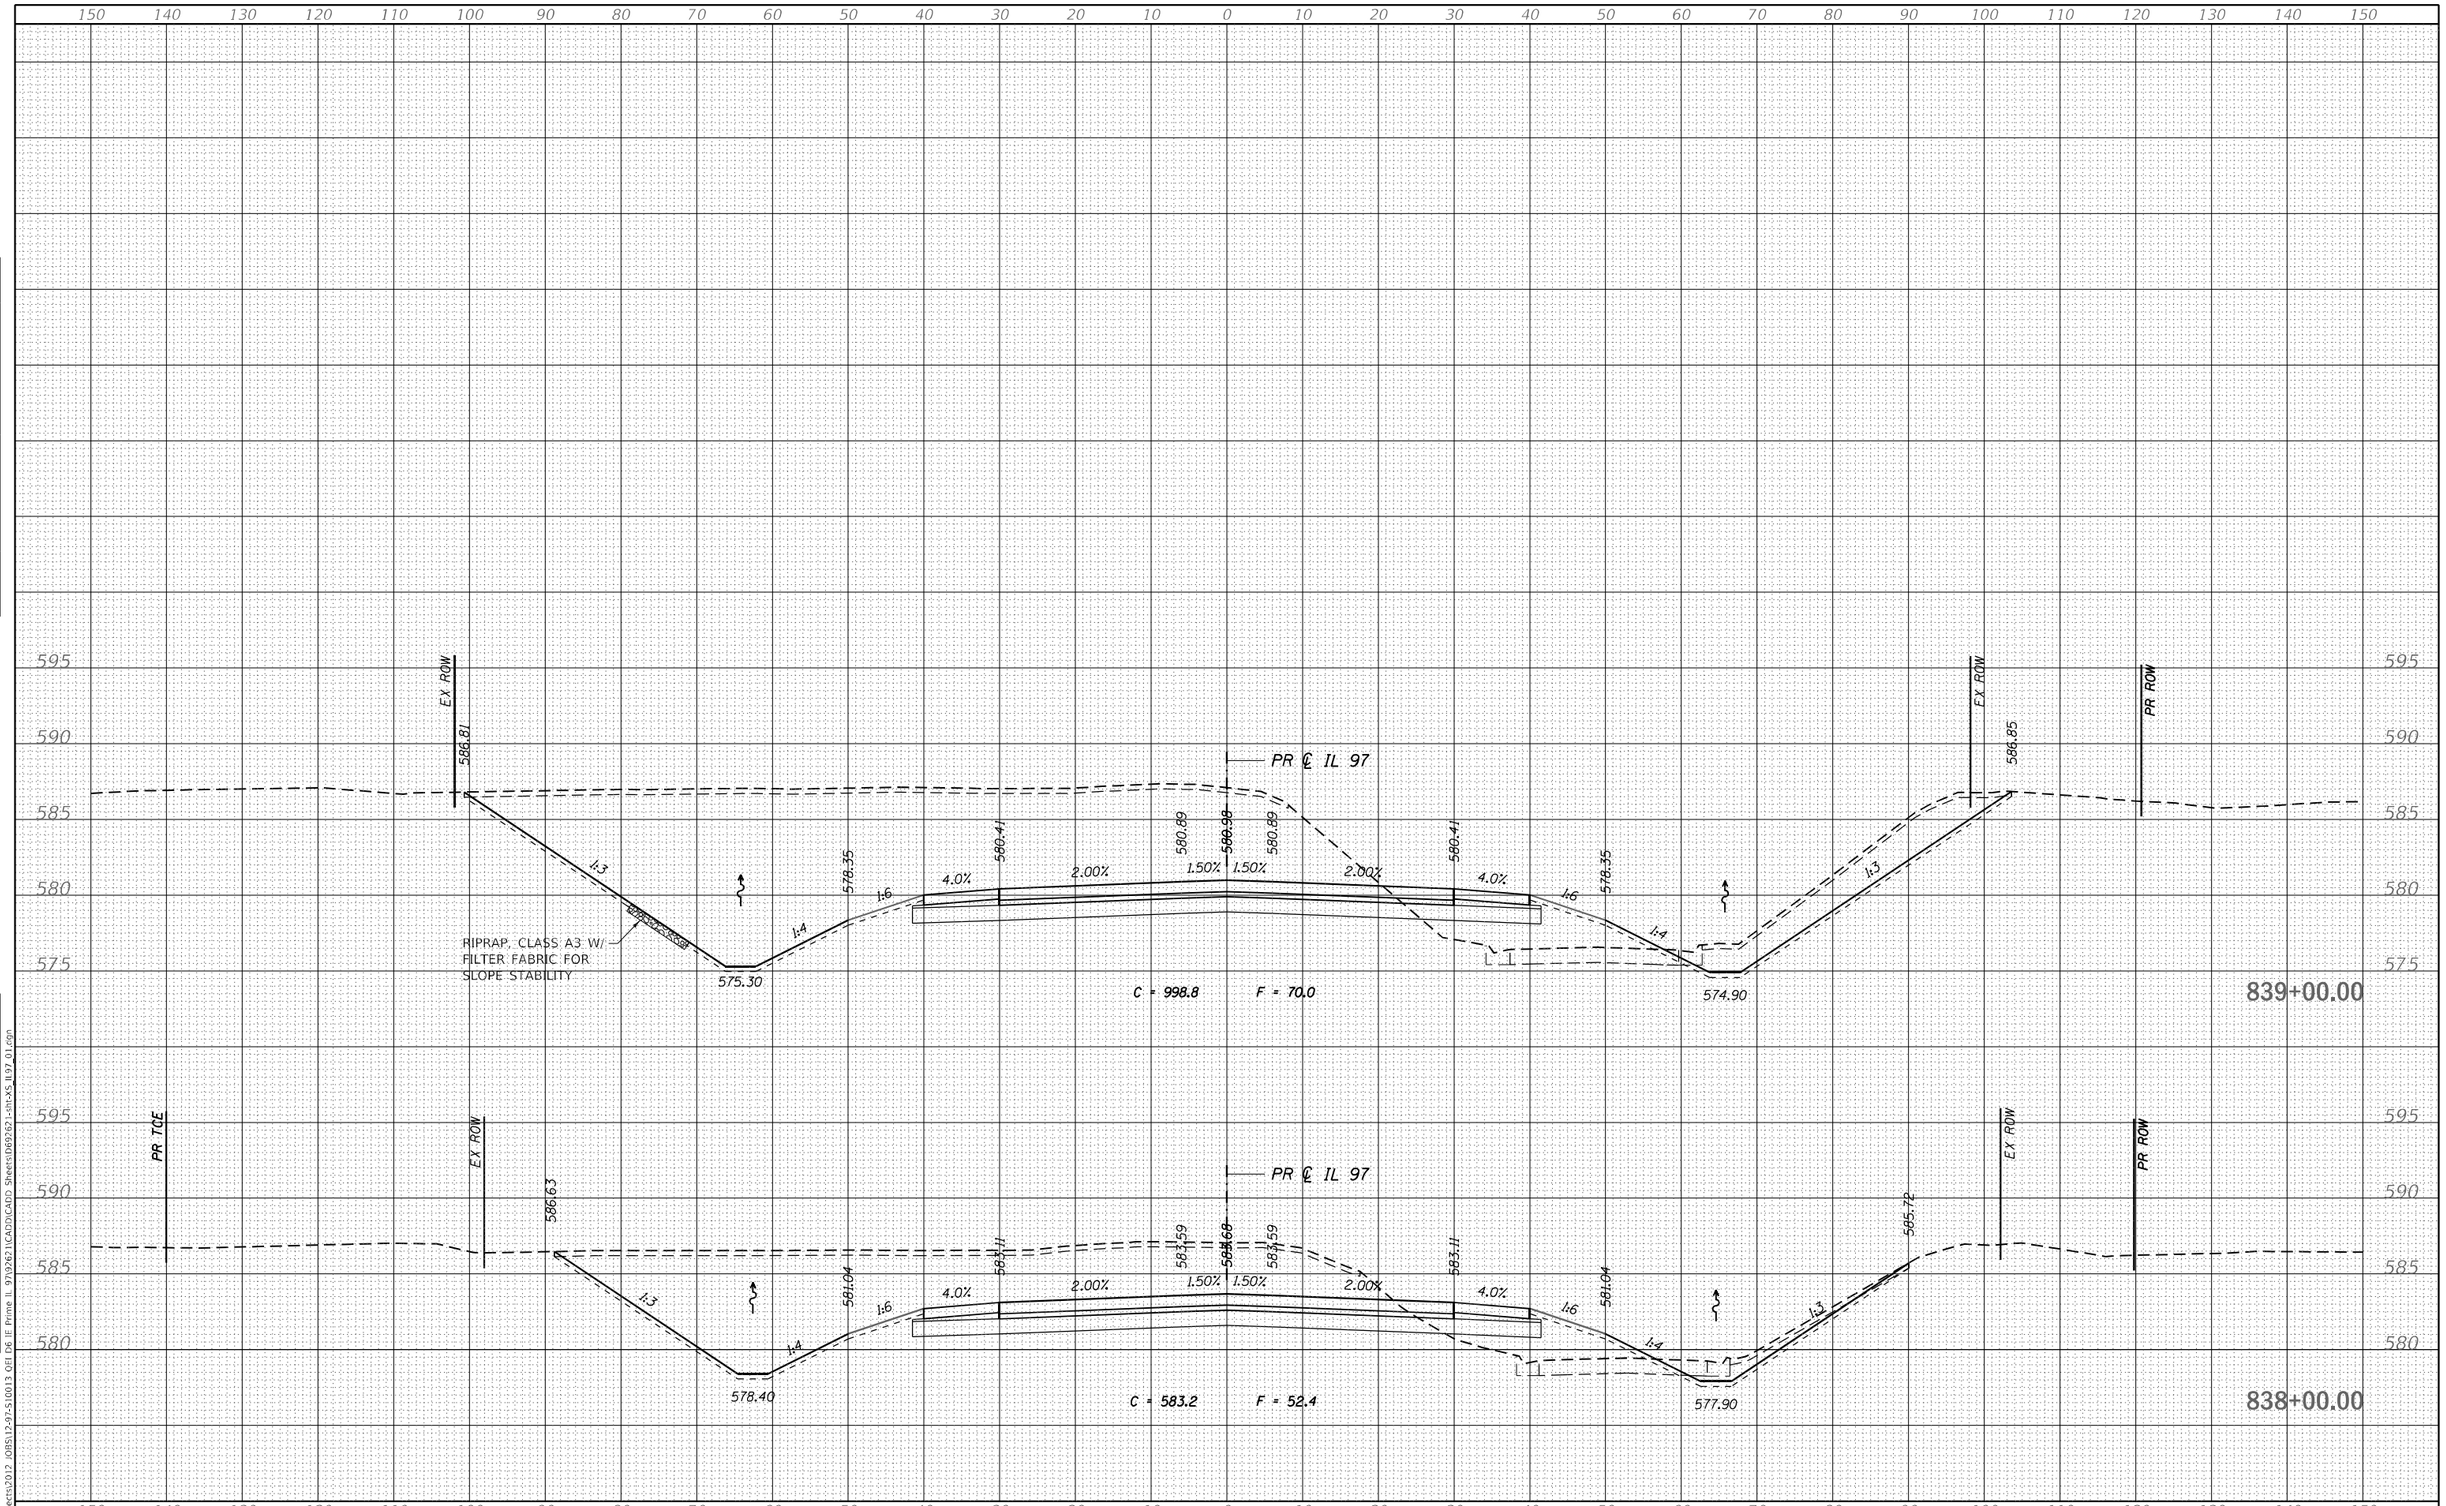

FINAL SURVEY	NOTE BOOK	NO.
SURVEYED		
PLOTTED		
TEMPLATE		
AREAS		
AREAS CHECKED		

BY	DATE

ORIGINAL SURVEY	NOTE BOOK	NO.
SURVEYED		
PLOTTED		
TEMPLATE		
AREAS		
AREAS CHECKED		

BY	DATE

MODEL: Default
FILE NAME: S:\Projects\2012 JOBS\12-97-S\0013 QEI DE IF Prime IL 97\3262\1CAD\2dCAD\Sheets\fd69262-1-sht-XS_IL97_01.dgn

QUIGG ENGINEERING INC

USER NAME = RGoertz	DESIGNED - RG	REVISED -
	DRAWN - RG	REVISED -
PLOT SCALE = 20.0000 ' / in.	CHECKED - FBN	REVISED -
PLOT DATE = 5/8/2026	DATE - 05/08/2026	REVISED -

STATE OF ILLINOIS
DEPARTMENT OF TRANSPORTATION

IL 97
CROSS SECTIONS

SCALE: H 10 : V 5 | SHEET 53 OF 72 SHEETS | STA. 838+00.00 TO STA. 839+00.00

F.A.P. RTE.	SECTION	COUNTY	TOTAL SHEETS	SHEET NO.
67	(S,W)R-2,W-2,PB	SANGAMON	412	348
		CONTRACT NO. 92621		
		ILLINOIS	FED. AID PROJECT	

150 140 130 120 110 100 90 80 70 60 50 40 30 20 10 0 10 20 30 40 50 60 70 80 90 100 110 120 130 140 150

595 590 585 580 575 570

EX ROW
584.99
15.8%
RIPRAP, CLASS A3 W/
FILTER FABRIC FOR
SLOPE STABILITY
573.24
4.0%
2.00%
573.72
1.50%
573.81
1.50%
573.72
2.00%
573.24
4.0%
1:6
571.18
1:4
568.90
PR ℄ IL 97
C = 1235.8
F = 80.4
1:3
586.54
EX ROW
PR ROW
841+00.00

EX ROW
586.89
1:3
RIPRAP, CLASS A3 W/
FILTER FABRIC FOR
SLOPE STABILITY
572.20
1:4
575.66
1:6
4.0%
577.12
2.00%
577.60
1.50%
577.69
1.50%
577.60
2.00%
577.12
4.0%
1:6
575.66
1:4
571.90
PR ℄ IL 97
C = 1337.6
F = 80.6
1:3
586.62
EX ROW
PR ROW
840+00.00

150 140 130 120 110 100 90 80 70 60 50 40 30 20 10 0 10 20 30 40 50 60 70 80 90 100 110 120 130 140 150

FINAL SURVEY
NOTE BOOK
NO.
SURVEYED
PLOTTED
TEMPLATE
AREAS
AREAS CHECKED
BY
DATE

ORIGINAL SURVEY
NOTE BOOK
NO.
SURVEYED
PLOTTED
TEMPLATE
AREAS
AREAS CHECKED
97
DATE

MODEL: Default
FILE NAME: S:\Projects\2012 JOBS\12-97-S10013 QEI D6 IE Prime IL 97\92621\CADD\CADD Sheets\D69262 1-sht-XS IL97 01.dgn

QUIGG ENGINEERING INC

USER NAME = RGoertz	DESIGNED - RG	REVISED -	
	DRAWN - RG	REVISED -	
PLOT SCALE = 20.0000 ' / in.	CHECKED - FBN	REVISED -	
PLOT DATE = 5/8/2026	DATE - 05/08/2026	REVISED -	

STATE OF ILLINOIS
DEPARTMENT OF TRANSPORTATION

IL 97
CROSS SECTIONS

SCALE: H 10 : V 5 | SHEET 54 OF 72 SHEETS | STA. 840+00.00 | TO STA. 841+00.00

F.A.P. RTE.	SECTION	COUNTY	TOTAL SHEETS	SHEET NO.
67	(S,W)R-2,W-2,PB	SANGAMON	412	349
		CONTRACT NO. 92621		
	ILLINOIS	FED. AID PROJECT		

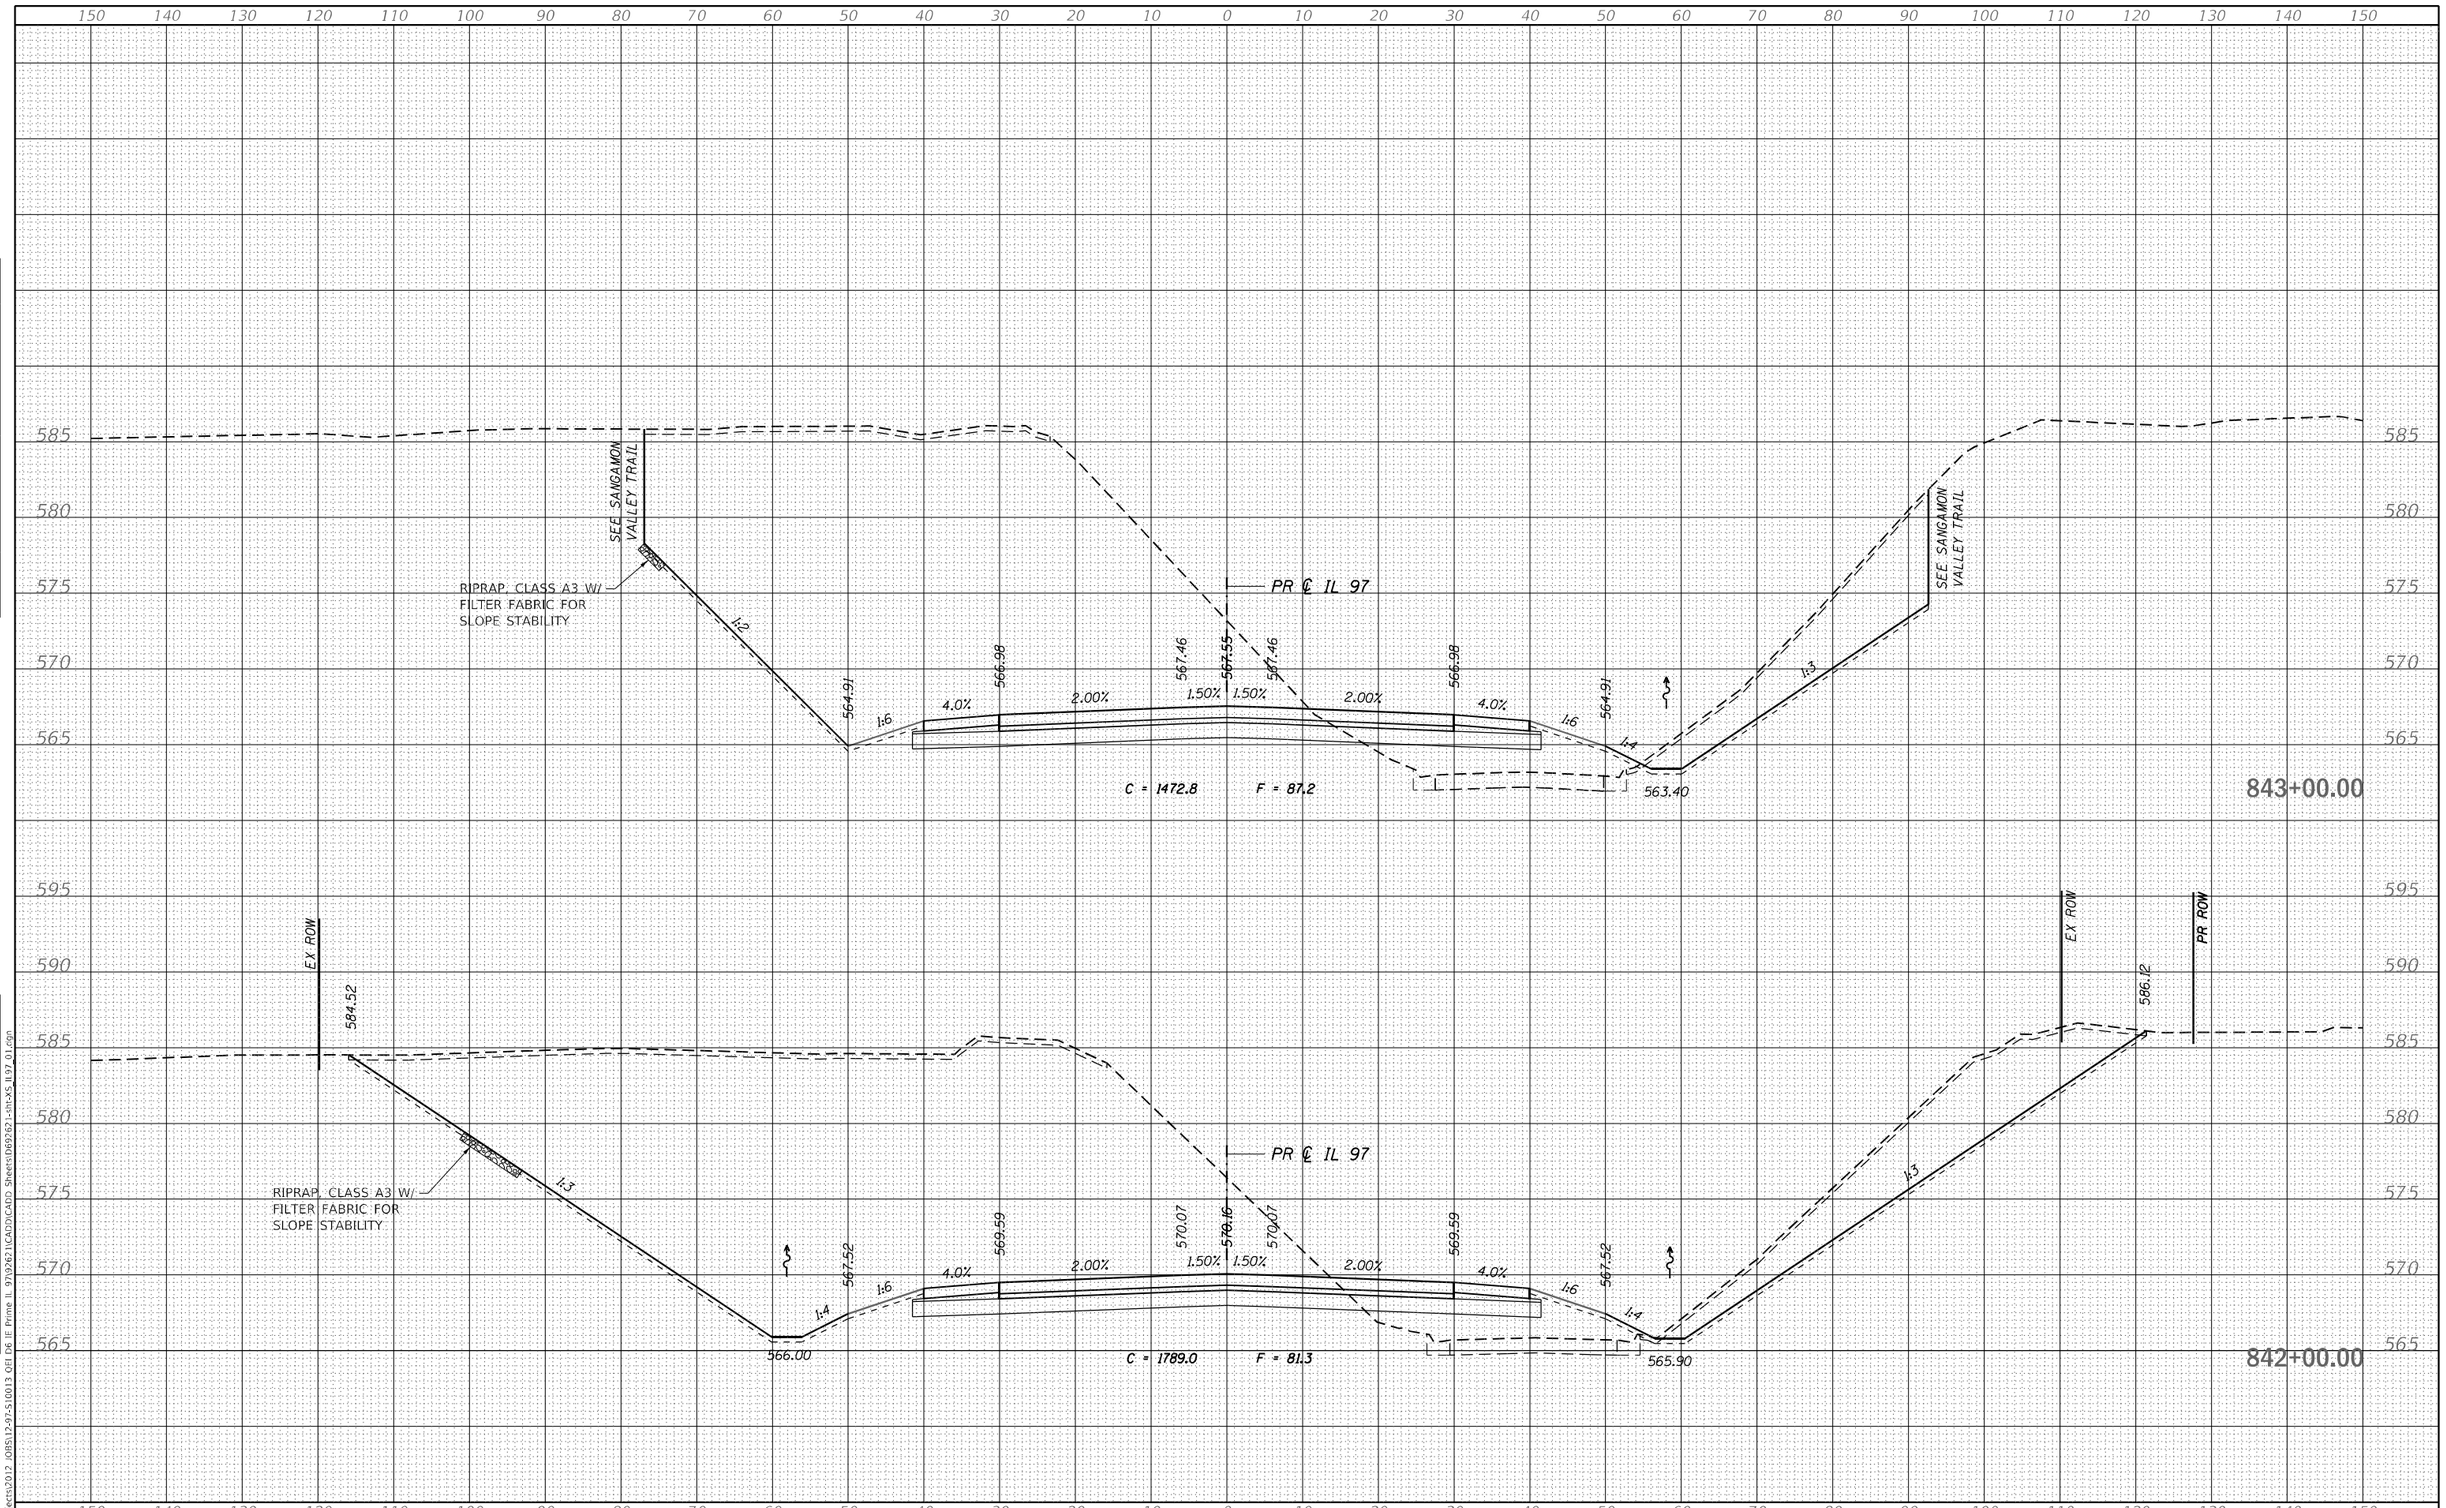

FINAL SURVEY	NOTE BOOK	NO.	BY	DATE
SURVEYED				
PLOTTED				
TEMPLATE				
AREAS				
AREAS CHECKED				

ORIGINAL SURVEY	NOTE BOOK	NO.	BY	DATE
SURVEYED				
PLOTTED				
TEMPLATE				
AREAS				
AREAS CHECKED				

MODEL: Default
FILE NAME: S:\Projects\2012 JOBS\17-97-S10013 QEI DR IE Prime IL 97\02621\CADD\CADD Sheets\d69262 1-sht-XS IL97 01.dgn

QUIGG ENGINEERING INC

USER NAME = RGoertz	DESIGNED - RG	REVISED -	
	DRAWN - RG	REVISED -	
PLOT SCALE = 20.0000 ' / in.	CHECKED - FBN	REVISED -	
PLOT DATE = 5/8/2026	DATE - 05/08/2026	REVISED -	

STATE OF ILLINOIS
DEPARTMENT OF TRANSPORTATION

IL 97
CROSS SECTIONS

SCALE: H 10 : V 5 | SHEET 55 OF 72 SHEETS | STA. 842+00.00 | TO STA. 843+00.00

F.A.P. RTE.	SECTION	COUNTY	TOTAL SHEETS	SHEET NO.
67	(S,W)R-2,W-2,PB	SANGAMON	412	350
		CONTRACT NO. 92621		
	ILLINOIS	FED. AID PROJECT		

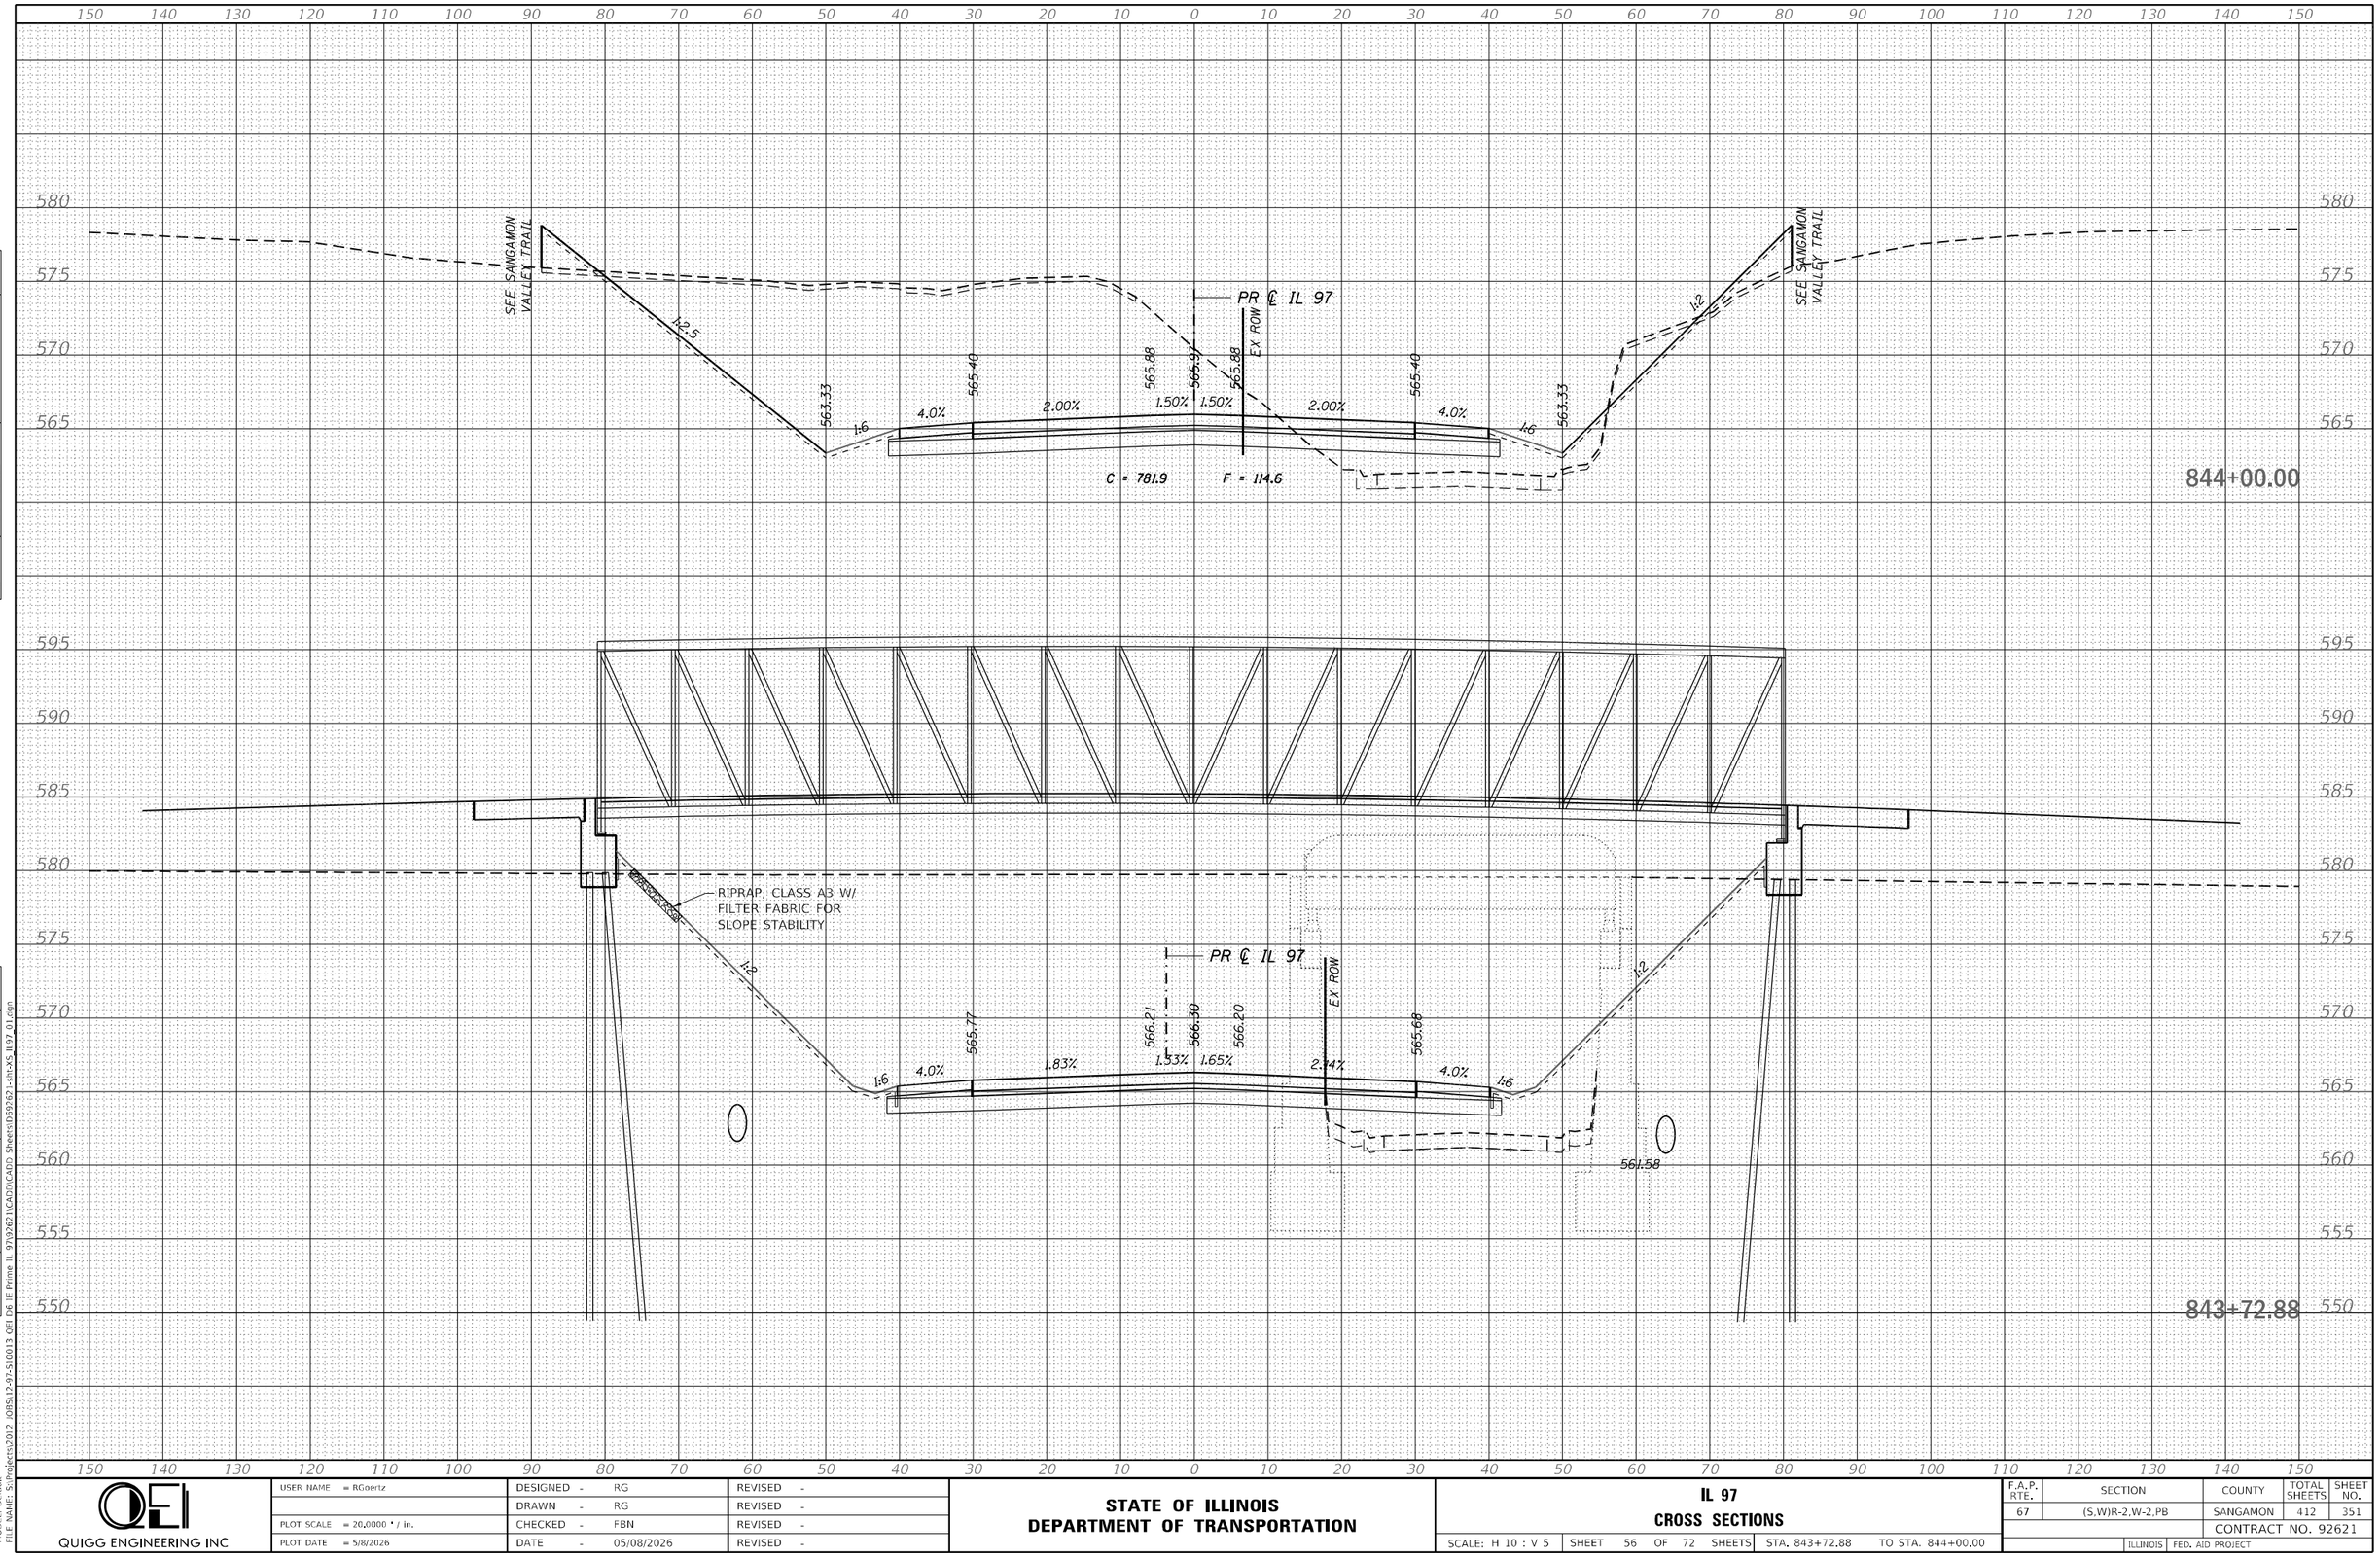

FINAL SURVEY	NOTE BOOK	NO.
SURVEYED	PLOTTED	
	TEMPLATE	
	AREAS	
	AREAS CHECKED	

ORIGINAL SURVEY	NOTE BOOK	NO.
SURVEYED	PLOTTED	
	TEMPLATE	
	AREAS	
	AREAS CHECKED	

MODEL: Default
FILE NAME: S:\Projects\2012 JOBS\12-97-S1001 3 QEI D6 IE Prime IL 97\92621\CADD\CADD Sheets\069262 1-sht-XS IL97 01.dgn

QUIGG ENGINEERING INC	USER NAME = RGoertz	DESIGNED - RG	REVISED -
		DRAWN - RG	REVISED -
	PLOT SCALE = 20.0000 ' / in.	CHECKED - FBN	REVISED -
	PLOT DATE = 5/8/2026	DATE - 05/08/2026	REVISED -

STATE OF ILLINOIS
DEPARTMENT OF TRANSPORTATION

IL 97
CROSS SECTIONS

SCALE: H 10 : V 5 | SHEET 56 OF 72 SHEETS | STA. 843+72.88 | TO STA. 844+00.00

F.A.P. RTE.	SECTION	COUNTY	TOTAL SHEETS	SHEET NO.
67	(S,W)R-2,W-2,PB	SANGAMON	412	351
		CONTRACT NO. 92621		
		ILLINOIS	FED. AID PROJECT	

FINAL SURVEY		BY	DATE
	SURVEYED		
	PLOTTED		
NOTE BOOK	TEMPLATE		
	AREAS		
NO.	AREAS CHECKED		

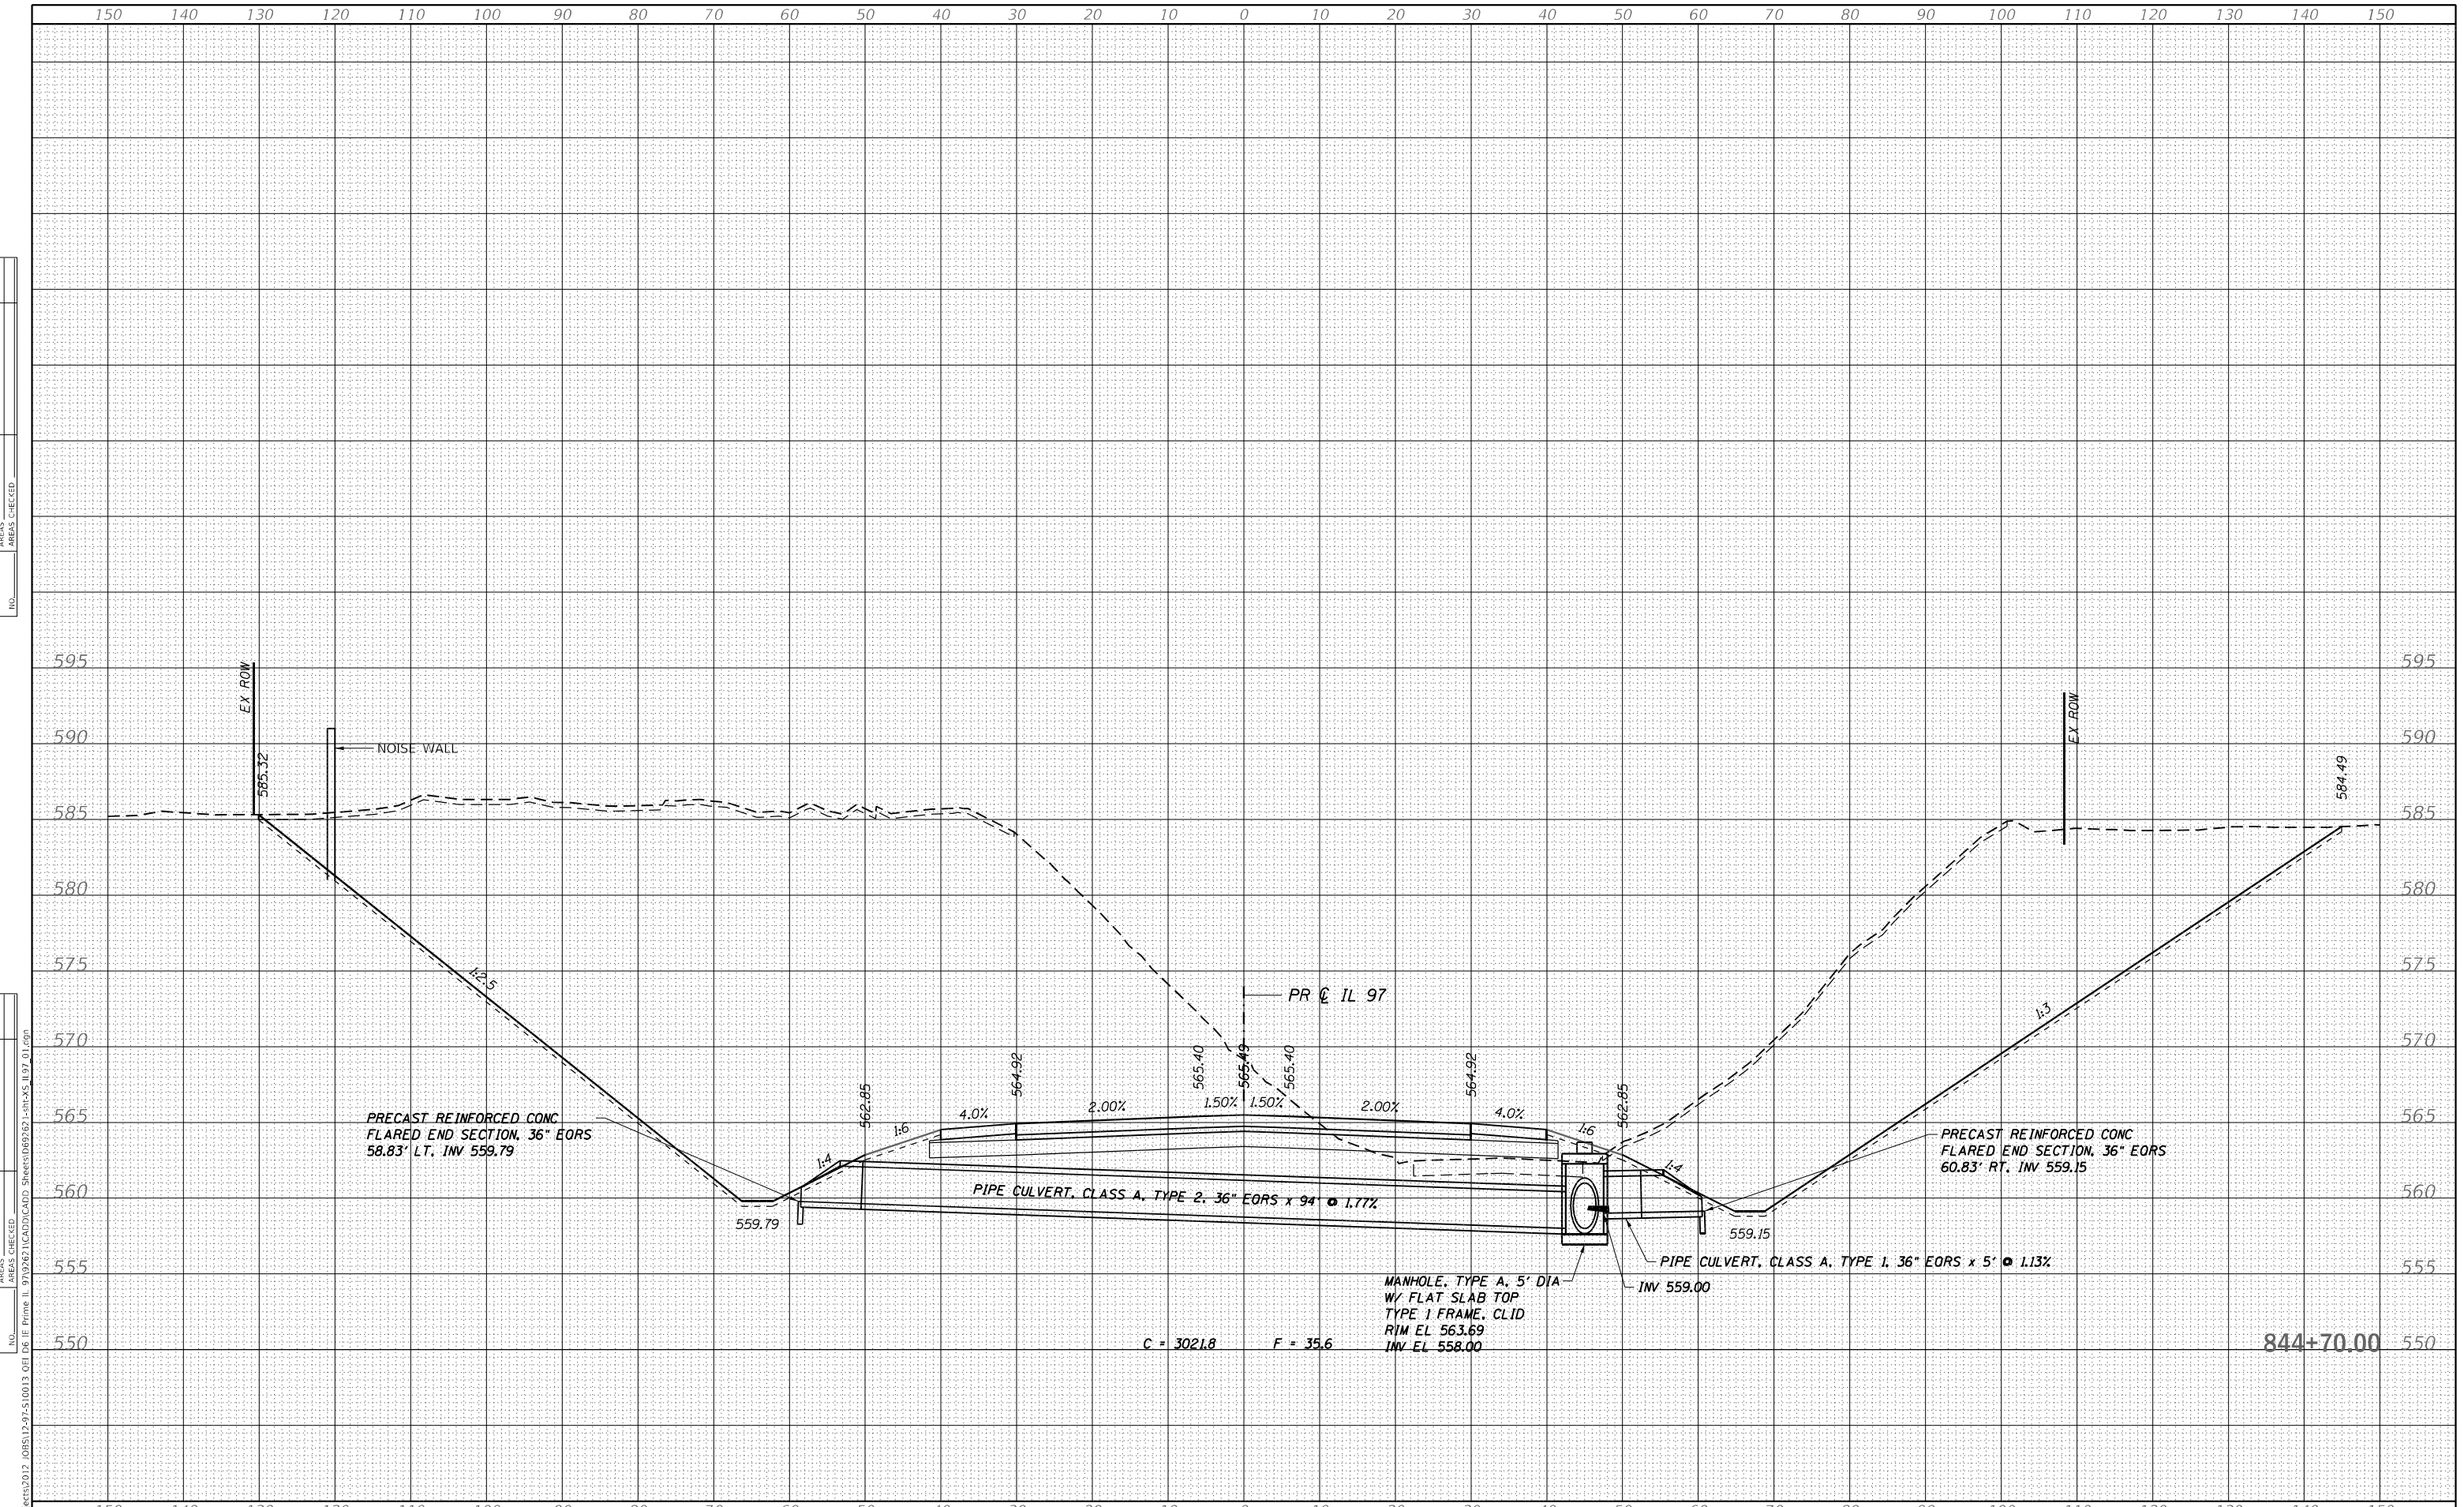

ORIGINAL SURVEY		BY	DATE
	SURVEYED		
	PLOTTED		
NOTE BOOK	TEMPLATE		
	AREAS		
NO.	AREAS CHECKED		

MODEL: Default
FILE NAME: S:\Projects\2012 JOBS\12-97-S10013 QEI D6 IE Prime IL 97\92621\CADD\CADD Sheets\D69262 1-SHT-XS_IL97 01.dgn

QUIGG ENGINEERING INC

USER NAME = RGoertz	DESIGNED - RG	REVISED -	
	DRAWN - RG	REVISED -	
PLOT SCALE = 20.0000 ' / in.	CHECKED - FBN	REVISED -	
PLOT DATE = 5/8/2026	DATE - 05/08/2026	REVISED -	

STATE OF ILLINOIS
DEPARTMENT OF TRANSPORTATION

IL 97
CROSS SECTIONS

SCALE: H 10 : V 5 | SHEET 57 OF 72 SHEETS | STA. 844+70.00 | TO STA. 844+70.00

F.A.P. RTE.	SECTION	COUNTY	TOTAL SHEETS	SHEET NO.
67	(S,W)R-2,W-2,PB	SANGAMON	412	352
		CONTRACT NO. 92621		
	ILLINOIS	FED. AID PROJECT		

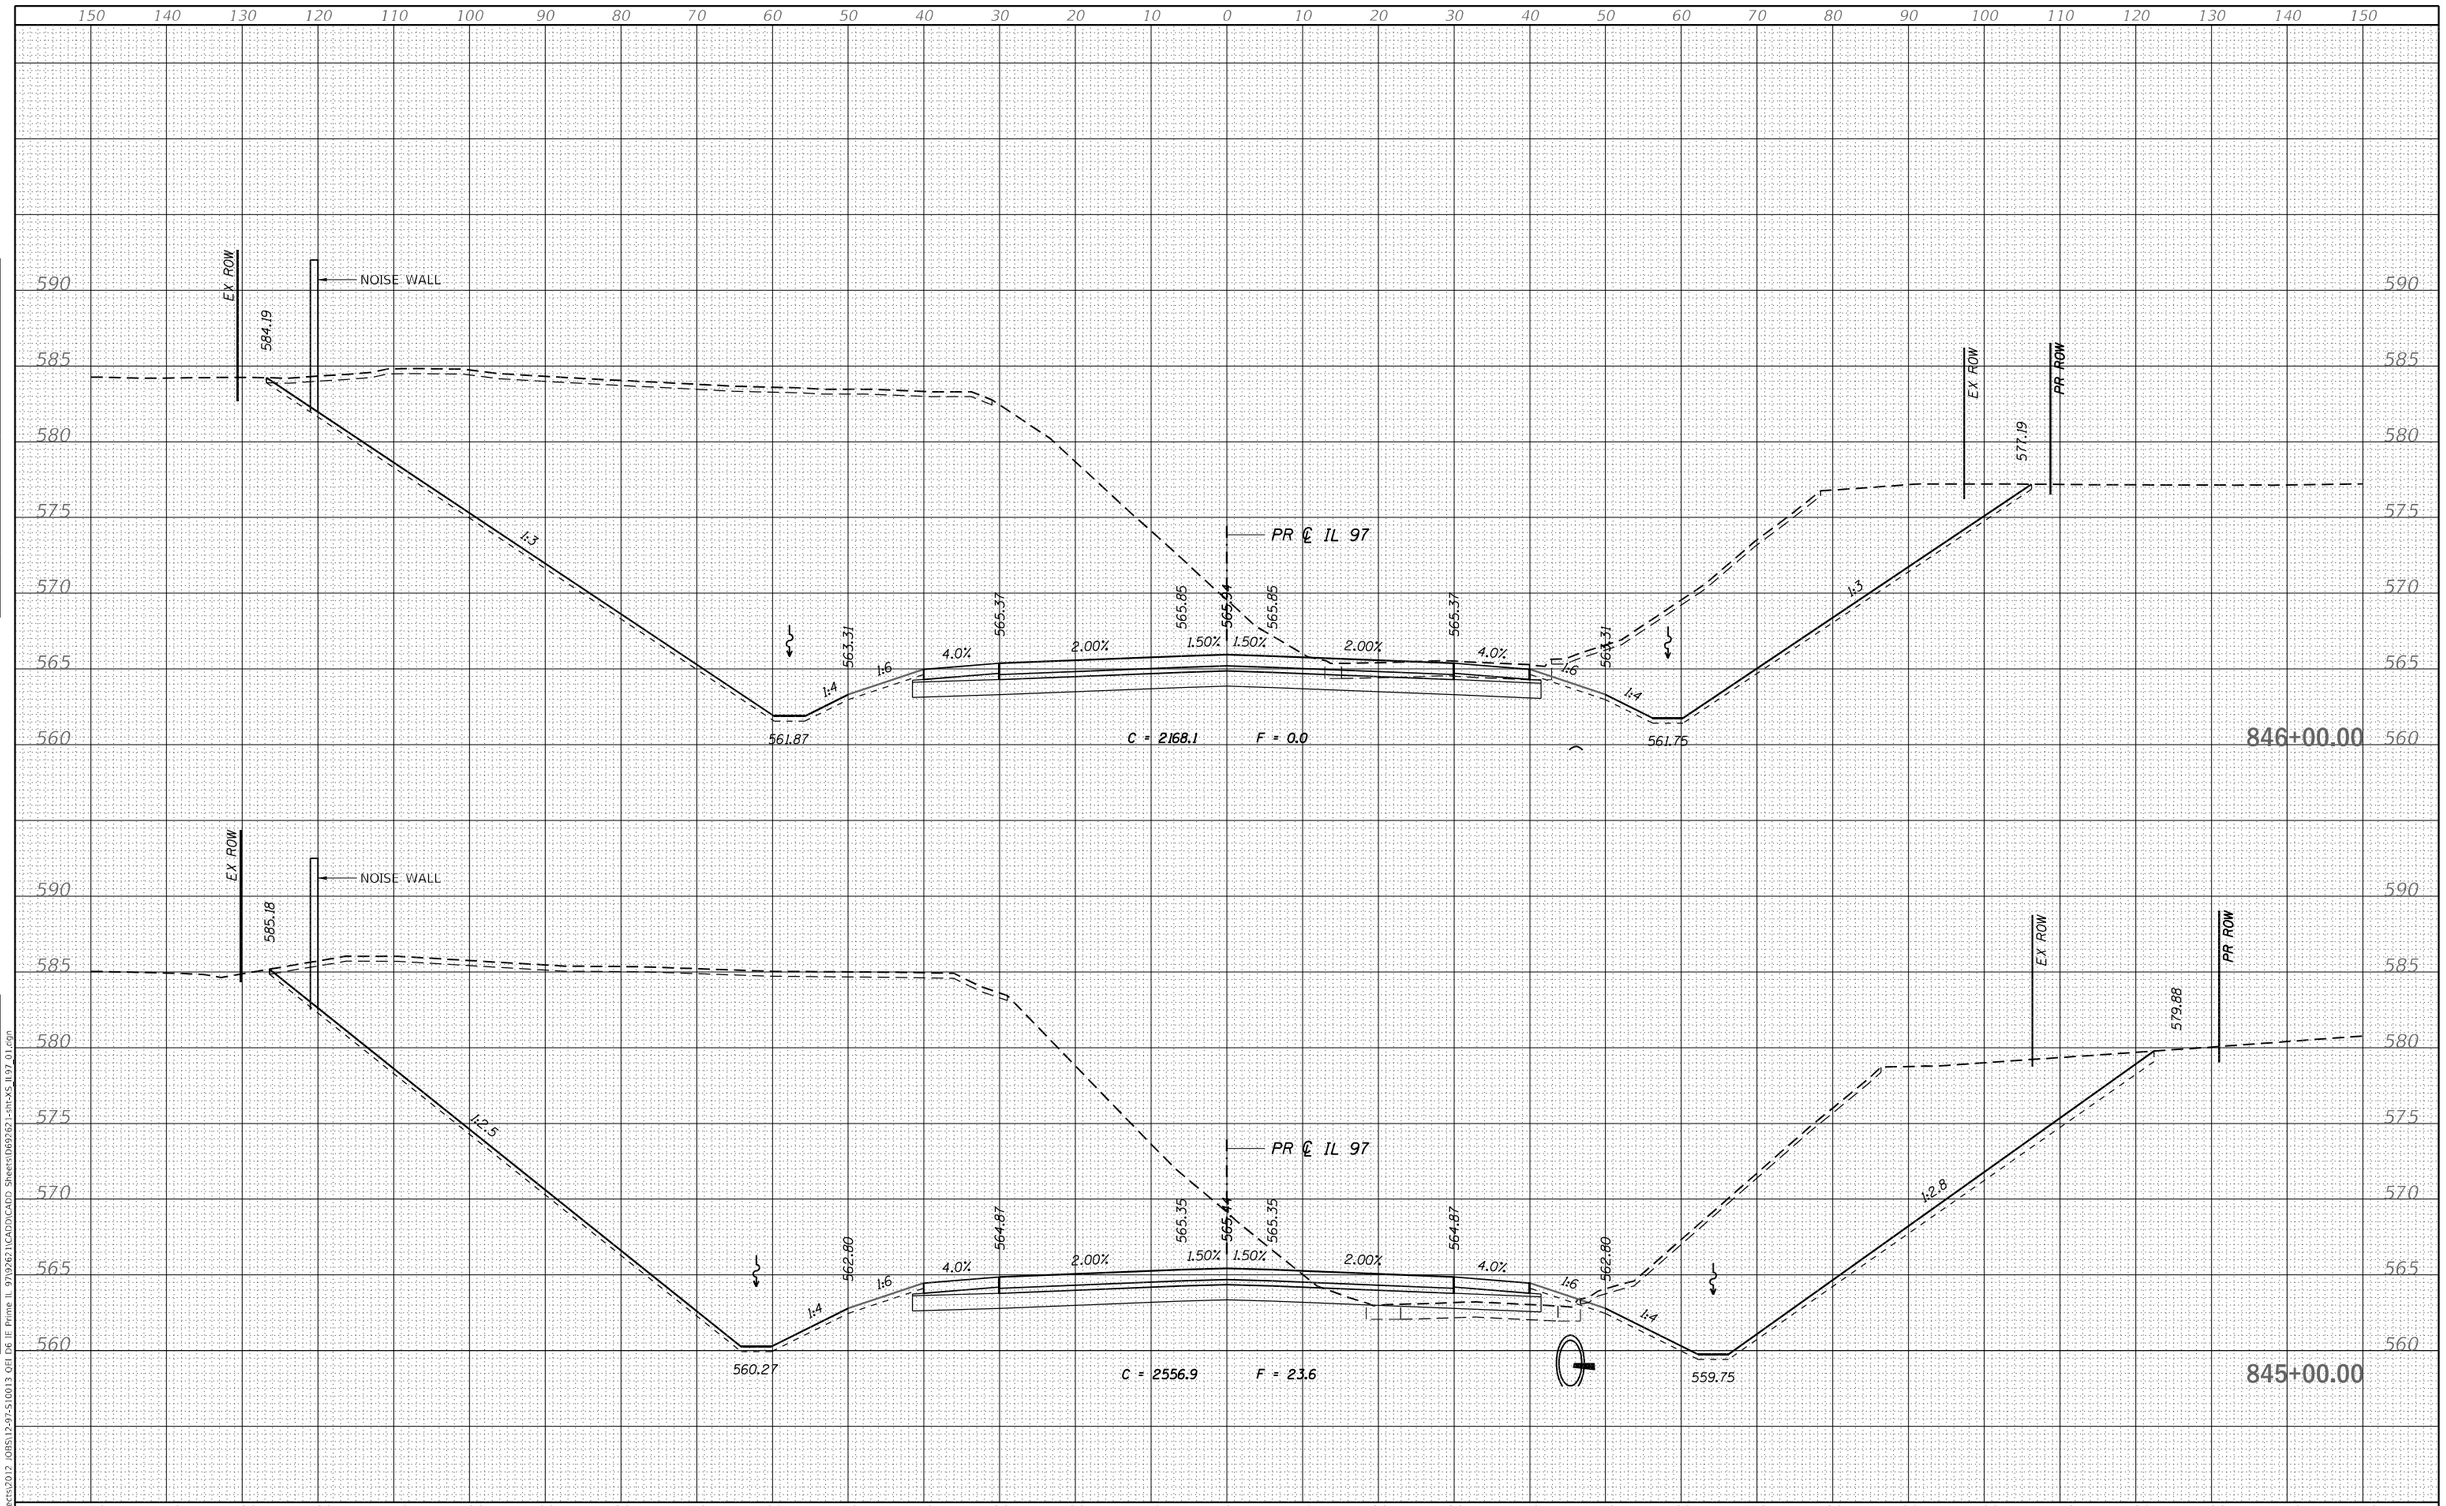

FINAL SURVEY	BY	DATE
NOTE BOOK		
NO.		

SURVEYED
PLOTTED
TEMPLATE
AREAS
AREAS CHECKED

ORIGINAL SURVEY	BY	DATE
NOTE BOOK		
NO.		

SURVEYED
PLOTTED
TEMPLATE
AREAS
AREAS CHECKED

MODEL: Default
FILE NAME: S:\Projects\2012 JOBS\17-97-S10013 QEI DR IE Prime IL 97\0262\1CADD\CADD Sheets\D69262 1-sht-XS IL97 01.dgn

QUIGG ENGINEERING INC	USER NAME = RGoertz	DESIGNED - RG	REVISED -
		DRAWN - RG	REVISED -
	PLOT SCALE = 20.0000 ' / in.	CHECKED - FBN	REVISED -
	PLOT DATE = 5/8/2026	DATE - 05/08/2026	REVISED -

STATE OF ILLINOIS
DEPARTMENT OF TRANSPORTATION

IL 97
CROSS SECTIONS

SCALE: H 10 : V 5 | SHEET 58 OF 72 SHEETS | STA. 845+00.00 | TO STA. 846+00.00

F.A.P. RTE.	SECTION	COUNTY	TOTAL SHEETS	SHEET NO.
67	(S,W)R-2,W-2,PB	SANGAMON	412	353
		CONTRACT NO. 92621		
	ILLINOIS	FED. AID PROJECT		

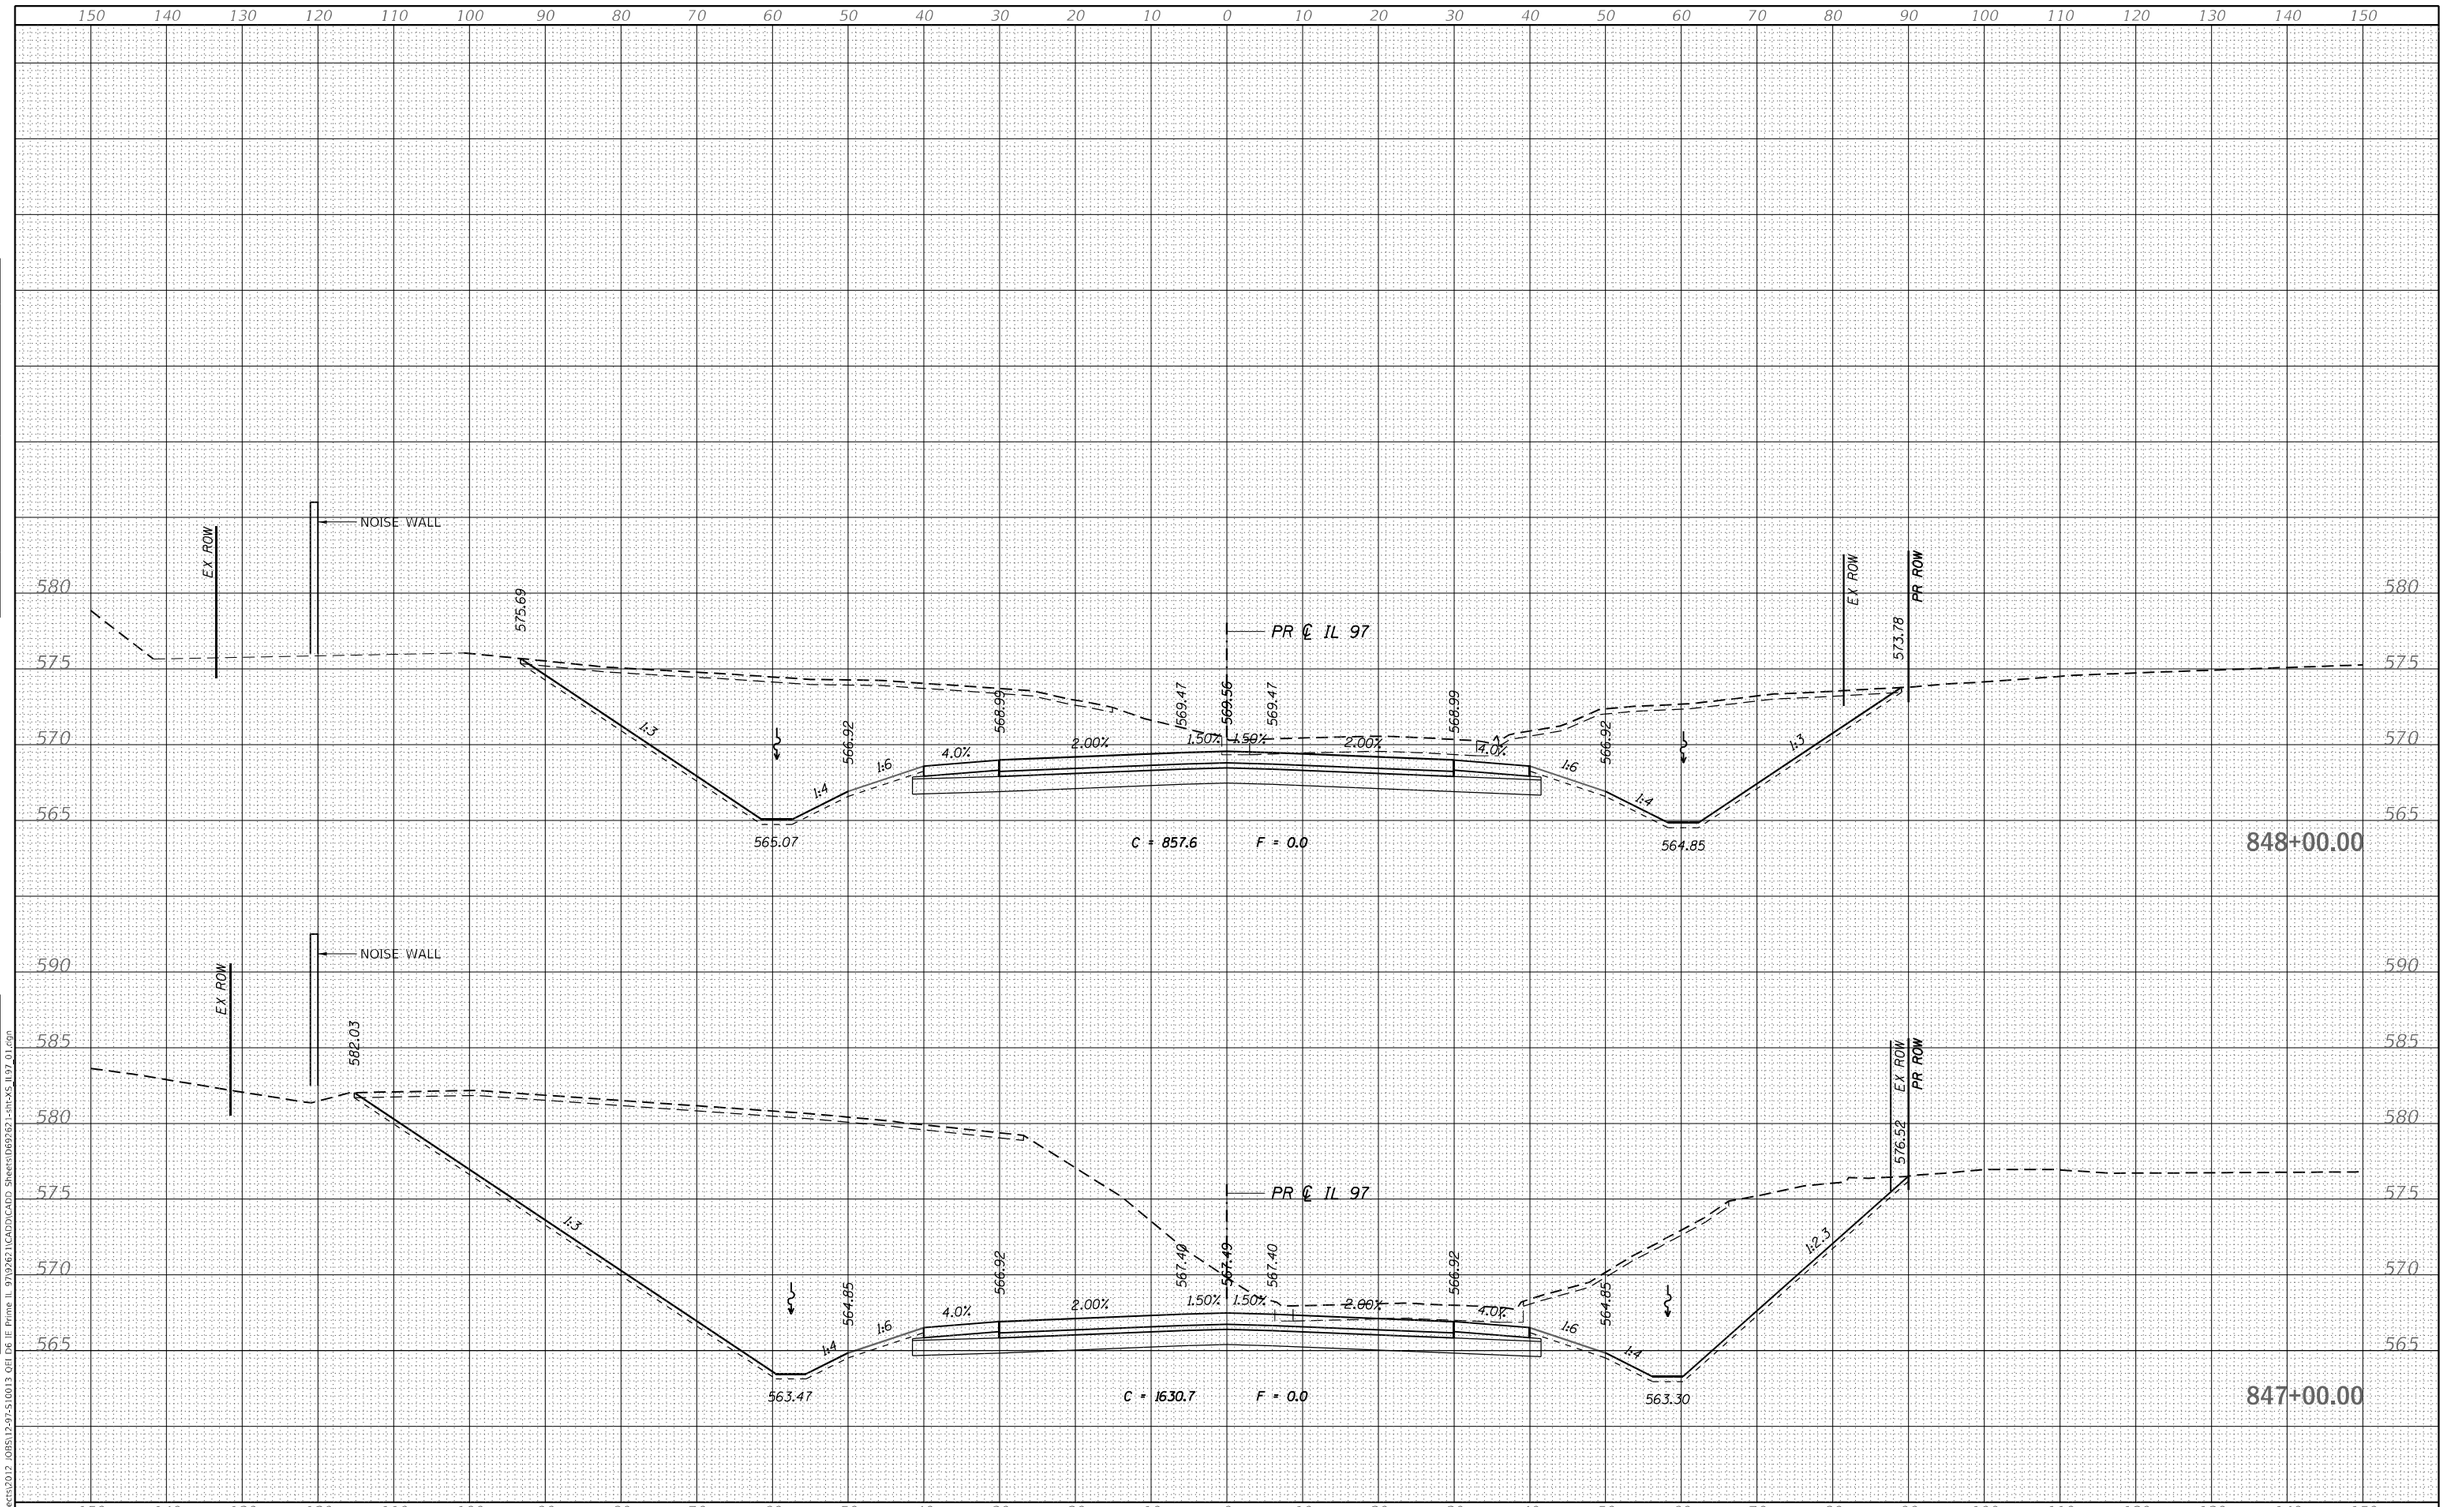

FINAL SURVEY	NOTE BOOK	NO.
SURVEYED		
PLOTTED		
TEMPLATE		
AREAS		
AREAS CHECKED		

BY	DATE

ORIGINAL SURVEY	NOTE BOOK	NO.
SURVEYED		
PLOTTED		
TEMPLATE		
AREAS		
AREAS CHECKED		

BY	DATE

MODEL: Default
FILE NAME: S:\Projects\2012 JOBS\12-97-5100\3 Q&I D& IE Prime IL 97\92621\CADD\CADD Sheets\069262 1-sht-XS IL97 01.dgn

QUIGG ENGINEERING INC

USER NAME = RGoertz	DESIGNED - RG	REVISED -	
	DRAWN - RG	REVISED -	
PLOT SCALE = 20.0000 ' / in.	CHECKED - FBN	REVISED -	
PLOT DATE = 5/8/2026	DATE - 05/08/2026	REVISED -	

STATE OF ILLINOIS
DEPARTMENT OF TRANSPORTATION

IL 97
CROSS SECTIONS

SCALE: H 10 : V 5 | SHEET 59 OF 72 SHEETS | STA. 847+00.00 | TO STA. 848+00.00

F.A.P. RTE.	SECTION	COUNTY	TOTAL SHEETS	SHEET NO.
67	(S,W)R-2,W-2,PB	SANGAMON	412	354
		CONTRACT NO. 92621		
	ILLINOIS	FED. AID PROJECT		

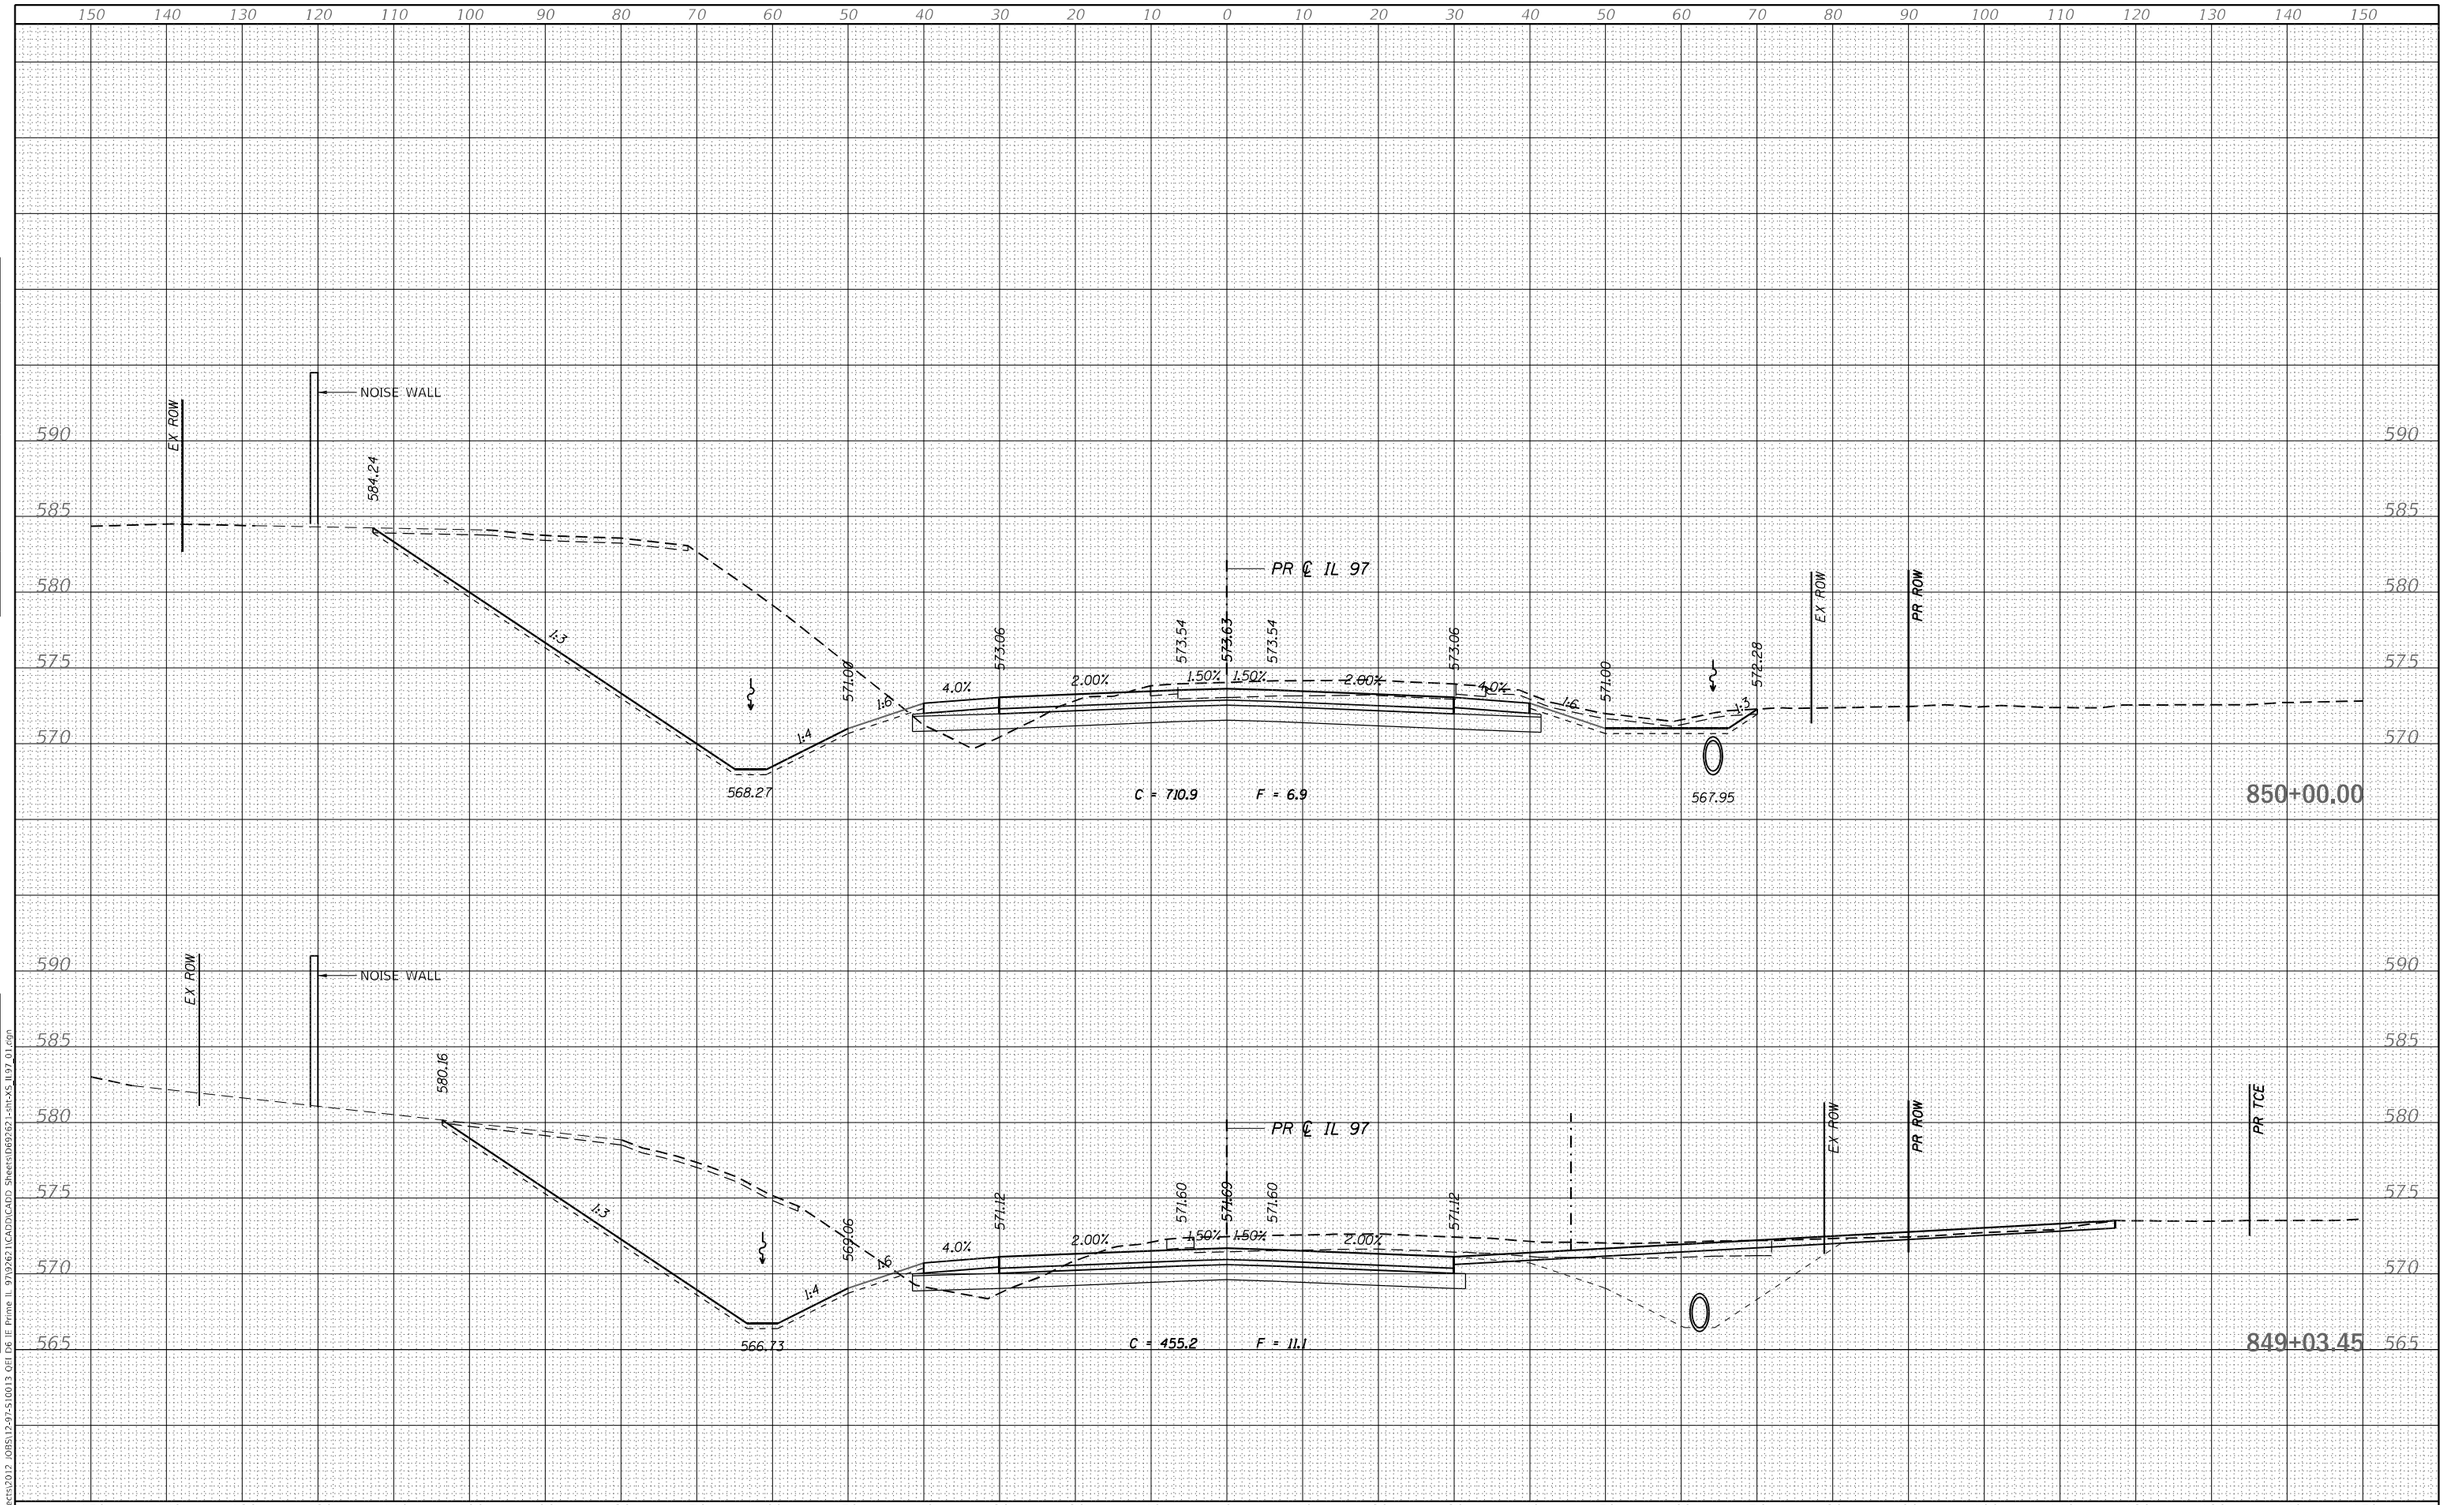

FINAL SURVEY	NOTE BOOK	NO.
	SURVEYED	BY
	PLOTTED	
	TEMPLATE	
	AREAS	
	AREAS CHECKED	DATE

ORIGINAL SURVEY	NOTE BOOK	NO.
	SURVEYED	BY
	PLOTTED	
	TEMPLATE	
	AREAS	
	AREAS CHECKED	DATE

MODEL: Default
FILE NAME: S:\Projects\2012 JOBS\17-97-S10013 QEI DR IE Prime IL 97\0262\1CADD\CADD Sheets\d69262 1-sht-XS IL97 01.dgn

QUIGG ENGINEERING INC

USER NAME = RGoertz	DESIGNED - RG	REVISED -
	DRAWN - RG	REVISED -
PLOT SCALE = 20.0000 ' / in.	CHECKED - FBN	REVISED -
PLOT DATE = 5/8/2026	DATE - 05/08/2026	REVISED -

STATE OF ILLINOIS
DEPARTMENT OF TRANSPORTATION

IL 97
CROSS SECTIONS

SCALE: H 10 : V 5 | SHEET 60 OF 72 SHEETS | STA. 849+03.45 | TO STA. 850+00.00

F.A.P. RTE.	SECTION	COUNTY	TOTAL SHEETS	SHEET NO.
67	(S,W)R-2,W-2,PB	SANGAMON	412	355
		CONTRACT NO. 92621		
	ILLINOIS	FED. AID PROJECT		

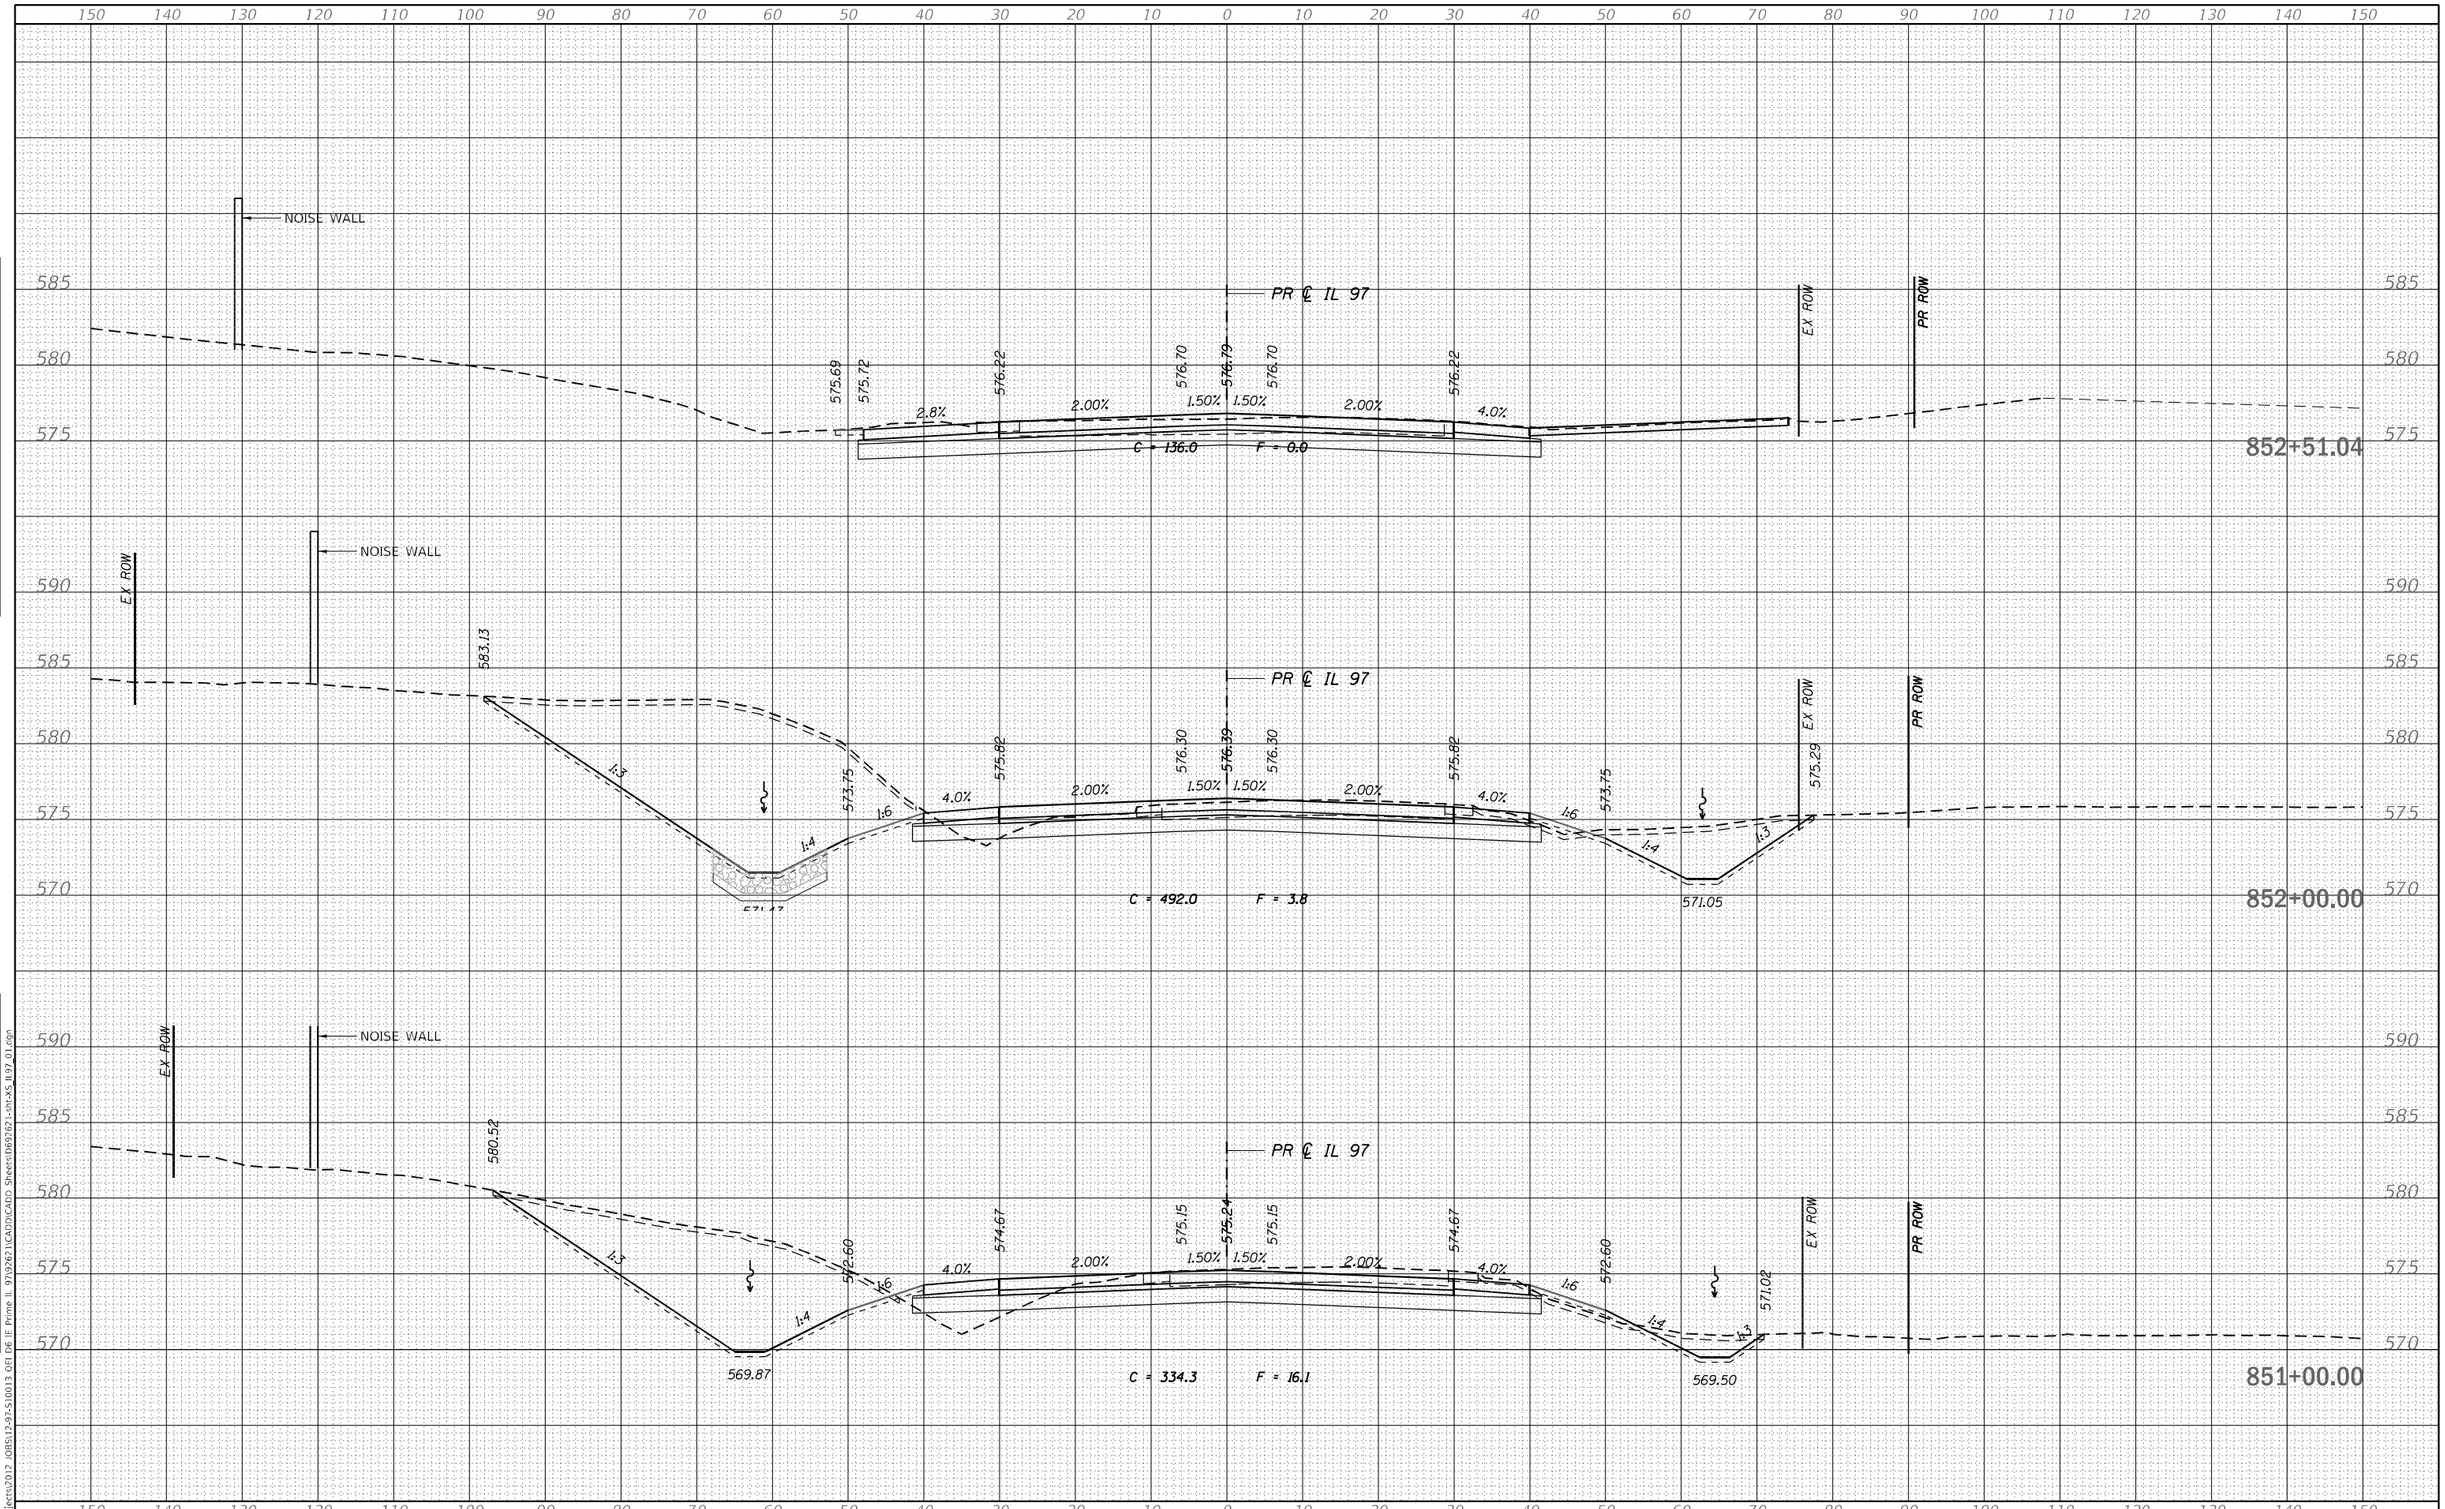

USER NAME = RGoertz	DESIGNED - RG	REVISED -	
	DRAWN - RG	REVISED -	
PLOT SCALE = 20.0000 ' / in.	CHECKED - FBN	REVISED -	
PLOT DATE = 5/8/2026	DATE - 05/08/2026	REVISED -	

QUIGG ENGINEERING INC

STATE OF ILLINOIS
DEPARTMENT OF TRANSPORTATION

IL 97
CROSS SECTIONS

SCALE: H 10 : V 5 | SHEET 61 OF 72 SHEETS | STA. 851+00.00 TO STA. 852+51.04

F.A.P. RTE.	SECTION	COUNTY	TOTAL SHEETS	SHEET NO.
67	(S,W)R-2,W-2,PB	SANGAMON	412	356
		CONTRACT NO. 92621		
	ILLINOIS	FED. AID PROJECT		

ORIGINAL SURVEY / FINAL SURVEY
NOTE BOOK
NO.
SURVEYED
PLOTTED
TEMPLATE
AREAS
AREAS CHECKED
BY
DATE

MODEL: Default
FILE NAME: S:\Projects\2012 JOBS\12-97-S10013 QFI D6 IE Prime IL 97\9769762\1CADD\CADD Sheets\fd69762-1-dht-XS IL97 01.dgn

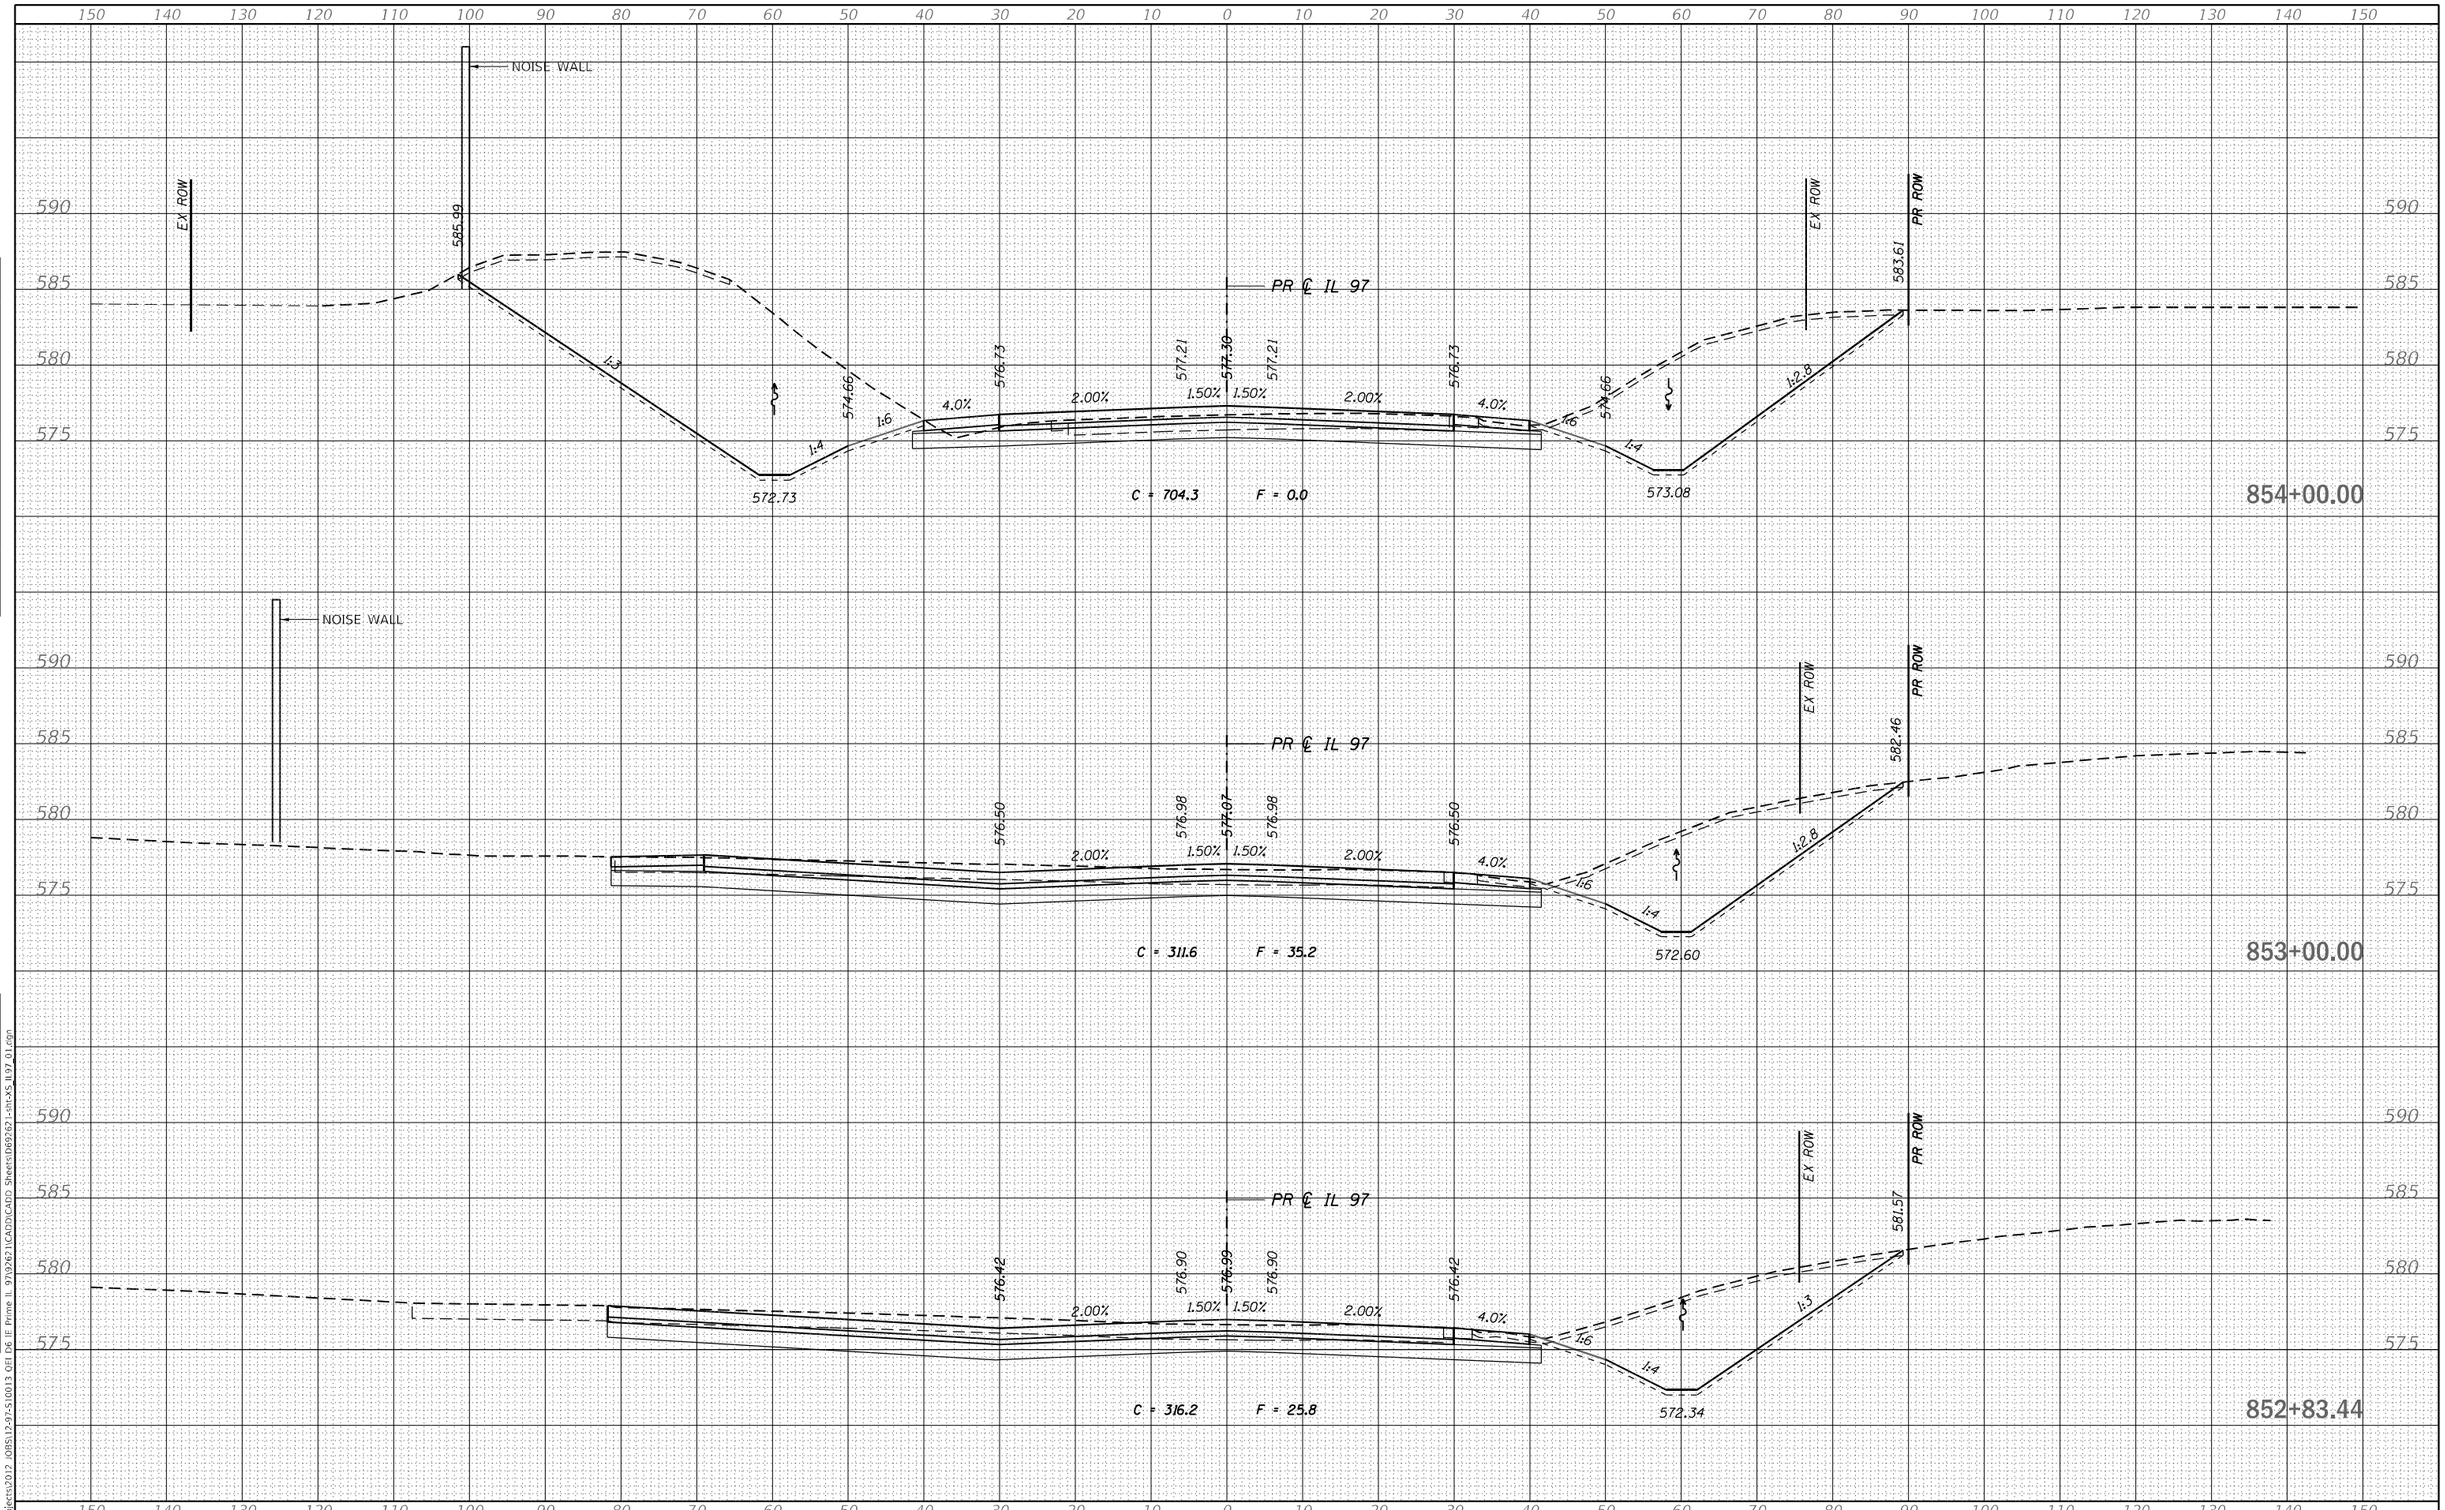

FINAL SURVEY

NO.	AREAS CHECKED	BY	DATE
NOTE BOOK	AREAS		
	TEMPLATE		
	PLOTTED		
	SURVEYED		

ORIGINAL SURVEY

NO.	AREAS CHECKED	BY	DATE
NOTE BOOK	AREAS		
	TEMPLATE		
	PLOTTED		
	SURVEYED		

MODEL: Default
FILE NAME: S:\Projects\2012 JOBS\12-97-S10013 QEI D6 IE Prime IL 97\92621\CADD\CADD Sheets\D69262-sht-XS IL97 01.dgn

QUIGG ENGINEERING INC

USER NAME = RGoertz	DESIGNED - RG	REVISED -
	DRAWN - RG	REVISED -
PLOT SCALE = 20.0000 ' / in.	CHECKED - FBN	REVISED -
PLOT DATE = 5/8/2026	DATE - 05/08/2026	REVISED -

STATE OF ILLINOIS
DEPARTMENT OF TRANSPORTATION

IL 97
CROSS SECTIONS

SCALE: H 10 : V 5 | SHEET 62 OF 72 SHEETS | STA. 852+83.44 | TO STA. 854+00.00

F.A.P. RTE.	SECTION	COUNTY	TOTAL SHEETS	SHEET NO.
67	(S,W)R-2,W-2,PB	SANGAMON	412	357
		CONTRACT NO. 92621		
	ILLINOIS	FED. AID PROJECT		

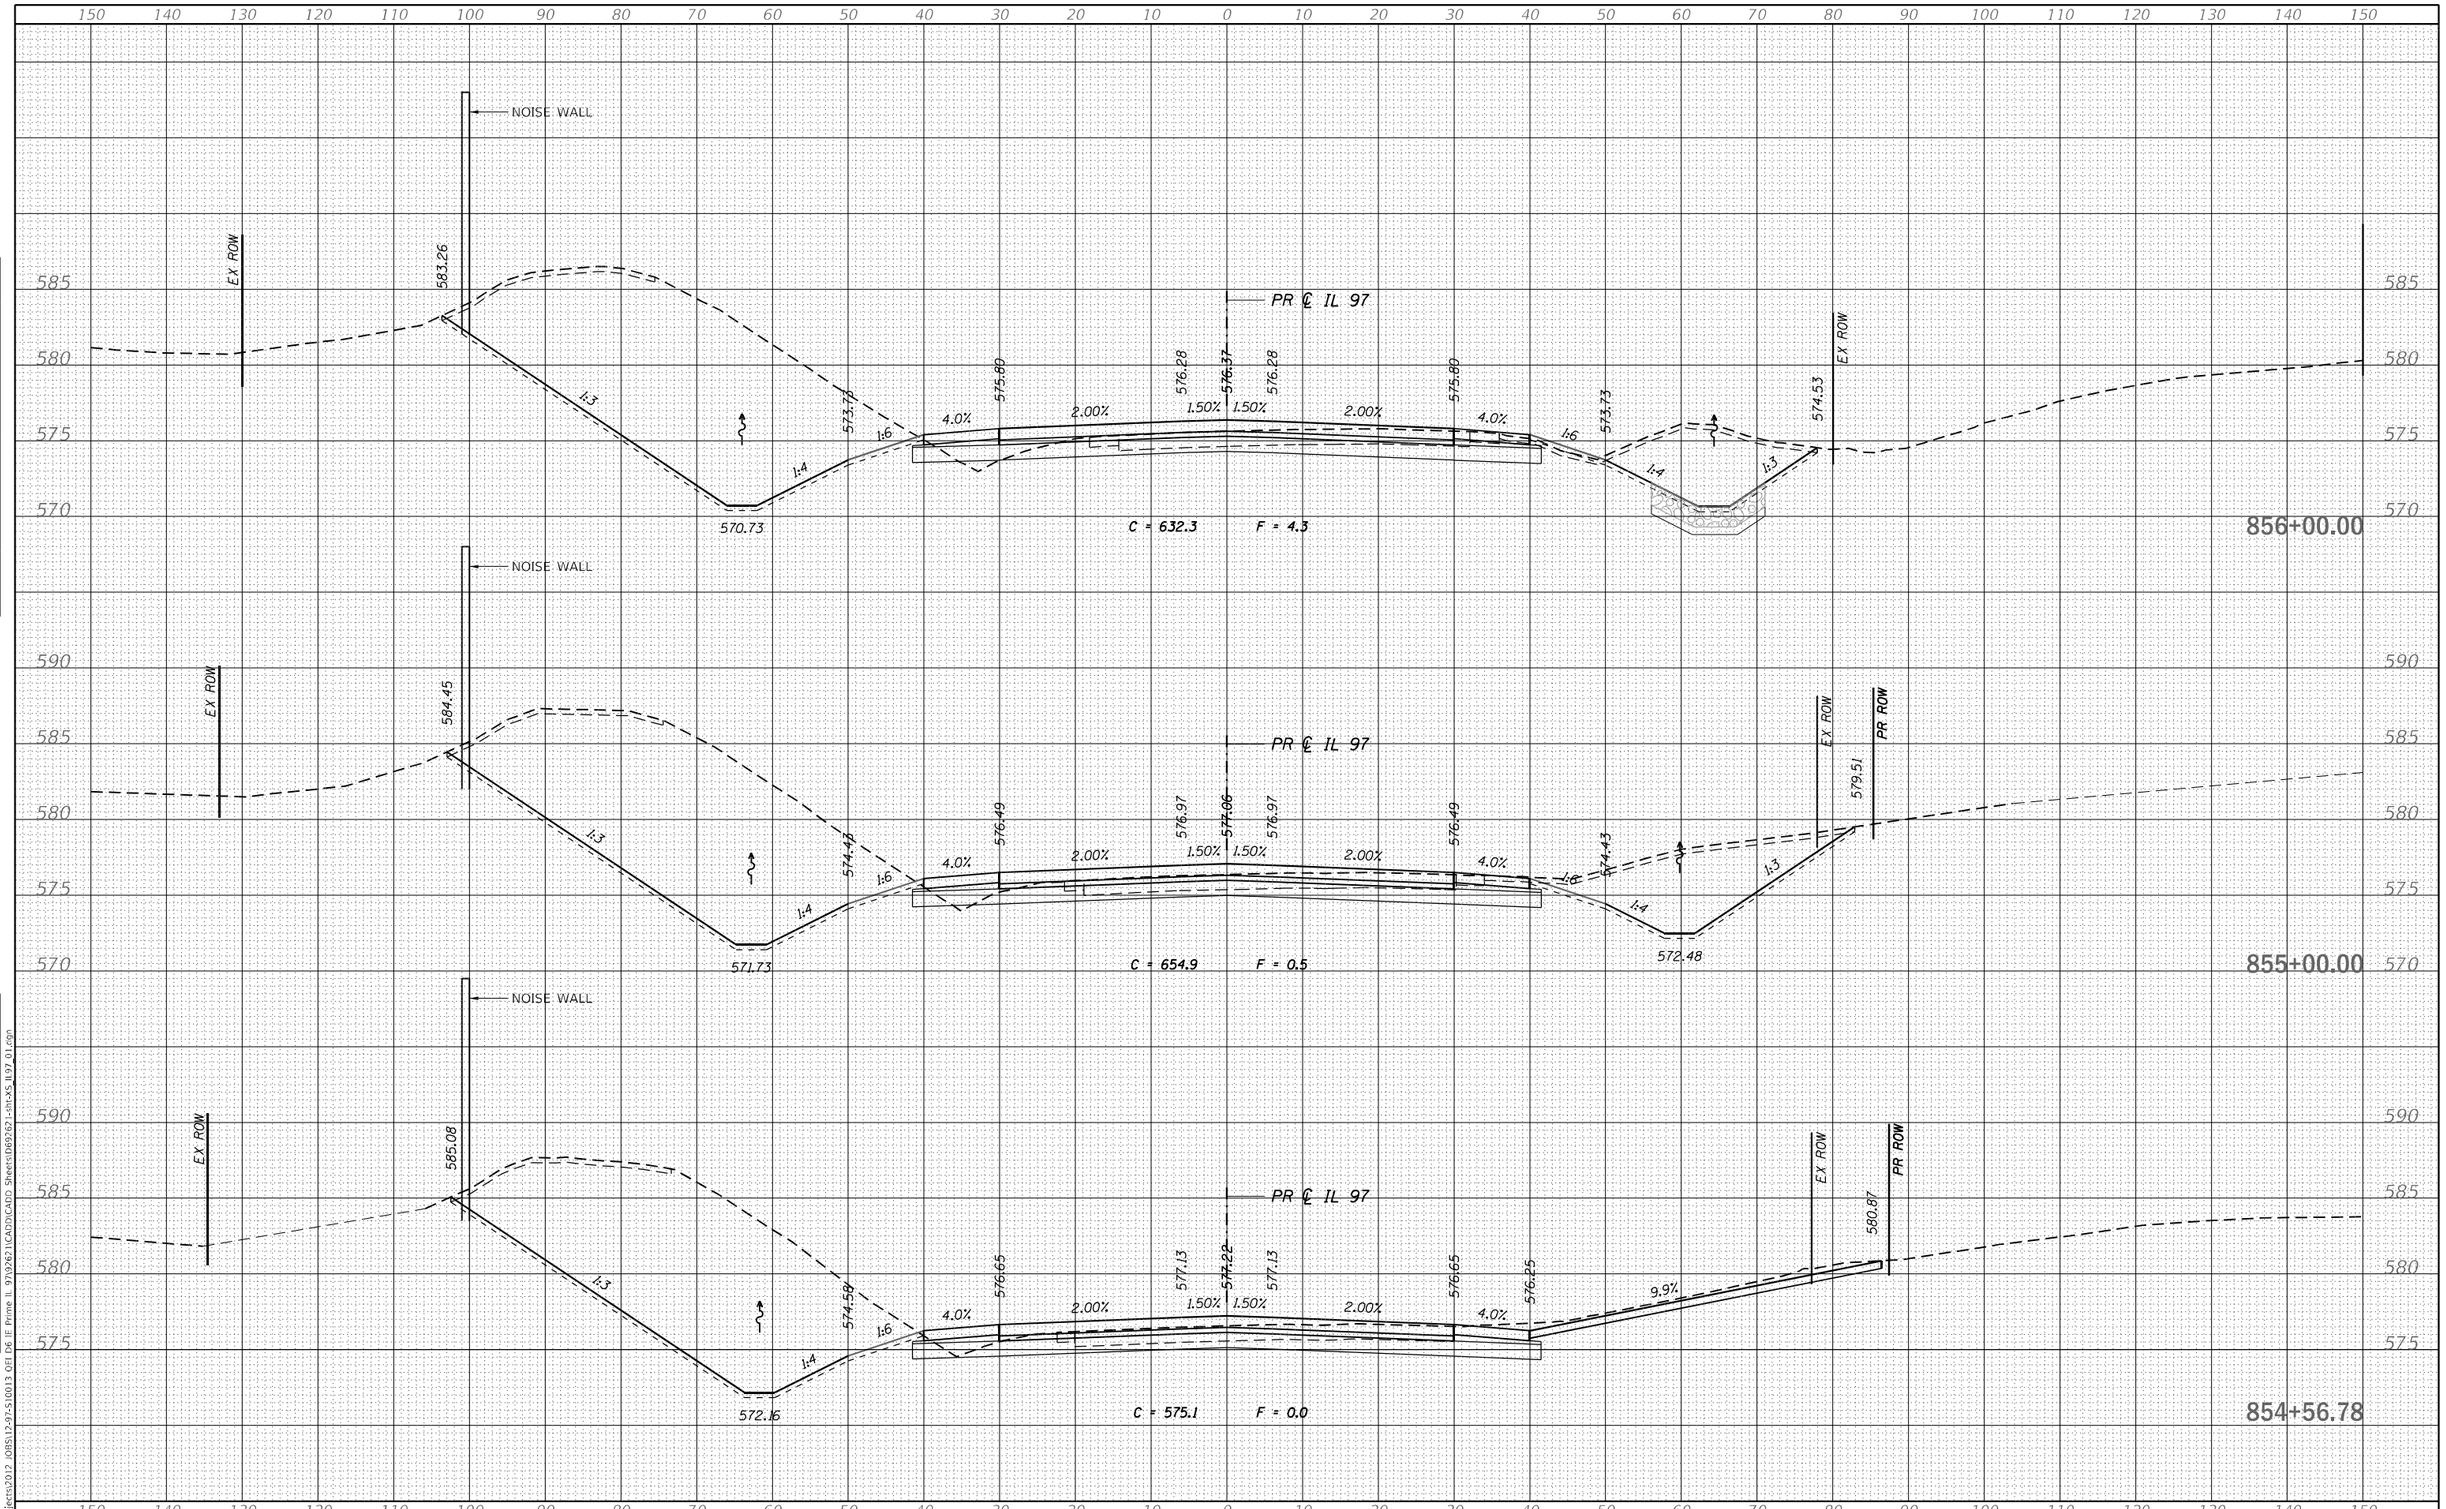

FINAL SURVEY	NOTE BOOK	NO.	BY	DATE
	SURVEYED			
	PLOTTED			
	TEMPLATE			
	AREAS			
	AREAS CHECKED			

ORIGINAL SURVEY	NOTE BOOK	NO.	BY	DATE
	SURVEYED			
	PLOTTED			
	TEMPLATE			
	AREAS			
	AREAS CHECKED			

MODEL: Default
FILE NAME: S:\Projects\2012 JOBS\12-97-S10013 QEI D6 IE Prime IL 9\9367\1\CADD\CADD Sheets\d69262-1-dht-XS IL97 01.dgn

QUIGG ENGINEERING INC

USER NAME = RGoertz	DESIGNED - RG	REVISED -	
	DRAWN - RG	REVISED -	
PLOT SCALE = 20.0000 ' / in.	CHECKED - FBN	REVISED -	
PLOT DATE = 5/8/2026	DATE - 05/08/2026	REVISED -	

STATE OF ILLINOIS
DEPARTMENT OF TRANSPORTATION

IL 97
CROSS SECTIONS

SCALE: H 10 : V 5 | SHEET 63 OF 72 SHEETS | STA. 854+56.78 | TO STA. 856+00.00

F.A.P. RTE.	SECTION	COUNTY	TOTAL SHEETS	SHEET NO.
67	(S,W)R-2,W-2,PB	SANGAMON	412	358
		CONTRACT NO. 92621		
	ILLINOIS	FED. AID PROJECT		

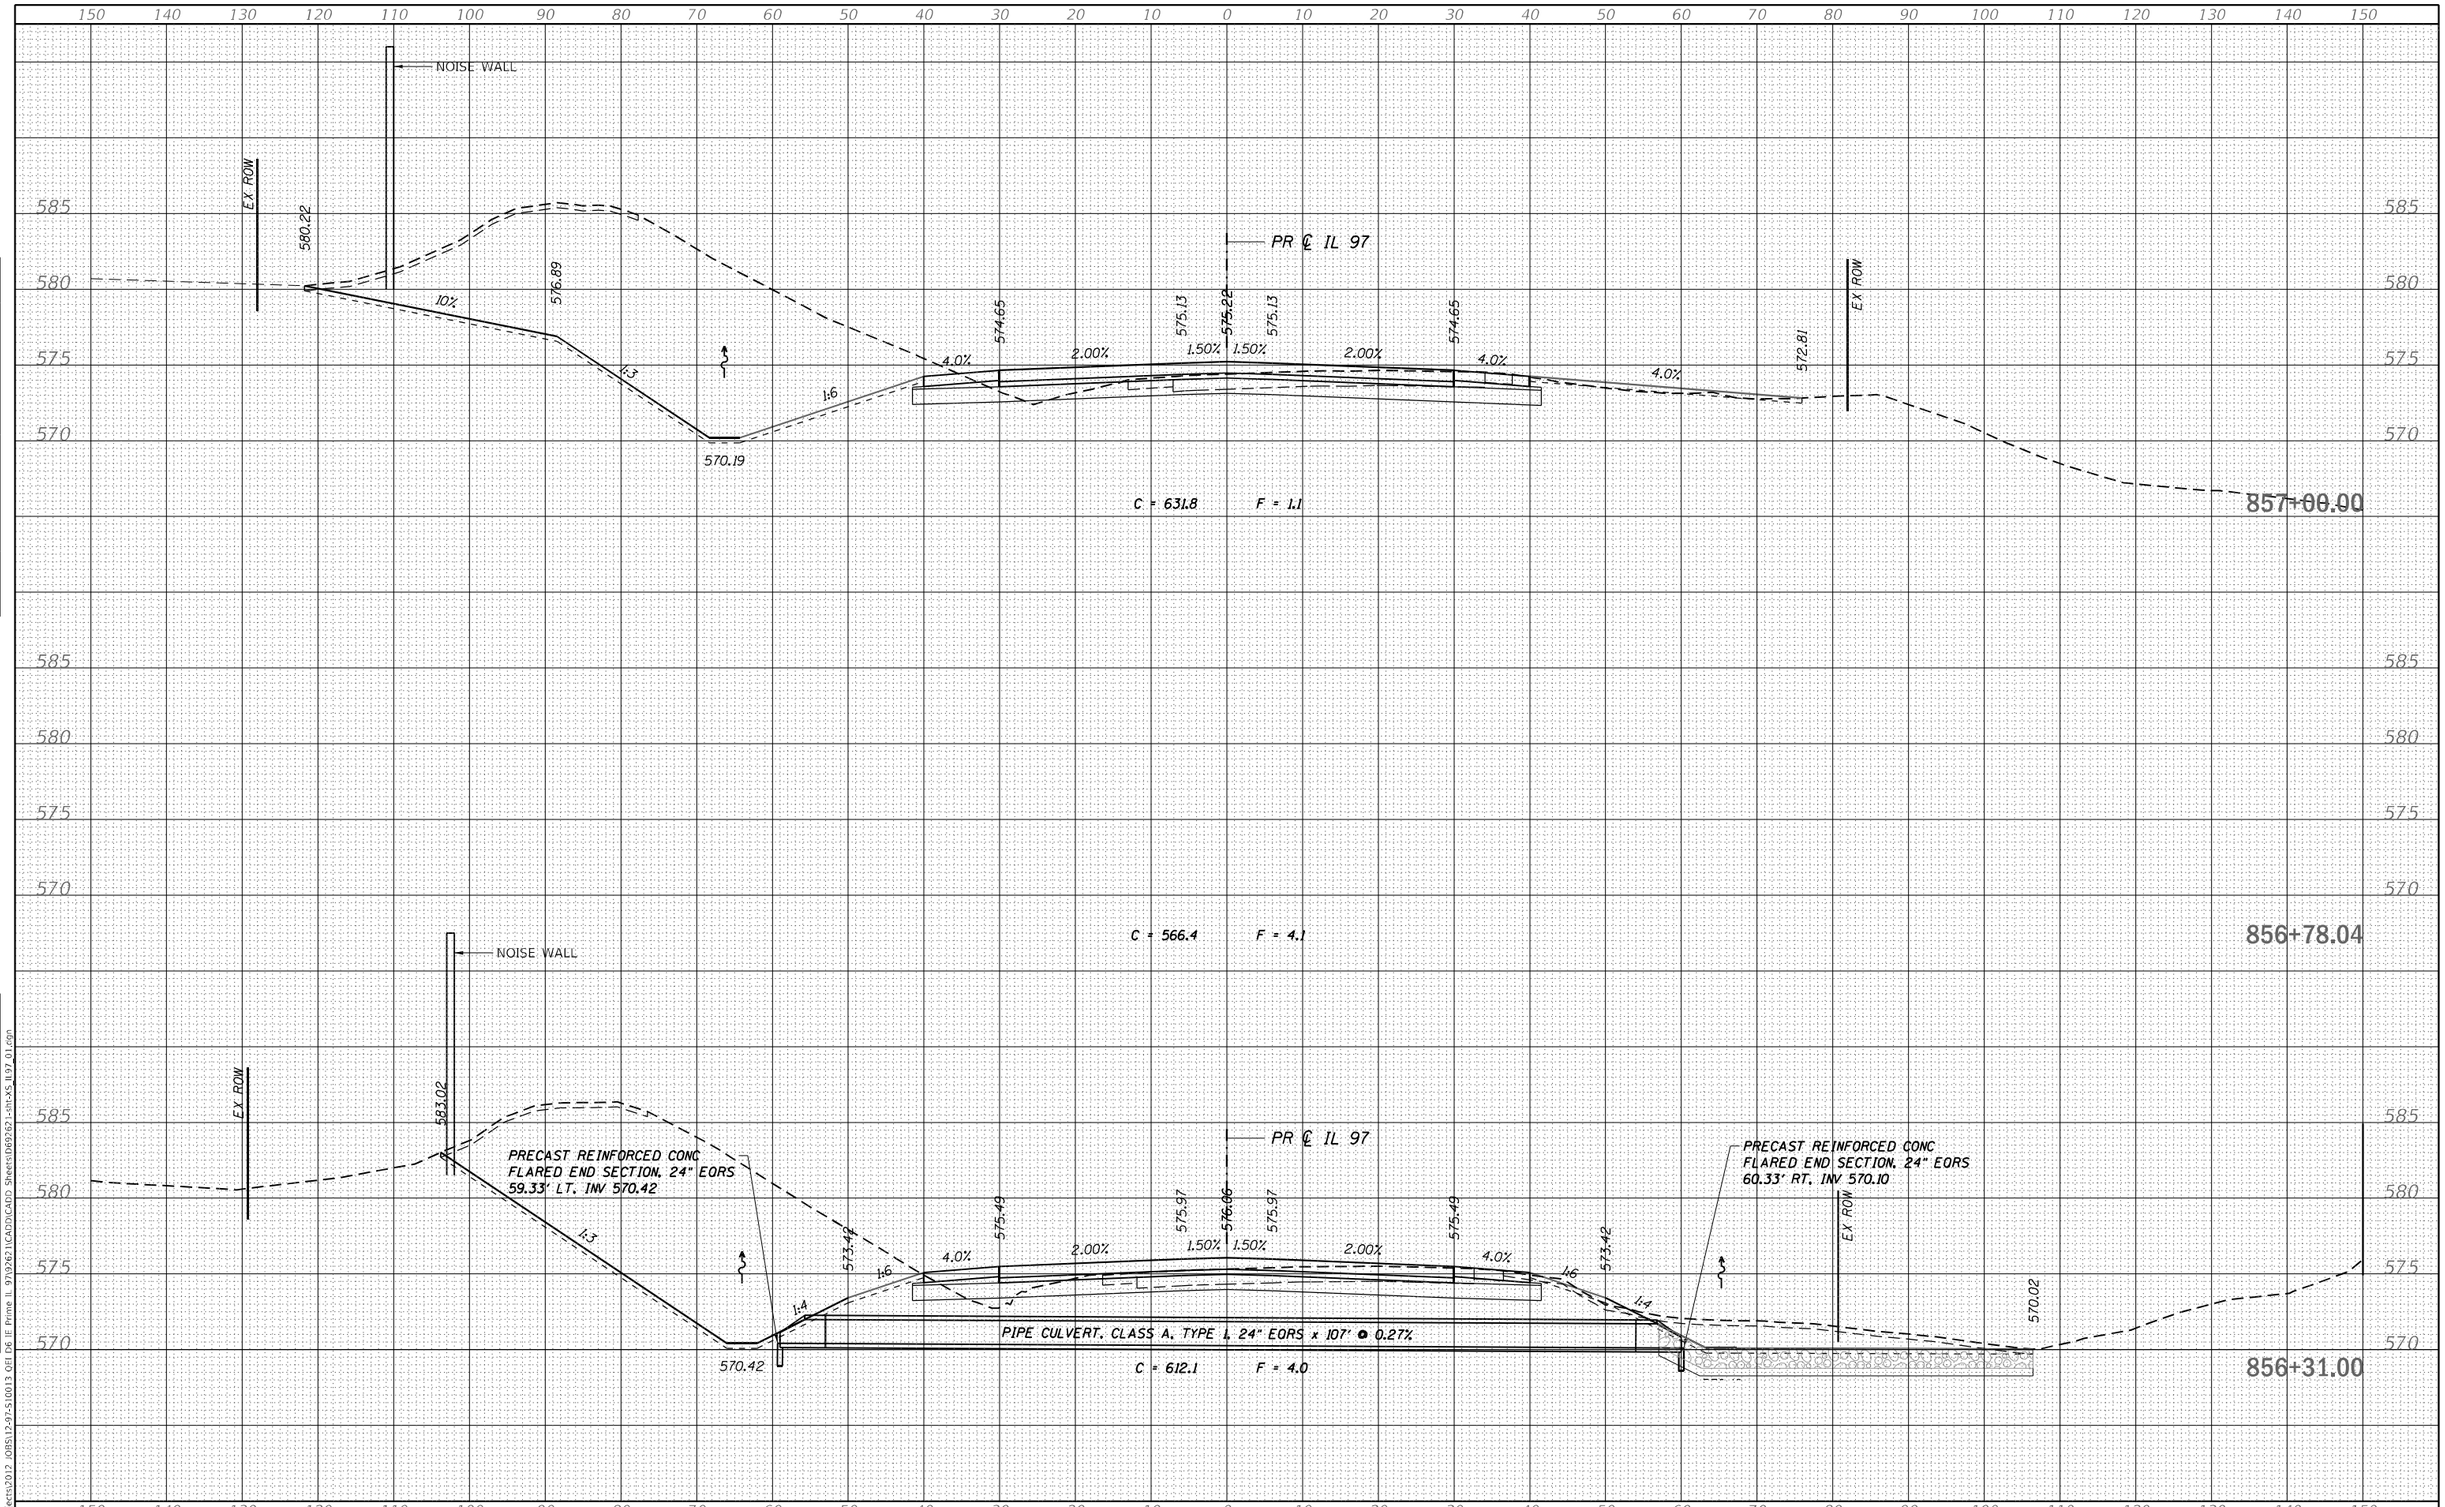

FINAL SURVEY | ORIGINAL SURVEY

NO.	NOTE BOOK	SURVEYED	PLOTTED	TEMPLATE	AREAS	AREAS CHECKED	BY	DATE

MODEL: Default
FILE NAME: S:\Projects\2012 JOBS\12-97-S10013 QFI D6 IE Prime IL 97\92621\CADD\CADD Sheets\169767-sht-XS_IL97_01.dgn

QUIGG ENGINEERING INC

USER NAME = RGoertz	DESIGNED - RG	REVISED -
	DRAWN - RG	REVISED -
PLOT SCALE = 20.0000 ' / in.	CHECKED - FBN	REVISED -
PLOT DATE = 5/8/2026	DATE - 05/08/2026	REVISED -

STATE OF ILLINOIS
DEPARTMENT OF TRANSPORTATION

IL 97
CROSS SECTIONS

SCALE: H 10 : V 5 | SHEET 64 OF 72 SHEETS | STA. 856+31.00 | TO STA. 857+00.00

F.A.P. RTE.	SECTION	COUNTY	TOTAL SHEETS	SHEET NO.
67	(S,W)R-2,W-2,PB	SANGAMON	412	359
		CONTRACT NO. 92621		
	ILLINOIS	FED. AID PROJECT		

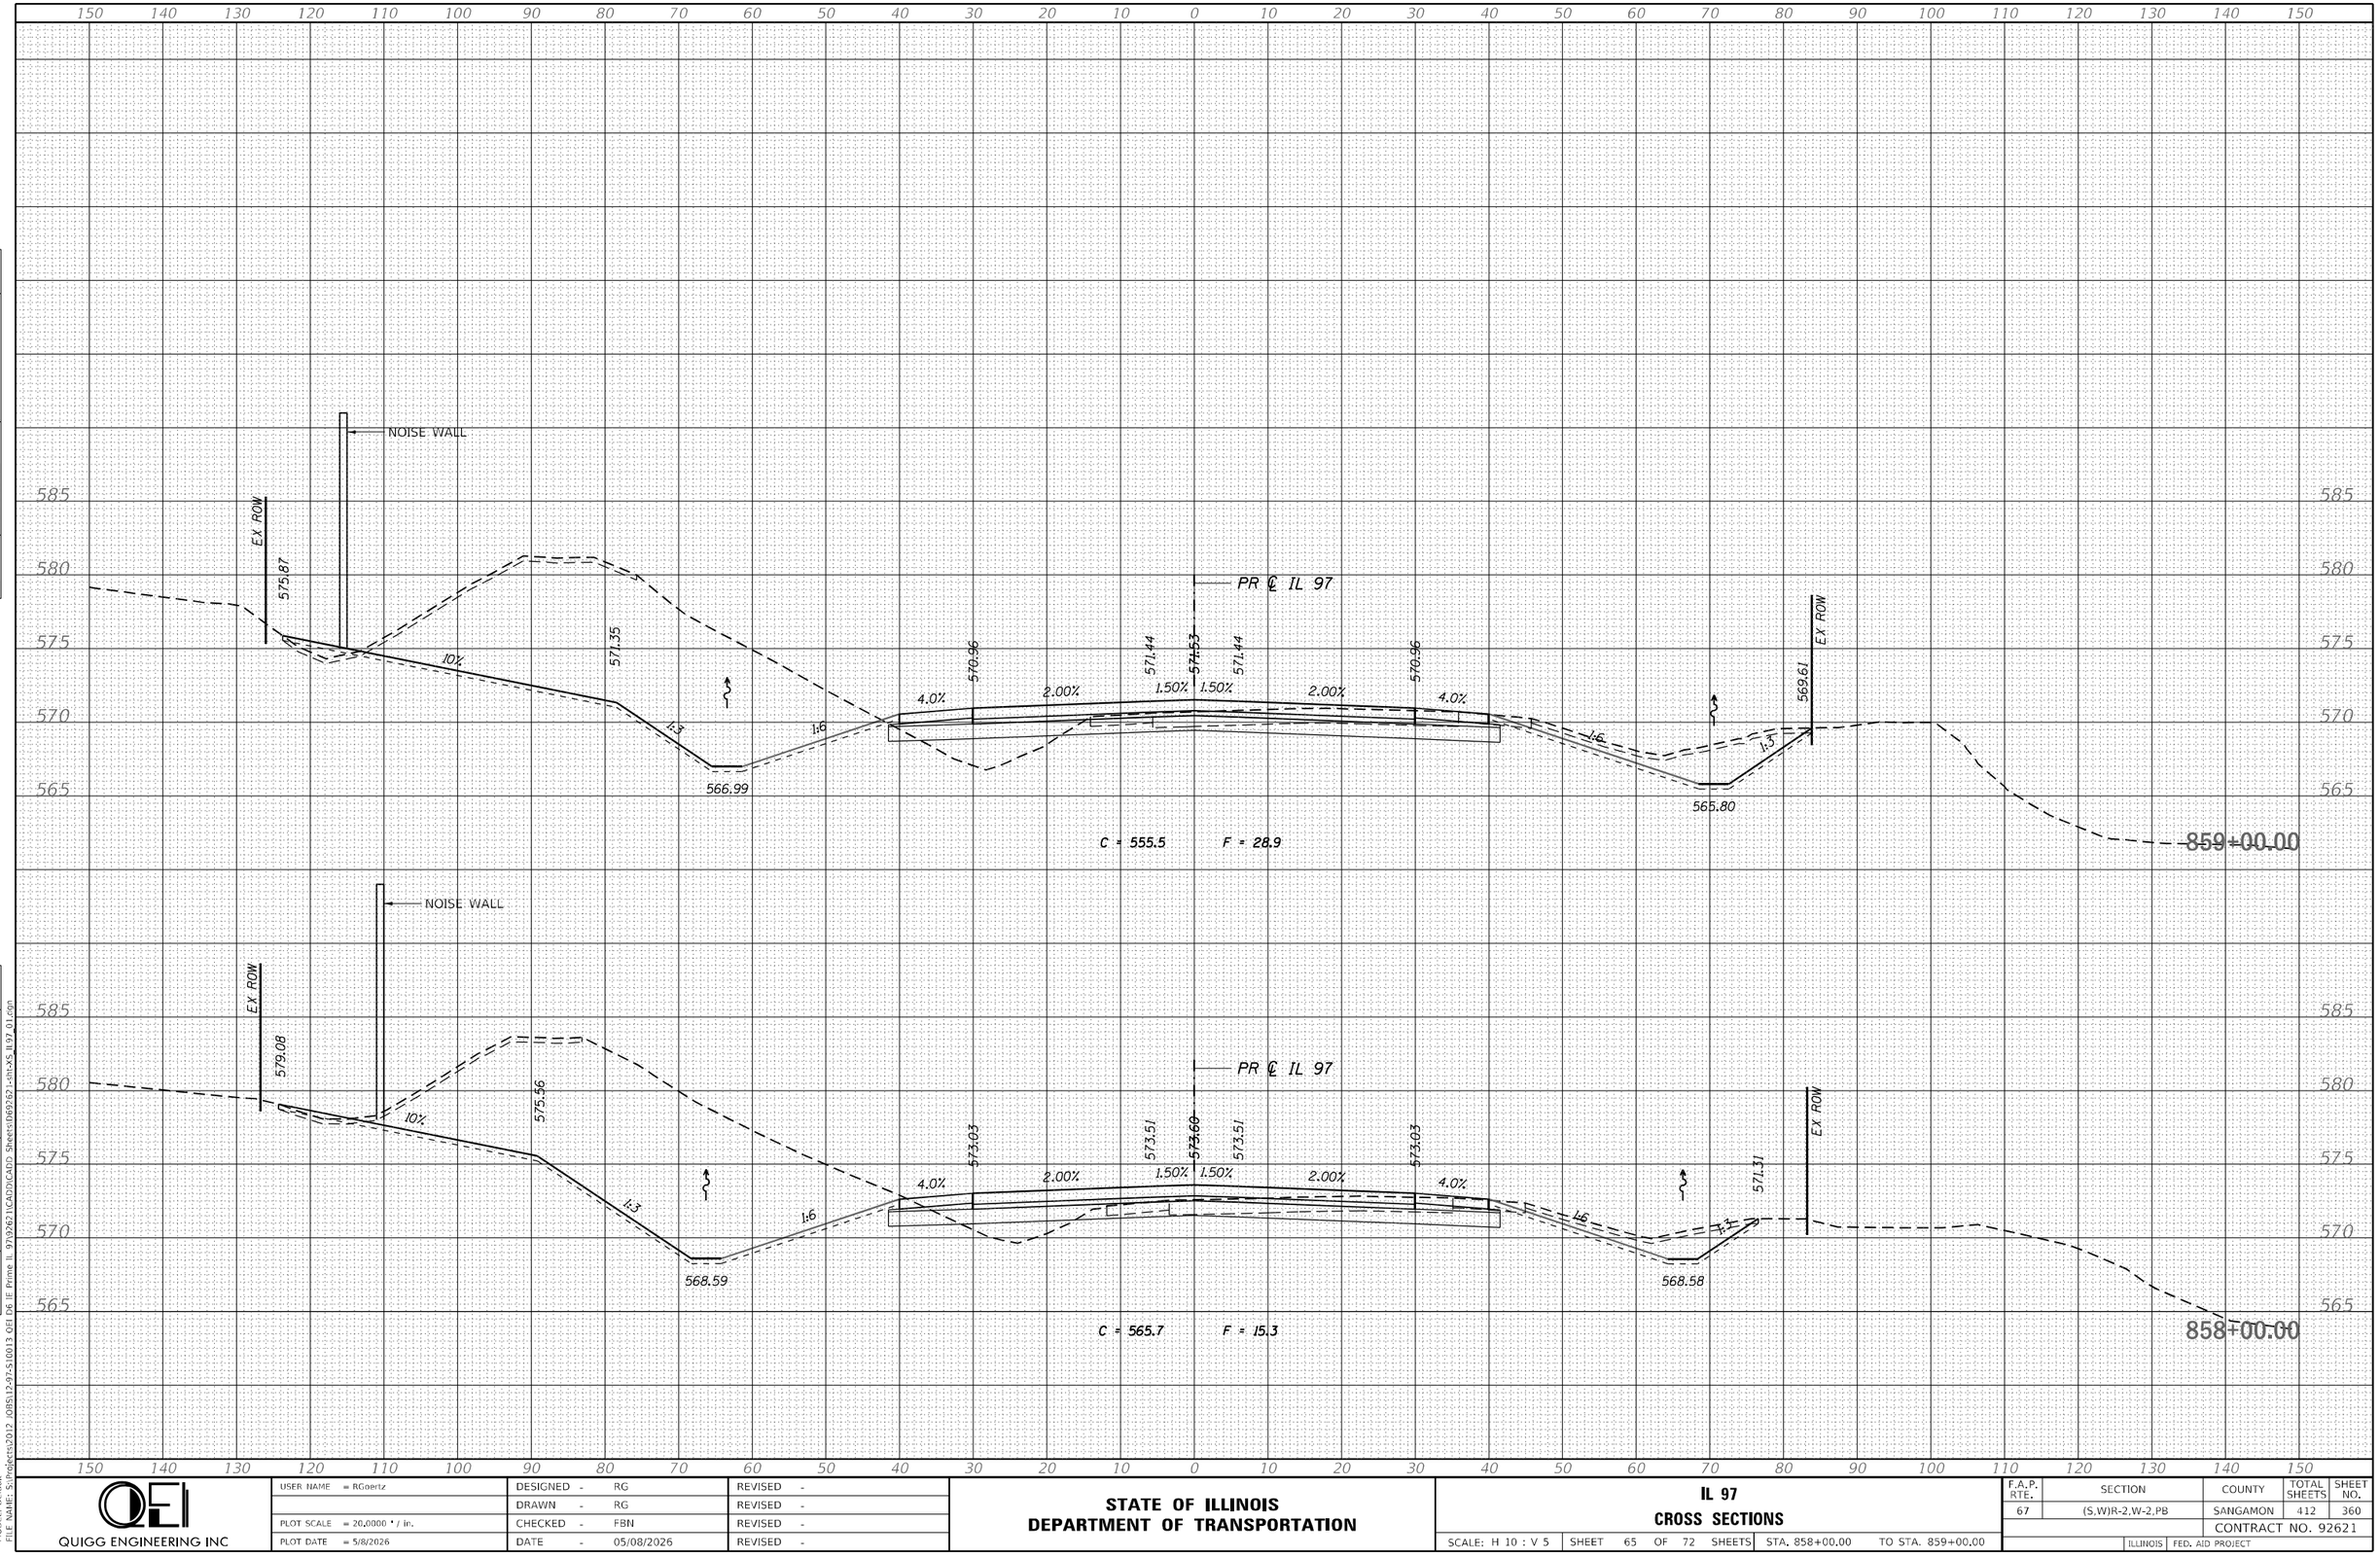

FINAL SURVEY
NOTE BOOK
NO.
SURVEYED
PLOTTED
TEMPLATE
AREAS
AREAS CHECKED
BY
DATE

ORIGINAL SURVEY
NOTE BOOK
NO.
SURVEYED
PLOTTED
TEMPLATE
AREAS
AREAS CHECKED
BY
DATE

MODEL: Default
FILE NAME: S:\Projects\2012 JOBS\12-97-S\0013 QEI D6 IE Prime IL 97\92621\CADD\CADD Sheets\069262-sht-XS IL97 01.dgn

QUIGG ENGINEERING INC

USER NAME = RGoertz	DESIGNED - RG	REVISED -	
	DRAWN - RG	REVISED -	
PLOT SCALE = 20.0000 ' / in.	CHECKED - FBN	REVISED -	
PLOT DATE = 5/8/2026	DATE - 05/08/2026	REVISED -	

STATE OF ILLINOIS
DEPARTMENT OF TRANSPORTATION

IL 97
CROSS SECTIONS

SCALE: H 10 : V 5 | SHEET 65 OF 72 SHEETS | STA. 858+00.00 | TO STA. 859+00.00

F.A.P. RTE.	SECTION	COUNTY	TOTAL SHEETS	SHEET NO.
67	(S,W)R-2,W-2,PB	SANGAMON	412	360
		CONTRACT NO. 92621		
	ILLINOIS	FED. AID PROJECT		

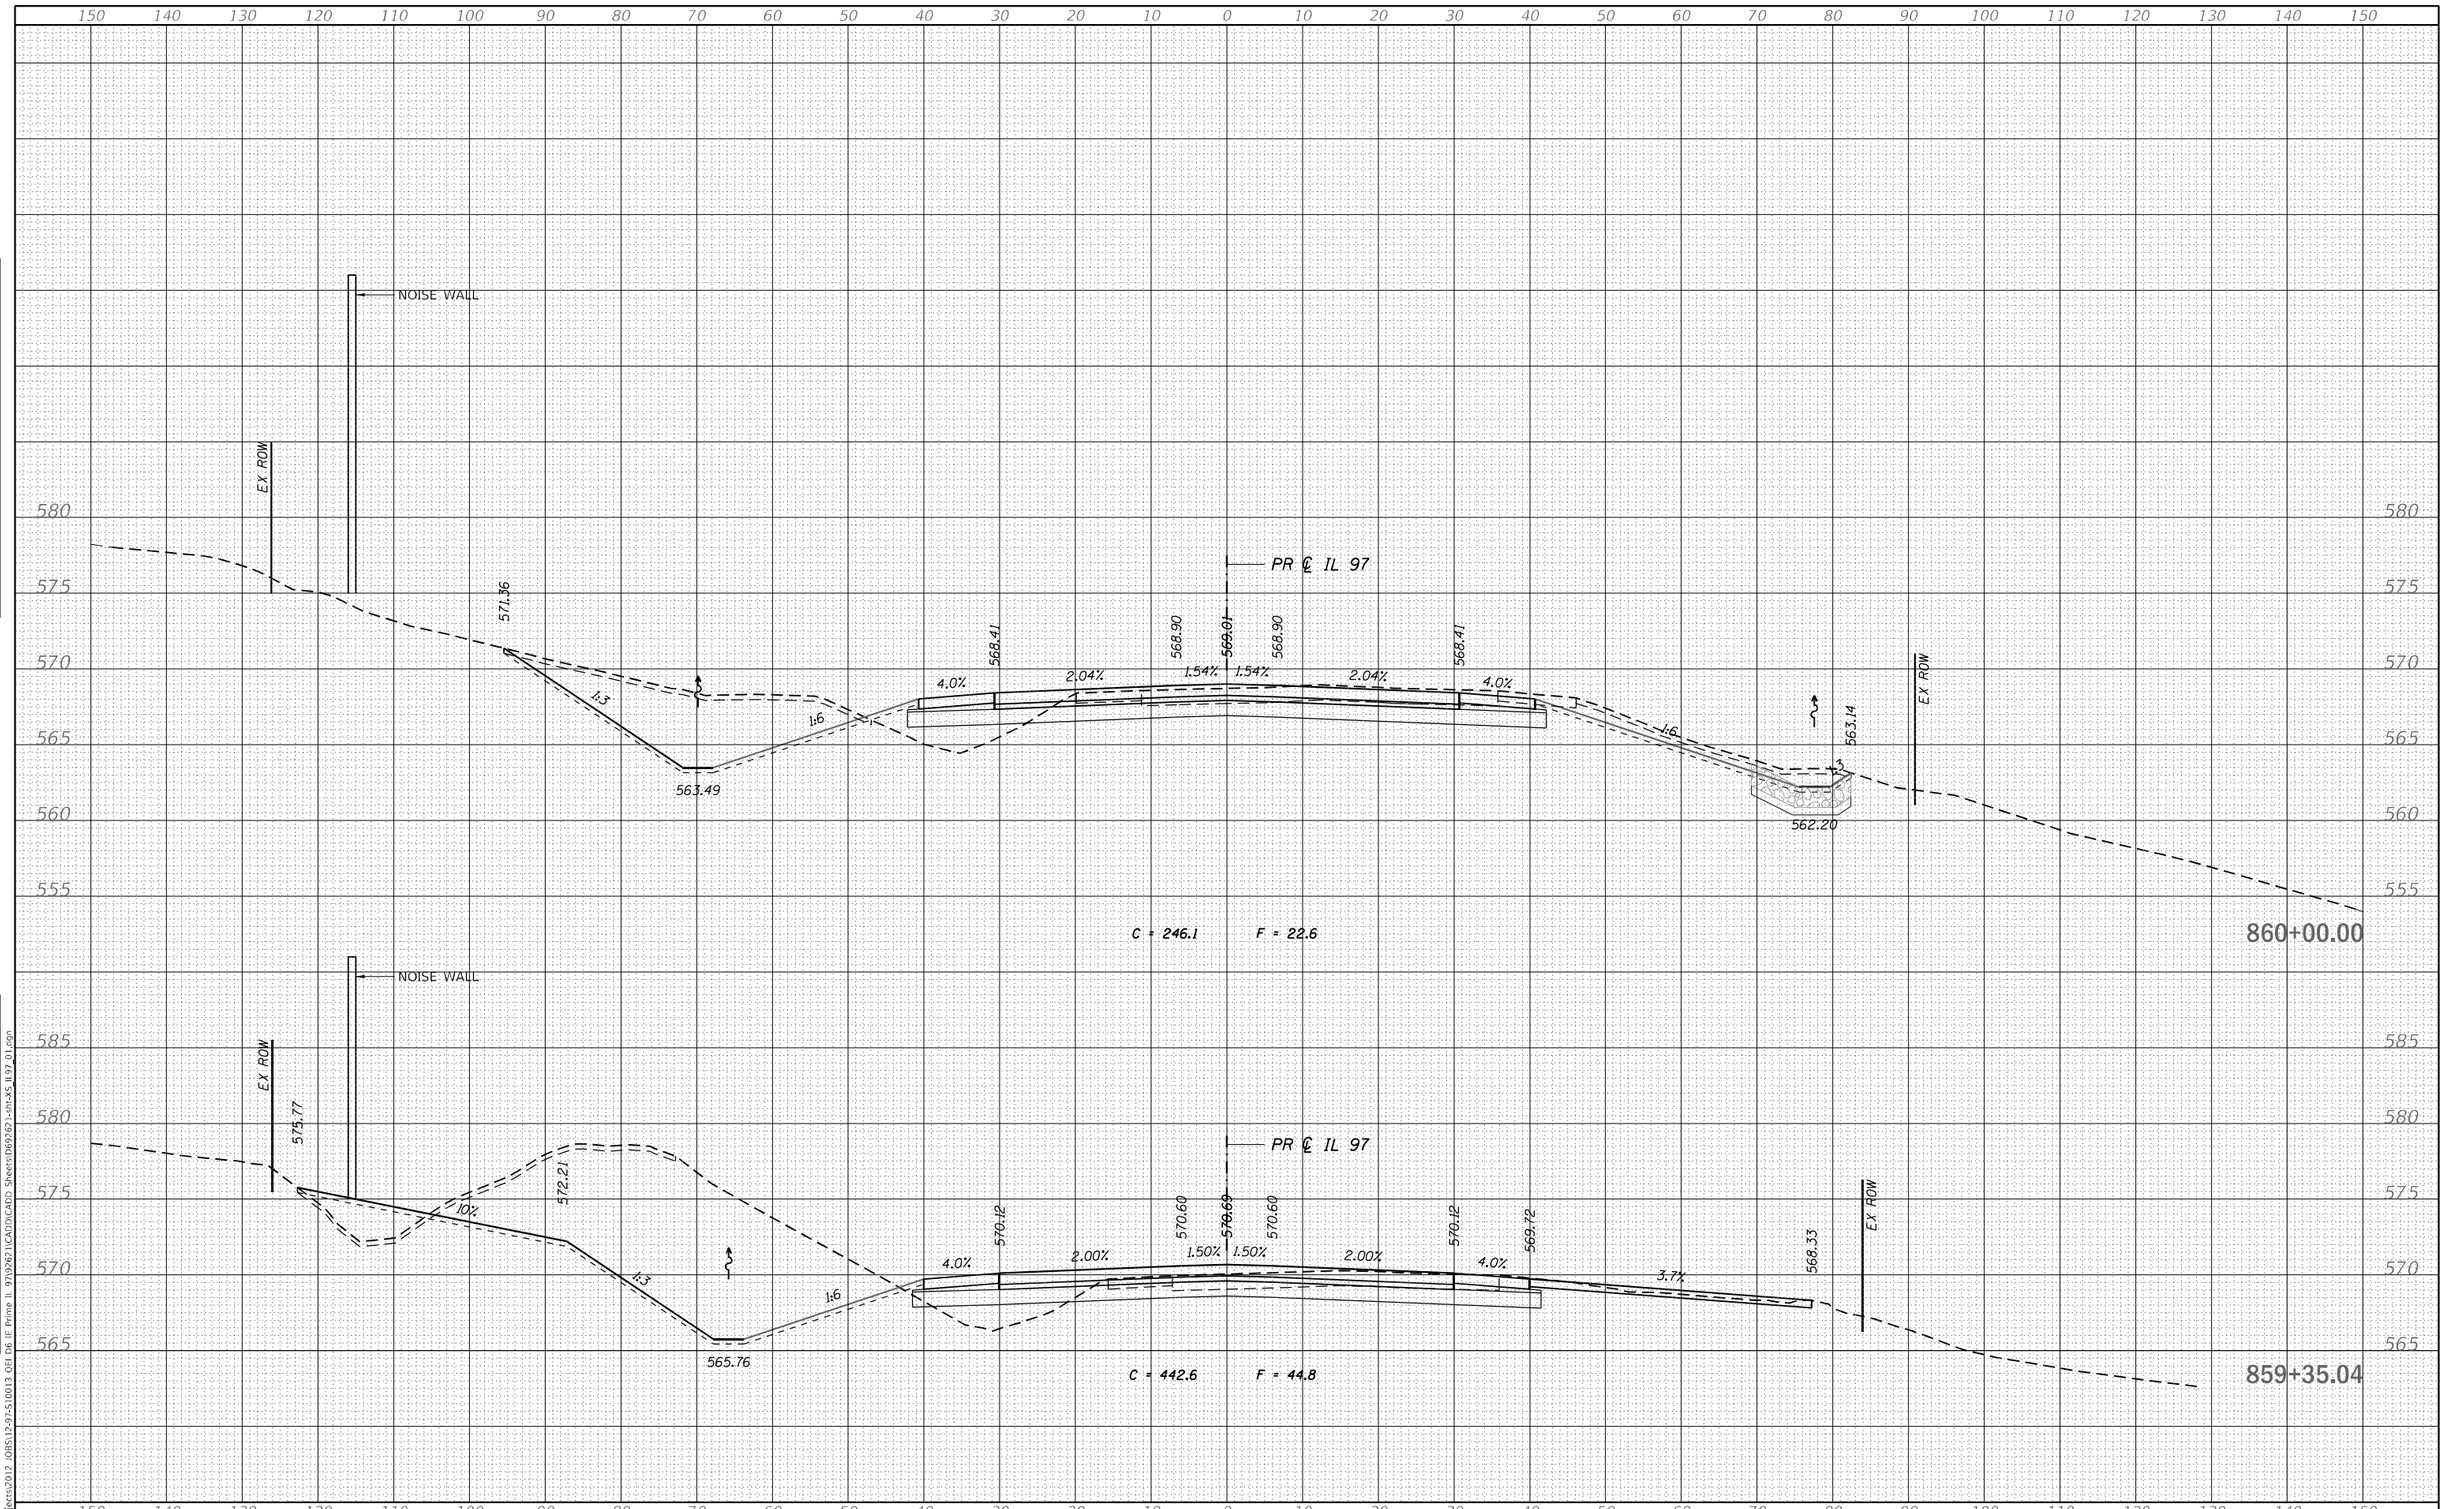

FINAL SURVEY	NOTE BOOK	NO.
SURVEYED		
PLOTTED		
TEMPLATE		
AREAS		
AREAS CHECKED		

ORIGINAL SURVEY	NOTE BOOK	NO.
SURVEYED		
PLOTTED		
TEMPLATE		
AREAS		
AREAS CHECKED		

MODEL: Default
FILE NAME: S:\Projects\2012 JOBS\12-97-5100\3 Oct D6 IE Prime IL 97\92621\CADD\CADD Sheets\069262 1-sht-XS IL97 01.dgn

QUIGG ENGINEERING INC

USER NAME = RGoertz	DESIGNED - RG	REVISED -	
	DRAWN - RG	REVISED -	
PLOT SCALE = 20.0000 ' / in.	CHECKED - FBN	REVISED -	
PLOT DATE = 5/8/2026	DATE - 05/08/2026	REVISED -	

STATE OF ILLINOIS
DEPARTMENT OF TRANSPORTATION

IL 97
CROSS SECTIONS

SCALE: H 10 : V 5 | SHEET 66 OF 72 SHEETS | STA. 859+35.04 | TO STA. 860+00.00

F.A.P. RTE.	SECTION	COUNTY	TOTAL SHEETS	SHEET NO.
67	(S,W)R-2,W-2,PB	SANGAMON	412	361
		CONTRACT NO. 92621		
	ILLINOIS	FED. AID PROJECT		

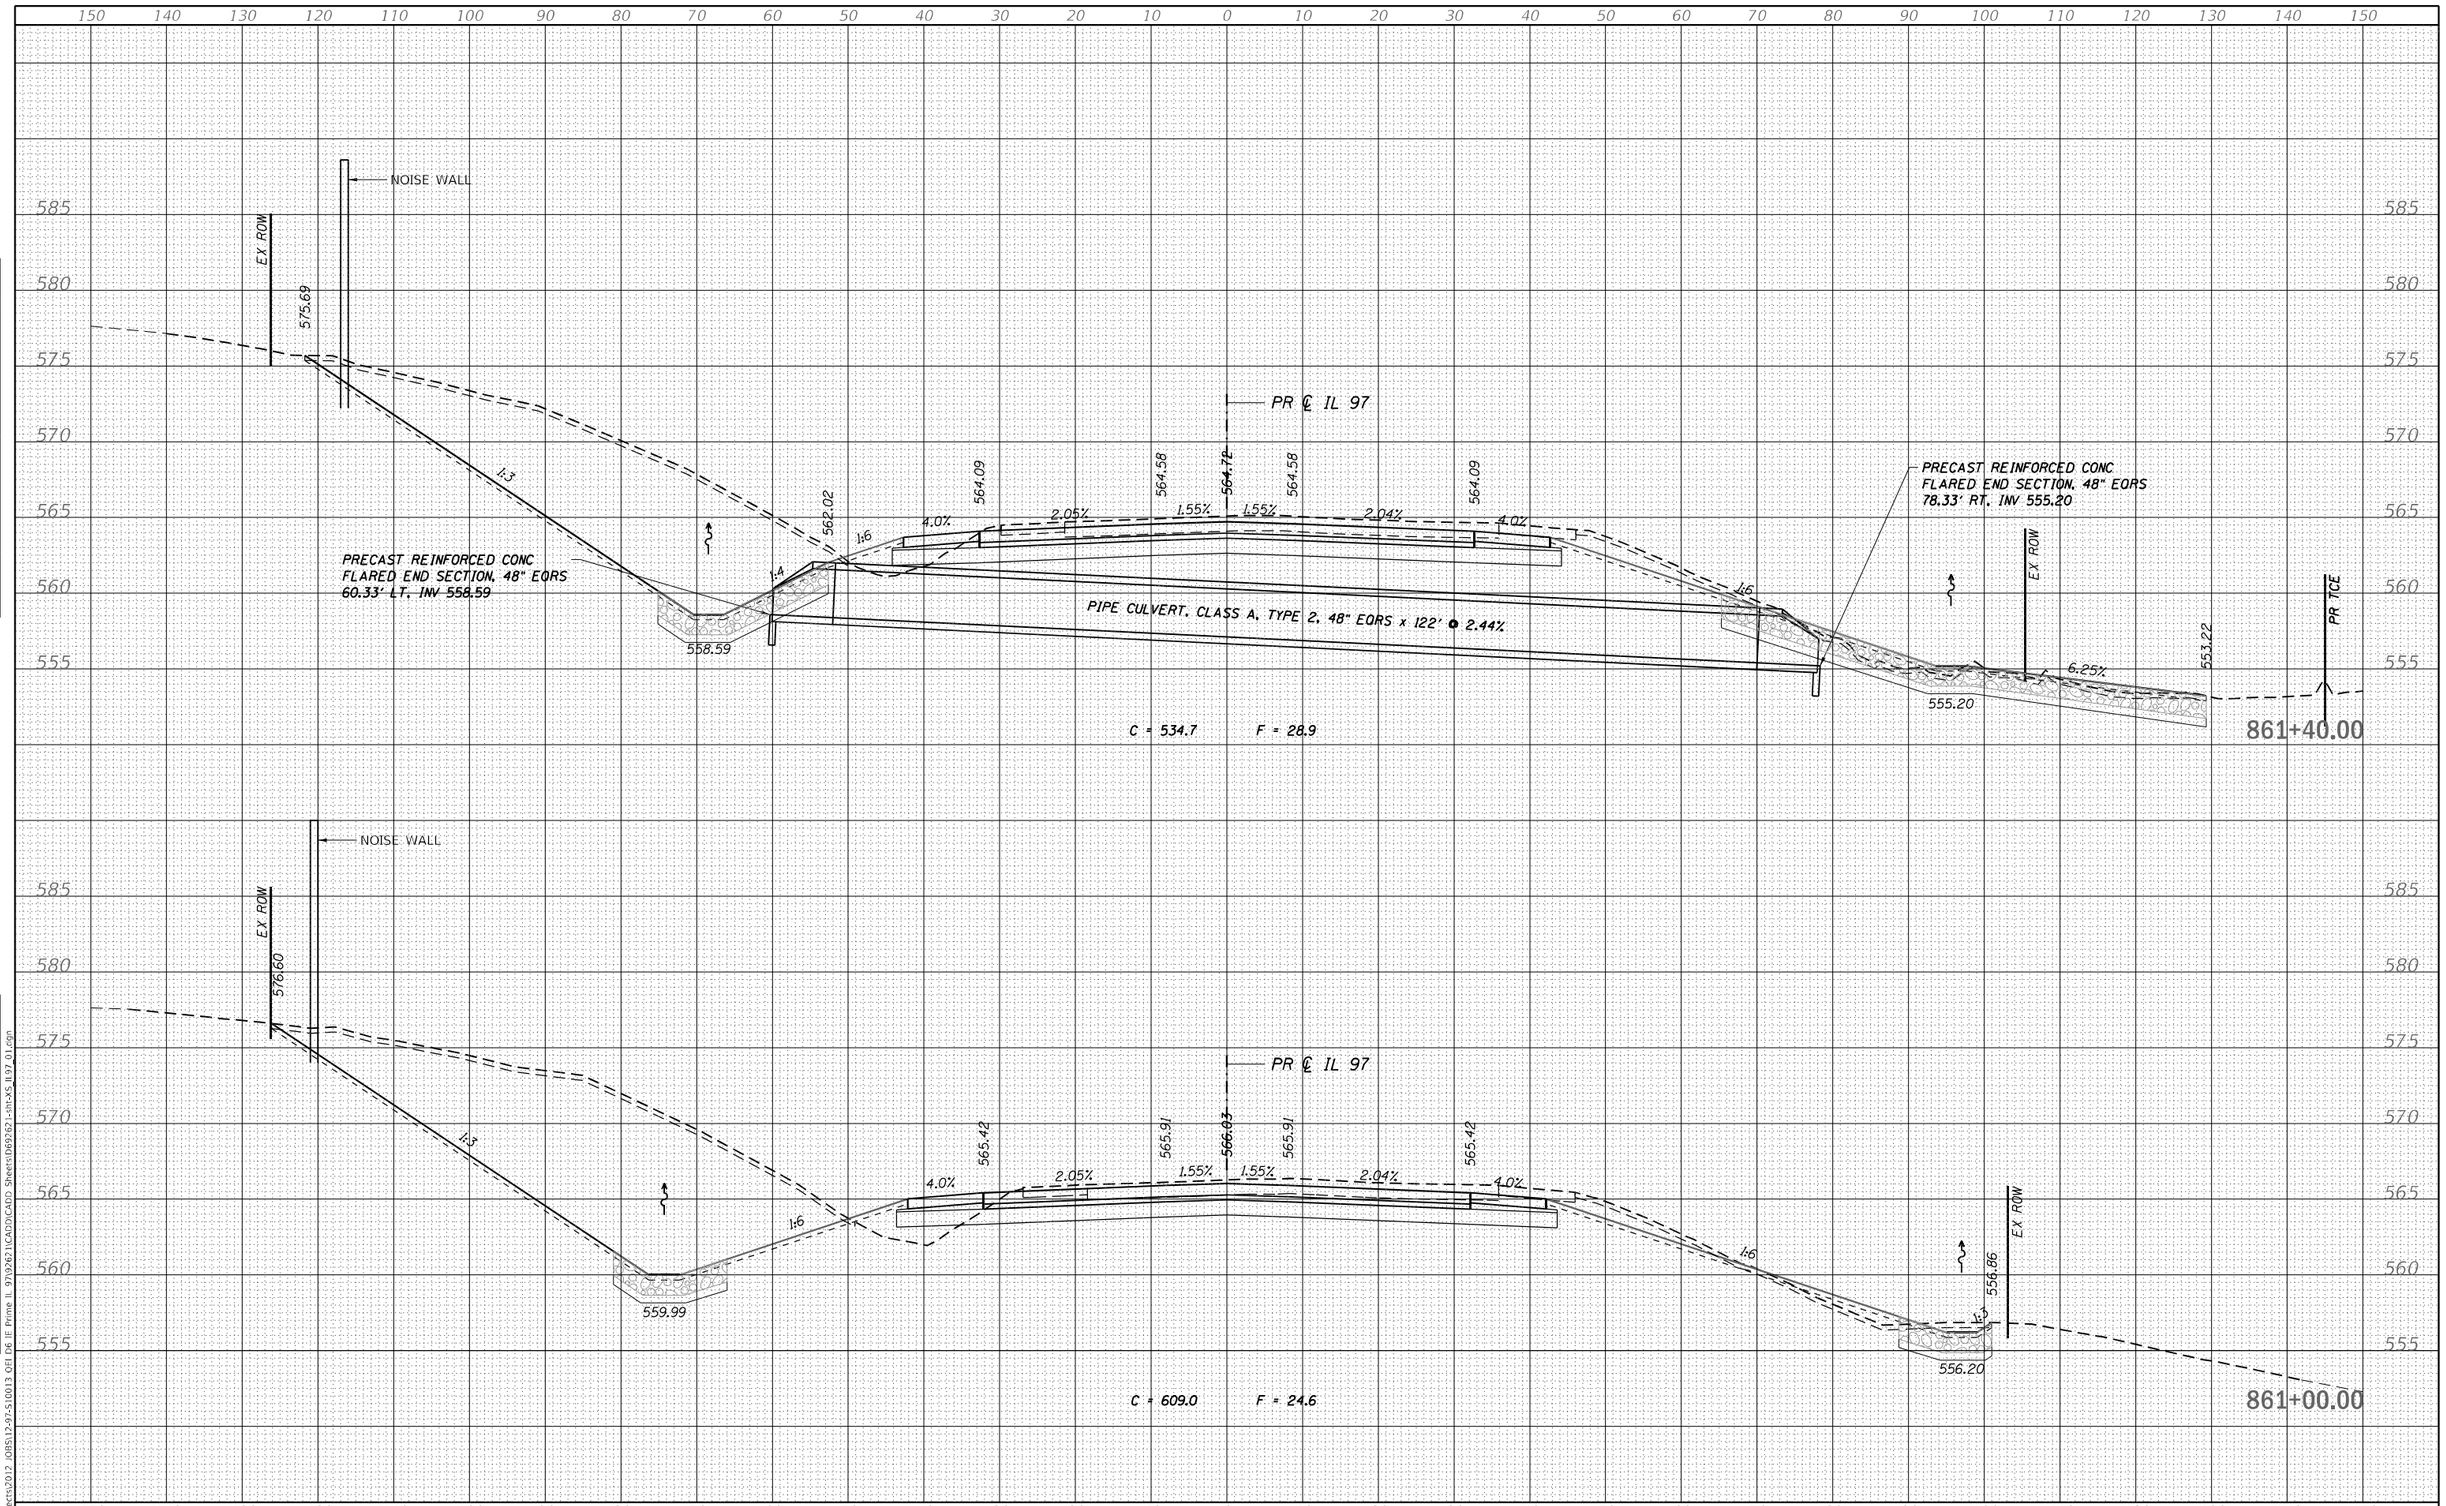

FINAL SURVEY	BY	DATE
NOTE BOOK	SURVEYED	
NO.	PLOTTED	
	TEMPLATE	
	AREAS	
	AREAS CHECKED	

ORIGINAL SURVEY	BY	DATE
NOTE BOOK	SURVEYED	
NO.	PLOTTED	
	TEMPLATE	
	AREAS	
	AREAS CHECKED	

MODEL: Default
FILE NAME: S:\Projects\2012 JOBS\17-97-S10013 QEI DR IE Prime IL 97\262\1CADD\CADD Sheets\169262 1-sht-XS IL97 01.dgn

QUIGG ENGINEERING INC

USER NAME = RGoertz	DESIGNED - RG	REVISED -	
	DRAWN - RG	REVISED -	
PLOT SCALE = 20.0000 ' / in.	CHECKED - FBN	REVISED -	
PLOT DATE = 5/8/2026	DATE - 05/08/2026	REVISED -	

STATE OF ILLINOIS
DEPARTMENT OF TRANSPORTATION

IL 97
CROSS SECTIONS

SCALE: H 10 : V 5 | SHEET 67 OF 72 SHEETS | STA. 861+00.00 TO STA. 861+40.00

F.A.P. RTE.	SECTION	COUNTY	TOTAL SHEETS	SHEET NO.
67	(S,W)R-2,W-2,PB	SANGAMON	412	362
		CONTRACT NO. 92621		
	ILLINOIS	FED. AID PROJECT		

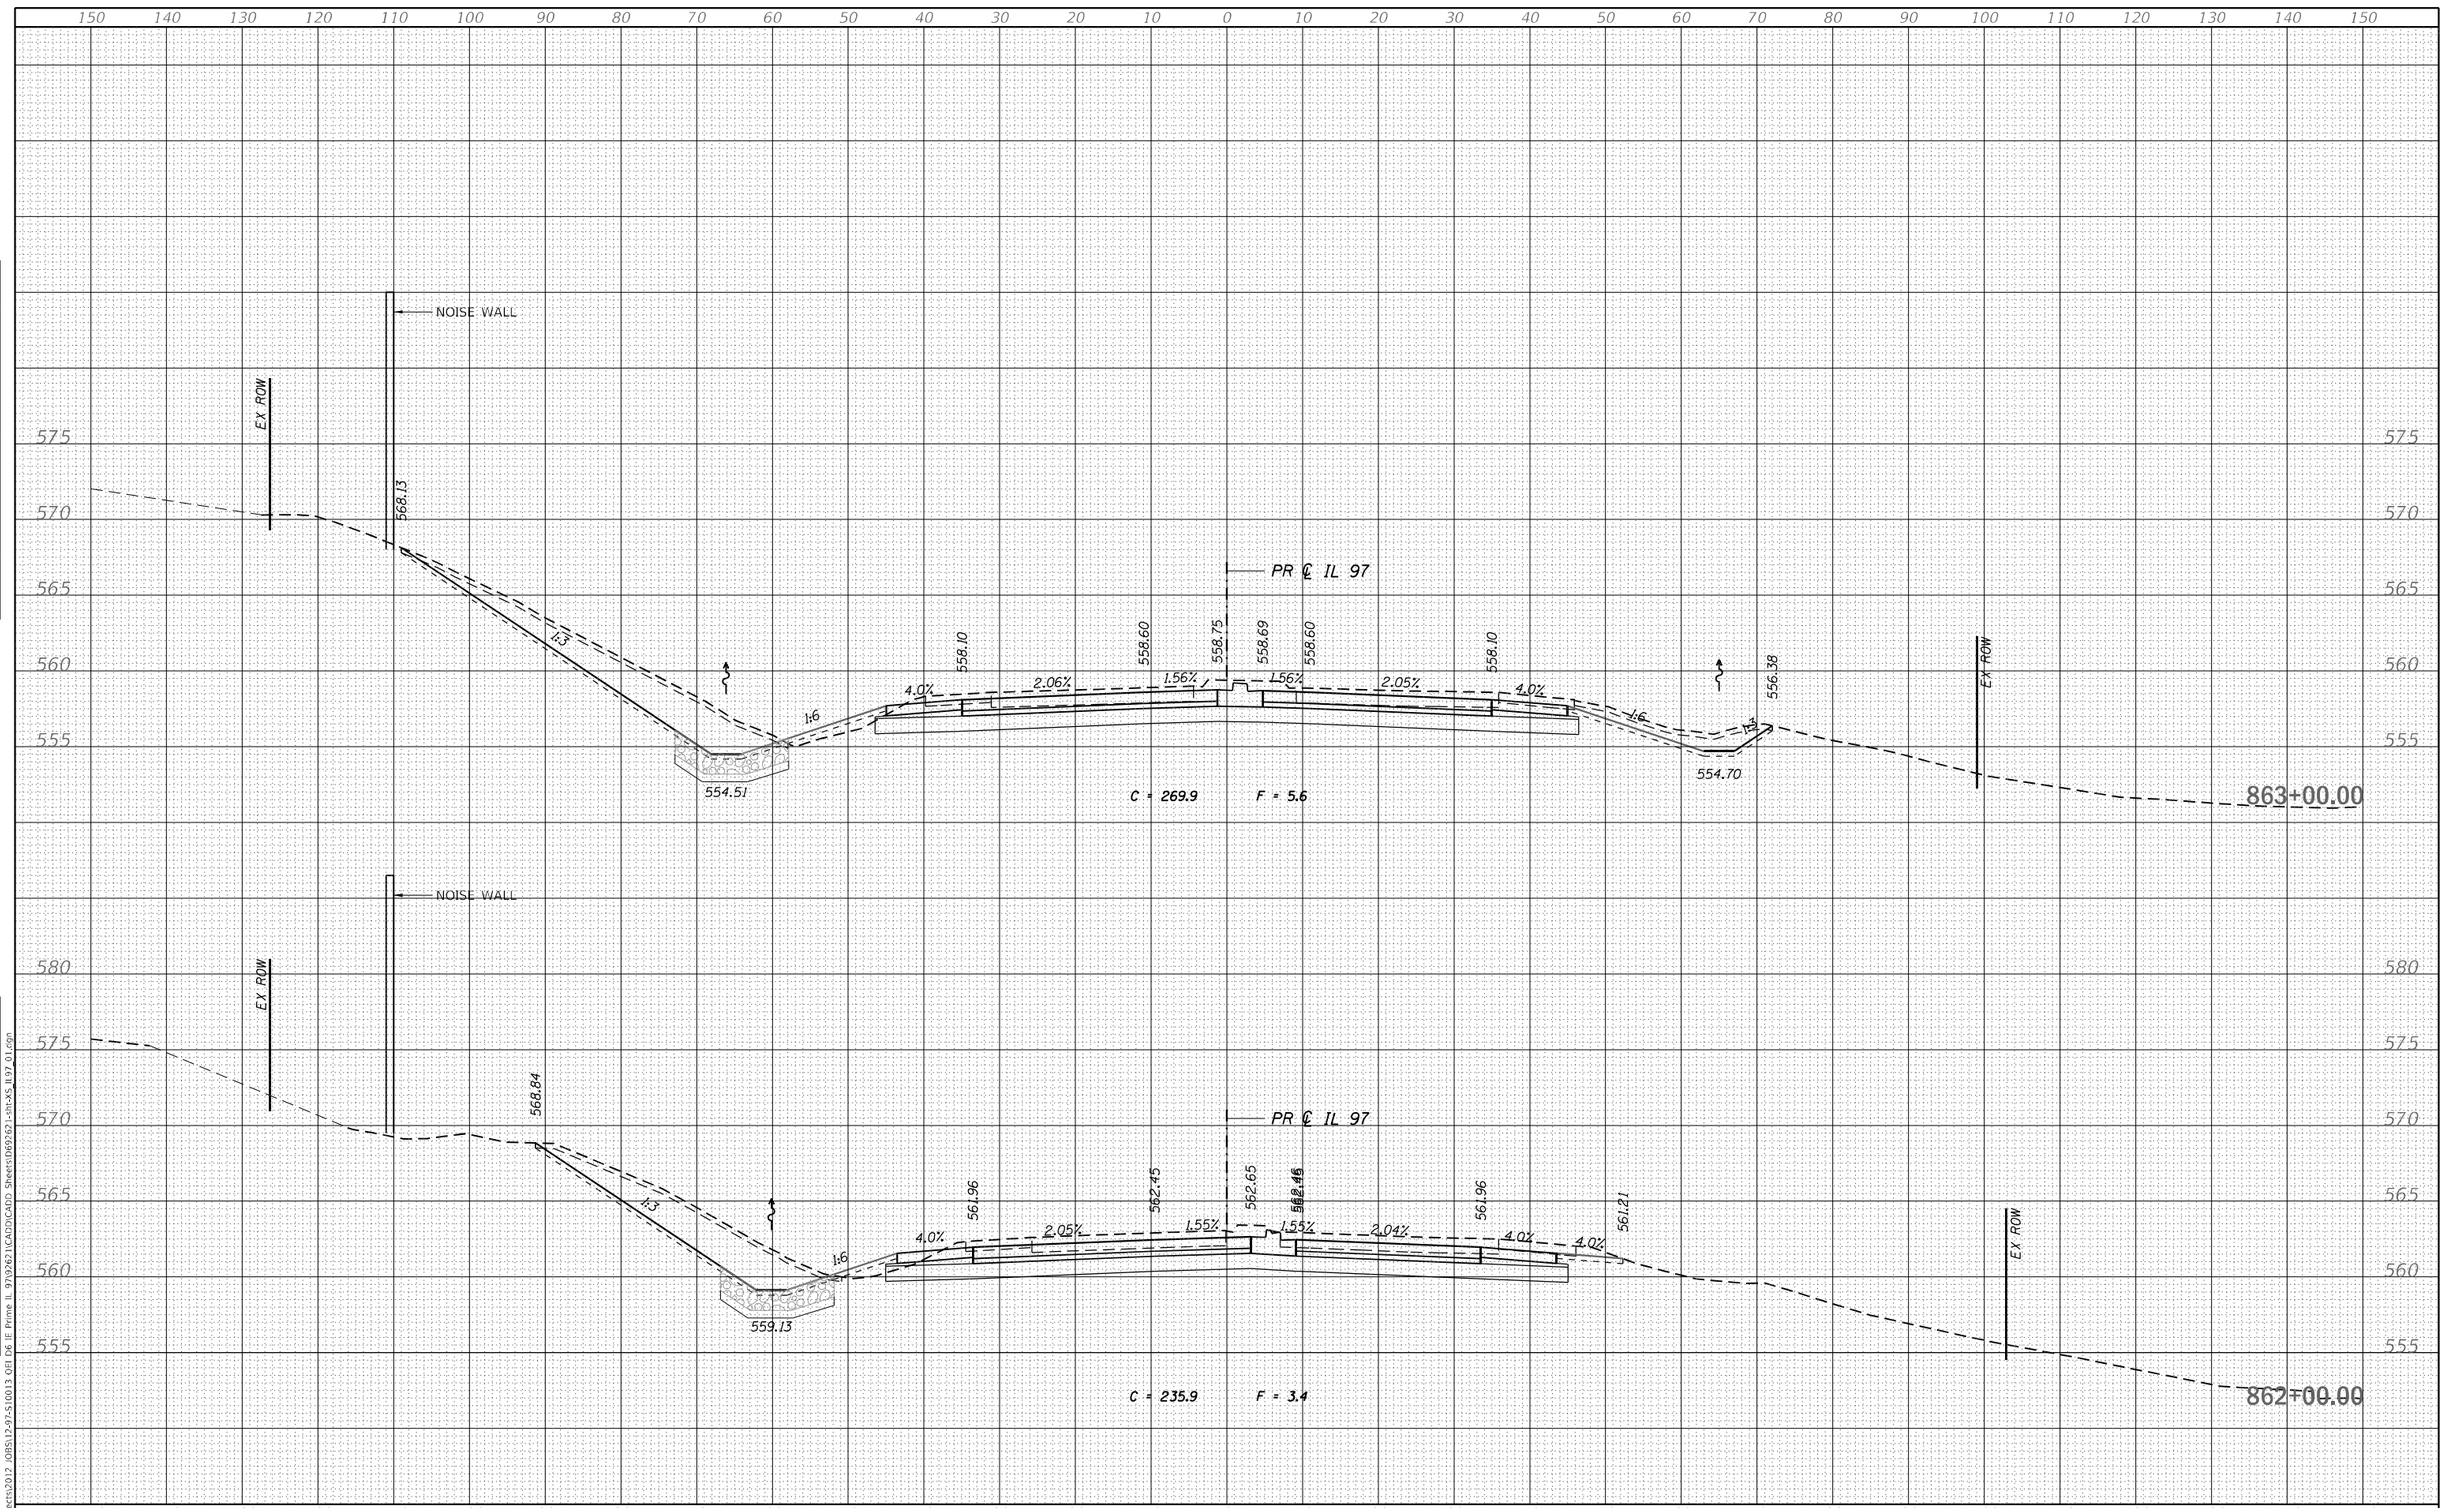

FINAL SURVEY	BY	DATE
NOTE BOOK	SURVEYED	
NO.	PLOTTED	
	TEMPLATE	
	AREAS	
	AREAS CHECKED	

ORIGINAL SURVEY	BY	DATE
NOTE BOOK	SURVEYED	
NO.	PLOTTED	
	TEMPLATE	
	AREAS	
	AREAS CHECKED	

MODEL: Default
FILE NAME: S:\Projects\2012 JOBS\17-97-S10013 QEI DR IE Prime IL 97\0262\CADD\CADD Sheets\fd69262 1-sht-XS IL97 01.dgn

QUIGG ENGINEERING INC	USER NAME = RGoertz	DESIGNED - RG	REVISED -	**STATE OF ILLINOIS DEPARTMENT OF TRANSPORTATION**
		DRAWN - RG	REVISED -	
	PLOT SCALE = 20.0000 ' / in.	CHECKED - FBN	REVISED -	
	PLOT DATE = 5/8/2026	DATE - 05/08/2026	REVISED -	

IL 97
CROSS SECTIONS

SCALE: H 10 : V 5 | SHEET 68 OF 72 SHEETS | STA. 862+00.00 | TO STA. 863+00.00

F.A.P. RTE.	SECTION	COUNTY	TOTAL SHEETS	SHEET NO.
67	(S,W)R-2,W-2,PB	SANGAMON	412	363
		CONTRACT NO. 92621		
	ILLINOIS	FED. AID PROJECT		

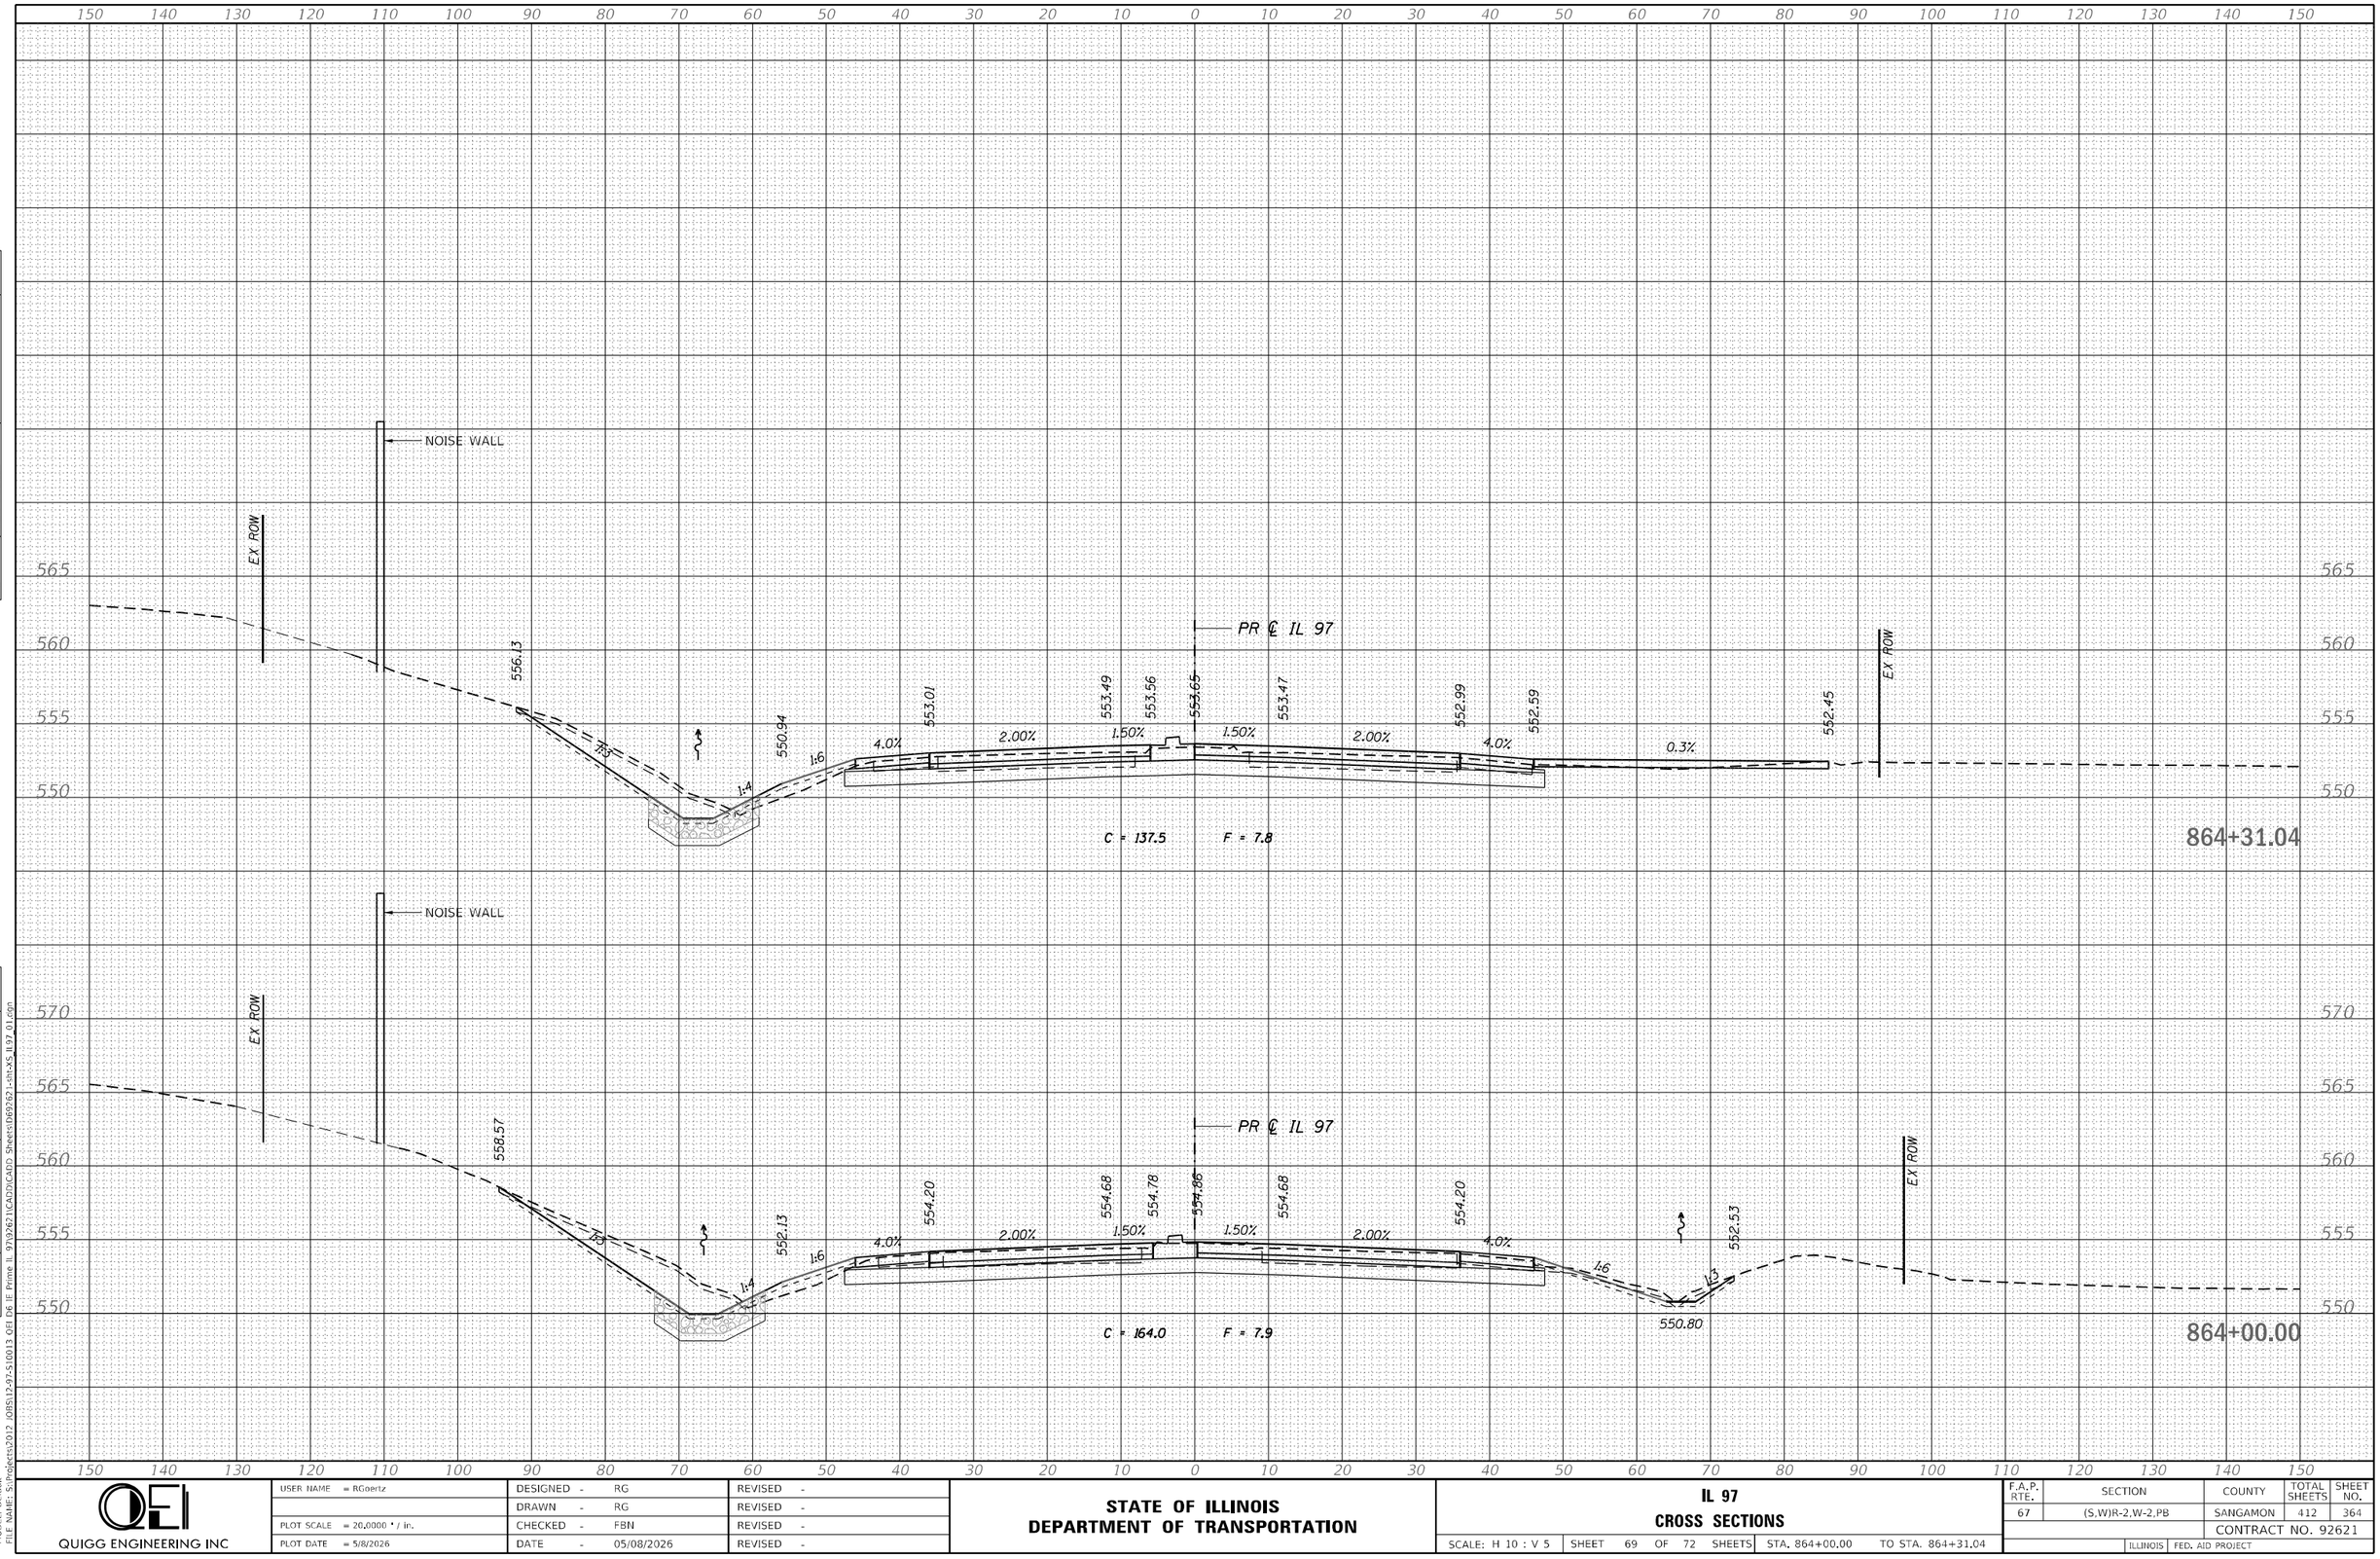

FINAL SURVEY	
NOTE BOOK	
NO.	

	BY	DATE
SURVEYED		
PLOTTED		
TEMPLATE		
AREAS		
AREAS CHECKED		

ORIGINAL SURVEY	
NOTE BOOK	
NO.	

	BY	DATE
SURVEYED		
PLOTTED		
TEMPLATE		
AREAS		
AREAS CHECKED		

MODEL: Default
FILE NAME: S:\Projects\2012 JOBS\12-97-5\0013 QEI D6 IE Prime IL 97\9792621\CADD\CADD Sheets\D692621-sht-XS IL97 01.dgn

QUIGG ENGINEERING INC

USER NAME = RGoertz	DESIGNED - RG	REVISED -	
	DRAWN - RG	REVISED -	
PLOT SCALE = 20.0000 ' / in.	CHECKED - FBN	REVISED -	
PLOT DATE = 5/8/2026	DATE - 05/08/2026	REVISED -	

STATE OF ILLINOIS
DEPARTMENT OF TRANSPORTATION

IL 97
CROSS SECTIONS

SCALE: H 10 : V 5 | SHEET 69 OF 72 SHEETS | STA. 864+00.00 | TO STA. 864+31.04

F.A.P. RTE.	SECTION	COUNTY	TOTAL SHEETS	SHEET NO.
67	(S,W)R-2,W-2,PB	SANGAMON	412	364
		CONTRACT NO. 92621		
	ILLINOIS FED. AID PROJECT			

150 140 130 120 110 100 90 80 70 60 50 40 30 20 10 0 10 20 30 40 50 60 70 80 90 100 110 120 130 140 150

555
550
545

PR ℄ IL 97

547.10
545.96

EX ROW

866+77.86

C = 319.5 F = 0.8

NOISE WALL

555
550
545
540

PR ℄ IL 97

548.52
547.63

EX ROW

546.10

1:6 4.0% 4.0% 1:6

1:4

866+00.00

C = 164.6 F = 0.3

NOISE WALL

560
555
550
545

PR ℄ IL 97

EX ROW

546.28

548.59 550.66 551.14 551.23 550.96 550.78 550.30

1:6 4.0% 2.00% 1.50% 1.50% 2.00% 4.0% 1:6

1:4 1:3

547.38

865+00.00

C = 80.7 F = 4.1

150 140 130 120 110 100 90 80 70 60 50 40 30 20 10 0 10 20 30 40 50 60 70 80 90 100 110 120 130 140 150

ORIGINAL SURVEY
NOTE BOOK
NO.
SURVEYED
PLOTTED
TEMPLATE
AREAS
AREAS CHECKED
BY
DATE

FINAL SURVEY
NOTE BOOK
NO.
SURVEYED
PLOTTED
TEMPLATE
AREAS
AREAS CHECKED
BY
DATE

MODEL: Default
FILE NAME: S:\Projects\2012 JOBS\12-97-S10013 QEI D6 IE Prime IL 97\92621\CADD\CADD Sheets\D692621-sht-XS_IL97_01.dgn

QUIGG ENGINEERING INC

USER NAME = RGoertz	DESIGNED - RG	REVISED -	
	DRAWN - RG	REVISED -	
PLOT SCALE = 20.0000 ' / in.	CHECKED - FBN	REVISED -	
PLOT DATE = 5/8/2026	DATE - 05/08/2026	REVISED -	

STATE OF ILLINOIS
DEPARTMENT OF TRANSPORTATION

IL 97
CROSS SECTIONS

SCALE: H 10 : V 5 | SHEET 70 OF 72 SHEETS | STA. 865+00.00 | TO STA. 866+77.86

F.A.P. RTE.	SECTION	COUNTY	TOTAL SHEETS	SHEET NO.
67	(S,W)R-2,W-2,PB	SANGAMON	412	365
		CONTRACT NO. 92621		
	ILLINOIS	FED. AID PROJECT		

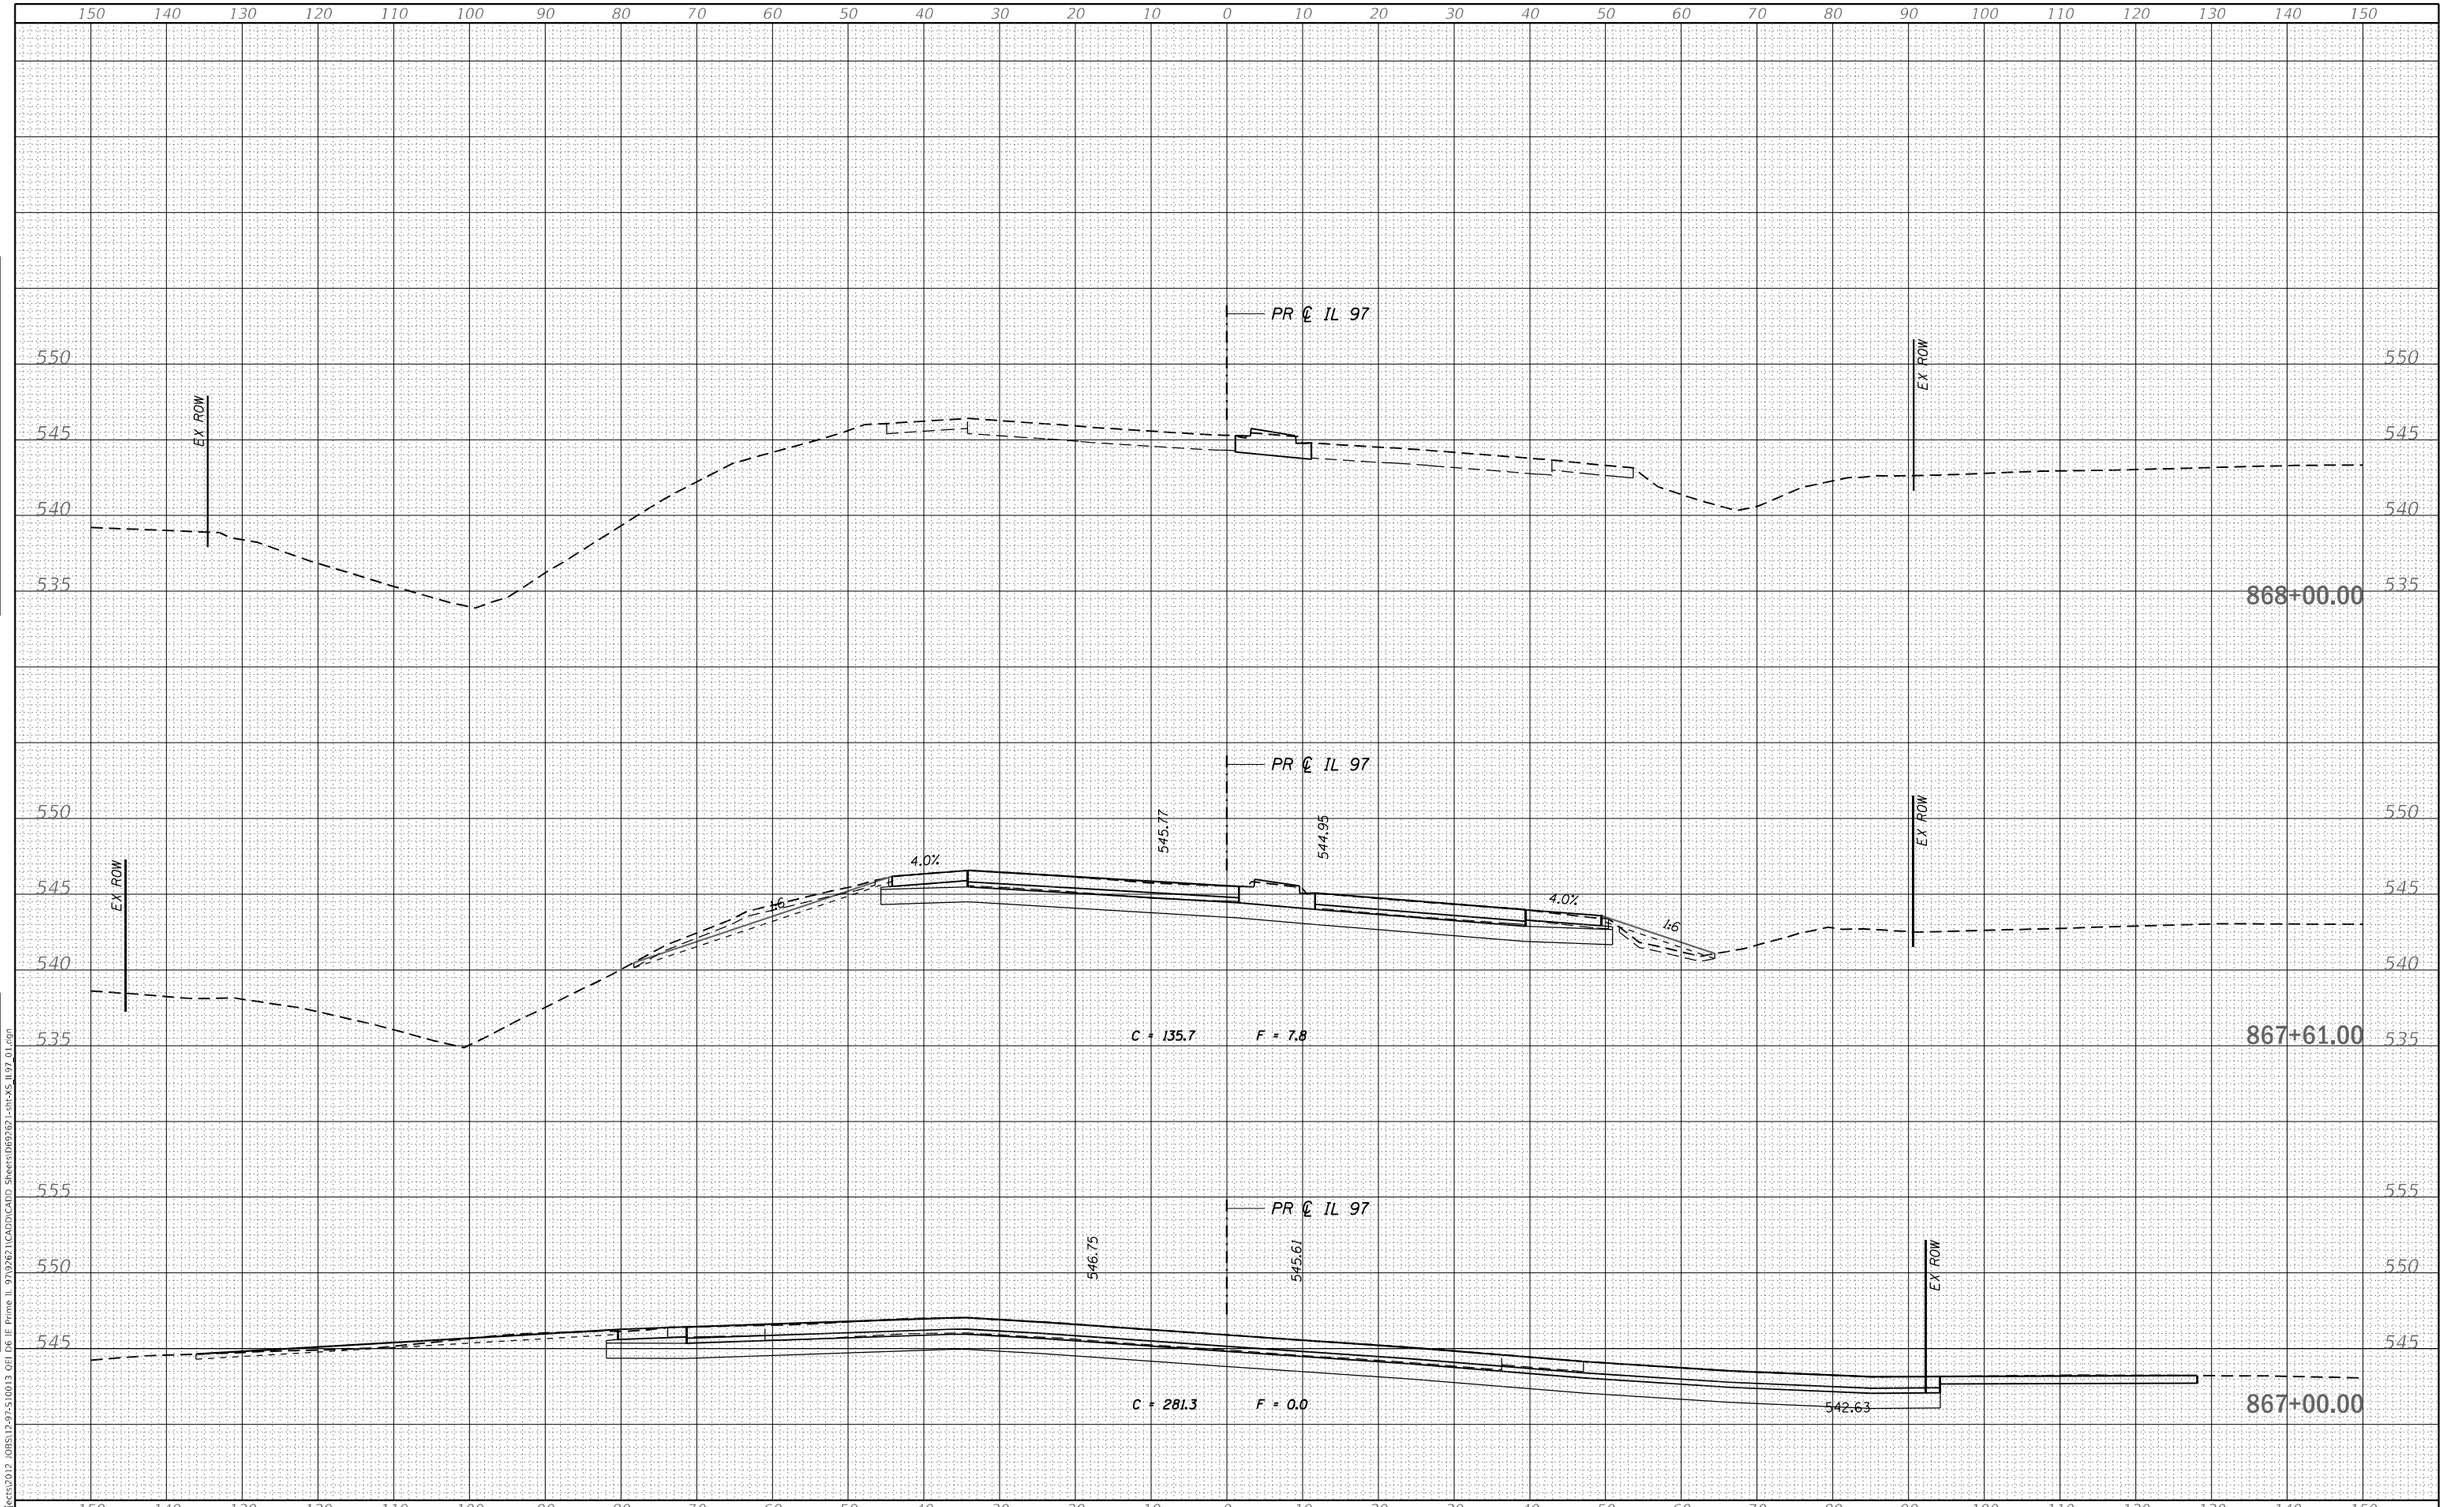

FINAL SURVEY	BY	DATE
NOTE BOOK		
NO.		
SURVEYED		
PLOTTED		
TEMPLATE		
AREAS		
AREAS CHECKED		

ORIGINAL SURVEY	BY	DATE
NOTE BOOK		
NO.		
SURVEYED		
PLOTTED		
TEMPLATE		
AREAS		
AREAS CHECKED		

MODEL: Default
FILE NAME: S:\Projects\2012 JOBS\12-97-S10013 QEI D6 IE Prime IL 97\92621\CADD\CADD Sheets\169762-1-sht-XS_IL97_01.dgn

QUIGG ENGINEERING INC

USER NAME = RGoertz	DESIGNED - RG	REVISED -
	DRAWN - RG	REVISED -
PLOT SCALE = 20.0000 ' / in.	CHECKED - FBN	REVISED -
PLOT DATE = 5/8/2026	DATE - 05/08/2026	REVISED -

STATE OF ILLINOIS
DEPARTMENT OF TRANSPORTATION

IL 97
CROSS SECTIONS

SCALE: H 10 : V 5 | SHEET 71 OF 72 SHEETS | STA. 867+00.00 TO STA. 868+00.00

F.A.P. RTE.	SECTION	COUNTY	TOTAL SHEETS	SHEET NO.
67	(S,W)R-2,W-2,PB	SANGAMON	412	366
		CONTRACT NO. 92621		
	ILLINOIS	FED. AID PROJECT		

150 140 130 120 110 100 90 80 70 60 50 40 30 20 10 0 10 20 30 40 50 60 70 80 90 100 110 120 130 140 150

545
540
535

871+00.00

545
540
535

870+00.00

550
545
540
535

EX ROW

EX ROW

869+00.00

150 140 130 120 110 100 90 80 70 60 50 40 30 20 10 0 10 20 30 40 50 60 70 80 90 100 110 120 130 140 150

DATE	BY	
		SURVEYED
		PLOTTED
		TEMPLATE
		AREAS
		AREAS CHECKED

FINAL SURVEY
NOTE BOOK
NO.

ORIGINAL SURVEY

MODEL: Default
FILE NAME: S:\Projects\2012 JOBS\12-97-5100\3 QFI D6 IE Prime IL 97\9769762\1CAD\DICADD\ Sheets\fd69762-1-sht-XS_IL97_01.dgn

QUIGG ENGINEERING INC

USER NAME = RGoertz	DESIGNED - RG	REVISED -
	DRAWN - RG	REVISED -
PLOT SCALE = 20.0000 ' / in.	CHECKED - FBN	REVISED -
PLOT DATE = 5/8/2026	DATE - 05/08/2026	REVISED -

STATE OF ILLINOIS
DEPARTMENT OF TRANSPORTATION

IL 97
CROSS SECTIONS

SCALE: H 10 : V 5 | SHEET 72 OF 72 SHEETS | STA. 869+00.00 | TO STA. 871+00.00

F.A.P. RTE.	SECTION	COUNTY	TOTAL SHEETS	SHEET NO.
67	(S,W)R-2,W-2,PB	SANGAMON	412	367
		CONTRACT NO. 92621		
	ILLINOIS	FED. AID PROJECT		

150 140 130 120 110 100 90 80 70 60 50 40 30 20 10 0 10 20 30 40 50 60 70 80 90 100 110 120 130 140 150

595
590
585

PR ROW

PR ℄ BRADFORDTON ROAD

PR ROW

590.32 590.21 590.45 590.67 590.49 590.25 590.06

4.0% 2.00% 1.50% 1.50% 2.00% 4.0%

1:3 1:4 1:4 1:3

585.80 586.70

C = 141.5 F = 1.5

97+00.00

600
595
590
585

PR ROW

PR ℄ BRADFORDTON ROAD

PR ROW

590.61 590.14 590.38 590.56 590.40 590.16 589.85

4.0% 2.00% 1.50% 1.50% 2.00% 4.0%

1:3 1:4 1:4 1:3

585.60 586.18

C = 140.8 F = 1.9

96+50.00

600
595
590
585

EX ROW

PR ROW

PRECAST REINFORCED CONC
FLARED END SECTION, 36" EORS
44.33' LT. INV 585.40

PRECAST REINFORCED CONC
FLARED END SECTION, 36" EORS
45.33' RT. INV 585.65

PR ℄ BRADFORDTON ROAD

PR ROW

590.67 590.24 590.49 590.67 590.49 590.19 590.12

4.0% 2.00% 1.50% 1.50% 2.00% 4.0%

1:3 1:4 1:4 1:3

PIPE CULVERT, CLASS A, TYPE 1, 36" EORS x 73' @ 0.28%

585.40 585.65

96+00.00

150 140 130 120 110 100 90 80 70 60 50 40 30 20 10 0 10 20 30 40 50 60 70 80 90 100 110 120 130 140 150

QUIGG ENGINEERING INC	USER NAME = RGoertz	DESIGNED - RG	REVISED -
		DRAWN - RG	REVISED -
	PLOT SCALE = 20.0000 ' / in.	CHECKED - FBN	REVISED -
	PLOT DATE = 5/8/2026	DATE - 05/08/2026	REVISED -

STATE OF ILLINOIS
DEPARTMENT OF TRANSPORTATION

BRADFORDTON RD
CROSS SECTIONS

SCALE: H 10 : V 5 | SHEET 1 OF 18 SHEETS | STA. 96+00.00 | TO STA. 97+00.00

F.A.P. RTE.	SECTION	COUNTY	TOTAL SHEETS	SHEET NO.
67	(S,W)R-2,W-2,PB	SANGAMON	412	368
		CONTRACT NO. 92621		
		ILLINOIS	FED. AID PROJECT	

ORIGINAL SURVEY | FINAL SURVEY
NOTE BOOK
NO.
SURVEYED
PLOTTED
TEMPLATE
AREAS
AREAS CHECKED
BY
DATE

MODEL: Default
FILE NAME: S:\Projects\2012 JOBS\12-97-S10013 QEI D6 IE Prime IL 97\92621\CADD\CADD Sheets\D692621-sht-XS BRADFORDTON 01.dgn

150 140 130 120 110 100 90 80 70 60 50 40 30 20 10 0 10 20 30 40 50 60 70 80 90 100 110 120 130 140 150

600
595
590
585

PR ROW

PR ℄ BRADFORDTON ROAD

590.65 591.45 591.69 591.96 591.78 591.54 590.99

4.0% 2.00% 1.50% 1.50% 2.00% 0.5%

FIELD ENTRANCE

1:3 1:4

586.40

C = 109.8 F = 3.0

98+50.00

PR ROW

PR ℄ BRADFORDTON ROAD

590.30 590.92 591.16 591.41 591.23 590.99 591.13

4.0% 2.00% 1.50% 1.50% 2.00% 4.0%

1:3 1:4 1:4 1:3

586.20 587.75

C = 135.7 F = 1.7

98+00.00

PR ROW

PR ℄ BRADFORDTON ROAD

590.04 590.47 590.77 590.95 590.77 590.53 590.57

4.0% 2.00% 1.50% 1.50% 2.00% 4.0%

1:3 1:4 1:4 1:3

586.00 587.23

C = 131.7 F = 1.7

97+50.00

USER NAME = RGoertz	DESIGNED - RG	REVISED -	
	DRAWN - RG	REVISED -	
PLOT SCALE = 20.0000 ' / in.	CHECKED - FBN	REVISED -	
PLOT DATE = 5/8/2026	DATE - 05/08/2026	REVISED -	

QUIGG ENGINEERING INC

STATE OF ILLINOIS
DEPARTMENT OF TRANSPORTATION

BRADFORDTON RD
CROSS SECTIONS

SCALE: H 10 : V 5 | SHEET 2 OF 18 SHEETS | STA. 97+50.00 | TO STA. 98+50.00

F.A.P. RTE.	SECTION	COUNTY	TOTAL SHEETS	SHEET NO.
67	(S,W)R-2,W-2,PB	SANGAMON	412	369
		CONTRACT NO. 92621		
	ILLINOIS FED. AID PROJECT			

FINAL SURVEY — NOTE BOOK — NO. — SURVEYED — PLOTTED — TEMPLATE — AREAS — AREAS CHECKED — BY — DATE

ORIGINAL SURVEY — NOTE BOOK — NO. — SURVEYED — PLOTTED — TEMPLATE — AREAS — AREAS CHECKED — BY — DATE

MODEL: Default
FILE NAME: S:\Projects\2012 JOBS\12-97-5\0013 QEI D6 IE Prime IL 97\92621\CADD\CADD Sheets\069262-sht-XS BRADFORDTON 01.dgn

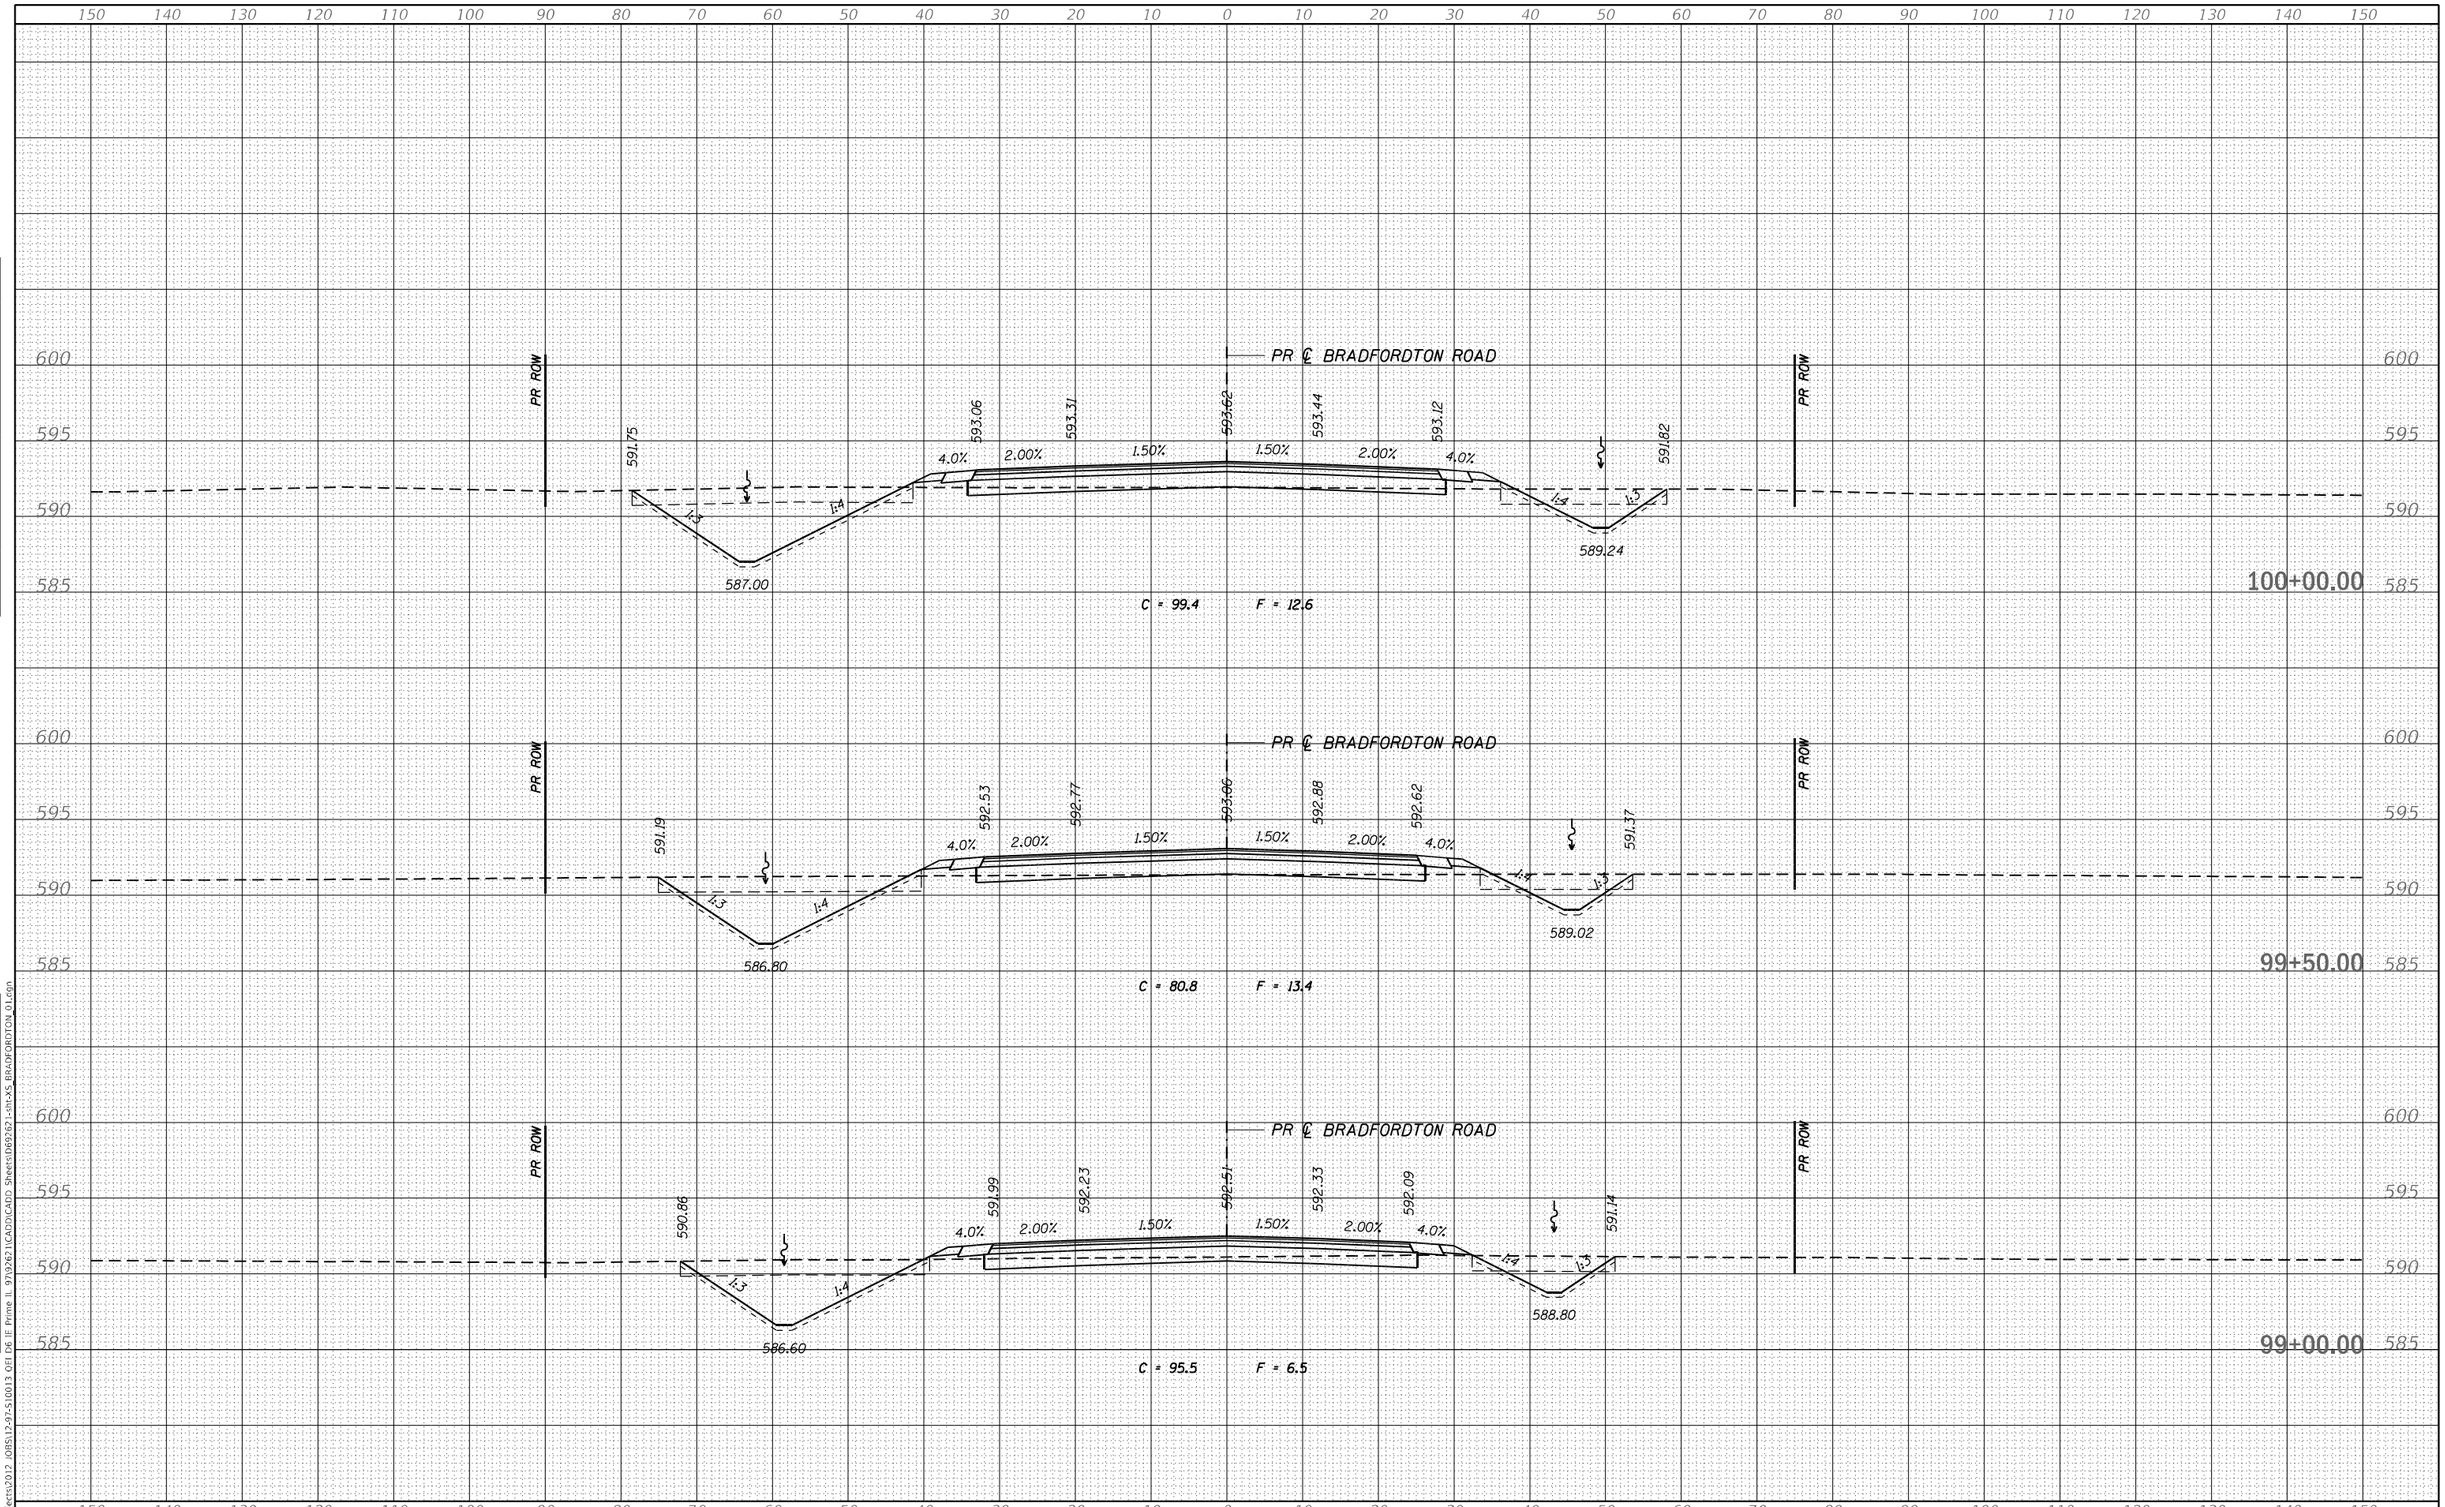

FINAL SURVEY	SURVEYED	BY	DATE
	PLOTTED		
NOTE BOOK	TEMPLATE		
NO.	AREAS		
	AREAS CHECKED		

ORIGINAL SURVEY	SURVEYED	BY	DATE
	PLOTTED		
NOTE BOOK	TEMPLATE		
NO.	AREAS		
	AREAS CHECKED		

MODEL: Default
FILE NAME: S:\Projects\2012 JOBS\12-97-S\10113 QEI D6 IE Prime IL 97\92621\CADD\CADD Sheets\D69262-sht-XS_BRADFORDTON_01.dgn

QUIGG ENGINEERING INC

USER NAME = RGoertz	DESIGNED - RG	REVISED -	
	DRAWN - RG	REVISED -	
PLOT SCALE = 20.0000 ' / in.	CHECKED - FBN	REVISED -	
PLOT DATE = 5/8/2026	DATE - 05/08/2026	REVISED -	

STATE OF ILLINOIS
DEPARTMENT OF TRANSPORTATION

BRADFORDTON RD
CROSS SECTIONS

SCALE: H 10 : V 5 | SHEET 3 OF 18 SHEETS | STA. 99+00.00 | TO STA. 100+00.00

F.A.P. RTE.	SECTION	COUNTY	TOTAL SHEETS	SHEET NO.
67	(S,W)R-2,W-2,PB	SANGAMON	412	370
		CONTRACT NO. 92621		
	ILLINOIS	FED. AID PROJECT		

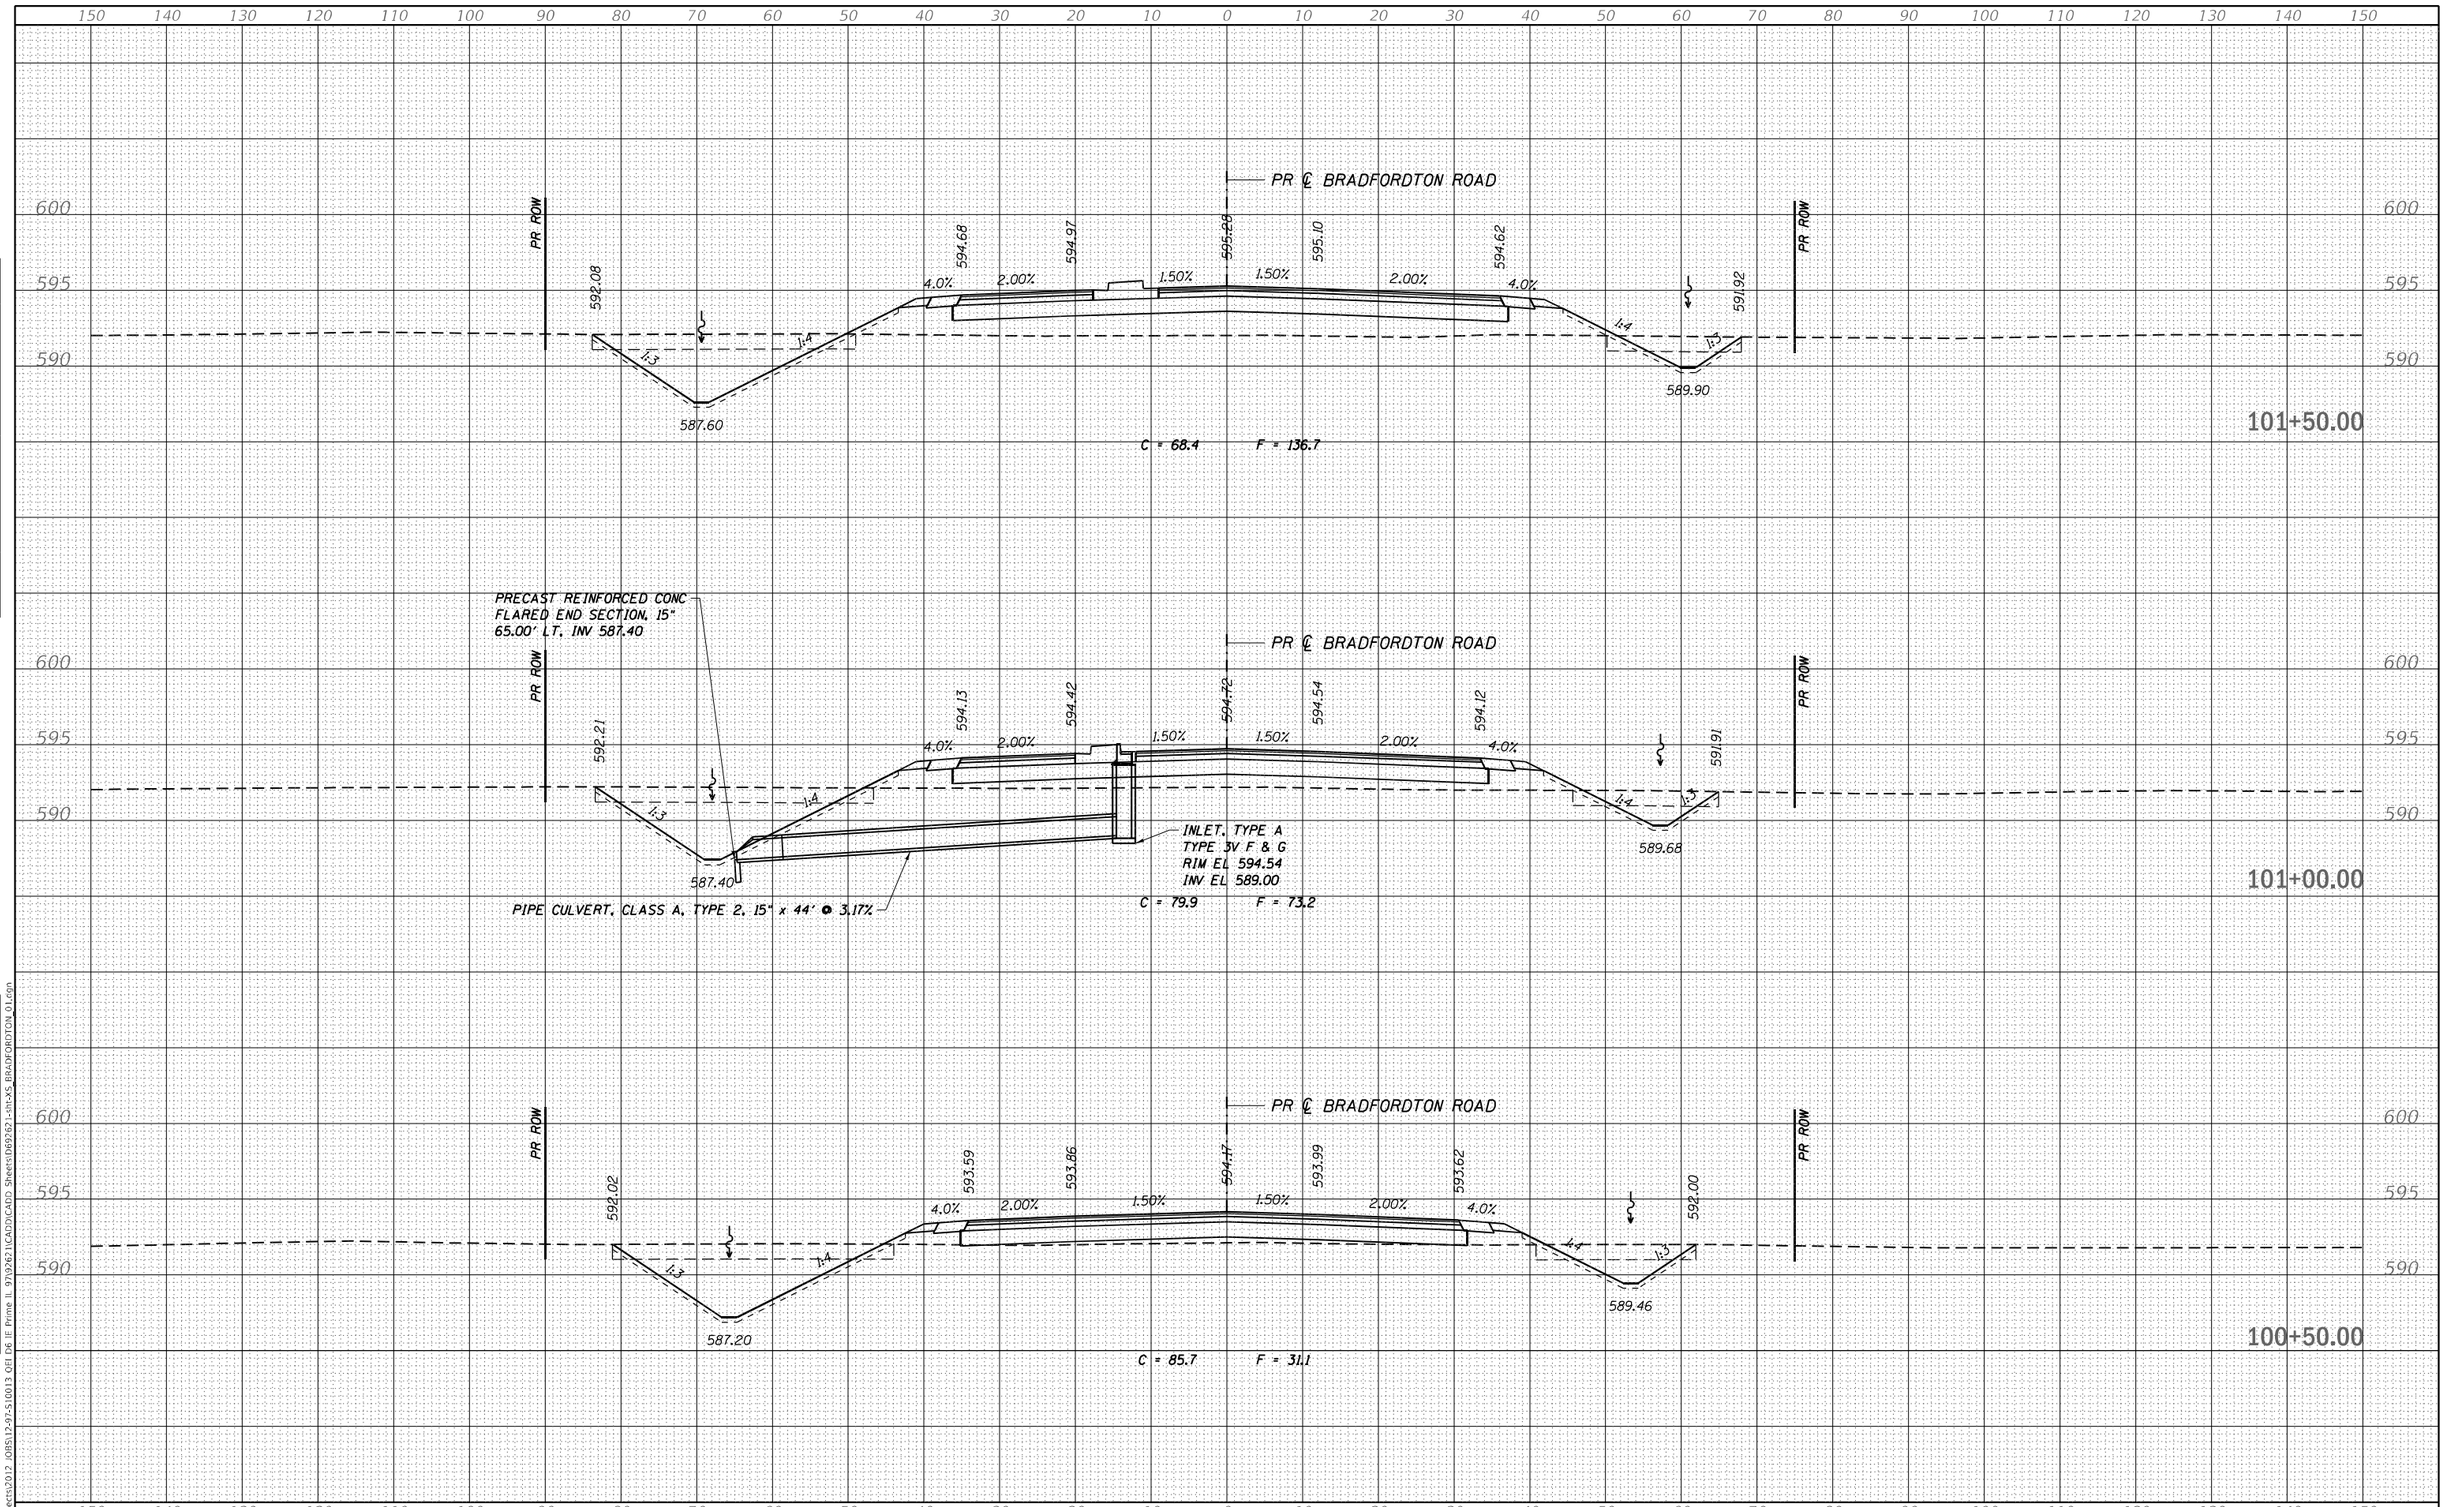

FINAL SURVEY — NOTE BOOK — NO. — SURVEYED — PLOTTED — TEMPLATE — AREAS — AREAS CHECKED — BY — DATE

ORIGINAL SURVEY — NOTE BOOK — NO. — SURVEYED — PLOTTED — TEMPLATE — AREAS — AREAS CHECKED — BY — DATE

MODEL: Default
FILE NAME: S:\Projects\2012 JOBS\12-97-5100\3 Cell D6 IE Prime IL 97\92621\CADD\CADD Sheets\D69262 I-sht-XS BRADFORDTON 01.dgn

QUIGG ENGINEERING INC

USER NAME = RGoertz	DESIGNED - RG	REVISED -	
	DRAWN - RG	REVISED -	
PLOT SCALE = 20.0000 ' / in.	CHECKED - FBN	REVISED -	
PLOT DATE = 5/8/2026	DATE - 05/08/2026	REVISED -	

STATE OF ILLINOIS
DEPARTMENT OF TRANSPORTATION

BRADFORDTON RD
CROSS SECTIONS

SCALE: H 10 : V 5 | SHEET 4 OF 18 SHEETS | STA. 100+50.00 TO STA. 101+50.00

F.A.P. RTE.	SECTION	COUNTY	TOTAL SHEETS	SHEET NO.
67	(S,W)R-2,W-2,PB	SANGAMON	412	371
		CONTRACT NO. 92621		
	ILLINOIS	FED. AID PROJECT		

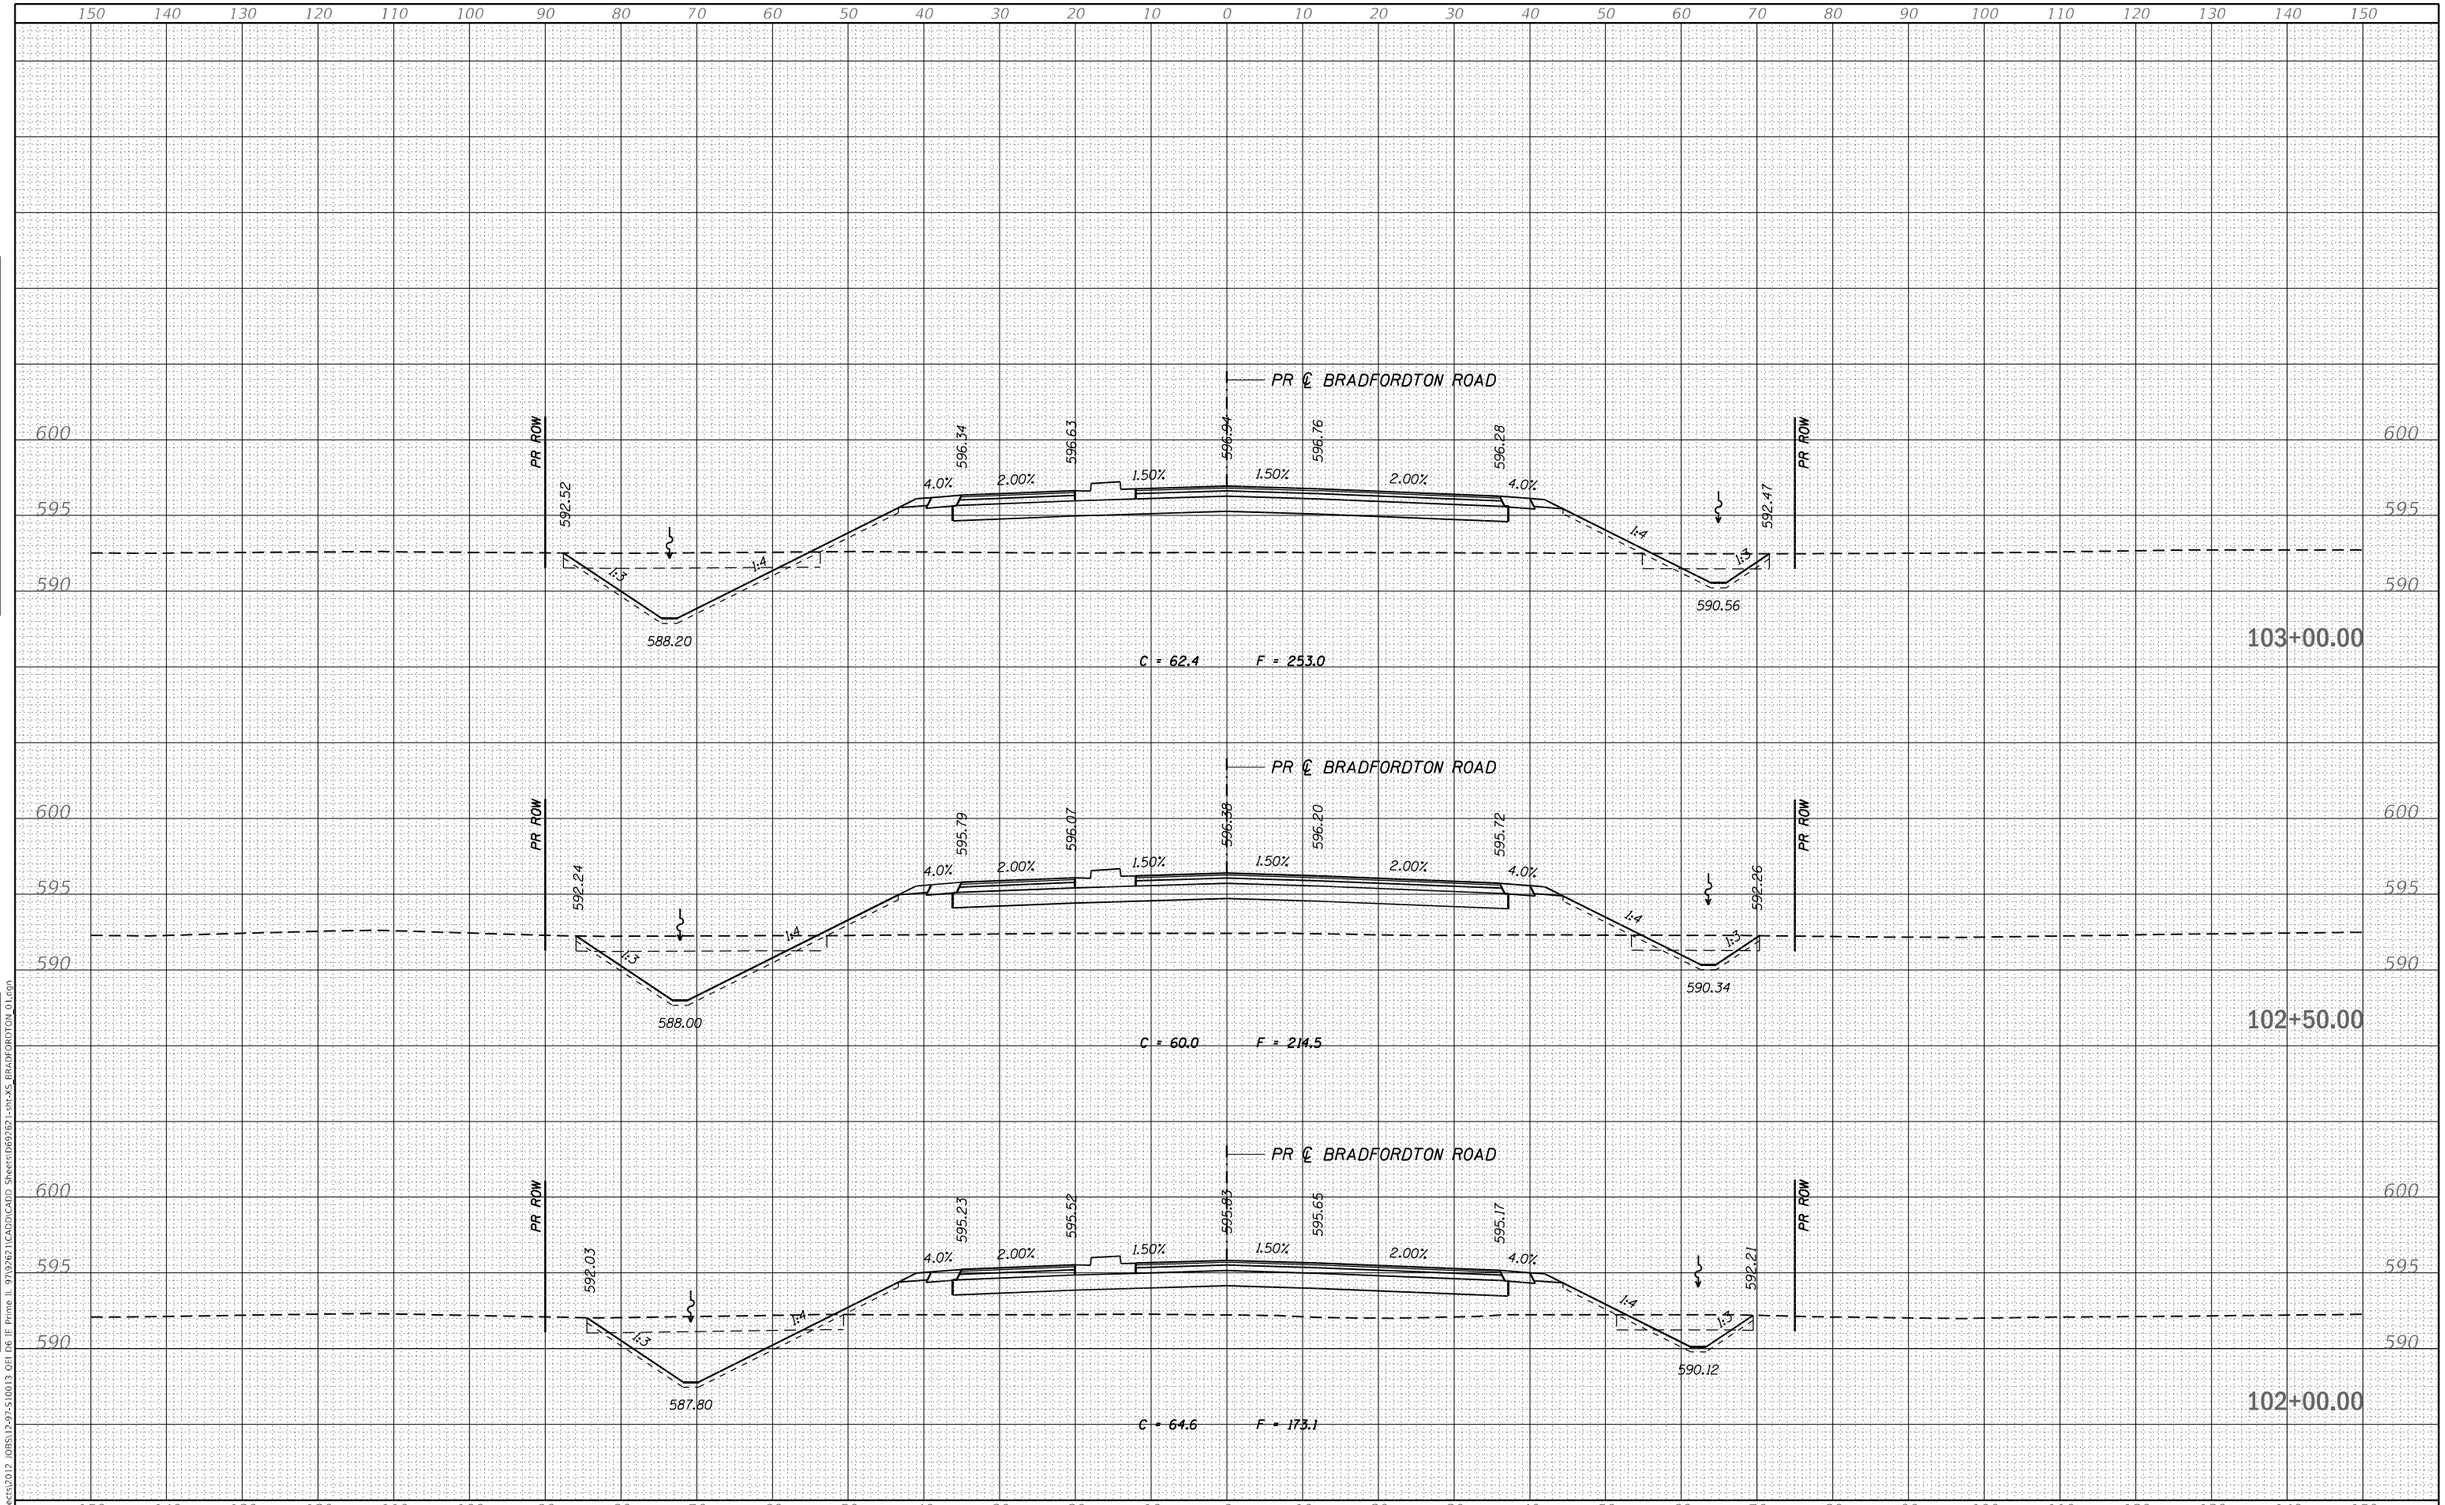

FINAL SURVEY	NOTE BOOK	NO.
SURVEYED		BY
PLOTTED		
TEMPLATE		
AREAS		
AREAS CHECKED		DATE

ORIGINAL SURVEY	NOTE BOOK	NO.
SURVEYED		BY
PLOTTED		
TEMPLATE		
AREAS		
AREAS CHECKED		DATE

MODEL: Default
FILE NAME: S:\Projects\2012 JOBS\12-97-S10013 QEI D6 IE Prime IL 97\92621\CADD\CADD Sheets\D692621-sht-XS BRADFORDTON 01.dgn

QUIGG ENGINEERING INC

USER NAME = RGoertz	DESIGNED - RG	REVISED -
	DRAWN - RG	REVISED -
PLOT SCALE = 20.0000 ' / in.	CHECKED - FBN	REVISED -
PLOT DATE = 5/8/2026	DATE - 05/08/2026	REVISED -

STATE OF ILLINOIS
DEPARTMENT OF TRANSPORTATION

BRADFORDTON RD
CROSS SECTIONS

SCALE: H 10 : V 5 | SHEET 5 OF 18 SHEETS | STA. 102+00.00 TO STA. 103+00.00

F.A.P. RTE.	SECTION	COUNTY	TOTAL SHEETS	SHEET NO.
67	(S,W)R-2,W-2,PB	SANGAMON	412	372
		CONTRACT NO. 92621		
	ILLINOIS	FED. AID PROJECT		

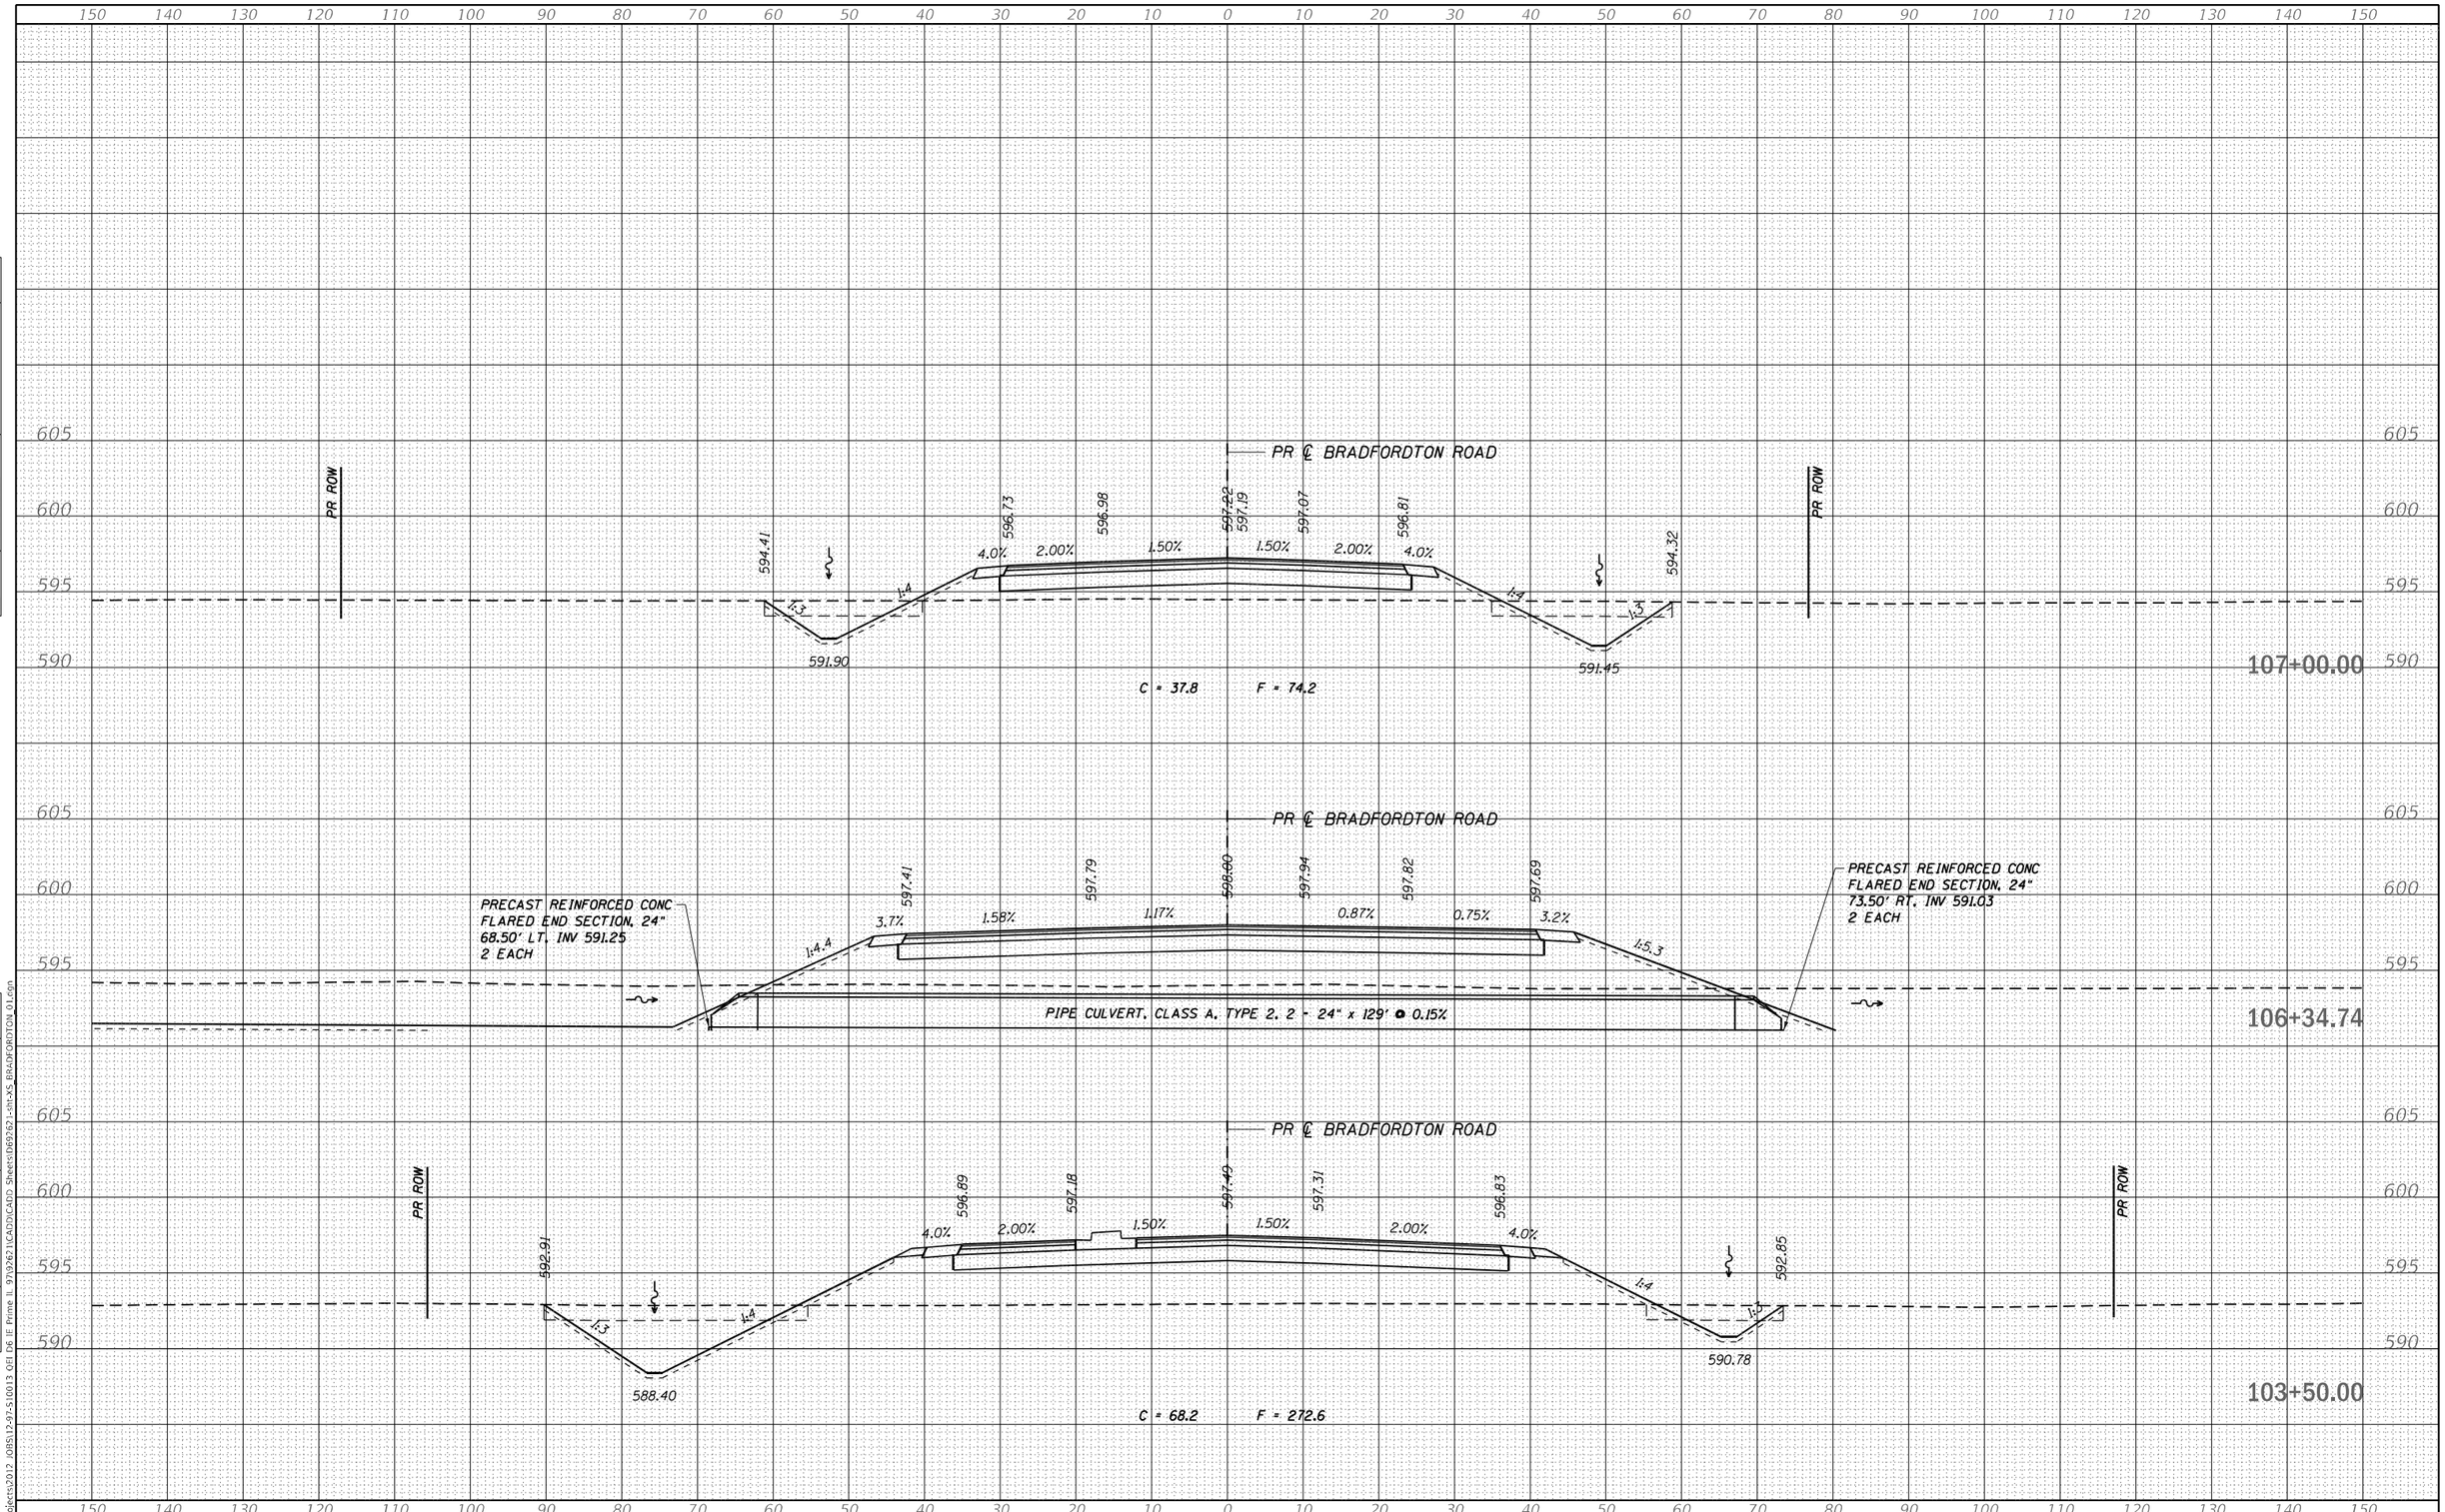

USER NAME = RGoertz	DESIGNED - RG	REVISED -	
	DRAWN - RG	REVISED -	
PLOT SCALE = 20.0000 ' / in.	CHECKED - FBN	REVISED -	
PLOT DATE = 5/8/2026	DATE - 05/08/2026	REVISED -	

QUIGG ENGINEERING INC

STATE OF ILLINOIS
DEPARTMENT OF TRANSPORTATION

BRADFORDTON RD
CROSS SECTIONS

SCALE: H 10 : V 5 | SHEET 6 OF 18 SHEETS | STA. 103+50.00 TO STA. 107+00.00

F.A.P. RTE.	SECTION	COUNTY	TOTAL SHEETS	SHEET NO.
67	(S,W)R-2,W-2,PB	SANGAMON	412	373
		CONTRACT NO. 92621		
	ILLINOIS	FED. AID PROJECT		

ORIGINAL SURVEY | FINAL SURVEY
NOTE BOOK
NO.
SURVEYED
PLOTTED
TEMPLATE
AREAS
AREAS CHECKED
BY
DATE

MODEL: Default
FILE NAME: S:\Projects\2012 JOBS\12-97-S10013 QEI D6 IE Prime IL 97\92621\CADD\CADD Sheets\169767-1-sht-XS_BRADFORDTON 01.dgn

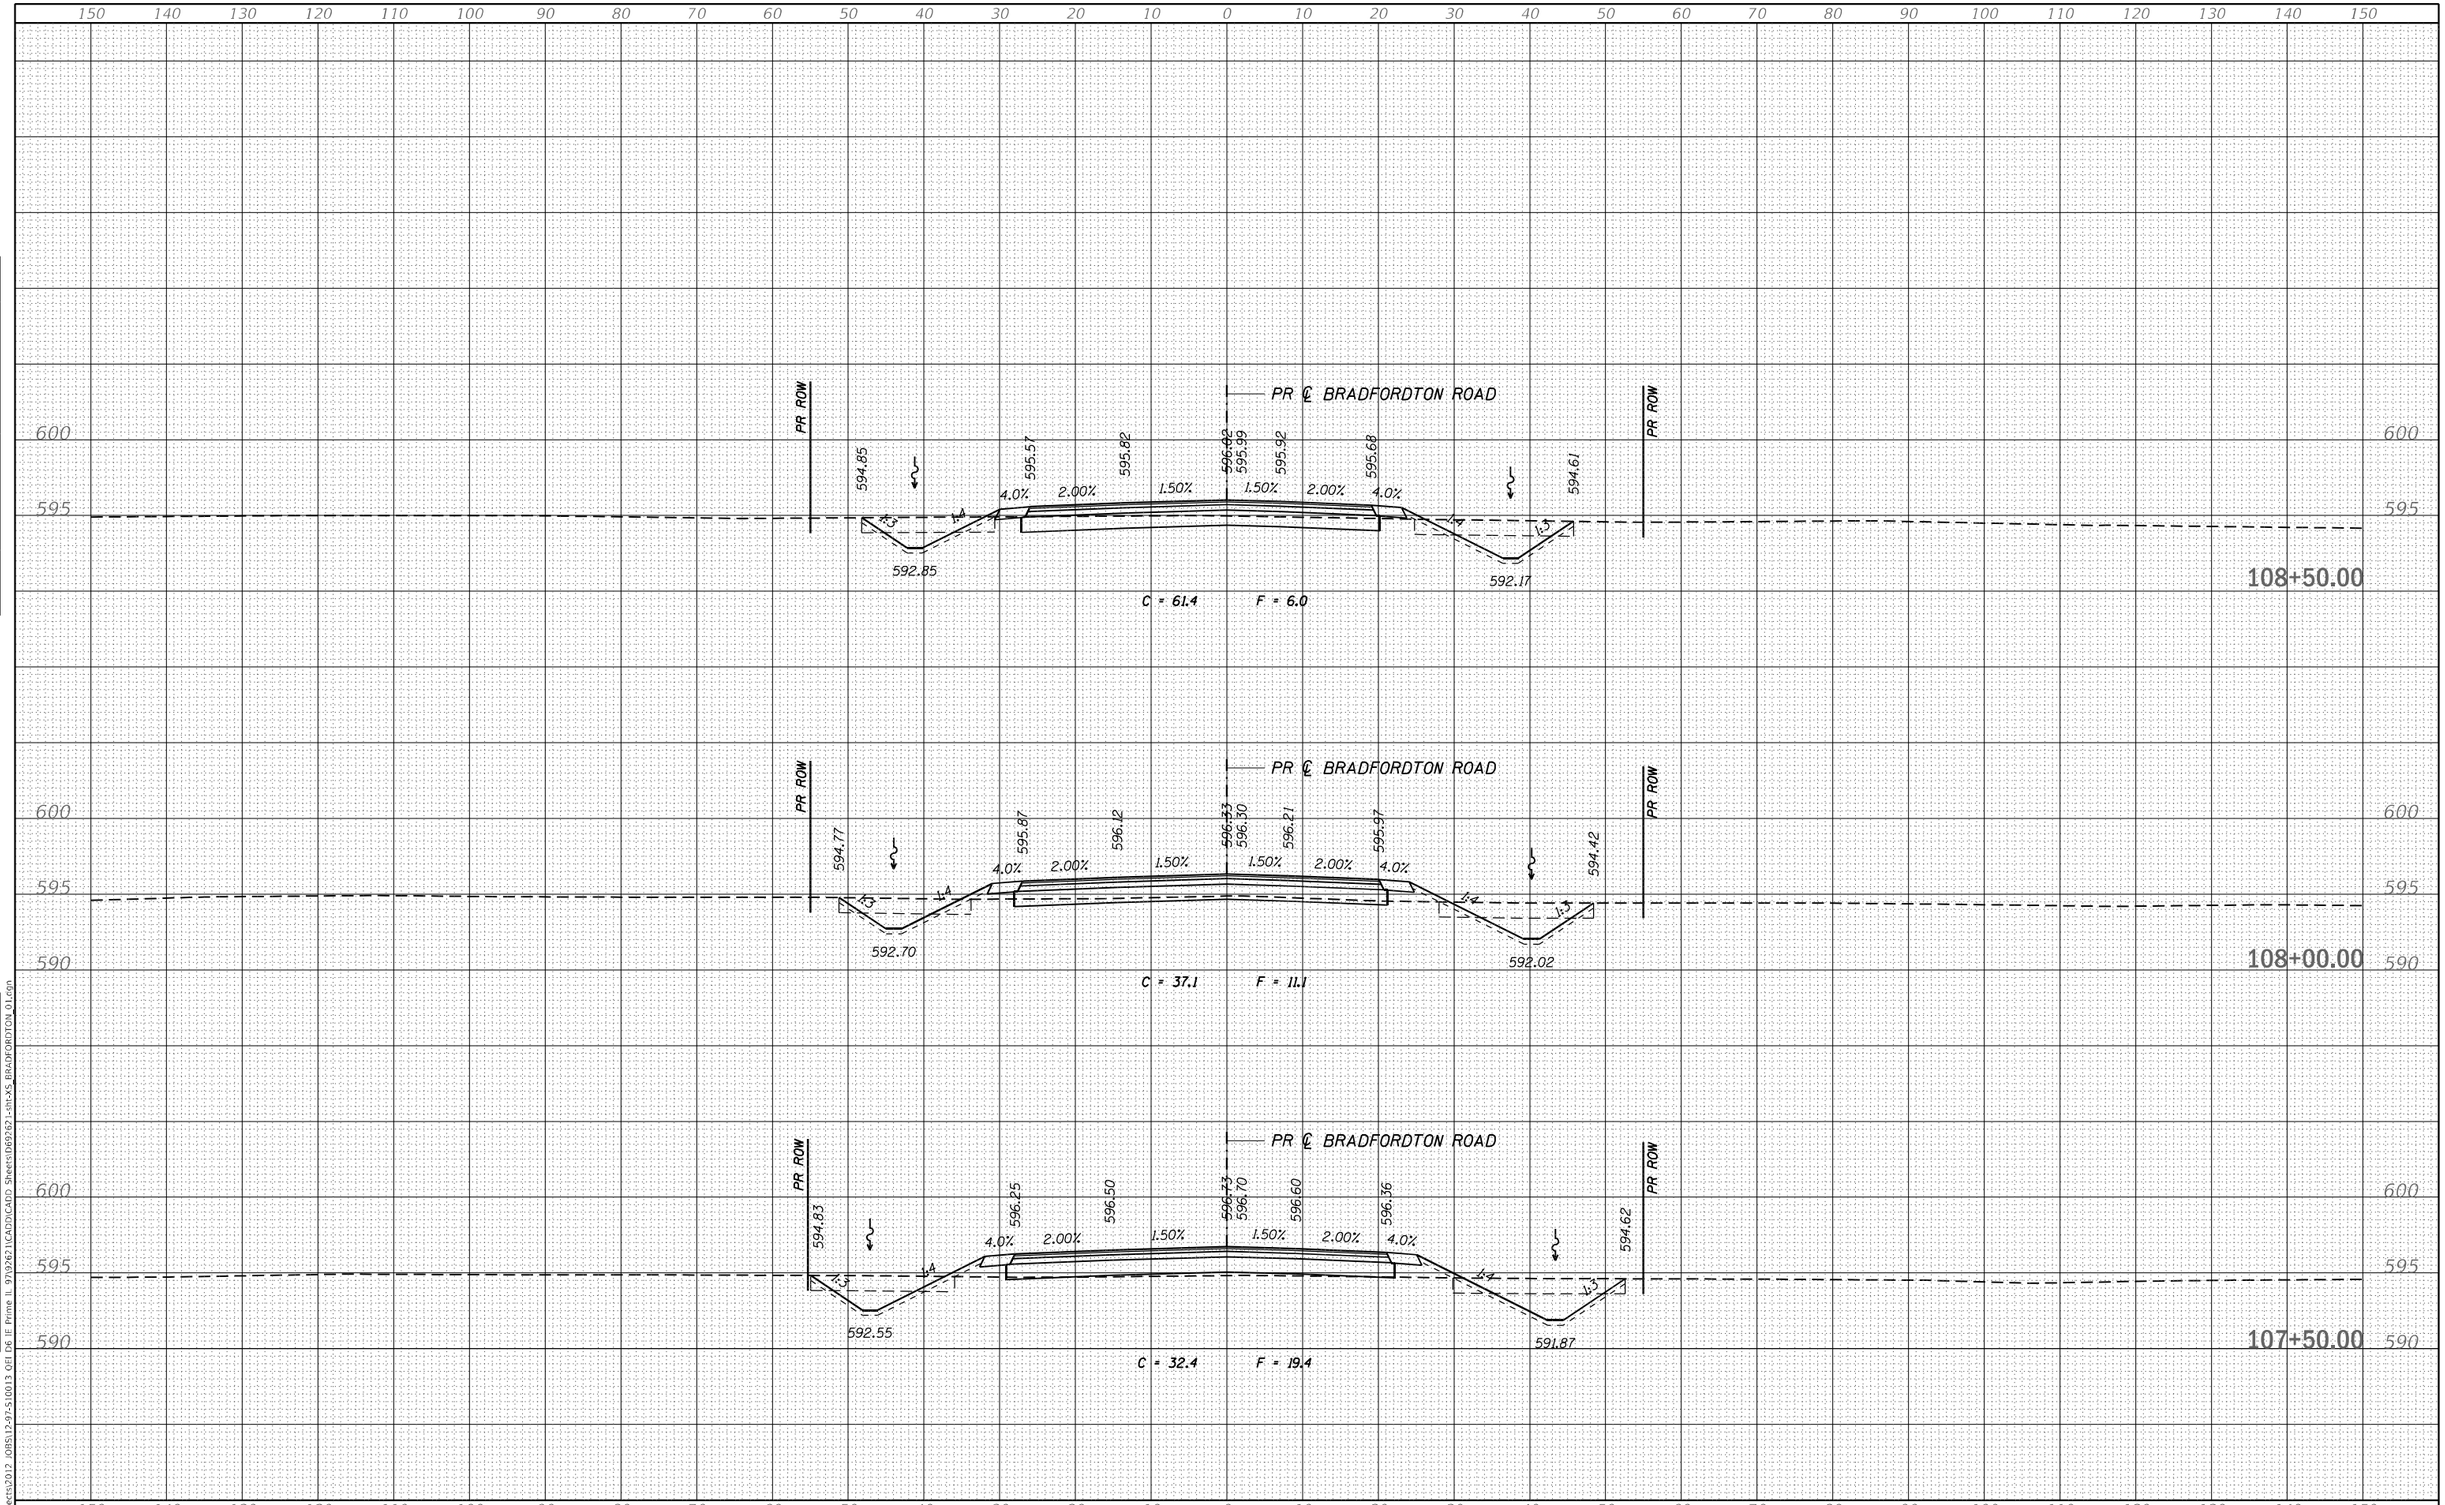

FINAL SURVEY	NOTE BOOK	NO.
SURVEYED		
PLOTTED		
TEMPLATE		
AREAS		
AREAS CHECKED		

ORIGINAL SURVEY	NOTE BOOK	NO.
SURVEYED		
PLOTTED		
TEMPLATE		
AREAS		
AREAS CHECKED		

MODEL: Default
FILE NAME: S:\Projects\2012 JOBS\12-97-S\0013 QFI D6 IE Prime IL 97\92621\CADD\CADD Sheets\169767-1-sht-XS BRADFORDTON 01.dgn

QUIGG ENGINEERING INC

USER NAME = RGoertz	DESIGNED - RG	REVISED -
	DRAWN - RG	REVISED -
PLOT SCALE = 20.0000 ' / in.	CHECKED - FBN	REVISED -
PLOT DATE = 5/8/2026	DATE - 05/08/2026	REVISED -

STATE OF ILLINOIS
DEPARTMENT OF TRANSPORTATION

BRADFORDTON RD
CROSS SECTIONS

SCALE: H 10 : V 5 | SHEET 7 OF 18 SHEETS | STA. 107+50.00 TO STA. 108+50.00

F.A.P. RTE.	SECTION	COUNTY	TOTAL SHEETS	SHEET NO.
67	(S,W)R-2,W-2,PB	SANGAMON	412	374
		CONTRACT NO. 92621		
	ILLINOIS	FED. AID PROJECT		

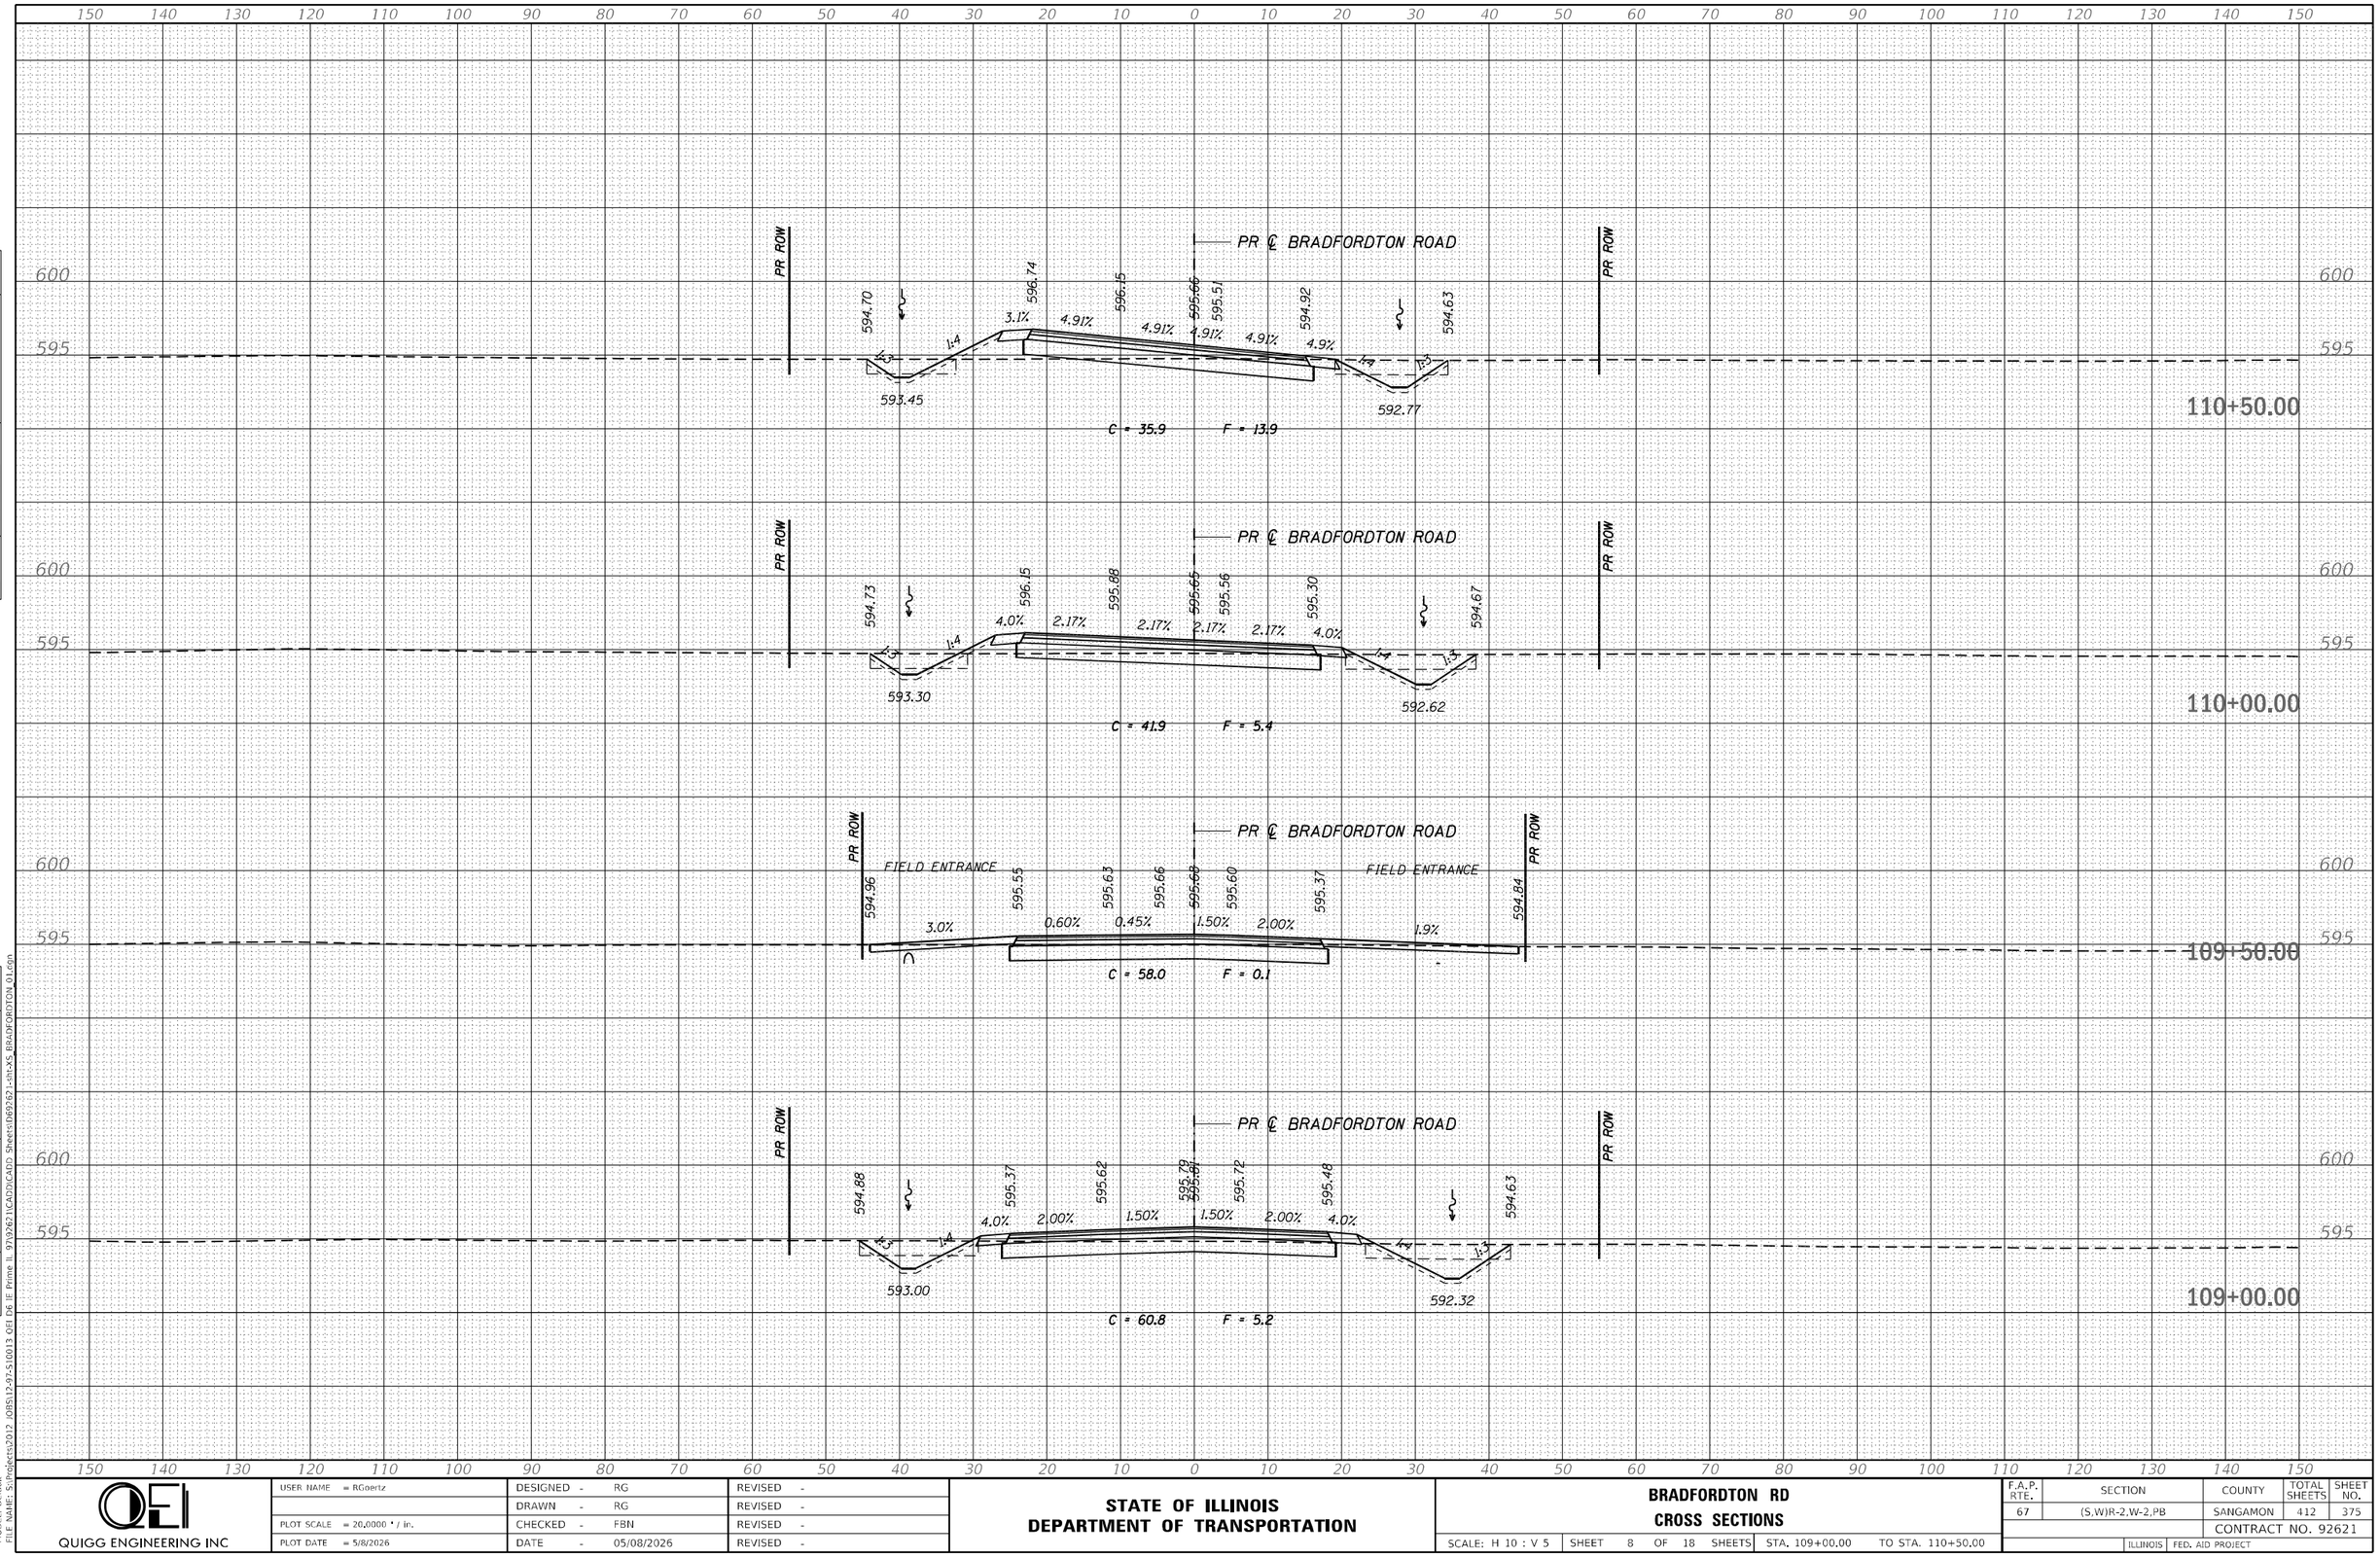

USER NAME = RGoertz	DESIGNED - RG	REVISED -	STATE OF ILLINOIS DEPARTMENT OF TRANSPORTATION	BRADFORDTON RD CROSS SECTIONS	
	DRAWN - RG	REVISED -			
PLOT SCALE = 20.0000 ' / in.	CHECKED - FBN	REVISED -		SCALE: H 10 : V 5	SHEET 8 OF 18 SHEETS STA. 109+00.00 TO STA. 110+50.00
PLOT DATE = 5/8/2026	DATE - 05/08/2026	REVISED -			

F.A.P. RTE.	SECTION	COUNTY	TOTAL SHEETS	SHEET NO.
67	(S,W)R-2,W-2,PB	SANGAMON	412	375
		CONTRACT NO. 92621		
		ILLINOIS	FED. AID PROJECT	

QUIGG ENGINEERING INC

ORIGINAL SURVEY — NOTE BOOK — NO. — SURVEYED — PLOTTED — TEMPLATE — AREAS — AREAS CHECKED — BY — DATE

FINAL SURVEY — NOTE BOOK — NO. — SURVEYED — PLOTTED — TEMPLATE — AREAS — AREAS CHECKED — BY — DATE

MODEL: Default
FILE NAME: S:\Projects\2012 JOBS\17-97-S10013 QEI DR IE Prime IL 97\0262\CADD\CADD Sheets\fd69262-sht-XS BRADFORDTON 01.dgn

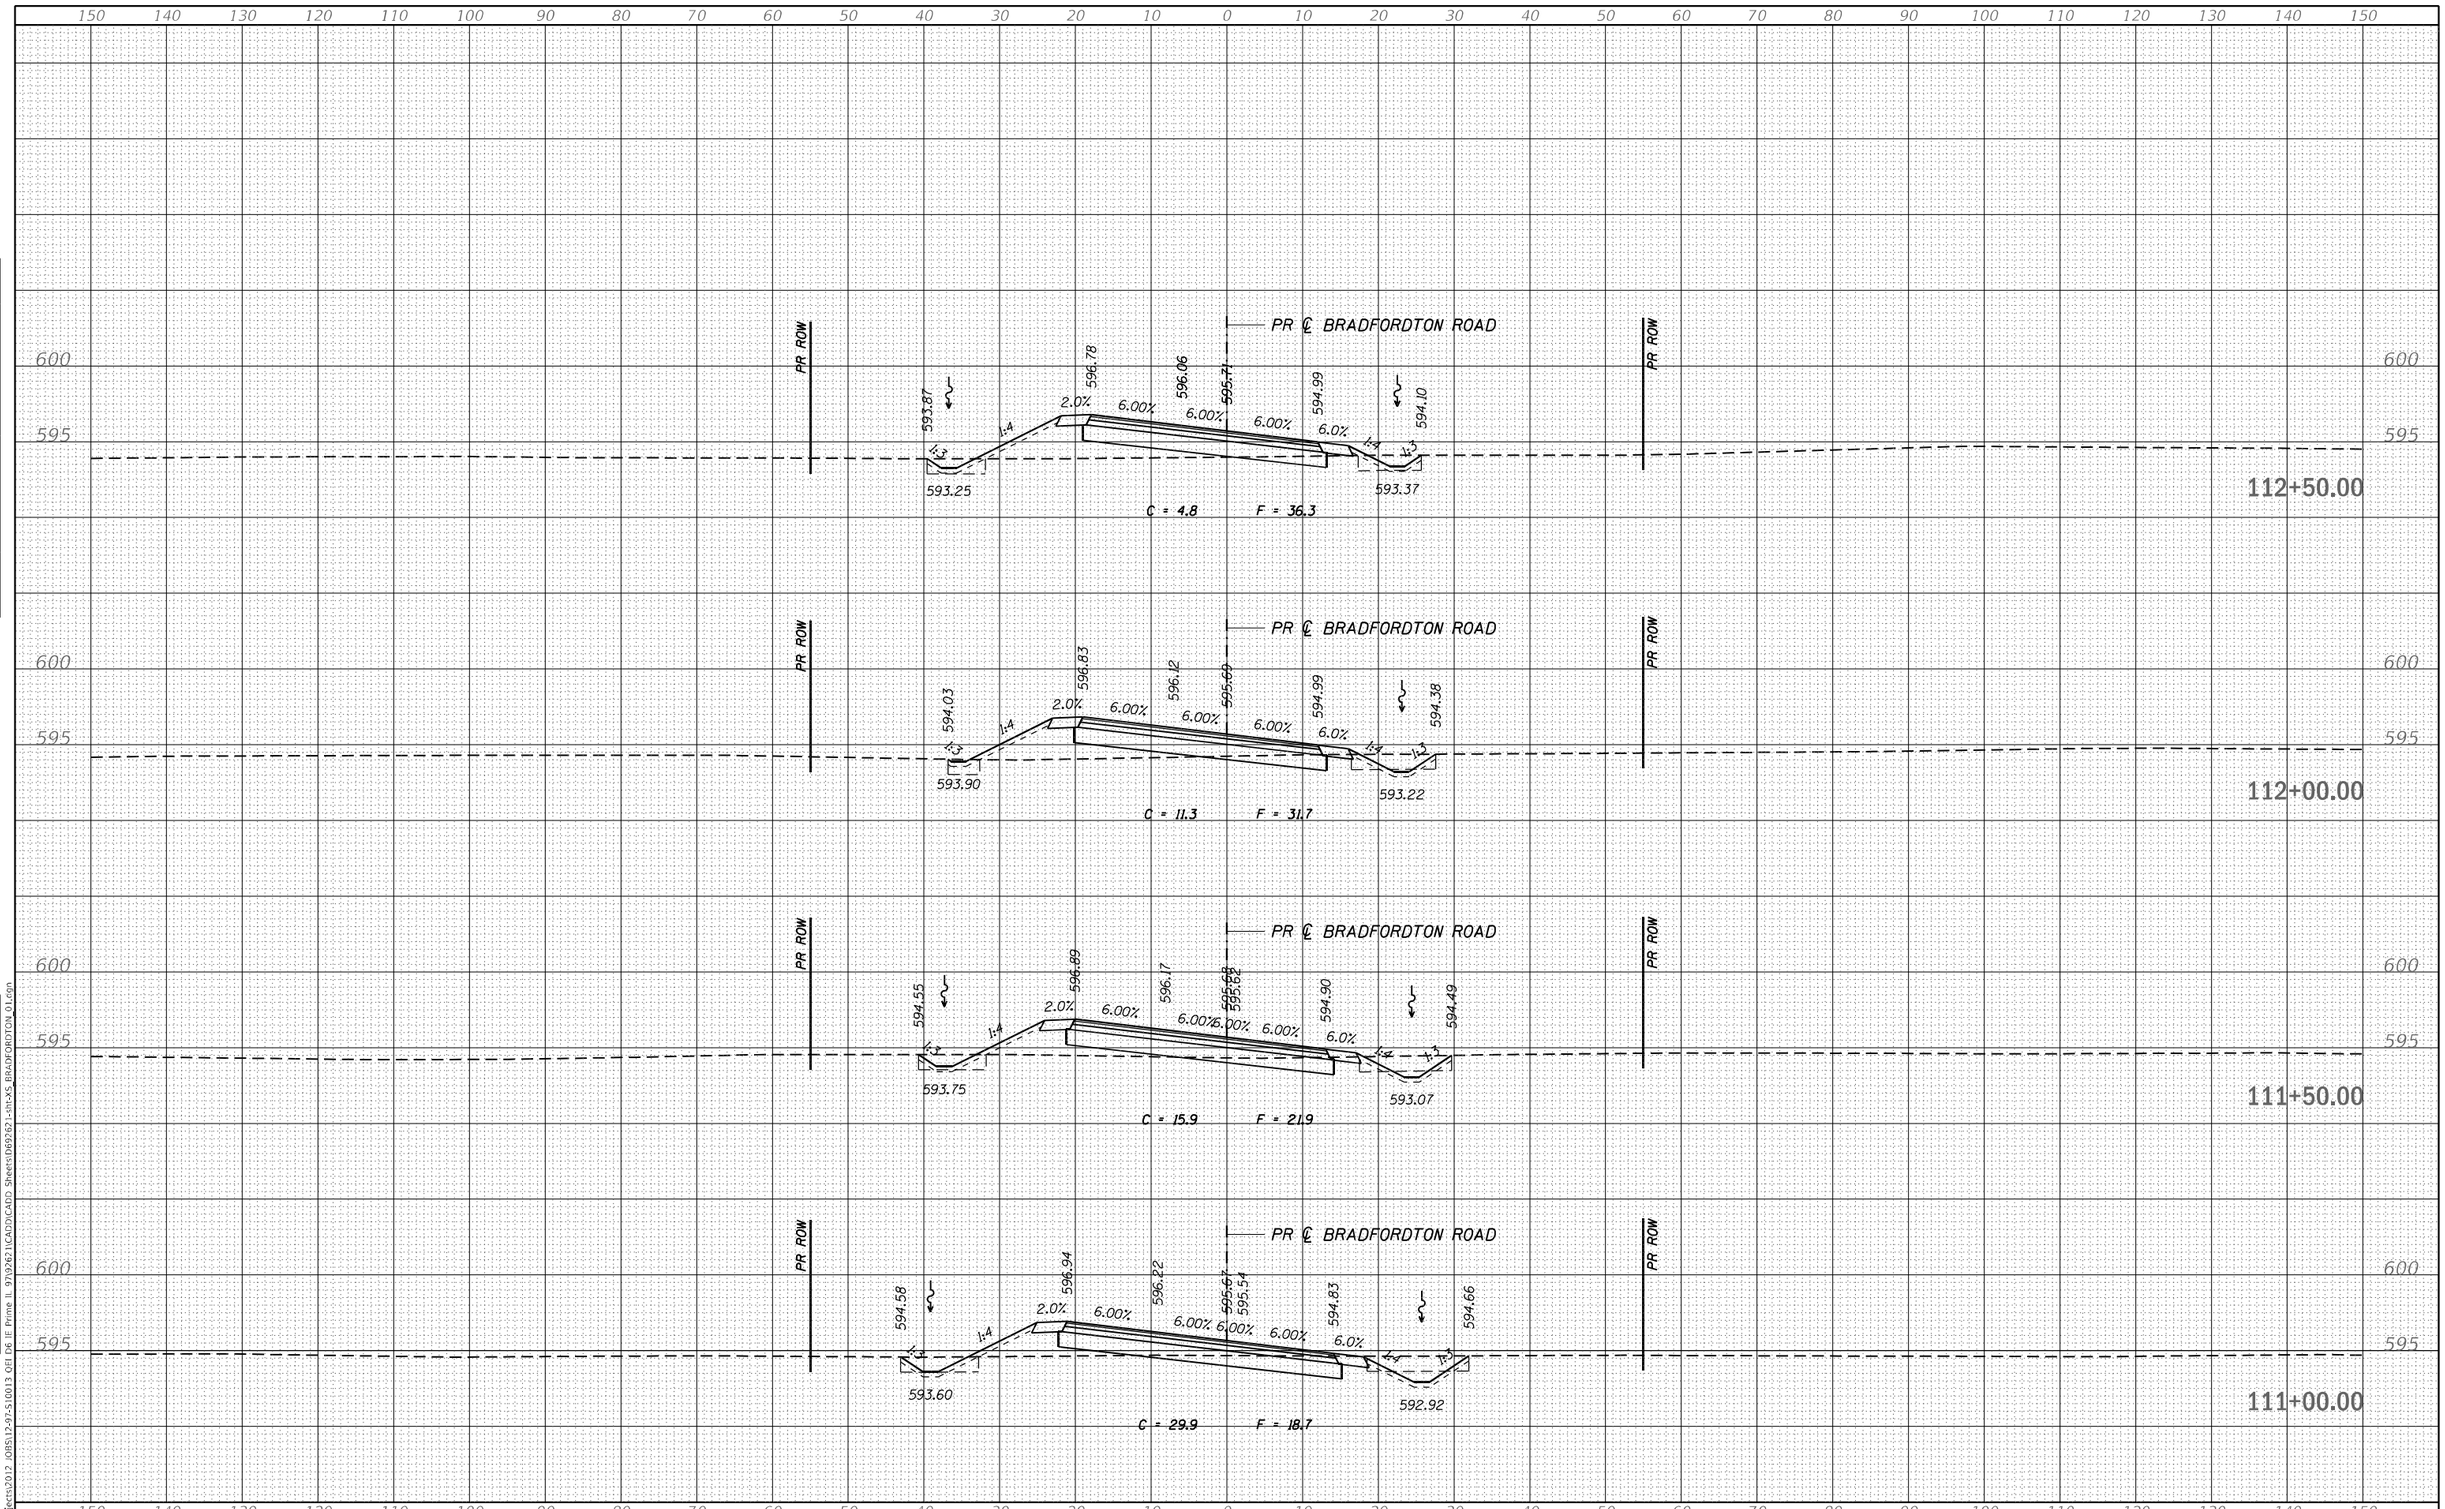

FINAL SURVEY
NOTE BOOK
NO.
SURVEYED
PLOTTED
TEMPLATE
AREAS
AREAS CHECKED
BY
DATE

ORIGINAL SURVEY
NOTE BOOK
NO.
SURVEYED
PLOTTED
TEMPLATE
AREAS
AREAS CHECKED
BY
DATE

MODEL: Default
FILE NAME: S:\Projects\2012 JOBS\12-97-5100\3 Oct 16 IE Prime IL 97\92621\CADD\CADD Sheets\D69262 I-sht-XS BRADFORDTON 01.dgn

QUIGG ENGINEERING INC

USER NAME = RGoertz	DESIGNED - RG	REVISED -	
	DRAWN - RG	REVISED -	
PLOT SCALE = 20.0000 ' / in.	CHECKED - FBN	REVISED -	
PLOT DATE = 5/8/2026	DATE - 05/08/2026	REVISED -	

STATE OF ILLINOIS
DEPARTMENT OF TRANSPORTATION

BRADFORDTON RD
CROSS SECTIONS

SCALE: H 10 : V 5 | SHEET 9 OF 18 SHEETS | STA. 111+00.00 | TO STA. 112+50.00

F.A.P. RTE.	SECTION	COUNTY	TOTAL SHEETS	SHEET NO.
67	(S,W)R-2,W-2,PB	SANGAMON	412	376
		CONTRACT NO. 92621		
	ILLINOIS	FED. AID PROJECT		

150 140 130 120 110 100 90 80 70 60 50 40 30 20 10 0 10 20 30 40 50 60 70 80 90 100 110 120 130 140 150

600
595

PR ROW

PR ℄ BRADFORDTON ROAD

PR ROW

593.68 1:4 4.0% 594.93 1.53% 596.11 2.00% 594.87 4.0% 1:4 1:3 593.94 593.84

C = 14.0 F = 5.8

114+50.00

PR ROW

PR ℄ BRADFORDTON ROAD

PR ROW

593.70 1:4 3.7% 596.38 4.27% 595.87 4.27% 595.74 4.27% 596.23 4.3% 1:4 1:3 594.04 593.82

C = 2.8 F = 26.7

114+00.00

PR ROW

PR ℄ BRADFORDTON ROAD

PR ROW

593.86 1:4 2.0% 596.68 6.00% 595.96 6.00% 595.73 6.00% 595.01 6.0% 1:4 1:3 594.07 593.67

C = 4.5 F = 30.8

113+50.00

PR ROW

PR ℄ BRADFORDTON ROAD

PR ROW

593.90 1:4 2.0% 596.73 6.00% 596.01 6.00% 595.72 6.00% 595.00 6.0% 1:4 1:3 594.09 593.52

C = 4.7 F = 30.0

113+00.00

150 140 130 120 110 100 90 80 70 60 50 40 30 20 10 0 10 20 30 40 50 60 70 80 90 100 110 120 130 140 150

FINAL SURVEY		BY	DATE
NOTE BOOK	SURVEYED		
NO.	PLOTTED		
	TEMPLATE		
	AREAS		
	AREAS CHECKED		

ORIGINAL SURVEY		BY	DATE
NOTE BOOK	SURVEYED		
NO.	PLOTTED		
	TEMPLATE		
	AREAS		
	AREAS CHECKED		

MODEL: Default
FILE NAME: S:\Projects\2012 JOBS\17-97-510013 QEI DR IE Prime IL 97\92621\CADD\CADD Sheets\fd69262 1-sht-XS BRADFORDTON 01.dgn

QUIGG ENGINEERING INC

USER NAME = RGoertz	DESIGNED - RG	REVISED -	
	DRAWN - RG	REVISED -	
PLOT SCALE = 20.0000 ' / in.	CHECKED - FBN	REVISED -	
PLOT DATE = 5/8/2026	DATE - 05/08/2026	REVISED -	

STATE OF ILLINOIS
DEPARTMENT OF TRANSPORTATION

BRADFORDTON RD
CROSS SECTIONS

SCALE: H 10 : V 5 | SHEET 10 OF 18 SHEETS | STA. 113+00.00 | TO STA. 114+50.00

F.A.P. RTE.	SECTION	COUNTY	TOTAL SHEETS	SHEET NO.
67	(S,W)R-2,W-2,PB	SANGAMON	412	377
		CONTRACT NO. 92621		
		ILLINOIS	FED. AID PROJECT	

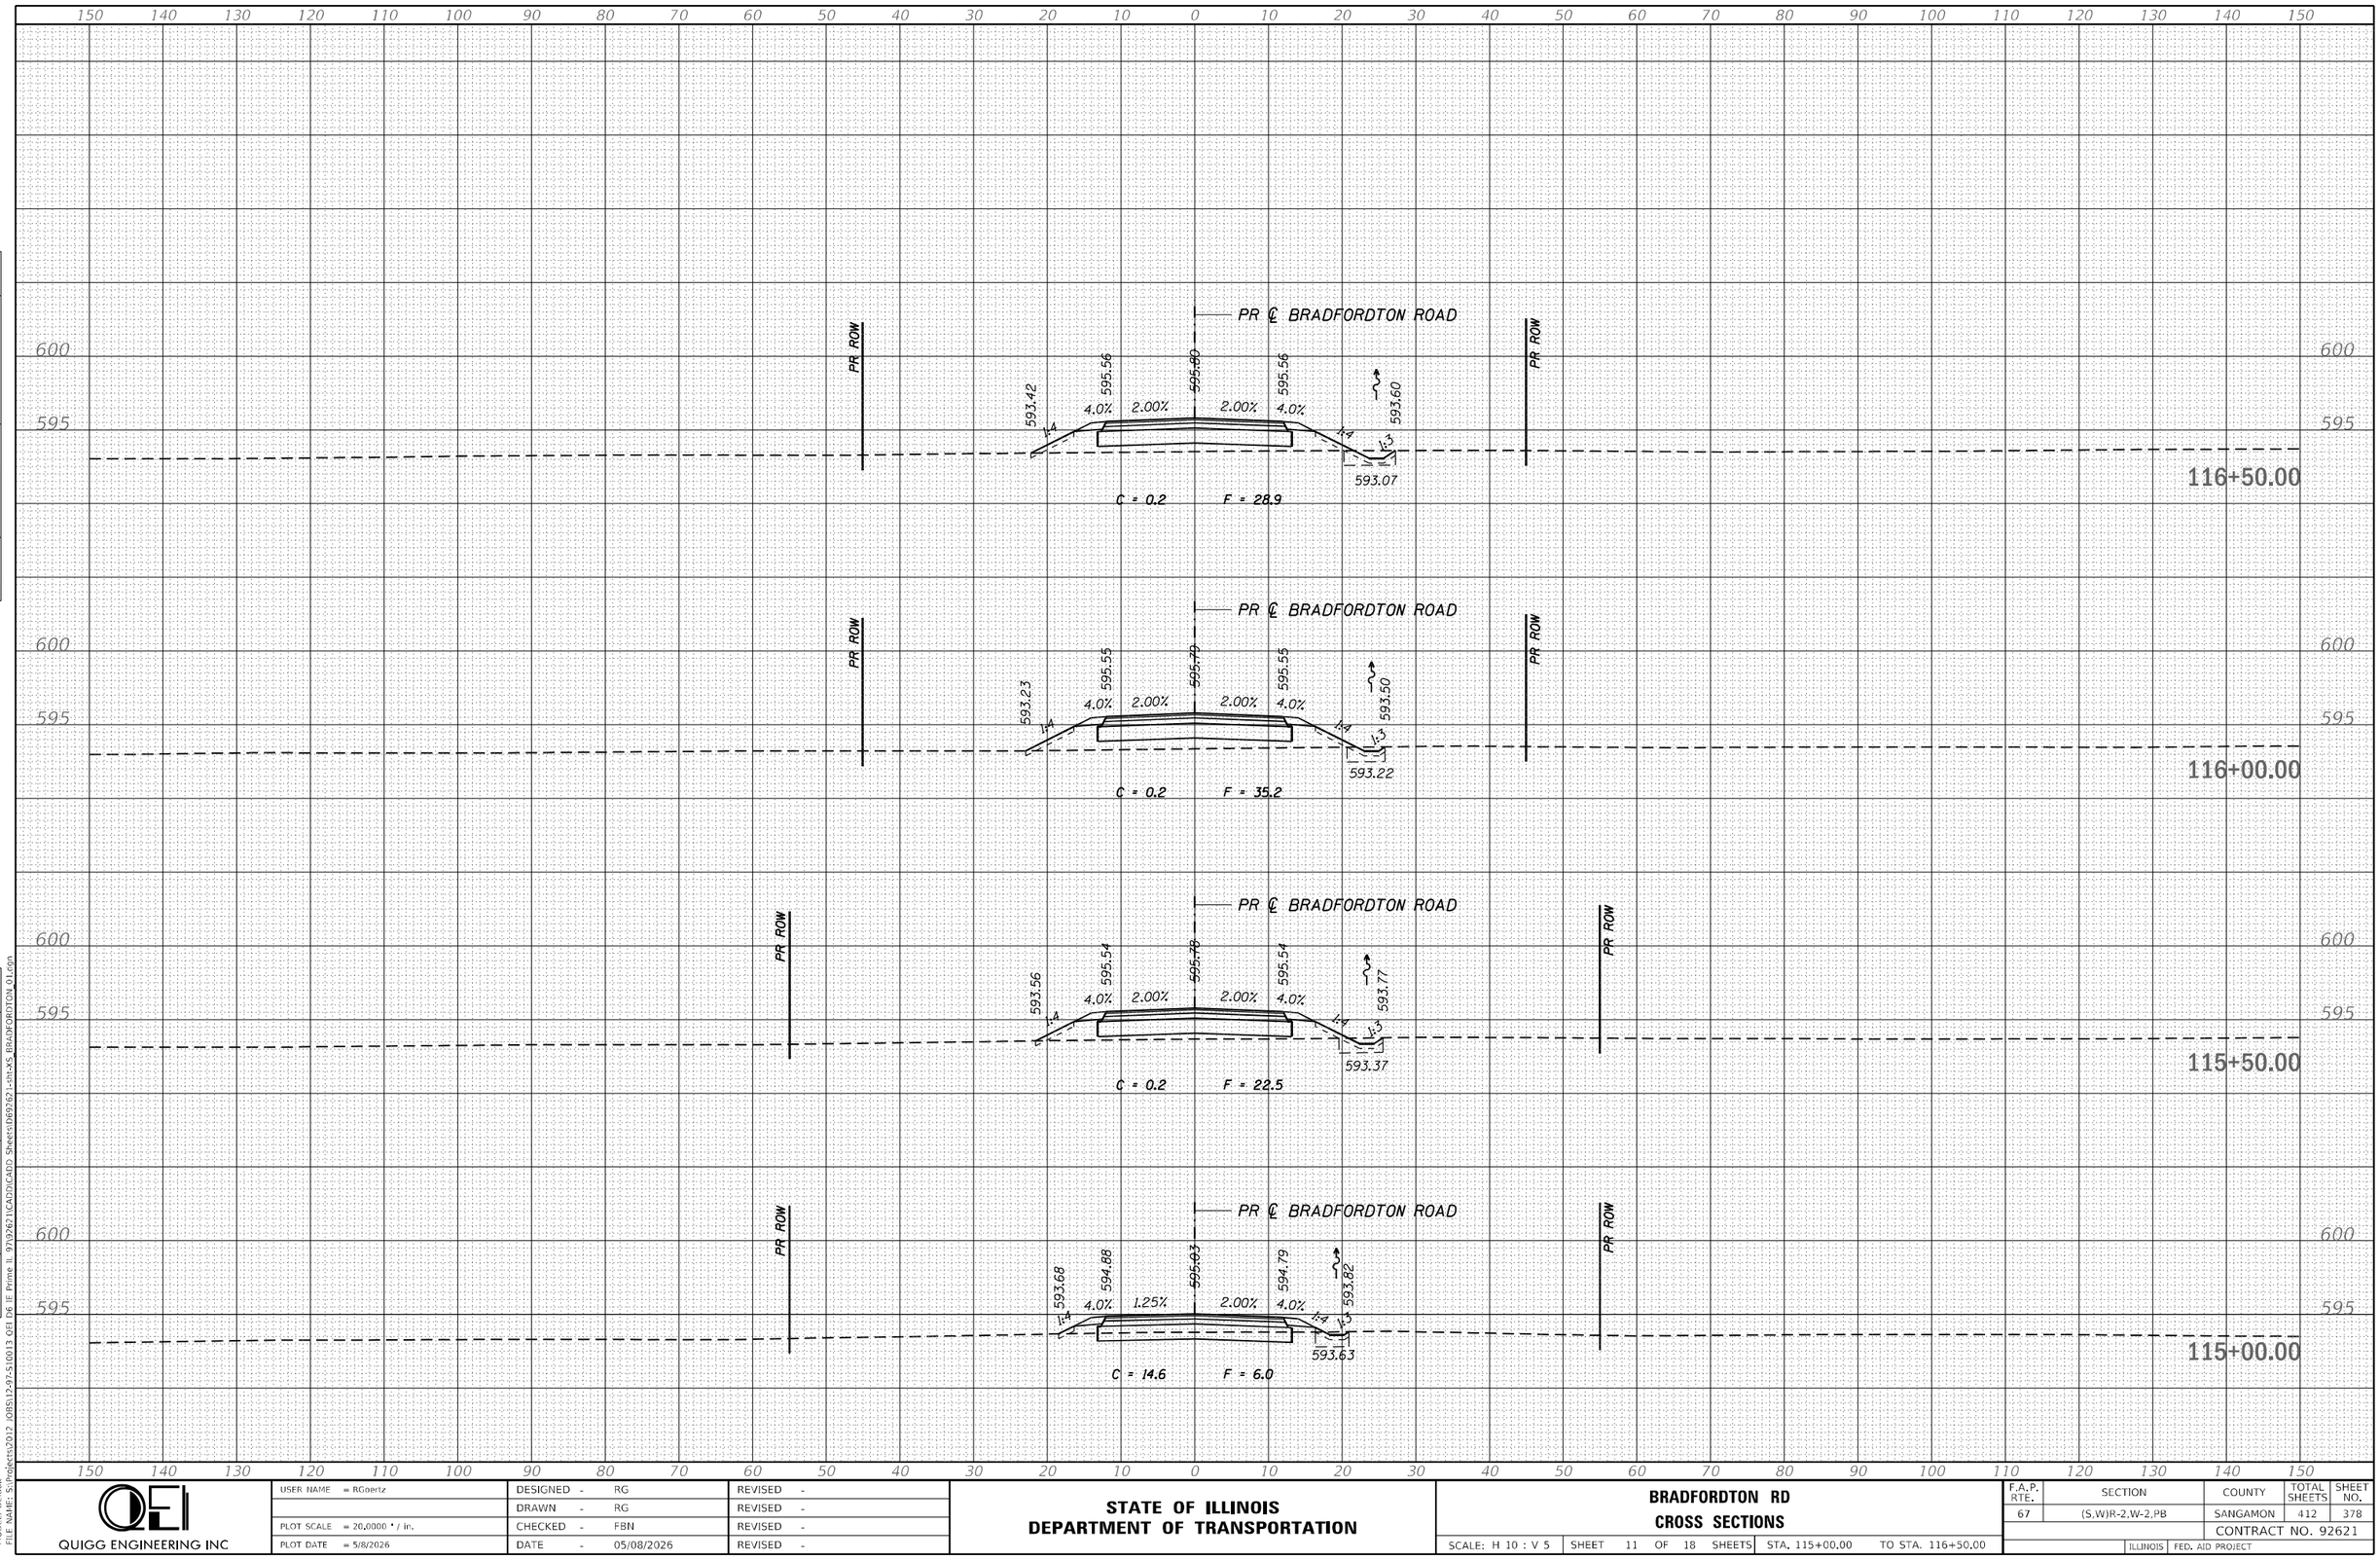

FINAL SURVEY		BY	DATE
	SURVEYED		
	PLOTTED		
NOTE BOOK	TEMPLATE		
	AREAS		
NO.	AREAS CHECKED		

ORIGINAL SURVEY		BY	DATE
	SURVEYED		
	PLOTTED		
NOTE BOOK	TEMPLATE		
	AREAS		
NO.	AREAS CHECKED		

MODEL: Default
FILE NAME: S:\Projects\2012 JOBS\12-97-5100\13 QEI D6 IE Prime IL 97\92621\CADD\CADD Sheets\D69262 l-sht-XS BRADFORDTON 01.dgn

QUIGG ENGINEERING INC	USER NAME = RGoertz	DESIGNED - RG	REVISED -	
		DRAWN - RG	REVISED -	
	PLOT SCALE = 20.0000 ' / in.	CHECKED - FBN	REVISED -	
	PLOT DATE = 5/8/2026	DATE - 05/08/2026	REVISED -	

STATE OF ILLINOIS
DEPARTMENT OF TRANSPORTATION

BRADFORDTON RD
CROSS SECTIONS

SCALE: H 10 : V 5 | SHEET 11 OF 18 SHEETS | STA. 115+00.00 | TO STA. 116+50.00

F.A.P. RTE.	SECTION	COUNTY	TOTAL SHEETS	SHEET NO.
67	(S,W)R-2,W-2,PB	SANGAMON	412	378
		CONTRACT NO. 92621		
	ILLINOIS	FED. AID PROJECT		

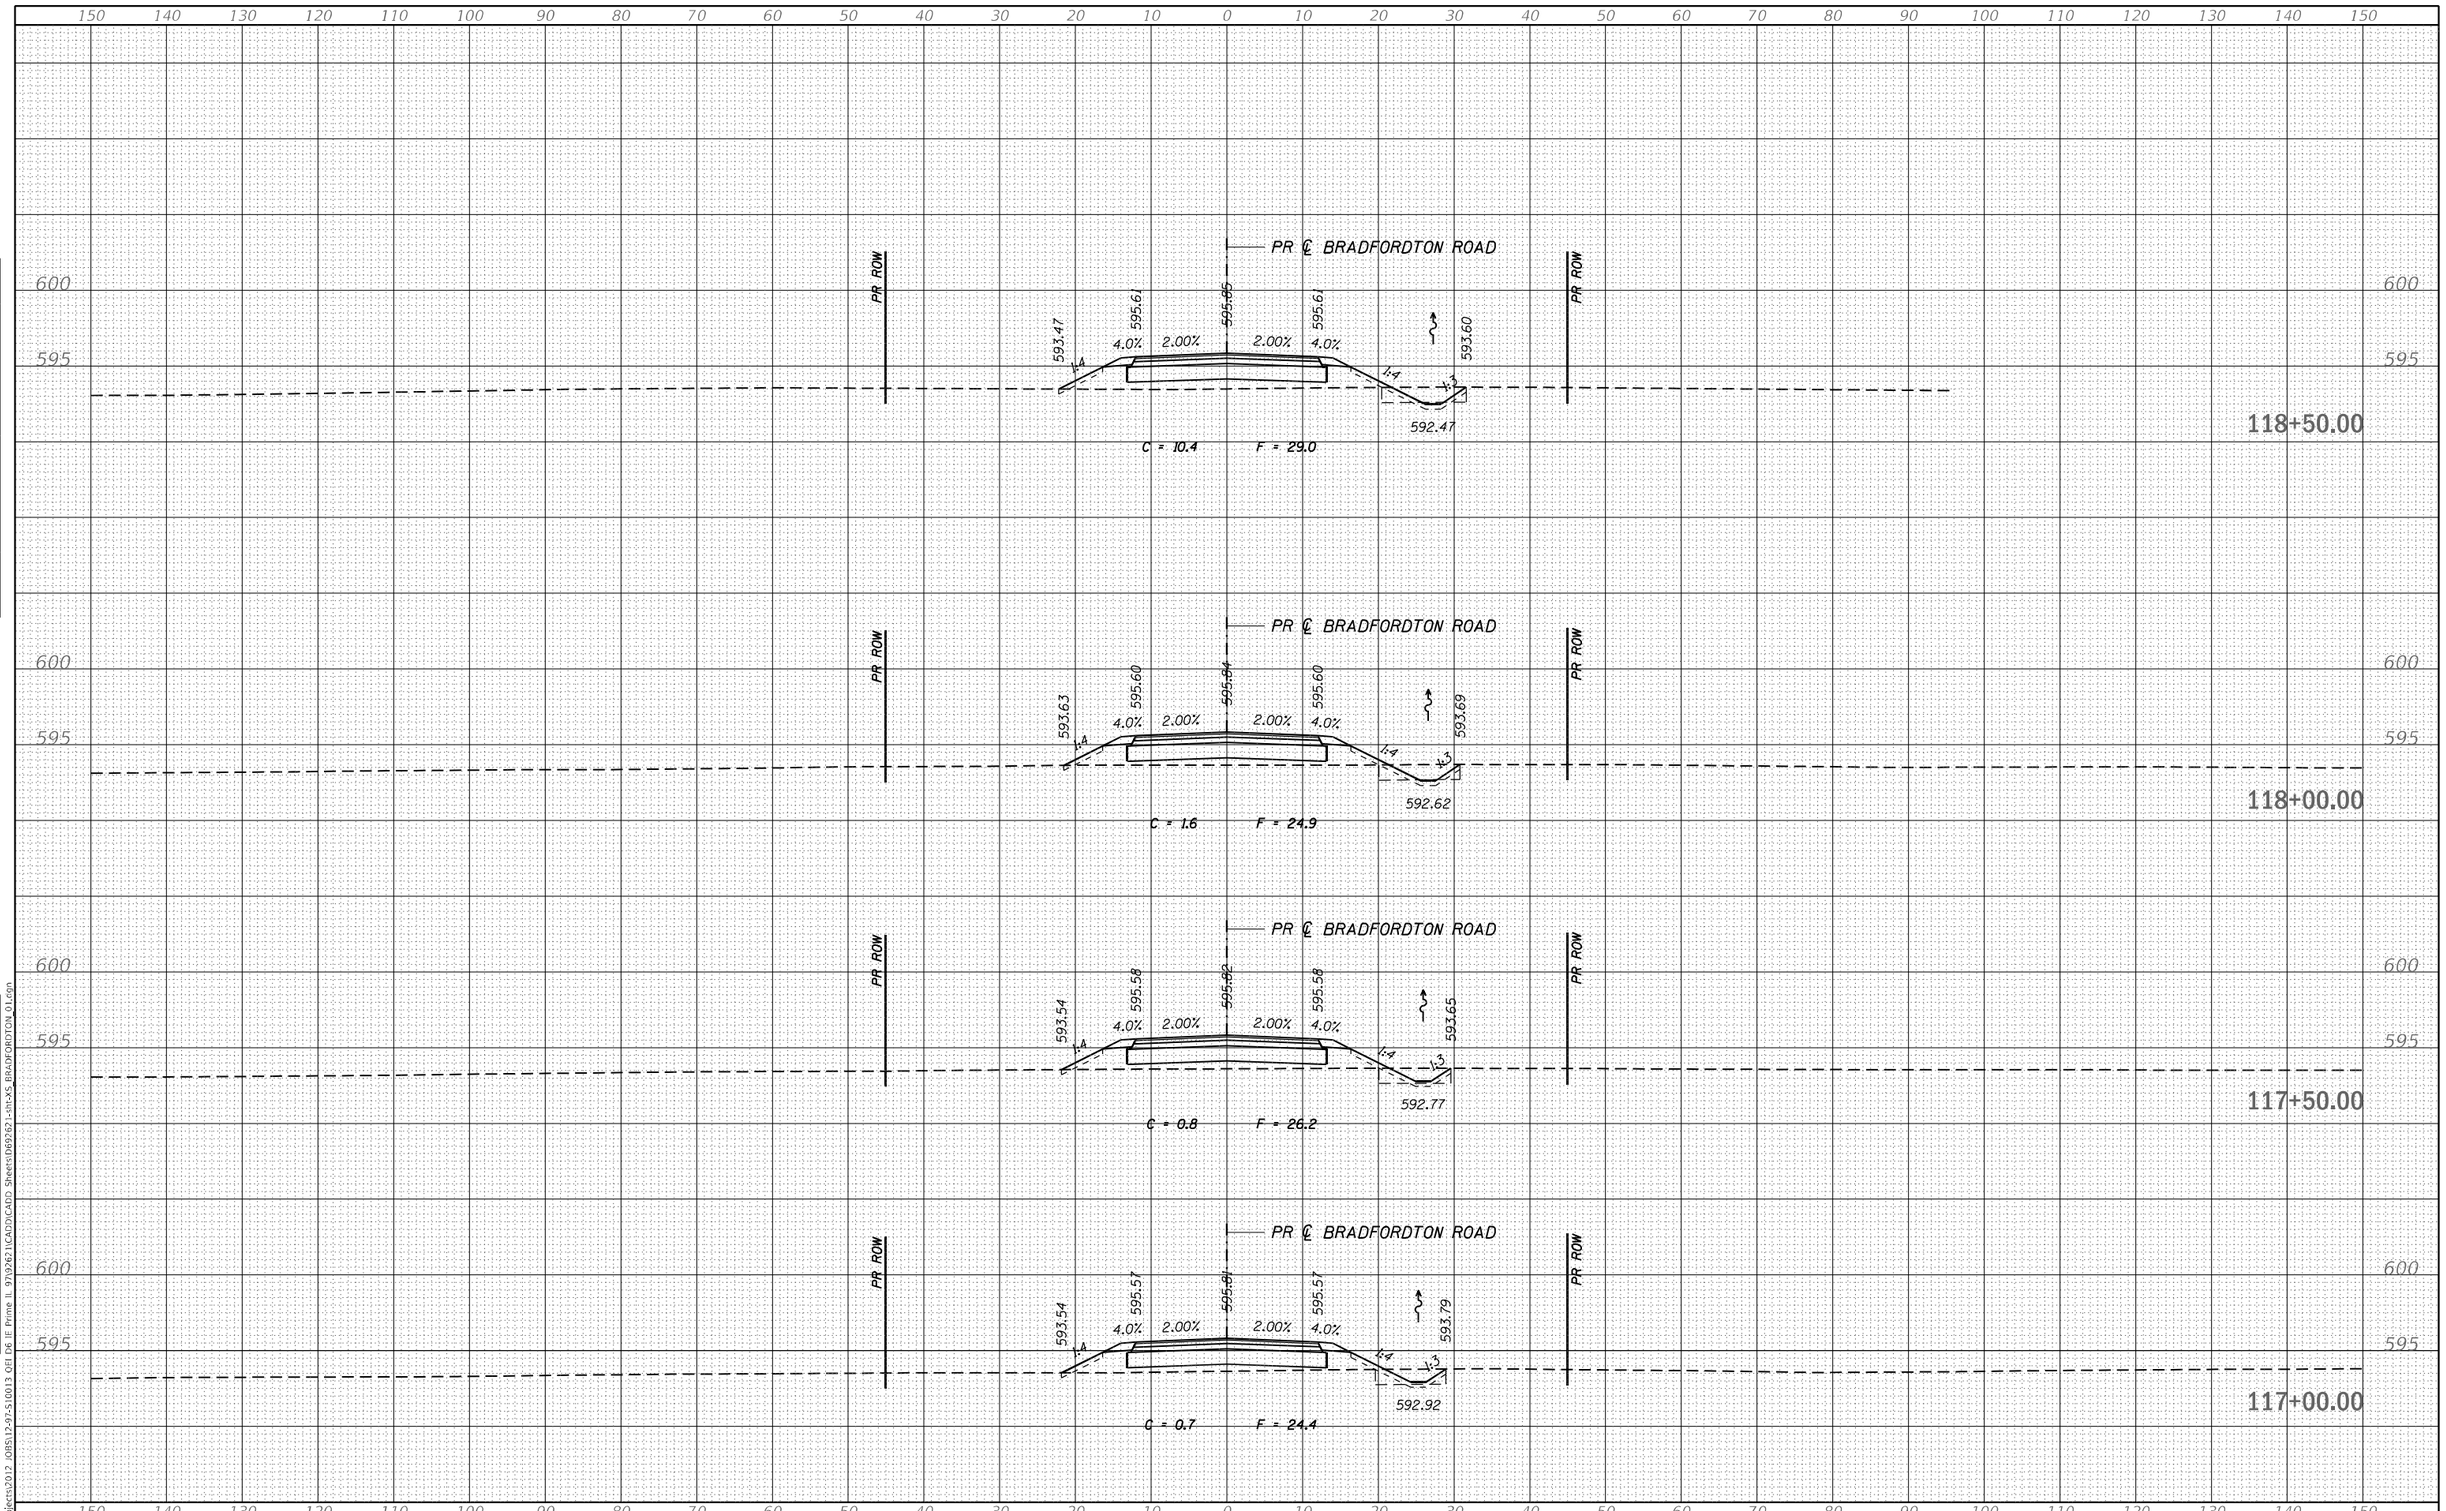

FINAL SURVEY		BY	DATE
NOTE BOOK	SURVEYED		
NO.	PLOTTED		
	TEMPLATE		
	AREAS		
	AREAS CHECKED		

ORIGINAL SURVEY		BY	DATE
NOTE BOOK	SURVEYED		
NO.	PLOTTED		
	TEMPLATE		
	AREAS		
	AREAS CHECKED		

MODEL: Default
FILE NAME: S:\Projects\2012 JOBS\12-97-S10013 QEI D6 IE Prime IL 97\92621\CADD\CADD Sheets\D692621-Int-XS_BRADFORDTON 01.dgn

QUIGG ENGINEERING INC					
USER NAME = RGoertz	DESIGNED - RG	REVISED -	STATE OF ILLINOIS DEPARTMENT OF TRANSPORTATION	BRADFORDTON RD CROSS SECTIONS	
	DRAWN - RG	REVISED -			
PLOT SCALE = 20.0000 ' / in.	CHECKED - FBN	REVISED -			
PLOT DATE = 5/8/2026	DATE - 05/08/2026	REVISED -		SCALE: H 10 : V 5	SHEET 12 OF 18 SHEETS

F.A.P. RTE.	SECTION	COUNTY	TOTAL SHEETS	SHEET NO.
67	(S,W)R-2,W-2,PB	SANGAMON	412	379
		CONTRACT NO. 92621		
		ILLINOIS	FED. AID PROJECT	

STA. 117+00.00 TO STA. 118+50.00

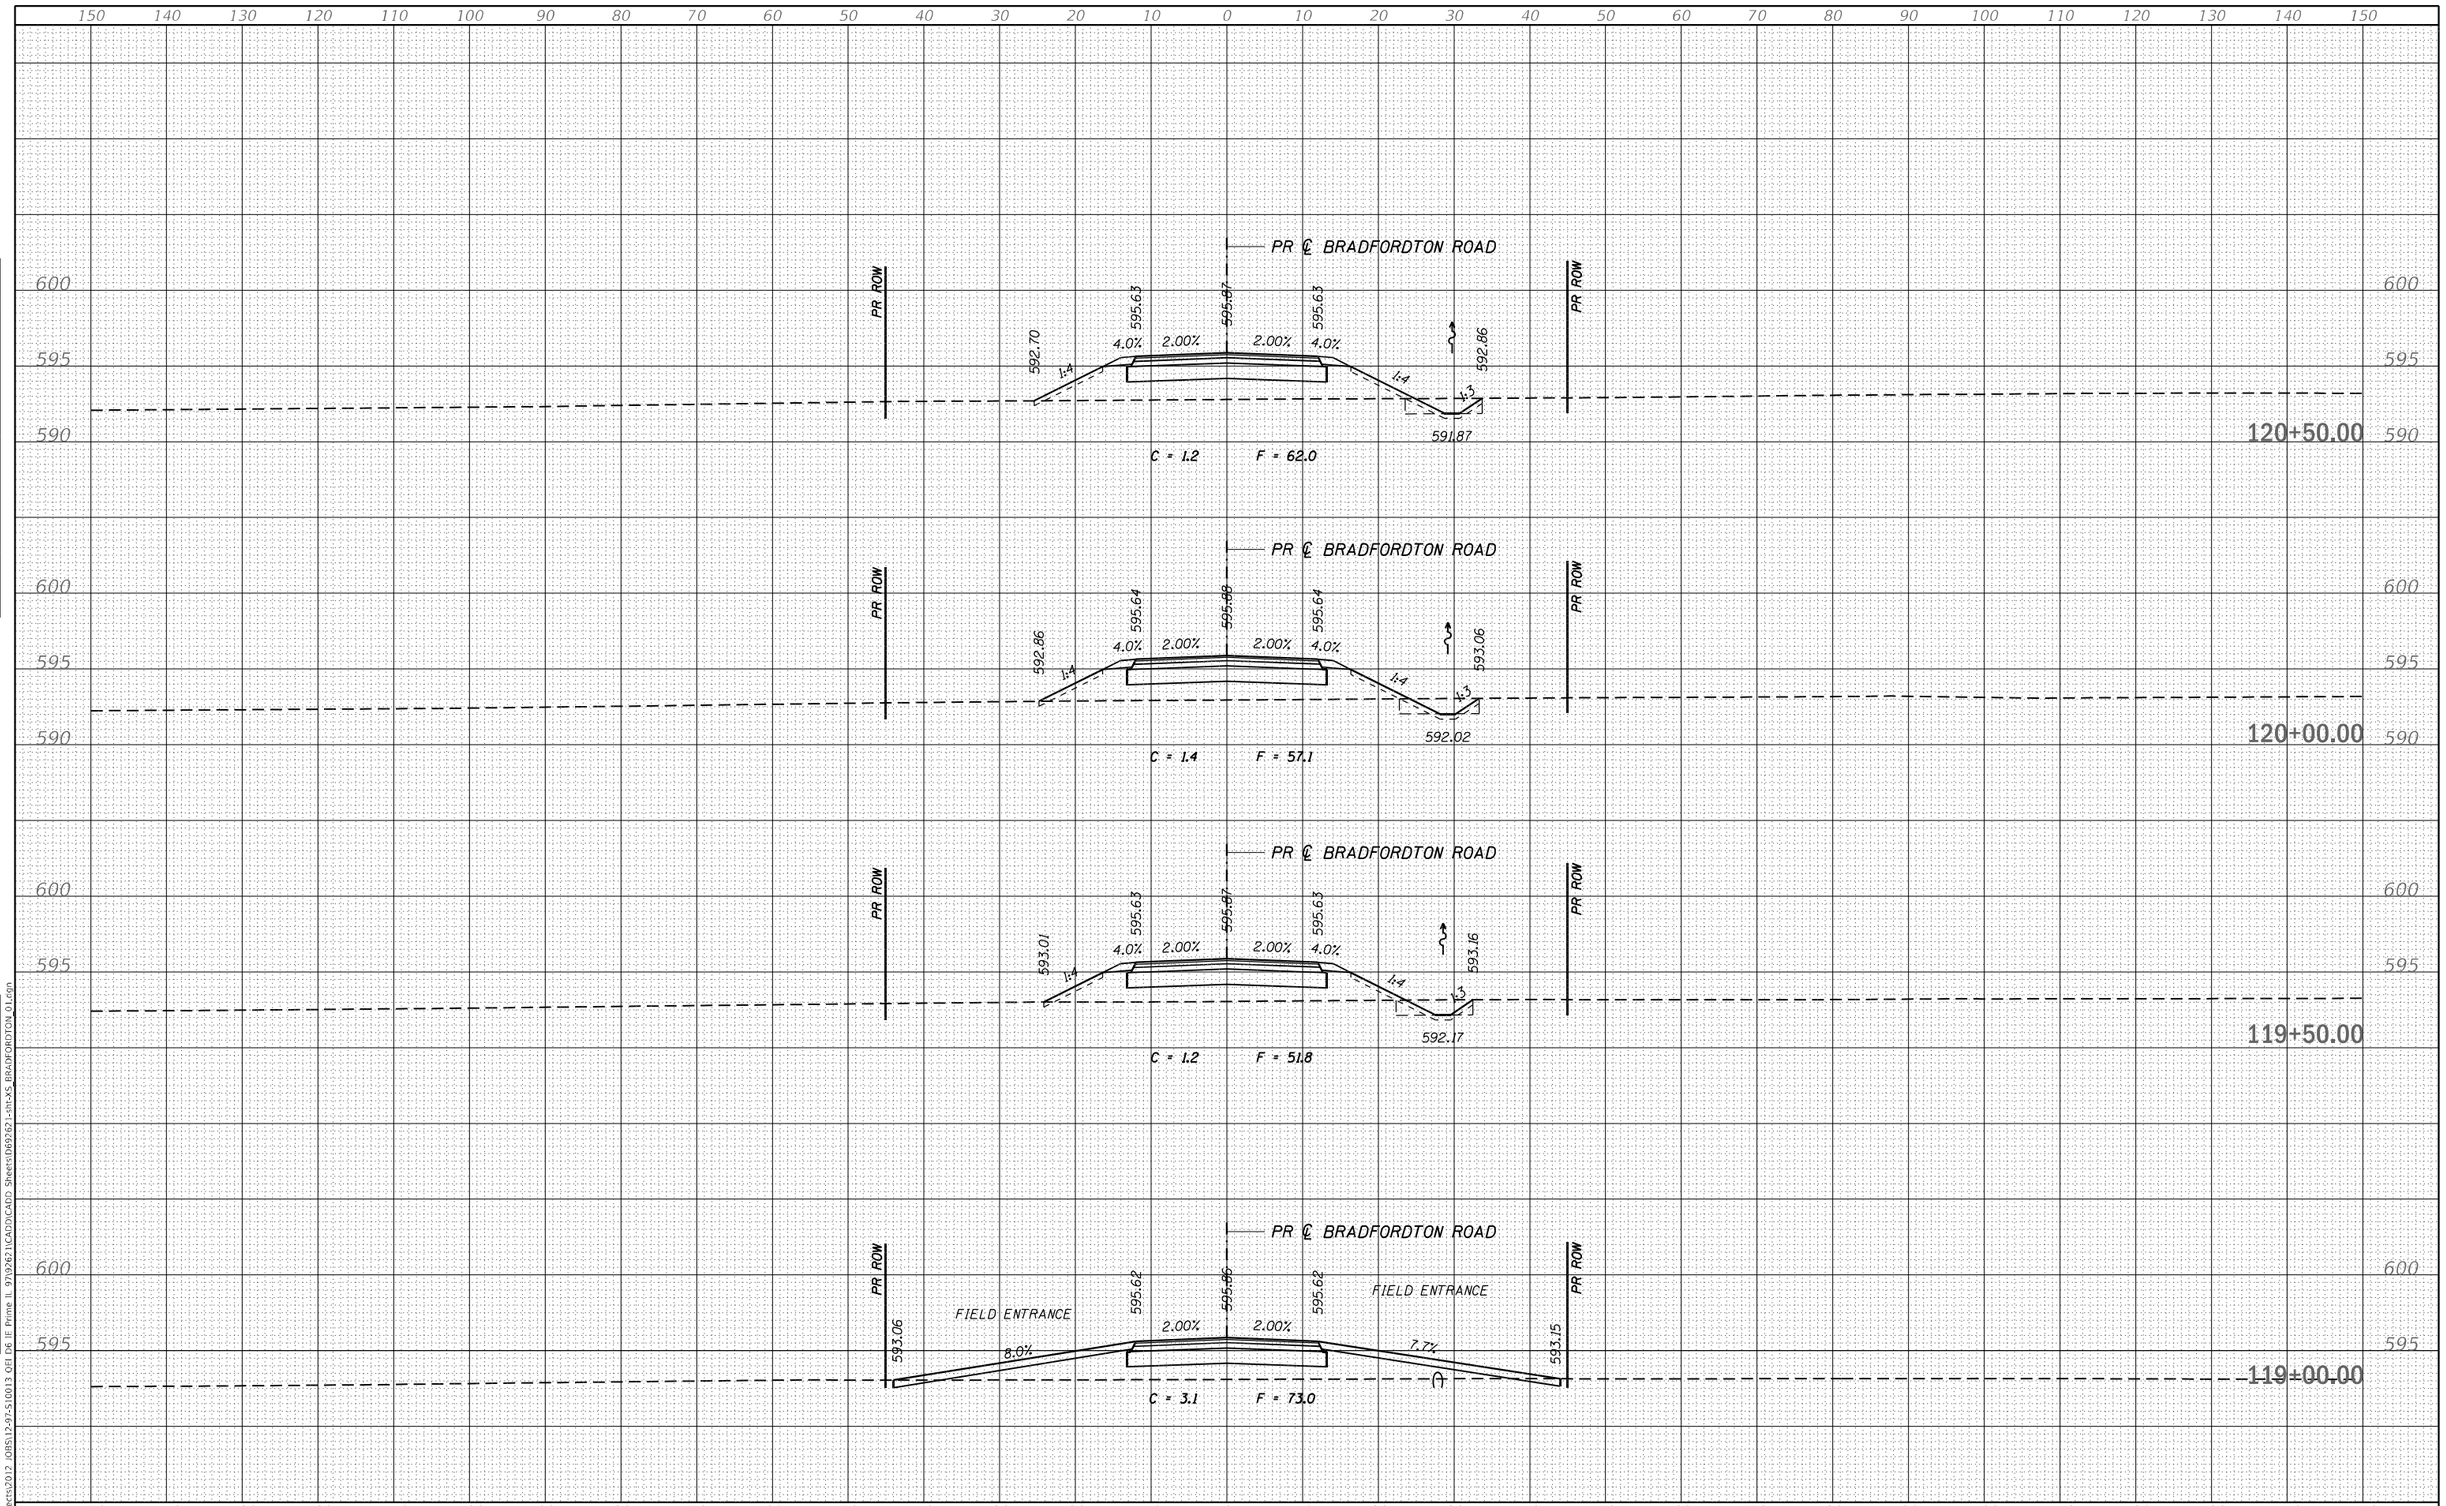

FINAL SURVEY	NOTE BOOK	NO.
SURVEYED		
PLOTTED		
TEMPLATE		
AREAS		
AREAS CHECKED		

ORIGINAL SURVEY	NOTE BOOK	NO.
SURVEYED		
PLOTTED		
TEMPLATE		
AREAS		
AREAS CHECKED		

DATE	BY

MODEL: Default
FILE NAME: S:\Projects\2012 JOBS\17-97-S10013 QEI DR IE Prime IL 97\92621\CADD\CADD Sheets\fd69262 1-sht-XS BRADFORDTON 01.dgn

QUIGG ENGINEERING INC	USER NAME = RGoertz	DESIGNED - RG	REVISED -
		DRAWN - RG	REVISED -
	PLOT SCALE = 20.0000 ' / in.	CHECKED - FBN	REVISED -
	PLOT DATE = 5/8/2026	DATE - 05/08/2026	REVISED -

STATE OF ILLINOIS
DEPARTMENT OF TRANSPORTATION

BRADFORDTON RD
CROSS SECTIONS

SCALE: H 10 : V 5 | SHEET 13 OF 18 SHEETS | STA. 119+00.00 | TO STA. 120+50.00

F.A.P. RTE.	SECTION	COUNTY	TOTAL SHEETS	SHEET NO.
67	(S,W)R-2,W-2,PB	SANGAMON	412	380
		CONTRACT NO. 92621		
	ILLINOIS	FED. AID PROJECT		

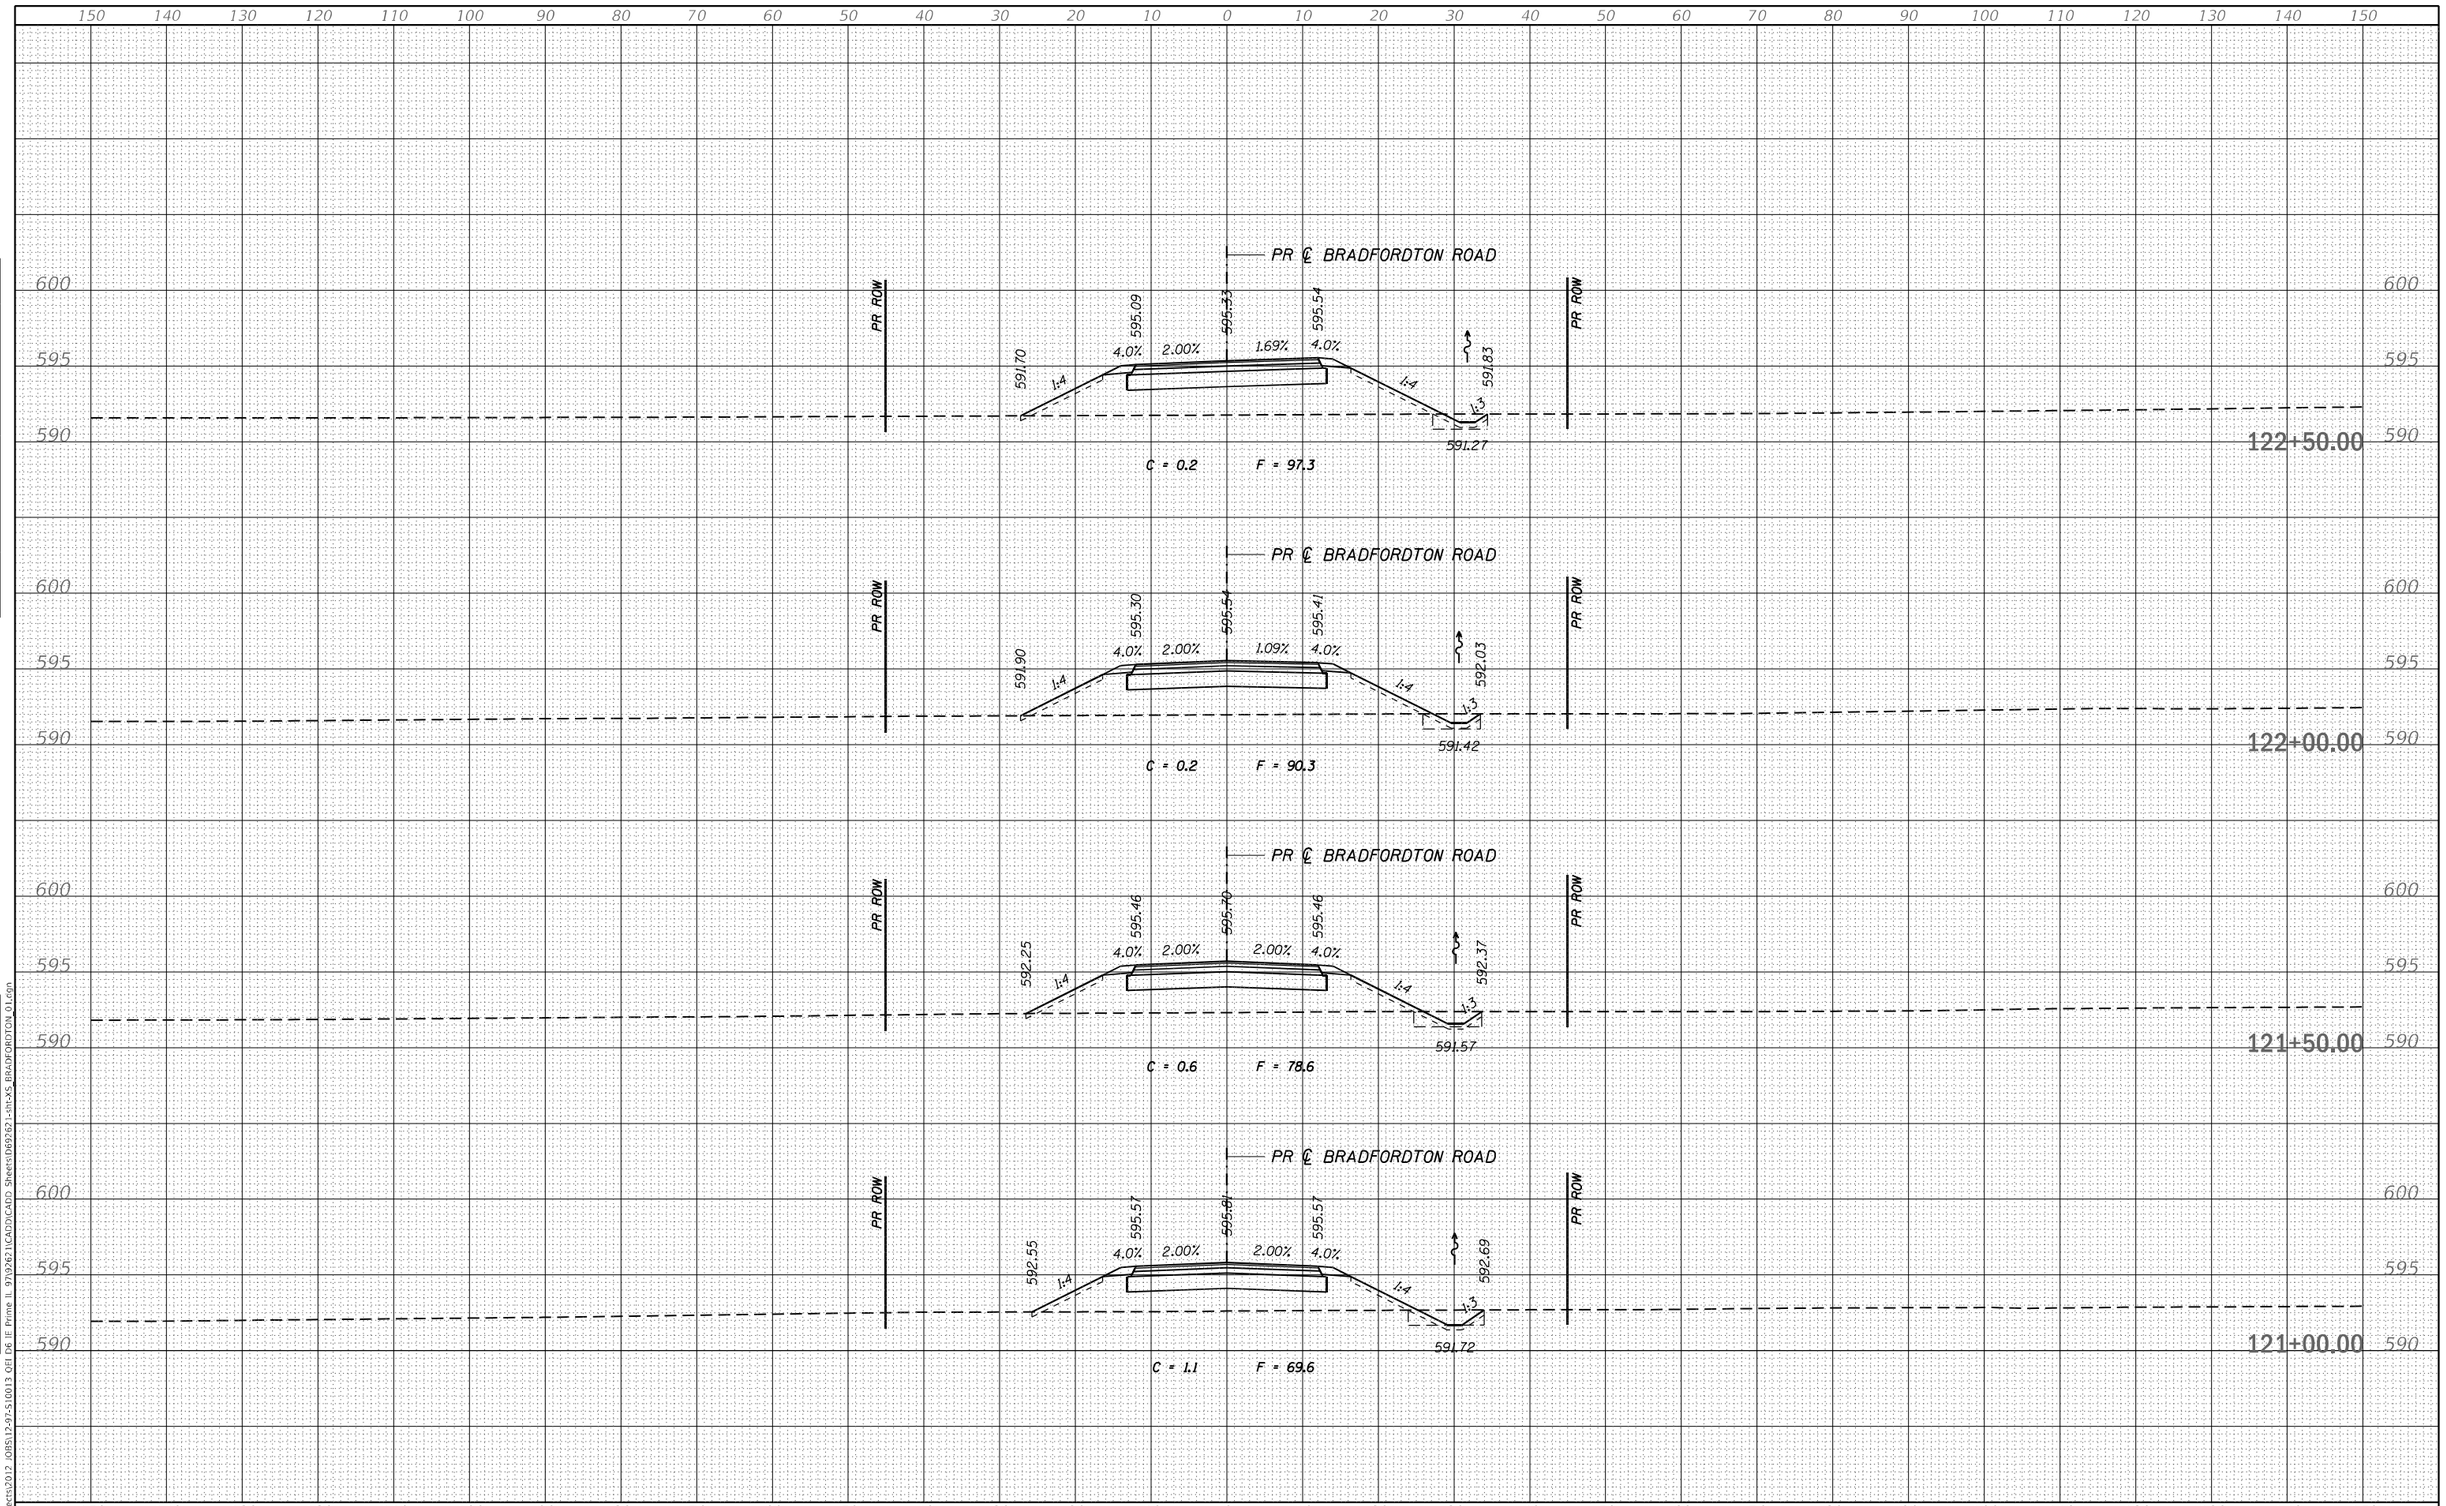

FINAL SURVEY	NOTE BOOK	NO.
ORIGINAL SURVEY	NOTE BOOK	NO.

	BY	DATE
SURVEYED		
PLOTTED		
TEMPLATE		
AREAS		
AREAS CHECKED		

MODEL: Default
FILE NAME: S:\Projects\2012 JOBS\17-97-S10013 QEI DR IE Prime IL 97\92621\CADD\CADD Sheets\fd92621-sht-XS BRADFORDTON 01.dgn

QUIGG ENGINEERING INC

USER NAME = RGoertz	DESIGNED - RG	REVISED -
	DRAWN - RG	REVISED -
PLOT SCALE = 20.0000 ' / in.	CHECKED - FBN	REVISED -
PLOT DATE = 5/8/2026	DATE - 05/08/2026	REVISED -

STATE OF ILLINOIS
DEPARTMENT OF TRANSPORTATION

BRADFORDTON RD
CROSS SECTIONS

SCALE: H 10 : V 5 | SHEET 14 OF 18 SHEETS | STA. 121+00.00 | TO STA. 122+50.00

F.A.P. RTE.	SECTION	COUNTY	TOTAL SHEETS	SHEET NO.
67	(S,W)R-2,W-2,PB	SANGAMON	412	381
		CONTRACT NO. 92621		
	ILLINOIS	FED. AID PROJECT		

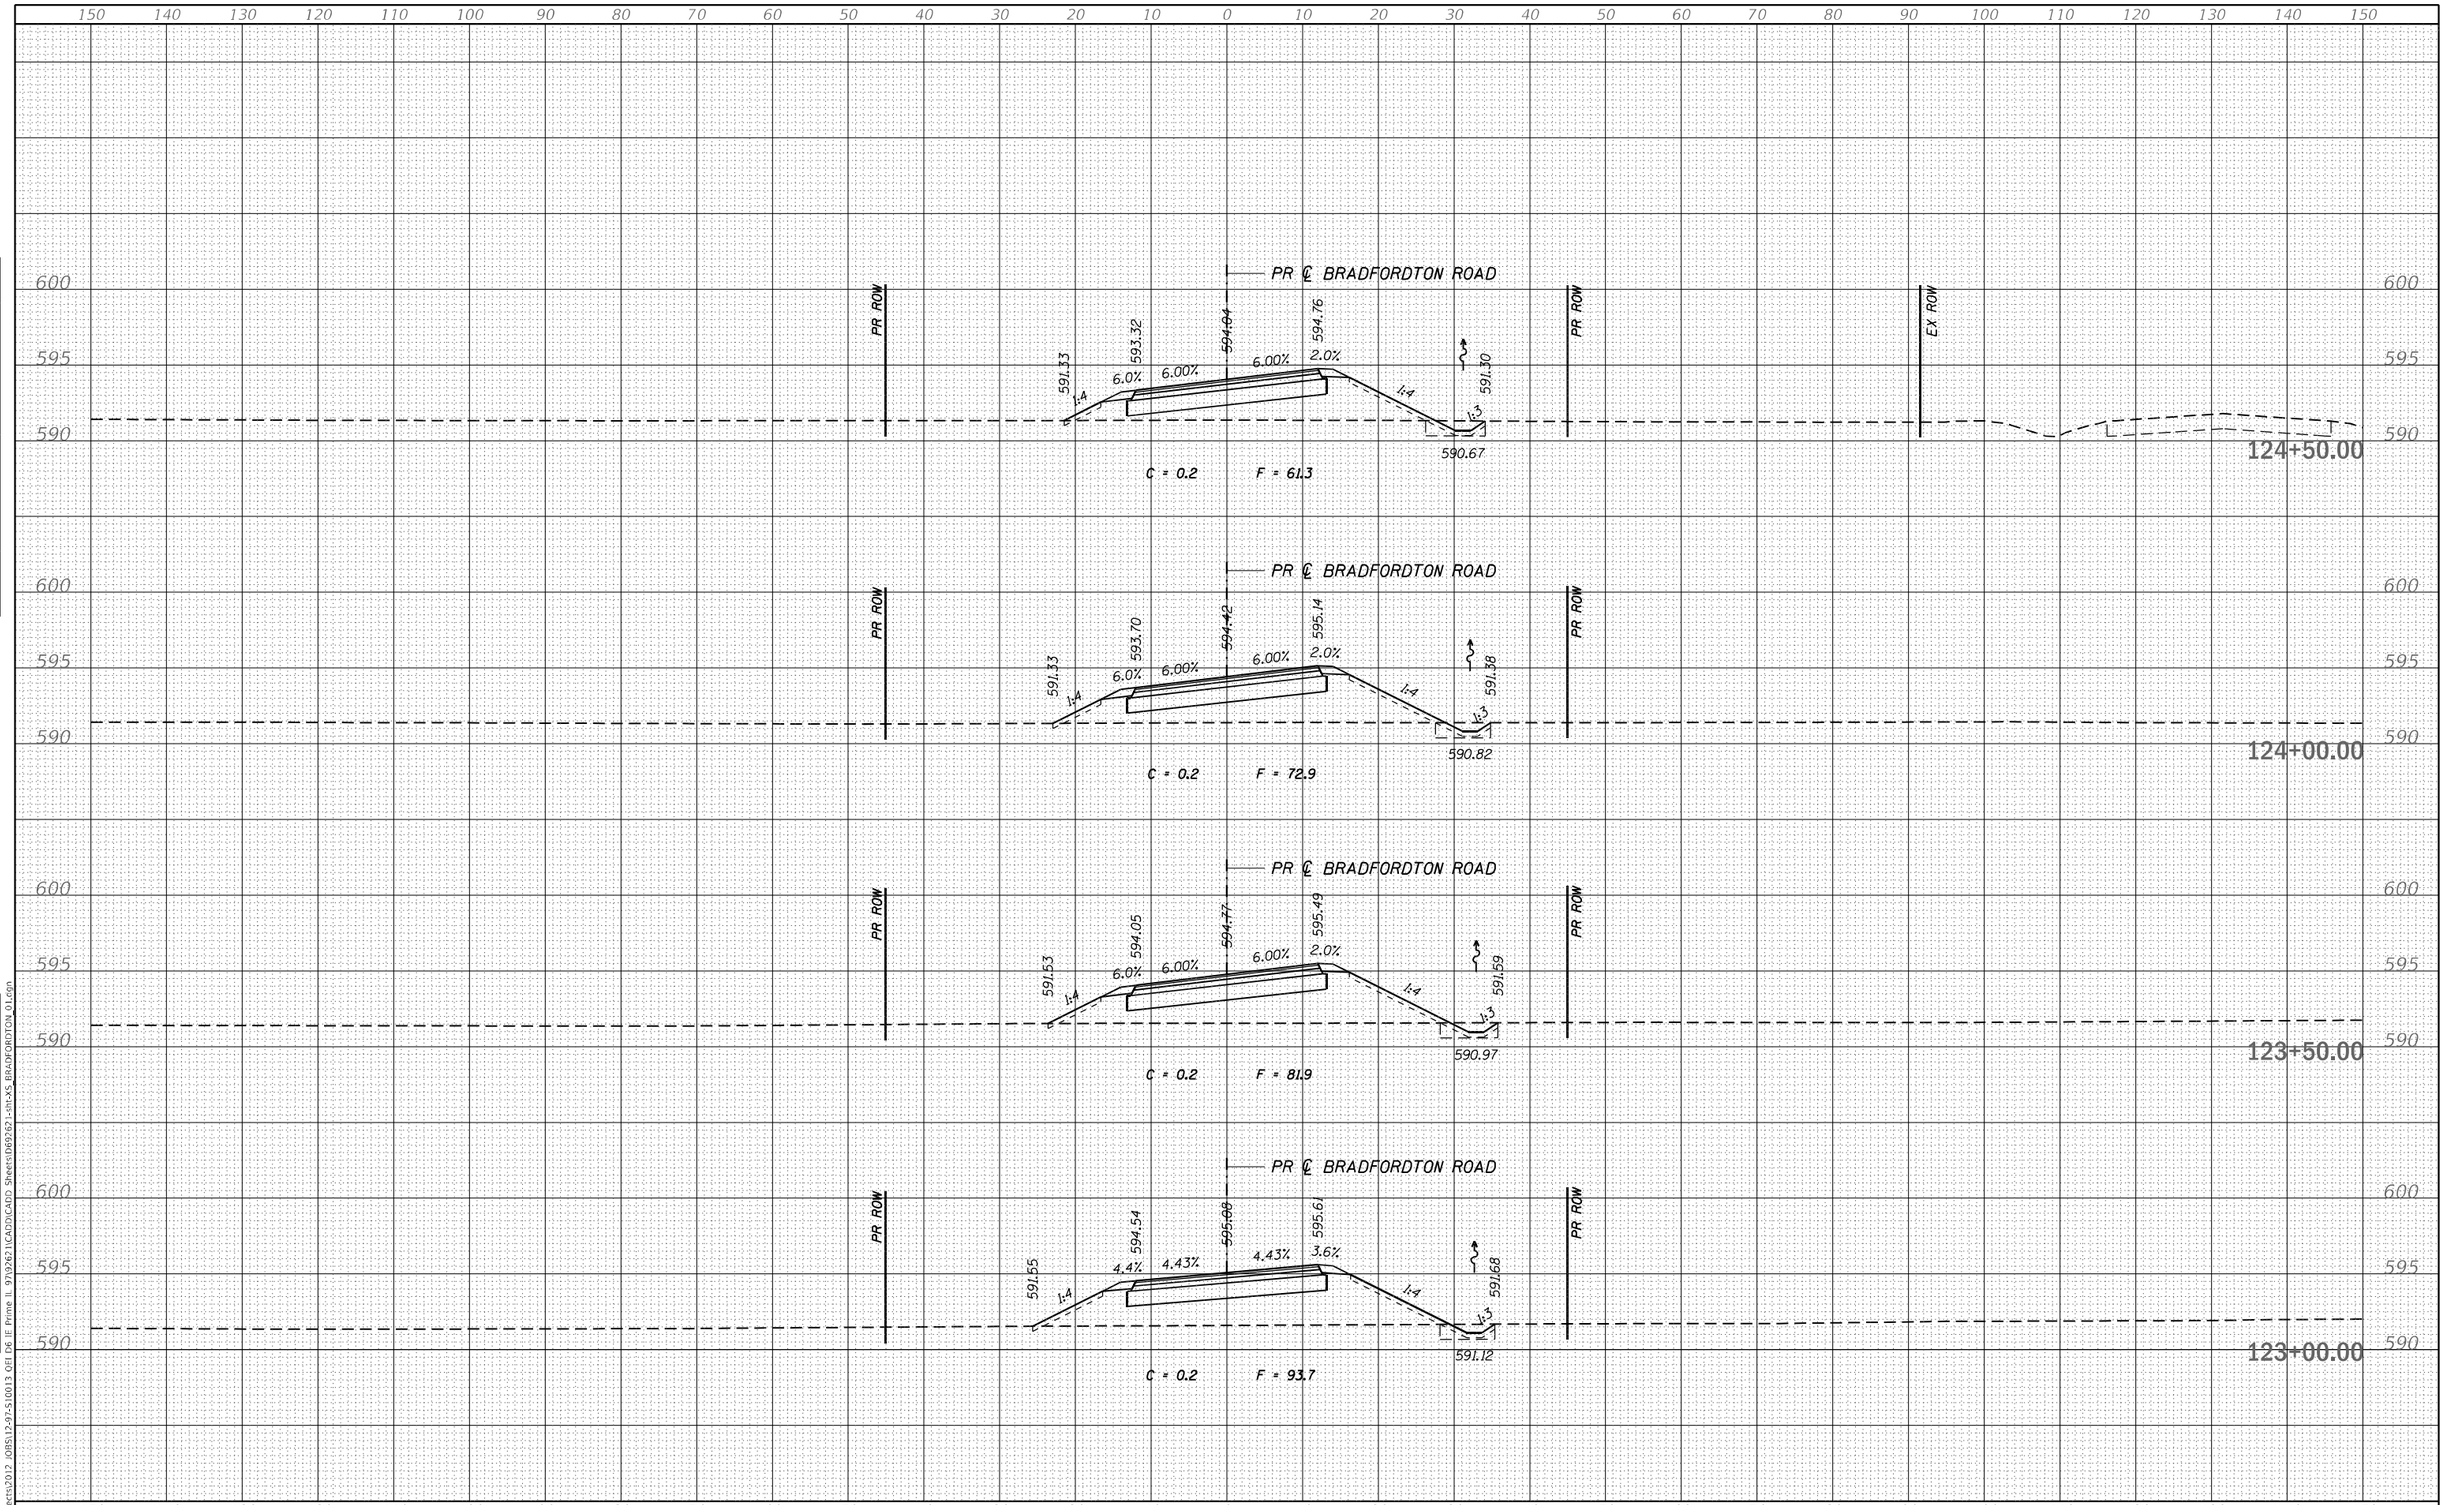

ORIGINAL SURVEY — NOTE BOOK — NO. — SURVEYED — PLOTTED — TEMPLATE — AREAS — AREAS CHECKED — BY — DATE

FINAL SURVEY — NOTE BOOK — NO. — SURVEYED — PLOTTED — TEMPLATE — AREAS — AREAS CHECKED — BY — DATE

MODEL: Default
FILE NAME: S:\Projects\2012 JOBS\17-97-S10013 QEI DR IE Prime IL 97\9262\1CAD\DiCAD\2 Sheets\d69262-sht-XS BRADFORDTON 01.dgn

QUIGG ENGINEERING INC

USER NAME = RGoertz	DESIGNED - RG	REVISED -
	DRAWN - RG	REVISED -
PLOT SCALE = 20.0000 ' / in.	CHECKED - FBN	REVISED -
PLOT DATE = 5/8/2026	DATE - 05/08/2026	REVISED -

STATE OF ILLINOIS
DEPARTMENT OF TRANSPORTATION

BRADFORDTON RD
CROSS SECTIONS

SCALE: H 10 : V 5 | SHEET 15 OF 18 SHEETS | STA. 123+00.00 | TO STA. 124+50.00

F.A.P. RTE.	SECTION	COUNTY	TOTAL SHEETS	SHEET NO.
67	(S,W)R-2,W-2,PB	SANGAMON	412	382
		CONTRACT NO. 92621		
	ILLINOIS	FED. AID PROJECT		

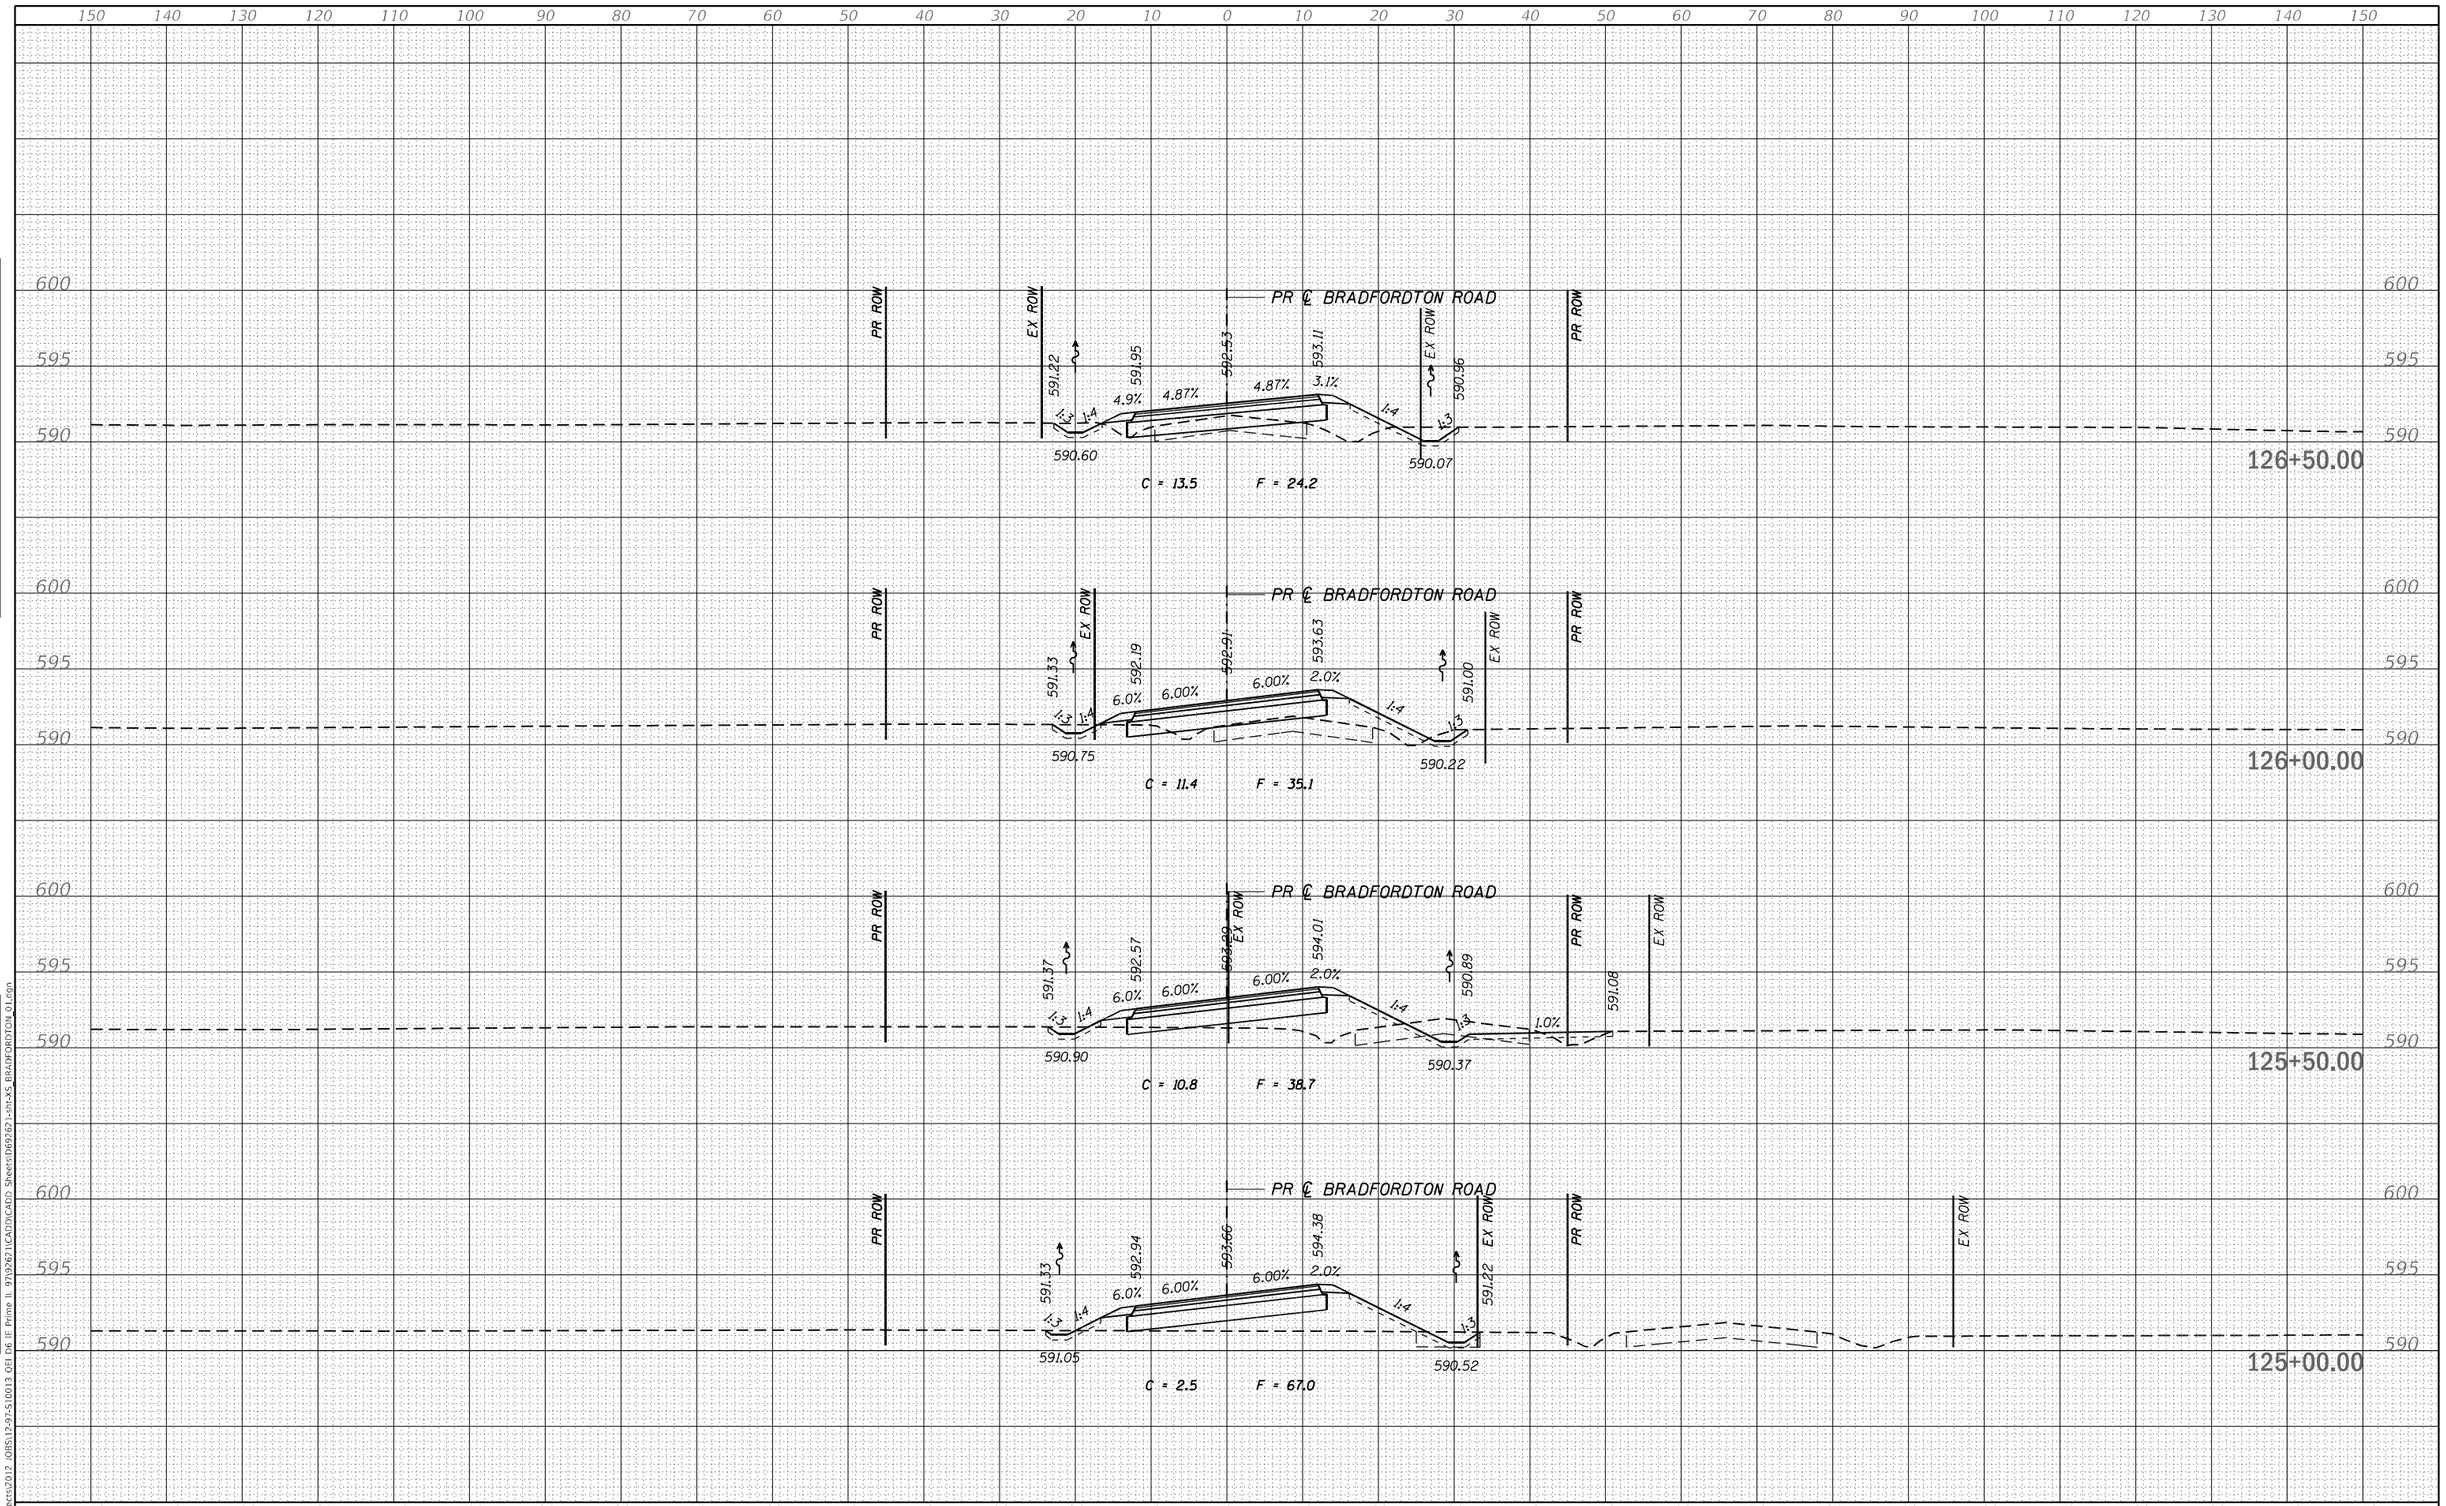

FINAL SURVEY		ORIGINAL SURVEY	
SURVEYED		SURVEYED	
PLOTTED		PLOTTED	
NOTE BOOK		NOTE BOOK	
TEMPLATE		TEMPLATE	
AREAS		AREAS	
AREAS CHECKED		AREAS CHECKED	
NO.	BY / DATE	NO.	BY / DATE

MODEL: Default
FILE NAME: S:\Projects\2012 JOBS\17-97-S10013 QEI DR IE Prime IL 97\0262\1CAD\DrCAD\2 Sheets\d869262-sht-XS BRADFORDTON 01.dgn

QUIGG ENGINEERING INC

USER NAME = RGoertz	DESIGNED - RG	REVISED -	
	DRAWN - RG	REVISED -	
PLOT SCALE = 20.0000 ' / in.	CHECKED - FBN	REVISED -	
PLOT DATE = 5/8/2026	DATE - 05/08/2026	REVISED -	

STATE OF ILLINOIS
DEPARTMENT OF TRANSPORTATION

BRADFORDTON RD
CROSS SECTIONS

SCALE: H 10 : V 5 | SHEET 16 OF 18 SHEETS | STA. 125+00.00 | TO STA. 126+50.00

F.A.P. RTE.	SECTION	COUNTY	TOTAL SHEETS	SHEET NO.
67	(S,W)R-2,W-2,PB	SANGAMON	412	383
		CONTRACT NO. 92621		
		ILLINOIS	FED. AID PROJECT	

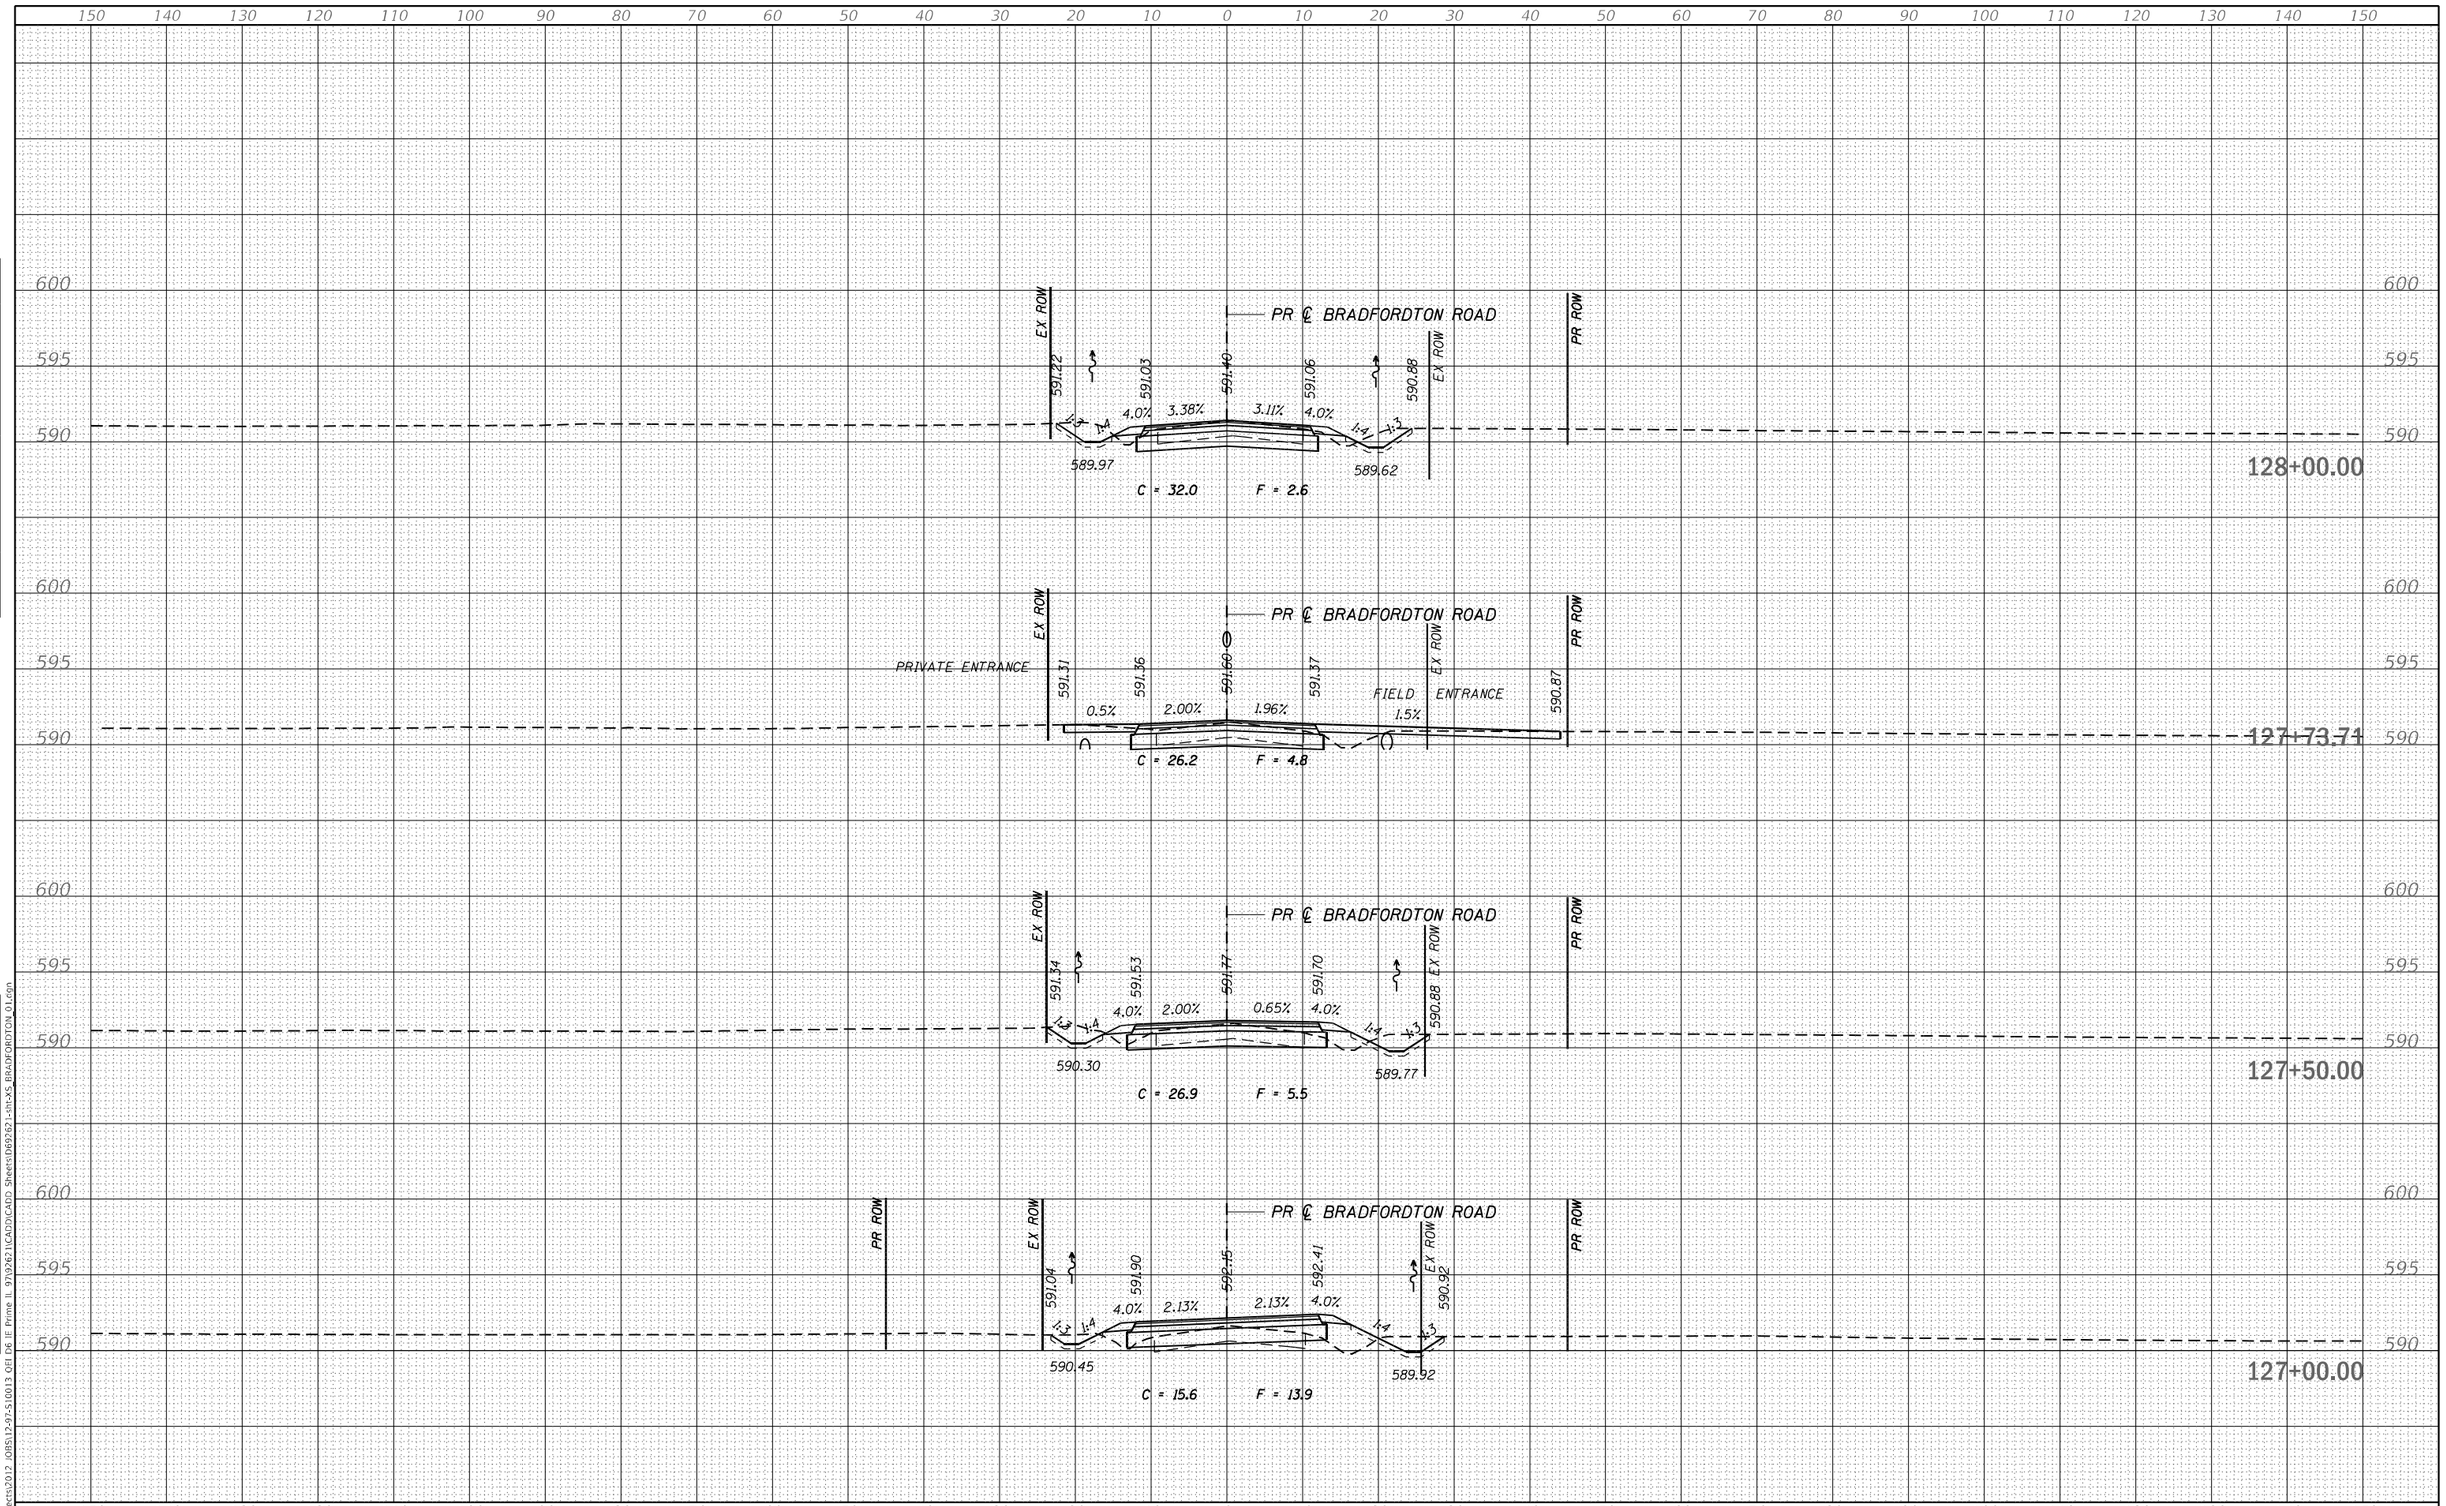

FINAL SURVEY	BY	DATE
SURVEYED		
PLOTTED		
TEMPLATE		
AREAS		
AREAS CHECKED		
NOTE BOOK		
NO.		

ORIGINAL SURVEY	BY	DATE
SURVEYED		
PLOTTED		
TEMPLATE		
AREAS		
AREAS CHECKED		
NOTE BOOK		
NO.		

MODEL: Default
FILE NAME: S:\Projects\2012 JOBS\17-97-S10013 QEI DR IE Prime IL 97\9262\1CAD\DrCAD\Sheets\d69262-sht-XS BRADFORDTON 01.dgn

QUIGG ENGINEERING INC

USER NAME = RGoertz	DESIGNED - RG	REVISED -	
	DRAWN - RG	REVISED -	
PLOT SCALE = 20.0000 ' / in.	CHECKED - FBN	REVISED -	
PLOT DATE = 5/8/2026	DATE - 05/08/2026	REVISED -	

STATE OF ILLINOIS
DEPARTMENT OF TRANSPORTATION

BRADFORDTON RD
CROSS SECTIONS

SCALE: H 10 : V 5 | SHEET 17 OF 18 SHEETS | STA. 127+00.00 | TO STA. 128+00.00

F.A.P. RTE.	SECTION	COUNTY	TOTAL SHEETS	SHEET NO.
67	(S,W)R-2,W-2,PB	SANGAMON	412	384
		CONTRACT NO. 92621		
	ILLINOIS	FED. AID PROJECT		

150 140 130 120 110 100 90 80 70 60 50 40 30 20 10 0 10 20 30 40 50 60 70 80 90 100 110 120 130 140 150

595

590

PR ℄ BRADFORDTON ROAD

595

590

128+75.00

600

595

590

EX ROW

591.03

590.62

591.03

590.54

EX ROW

PR ROW

PR ℄ BRADFORDTON ROAD

1:3

1:4

4.0%

4.33%

4.72%

589.65

C = 22.8

F = 0.4

600

595

590

128+48.50

595

590

EX ROW

PRIVATE ENTRANCE

590.90

590.65

591.15

590.70

590.84

EX ROW

PR ROW

PR ℄ BRADFORDTON ROAD

2.4%

5.10%

4.50%

4.5%

1:4

1:3

589.52

C = 32.1

F = 0.1

595

590

128+32.00

150 140 130 120 110 100 90 80 70 60 50 40 30 20 10 0 10 20 30 40 50 60 70 80 90 100 110 120 130 140 150

FINAL SURVEY	NOTE BOOK	NO.
SURVEYED		
PLOTTED		
TEMPLATE		
AREAS		
AREAS CHECKED		

ORIGINAL SURVEY	NOTE BOOK	NO.
SURVEYED		
PLOTTED		
TEMPLATE		
AREAS		
AREAS CHECKED		

DATE	BY

MODEL: Default
FILE NAME: S:\Projects\2012 JOBS\17-97-S10013 QEI DR IE Prime IL 97\92621\CADD\CADD Sheets\fd69262 1-sht-XS BRADFORDTON 01.dgn

QUIGG ENGINEERING INC

USER NAME = RGoertz	DESIGNED - RG	REVISED -	
	DRAWN - RG	REVISED -	
PLOT SCALE = 20.0000 ' / in.	CHECKED - FBN	REVISED -	
PLOT DATE = 5/8/2026	DATE - 05/08/2026	REVISED -	

STATE OF ILLINOIS
DEPARTMENT OF TRANSPORTATION

BRADFORDTON RD
CROSS SECTIONS

SCALE: H 10 : V 5 | SHEET 18 OF 18 SHEETS | STA. 128+32.00 | TO STA. 128+75.00

F.A.P. RTE.	SECTION	COUNTY	TOTAL SHEETS	SHEET NO.
67	(S,W)R-2,W-2,PB	SANGAMON	412	385
		CONTRACT NO. 92621		
	ILLINOIS	FED. AID PROJECT		

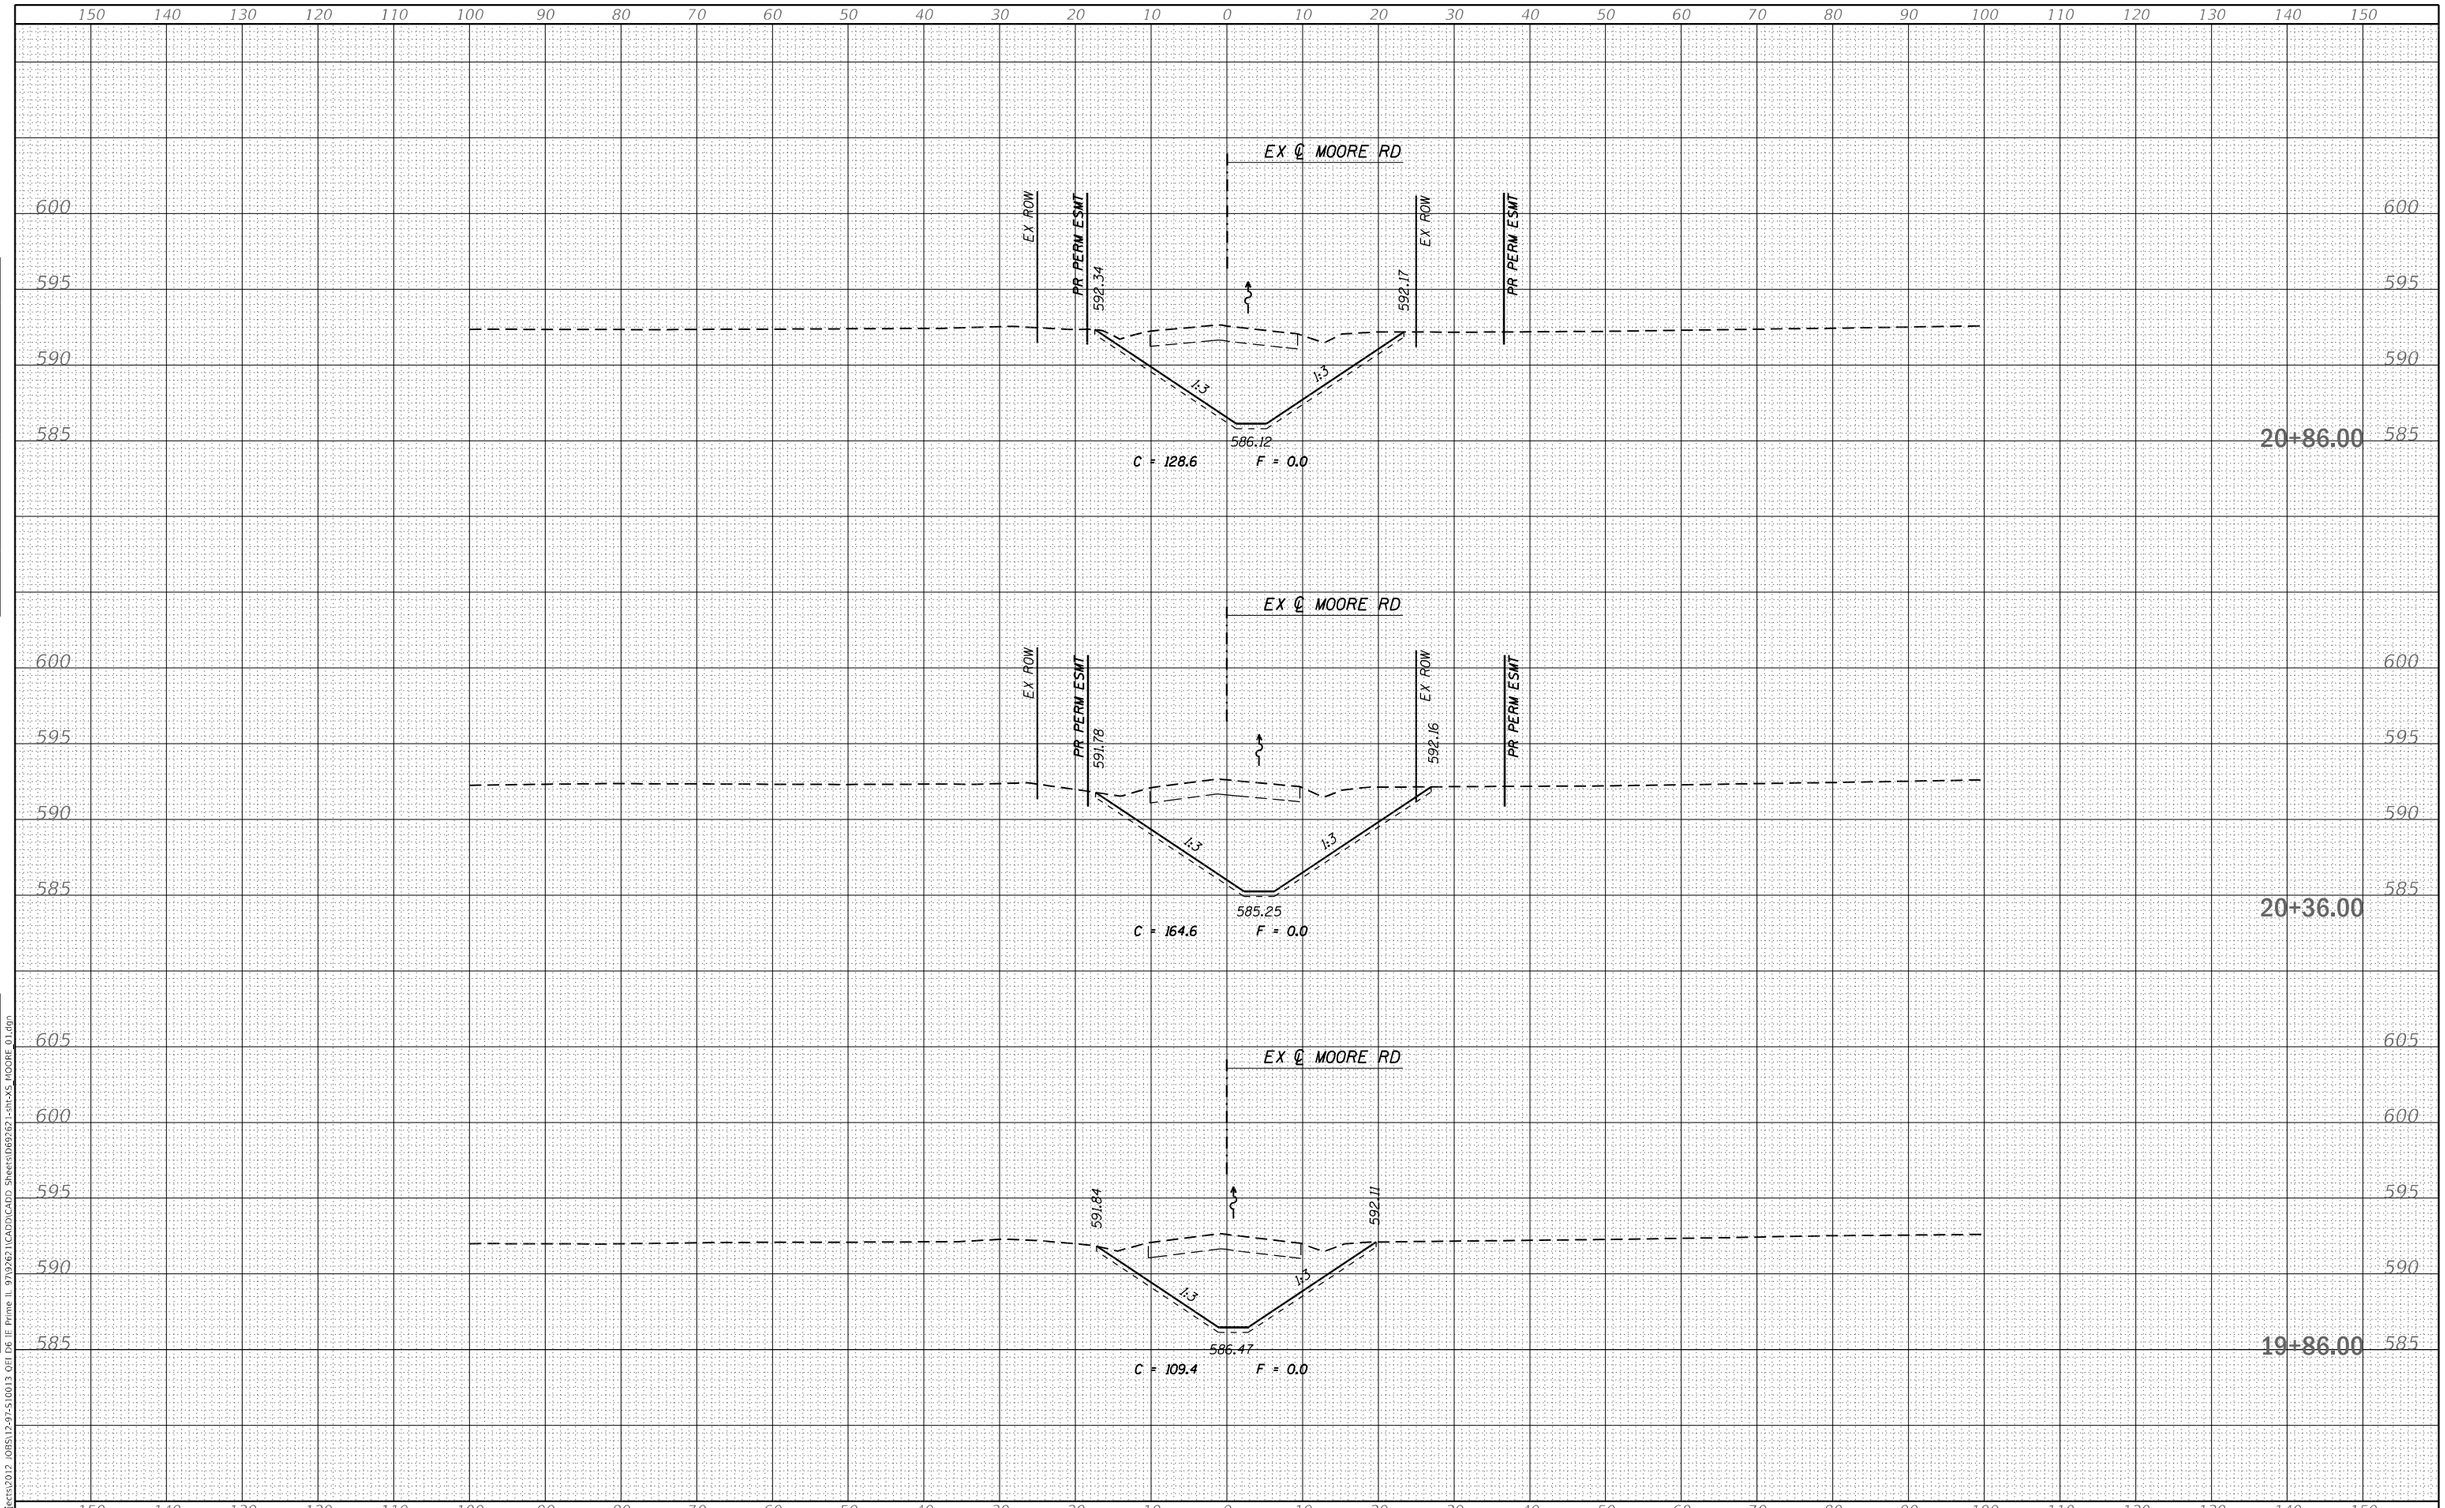

FINAL SURVEY		BY	DATE
	SURVEYED		
	PLOTTED		
NOTE BOOK	TEMPLATE		
	AREAS		
NO.	AREAS CHECKED		

ORIGINAL SURVEY		BY	DATE
	SURVEYED		
	PLOTTED		
NOTE BOOK	TEMPLATE		
	AREAS		
NO.	AREAS CHECKED		

MODEL: Default
FILE NAME: S:\Projects\2012 JOBS\12-97-S\0013 QEI DE IF Prime IL 97\92621\CAD\2\CAD\2 Sheets\fd69262-sht-XS_MOORE 01.dgn

QUIGG ENGINEERING INC

USER NAME = RGoertz	DESIGNED - RG		REVISED -
	DRAWN - RG		REVISED -
PLOT SCALE = 20.0000 ' / in.	CHECKED - FBN		REVISED -
PLOT DATE = 5/8/2026	DATE - 05/08/2026		REVISED -

STATE OF ILLINOIS
DEPARTMENT OF TRANSPORTATION

MOORE RD
CROSS SECTIONS

SCALE: H 10 : V 5 | SHEET 1 OF 7 SHEETS | STA. 19+86.00 TO STA. 20+86.00

F.A.P. RTE.	SECTION	COUNTY	TOTAL SHEETS	SHEET NO.
67	(S,W)R-2,W-2,PB	SANGAMON	412	386
		CONTRACT NO. 92621		
	ILLINOIS	FED. AID PROJECT		

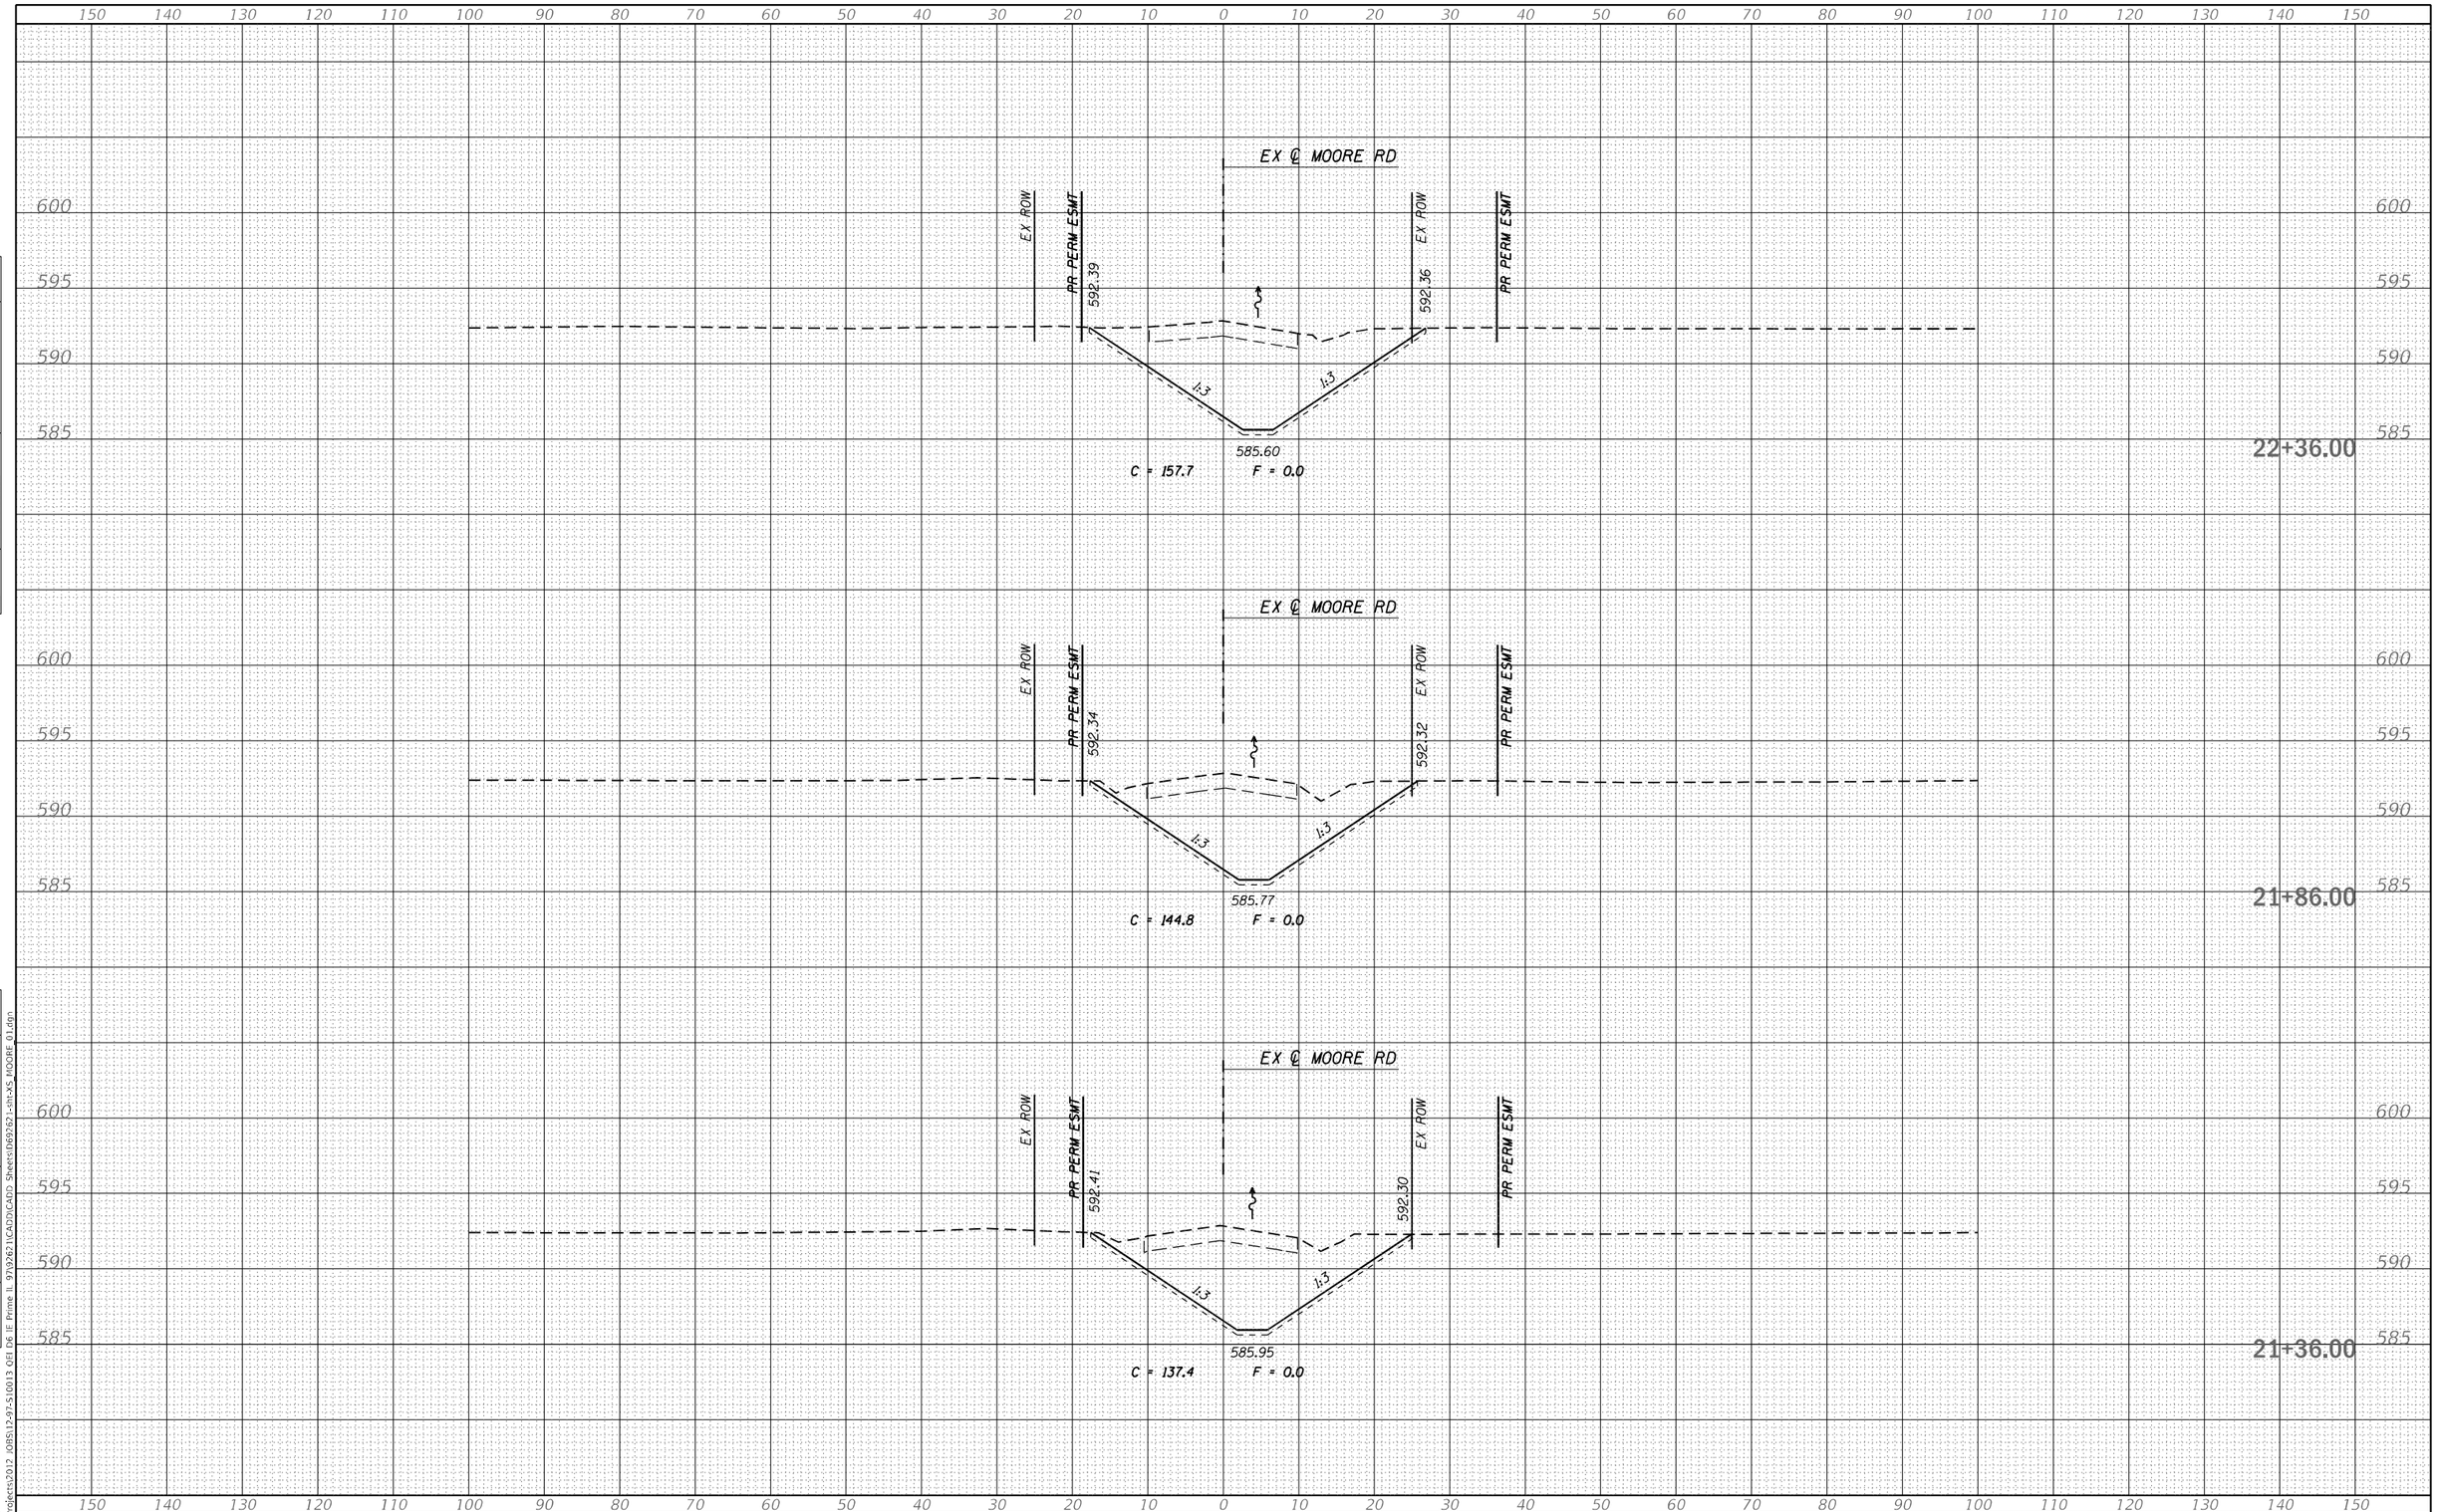

FINAL SURVEY	BY	DATE
SURVEYED		
PLOTTED		
TEMPLATE		
NOTE BOOK		
AREAS		
NO.	AREAS CHECKED	

ORIGINAL SURVEY	BY	DATE
SURVEYED		
PLOTTED		
TEMPLATE		
NOTE BOOK		
AREAS		
NO.	AREAS CHECKED	

MODEL: Default
FILE NAME: S:\Projects\2012 JOBS\12-97-S\0013 QEI DE IF Prime IL 97\3262\1\CAD\2\CAD\Sheets\tb69262-sht-XS_MOORE 01.dgn

QUIGG ENGINEERING INC

USER NAME = RGoertz	DESIGNED - RG	REVISED -
	DRAWN - RG	REVISED -
PLOT SCALE = 20.0000 ' / in.	CHECKED - FBN	REVISED -
PLOT DATE = 5/8/2026	DATE - 05/08/2026	REVISED -

STATE OF ILLINOIS
DEPARTMENT OF TRANSPORTATION

MOORE RD
CROSS SECTIONS

SCALE: H 10 : V 5 | SHEET 2 OF 7 SHEETS | STA. 21+36.00 TO STA. 22+36.00

F.A.P. RTE.	SECTION	COUNTY	TOTAL SHEETS	SHEET NO.
67	(S,W)R-2,W-2,PB	SANGAMON	412	387
		CONTRACT NO. 92621		
	ILLINOIS	FED. AID PROJECT		

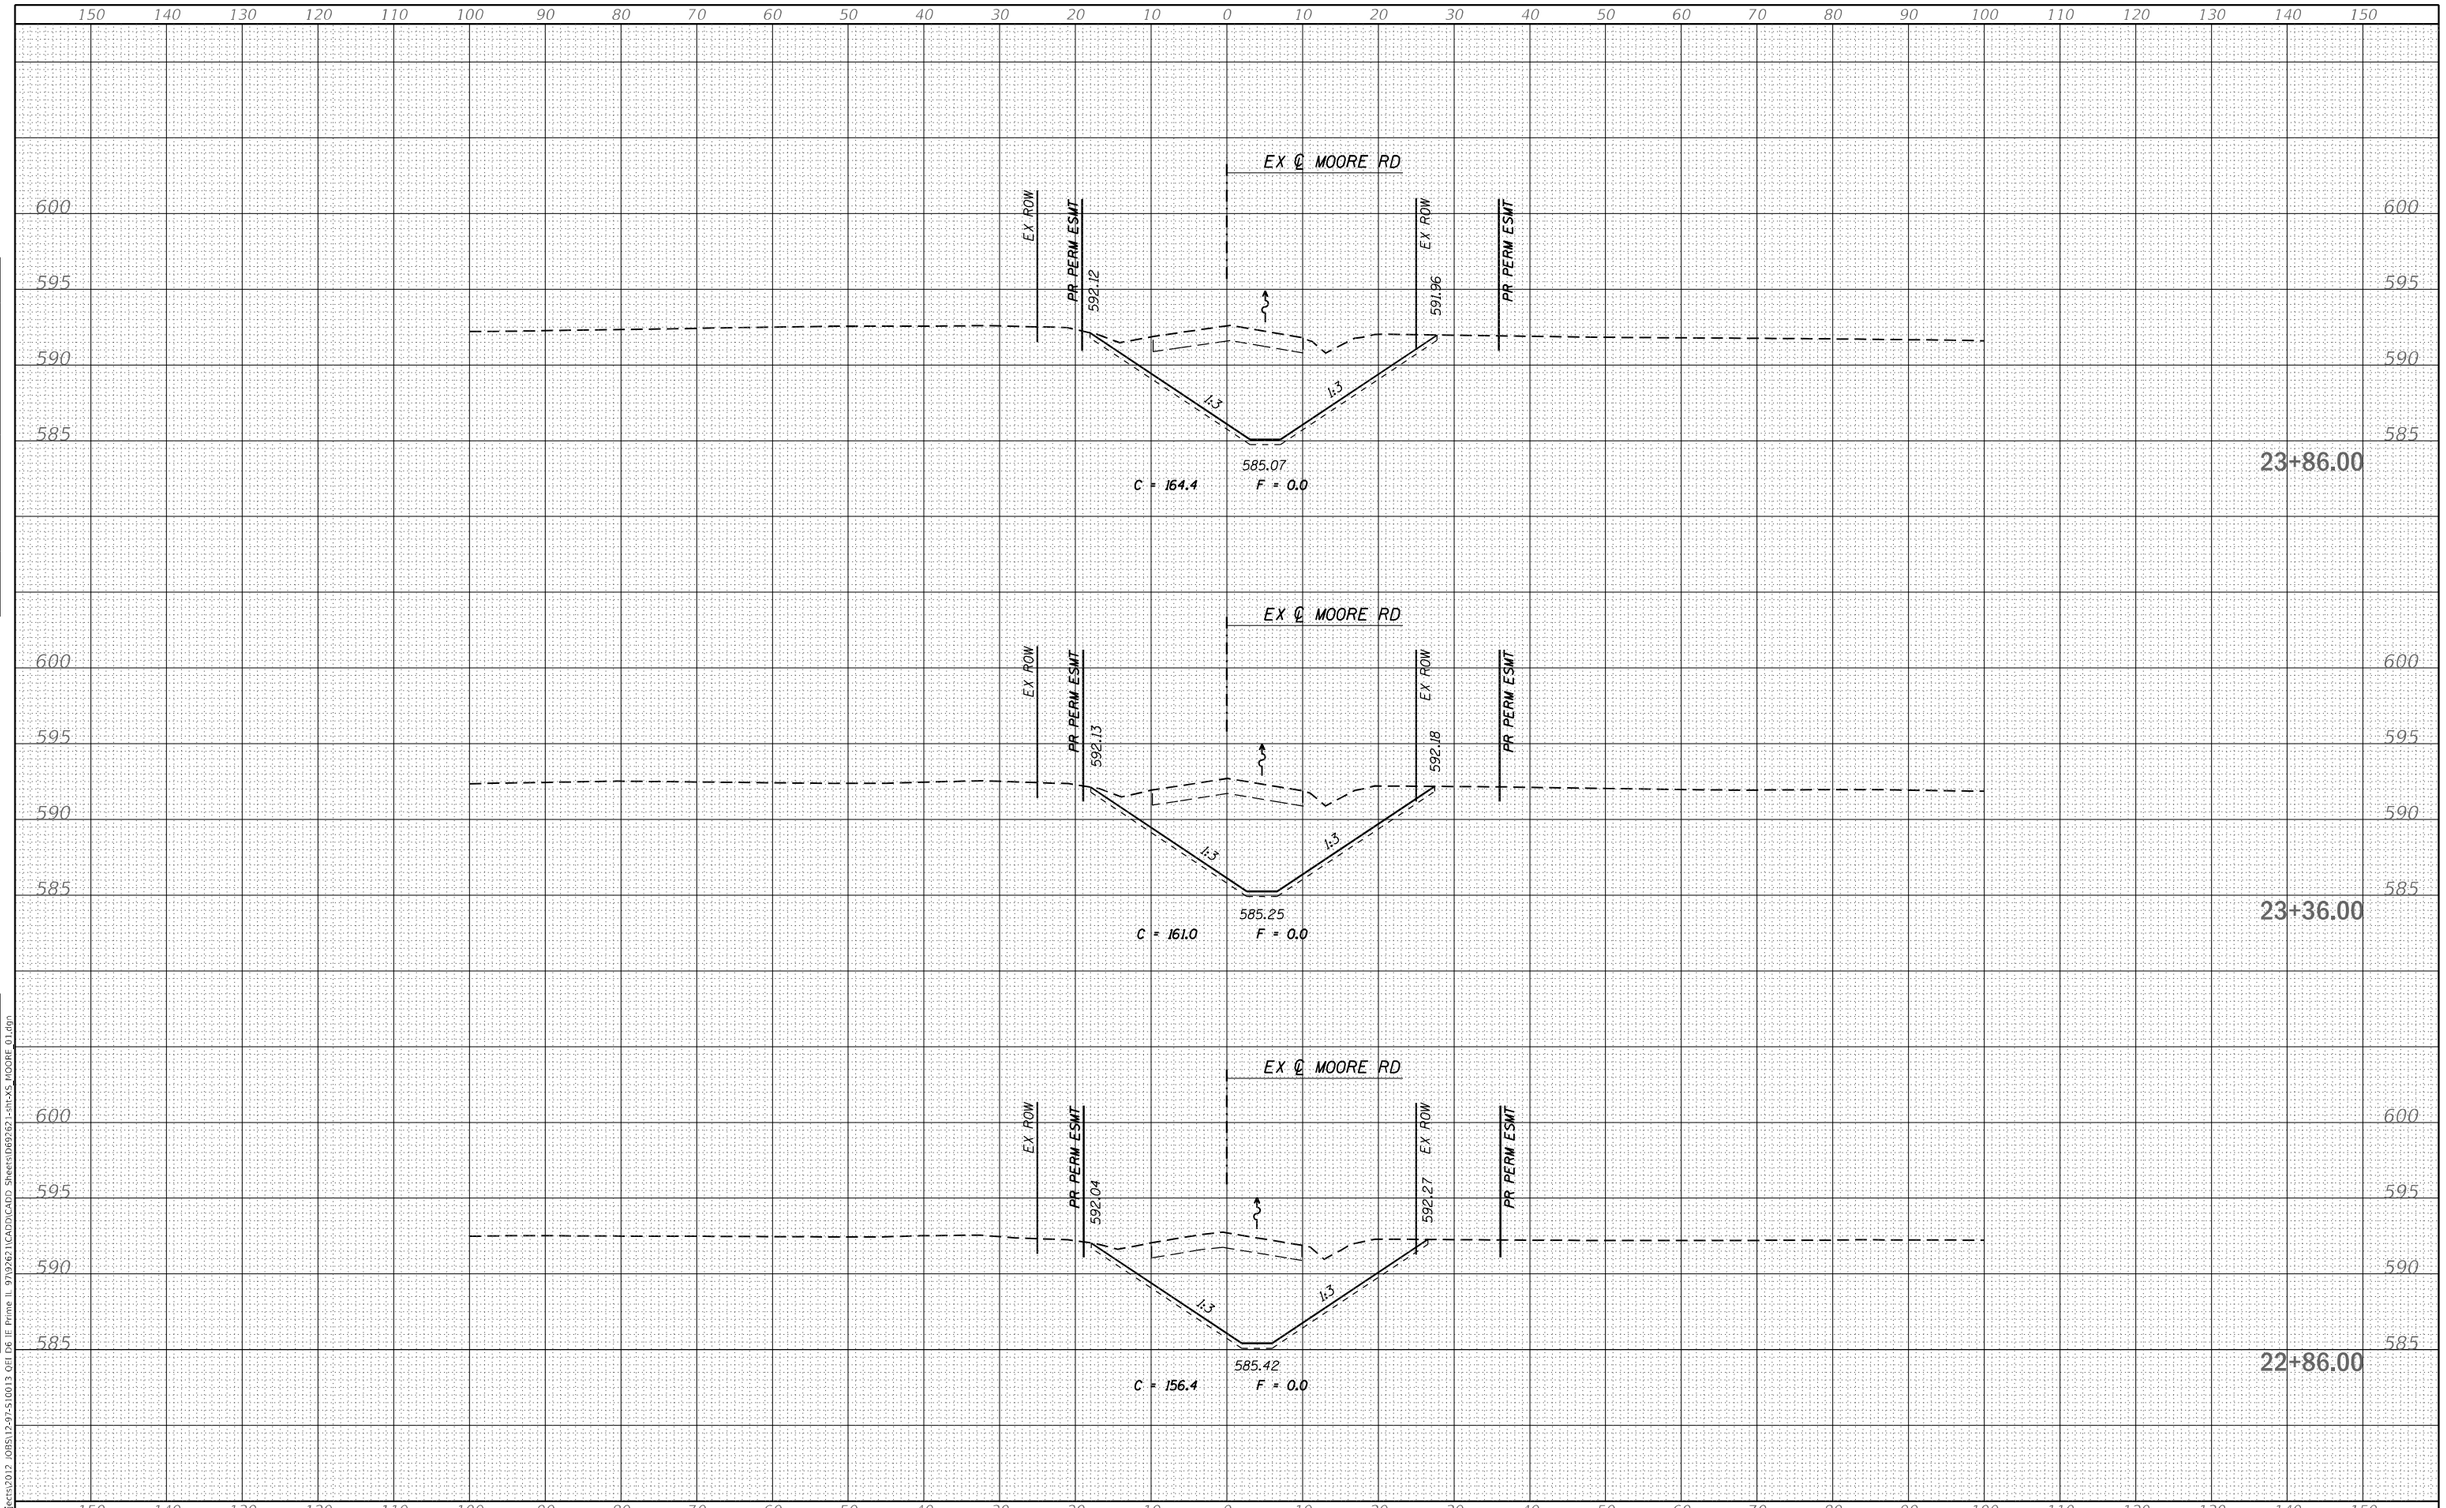

FINAL SURVEY

NO.	NOTE BOOK	BY	DATE
	SURVEYED		
	PLOTTED		
	TEMPLATE		
	AREAS		
	AREAS CHECKED		

ORIGINAL SURVEY

NO.	NOTE BOOK	BY	DATE
	SURVEYED		
	PLOTTED		
	TEMPLATE		
	AREAS		
	AREAS CHECKED		

MODEL: Default
FILE NAME: S:\Projects\2012 JOBS\12-97-S\0013 QFI DE IF Prime IL 97\0262\11CAD\DICAD\2 Sheets\fd69262-sht-XS_MOORE 01.dgn

QUIGG ENGINEERING INC	USER NAME = RGoertz	DESIGNED - RG	REVISED -
		DRAWN - RG	REVISED -
	PLOT SCALE = 20.0000 ' / in.	CHECKED - FBN	REVISED -
	PLOT DATE = 5/8/2026	DATE - 05/08/2026	REVISED -

STATE OF ILLINOIS
DEPARTMENT OF TRANSPORTATION

MOORE RD
CROSS SECTIONS

SCALE: H 10 : V 5 | SHEET 3 OF 7 SHEETS | STA. 22+86.00 | TO STA. 23+86.00

F.A.P. RTE.	SECTION	COUNTY	TOTAL SHEETS	SHEET NO.
67	(S,W)R-2,W-2,PB	SANGAMON	412	388
		CONTRACT NO. 92621		
	ILLINOIS	FED. AID PROJECT		

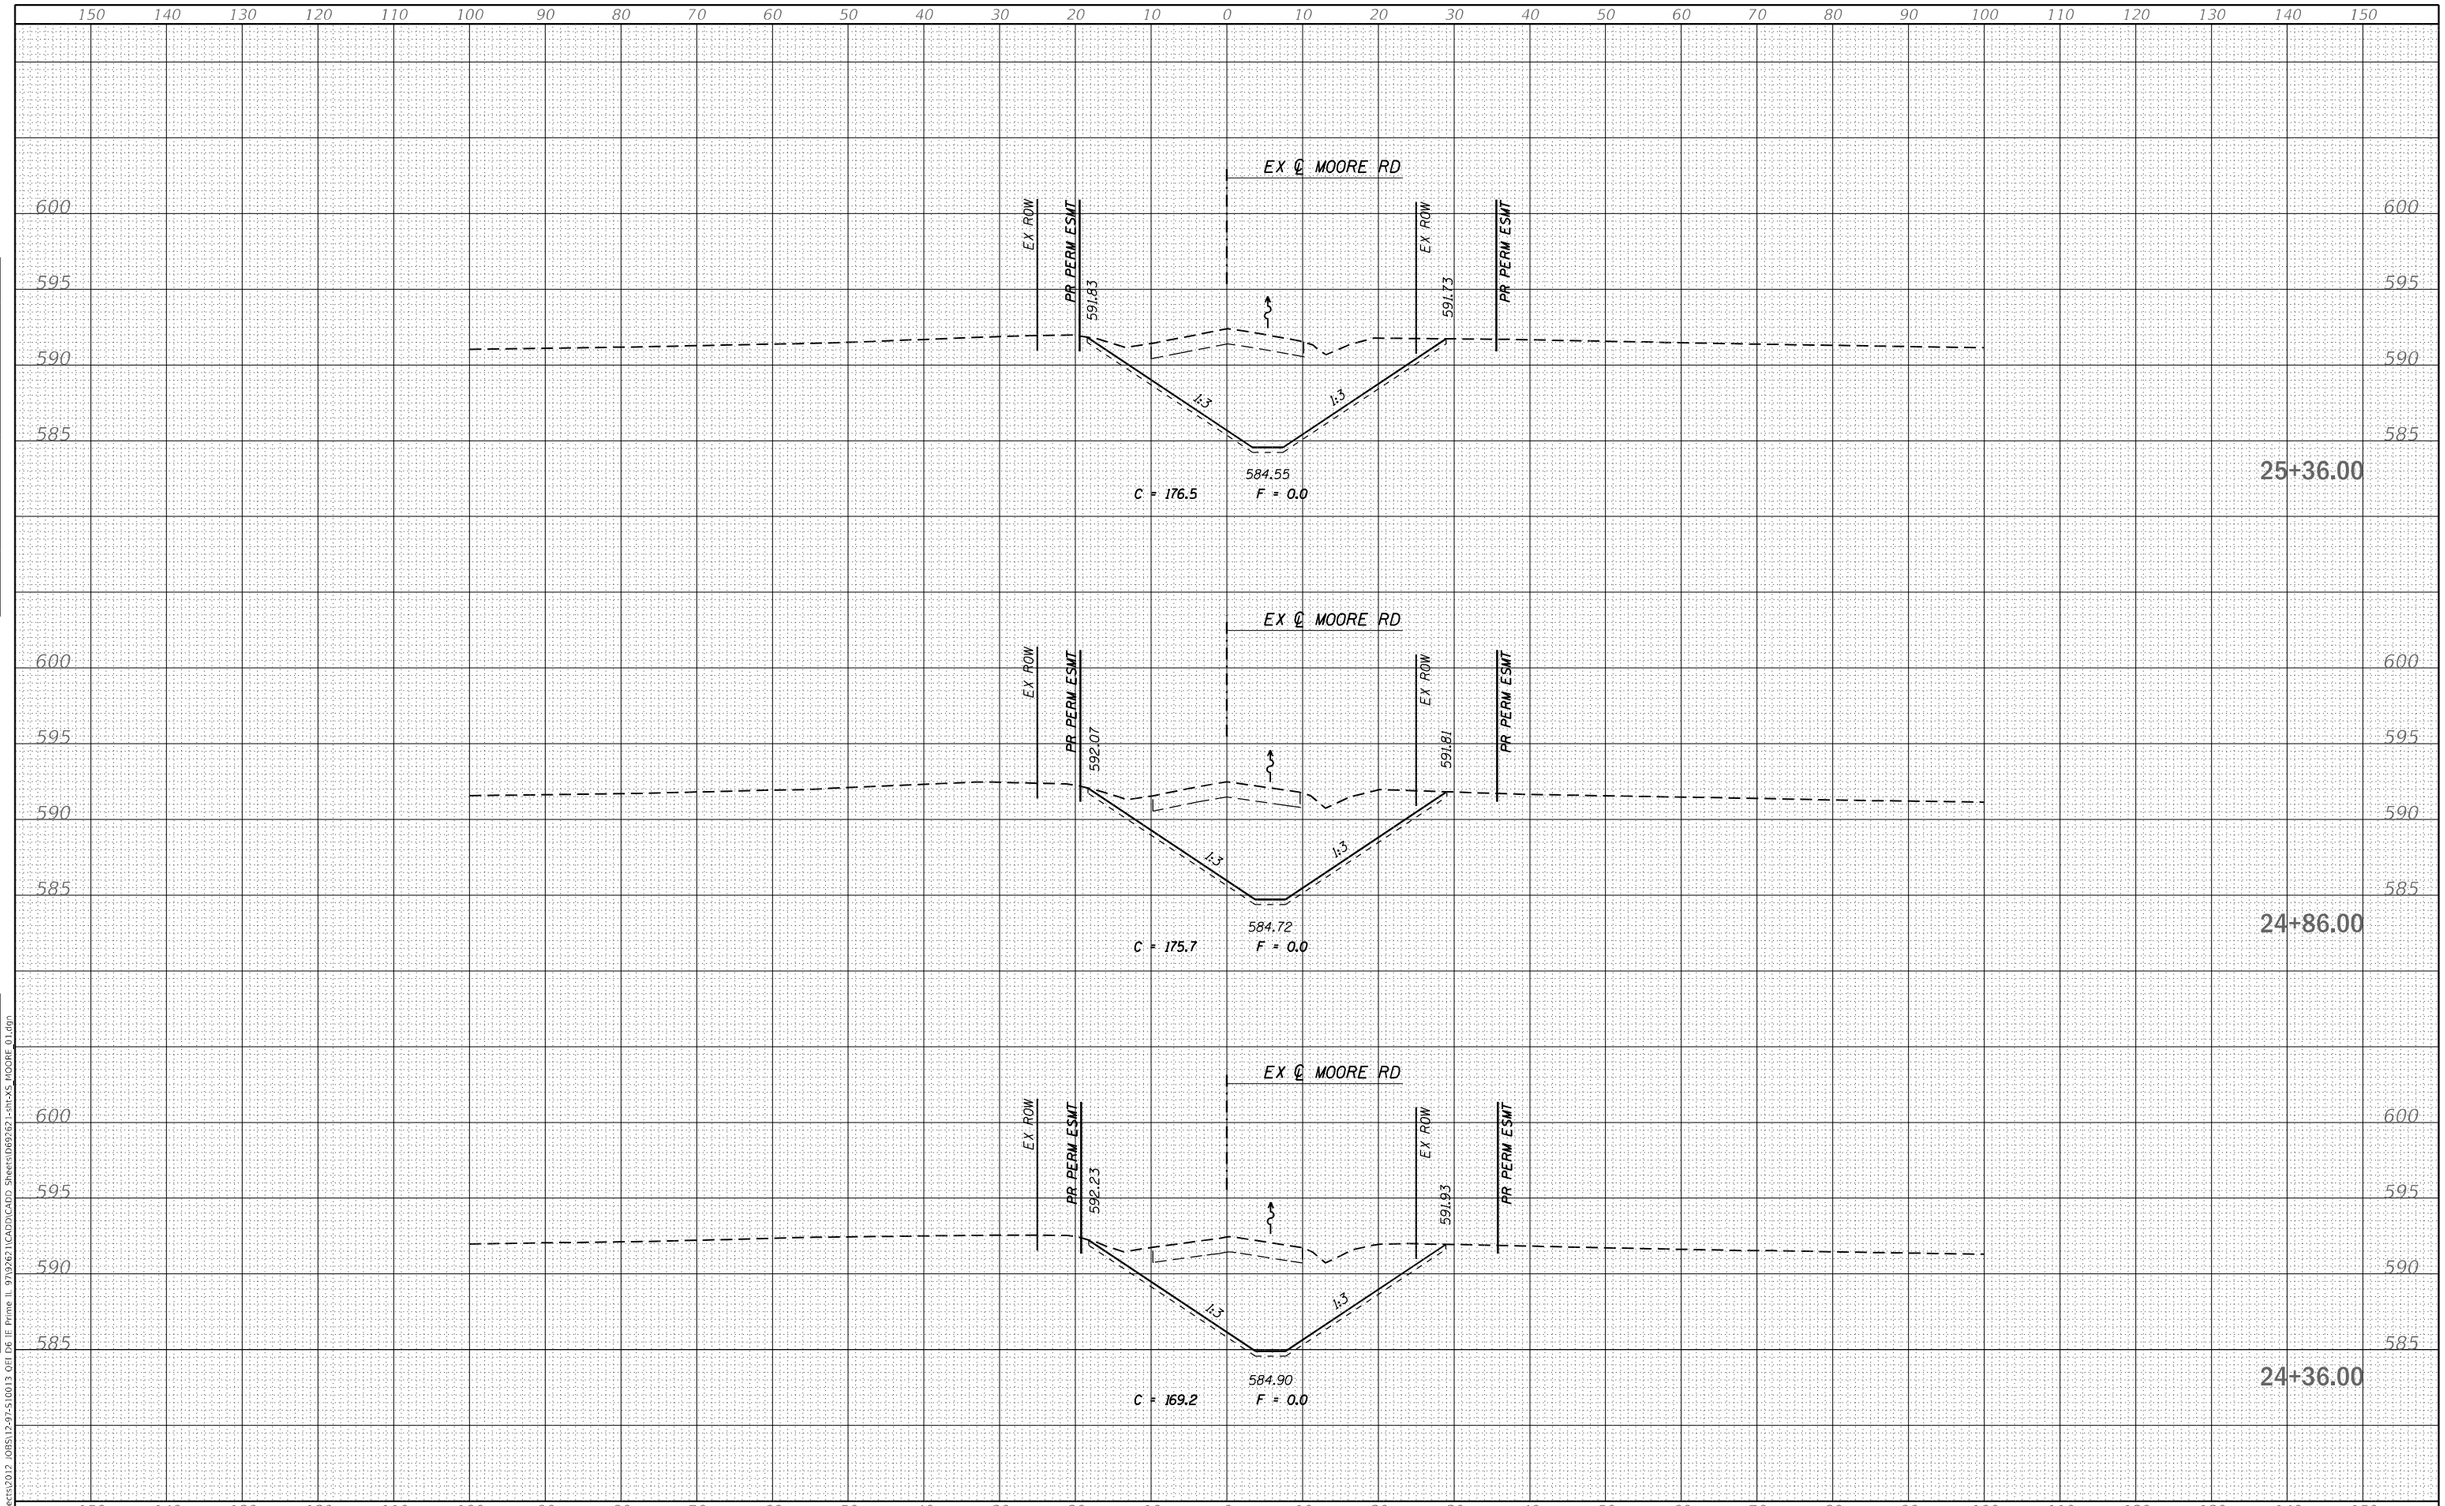

FINAL SURVEY	NOTE BOOK	NO.
SURVEYED		BY
PLOTTED		
TEMPLATE		
AREAS		
AREAS CHECKED		DATE

ORIGINAL SURVEY	NOTE BOOK	NO.
SURVEYED		BY
PLOTTED		
TEMPLATE		
AREAS		
AREAS CHECKED		DATE

MODEL: Default
FILE NAME: S:\Projects\2012 JOBS\12-97-S\0013 QEI DE IF Prime IL 97\0262\11CAD\DICAD\D Sheets\D69262-sht-XS_MOORE 01.dgn

QUIGG ENGINEERING INC

USER NAME = RGoertz	DESIGNED - RG	REVISED -
	DRAWN - RG	REVISED -
PLOT SCALE = 20.0000 ' / in.	CHECKED - FBN	REVISED -
PLOT DATE = 5/8/2026	DATE - 05/08/2026	REVISED -

STATE OF ILLINOIS
DEPARTMENT OF TRANSPORTATION

MOORE RD
CROSS SECTIONS

SCALE: H 10 : V 5 | SHEET 4 OF 7 SHEETS | STA. 24+36.00 TO STA. 25+36.00

F.A.P. RTE.	SECTION	COUNTY	TOTAL SHEETS	SHEET NO.
67	(S,W)R-2,W-2,PB	SANGAMON	412	389
		CONTRACT NO. 92621		
		ILLINOIS	FED. AID PROJECT	

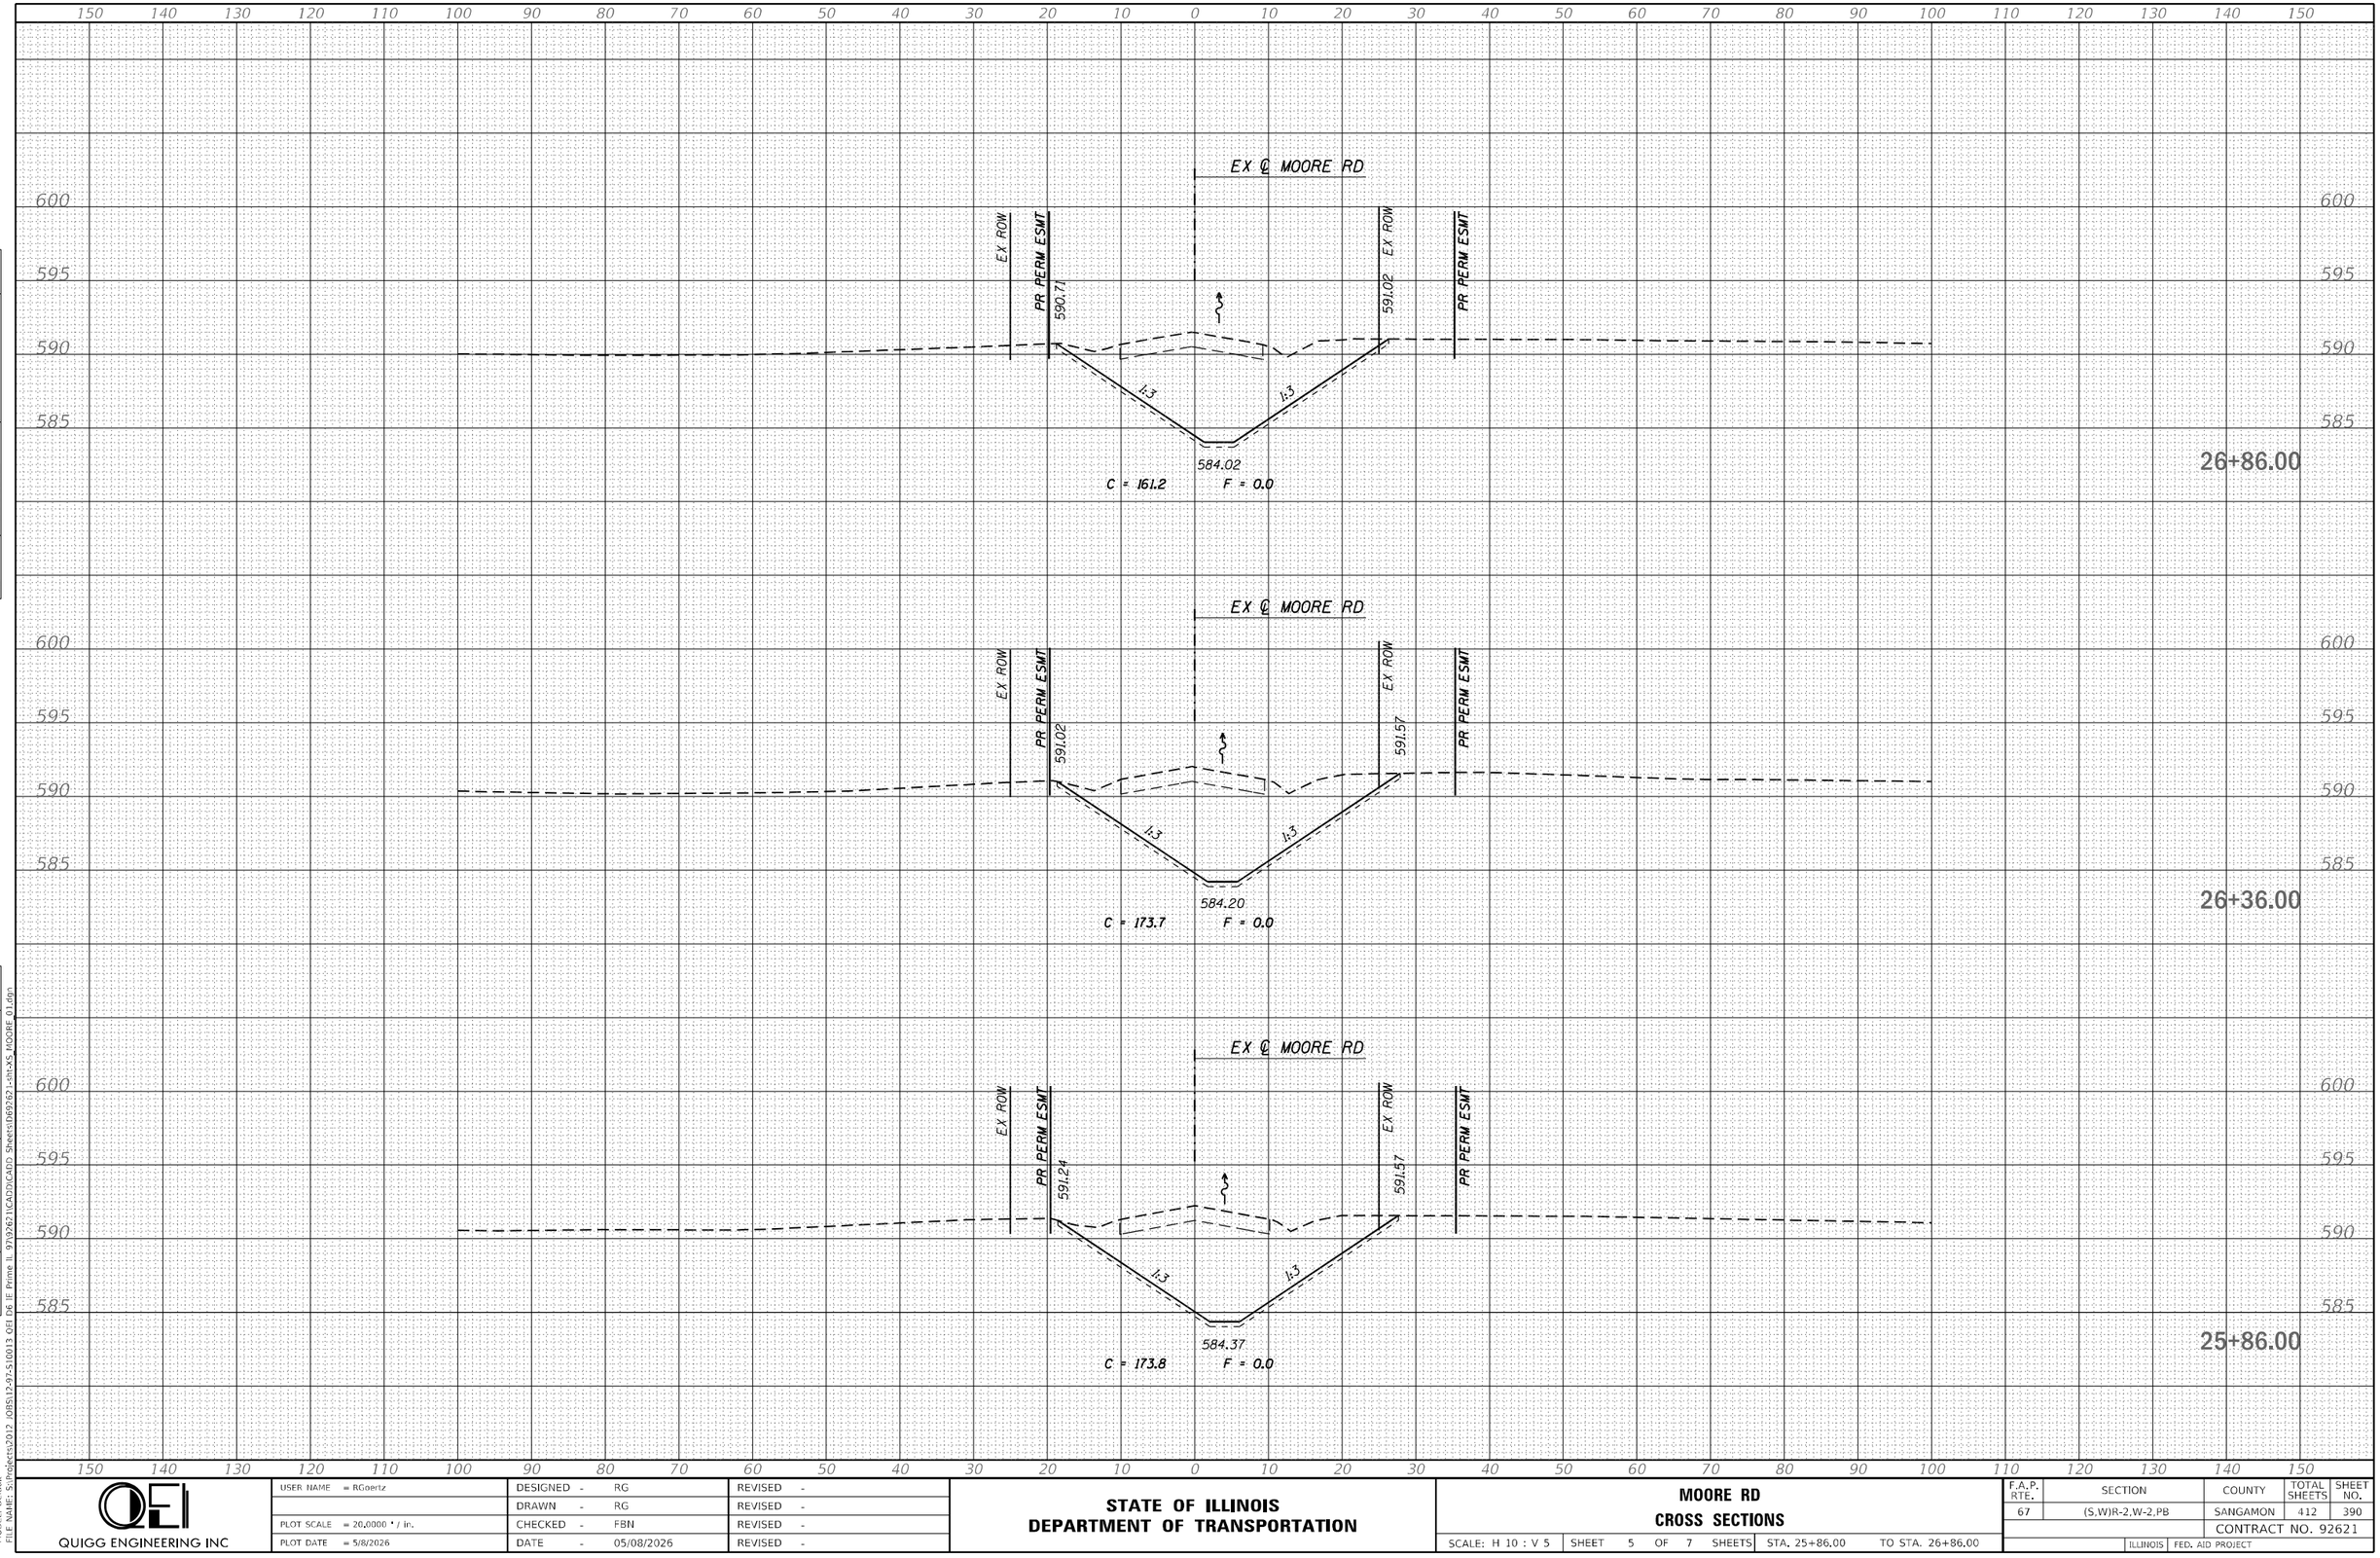

FINAL SURVEY	NOTE BOOK	NO.
SURVEYED		
PLOTTED		
TEMPLATE		
AREAS		
AREAS CHECKED		

ORIGINAL SURVEY	NOTE BOOK	NO.
SURVEYED		
PLOTTED		
TEMPLATE		
AREAS		
AREAS CHECKED		

BY	DATE

MODEL: Default
FILE NAME: S:\Projects\2012 JOBS\12-97-S\0013 QEI D6 IE Prime IL 97\92621\CADD\CADD Sheets\D692621-SHT-XS_MOORE 01.dgn

QUIGG ENGINEERING INC

USER NAME = RGoertz	DESIGNED - RG	REVISED -	
	DRAWN - RG	REVISED -	
PLOT SCALE = 20.0000 ' / in.	CHECKED - FBN	REVISED -	
PLOT DATE = 5/8/2026	DATE - 05/08/2026	REVISED -	

STATE OF ILLINOIS
DEPARTMENT OF TRANSPORTATION

MOORE RD
CROSS SECTIONS

SCALE: H 10 : V 5 | SHEET 5 OF 7 SHEETS | STA. 25+86.00 | TO STA. 26+86.00

F.A.P. RTE.	SECTION	COUNTY	TOTAL SHEETS	SHEET NO.
67	(S,W)R-2,W-2,PB	SANGAMON	412	390
		CONTRACT NO. 92621		
	ILLINOIS	FED. AID PROJECT		

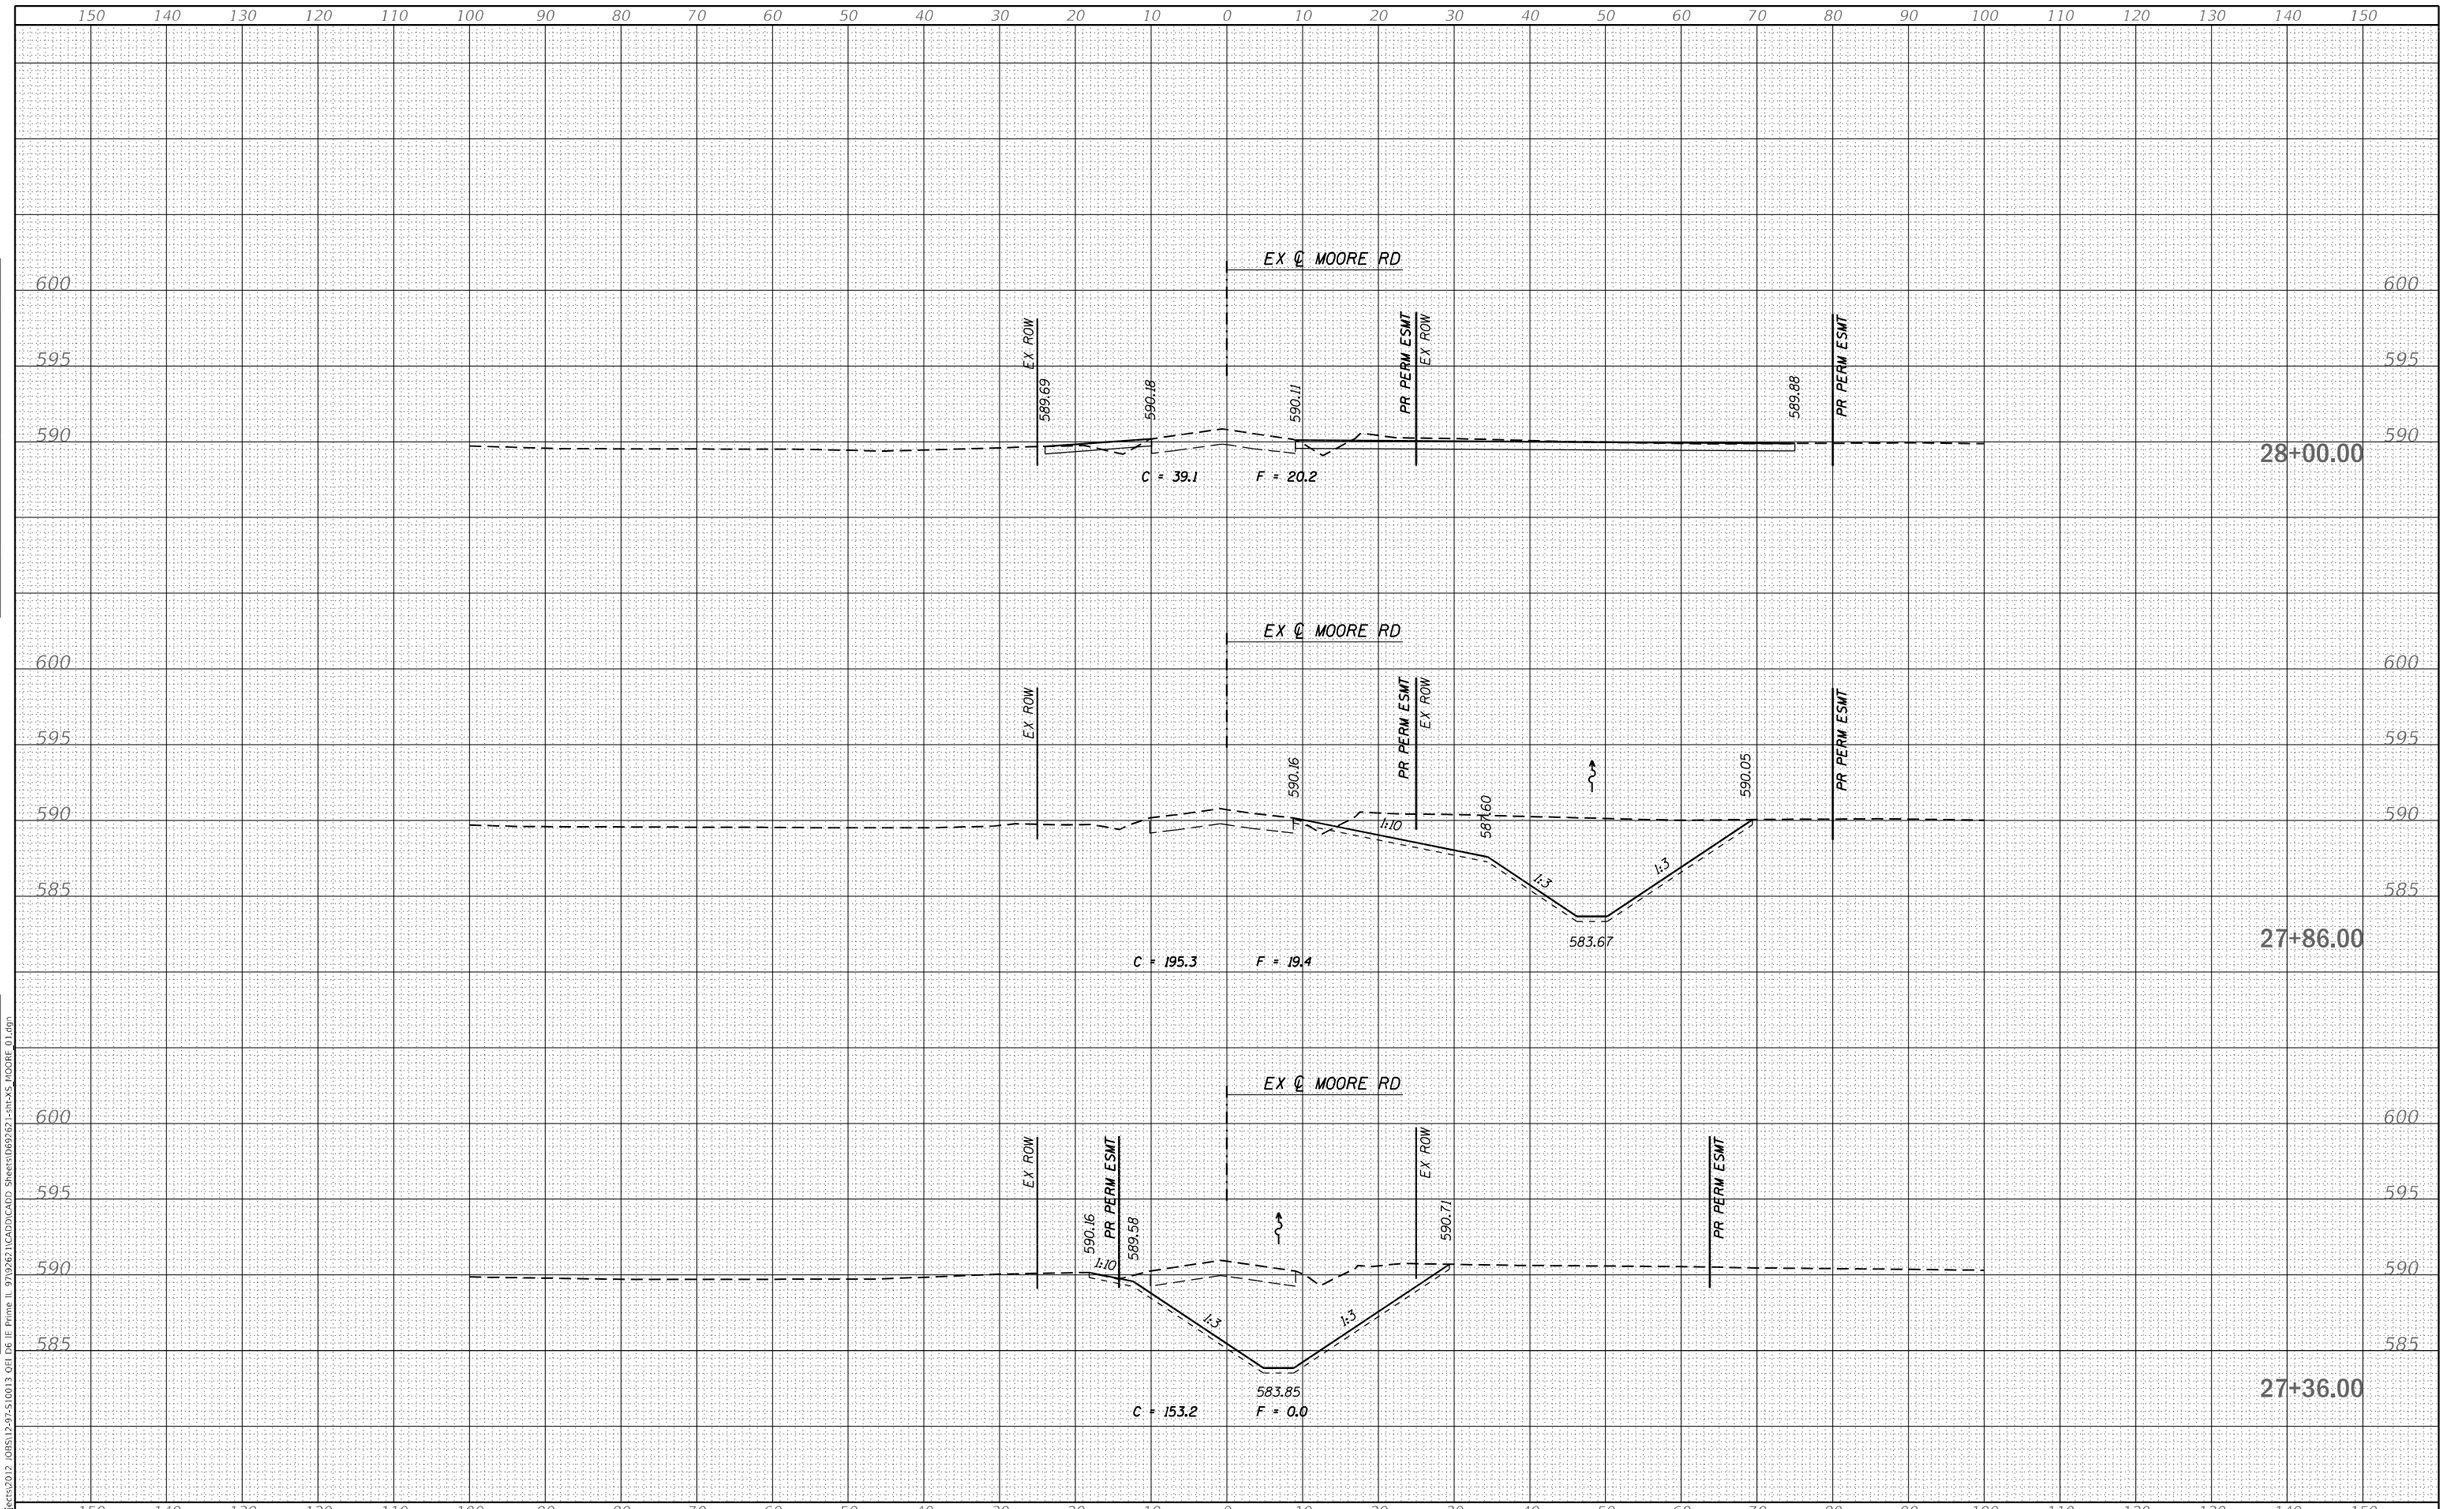

FINAL SURVEY	SURVEYED
	PLOTTED
NOTE BOOK	TEMPLATE
NO.	AREAS
	AREAS CHECKED

ORIGINAL SURVEY	SURVEYED
	PLOTTED
NOTE BOOK	TEMPLATE
NO.	AREAS
	AREAS CHECKED

MODEL: Default
FILE NAME: S:\Projects\2012 JOBS\12-97-5100\3 Cell D6 IE Prime IL 97\92621\CADD\CADD Sheets\D69262 l-sht-XS_MOORE 01.dgn

QUIGG ENGINEERING INC

USER NAME = RGoertz	DESIGNED - RG	REVISED -
	DRAWN - RG	REVISED -
PLOT SCALE = 20.0000 ' / in.	CHECKED - FBN	REVISED -
PLOT DATE = 5/8/2026	DATE - 05/08/2026	REVISED -

STATE OF ILLINOIS
DEPARTMENT OF TRANSPORTATION

MOORE RD
CROSS SECTIONS

SCALE: H 10 : V 5 | SHEET 6 OF 7 SHEETS | STA. 27+36.00 | TO STA. 28+00.00

F.A.P. RTE.	SECTION	COUNTY	TOTAL SHEETS	SHEET NO.
67	(S,W)R-2,W-2,PB	SANGAMON	412	391
		CONTRACT NO. 92621		
	ILLINOIS	FED. AID PROJECT		

FINAL SURVEY	NOTE BOOK	NO.
SURVEYED	PLOTTED	
PLOTTED	TEMPLATE	
TEMPLATE	AREAS	
AREAS	AREAS CHECKED	
BY		
DATE		

ORIGINAL SURVEY	NOTE BOOK	NO.
SURVEYED	PLOTTED	
PLOTTED	TEMPLATE	
TEMPLATE	AREAS	
AREAS	AREAS CHECKED	
BY		
DATE		

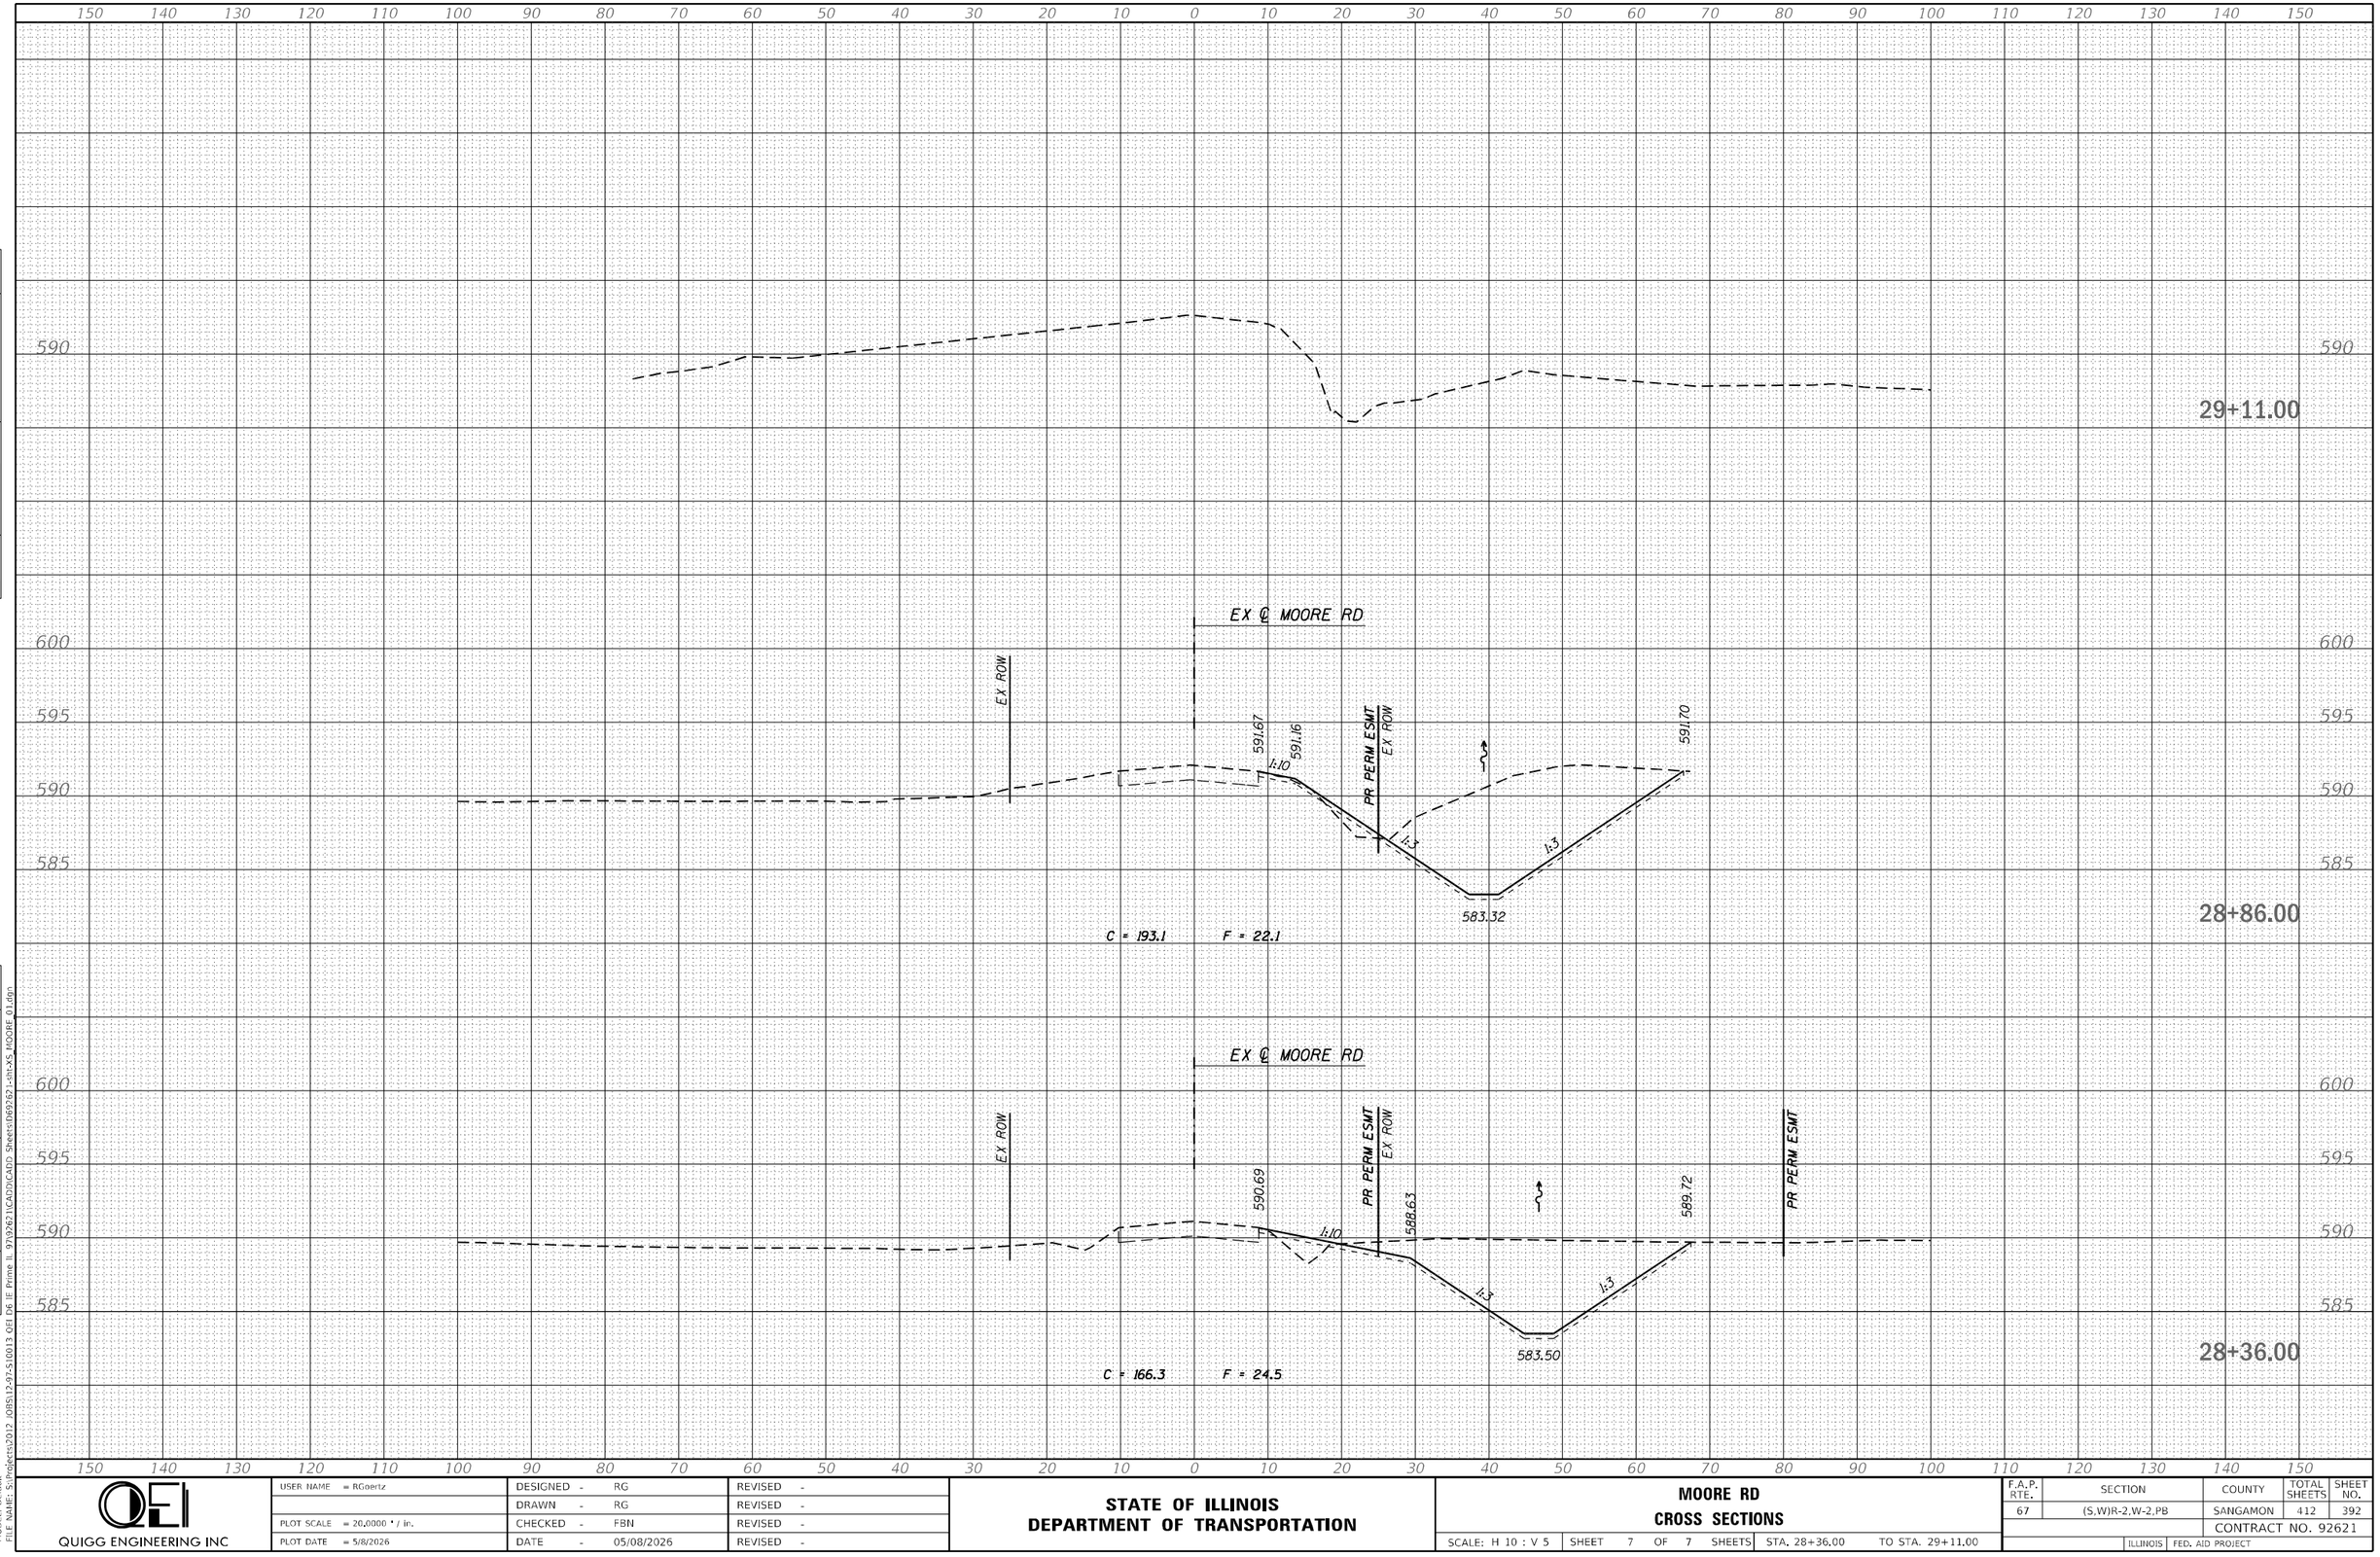

MODEL: Default
FILE NAME: S:\Projects\2012 JOBS\12-97-5100\3 QEI D6 IE Prime IL 97\92621\CADD\CADD Sheets\069262-ln-xs MOORE 01.dgn

QUIGG ENGINEERING INC	USER NAME = RGoertz	DESIGNED - RG	REVISED -
		DRAWN - RG	REVISED -
	PLOT SCALE = 20.0000 ' / in.	CHECKED - FBN	REVISED -
	PLOT DATE = 5/8/2026	DATE - 05/08/2026	REVISED -

STATE OF ILLINOIS
DEPARTMENT OF TRANSPORTATION

MOORE RD
CROSS SECTIONS

SCALE: H 10 : V 5 | SHEET 7 OF 7 SHEETS | STA. 28+36.00 | TO STA. 29+11.00

F.A.P. RTE.	SECTION	COUNTY	TOTAL SHEETS	SHEET NO.
67	(S,W)R-2,W-2,PB	SANGAMON	412	392
		CONTRACT NO. 92621		
	ILLINOIS	FED. AID PROJECT		

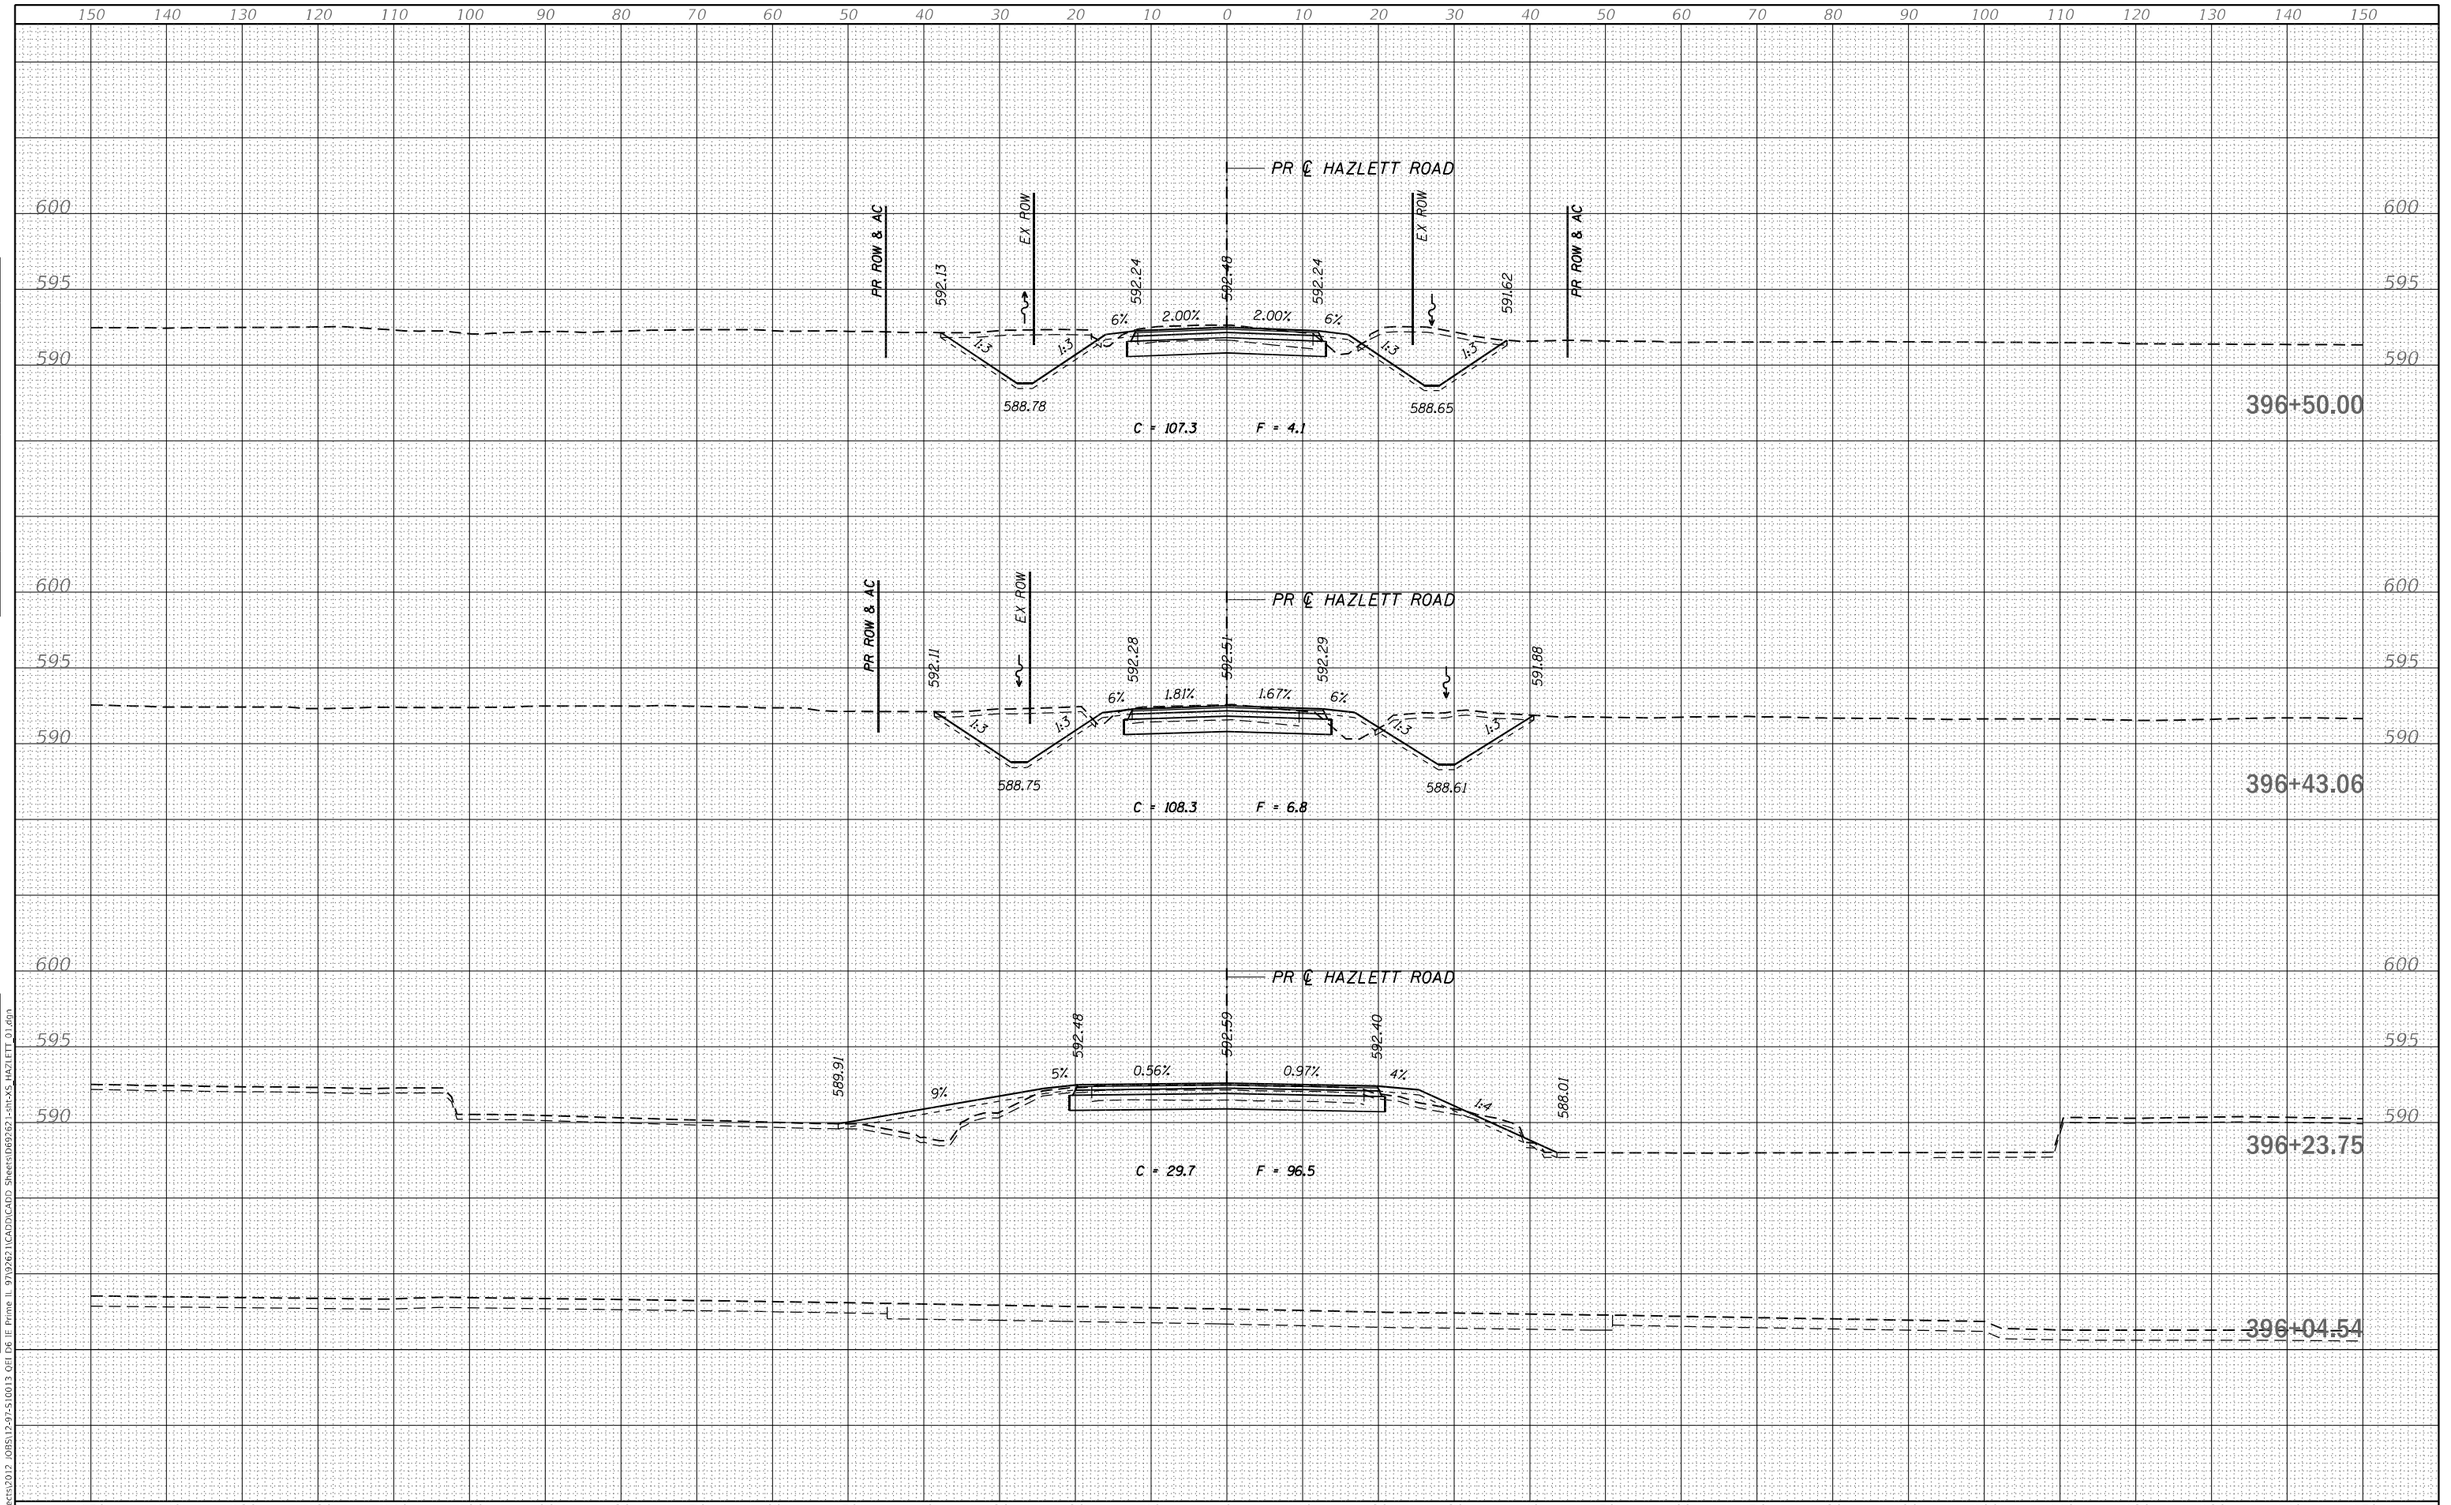

FINAL SURVEY	NOTE BOOK	NO.	BY	DATE
SURVEYED				
PLOTTED				
TEMPLATE				
AREAS				
AREAS CHECKED				

ORIGINAL SURVEY	NOTE BOOK	NO.	BY	DATE
SURVEYED				
PLOTTED				
TEMPLATE				
AREAS				
AREAS CHECKED				

MODEL: Default
FILE NAME: S:\Projects\2012 JOBS\17-97-S10013 QEI DR IE Prime IL 97\3262\1CAD\DrCAD\ Sheets\fd69262 1-sht-XS_HAZLETT 01.dgn

QUIGG ENGINEERING INC

USER NAME = RGoertz	DESIGNED - RG	REVISED -	
	DRAWN - RG	REVISED -	
PLOT SCALE = 20.0000 ' / in.	CHECKED - FBN	REVISED -	
PLOT DATE = 5/8/2026	DATE - 05/08/2026	REVISED -	

STATE OF ILLINOIS
DEPARTMENT OF TRANSPORTATION

HAZLETT RD
CROSS SECTIONS

SCALE: H 10 : V 5 | SHEET 1 OF 6 SHEETS | STA. 396+04.54 TO STA. 396+50.00

F.A.P. RTE.	SECTION	COUNTY	TOTAL SHEETS	SHEET NO.
67	(S,W)R-2,W-2,PB	SANGAMON	412	393
		CONTRACT NO. 92621		
	ILLINOIS	FED. AID PROJECT		

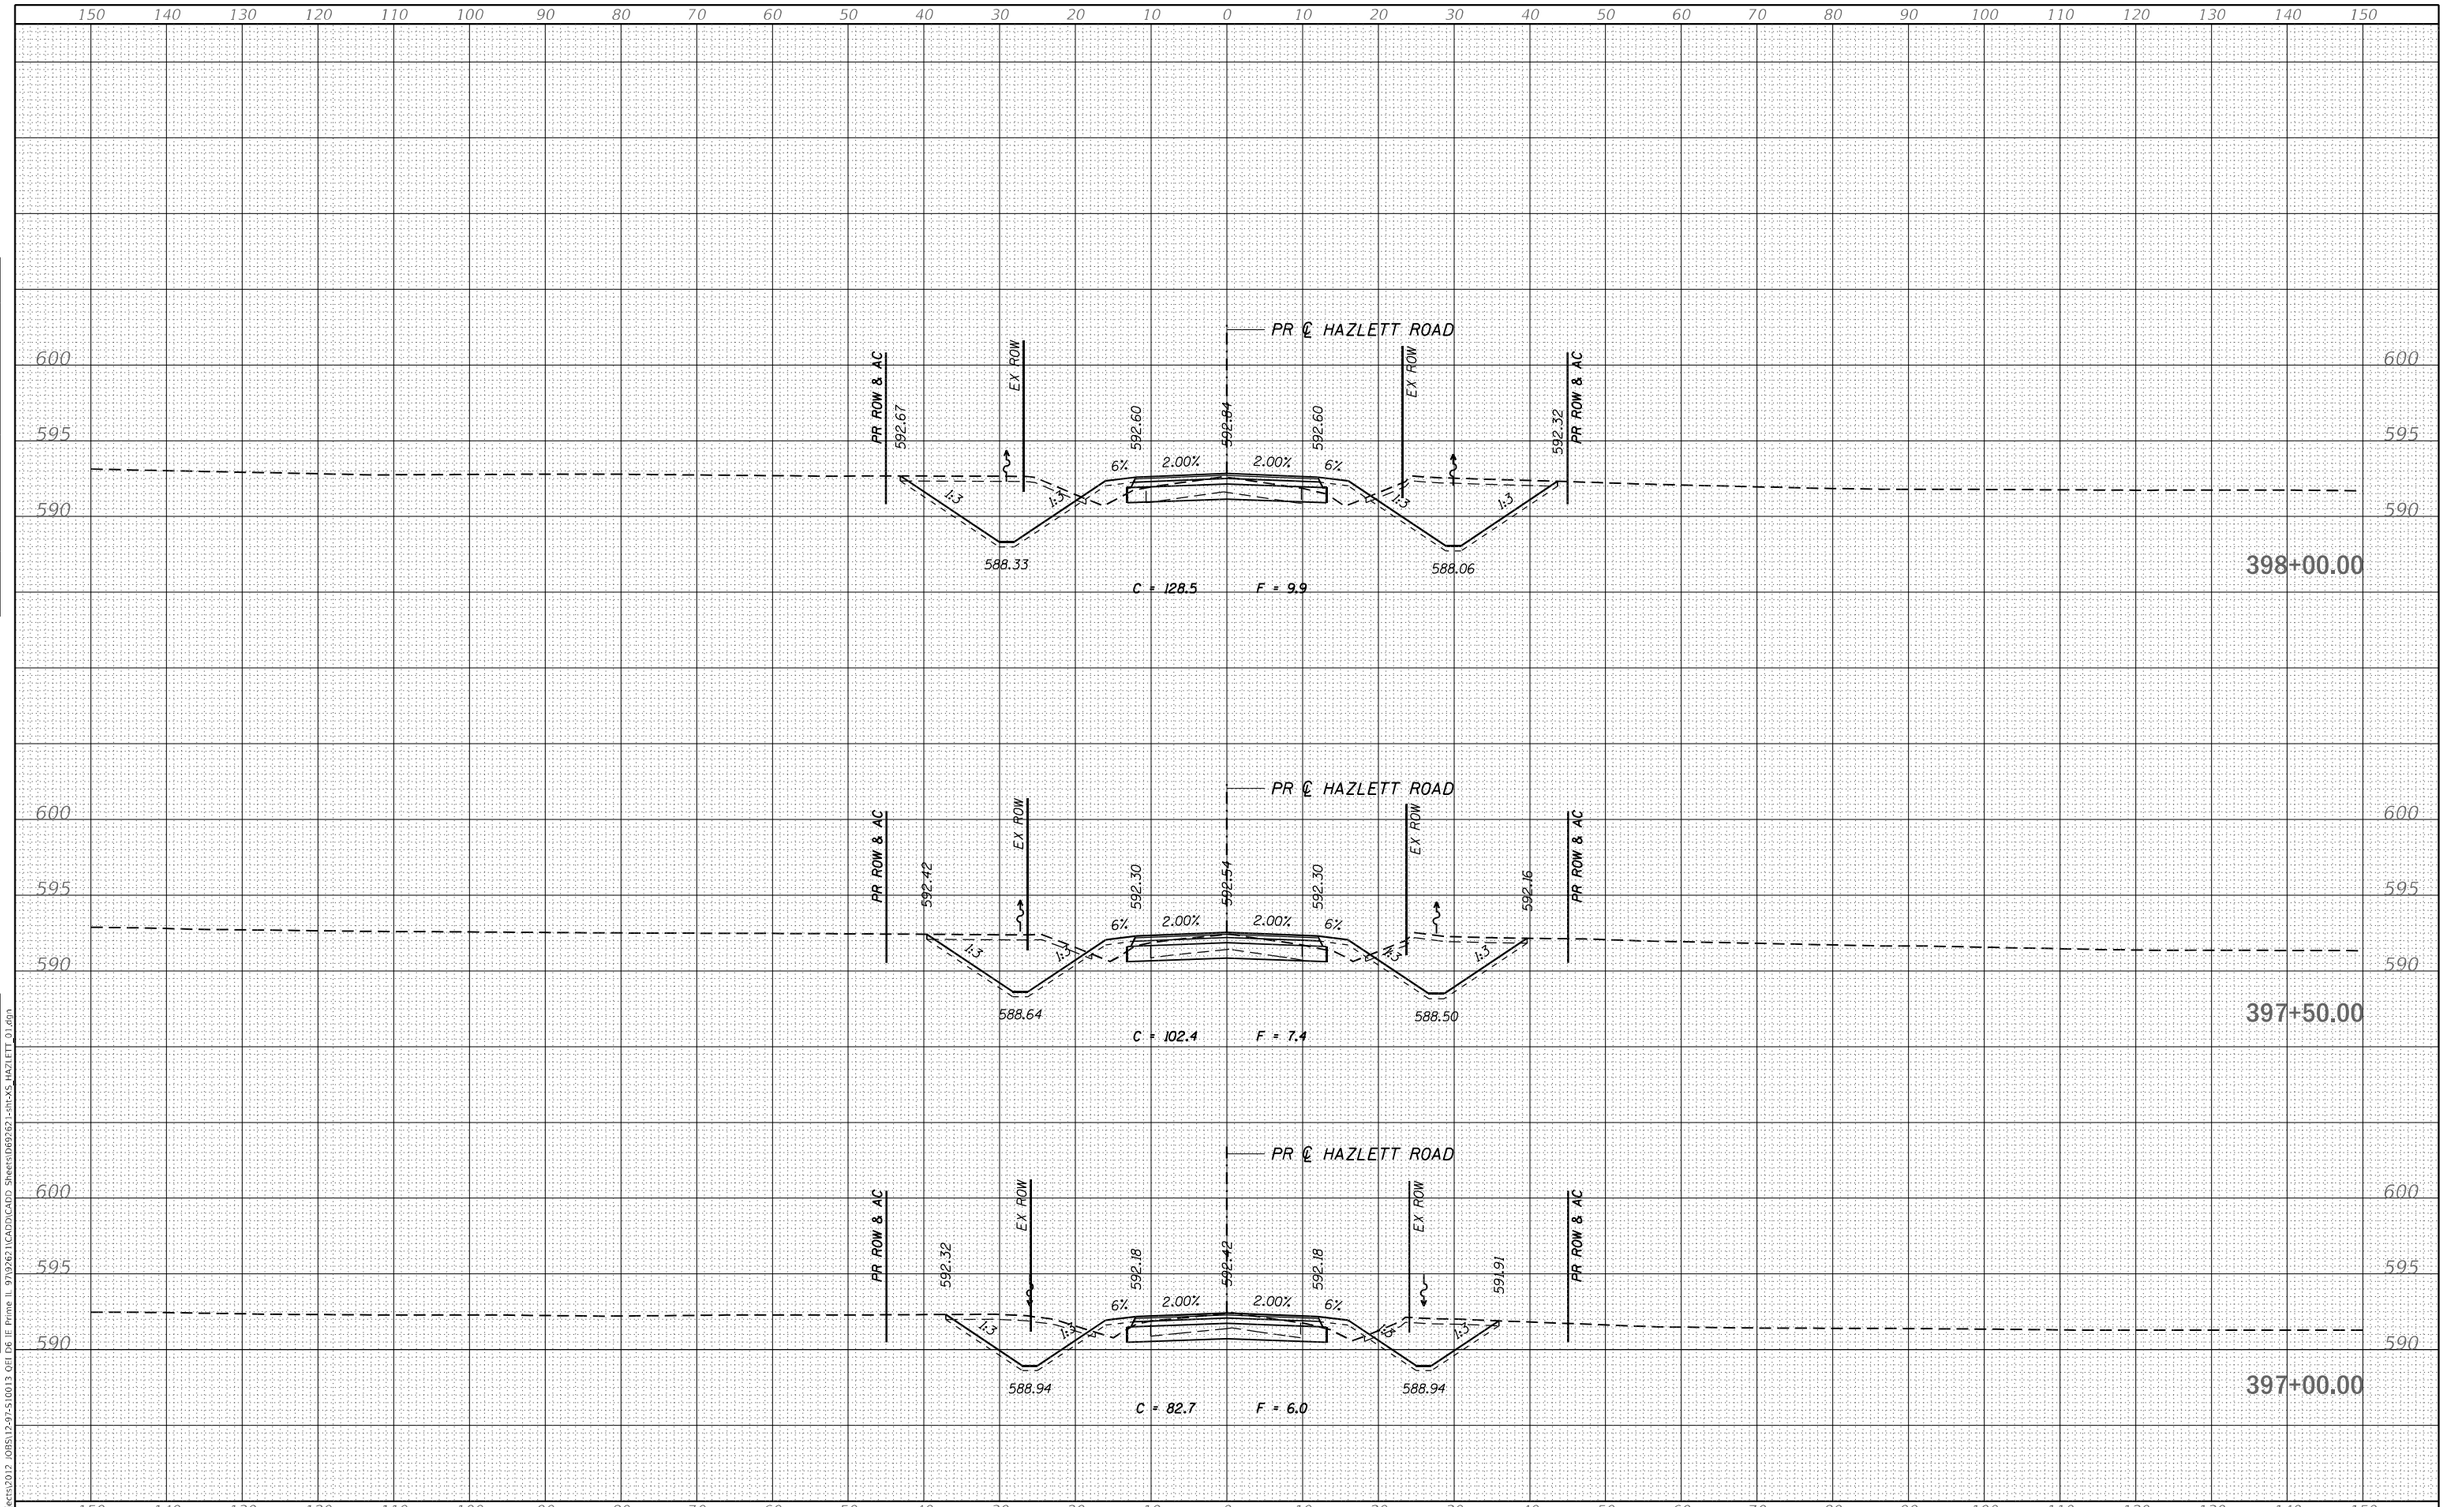

FINAL SURVEY	BY	DATE
SURVEYED		
PLOTTED		
TEMPLATE		
NOTE BOOK		
AREAS		
AREAS CHECKED		
NO.		

ORIGINAL SURVEY	BY	DATE
SURVEYED		
PLOTTED		
TEMPLATE		
NOTE BOOK		
AREAS		
AREAS CHECKED		
NO.		

MODEL: Default
FILE NAME: S:\Projects\2012 JOBS\12-97-S10013 QEI D6 IE Prime IL 97\92621\CADD\CADD Sheets\D692621-sht-XS HAZLETT 01.dgn

QUIGG ENGINEERING INC

USER NAME = RGoertz	DESIGNED - RG	REVISED -
	DRAWN - RG	REVISED -
PLOT SCALE = 20.0000 ' / in.	CHECKED - FBN	REVISED -
PLOT DATE = 5/8/2026	DATE - 05/08/2026	REVISED -

STATE OF ILLINOIS
DEPARTMENT OF TRANSPORTATION

HAZLETT RD
CROSS SECTIONS

SCALE: H 10 : V 5 | SHEET 2 OF 6 SHEETS | STA. 397+00.00 | TO STA. 398+00.00

F.A.P. RTE.	SECTION	COUNTY	TOTAL SHEETS	SHEET NO.
67	(S,W)R-2,W-2,PB	SANGAMON	412	394
		CONTRACT NO. 92621		
	ILLINOIS	FED. AID PROJECT		

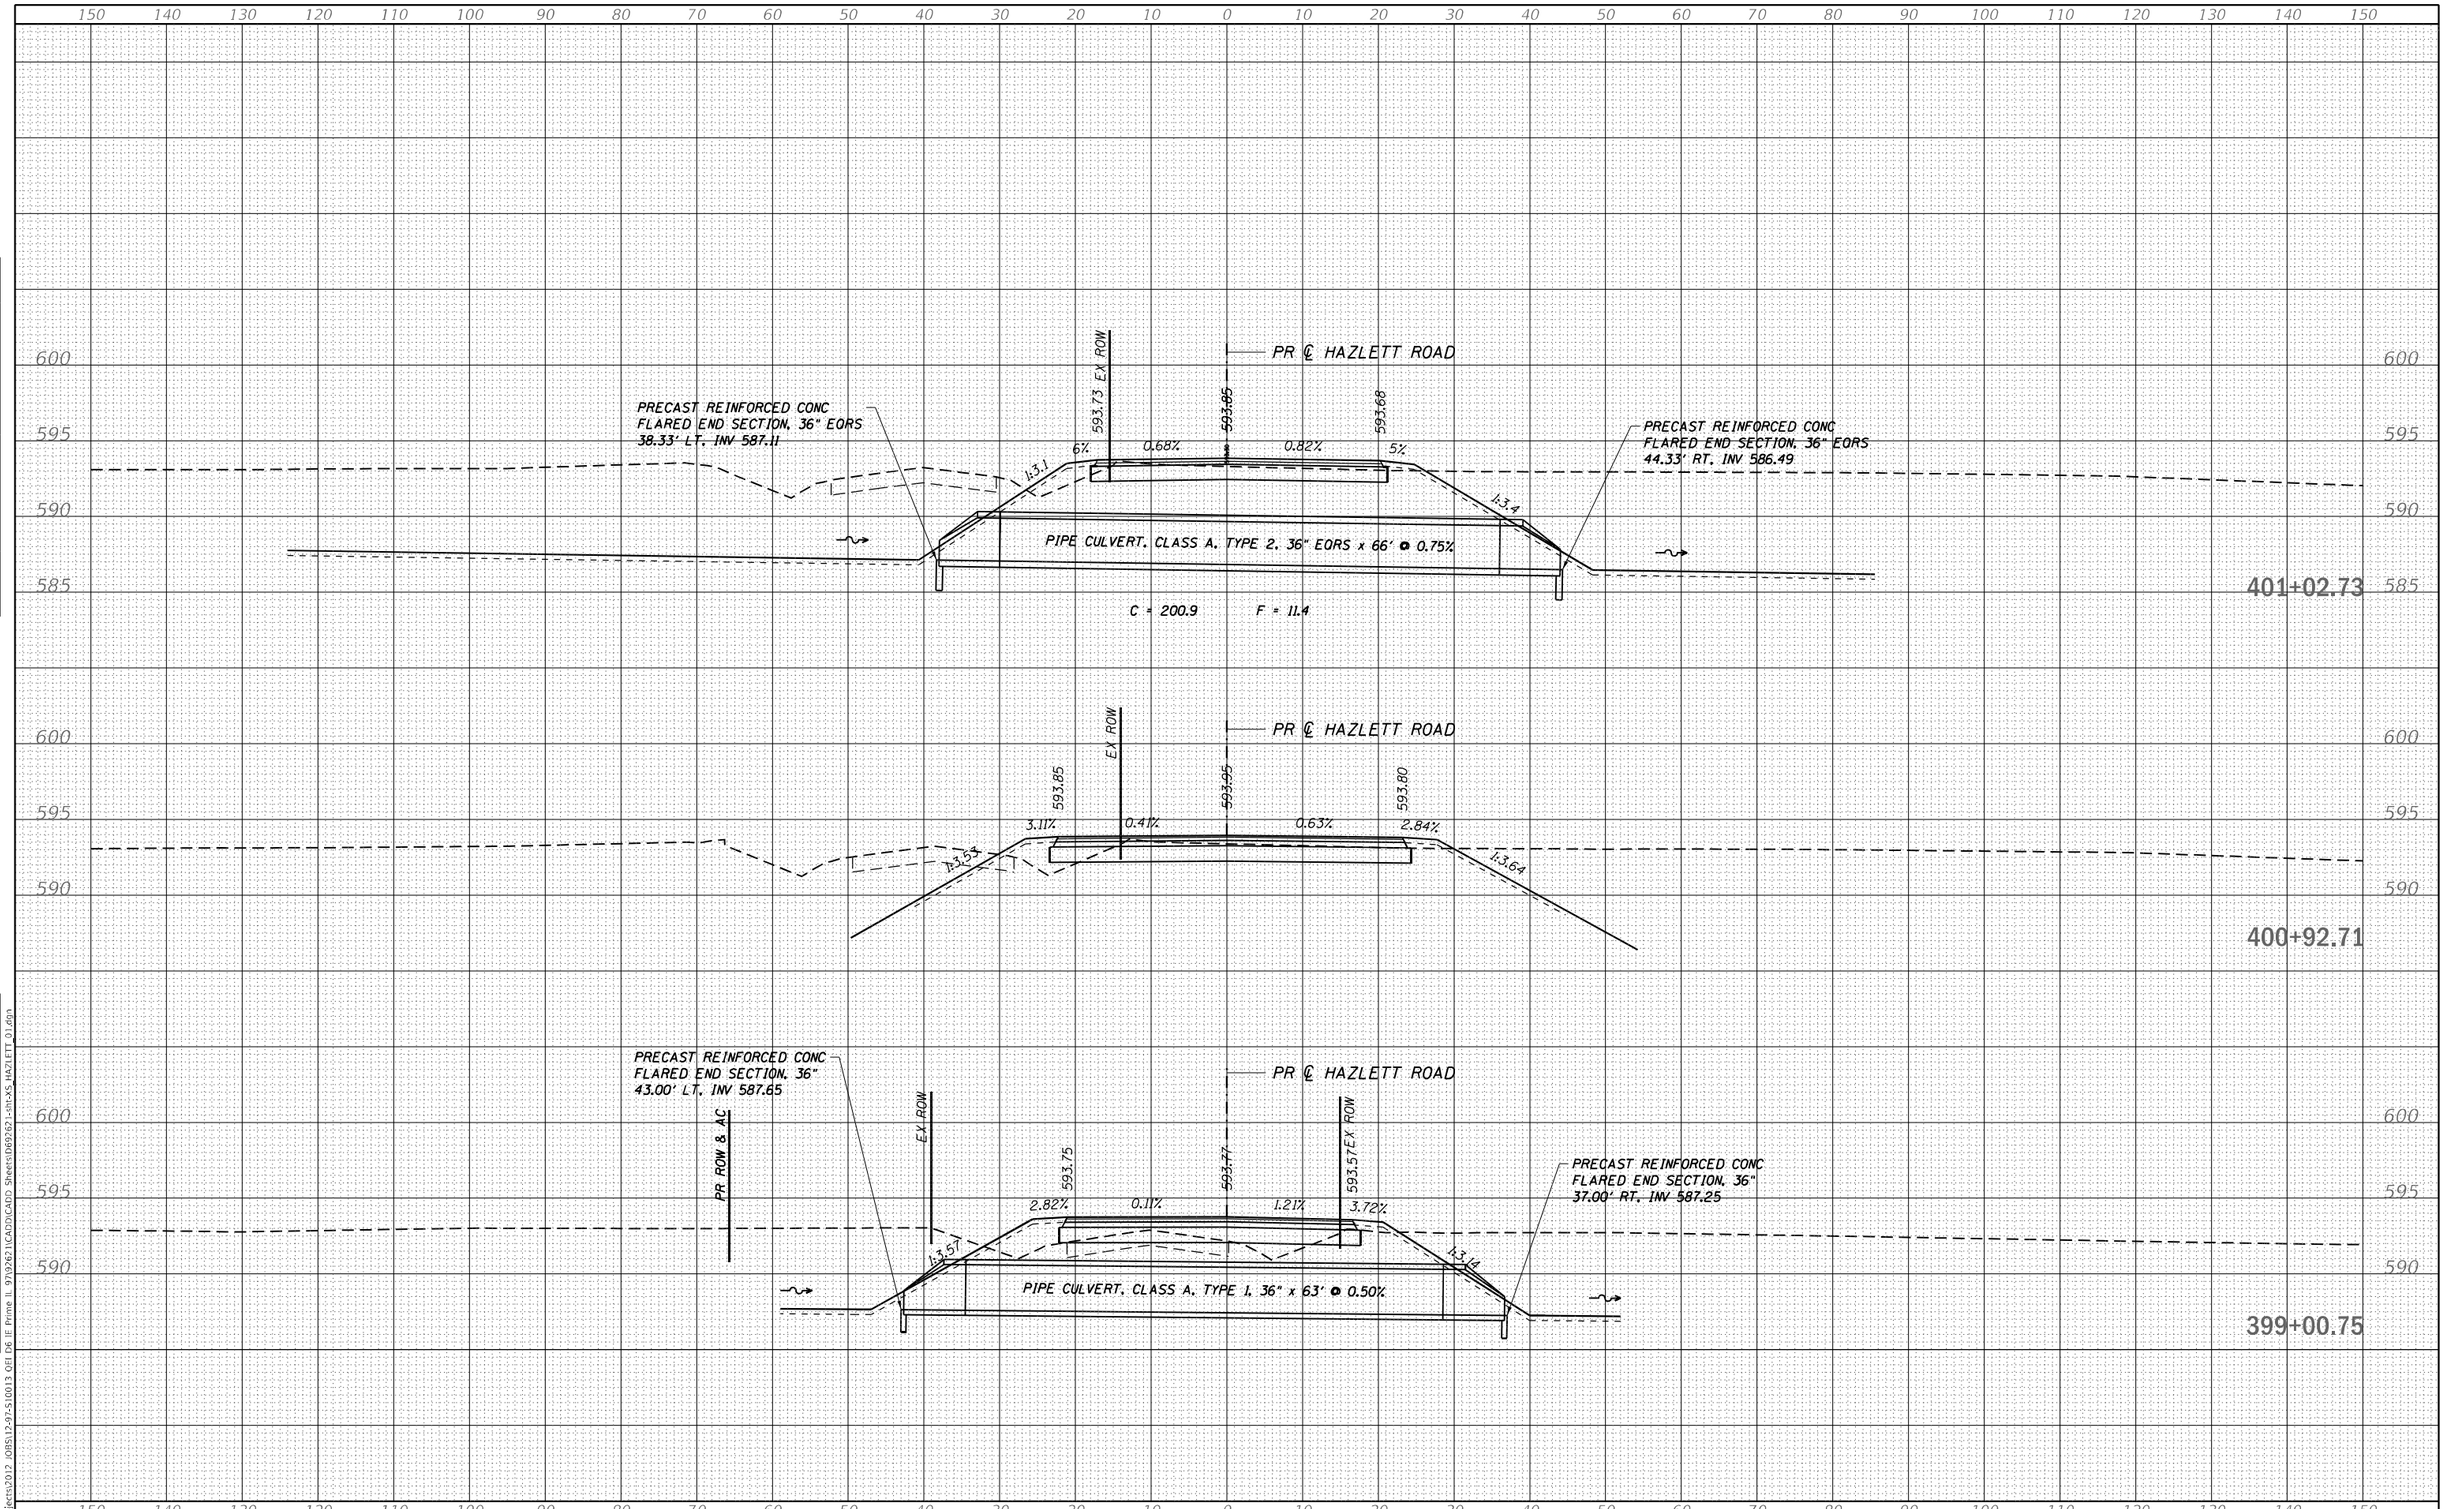

FINAL SURVEY	NOTE BOOK	NO.
SURVEYED		
PLOTTED		
TEMPLATE		
AREAS		
AREAS CHECKED		

ORIGINAL SURVEY	NOTE BOOK	NO.
SURVEYED		
PLOTTED		
TEMPLATE		
AREAS		
AREAS CHECKED		

MODEL: Default
FILE NAME: S:\Projects\2012 JOBS\12-97-5100\3 OFI D6 IE Prime IL 9193762\1CAD\DICADD Sheets\fd69262-1-dht-XS_HAZLETT_01.dgn

QUIGG ENGINEERING INC

USER NAME = RGoertz	DESIGNED - RG	REVISED -
	DRAWN - RG	REVISED -
PLOT SCALE = 20.0000 ' / in.	CHECKED - FBN	REVISED -
PLOT DATE = 5/8/2026	DATE - 05/08/2026	REVISED -

STATE OF ILLINOIS
DEPARTMENT OF TRANSPORTATION

HAZLETT RD
CROSS SECTIONS

SCALE: H 10 : V 5 | SHEET 3 OF 6 SHEETS | STA. 399+00.75 TO STA. 401+02.73

F.A.P. RTE.	SECTION	COUNTY	TOTAL SHEETS	SHEET NO.
67	(S,W)R-2,W-2,PB	SANGAMON	412	395
		CONTRACT NO. 92621		
	ILLINOIS	FED. AID PROJECT		

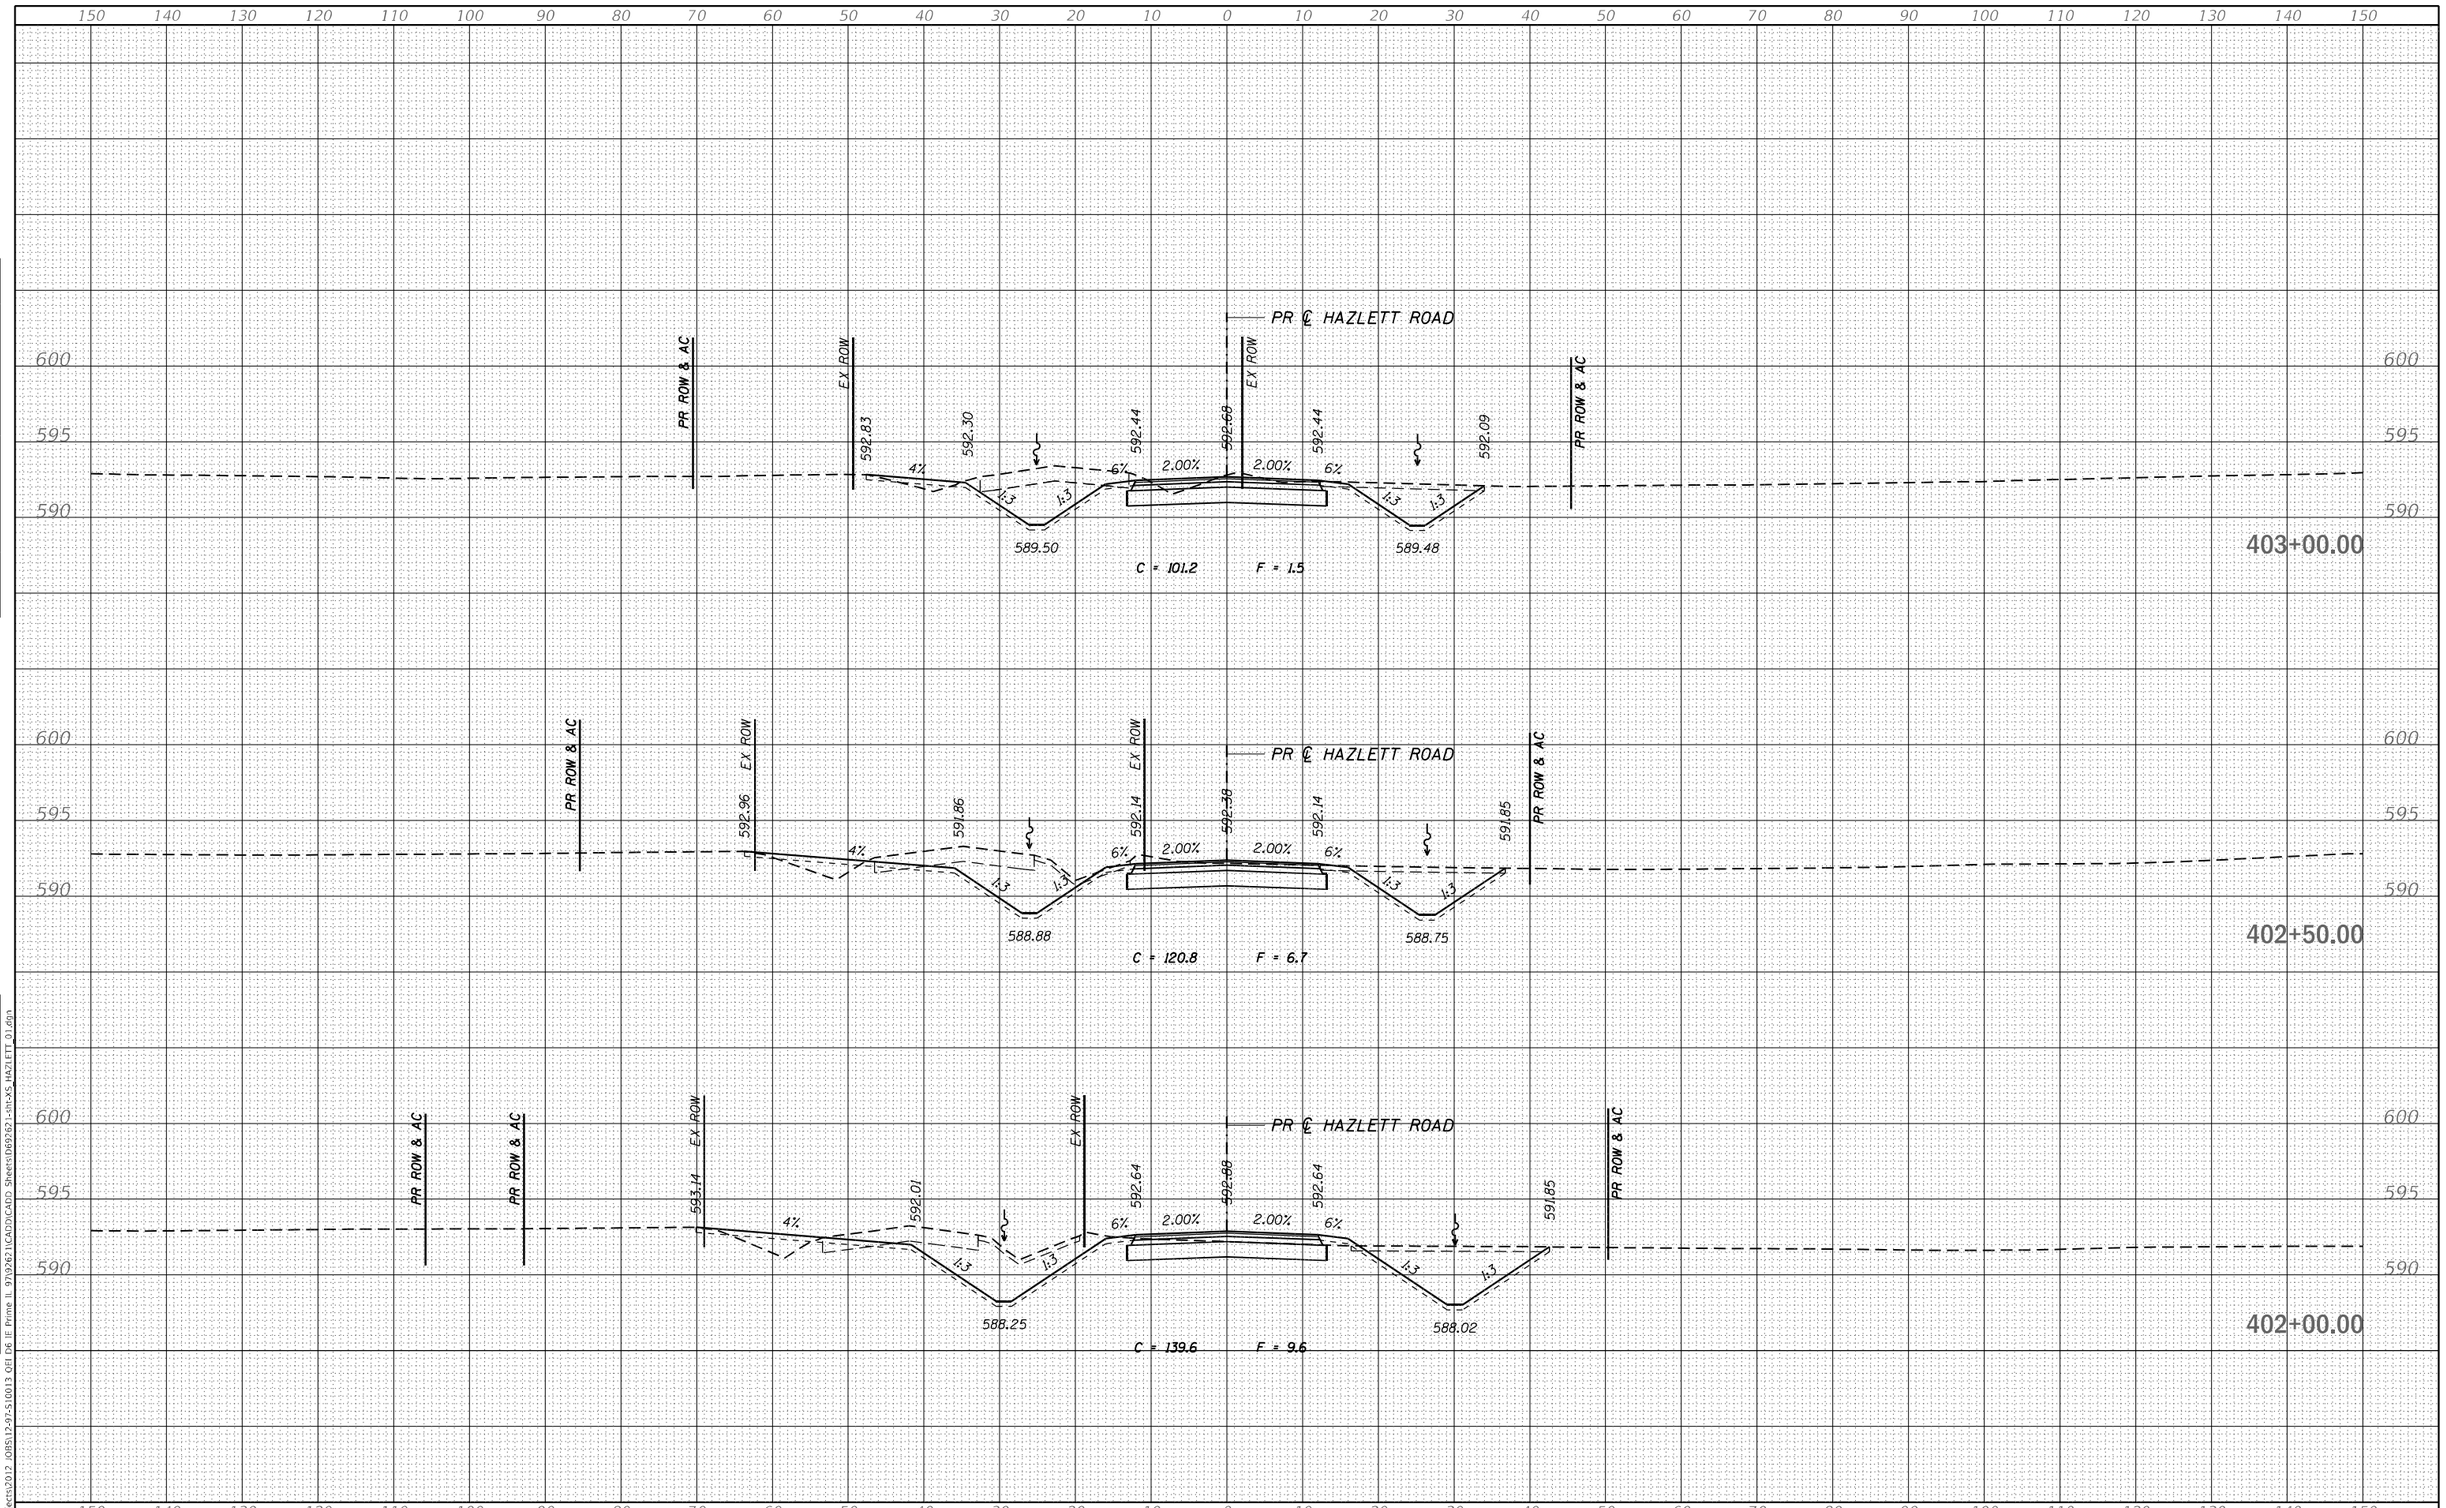

FINAL SURVEY	NOTE BOOK	NO.
SURVEYED		
PLOTTED		
TEMPLATE		
AREAS		
AREAS CHECKED		

BY	DATE

ORIGINAL SURVEY	NOTE BOOK	NO.
SURVEYED		
PLOTTED		
TEMPLATE		
AREAS		
AREAS CHECKED		

MODEL: Default
FILE NAME: S:\Projects\2012 JOBS\12-97-S\0013 QEI D6 IE Prime IL 97\92621\CADD\CADD Sheets\169262 1-Int-XS HAZLETT 01.dgn

QUIGG ENGINEERING INC

USER NAME = RGoertz	DESIGNED - RG	REVISED -	
	DRAWN - RG	REVISED -	
PLOT SCALE = 20.0000 ' / in.	CHECKED - FBN	REVISED -	
PLOT DATE = 5/8/2026	DATE - 05/08/2026	REVISED -	

STATE OF ILLINOIS
DEPARTMENT OF TRANSPORTATION

HAZLETT RD
CROSS SECTIONS

SCALE: H 10 : V 5 | SHEET 4 OF 6 SHEETS | STA. 402+00.00 | TO STA. 403+00.00

F.A.P. RTE.	SECTION	COUNTY	TOTAL SHEETS	SHEET NO.
67	(S,W)R-2,W-2,PB	SANGAMON	412	396
		CONTRACT NO. 92621		
		ILLINOIS	FED. AID PROJECT	

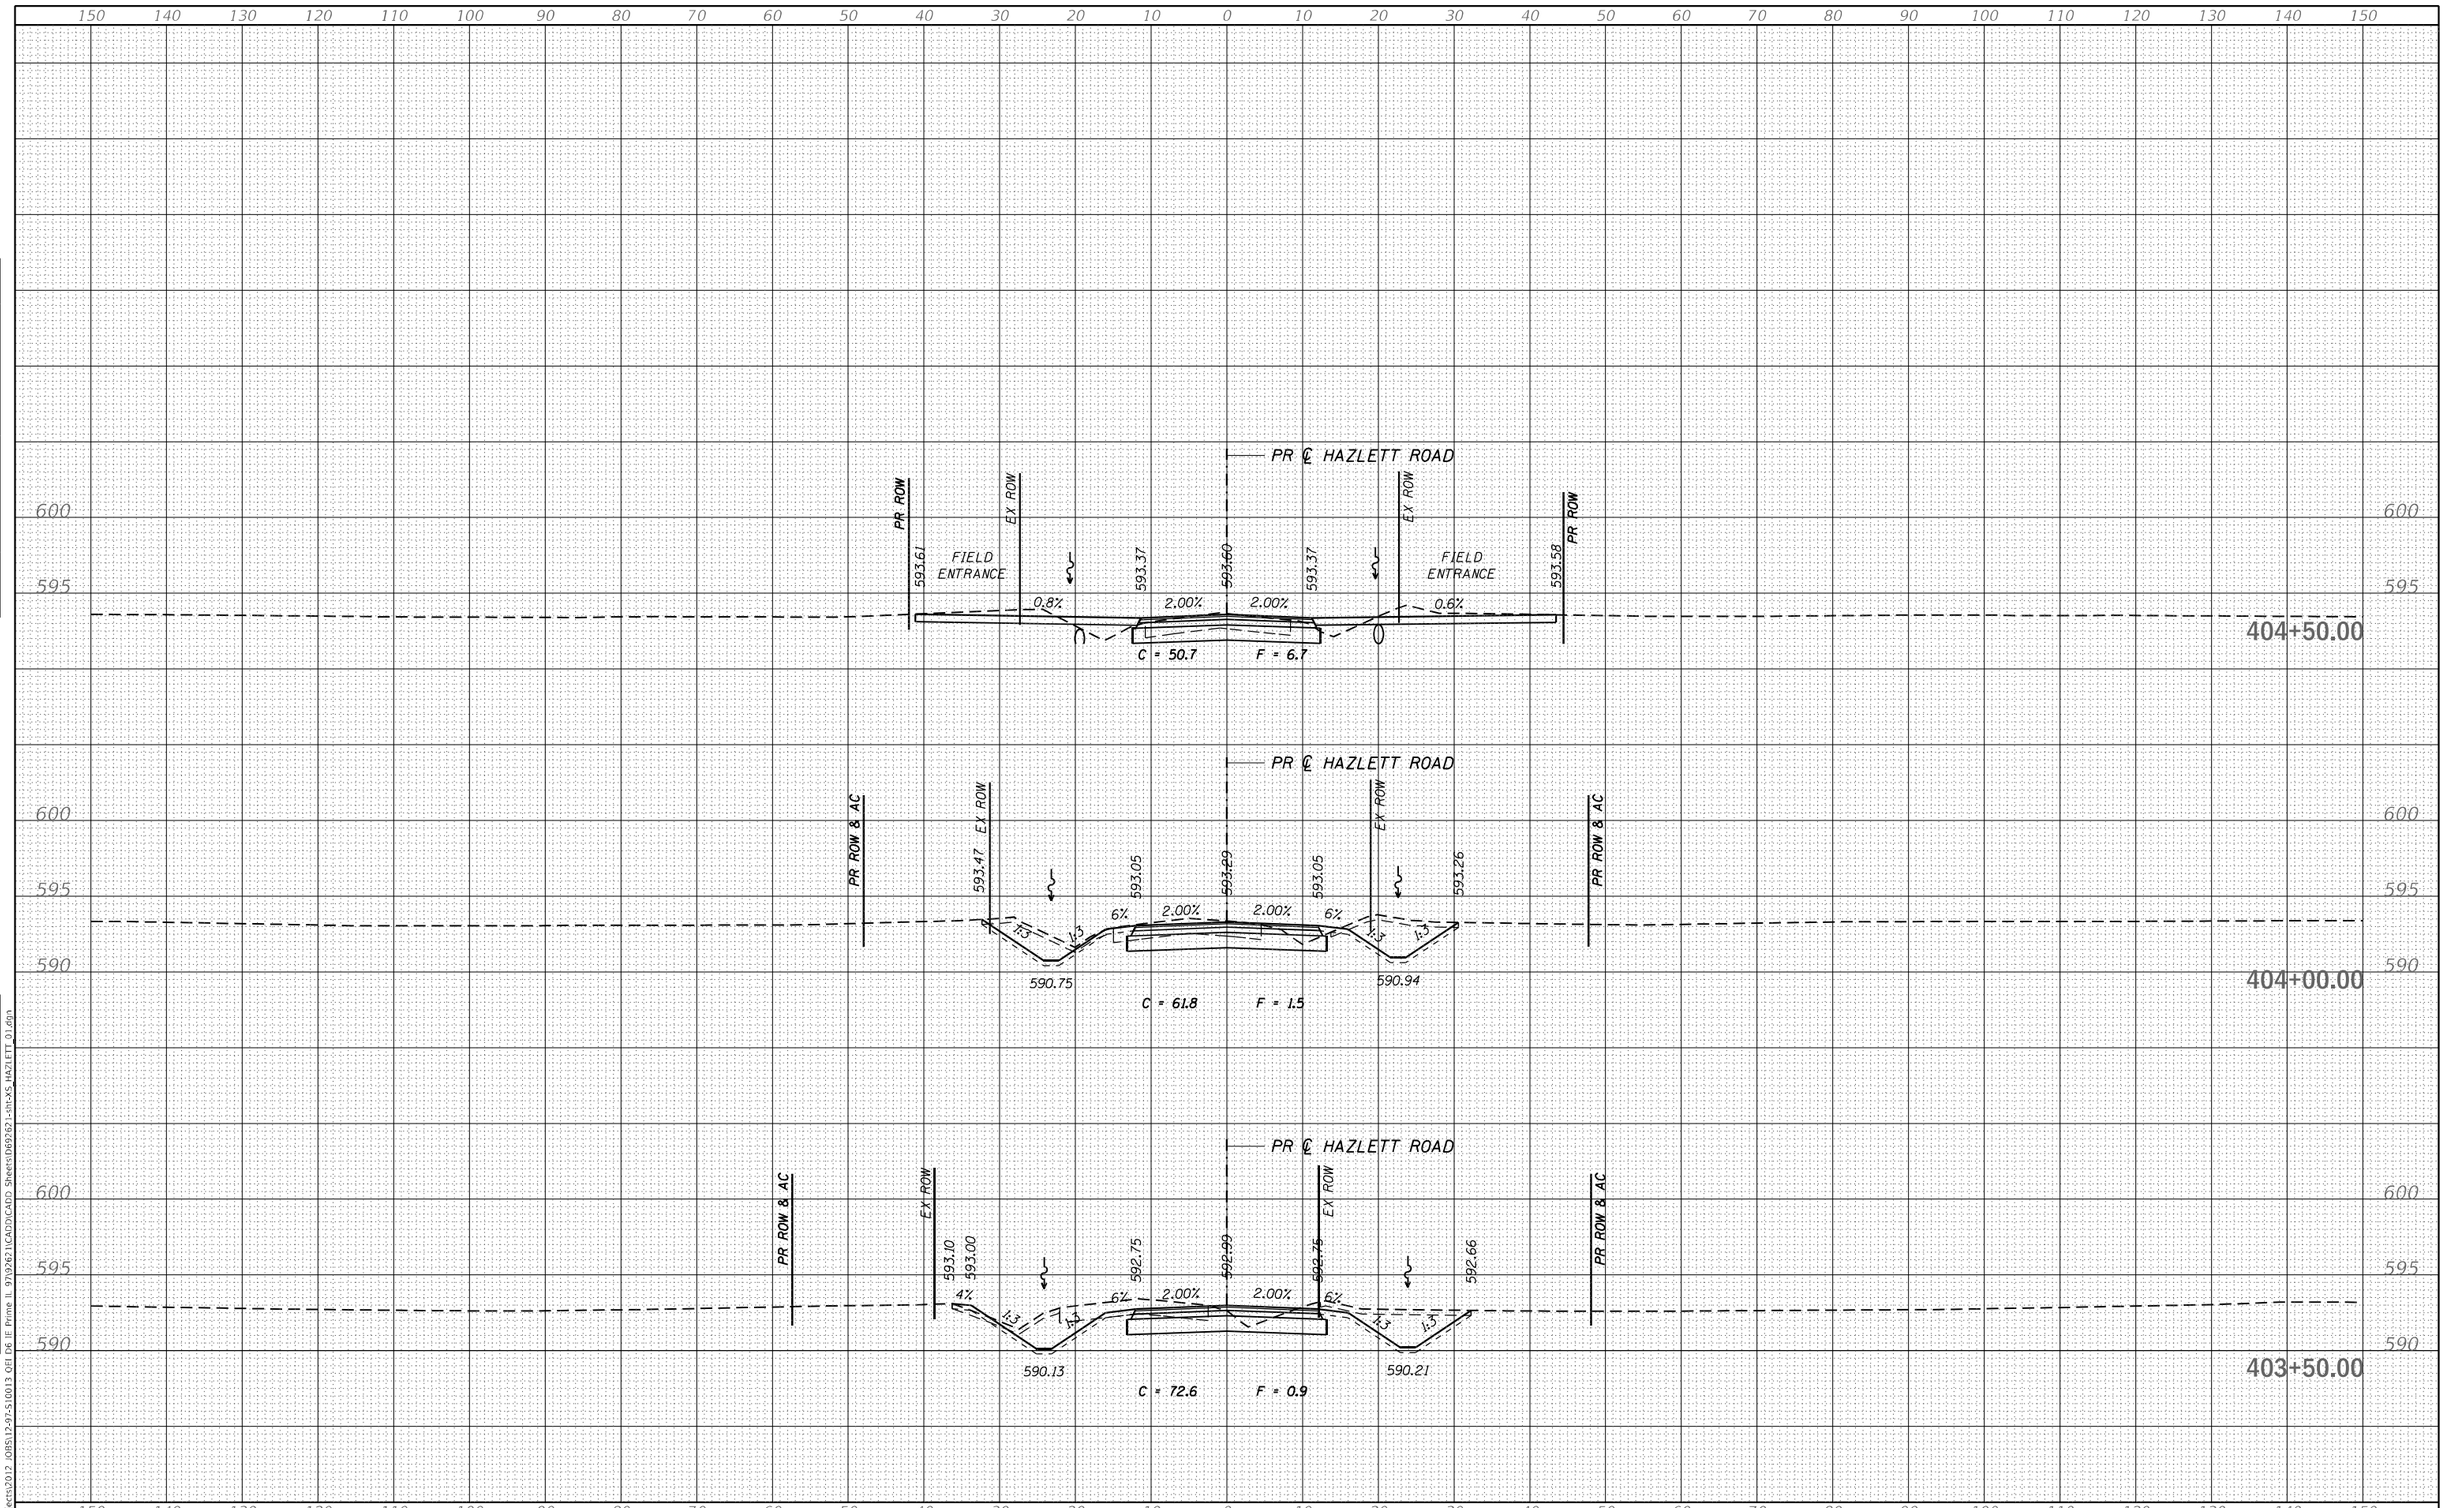

QUIGG ENGINEERING INC	USER NAME = RGoertz	DESIGNED - RG	REVISED -
		DRAWN - RG	REVISED -
	PLOT SCALE = 20.0000 ' / in.	CHECKED - FBN	REVISED -
	PLOT DATE = 5/8/2026	DATE - 05/08/2026	REVISED -

STATE OF ILLINOIS
DEPARTMENT OF TRANSPORTATION

HAZLETT RD
CROSS SECTIONS

SCALE: H 10 : V 5 | SHEET 5 OF 6 SHEETS | STA. 403+50.00 | TO STA. 404+50.00

F.A.P. RTE.	SECTION	COUNTY	TOTAL SHEETS	SHEET NO.
67	(S,W)R-2,W-2,PB	SANGAMON	412	397
		CONTRACT NO. 92621		
	ILLINOIS	FED. AID PROJECT		

FINAL SURVEY — NOTE BOOK — NO. — SURVEYED — PLOTTED — TEMPLATE — AREAS — AREAS CHECKED — BY — DATE

ORIGINAL SURVEY — NOTE BOOK — NO. — SURVEYED — PLOTTED — TEMPLATE — AREAS — AREAS CHECKED — BY — DATE

MODEL: Default
FILE NAME: S:\Projects\2012 JOBS\12-97-S10013 QFI D6 IE Prime IL 97\92621\CADD\CADD Sheets\169767-1-sht-XS HAZLETT 01.dgn

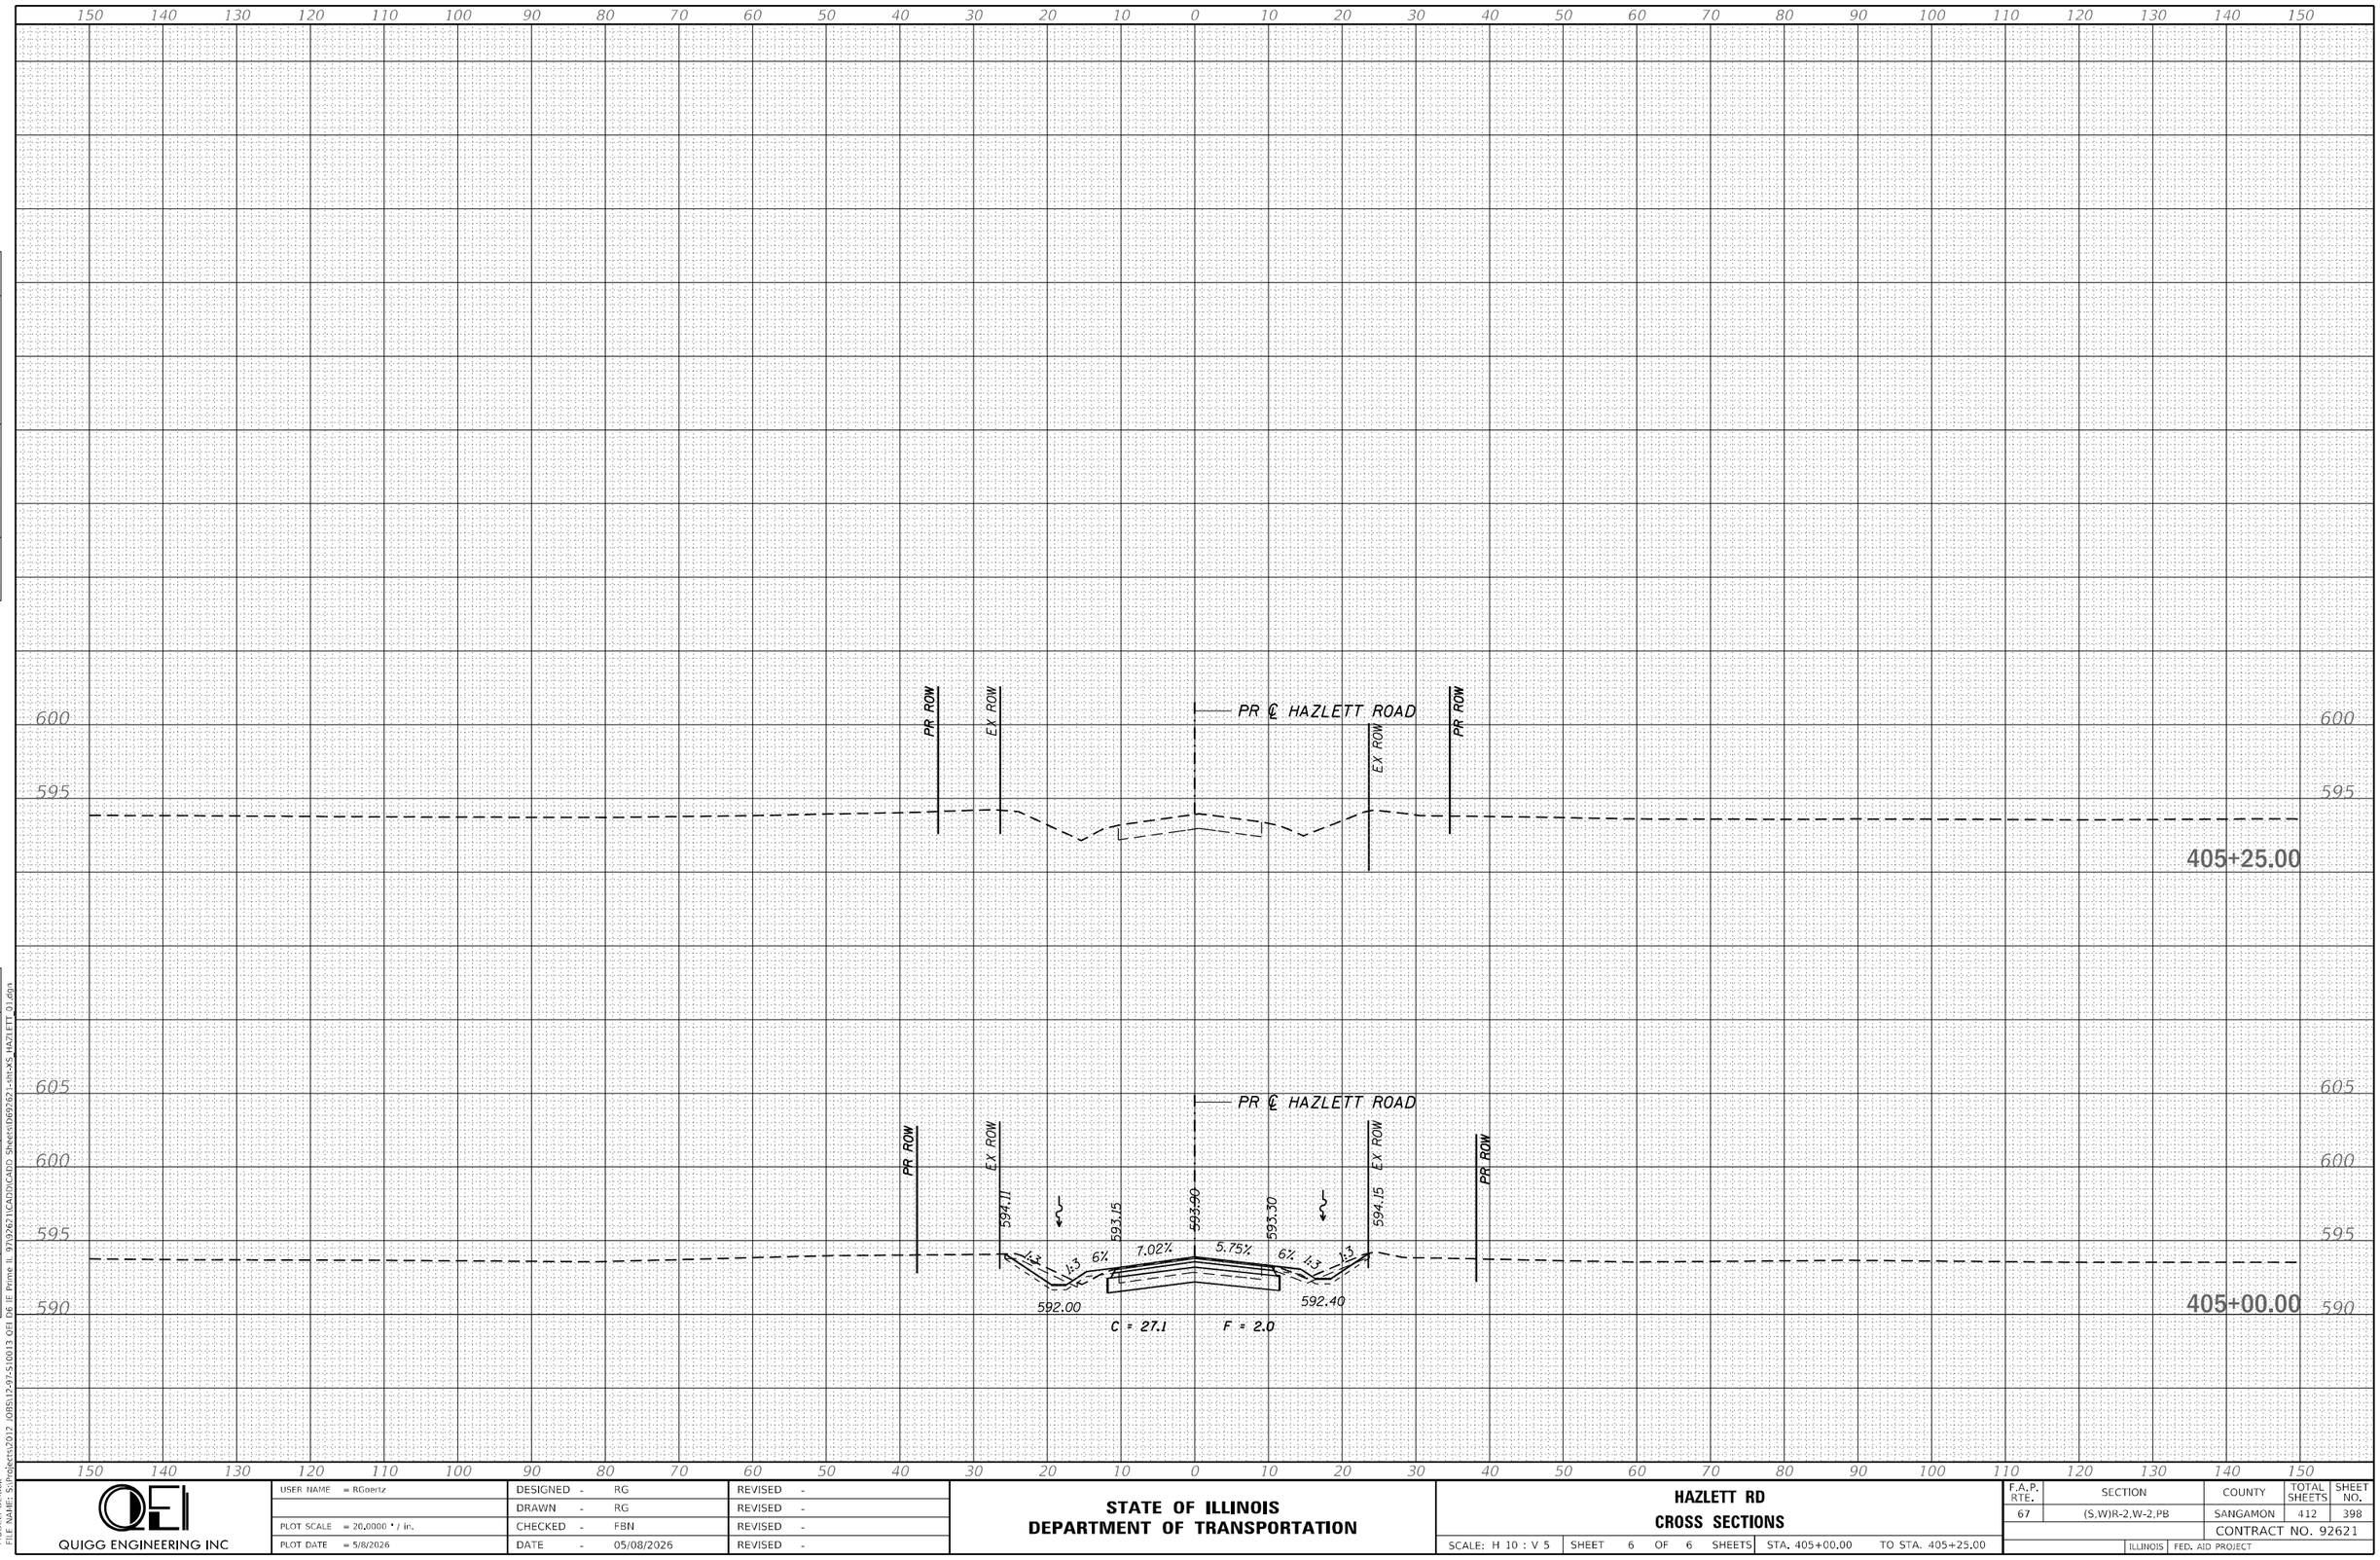

FINAL SURVEY		BY	DATE
NOTE BOOK	SURVEYED		
NO.	PLOTTED		
	TEMPLATE		
	AREAS		
	AREAS CHECKED		

ORIGINAL SURVEY		BY	DATE
NOTE BOOK	SURVEYED		
NO.	PLOTTED		
	TEMPLATE		
	AREAS		
	AREAS CHECKED		

MODEL: Default
FILE NAME: S:\Projects\2012 JOBS\12-97-5100\3 Oct D6 IE Prime IL 97\92621\CADD\CADD Sheets\069262-1-sht-XS HAZLETT 01.dgn

QUIGG ENGINEERING INC

USER NAME = RGoertz	DESIGNED - RG	REVISED -	
	DRAWN - RG	REVISED -	
PLOT SCALE = 20.0000 ' / in.	CHECKED - FBN	REVISED -	
PLOT DATE = 5/8/2026	DATE - 05/08/2026	REVISED -	

STATE OF ILLINOIS
DEPARTMENT OF TRANSPORTATION

HAZLETT RD
CROSS SECTIONS

SCALE: H 10 : V 5 | SHEET 6 OF 6 SHEETS | STA. 405+00.00 | TO STA. 405+25.00

F.A.P. RTE.	SECTION	COUNTY	TOTAL SHEETS	SHEET NO.
67	(S,W)R-2,W-2,PB	SANGAMON	412	398
		CONTRACT NO. 92621		
	ILLINOIS	FED. AID PROJECT		

150 140 130 120 110 100 90 80 70 60 50 40 30 20 10 0 10 20 30 40 50 60 70 80 90 100 110 120 130 140 150

595
590
585

PR ℄ KOKE MILL ROAD

PR ROW | EX ROW | EX ROW | PR ROW

587.78 | 588.50 | 588.72 | 588.50 | 587.68

4% | 2.00% | 2.00% | 4%

1:3 | 1:3 | 1:3 | 1:3

585.84 | 585.84

C = 40.9 F = 7.7

197+00.00

PR ℄ KOKE MILL ROAD

PR ROW | EX ROW | EX ROW | PR ROW

587.75 | 587.93 | 588.45 | 588.10 | 587.79

4% | 5.40% | 3.68% | 4%

1:3 | 1:3 | 1:3 | 1:3

586.70 | 587.00

C = 20.7 F = 2.3

196+50.00

PR ℄ KOKE MILL ROAD

PR ROW | EX ROW | EX ROW | PR ROW

196+25.00

150 140 130 120 110 100 90 80 70 60 50 40 30 20 10 0 10 20 30 40 50 60 70 80 90 100 110 120 130 140 150

FINAL SURVEY
NOTE BOOK
NO.
SURVEYED
PLOTTED
TEMPLATE
AREAS
AREAS CHECKED
BY
DATE

ORIGINAL SURVEY
NOTE BOOK
NO.
SURVEYED
PLOTTED
TEMPLATE
AREAS
AREAS CHECKED

MODEL: Default
FILE NAME: S:\Projects\2012 JOB\5117-97-5\0013 QEI DR IE Prime IL 97\92621\CADD\CADD Sheets\d69262 1-sht-XS KOKE MILL 01.dgn

QUIGG ENGINEERING INC

USER NAME = RGoertz	DESIGNED - RG	REVISED -	
	DRAWN - RG	REVISED -	
PLOT SCALE = 20.0000 ' / in.	CHECKED - FBN	REVISED -	
PLOT DATE = 5/8/2026	DATE - 05/08/2026	REVISED -	

STATE OF ILLINOIS
DEPARTMENT OF TRANSPORTATION

KOKE MILL RD
CROSS SECTIONS

SCALE: H 10 : V 5 | SHEET 1 OF 3 SHEETS | STA. 196+25.00 TO STA. 197+00.00

F.A.P. RTE.	SECTION	COUNTY	TOTAL SHEETS	SHEET NO.
67	(S,W)R-2,W-2,PB	SANGAMON	412	399
		CONTRACT NO. 92621		
	ILLINOIS	FED. AID PROJECT		

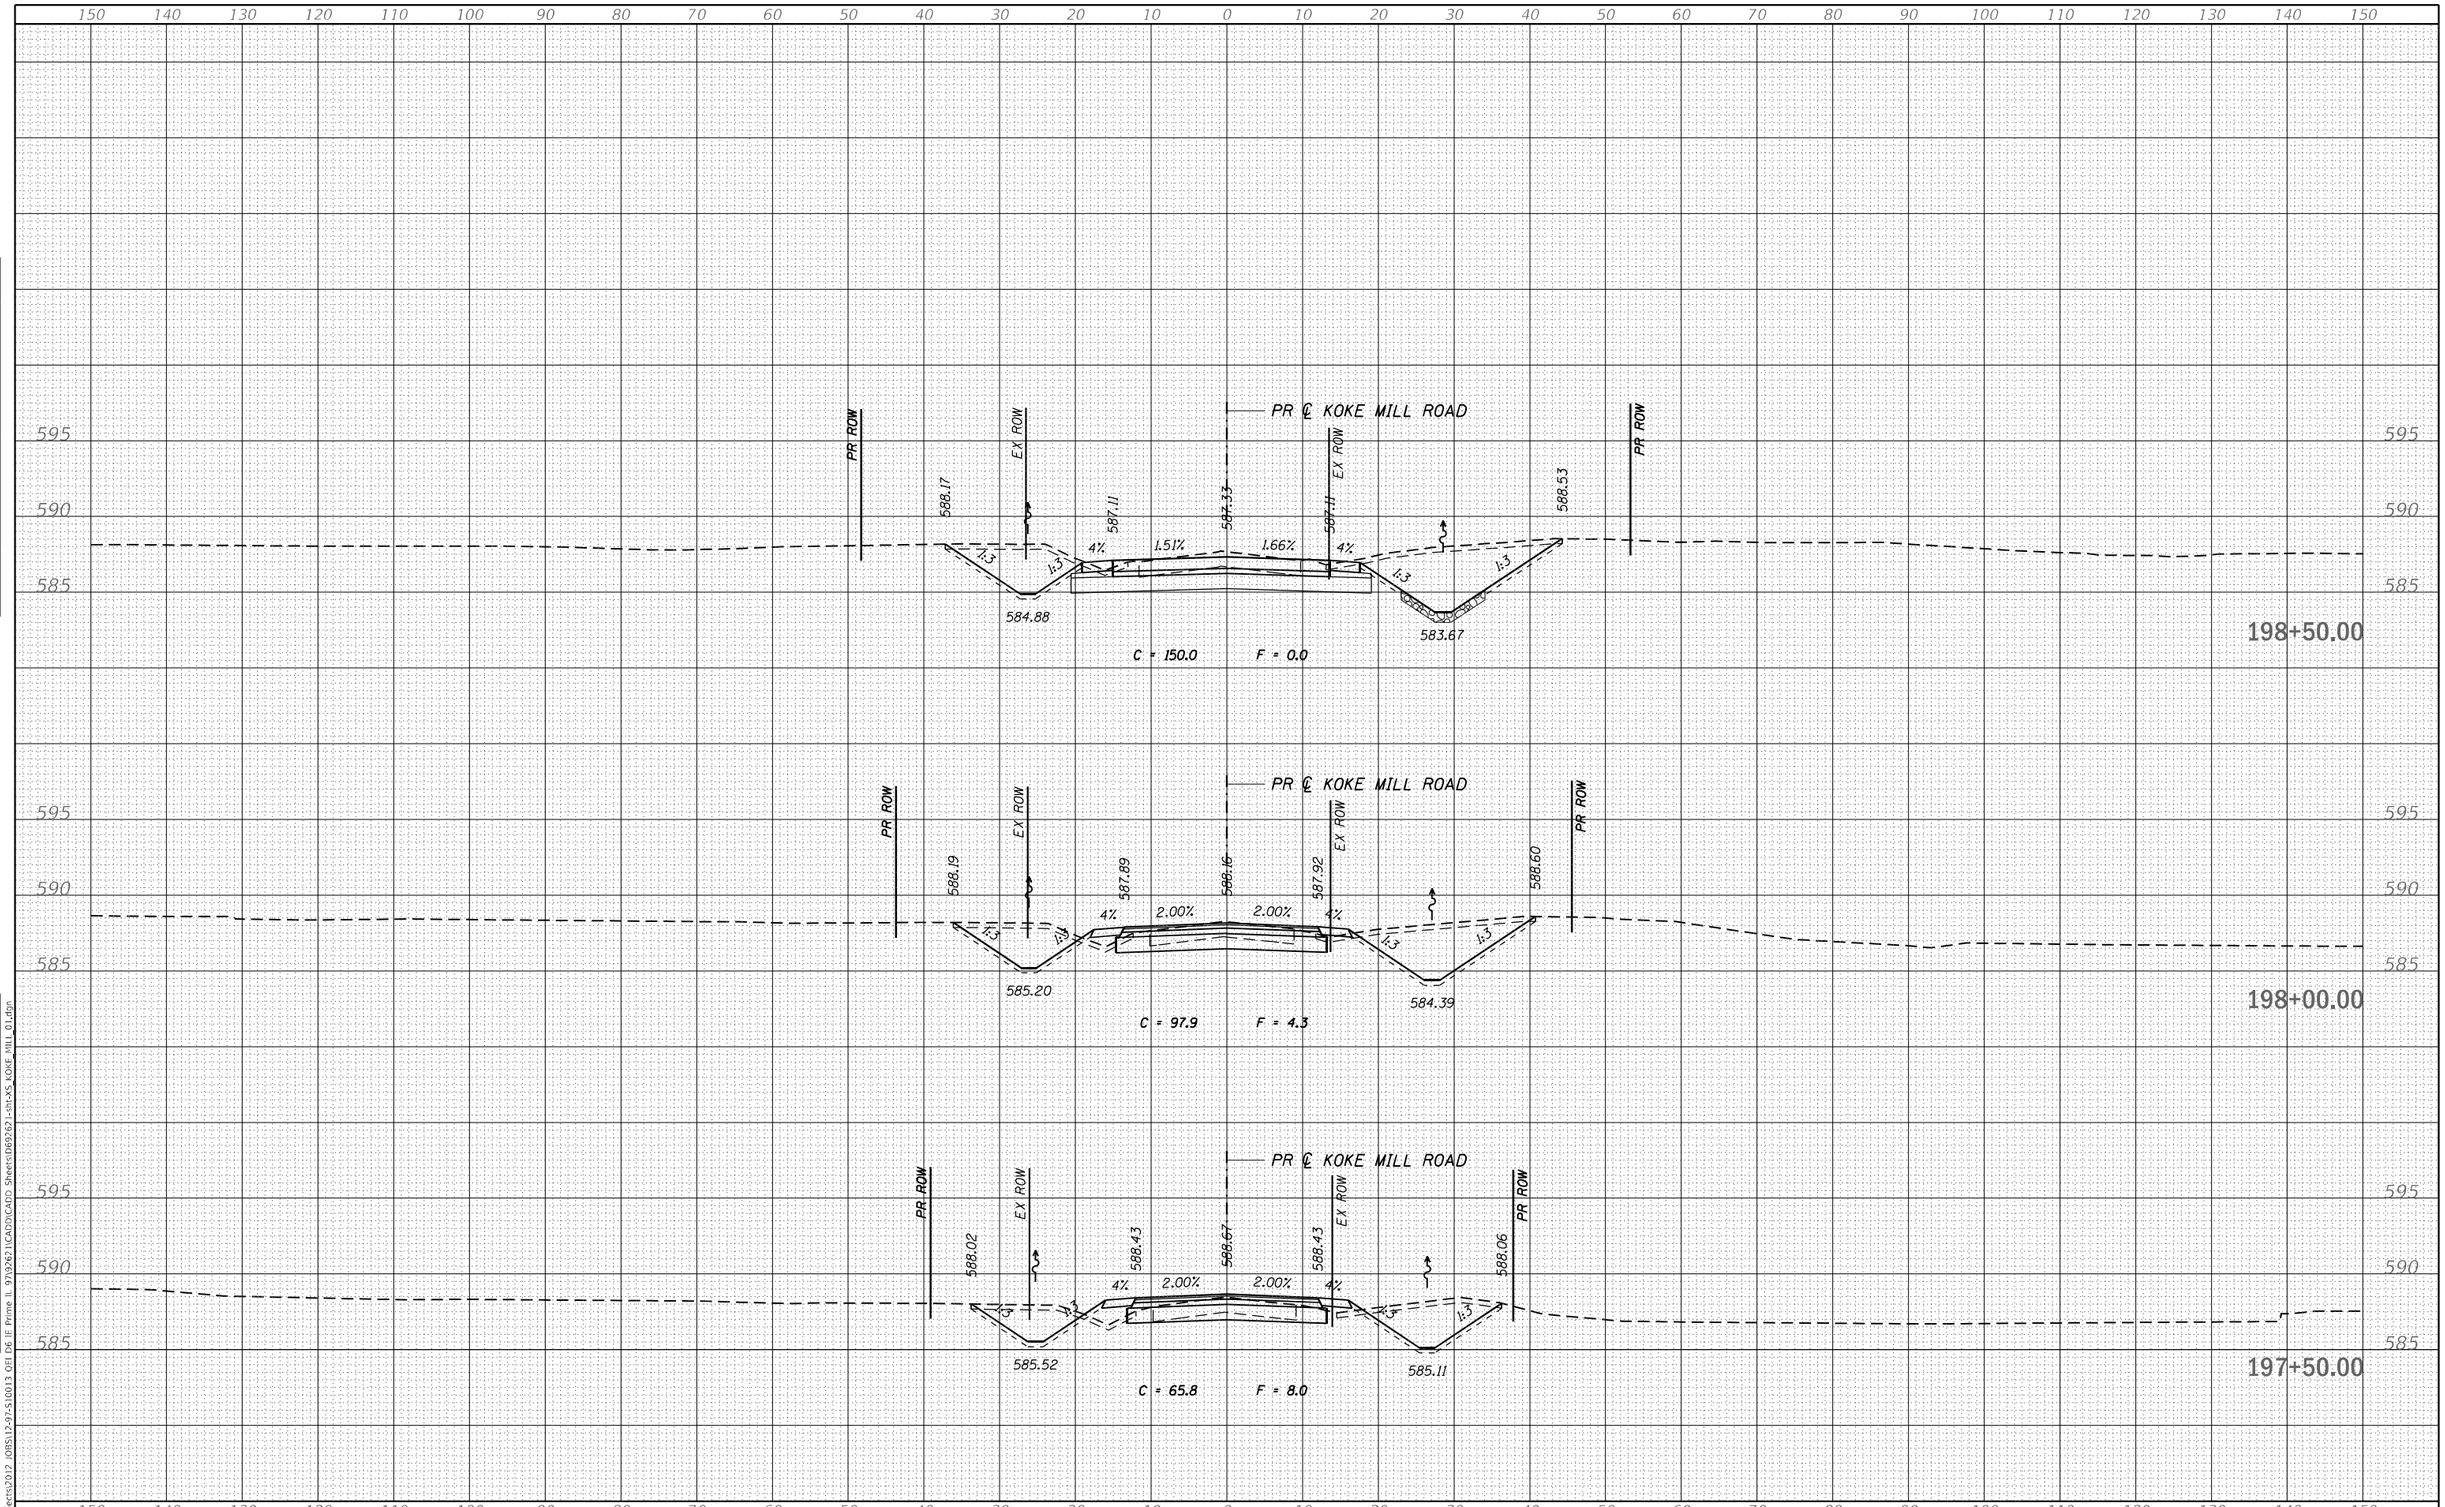

ORIGINAL SURVEY	BY	DATE
SURVEYED		
PLOTTED		
TEMPLATE		
NOTE BOOK		
AREAS		
NO.	AREAS CHECKED	

MODEL: Default
FILE NAME: S:\Projects\2012 JOBS\12-97-S10013 QEI D6 IE Prime IL 97\92621\CADD\CADD Sheets\D692621-sht-XS KOKE MILL 01.dgn

QUIGG ENGINEERING INC	USER NAME = RGoertz	DESIGNED - RG	REVISED -
		DRAWN - RG	REVISED -
	PLOT SCALE = 20.0000 ' / in.	CHECKED - FBN	REVISED -
	PLOT DATE = 5/8/2026	DATE - 05/08/2026	REVISED -

STATE OF ILLINOIS
DEPARTMENT OF TRANSPORTATION

KOKE MILL RD
CROSS SECTIONS

SCALE: H 10 : V 5 | SHEET 2 OF 3 SHEETS | STA. 197+50.00 TO STA. 198+50.00

F.A.P. RTE.	SECTION	COUNTY	TOTAL SHEETS	SHEET NO.
67	(S,W)R-2,W-2,PB	SANGAMON	412	400
		CONTRACT NO. 92621		
	ILLINOIS	FED. AID PROJECT		

FINAL SURVEY	NOTE BOOK	NO.
SURVEYED	PLOTTED	
PLOTTED	TEMPLATE	
TEMPLATE	AREAS	
AREAS	AREAS CHECKED	

BY	DATE

ORIGINAL SURVEY	NOTE BOOK	NO.
SURVEYED	PLOTTED	
PLOTTED	TEMPLATE	
TEMPLATE	AREAS	
AREAS	AREAS CHECKED	

BY	DATE

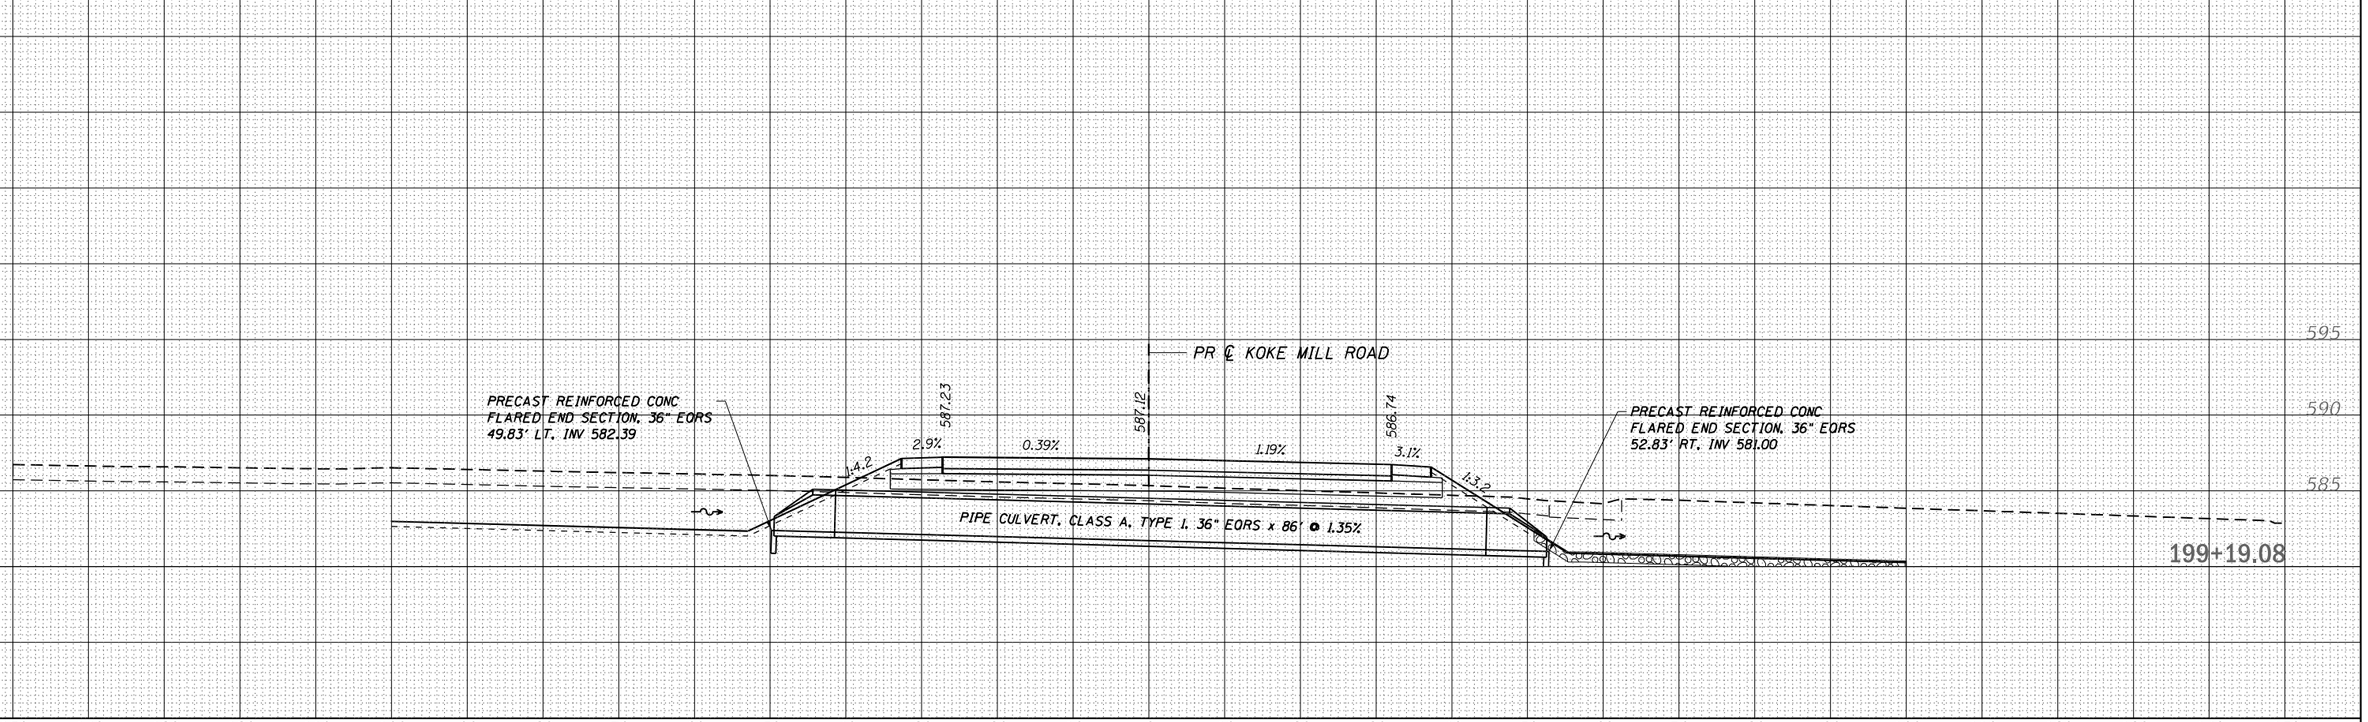

MODEL: Default
FILE NAME: S:\Projects\2012 JOBS\17-97-5\0013 QEI DR IE Prime IL 97\0262\1CAD\DrCAD\ Sheets\D69262-1-sht-XS_KOKE_MILL_01.dgn

QUIGG ENGINEERING INC

USER NAME = RGoertz	DESIGNED - RG	REVISED -	
	DRAWN - RG	REVISED -	
PLOT SCALE = 20.0000 ' / in.	CHECKED - FBN	REVISED -	
PLOT DATE = 5/8/2026	DATE - 05/08/2026	REVISED -	

STATE OF ILLINOIS
DEPARTMENT OF TRANSPORTATION

KOKE MILL RD
CROSS SECTIONS

SCALE: H 10 : V 5 | SHEET 3 OF 3 SHEETS | STA. 199+19.08 | TO STA. 199+19.08

F.A.P. RTE.	SECTION	COUNTY	TOTAL SHEETS	SHEET NO.
67	(S,W)R-2,W-2,PB	SANGAMON	412	401
		CONTRACT NO. 92621		
	ILLINOIS	FED. AID PROJECT		

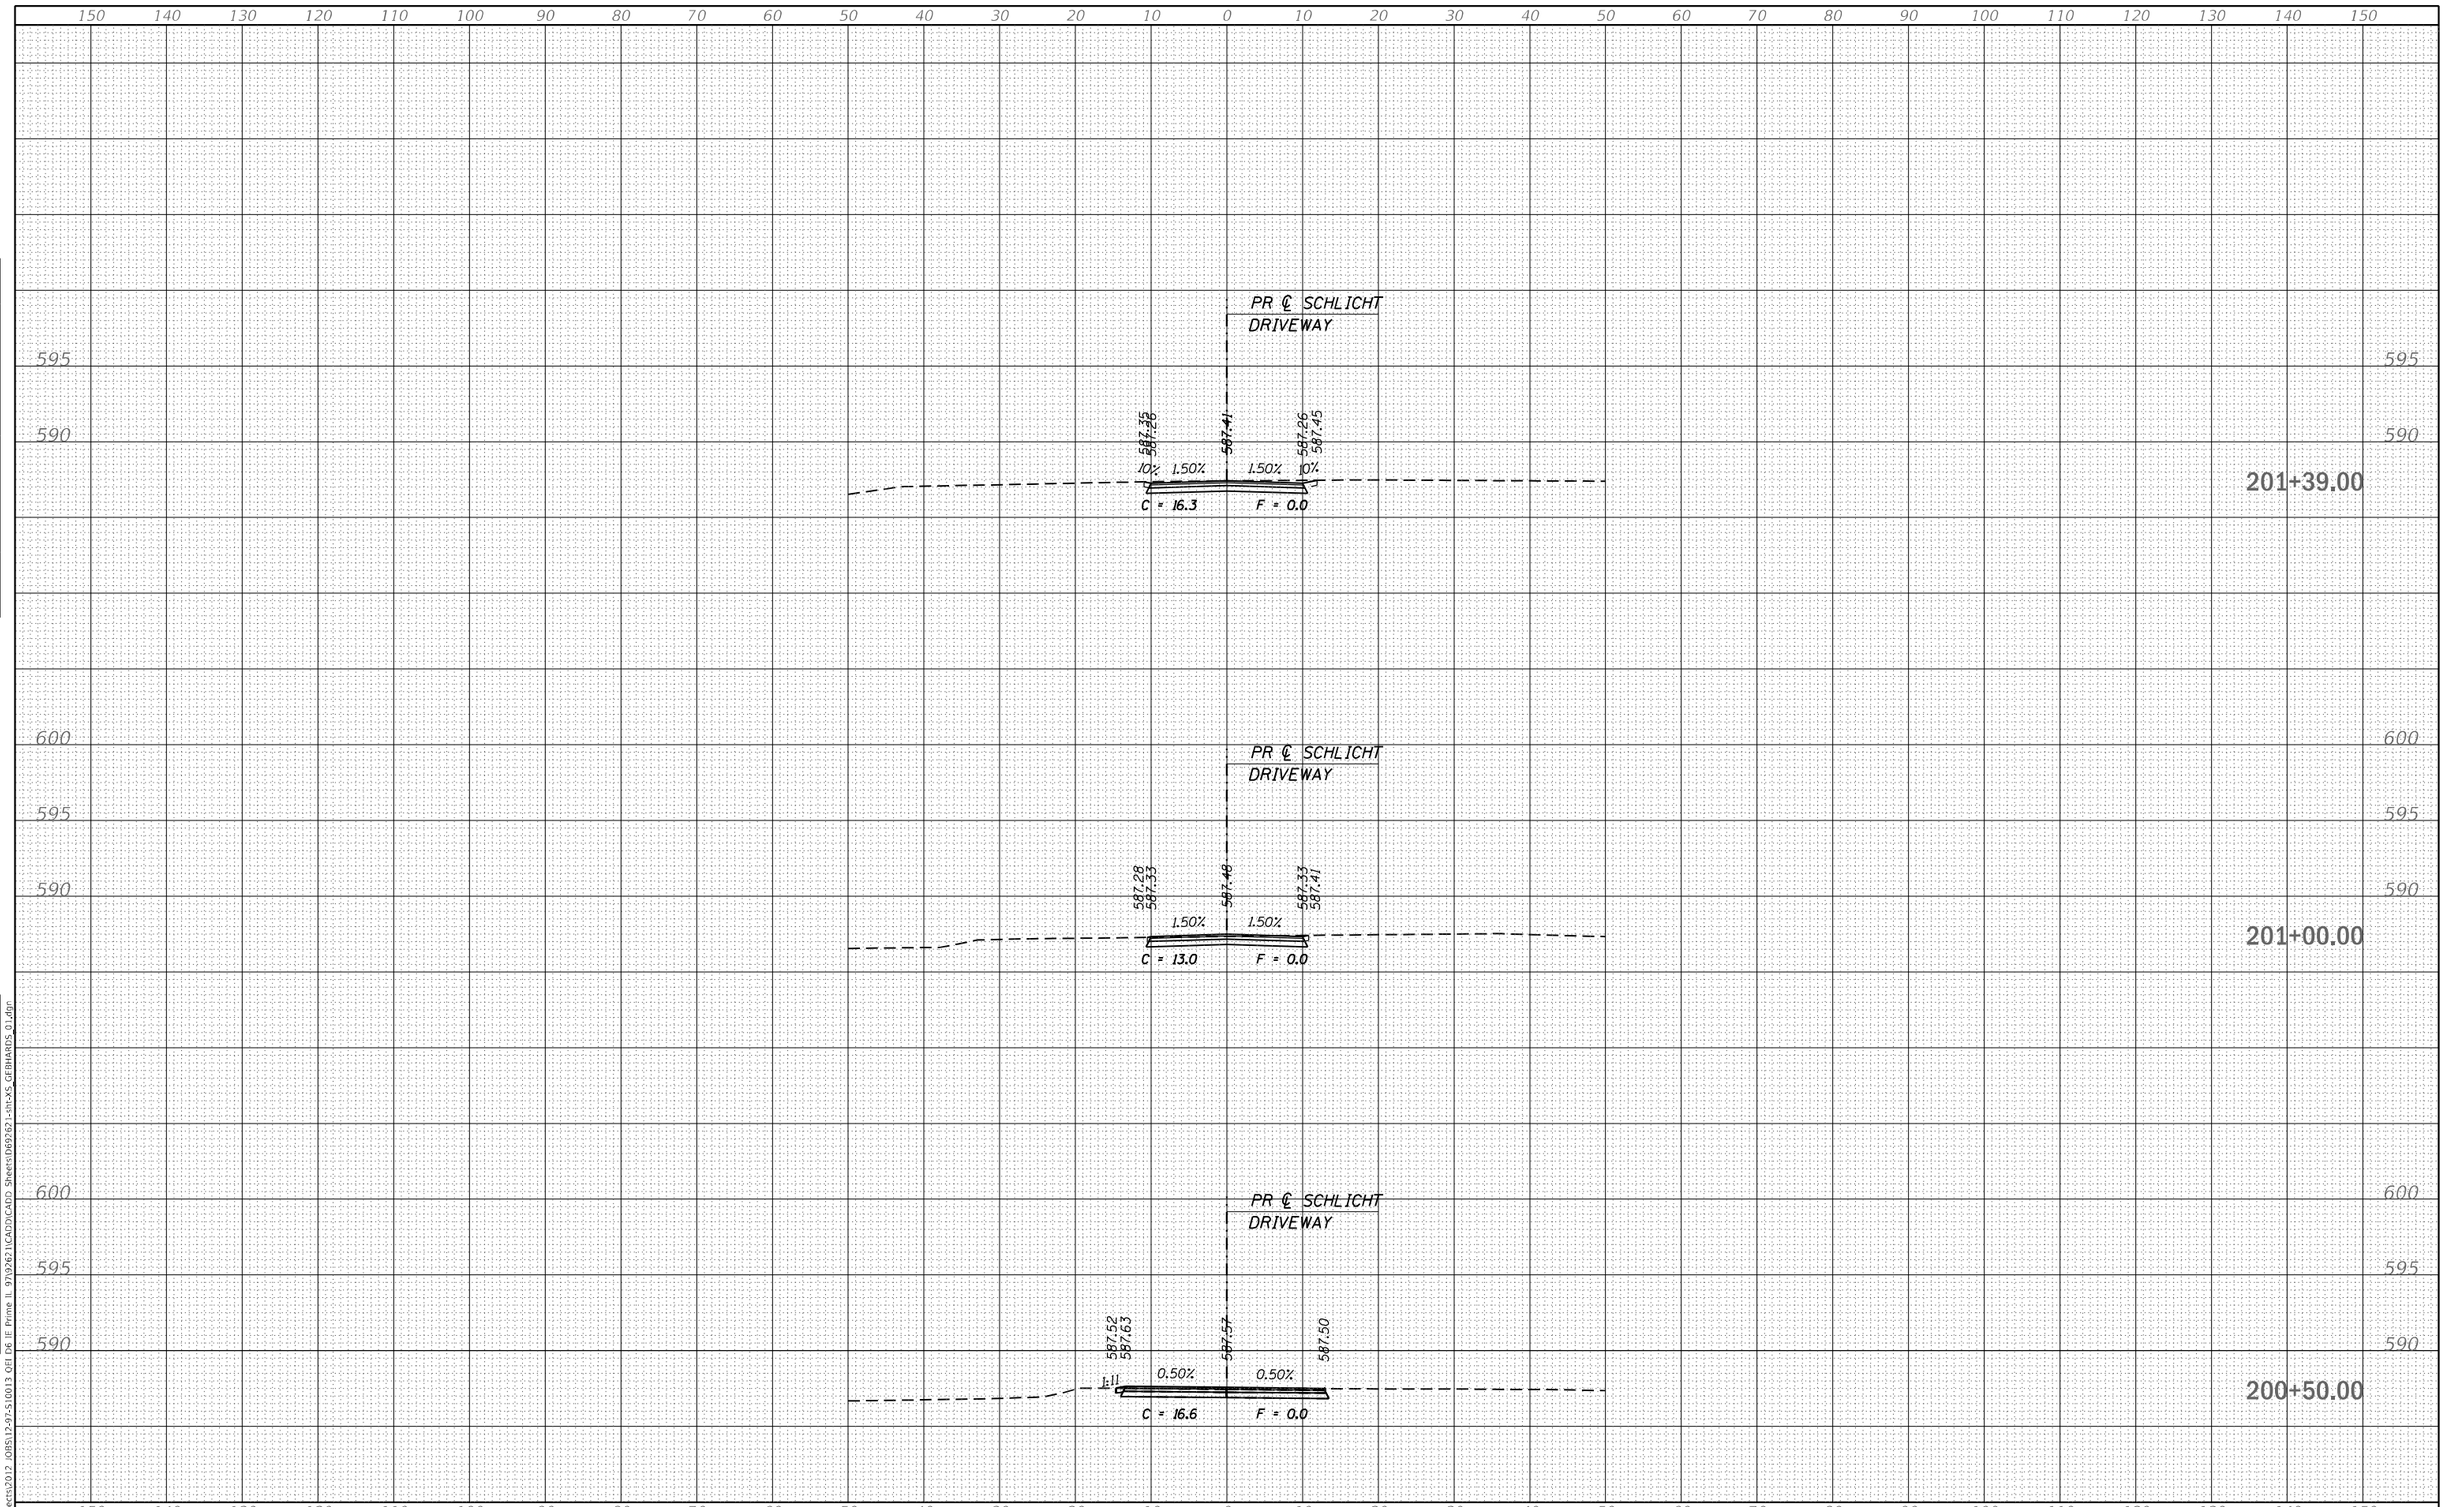

FINAL SURVEY	BY	DATE
SURVEYED		
PLOTTED		
TEMPLATE		
AREAS		
AREAS CHECKED		
NOTE BOOK		
NO.		

ORIGINAL SURVEY	BY	DATE
SURVEYED		
PLOTTED		
TEMPLATE		
AREAS		
AREAS CHECKED		
NOTE BOOK		
NO.		

NODE: Default
FILE NAME: S:\Projects\2012 JOBS\12-97-510013 QFI D6 IE Prime IL 9719767\CADD\CADD Sheets\fd69262-sht-XS GFBHA8DS 01.dgn

QUIGG ENGINEERING INC

USER NAME = RGoertz	DESIGNED - RG	REVISED -	
	DRAWN - RG	REVISED -	
PLOT SCALE = 20.0000 ' / in.	CHECKED - FBN	REVISED -	
PLOT DATE = 5/8/2026	DATE - 05/08/2026	REVISED -	

STATE OF ILLINOIS
DEPARTMENT OF TRANSPORTATION

SCHLICHT DRIVEWAY
CROSS SECTIONS

SCALE: H 10 : V 5 | SHEET 1 OF 1 SHEETS | STA. 200+50.00 TO STA. 201+39.00

F.A.P. RTE.	SECTION	COUNTY	TOTAL SHEETS	SHEET NO.
67	(S,W)R-2,W-2,PB	SANGAMON	412	402
		CONTRACT NO. 92621		
	ILLINOIS	FED. AID PROJECT		

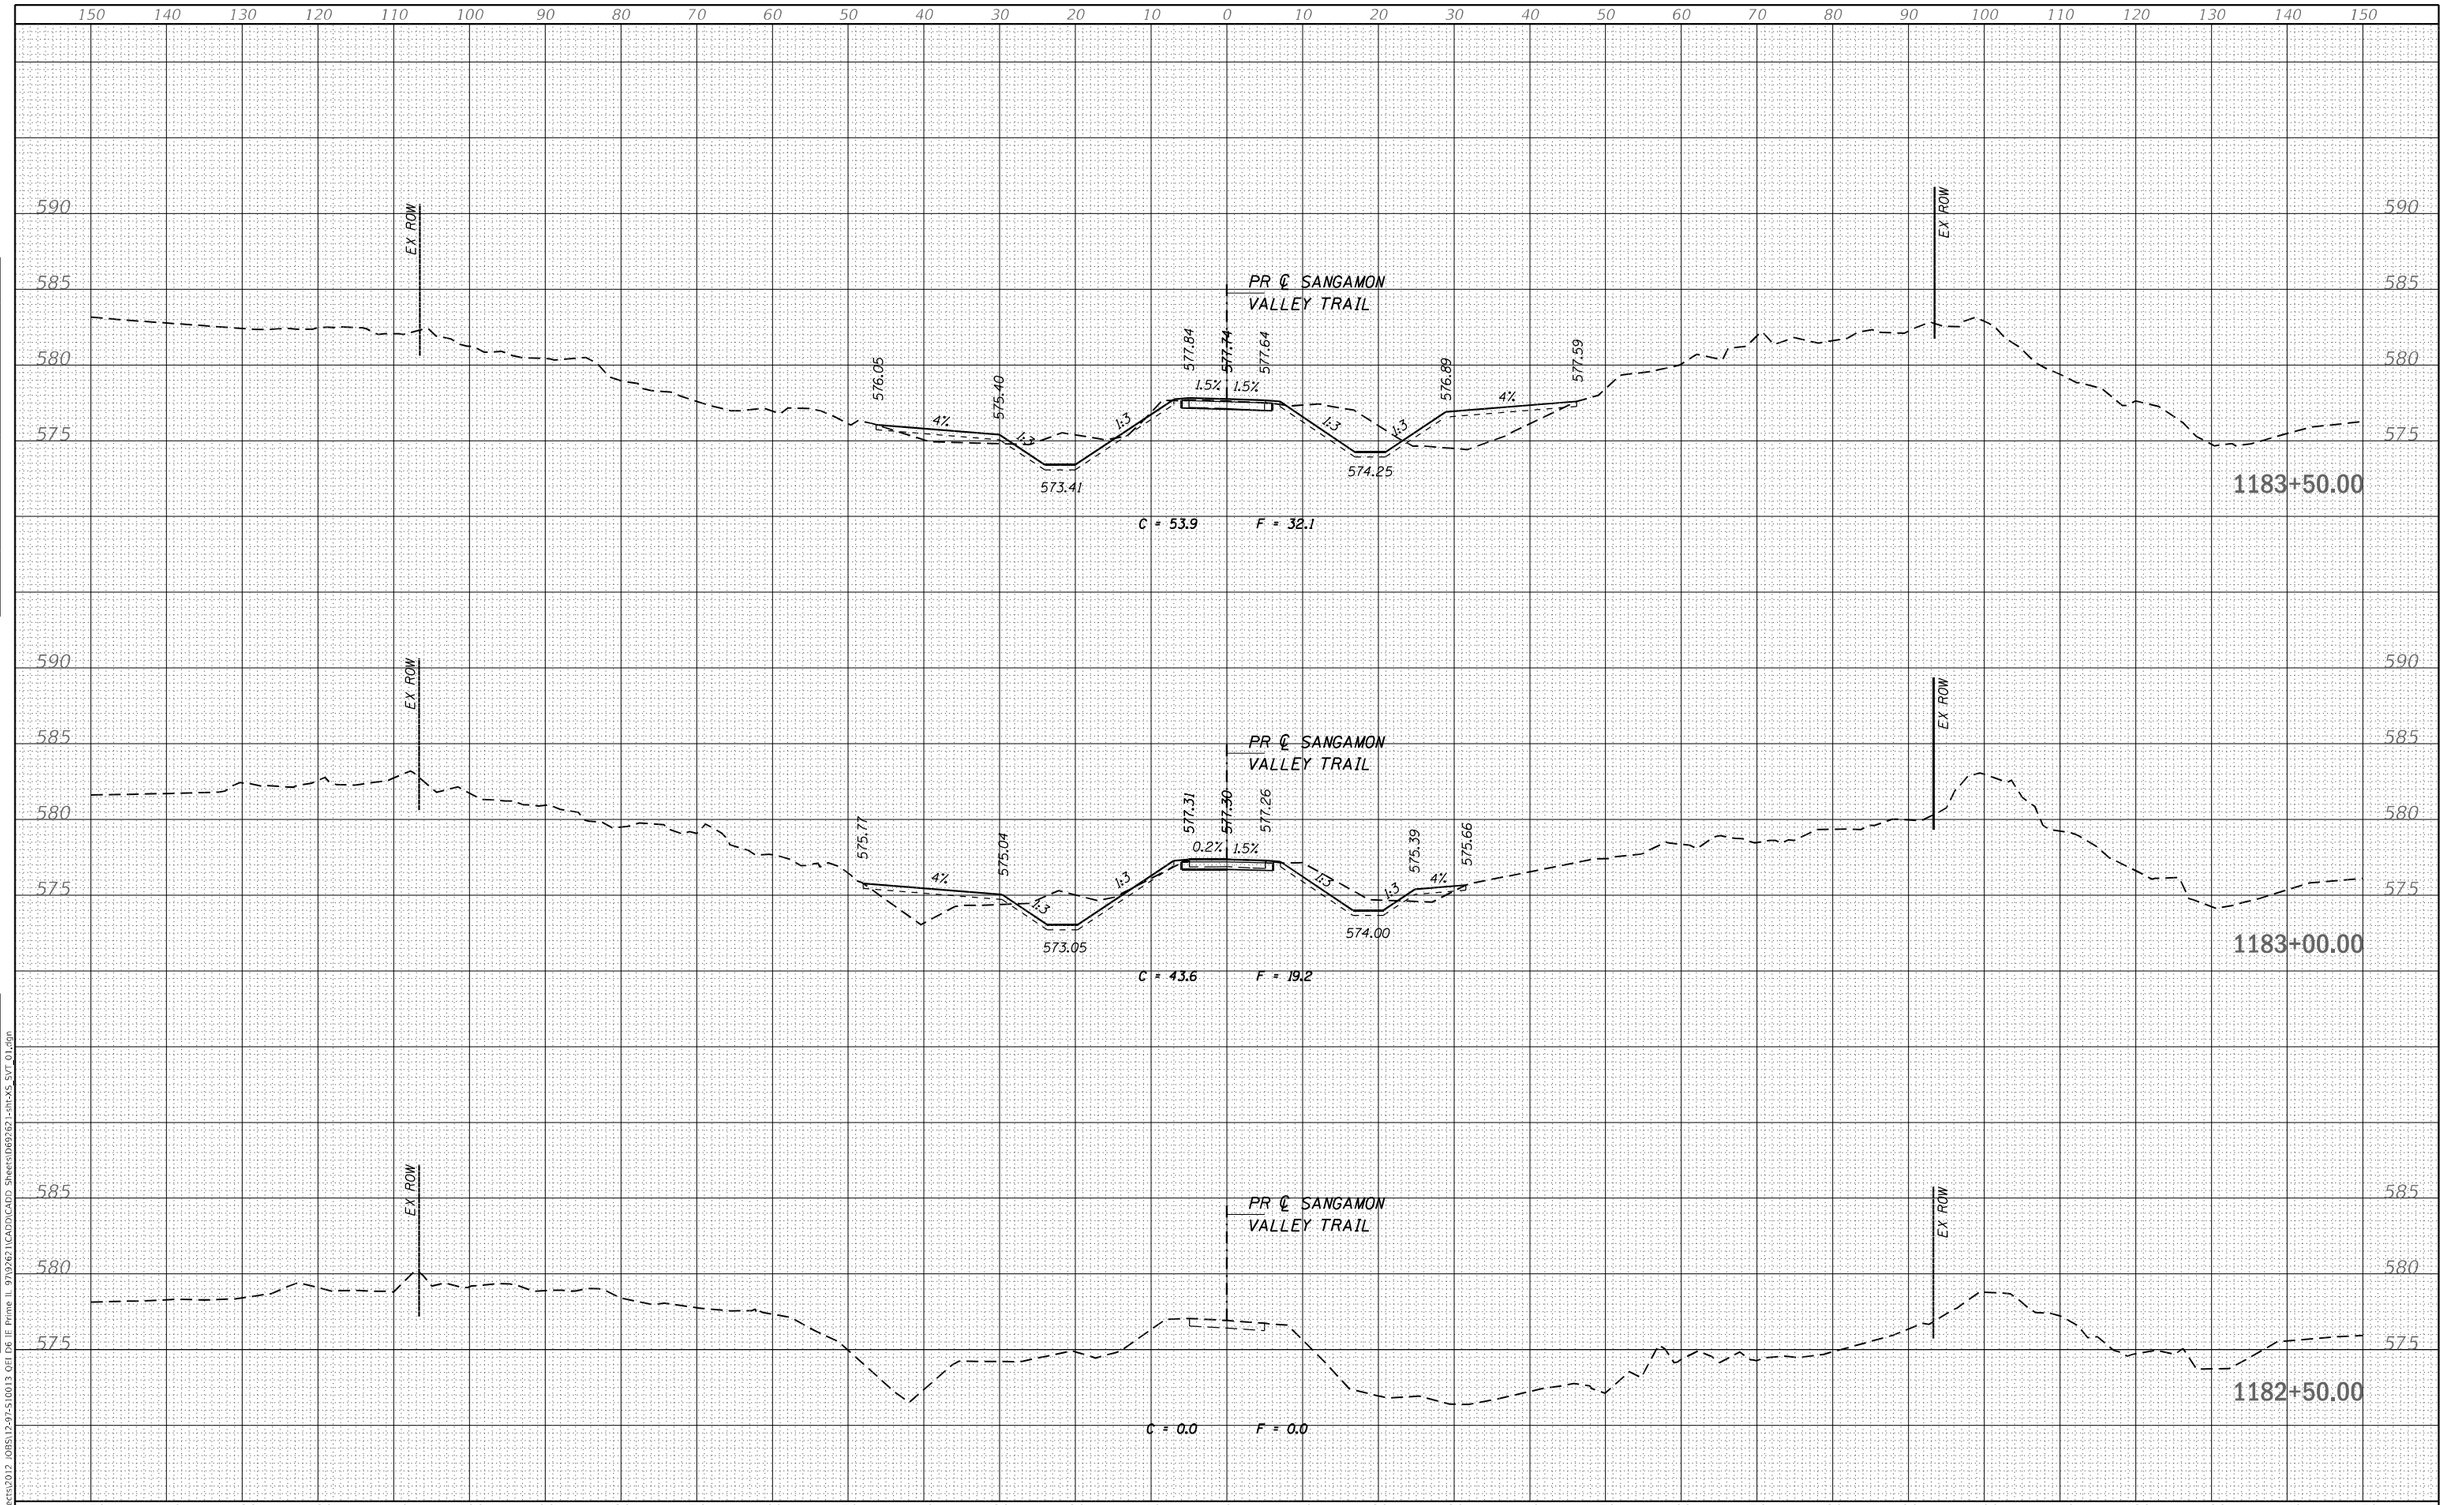

FINAL SURVEY	NOTE BOOK	NO.
SURVEYED		BY
PLOTTED		
TEMPLATE		
AREAS		DATE
AREAS CHECKED		

ORIGINAL SURVEY	NOTE BOOK	NO.
SURVEYED		BY
PLOTTED		
TEMPLATE		
AREAS		DATE
AREAS CHECKED		

MODEL: Default
FILE NAME: S:\Projects\2012 JOBS\12-97-S\0013 QFI DB IF Prime IL 97\0262\11CAD\CAD\Sheets\D69262-sht-XS_SVT 01.dgn

QUIGG ENGINEERING INC

USER NAME = RGoertz	DESIGNED - RG	REVISED -
	DRAWN - RG	REVISED -
PLOT SCALE = 20.0000 ' / in.	CHECKED - FBN	REVISED -
PLOT DATE = 5/8/2026	DATE - 05/08/2026	REVISED -

STATE OF ILLINOIS
DEPARTMENT OF TRANSPORTATION

SANGAMON VALLEY TRAIL
CROSS SECTIONS

SCALE: H 10 : V 5 | SHEET 1 OF 10 SHEETS | STA. 1182+50.00 TO STA. 1183+50.00

F.A.P. RTE.	SECTION	COUNTY	TOTAL SHEETS	SHEET NO.
67	(S,W)R-2,W-2,PB	SANGAMON	412	403
		CONTRACT NO. 92621		
	ILLINOIS	FED. AID PROJECT		

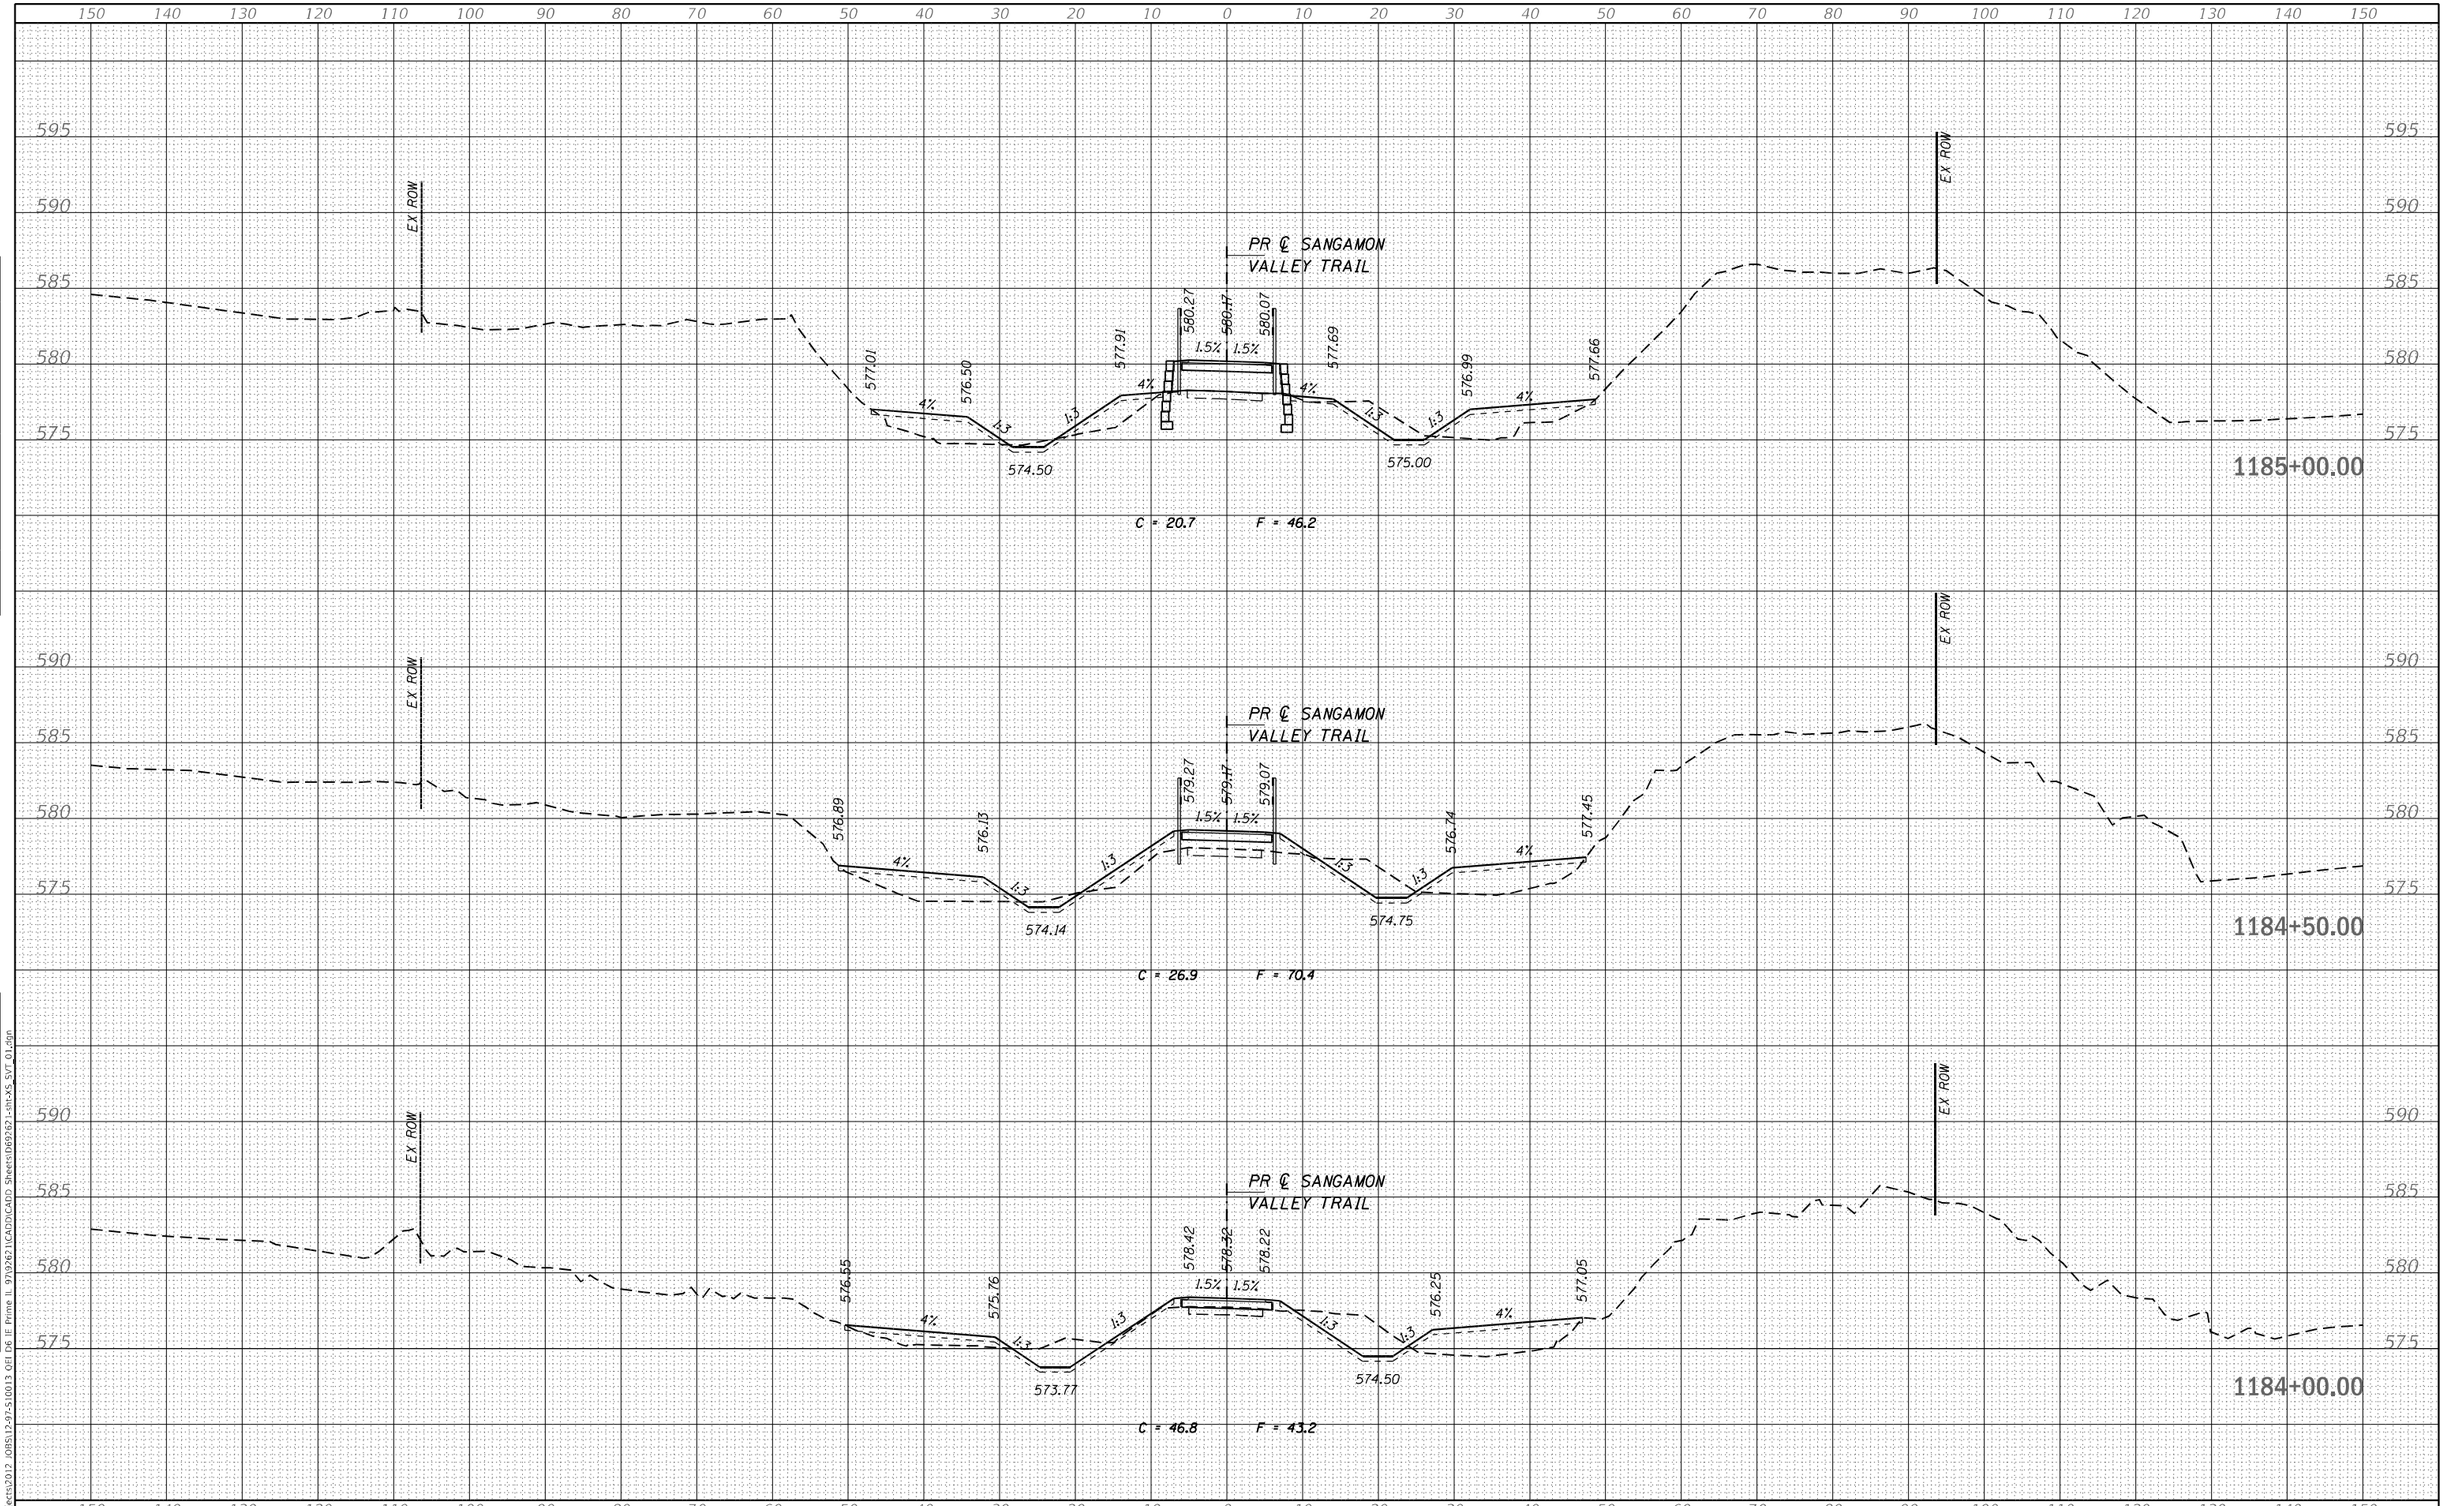

FINAL SURVEY	BY	DATE
SURVEYED		
PLOTTED		
NOTE BOOK		
TEMPLATE		
AREAS		
NO.	AREAS CHECKED	

ORIGINAL SURVEY	BY	DATE
SURVEYED		
PLOTTED		
NOTE BOOK		
TEMPLATE		
AREAS		
NO.	AREAS CHECKED	

MODEL: Default
FILE NAME: S:\Projects\2012 JOBS\12-97-S10013 QEI D6 IE Prime IL 97\92621\CADD\CADD Sheets\D692621-sht-XS SVT 01.dgn

QUIGG ENGINEERING INC

USER NAME = RGoertz	DESIGNED - RG	REVISED -
	DRAWN - RG	REVISED -
PLOT SCALE = 20.0000 ' / in.	CHECKED - FBN	REVISED -
PLOT DATE = 5/8/2026	DATE - 05/08/2026	REVISED -

STATE OF ILLINOIS
DEPARTMENT OF TRANSPORTATION

SANGAMON VALLEY TRAIL
CROSS SECTIONS

SCALE: H 10 : V 5 | SHEET 2 OF 10 SHEETS | STA. 1184+00.00 TO STA. 1185+00.00

F.A.P. RTE.	SECTION	COUNTY	TOTAL SHEETS	SHEET NO.
67	(S,W)R-2,W-2,PB	SANGAMON	412	404
		CONTRACT NO. 92621		
	ILLINOIS	FED. AID PROJECT		

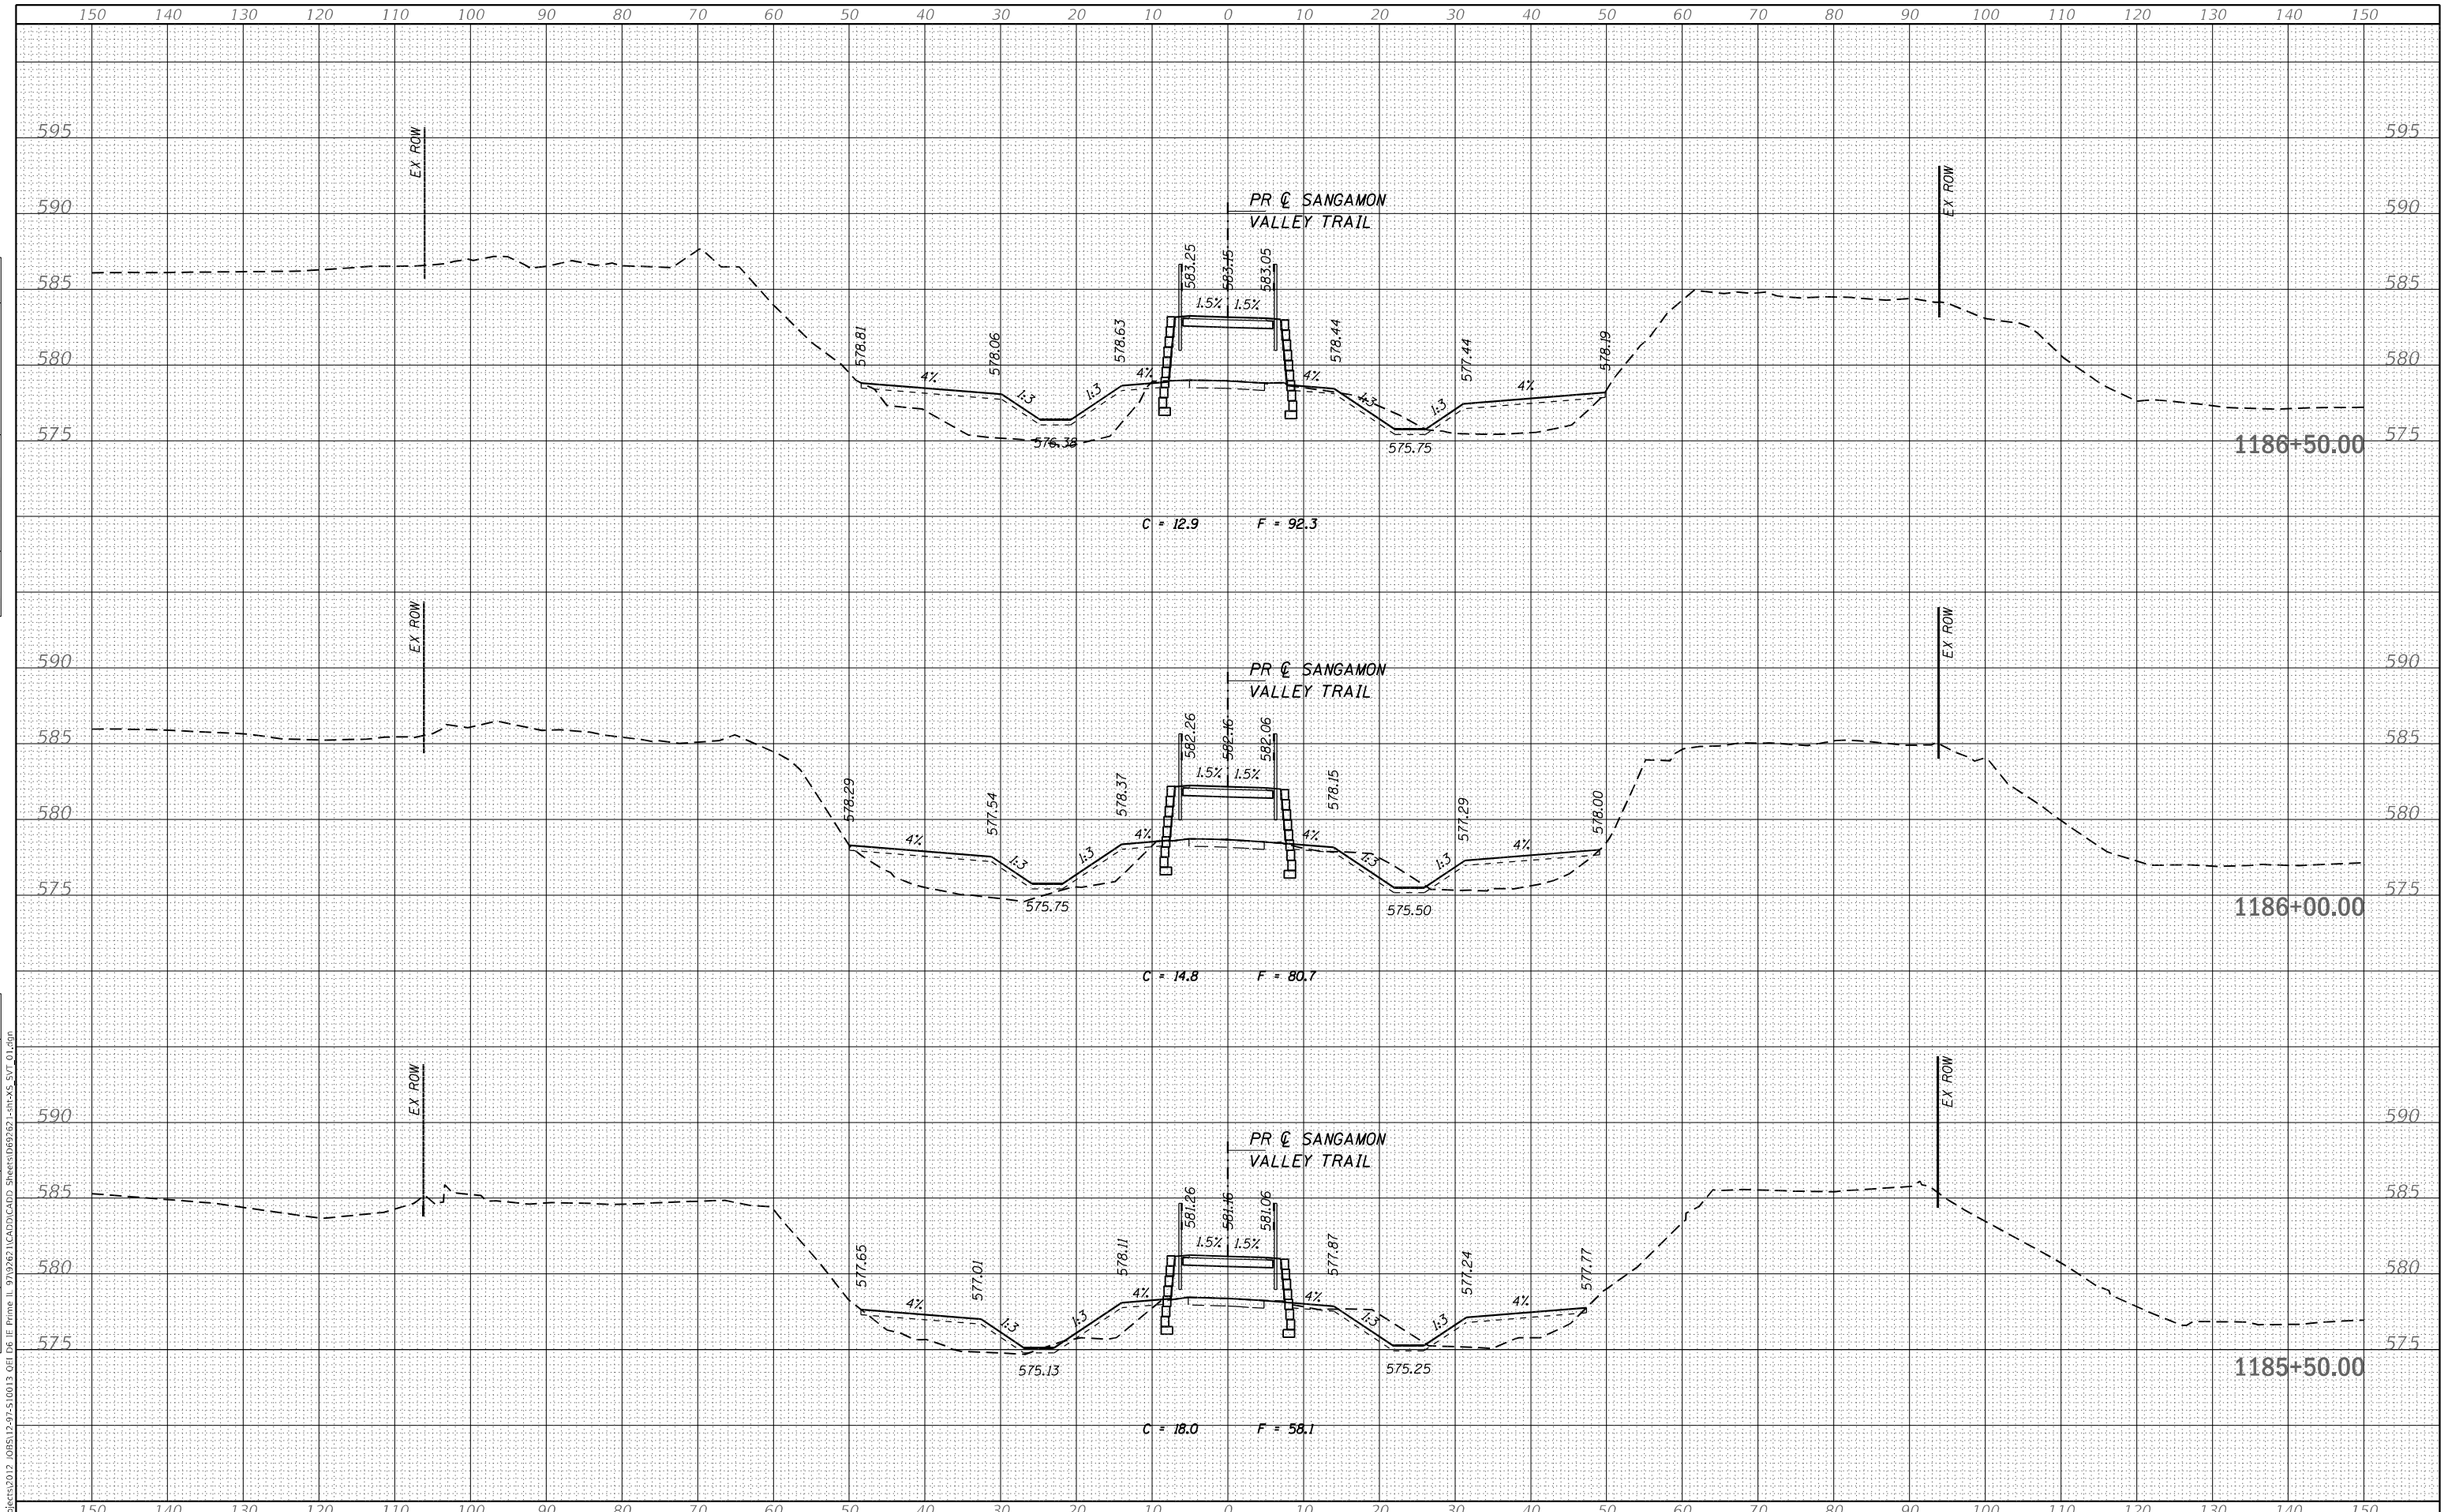

FINAL SURVEY	BY	DATE
NOTE BOOK		
NO.		

SURVEYED
PLOTTED
TEMPLATE
AREAS
AREAS CHECKED

ORIGINAL SURVEY	BY	DATE
NOTE BOOK		
NO.		

SURVEYED
PLOTTED
TEMPLATE
AREAS
AREAS CHECKED

MODEL: Default
FILE NAME: S:\Projects\2012 JOBS\12-97-5\0013 QEI D6 IE Prime IL 9\9\9267\1\CAD\D\CADD Sheets\fd69262-1-dht-XS_SVT 01.dgn

QUIGG ENGINEERING INC			
USER NAME = RGoertz	DESIGNED - RG	REVISED -	
	DRAWN - RG	REVISED -	
PLOT SCALE = 20.0000 ' / in.	CHECKED - FBN	REVISED -	
PLOT DATE = 5/8/2026	DATE - 05/08/2026	REVISED -	

STATE OF ILLINOIS
DEPARTMENT OF TRANSPORTATION

SANGAMON VALLEY TRAIL
CROSS SECTIONS

SCALE: H 10 : V 5 | SHEET 3 OF 10 SHEETS | STA. 1185+50.00 TO STA. 1186+50.00

F.A.P. RTE.	SECTION	COUNTY	TOTAL SHEETS	SHEET NO.
67	(S,W)R-2,W-2,PB	SANGAMON	412	405
		CONTRACT NO. 92621		
	ILLINOIS	FED. AID PROJECT		

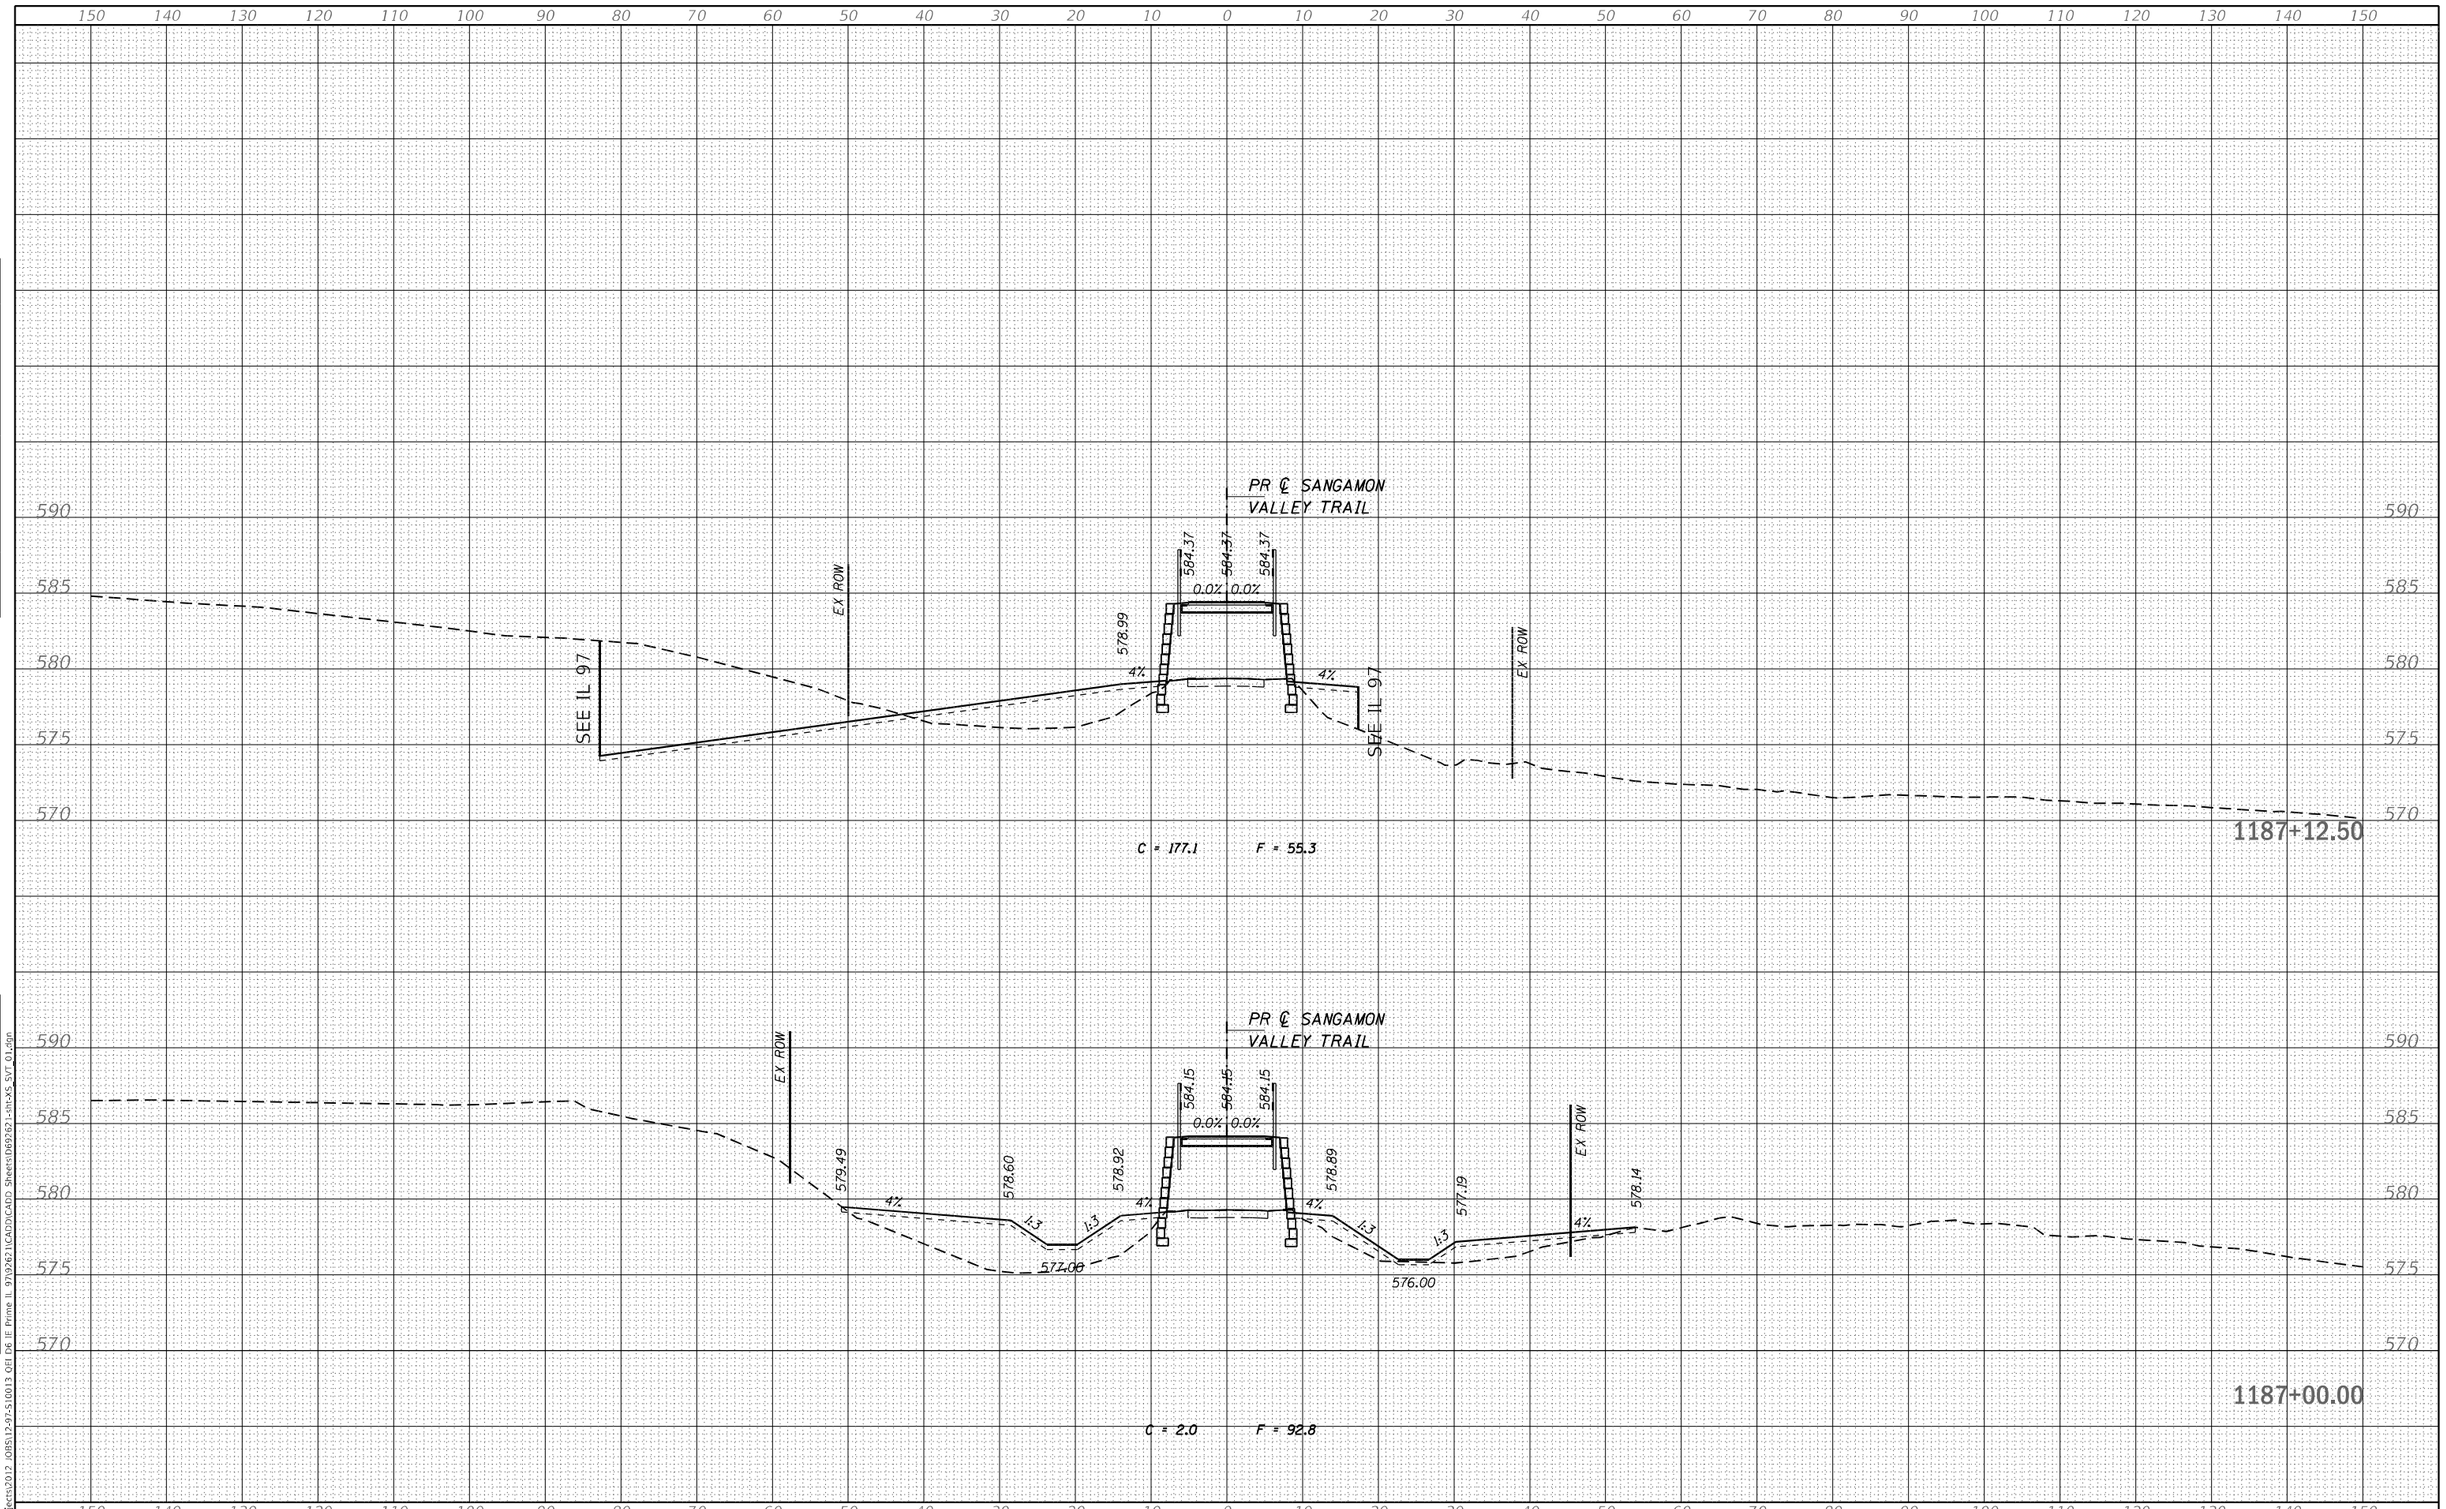

FINAL SURVEY	NOTE BOOK	NO.
SURVEYED		
PLOTTED		
TEMPLATE		
AREAS		
AREAS CHECKED		

BY	DATE

ORIGINAL SURVEY	NOTE BOOK	NO.
SURVEYED		
PLOTTED		
TEMPLATE		
AREAS		
AREAS CHECKED		

BY	DATE

MODEL: Default
FILE NAME: S:\Projects\2012 JOBS\12-97-5100\3 Q&I D&E IE Prime IL 97\92621\CADD\CADD Sheets\D69262 l-sht-XS SVT 01.dgn

QUIGG ENGINEERING INC

USER NAME = RGoertz	DESIGNED - RG	REVISED -	
	DRAWN - RG	REVISED -	
PLOT SCALE = 20.0000 ' / in.	CHECKED - FBN	REVISED -	
PLOT DATE = 5/8/2026	DATE - 05/08/2026	REVISED -	

STATE OF ILLINOIS
DEPARTMENT OF TRANSPORTATION

SANGAMON VALLEY TRAIL
CROSS SECTIONS

SCALE: H 10 : V 5 | SHEET 4 OF 10 SHEETS | STA. 1187+00.00 | TO STA. 1187+12.50

F.A.P. RTE.	SECTION	COUNTY	TOTAL SHEETS	SHEET NO.
67	(S,W)R-2,W-2,PB	SANGAMON	412	406
		CONTRACT NO. 92621		
	ILLINOIS	FED. AID PROJECT		

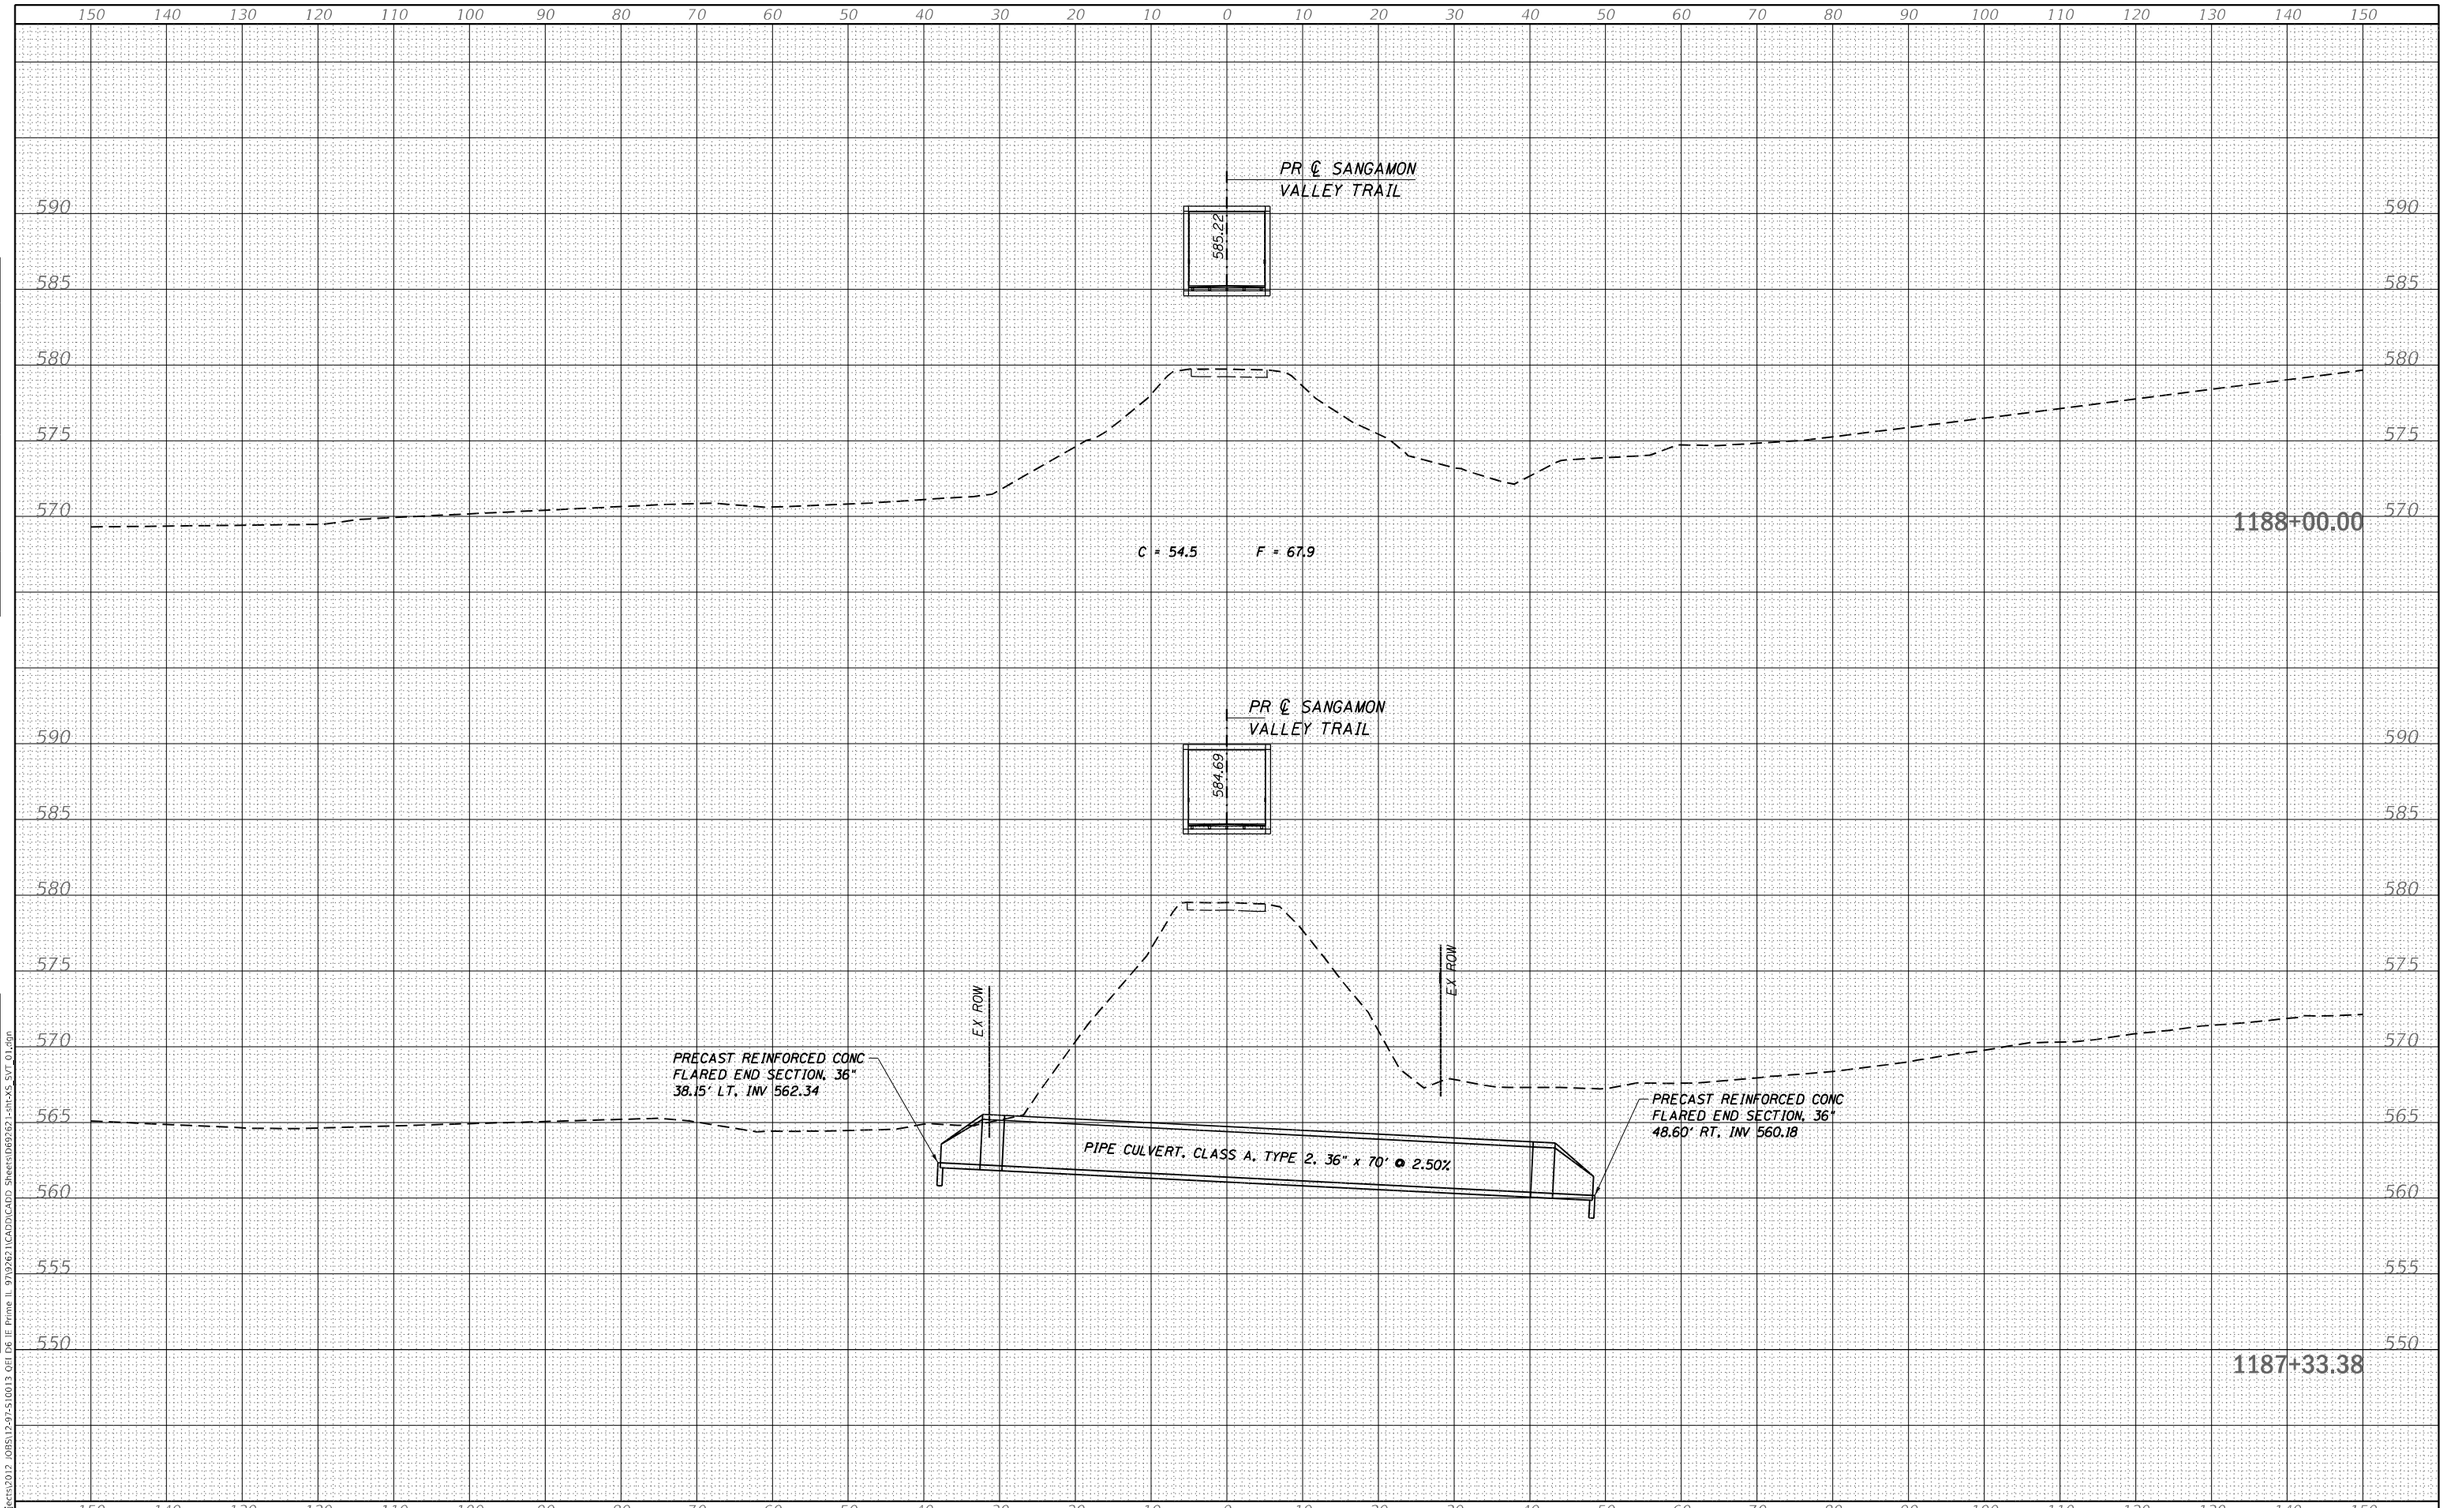

FINAL SURVEY | NOTE BOOK | NO. | SURVEYED | PLOTTED | TEMPLATE | AREAS | AREAS CHECKED | BY | DATE

ORIGINAL SURVEY | NOTE BOOK | NO. | SURVEYED | PLOTTED | TEMPLATE | AREAS | AREAS CHECKED | BY | DATE

MODEL: Default
FILE NAME: S:\Projects\2012 JOBS\12-97-5100\3 Cell D6 IE Prime IL 97\92621\CADD\CADD Sheets\069262-1-sht-XS_SVT 01.dgn

QUIGG ENGINEERING INC

USER NAME = RGoertz	DESIGNED - RG	REVISED -	
	DRAWN - RG	REVISED -	
PLOT SCALE = 20.0000 ' / in.	CHECKED - FBN	REVISED -	
PLOT DATE = 5/8/2026	DATE - 05/08/2026	REVISED -	

STATE OF ILLINOIS
DEPARTMENT OF TRANSPORTATION

SANGAMON VALLEY TRAIL
CROSS SECTIONS

SCALE: H 10 : V 5 | SHEET 5 OF 10 SHEETS | STA. 1187+33.38 | TO STA. 1188+00.00

F.A.P. RTE.	SECTION	COUNTY	TOTAL SHEETS	SHEET NO.
67	(S,W)R-2,W-2,PB	SANGAMON	412	407
		CONTRACT NO. 92621		
	ILLINOIS	FED. AID PROJECT		

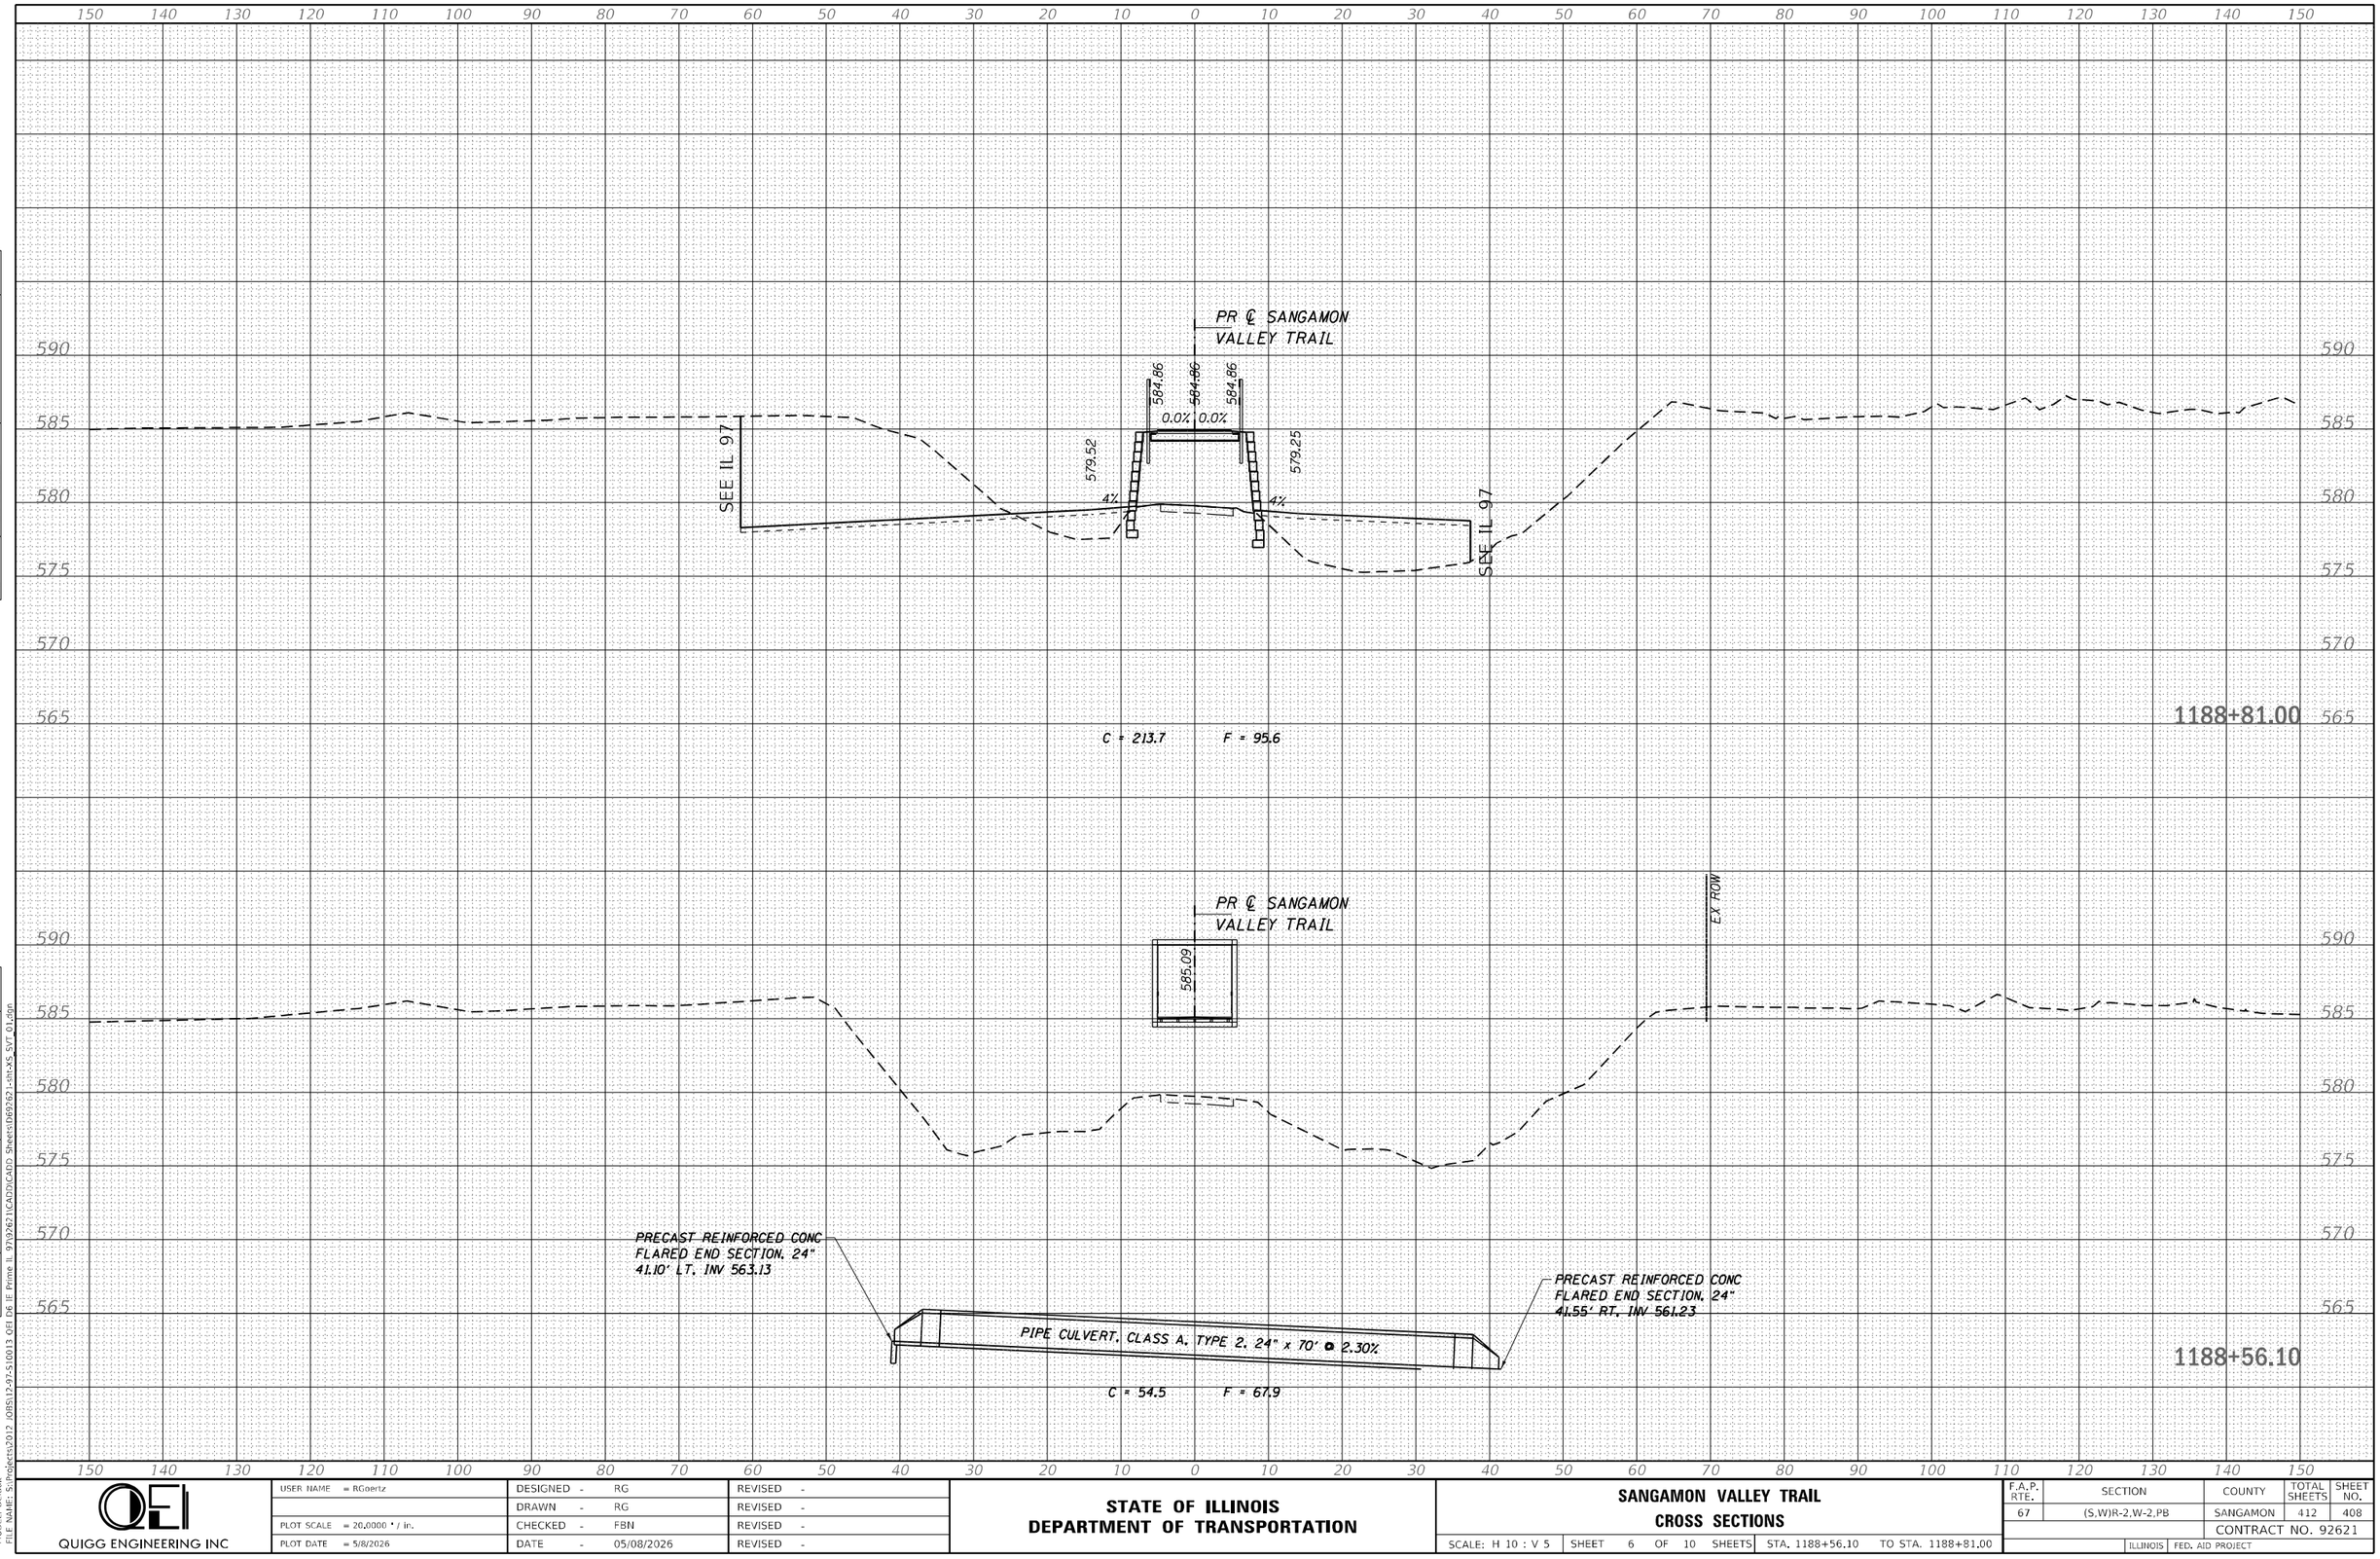

FINAL SURVEY	NOTE BOOK	NO.
SURVEYED		
PLOTTED		
TEMPLATE		
AREAS		
AREAS CHECKED		

ORIGINAL SURVEY	NOTE BOOK	NO.
SURVEYED		
PLOTTED		
TEMPLATE		
AREAS		
AREAS CHECKED		

MODEL: Default
FILE NAME: S:\Projects\2012 JOBS\17-97-S10013 QEI DR IE Prime IL 97\02621\CADD\CADD Sheets\d692621-sht-XS_SVT 01.dgn

QUIGG ENGINEERING INC

USER NAME = RGoertz	DESIGNED - RG	REVISED -	
	DRAWN - RG	REVISED -	
PLOT SCALE = 20.0000 ' / in.	CHECKED - FBN	REVISED -	
PLOT DATE = 5/8/2026	DATE - 05/08/2026	REVISED -	

STATE OF ILLINOIS
DEPARTMENT OF TRANSPORTATION

SANGAMON VALLEY TRAIL
CROSS SECTIONS

SCALE: H 10 : V 5 | SHEET 6 OF 10 SHEETS | STA. 1188+56.10 | TO STA. 1188+81.00

F.A.P. RTE.	SECTION	COUNTY	TOTAL SHEETS	SHEET NO.
67	(S,W)R-2,W-2,PB	SANGAMON	412	408
		CONTRACT NO. 92621		
	ILLINOIS	FED. AID PROJECT		

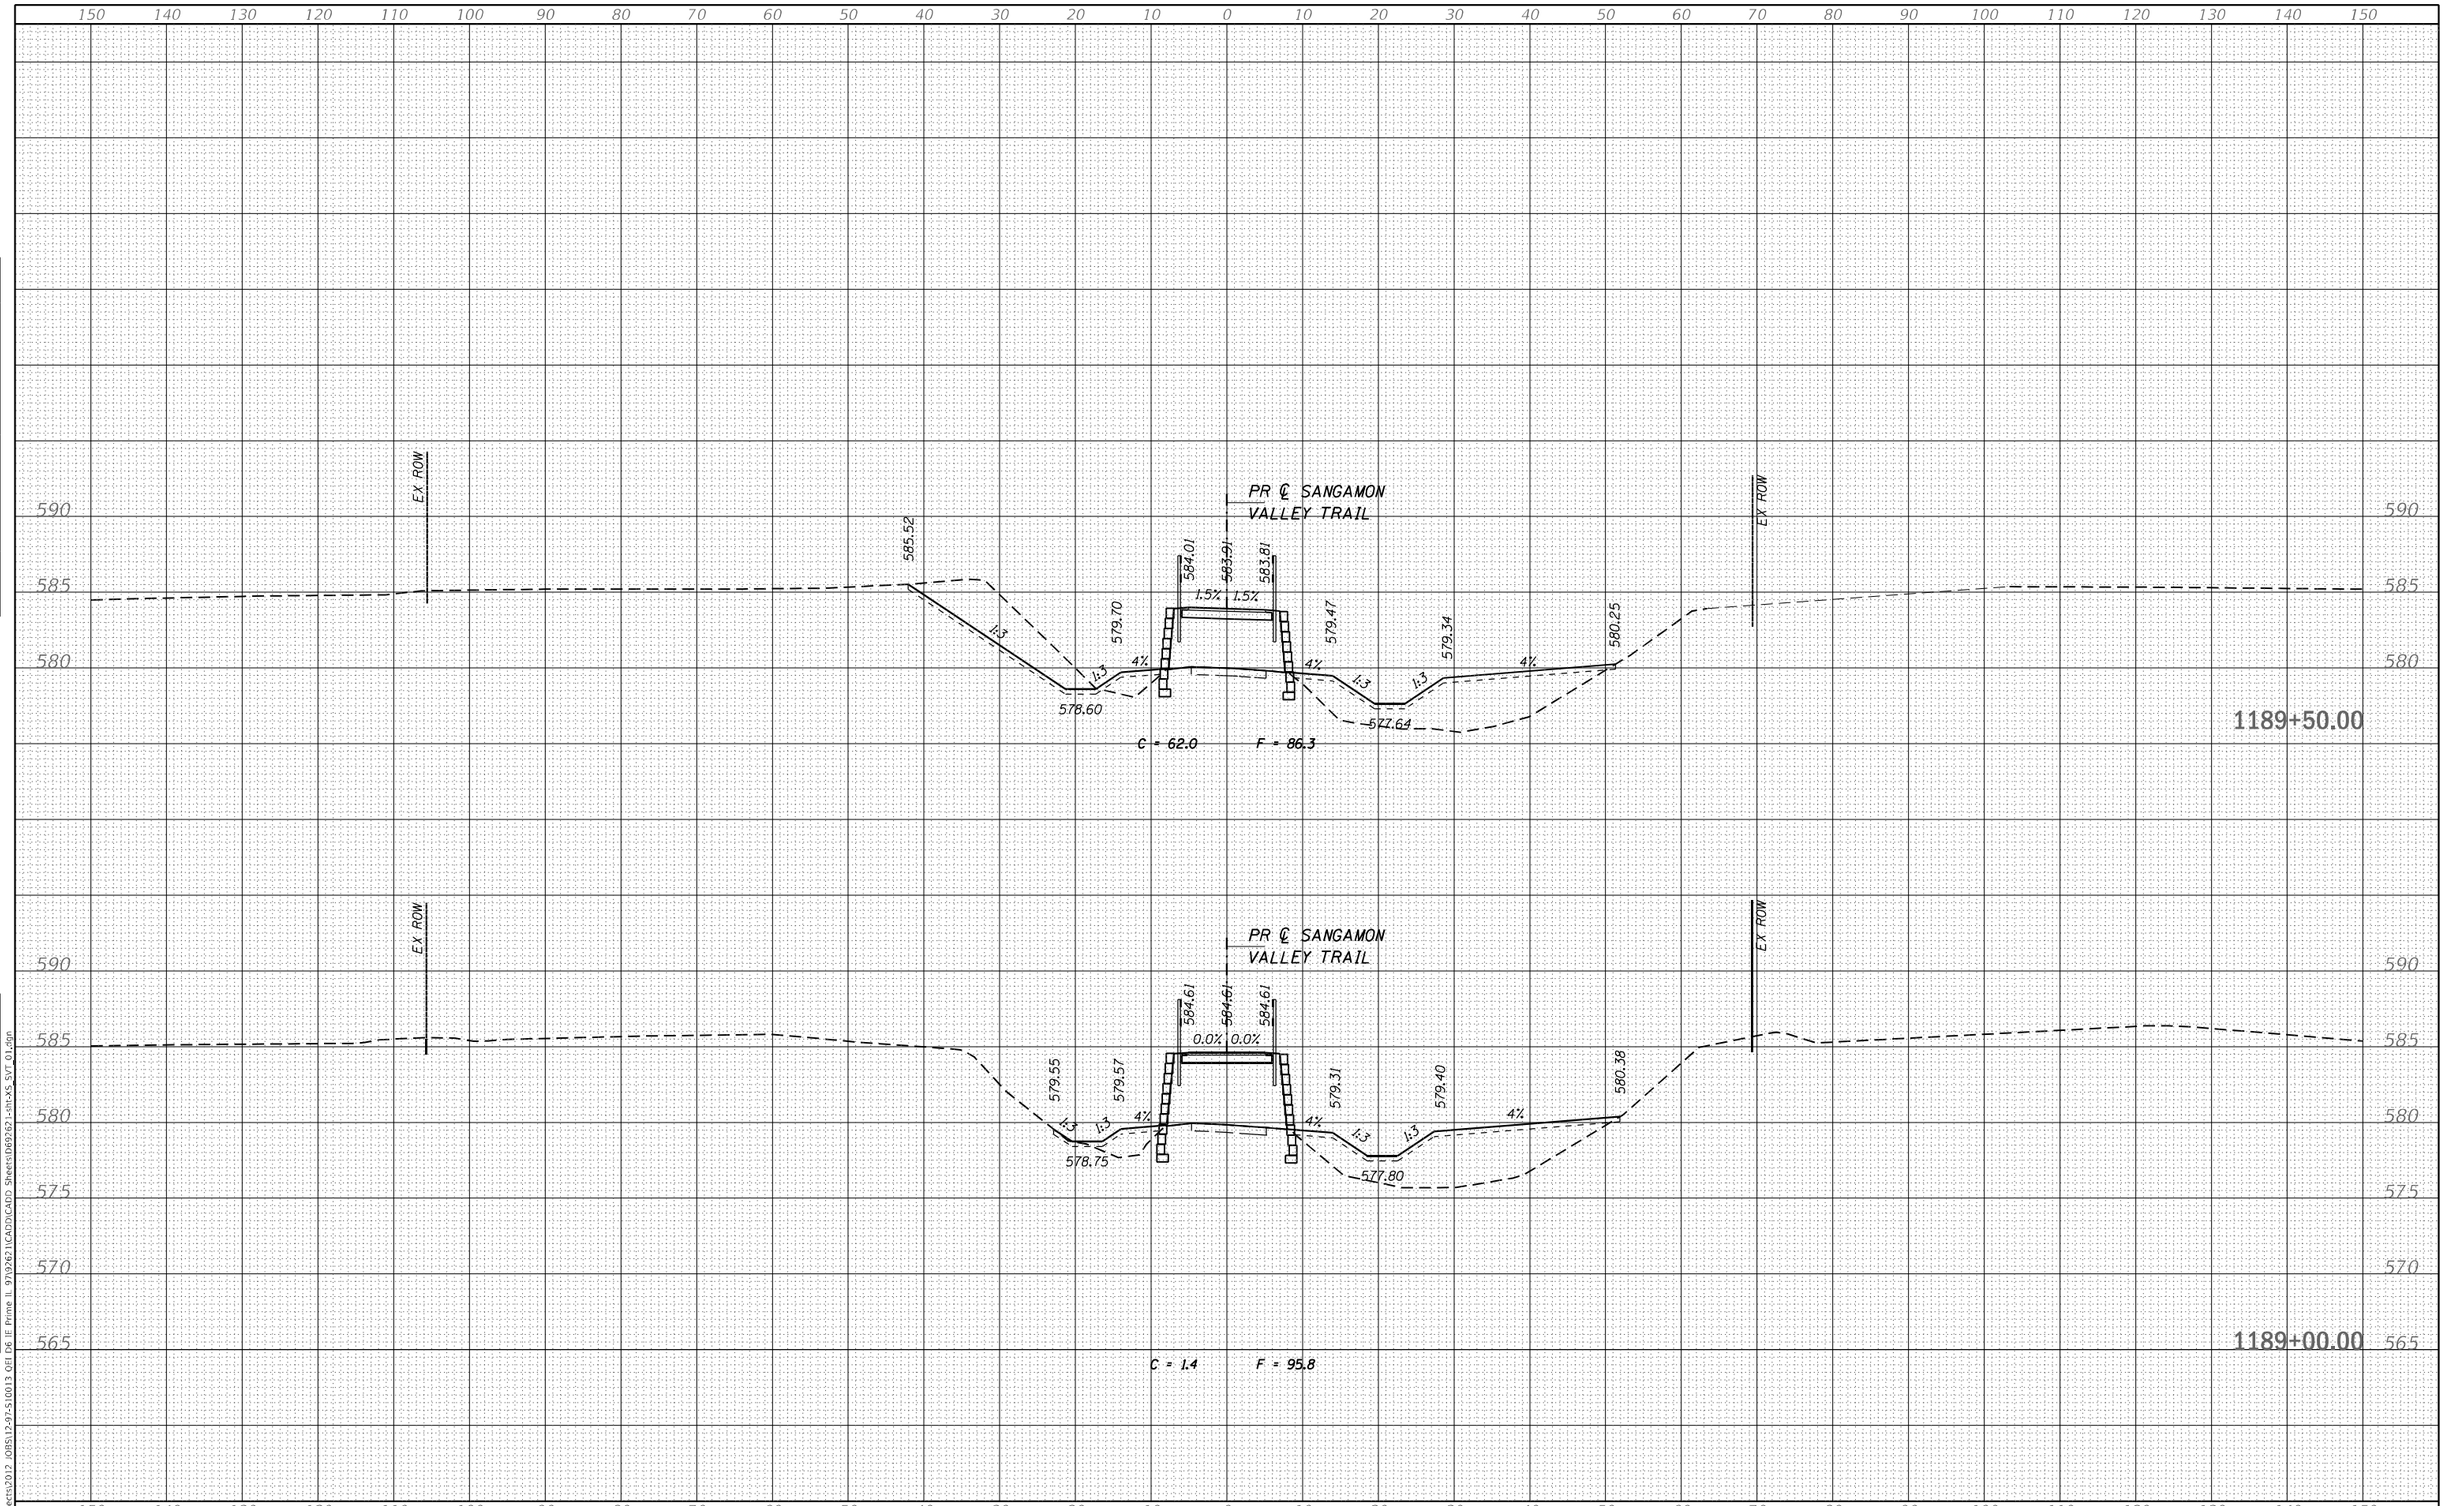

FINAL SURVEY — NOTE BOOK — NO. — SURVEYED — PLOTTED — TEMPLATE — AREAS — AREAS CHECKED — BY — DATE

ORIGINAL SURVEY — NOTE BOOK — NO. — SURVEYED — PLOTTED — TEMPLATE — AREAS — AREAS CHECKED — BY — DATE

MODEL: Default
FILE NAME: S:\Projects\2012 JOBS\17-97-S10013 QEI DR IE Prime IL 97\0262\1CAD\DICAD\2 Sheets\fd69262 1-sht-XS_SVT 01.dgn

QUIGG ENGINEERING INC

USER NAME = RGoertz	DESIGNED - RG	REVISED -	
	DRAWN - RG	REVISED -	
PLOT SCALE = 20.0000 ' / in.	CHECKED - FBN	REVISED -	
PLOT DATE = 5/8/2026	DATE - 05/08/2026	REVISED -	

STATE OF ILLINOIS
DEPARTMENT OF TRANSPORTATION

SANGAMON VALLEY TRAIL
CROSS SECTIONS

SCALE: H 10 : V 5 | SHEET 7 OF 10 SHEETS | STA. 1189+00.00 TO STA. 1189+50.00

F.A.P. RTE.	SECTION	COUNTY	TOTAL SHEETS	SHEET NO.
67	(S,W)R-2,W-2,PB	SANGAMON	412	409
		CONTRACT NO. 92621		
	ILLINOIS	FED. AID PROJECT		

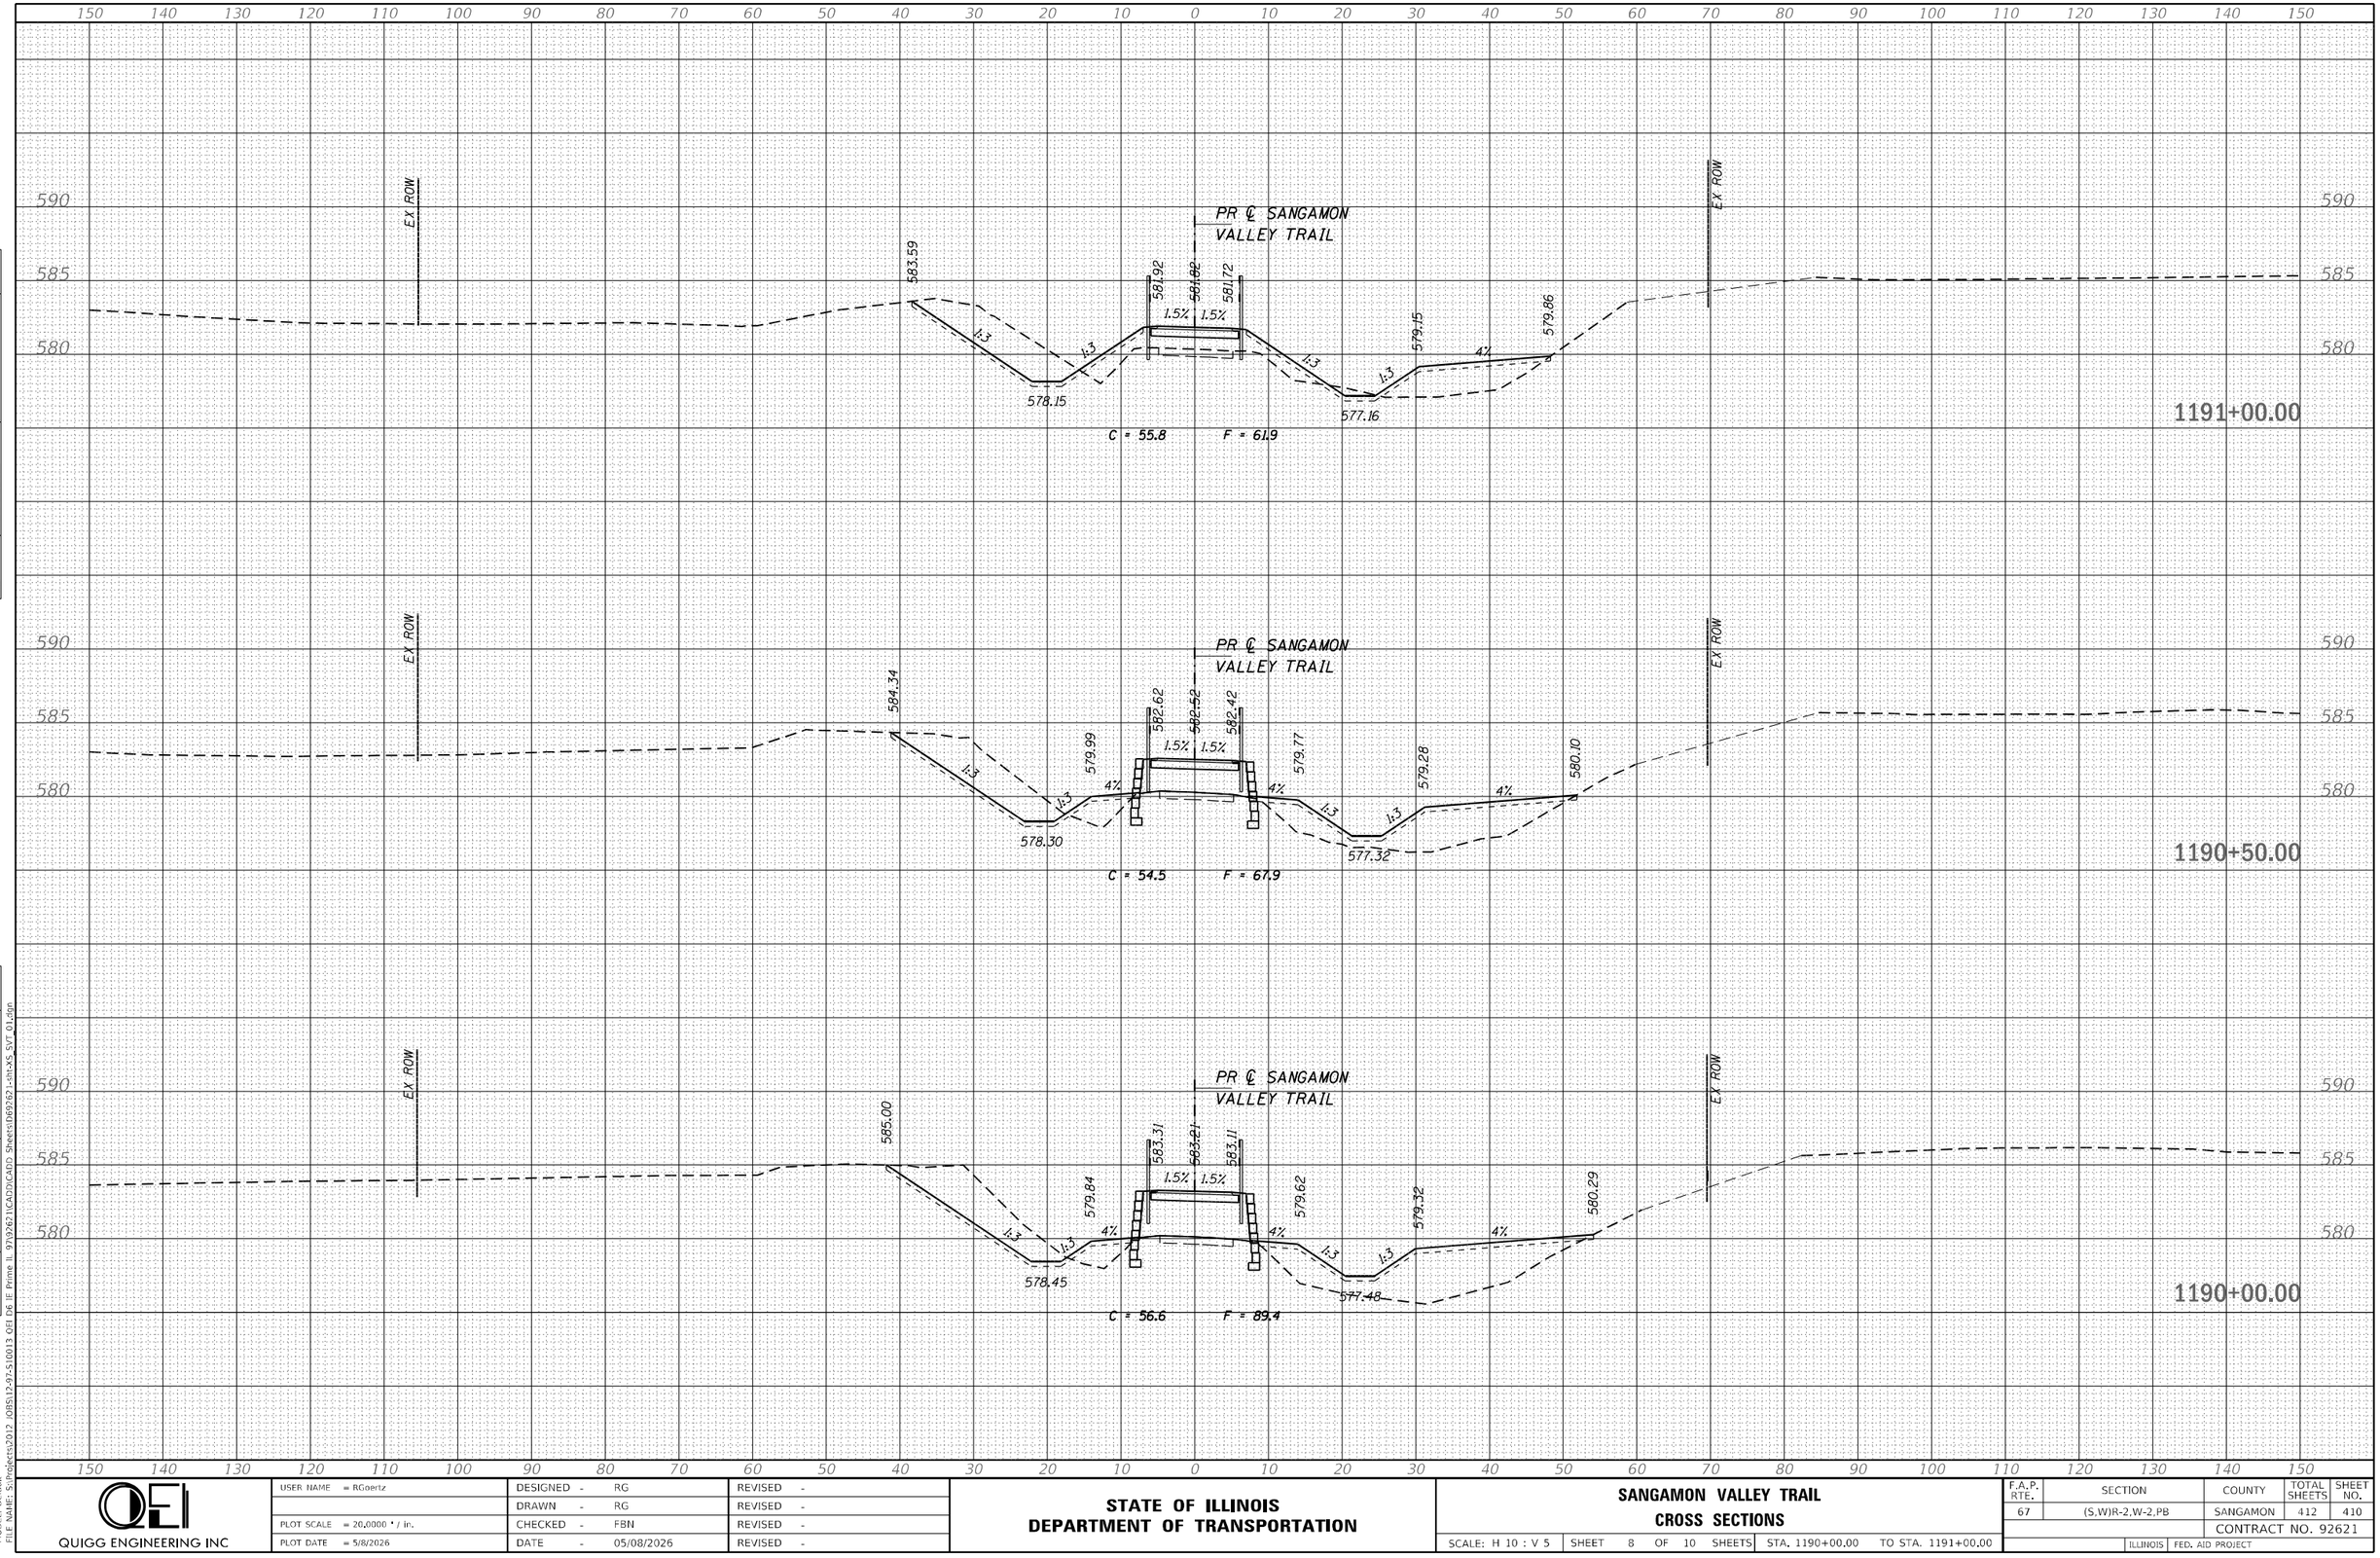

FINAL SURVEY — SURVEYED — PLOTTED — TEMPLATE — AREAS — AREAS CHECKED — NOTE BOOK — NO. — BY — DATE

ORIGINAL SURVEY — SURVEYED — PLOTTED — TEMPLATE — AREAS — AREAS CHECKED — NOTE BOOK — NO. — BY — DATE

MODEL: Default
FILE NAME: S:\Projects\2012 JOBS\12-97-5100\3 Cell D6 IE Prime IL 97\92621\CADD\CADD Sheets\D69262-sht-XS SVT 01.dgn

QUIGG ENGINEERING INC	USER NAME = RGoertz	DESIGNED - RG	REVISED -
		DRAWN - RG	REVISED -
	PLOT SCALE = 20.0000 ' / in.	CHECKED - FBN	REVISED -
	PLOT DATE = 5/8/2026	DATE - 05/08/2026	REVISED -

STATE OF ILLINOIS
DEPARTMENT OF TRANSPORTATION

SANGAMON VALLEY TRAIL
CROSS SECTIONS

SCALE: H 10 : V 5 | SHEET 8 OF 10 SHEETS | STA. 1190+00.00 | TO STA. 1191+00.00

F.A.P. RTE.	SECTION	COUNTY	TOTAL SHEETS	SHEET NO.
67	(S,W)R-2,W-2,PB	SANGAMON	412	410
		CONTRACT NO. 92621		
	ILLINOIS	FED. AID PROJECT		

150 140 130 120 110 100 90 80 70 60 50 40 30 20 10 0 10 20 30 40 50 60 70 80 90 100 110 120 130 140 150

590
585
580

EX ROW

PR ℄ SANGAMON VALLEY TRAIL

580.66 580.56 580.46 580.20
1.5% 1.5%
578.15
1:3
4%

C = 3.3 F = 0.2

1192+50.00

EX ROW

590
585
580

EX ROW

PR ℄ SANGAMON VALLEY TRAIL

579.99
4:1
580.89 580.79 580.69
1.5% 1.5%
1:3 1:3
577.99
577.85

C = 15.0 F = 3.5

1192+00.00

EX ROW

590
585
580

EX ROW

PR ℄ SANGAMON VALLEY TRAIL

581.32 581.31 581.21 581.11
1.5% 1.5%
1:3 1:3 1:3 4:1
578.00
580.00 580.62
4%
577.00

C = 41.7 F = 28.1

1191+50.00

150 140 130 120 110 100 90 80 70 60 50 40 30 20 10 0 10 20 30 40 50 60 70 80 90 100 110 120 130 140 150

FINAL SURVEY
NOTE BOOK
NO.
SURVEYED
PLOTTED
TEMPLATE
AREAS
AREAS CHECKED
BY
DATE

ORIGINAL SURVEY
NOTE BOOK
NO.
SURVEYED
PLOTTED
TEMPLATE
AREAS
AREAS CHECKED
BY
DATE

MODEL: Default
FILE NAME: S:\Projects\2012 JOBS\12-97-5100\3 Cell D6 IE Prime IL 97\92621\CADD\CADD Sheets\D69262 I-sht-XS SVT 01.dgn

QUIGG ENGINEERING INC

USER NAME = RGoertz	DESIGNED - RG	REVISED -	
	DRAWN - RG	REVISED -	
PLOT SCALE = 20.0000 ' / in.	CHECKED - FBN	REVISED -	
PLOT DATE = 5/8/2026	DATE - 05/08/2026	REVISED -	

STATE OF ILLINOIS
DEPARTMENT OF TRANSPORTATION

SANGAMON VALLEY TRAIL
CROSS SECTIONS

SCALE: H 10 : V 5 | SHEET 9 OF 10 SHEETS | STA. 1191+50.00 TO STA. 1192+50.00

F.A.P. RTE.	SECTION	COUNTY	TOTAL SHEETS	SHEET NO.
67	(S,W)R-2,W-2,PB	SANGAMON	412	411
		CONTRACT NO. 92621		
	ILLINOIS	FED. AID PROJECT		

150 140 130 120 110 100 90 80 70 60 50 40 30 20 10 0 10 20 30 40 50 60 70 80 90 100 110 120 130 140 150

590
585
580

EX ROW

PR ℄ SANGAMON VALLEY TRAIL

EX ROW

590
585
580

1193+50.00

EX ROW

PR ℄ SANGAMON VALLEY TRAIL

580.55 580.53 580.43

0.6% 2.8%

C = 2.6 F = 0.0

EX ROW

590
585
580

1193+00.00

150 140 130 120 110 100 90 80 70 60 50 40 30 20 10 0 10 20 30 40 50 60 70 80 90 100 110 120 130 140 150

FINAL SURVEY		BY	DATE
NOTE BOOK	SURVEYED		
NO.	PLOTTED		
	TEMPLATE		
	AREAS		
	AREAS CHECKED		

ORIGINAL SURVEY		BY	DATE
NOTE BOOK	SURVEYED		
NO.	PLOTTED		
	TEMPLATE		
	AREAS		
	AREAS CHECKED		

MODEL: Default
FILE NAME: S:\Projects\2012 JOBS\12-97-5100\3 QEI D6 IE Prime IL 99\92621\CADD\CADD Sheets\069262-sht-XS SVT 01.dgn

QUIGG ENGINEERING INC

USER NAME = RGoertz	DESIGNED - RG	REVISED -	
	DRAWN - RG	REVISED -	
PLOT SCALE = 20.0000 ' / in.	CHECKED - FBN	REVISED -	
PLOT DATE = 5/8/2026	DATE - 05/08/2026	REVISED -	

STATE OF ILLINOIS
DEPARTMENT OF TRANSPORTATION

SANGAMON VALLEY TRAIL

SCALE: H 10 : V 5 | SHEET 10 OF 10 SHEETS | STA. 1193+00.00 | TO STA. 1193+50.00

F.A.P. RTE.	SECTION	COUNTY	TOTAL SHEETS	SHEET NO.
67	(S,W)R-2,W-2,PB	SANGAMON	412	412
		CONTRACT NO. 92621		
	ILLINOIS FED. AID PROJECT			