

ORIGINAL SURVEY	SURVEYED _____	BY _____	DATE _____
	PLOTTED _____		
	TEMPLATE _____		
	AREAS _____		
NO. _____	AREAS CHECKED _____		

MODEL: WB IL 16 - 119+00.00 [Sheet]
 FILE NAME: c:\pw_work\pwidth\hirtzel\ld0852852\D774435-sheets-CrossSections-Stage3C.dgn



STA 119+00.00


SCALE: 1"=10'	SHEET 21	OF 24	SHEETS	STA. 119+00.00	TO STA. 119+00.00
---------------	----------	-------	--------	----------------	-------------------

F.A.I RTE.	SECTION	COUNTY	TOTAL SHEETS	SHEET NO.
57	(15-22HB-4)BR (15-22)R	COLES	1086	1001
		CONTRACT NO. 74435		
ILLINOIS		FED. AID PROJECT		

FINAL SURVEY	NO.	SURVEYED PLOTTED TEMPLATE AREAS AREAS CHECKED	BY	DATE

ORIGINAL SURVEY	NO.	SURVEYED PLOTTED TEMPLATE AREAS AREAS CHECKED	BY	DATE

MODEL: WB IL 16 - 119+50.00 [Sheet]
FILE NAME: C:\p\work\p\work\119+50.00\119+50.00-Stage3C.dgn

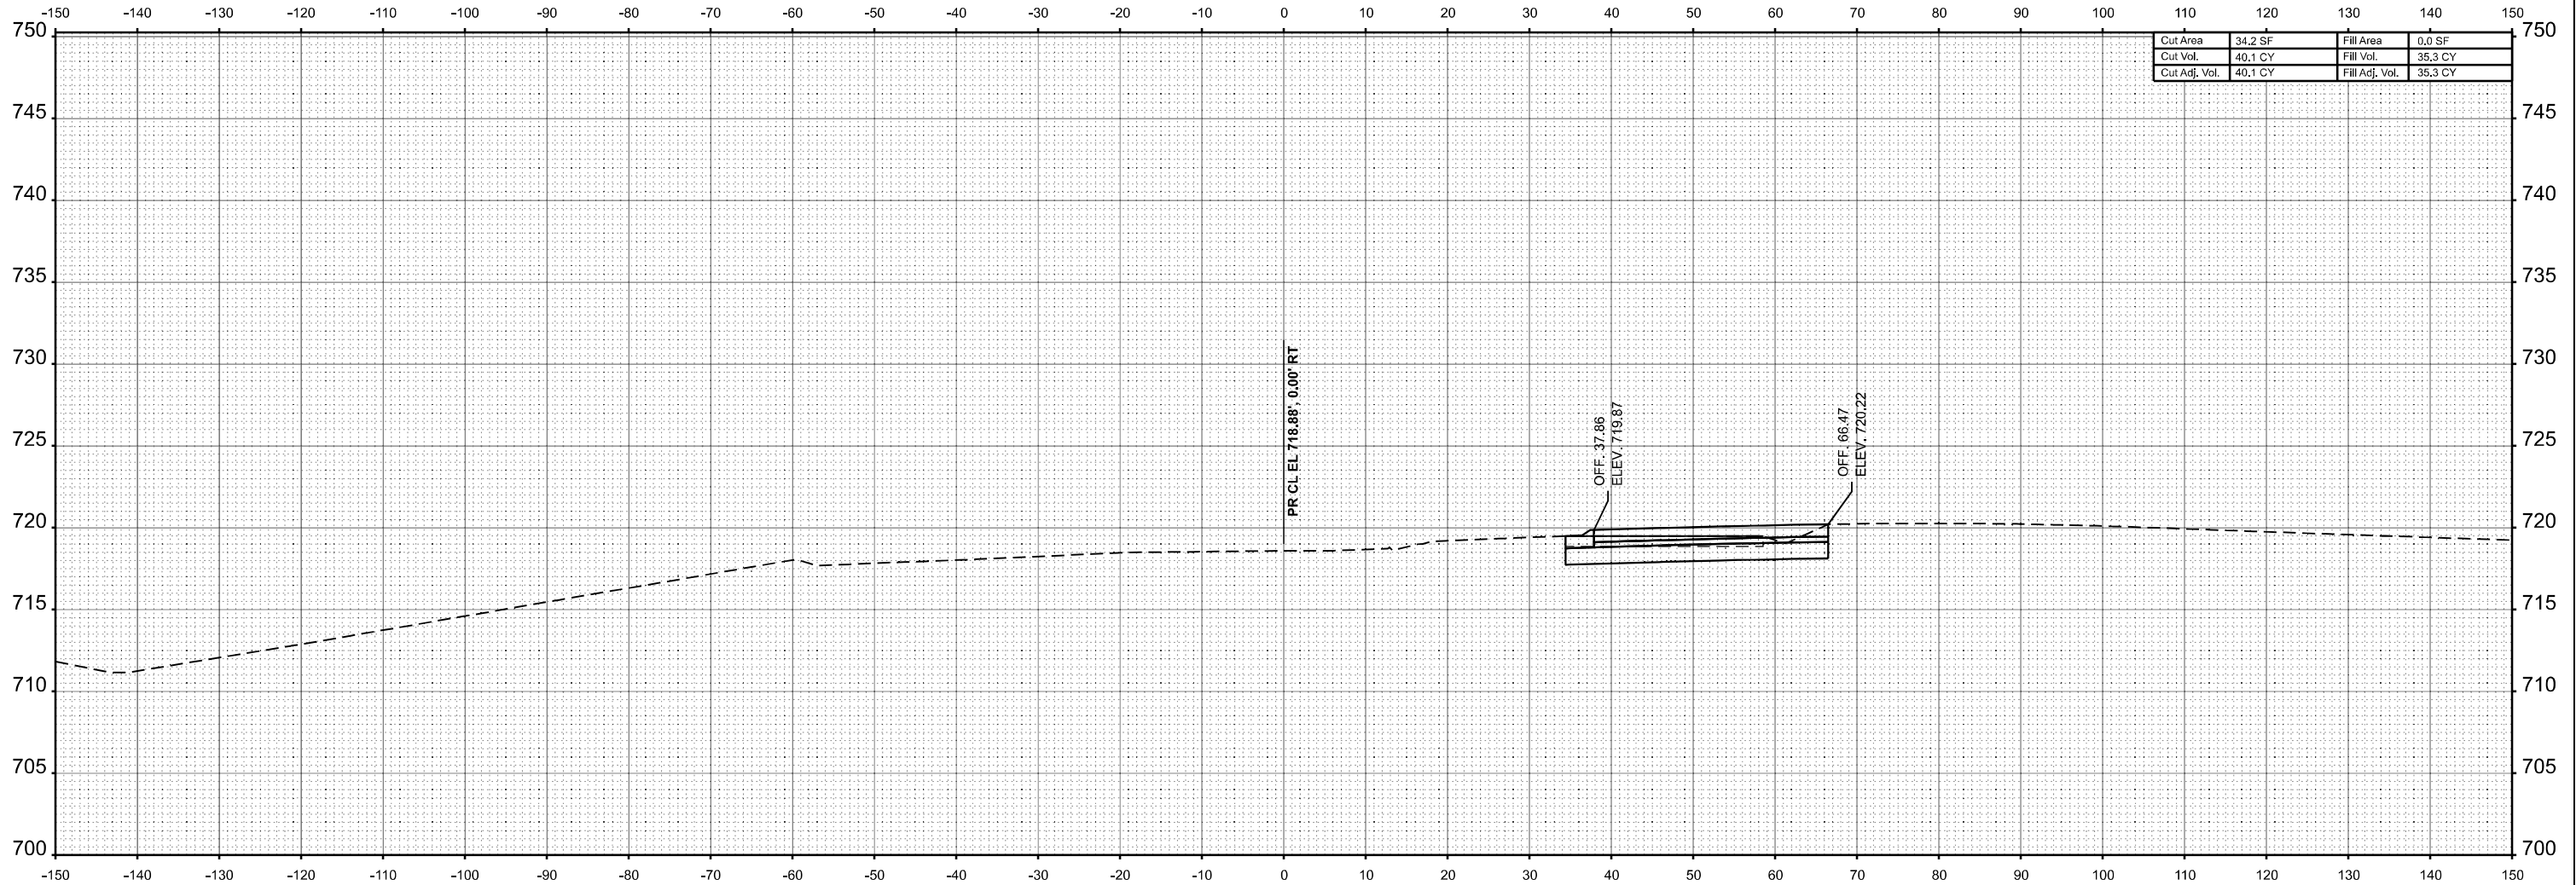

Cut Area	34.2 SF	Fill Area	0.0 SF
Cut Vol.	40.1 CY	Fill Vol.	35.3 CY
Cut Adj. Vol.	40.1 CY	Fill Adj. Vol.	35.3 CY

STA 119+50.00

USER NAME = kaleb.hirtzel	DESIGNED -	REVISED -
	DRAWN -	REVISED -
PLOT SCALE = 0.16666633' / in.	CHECKED -	REVISED -
PLOT DATE = 8/22/2024	DATE -	REVISED -

STATE OF ILLINOIS
DEPARTMENT OF TRANSPORTATION

CROSS-SECTIONS
STAGE 3C: WB IL 16

SCALE: 1"=10' SHEET 22 OF 24 SHEETS STA. 119+50.00 TO STA. 119+50.00

F.A.I RTE.	SECTION	COUNTY	TOTAL SHEETS	SHEET NO.
57	(15-22HB-4)BR (15-22)R	COLES	1086	1002
CONTRACT NO. 74435				
ILLINOIS FED. AID PROJECT				

ORIGINAL SURVEY	SURVEYED _____	BY _____	DATE _____
	PLOTTED _____		
	TEMPLATE _____		
	AREAS _____		
NO. _____	AREAS CHECKED _____		

MODEL: WB IL 16 - 120+00.00 [Sheet]
FILE NAME: c:\pw_work\pwidth\hirtzelk



**STATE OF ILLINOIS
DEPARTMENT OF TRANSPORTATION**

CROSS-SECTIONS

STAGE 3C: WB IL 16

STA 120+00.00

ORIGINAL SURVEY	SURVEYED _____	BY _____	DATE _____
	PLOTTED _____		
NOTE BOOK	TEMPLATE _____		
	AREAS _____		
NO. _____	AREAS CHECKED _____		

MODEL: WB IL 16 - 120-50.00 [Sheet] NO. AREAS CHECKED

FILE NAME: c:\pw_work\pwwd\hirtzel\ld0852852\ld774435-sheets-CrossSections-Stage3C.dgn




F.A.I RTE.	SECTION	COUNTY	TOTAL SHEETS	SHEET NO.
57	(15-22HB-4)BR (15-22)R	COLES	1086	1004
CONTRACT NO. 74435				
ILLINOIS		FED. AID PROJECT		

FINAL SURVEY	NO.	SURVEYED PLOTTED TEMPLATE AREAS AREAS CHECKED	BY	DATE

ORIGINAL SURVEY	NO.	SURVEYED PLOTTED TEMPLATE AREAS AREAS CHECKED	BY	DATE

MODEL: RAMPAS-OFF - 2006+50.00 [Sheet]
FILE NAME: C:\p\work\road\in\z\2006+50.00\Sheet3E.dgn

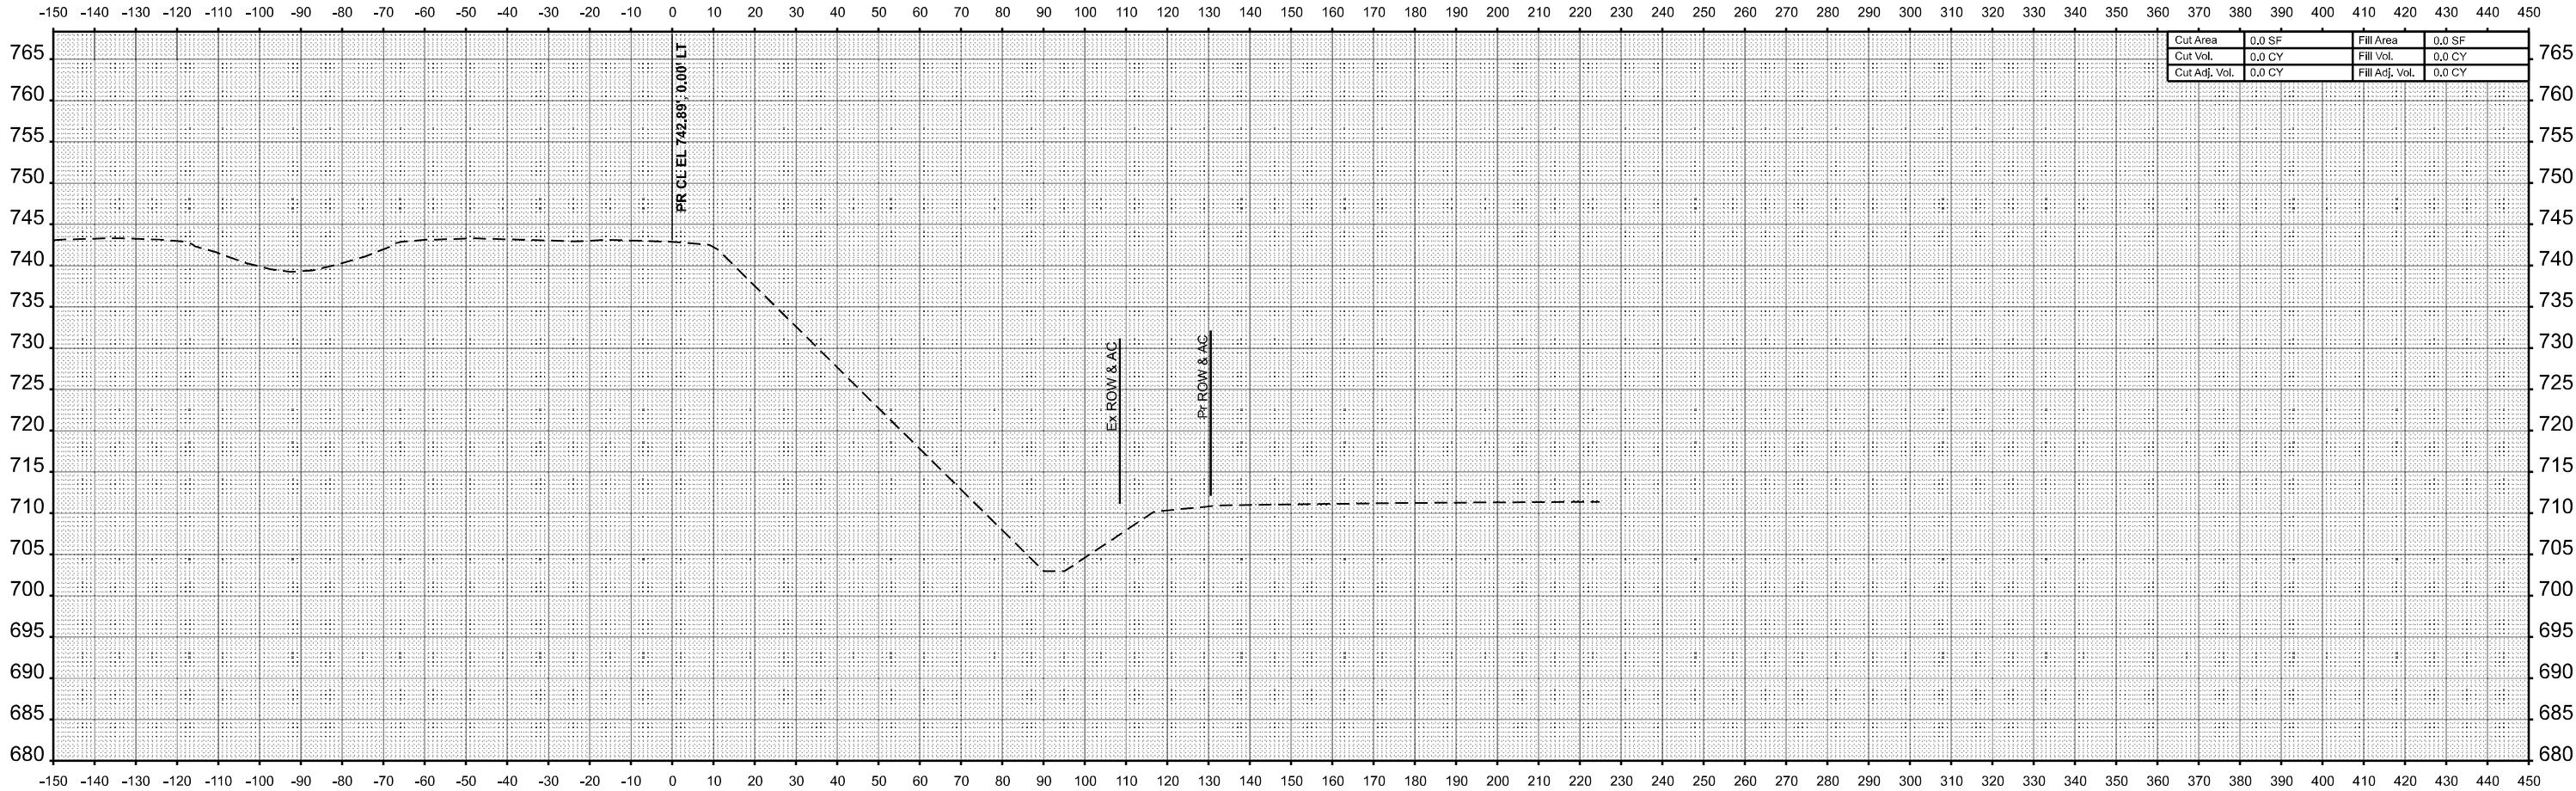

STA 2006+50.00

USER NAME	= kaleb.hirtzel	DESIGNED	-	REVISED	-
DRAWN	-	REVIS	-	REVISED	-
PLOT SCALE	= 0.16666633' / in.	CHECKED	-	REVISED	-
PLOT DATE	= 8/22/2024	DATE	-	REVISED	-

STATE OF ILLINOIS
DEPARTMENT OF TRANSPORTATION

CROSS-SECTIONS
STAGE 3E: PR RAMP A


SCALE: 1"=20' SHEET 1 OF 50 SHEETS STA. 2006+50.00 TO STA. 2006+50.00

F.A.I RTE.	SECTION	COUNTY	TOTAL SHEETS	SHEET NO.
57	(15-22HB-4)BR (15-22)R	COLES	1086	1005
CONTRACT NO. 74435				
ILLINOIS FED. AID PROJECT				

FINAL SURVEY	NO.	SURVEYED PLOTTED TEMPLATE AREAS AREAS CHECKED	BY	DATE

ORIGINAL SURVEY	NO.	SURVEYED PLOTTED TEMPLATE AREAS AREAS CHECKED	BY	DATE

MODEL: RAMPAS-OFF - 2007+00.00 [Sheet]
FILE NAME: C:\p\work\p\road\m\z\2007+00.00\Sheet3E.dgn

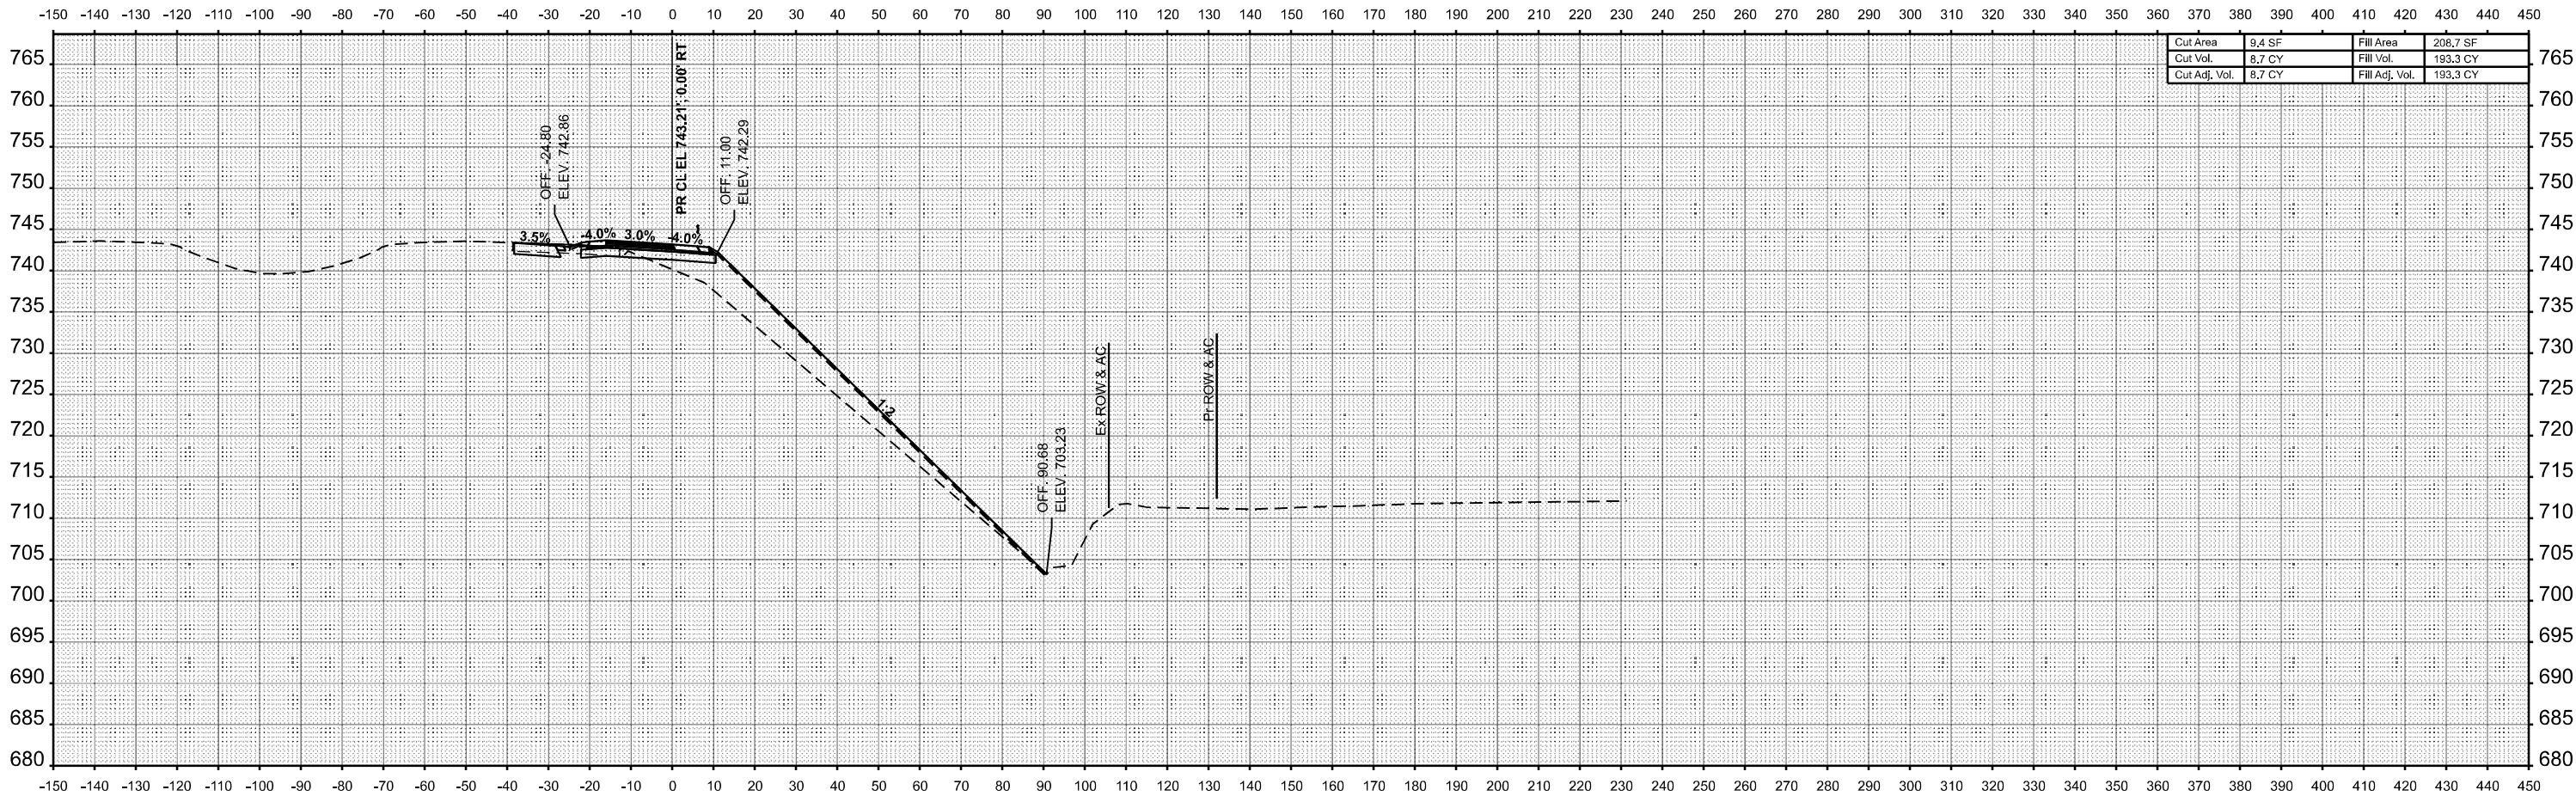

Cut Area	9,4 SF	Fill Area	208,7 SF
Cut Vol.	8,7 CY	Fill Vol.	193,3 CY
Cut Adj. Vol.	8,7 CY	Fill Adj. Vol.	193,3 CY

STA 2007+00.00

USER NAME = kaleb.hirtzel	DESIGNED -	REVISED -
PLOT SCALE = 0.16666633' / in.	DRAWN -	REVISED -
PLOT DATE = 8/22/2024	CHECKED -	REVISED -
	DATE -	REVISED -

STATE OF ILLINOIS
DEPARTMENT OF TRANSPORTATION

CROSS-SECTIONS
STAGE 3E: PR RAMP A


SCALE: 1"=20' SHEET 2 OF 50 SHEETS STA. 2007+00.00 TO STA. 2007+00.00

F.A.I RTE.	SECTION	COUNTY	TOTAL SHEETS	SHEET NO.
57	(15-22HB-4)BR (15-22)R	COLES	1086	1006
CONTRACT NO. 74435				
ILLINOIS FED. AID PROJECT				

FINAL SURVEY	NO.	NOTED BOOK	AREAS CHECKED	BY	DATE

ORIGINAL SURVEY	NO.	NOTED BOOK	AREAS CHECKED	BY	DATE

MODEL: RAMPAS-OFF - 2007+50.00 [Sheet]
FILE NAME: C:\p\work\p\road\m\z\2007+50.00\Sheet3E.dgn

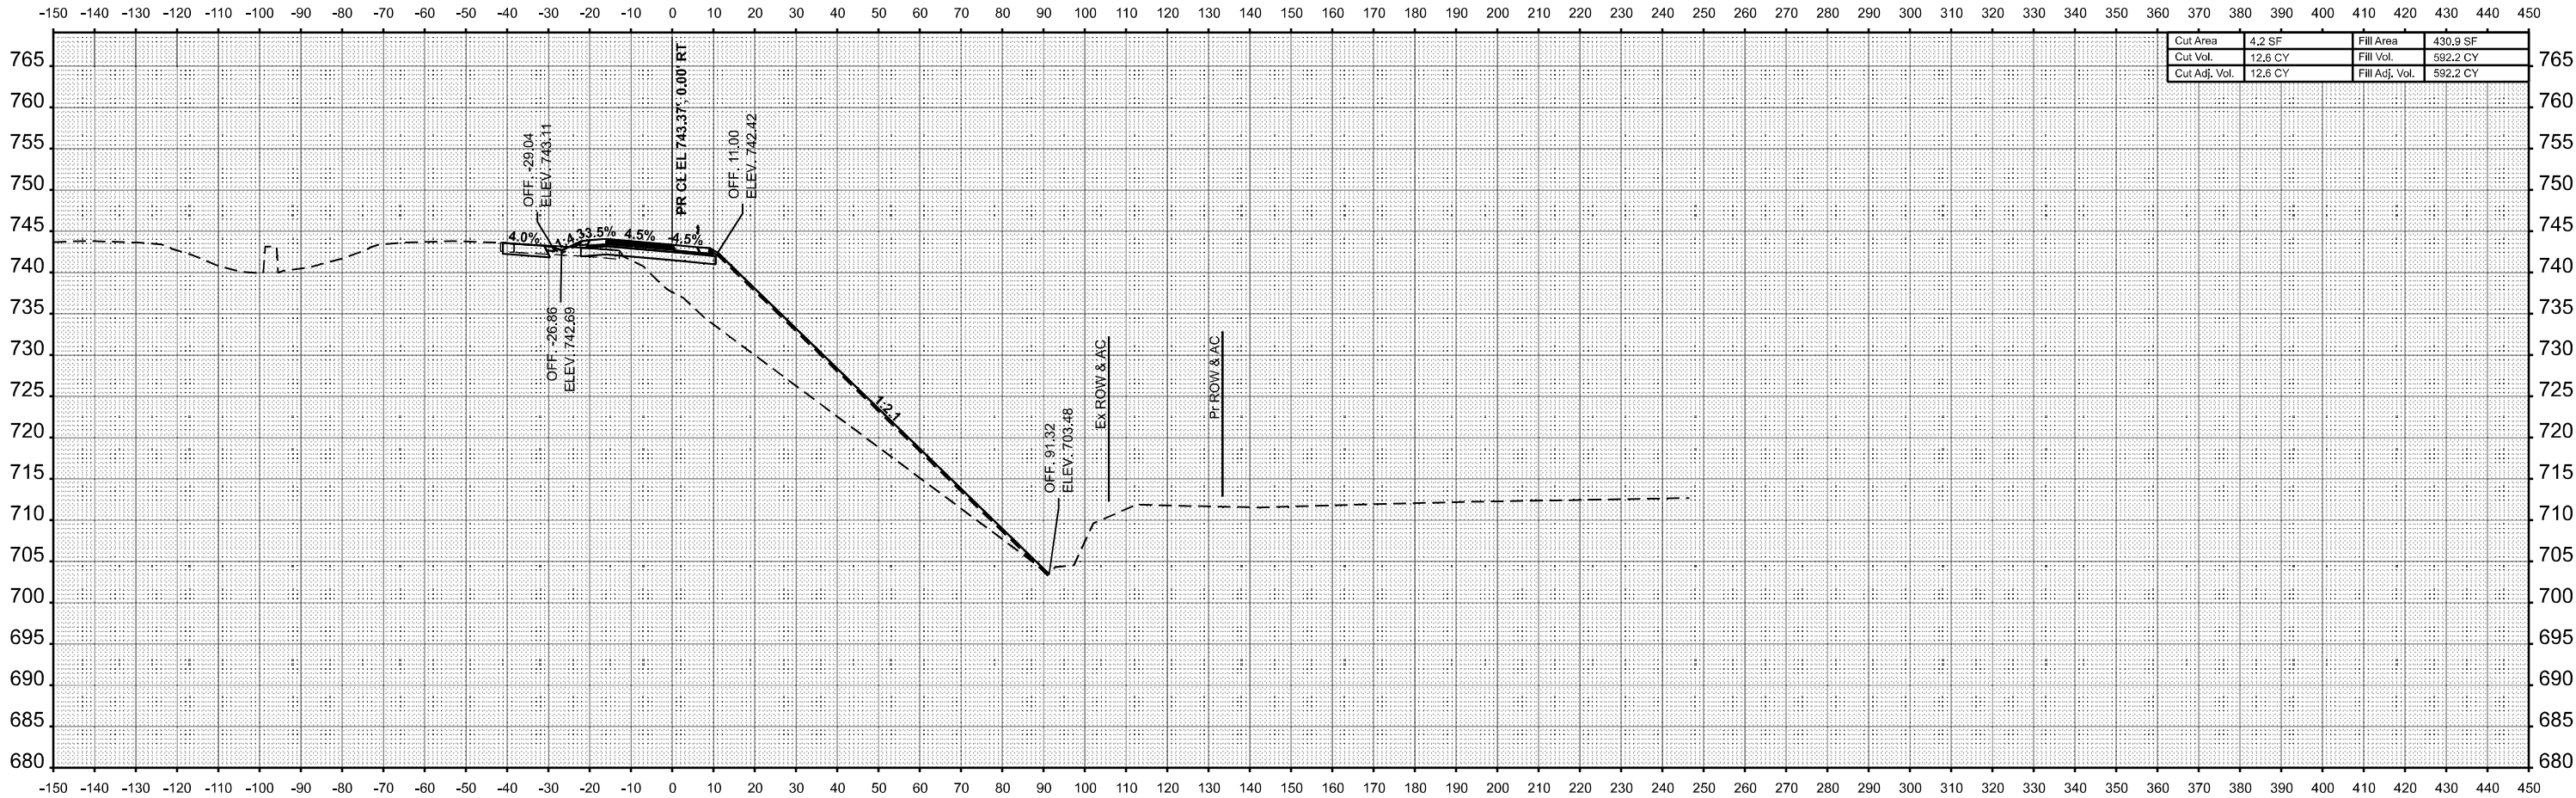

Cut Area	4.2 SF	Fill Area	430.9 SF
Cut Vol.	12.6 CY	Fill Vol.	592.2 CY
Cut Adj. Vol.	12.6 CY	Fill Adj. Vol.	592.2 CY

STA 2007+50.00

USER NAME = kaleb.hirtzel	DESIGNED -	REVISED -
PLOT SCALE = 0.16666633' / in.	DRAWN -	REVISED -
PLOT DATE = 8/22/2024	CHECKED -	REVISED -
	DATE -	REVISED -

STATE OF ILLINOIS
DEPARTMENT OF TRANSPORTATION


CROSS-SECTIONS
STAGE 3E: PR RAMP A

SCALE: 1"=20' SHEET 3 OF 50 SHEETS STA. 2007+50.00 TO STA. 2007+50.00

F.A.I RTE.	SECTION	COUNTY	TOTAL SHEETS	SHEET NO.
57	(15-22HB-4)BR (15-22)R	COLES	1086	1007
CONTRACT NO. 74435				
ILLINOIS FED. AID PROJECT				

ORIGINAL SURVEY	SURVEYED _____	BY _____	DATE _____
	PLOTTED _____		
	TEMPLATE _____		
	AREAS _____		
NO. _____	AREAS CHECKED _____		

MODEL: RAMPA-SBOFF - 2008+00.00 [Sheet]
FILE NAME: c:\pw_work\pwwidot\hirtzel\td085285

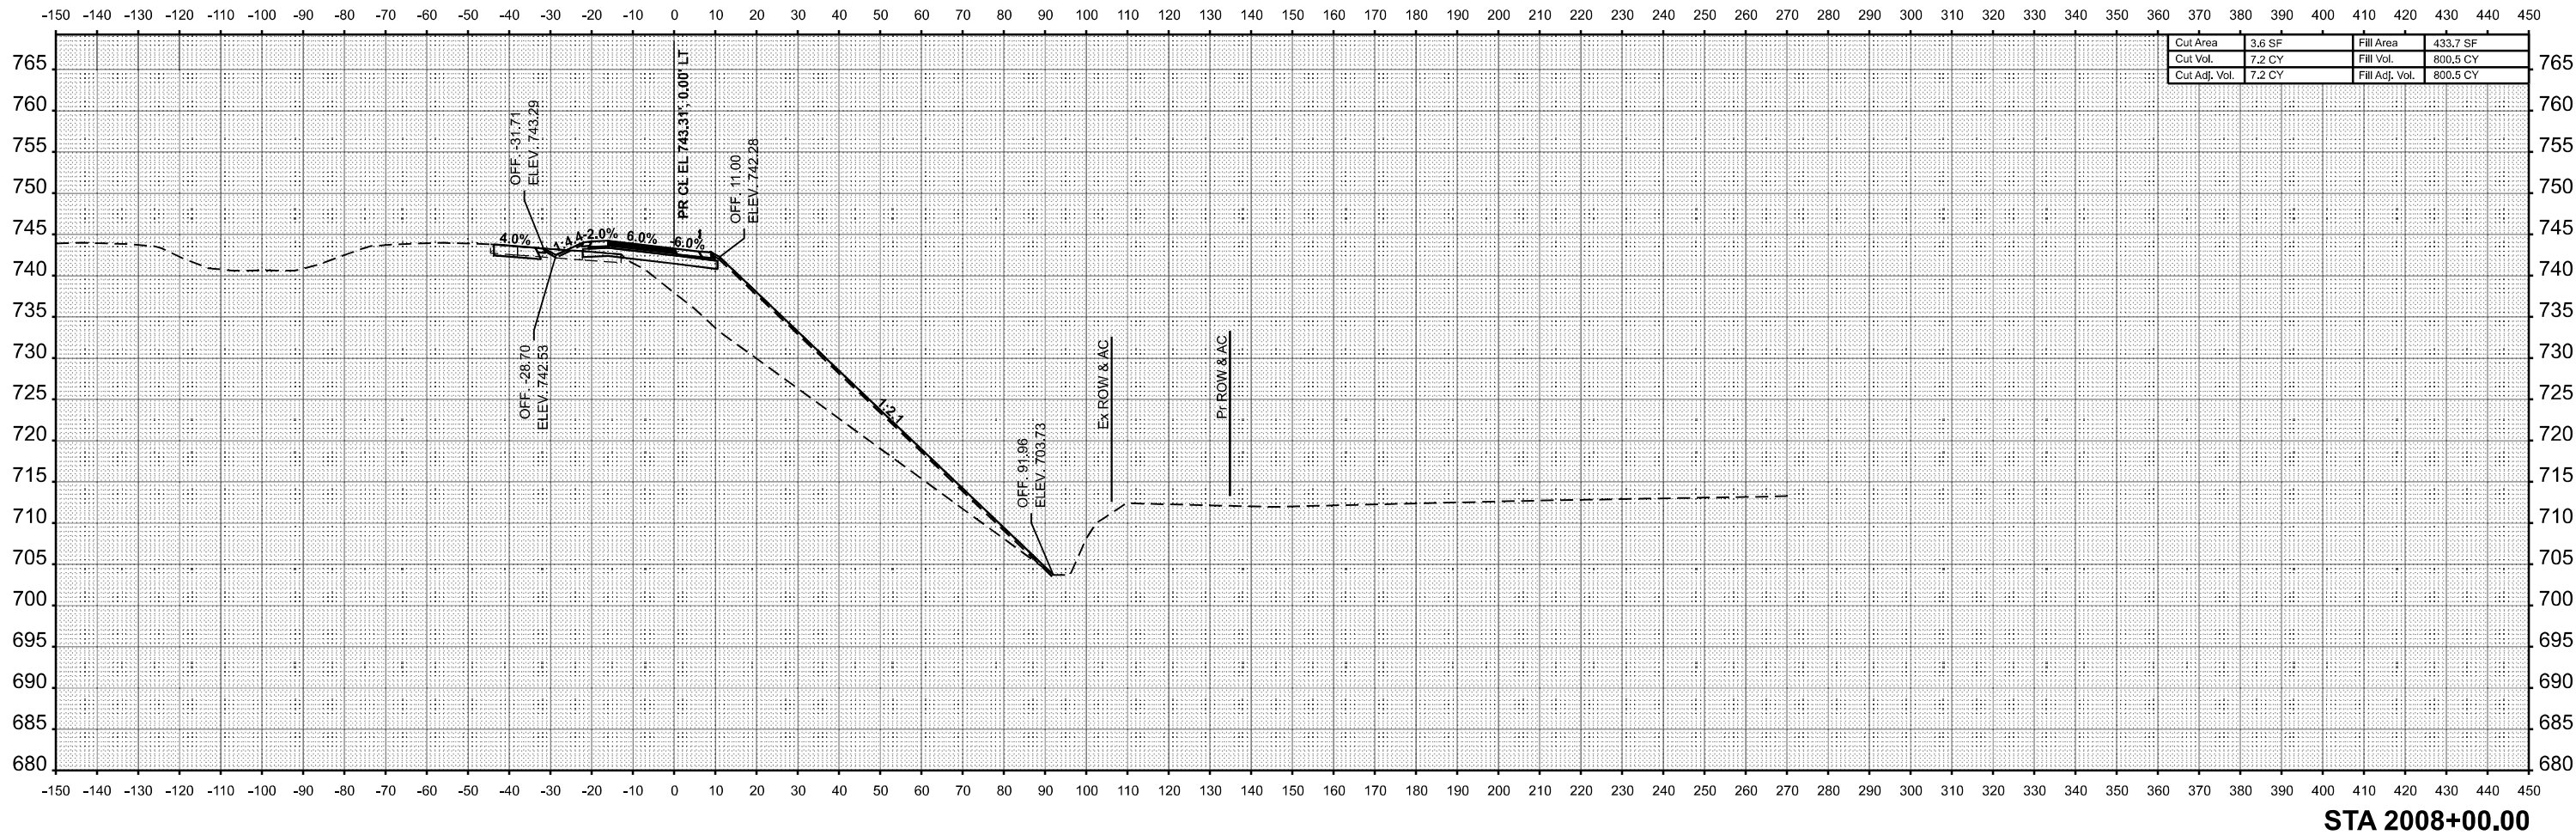

USER NAME	= kaleb.hirtzel	DESIGNED	-	REVISED	-
		DRAWN	-	REVISED	-
PLOT SCALE	= 0.19666633' / in.	CHECKED	-	REVISED	-
PLOT DATE	= 8/22/2024	DATE	-	REVISED	-

STATE OF ILLINOIS
DEPARTMENT OF TRANSPORTATION

CROSS-SECTIONS

STAGE 3E: PR RAMP A


SCALE: 1"=20'	SHEET 4	OF 50 SHEETS	STA. 2008+00.00	TO STA. 2008+00.00
---------------	---------	--------------	-----------------	--------------------

F.A.I RTE.	SECTION	COUNTY	TOTAL SHEETS	SHEET NO.
57	(15-22HB-4)BR (15-22)R	COLES	1086	1008
		CONTRACT NO. 74435		
ILLINOIS		FED. AID PROJECT		

FINAL SURVEY NOTE BOOK NO.	SURVEYED PLOTTED TEMPLATE AREAS AREAS CHECKED	BY	DATE

ORIGINAL SURVEY NOTE BOOK NO.	SURVEYED PLOTTED TEMPLATE AREAS AREAS CHECKED	BY	DATE

MODEL: RAMPAS-OFF - 2008+50.00 [Sheet]
FILE NAME: C:\p\work\road\in\z\20080528\2077435-a\Roads-CrossSections-Stage3E.dgn

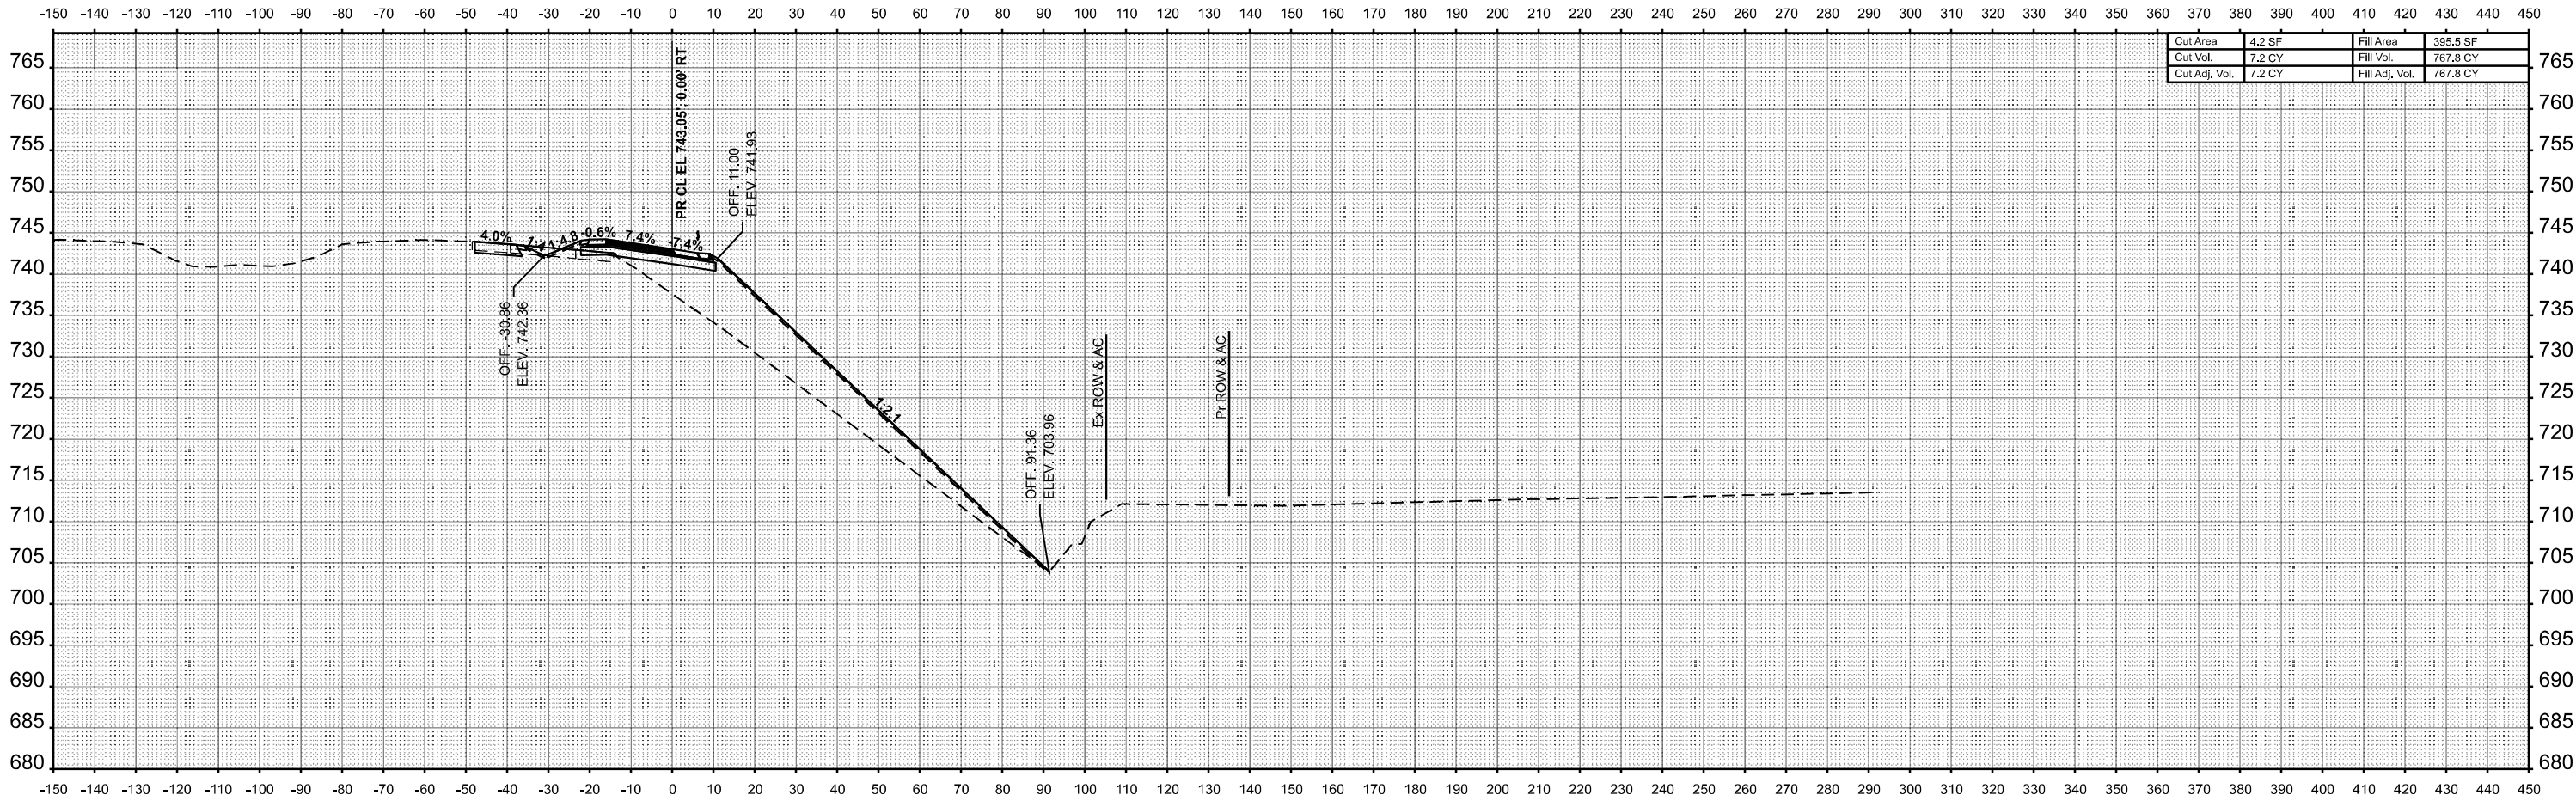

STA 2008+50.00

USER NAME = kaleb.hirtzel	DESIGNED -	REVISED -
	DRAWN -	REVISED -
PLOT SCALE = 0.16666633' / in.	CHECKED -	REVISED -
PLOT DATE = 8/22/2024	DATE -	REVISED -

STATE OF ILLINOIS
DEPARTMENT OF TRANSPORTATION

CROSS-SECTIONS
STAGE 3E: PR RAMP A


SCALE: 1"=20' SHEET 5 OF 50 SHEETS STA. 2008+50.00 TO STA. 2008+50.00

F.A.I RTE.	SECTION	COUNTY	TOTAL SHEETS	SHEET NO.
57	(15-22HB-4)BR (15-22)R	COLES	1086	1009
CONTRACT NO. 74435				
ILLINOIS FED. AID PROJECT				

FINAL SURVEY NO.	SURVEYED PLOTTED NOTE BOOK	BY	DATE

ORIGINAL SURVEY NO.	SURVEYED PLOTTED AREAS CHECKED	BY	DATE

MODEL: RAMPAS-SOFF - 2009+00.00 [Sheet]
FILE NAME: C:\p\work\road\in\z\2009+00.00\Sheet3E.dgn

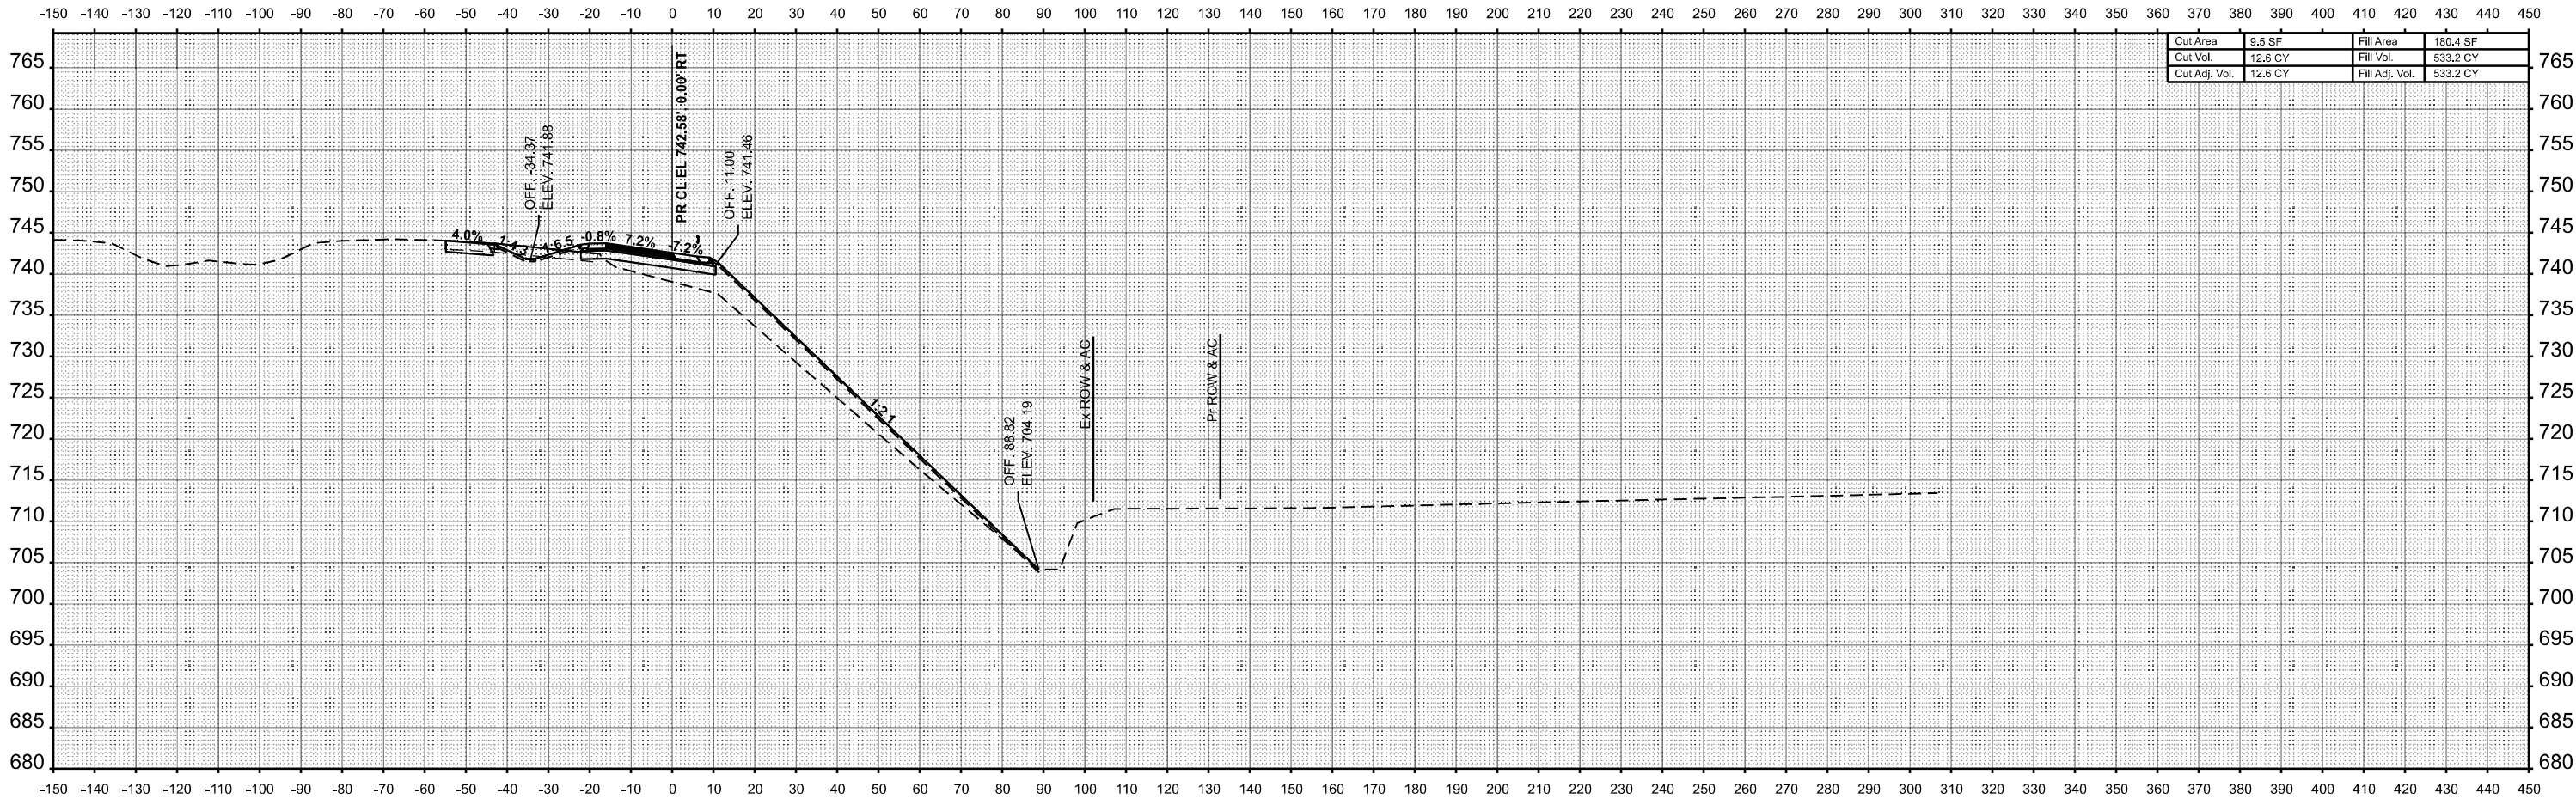

Cut Area	9.5 SF	Fill Area	180.4 SF
Cut Vol.	12.6 CY	Fill Vol.	533.2 CY
Cut Adj. Vol.	12.6 CY	Fill Adj. Vol.	533.2 CY

STA 2009+00.00

USER NAME = kaleb.hirtzel	DESIGNED -	REVISED -
	DRAWN -	REVISED -
PLOT SCALE = 0.16666633' / in.	CHECKED -	REVISED -
PLOT DATE = 8/22/2024	DATE -	REVISED -

STATE OF ILLINOIS
DEPARTMENT OF TRANSPORTATION

CROSS-SECTIONS
STAGE 3E: PR RAMP A


SCALE: 1"=20' SHEET 6 OF 50 SHEETS STA. 2009+00.00 TO STA. 2009+00.00

F.A.I RTE.	SECTION	COUNTY	TOTAL SHEETS	SHEET NO.
57	(15-22HB-4)BR (15-22)R	COLES	1086	1010
CONTRACT NO. 74435				
ILLINOIS FED. AID PROJECT				

FINAL SURVEY NOTE BOOK NO.	SURVEYED PLOTTED TEMPLATE AREAS AREAS CHECKED	BY	DATE

ORIGINAL SURVEY NOTE BOOK NO.	SURVEYED PLOTTED TEMPLATE AREAS AREAS CHECKED	BY	DATE

MODEL: RAMPAS-SOFF - 2009+50.00 [Sheet]
FILE NAME: C:\p\work\p\road\m\z\2009+50.00\Sheet3E.dgn

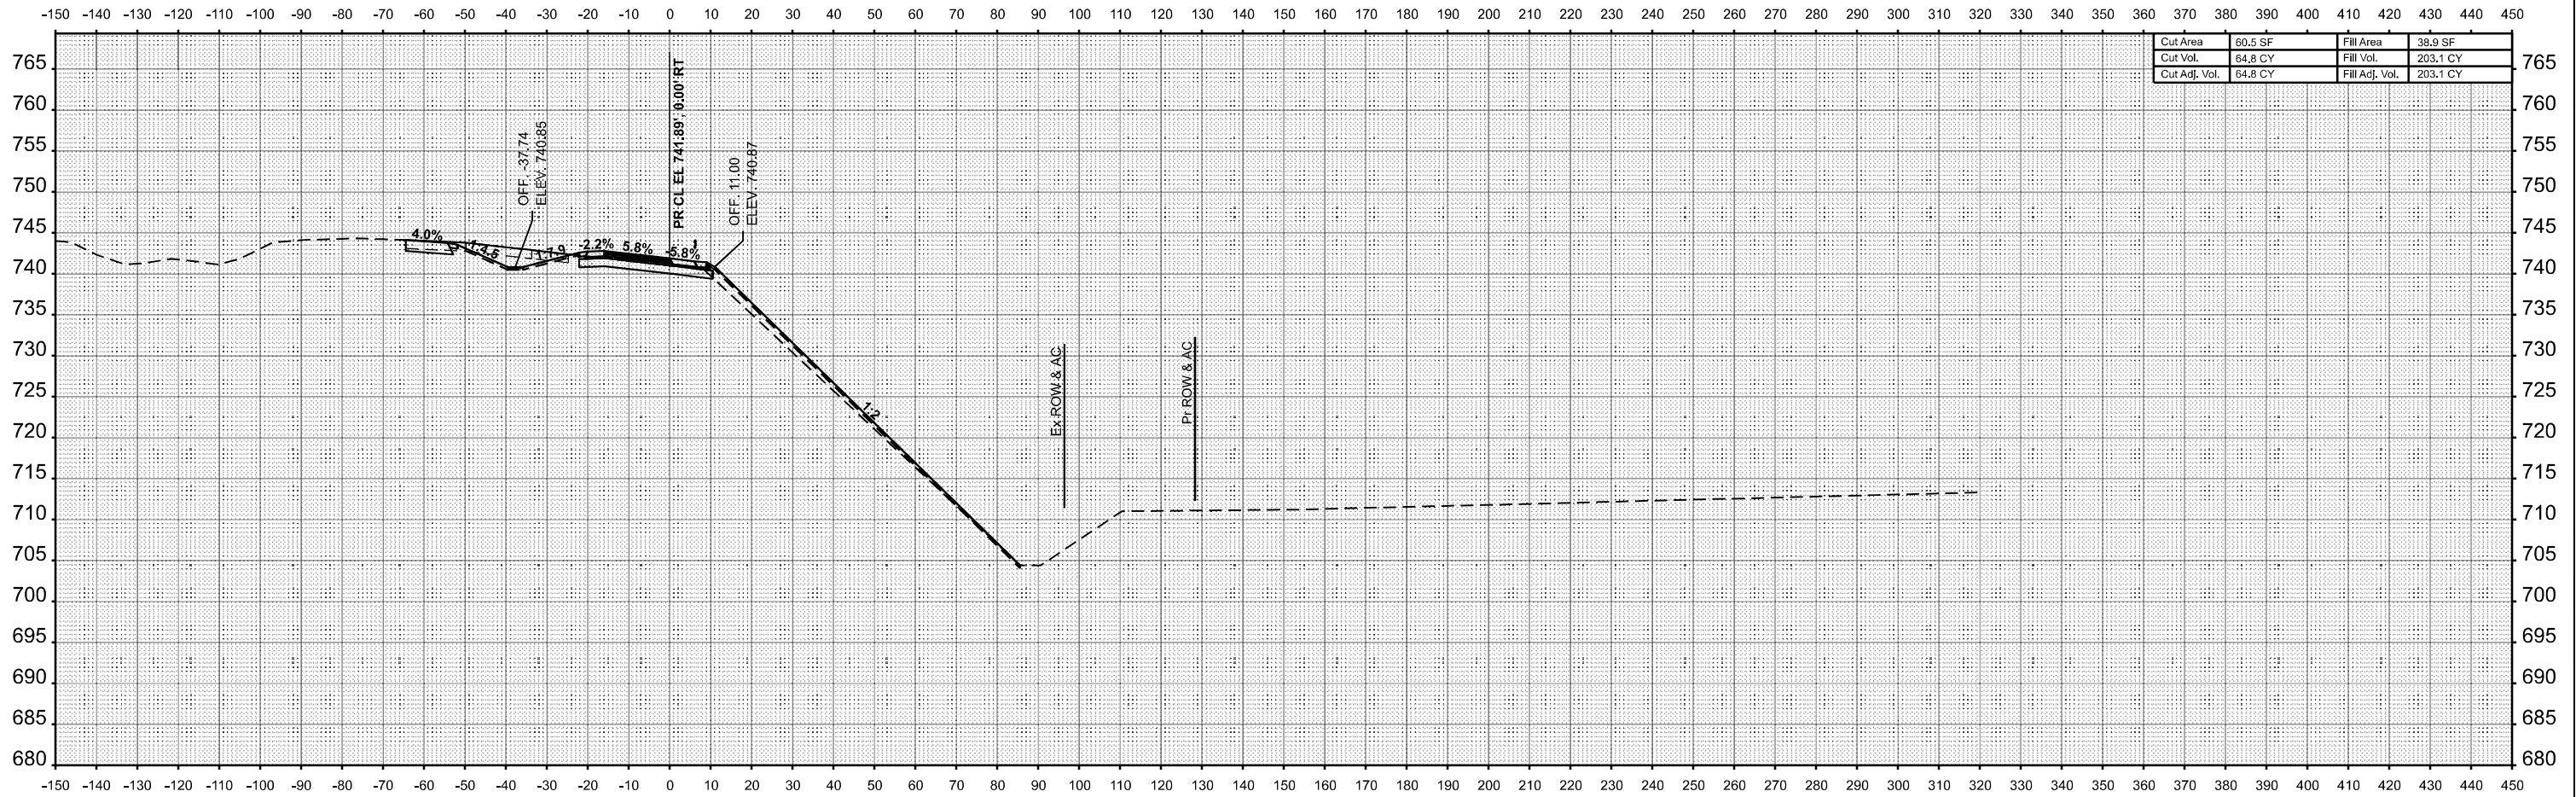

STA 2009+50.00

USER NAME = kaleb.hirtzel	DESIGNED -	REVISED -
	DRAWN -	REVISED -
PLOT SCALE = 0.16666633' / in.	CHECKED -	REVISED -
PLOT DATE = 8/22/2024	DATE -	REVISED -

STATE OF ILLINOIS
DEPARTMENT OF TRANSPORTATION

CROSS-SECTIONS
STAGE 3E: PR RAMP A


SCALE: 1"=20' SHEET 7 OF 50 SHEETS STA. 2009+50.00 TO STA. 2009+50.00

F.A.I RTE.	SECTION	COUNTY	TOTAL SHEETS	SHEET NO.
57	(15-22HB-4)BR (15-22)R	COLES	1086	1011
CONTRACT NO. 74435				
ILLINOIS FED. AID PROJECT				

FINAL SURVEY NOTE BOOK NO.	SURVEYED PLOTTED AREAS CHECKED	BY	DATE

ORIGINAL SURVEY NOTE BOOK NO.	SURVEYED PLOTTED AREAS CHECKED	BY	DATE

MODEL: RAMPAS-SOFF - 2010+00.00 [Sheet]
FILE NAME: C:\p\work\road\in\z\2010+00\3232\DT7435-3\Road-CrossSections-Stage3E.dgn

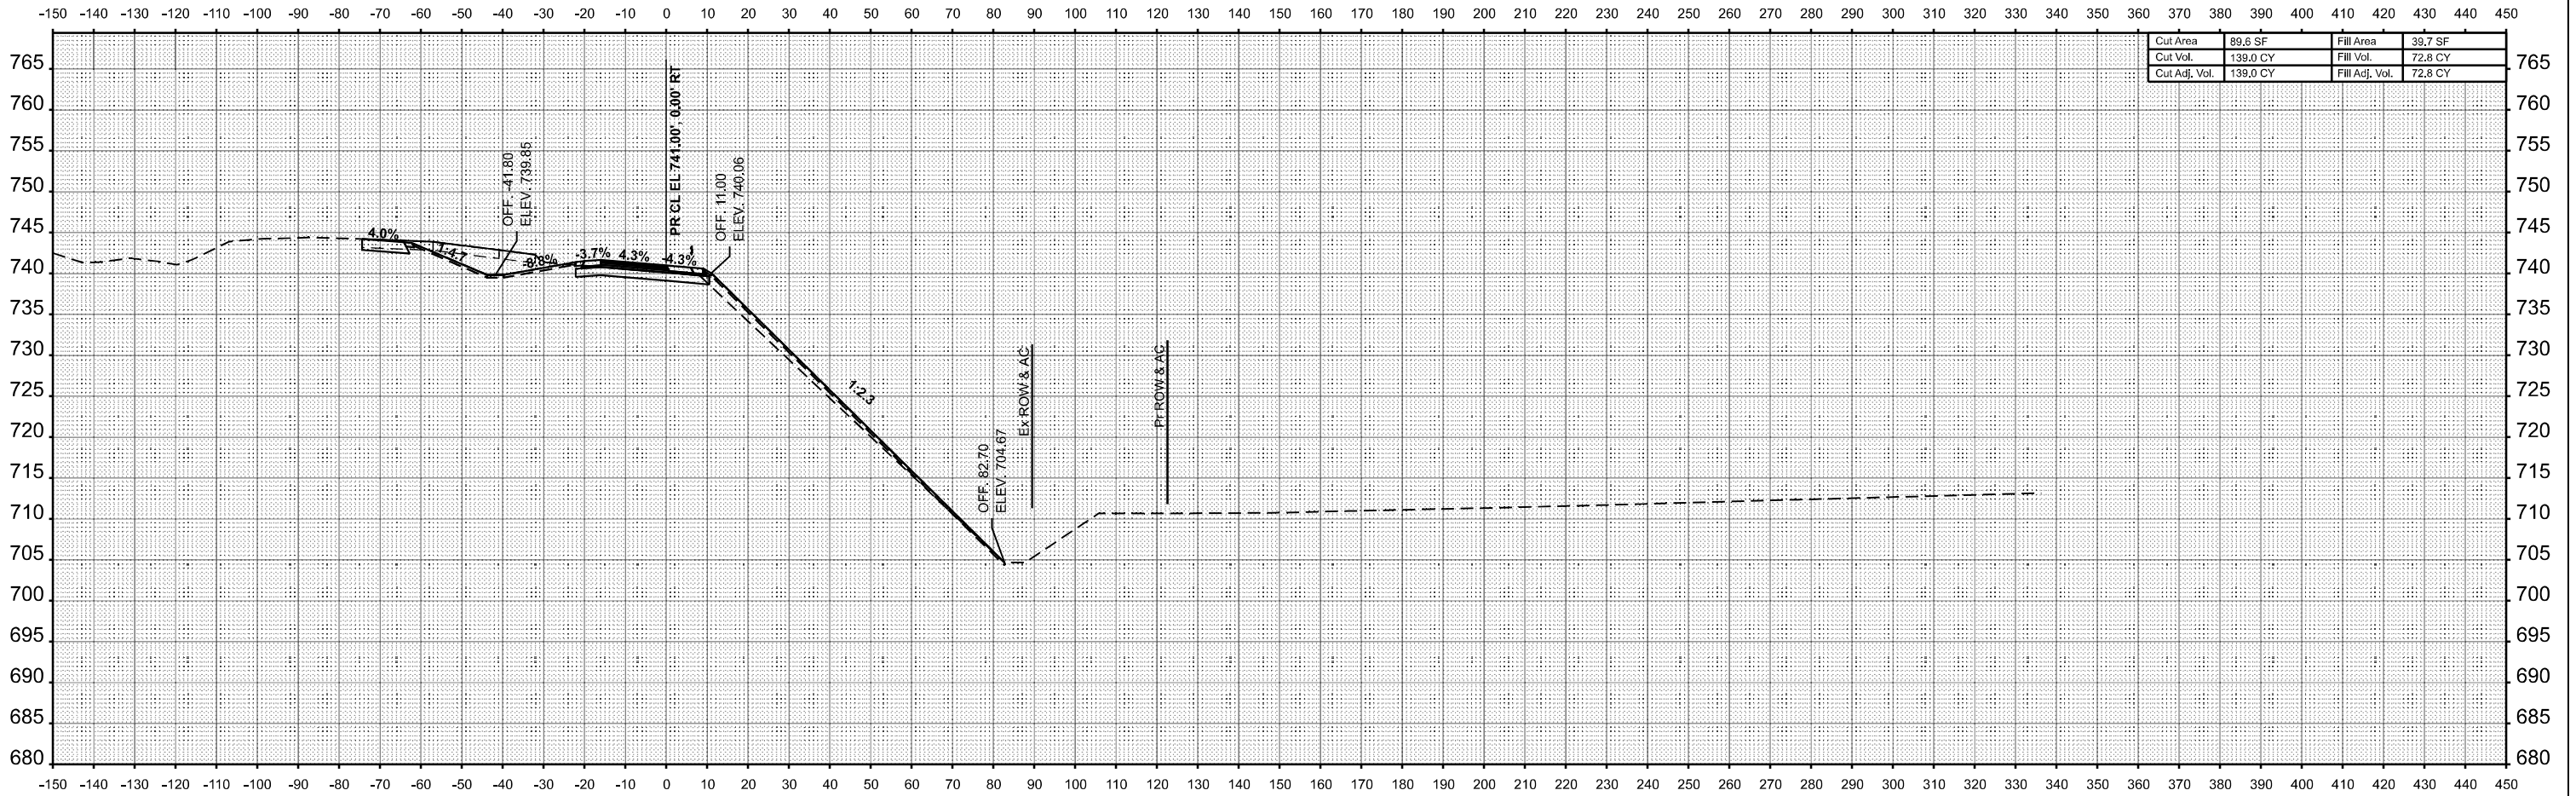

STA 2010+00.00

USER NAME = kaleb.hirtzel	DESIGNED -	REVISED -
PLOT SCALE = 0.16666633' / in.	DRAWN -	REVISED -
PLOT DATE = 8/22/2024	CHECKED -	REVISED -
	DATE -	REVISED -


STATE OF ILLINOIS
DEPARTMENT OF TRANSPORTATION

CROSS-SECTIONS
STAGE 3E: PR RAMP A


SCALE: 1"=20' SHEET 8 OF 50 SHEETS STA. 2010+00.00 TO STA. 2010+00.00

F.A.I RTE.	SECTION	COUNTY	TOTAL SHEETS	SHEET NO.
57	(15-22HB-4)BR (15-22)R	COLES	1086	1012
CONTRACT NO. 74435				
ILLINOIS FED. AID PROJECT				

FINAL SURVEY NOTE BOOK NO.	SURVEYED PLOTTED AREAS CHECKED	BY	DATE

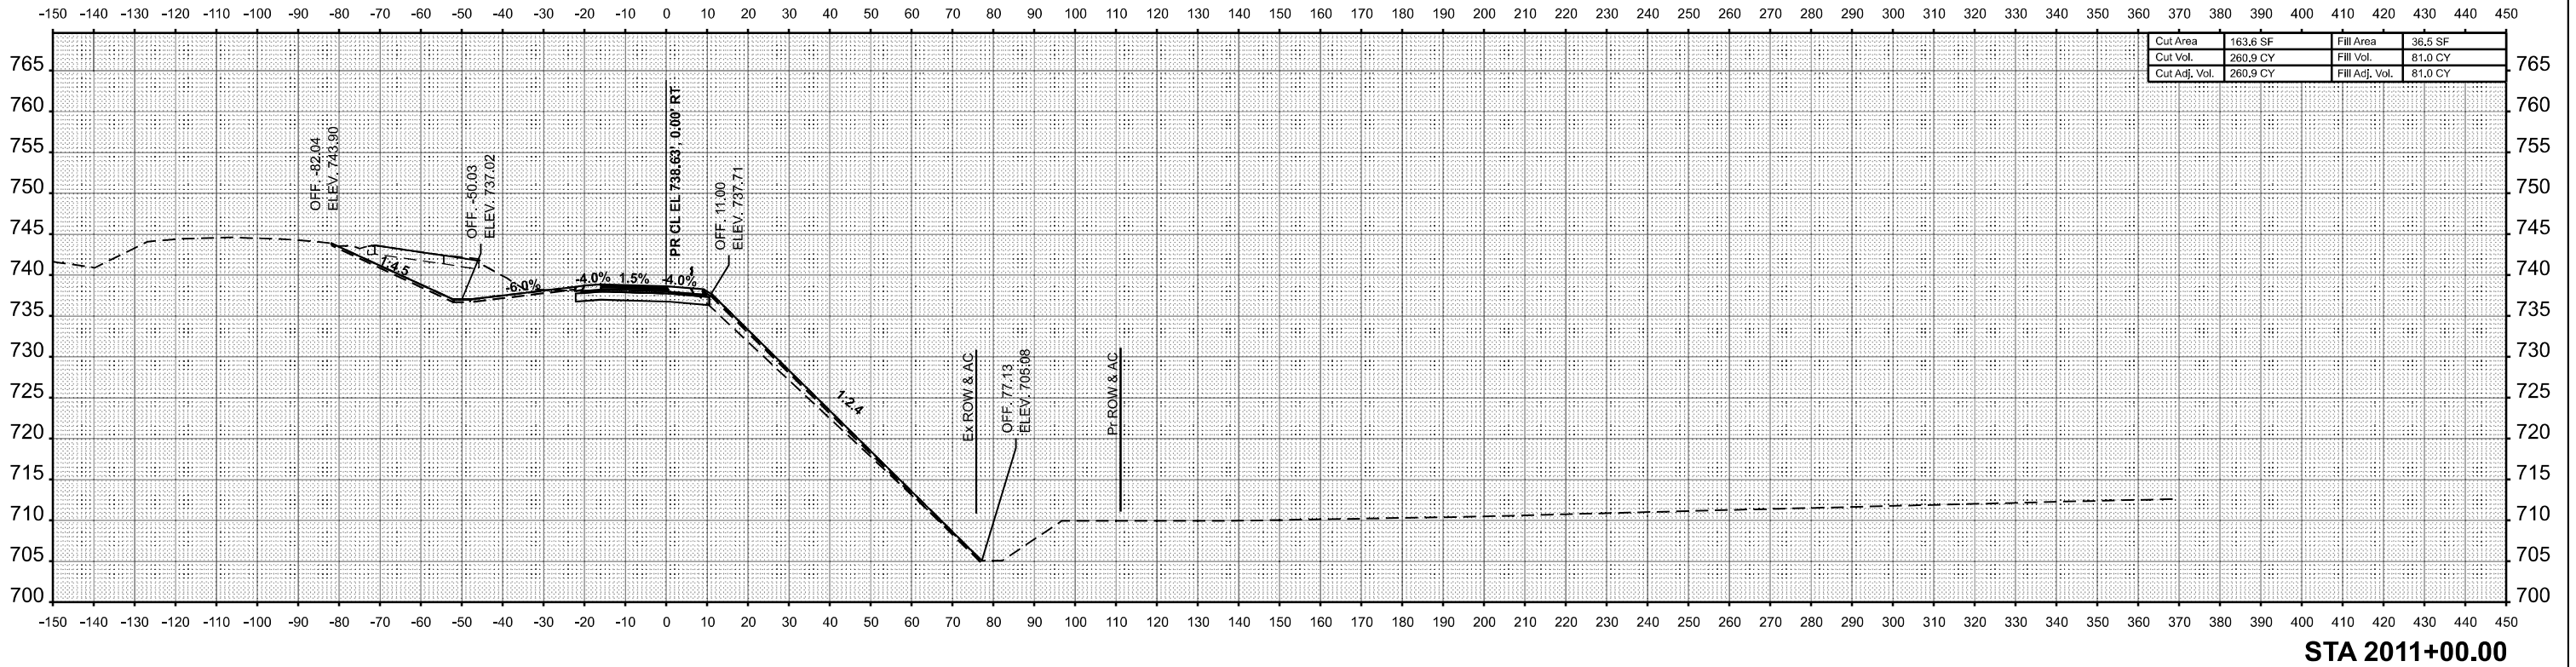

ORIGINAL SURVEY NOTE BOOK NO.	SURVEYED PLOTTED AREAS CHECKED	BY	DATE

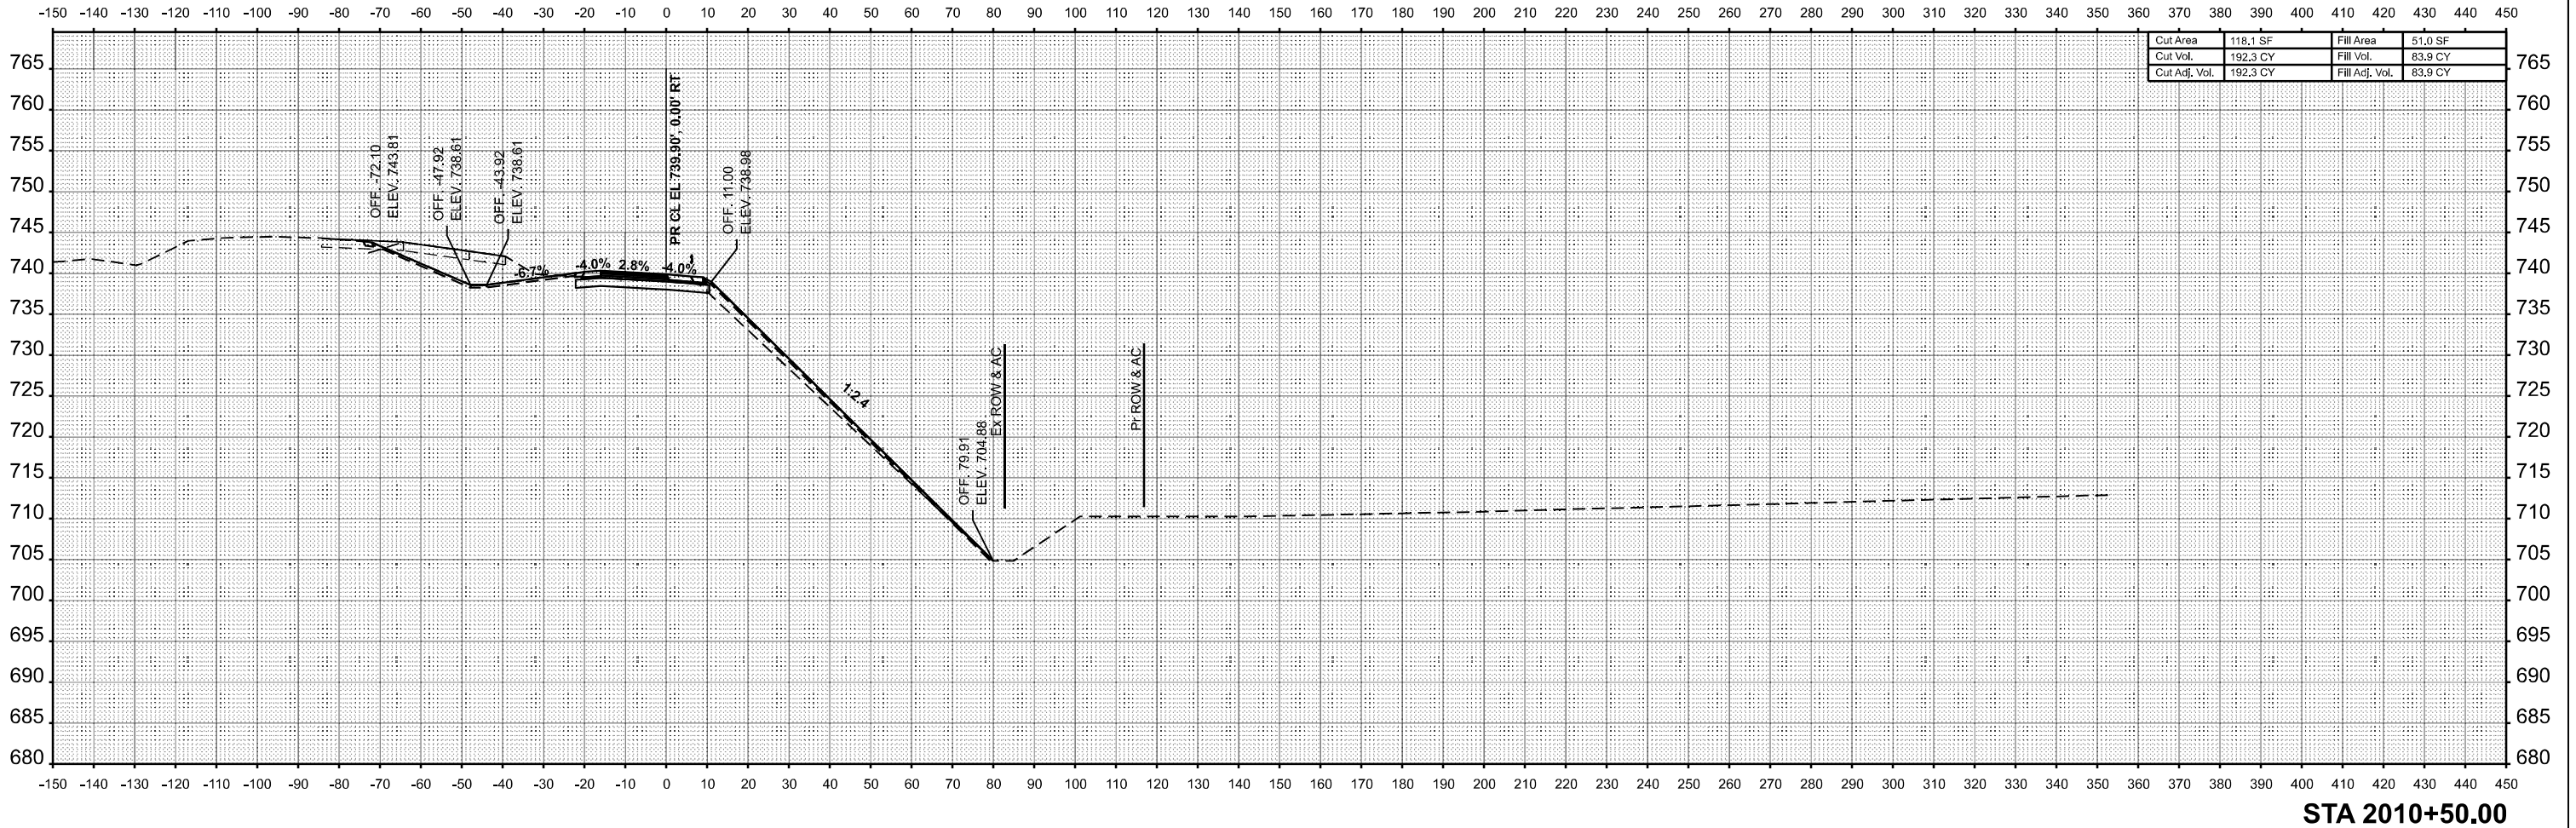

MODEL: RAMPAS-OFF - 2010+50.00 [Sheet]
FILE NAME: C:\p\work\p\road\m\z\2010+50.00\3232.D7\435-a\Roads-CrossSections-Stage3E.dgn

USER NAME = kaleb.hirtzel	DESIGNED -	REVISED -
PLOT SCALE = 0.16666633' / in.	DRAWN -	REVISED -
PLOT DATE = 8/22/2024	CHECKED -	REVISED -
	DATE -	REVISED -


STATE OF ILLINOIS
DEPARTMENT OF TRANSPORTATION

CROSS-SECTIONS
STAGE 3E: PR RAMP A

SCALE: 1"=20' SHEET 9 OF 50 SHEETS STA. 2010+50.00 TO STA. 2011+00.00

F.A.I RTE.	SECTION	COUNTY	TOTAL SHEETS	SHEET NO.
57	(15-22HB-4)BR (15-22)R	COLES	1086	1013
CONTRACT NO. 74435				
ILLINOIS FED. AID PROJECT				


FINAL SURVEY	SURVEYED PLOTTED TEMPLATE AREAS CHECKED	BY	DATE
NO.	NO.	NO.	NO.

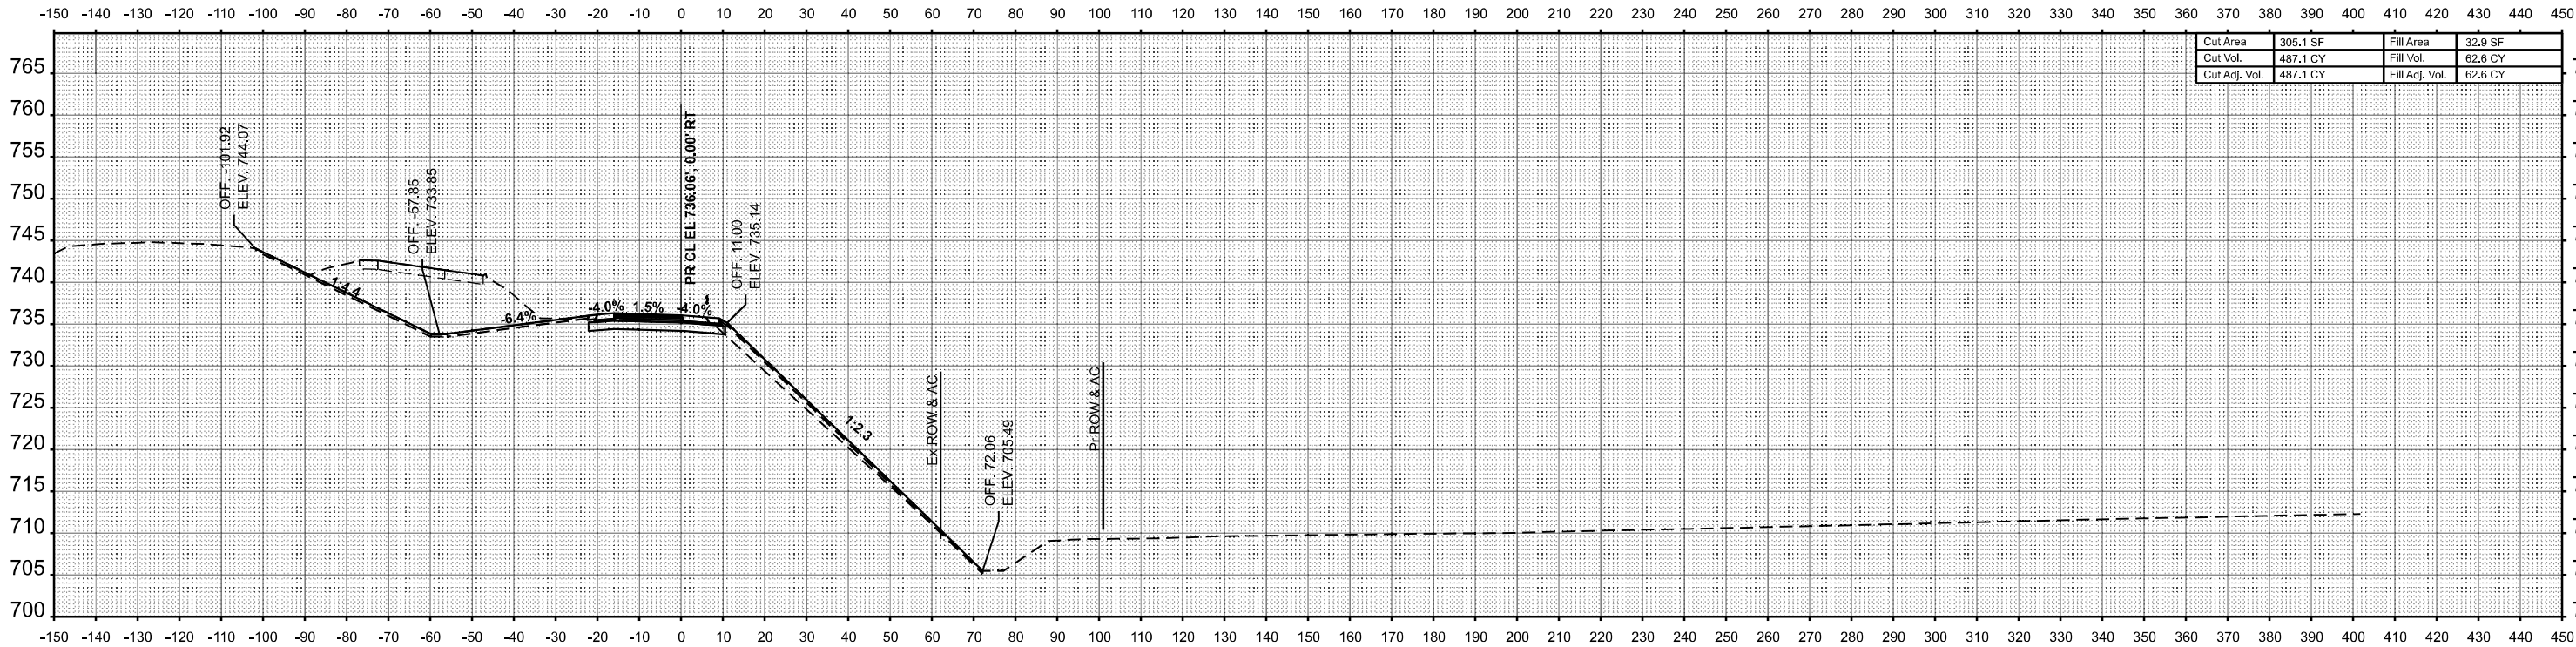

Cut Area	305.1 SF	Fill Area	32.9 SF
Cut Vol.	487.1 CY	Fill Vol.	62.6 CY
Cut Adj. Vol.	487.1 CY	Fill Adj. Vol.	62.6 CY

STA 2012+00.00

ORIGINAL SURVEY	SURVEYED PLOTTED TEMPLATE AREAS CHECKED	BY	DATE
NO.	NO.	NO.	NO.

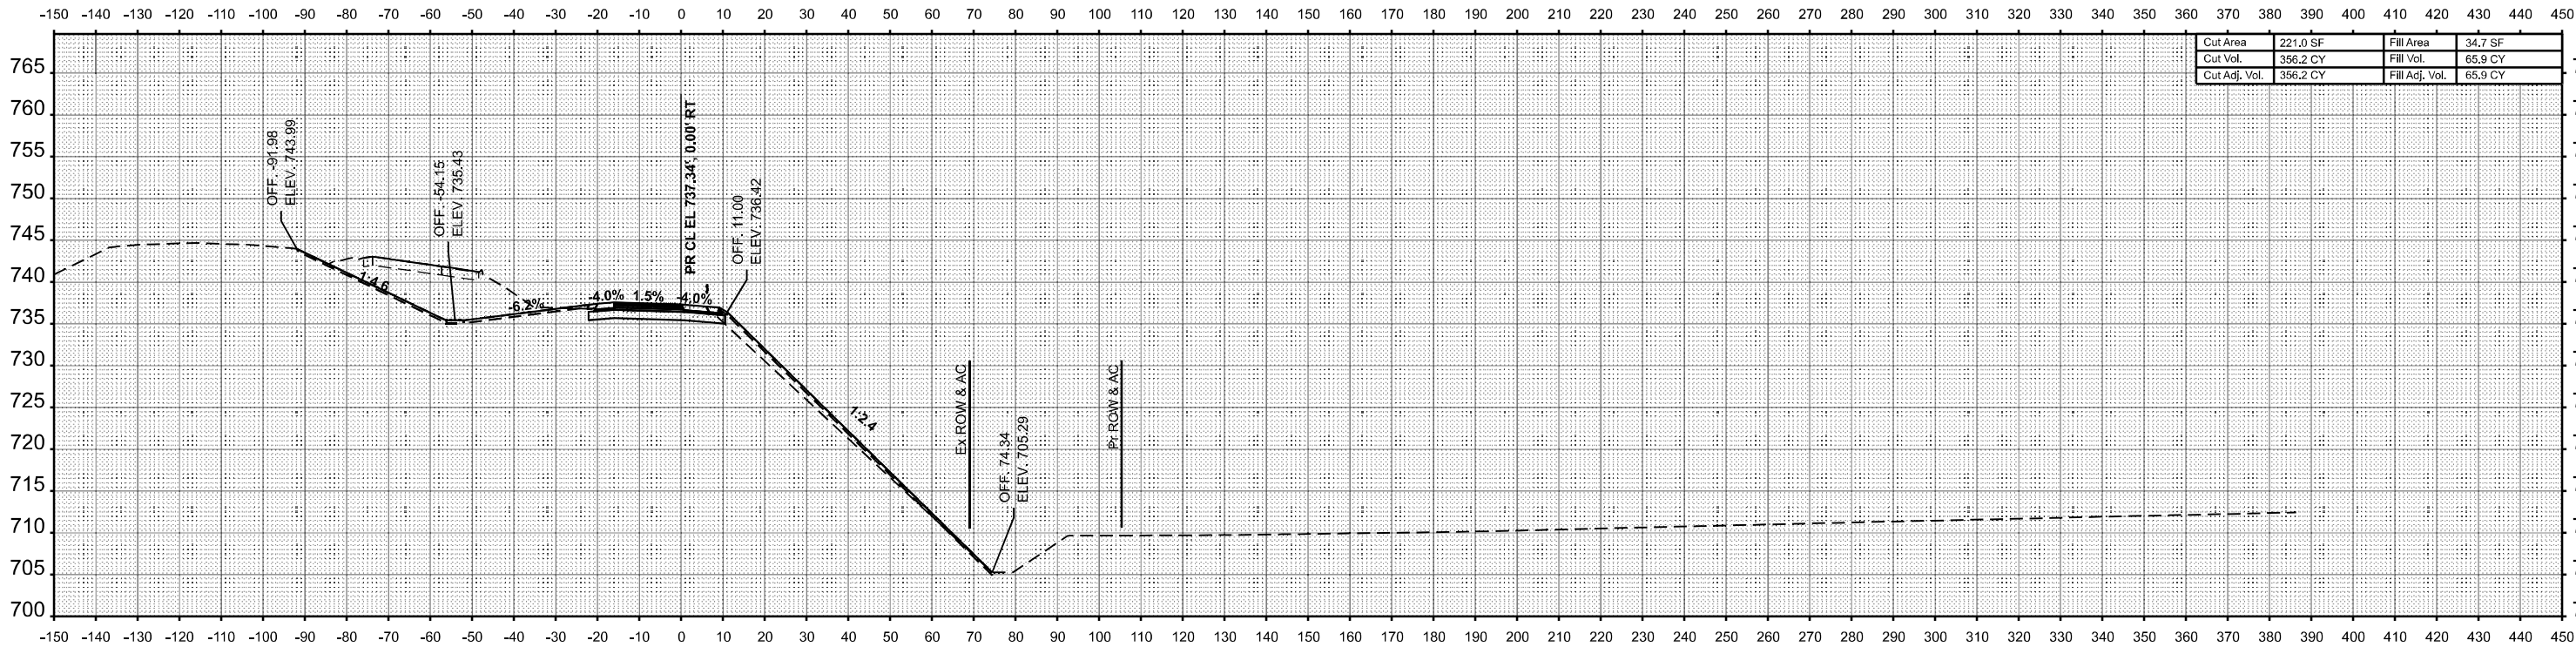

Cut Area	221.0 SF	Fill Area	34.7 SF
Cut Vol.	356.2 CY	Fill Vol.	65.9 CY
Cut Adj. Vol.	356.2 CY	Fill Adj. Vol.	65.9 CY

STA 2011+50.00

MODEL: RAMPAS-SOFF - 2011+50.00 (Sheet)
FILE NAME: C:\p\work\pdm\in\2011\50\3252\DT74435-3\Roads-CrossSections-Stage3E.dgn

USER NAME = kaleb.hirtzel	DESIGNED -	REVISED -
	DRAWN -	REVISED -
PLOT SCALE = 0.16666633' / in.	CHECKED -	REVISED -
PLOT DATE = 8/22/2024	DATE -	REVISED -


STATE OF ILLINOIS
DEPARTMENT OF TRANSPORTATION

CROSS-SECTIONS
STAGE 3E: PR RAMP A


SCALE: 1"=20' SHEET 10 OF 50 SHEETS STA. 2011+50.00 TO STA. 2012+00.00

F.A.I RTE.	SECTION	COUNTY	TOTAL SHEETS	SHEET NO.
57	(15-22HB-4)BR (15-22)R	COLES	1086	1014
CONTRACT NO. 74435				
ILLINOIS FED. AID PROJECT				

FINAL SURVEY	SURVEYED PLOTTED	BY	DATE
NOTE BOOK	TEMPLATE		
NO.	AREAS CHECKED		

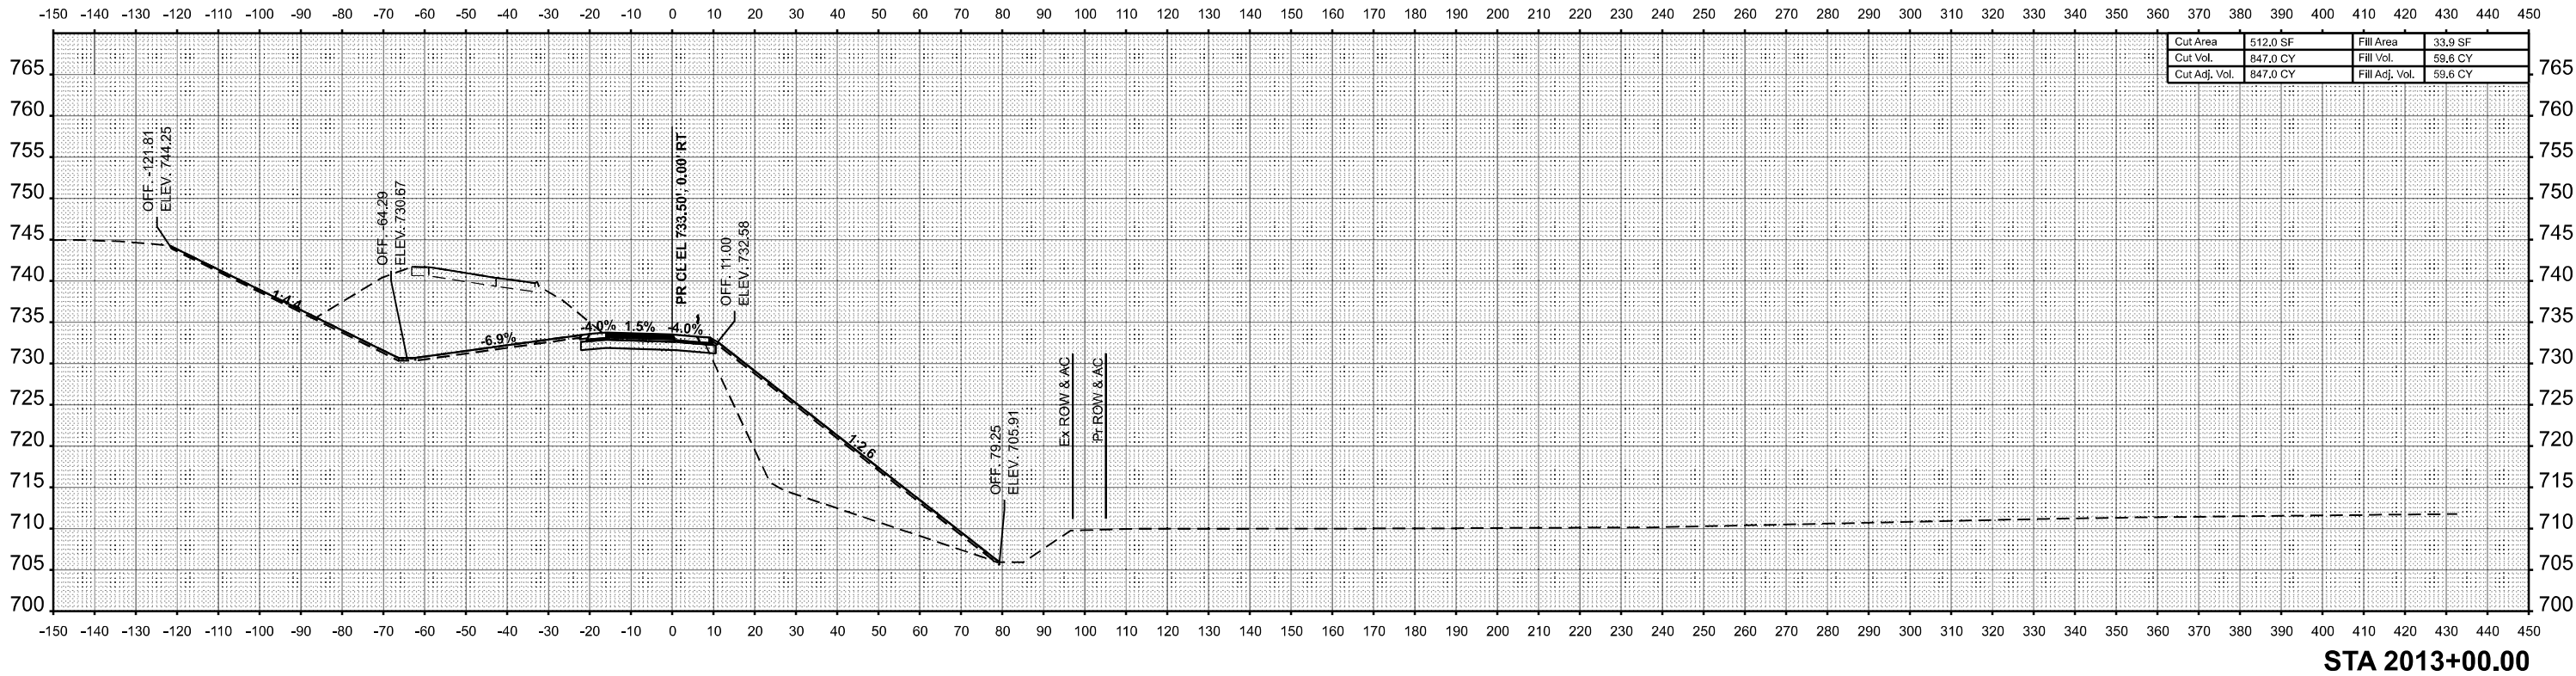

ORIGINAL SURVEY	SURVEYED PLOTTED	BY	DATE
NOTE BOOK	TEMPLATE		
NO.	AREAS CHECKED		

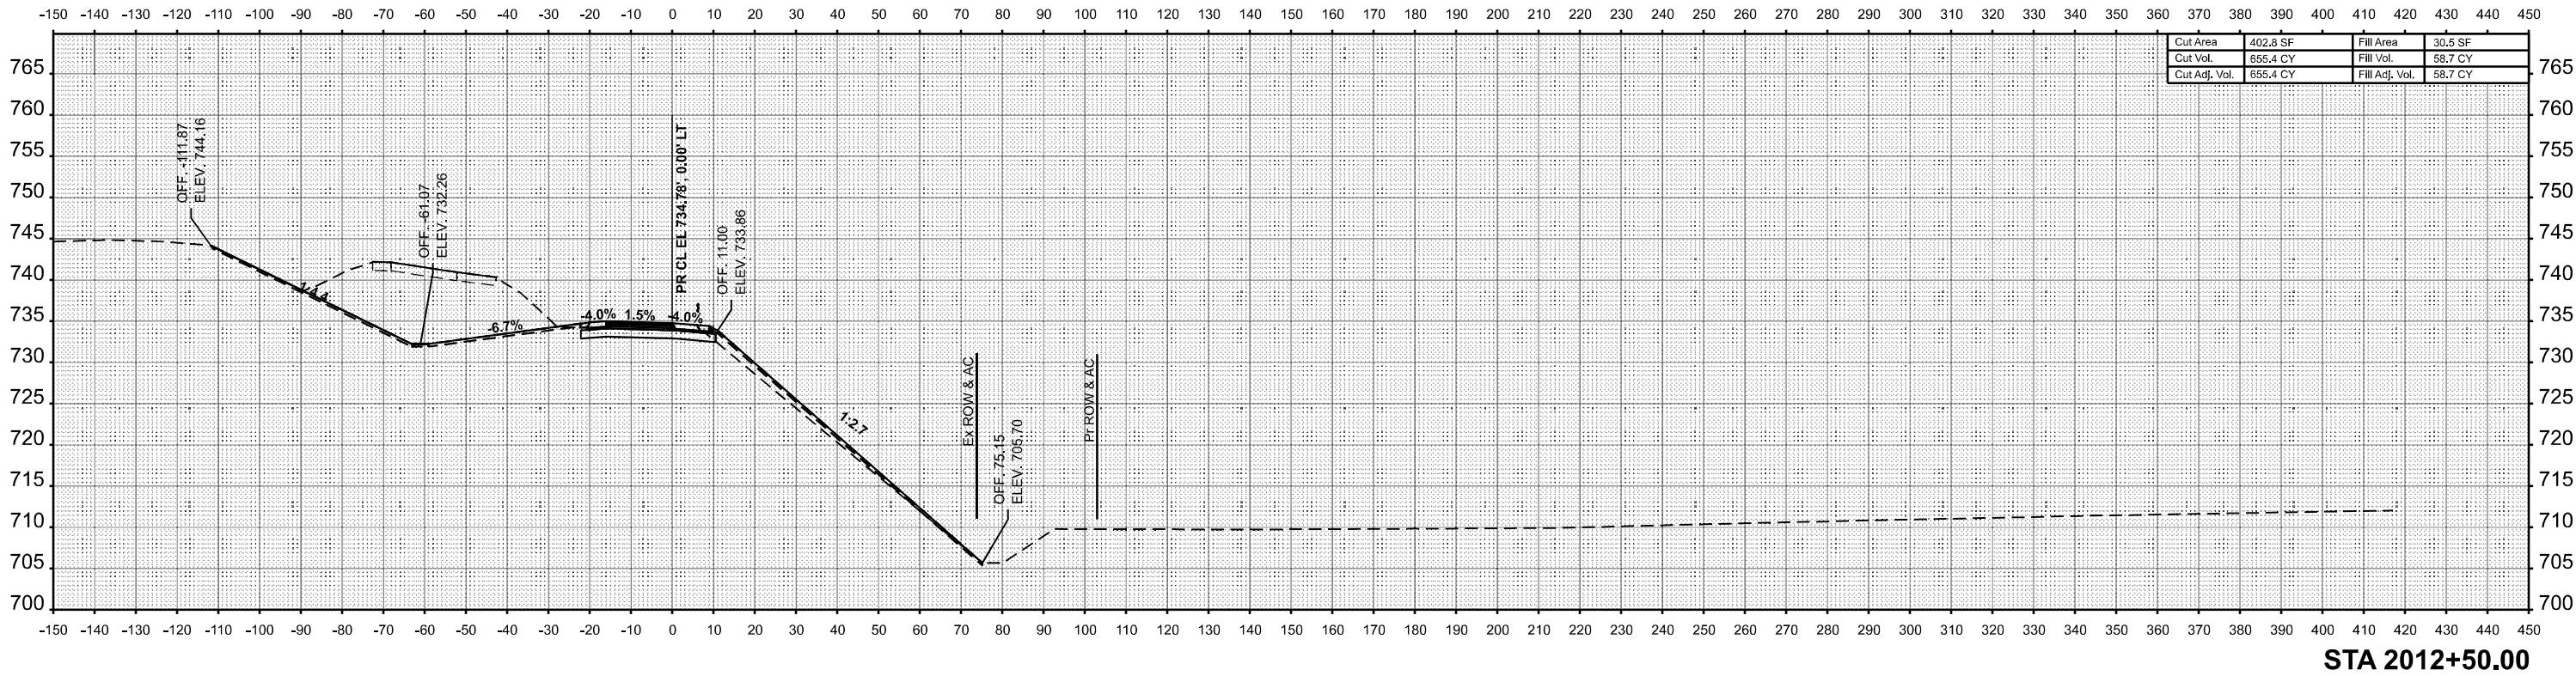

MODEL: RAMPAS-SOIFF - 2012+50.00 [Sheet]
FILE NAME: C:\p\work\pdm\m\z\2012+50.00\3252.D74435-3\Roads-CrossSections-Stage3E.dgn

USER NAME = kaleb.hirtzel	DESIGNED -	REVISED -
	DRAWN -	REVISED -
PLOT SCALE = 0.16666633' / in.	CHECKED -	REVISED -
PLOT DATE = 8/22/2024	DATE -	REVISED -


STATE OF ILLINOIS
DEPARTMENT OF TRANSPORTATION

CROSS-SECTIONS
STAGE 3E: PR RAMP A


SCALE: 1"=20' SHEET 11 OF 50 SHEETS STA. 2012+50.00 TO STA. 2013+00.00

F.A.I RTE.	SECTION	COUNTY	TOTAL SHEETS	SHEET NO.
57	(15-22HB-4)BR (15-22)R	COLES	1086	1015
CONTRACT NO. 74435				
ILLINOIS		FED. AID PROJECT		

FINAL	SURVEYED	BY	DATE
SURVEY	PLOTTED		
NOTE BOOK	TEMPLATE		
NO.	AREAS CHECKED		

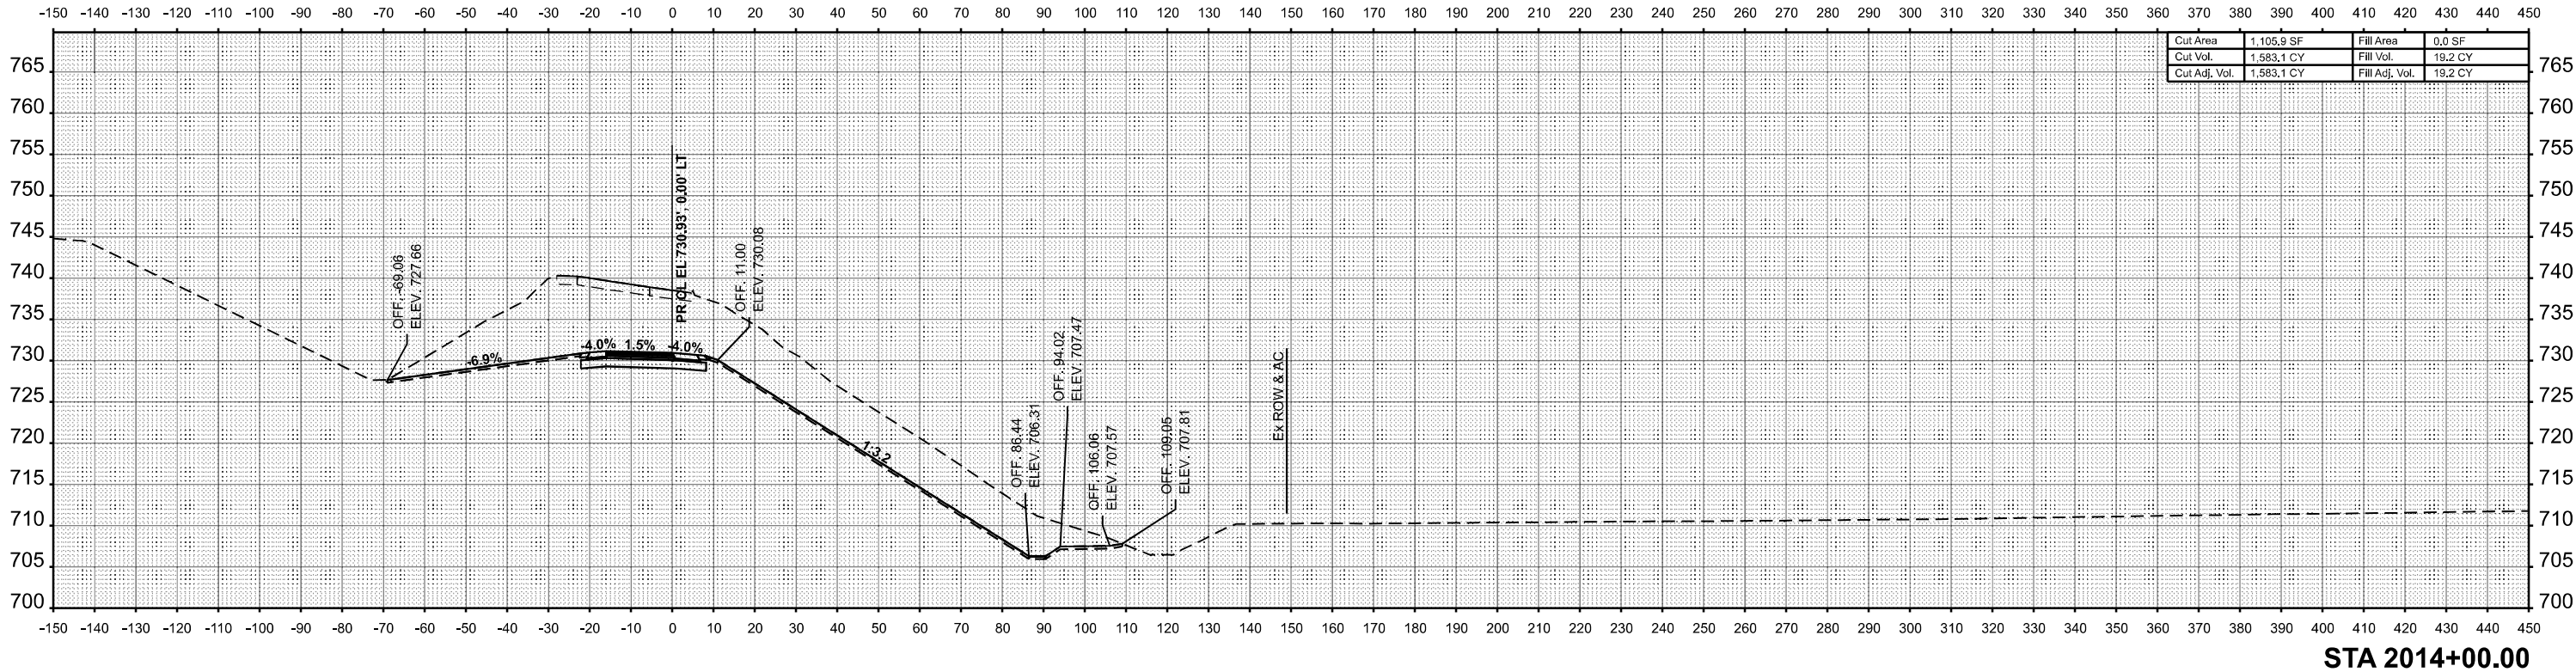

ORIGINAL	SURVEYED	BY	DATE
SURVEY	PLOTTED		
NOTE BOOK	TEMPLATE		
NO.	AREAS CHECKED		

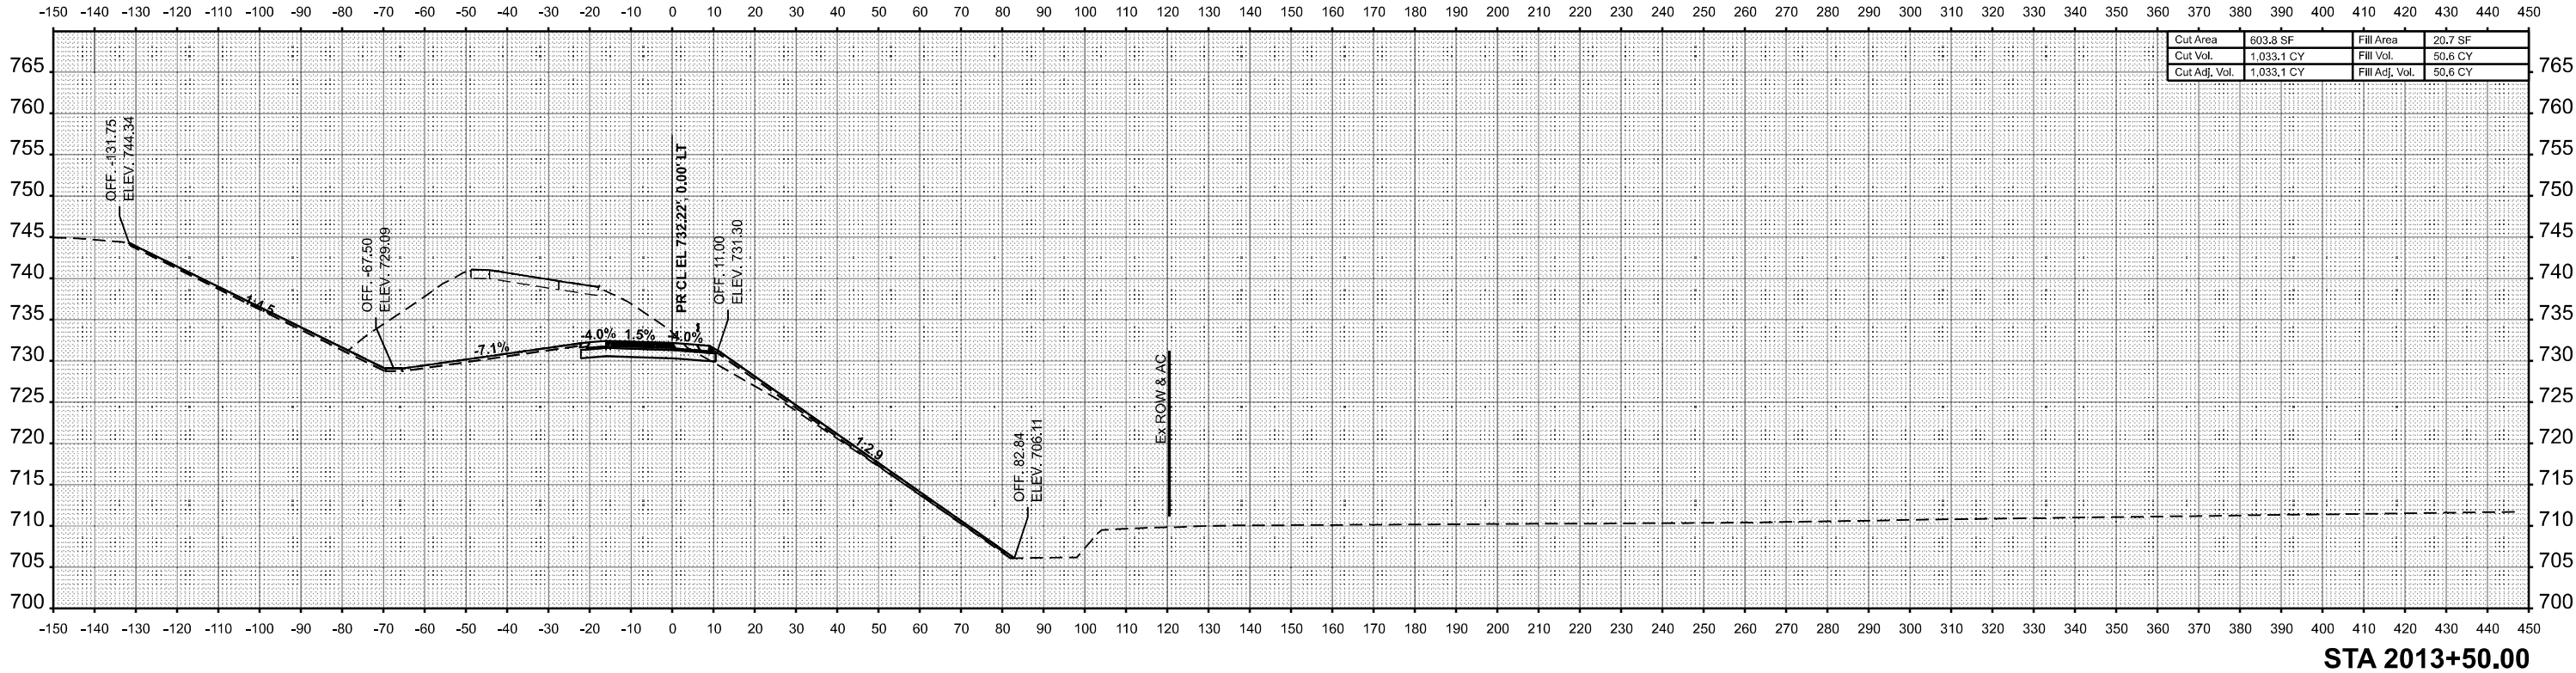

MODEL: RAMPAS-SOFF - 2013+50.00 [Sheet]
FILE NAME: C:\p\work\road\in\road\005282\DT74435-Sheets-CrossSections-Stage3E.dgn

USER NAME = kaleb.hirtzel	DESIGNED -	REVISED -
	DRAWN -	REVISED -
PLOT SCALE = 0.16666633' / in.	CHECKED -	REVISED -
PLOT DATE = 8/22/2024	DATE -	REVISED -


STATE OF ILLINOIS
DEPARTMENT OF TRANSPORTATION

CROSS-SECTIONS
STAGE 3E: PR RAMP A

SCALE: 1"=20' SHEET 12 OF 50 SHEETS STA. 2013+50.00 TO STA. 2014+00.00


F.A.I RTE.	SECTION	COUNTY	TOTAL SHEETS	SHEET NO.
57	(15-22HB-4)BR (15-22)R	COLES	1086	1016
CONTRACT NO. 74435				
ILLINOIS		FED. AID PROJECT		

FINAL	SURVEYED	BY	DATE
SURVEY	PLOTTED		
NOTE BOOK	TEMPLATE		
NO.	AREAS CHECKED		

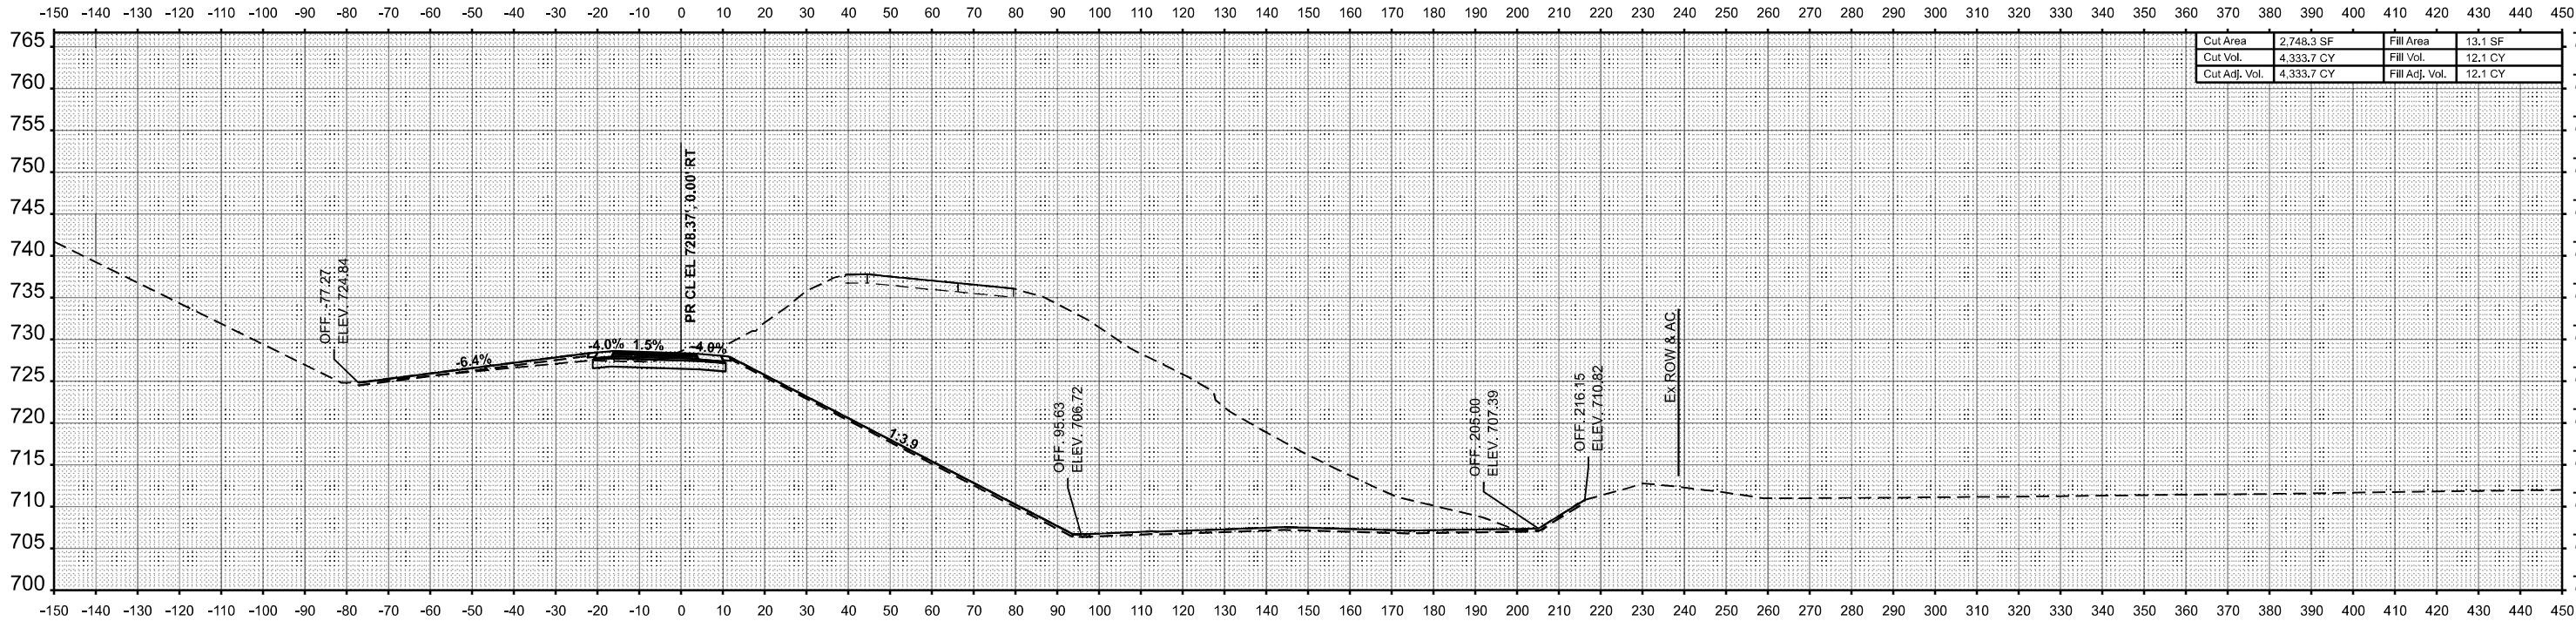

STA 2015+00.00

ORIGINAL	SURVEYED	BY	DATE
SURVEY	PLOTTED		
NOTE BOOK	TEMPLATE		
NO.	AREAS CHECKED		

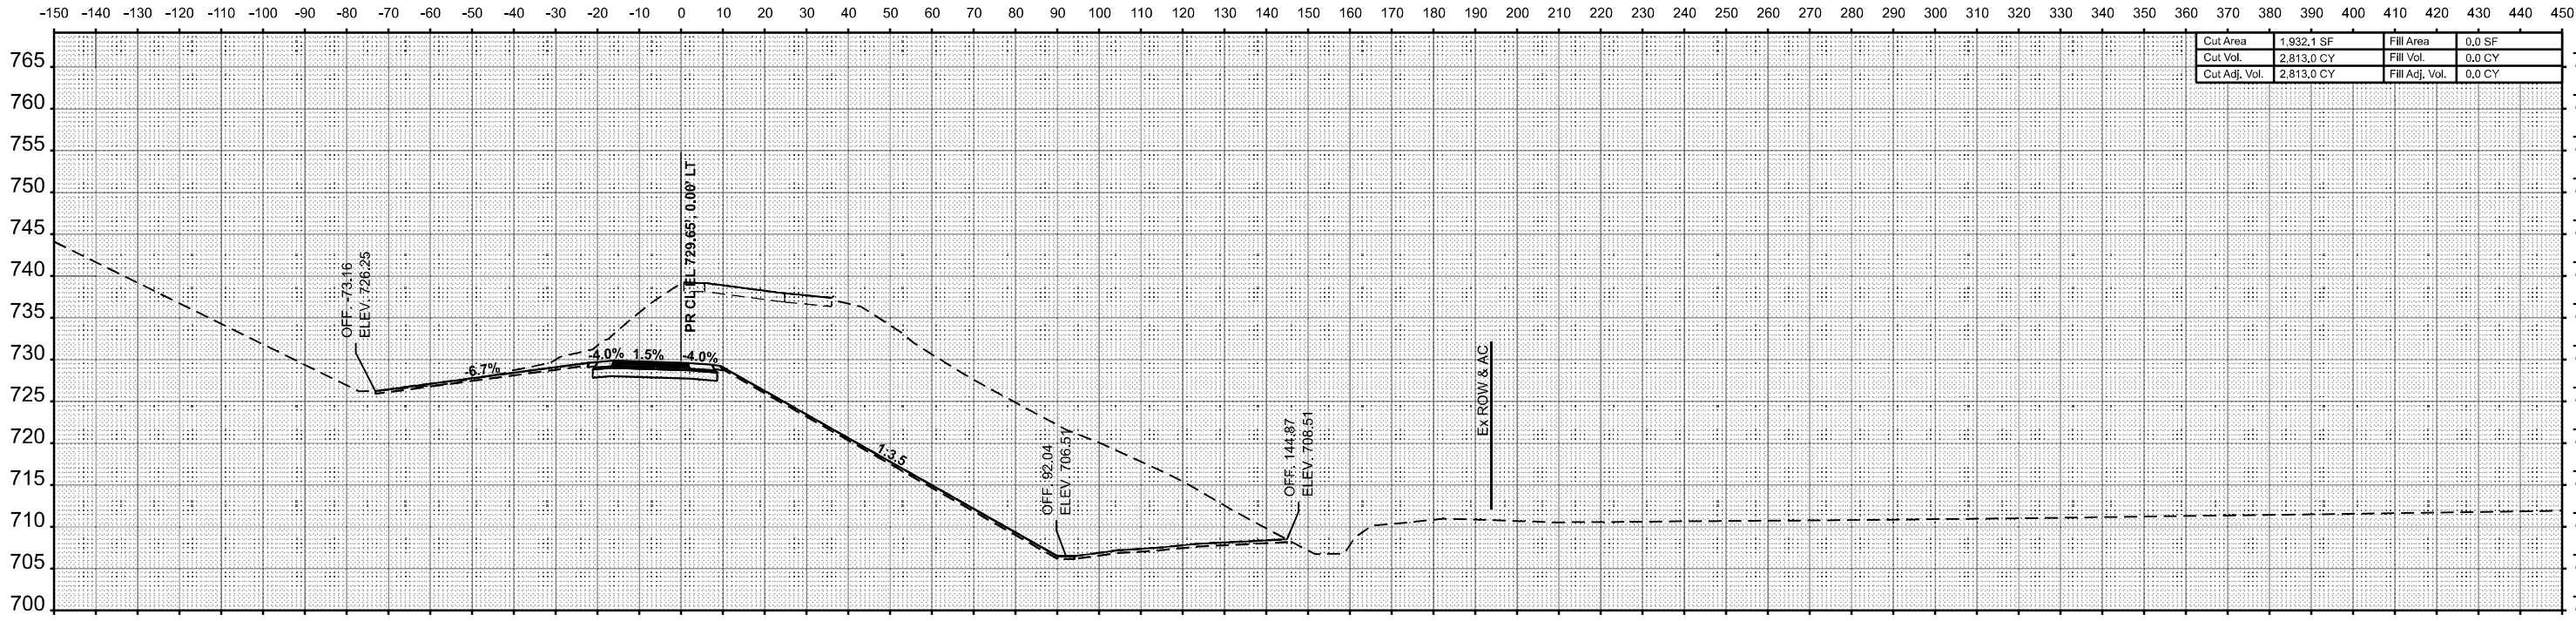

STA 2014+50.00

MODEL: RAMPAS-SOFF - 2014+50.00 [Sheet]
FILE NAME: C:\p\work\pdm\in\2014\052822\0774435-3\Roads-CrossSections-Stage3E.dgn

USER NAME = kaleb.hirtzel	DESIGNED -	REVISED -
	DRAWN -	REVISED -
PLOT SCALE = 0.16666633' / in.	CHECKED -	REVISED -
PLOT DATE = 8/22/2024	DATE -	REVISED -


STATE OF ILLINOIS
DEPARTMENT OF TRANSPORTATION

CROSS-SECTIONS
STAGE 3E: PR RAMP A


SCALE: 1"=20' SHEET 13 OF 50 SHEETS STA. 2014+50.00 TO STA. 2015+00.00

F.A.I RTE.	SECTION	COUNTY	TOTAL SHEETS	SHEET NO.
57	(15-22HB-4)BR (15-22)R	COLES	1086	1017
CONTRACT NO. 74435				
ILLINOIS		FED. AID PROJECT		

FINAL	SURVEYED	BY	DATE
NO.	AREAS CHECKED	NOTE BOOK	PLATTED

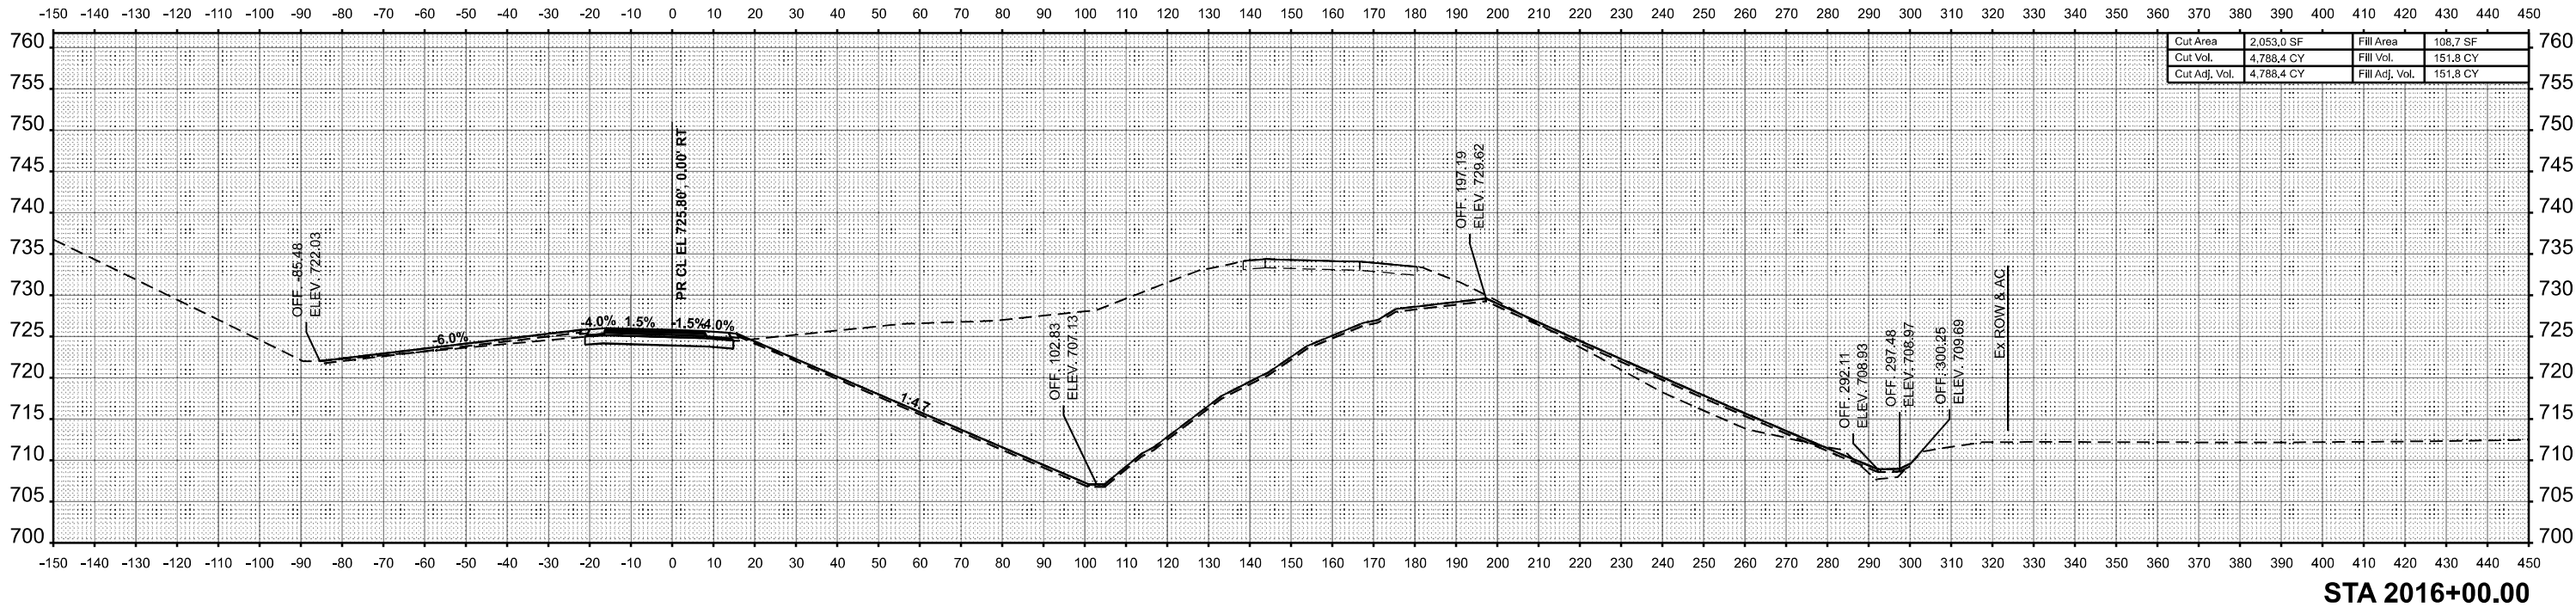

ORIGINAL	SURVEYED	BY	DATE
NO.	AREAS CHECKED	NOTE BOOK	PLATTED

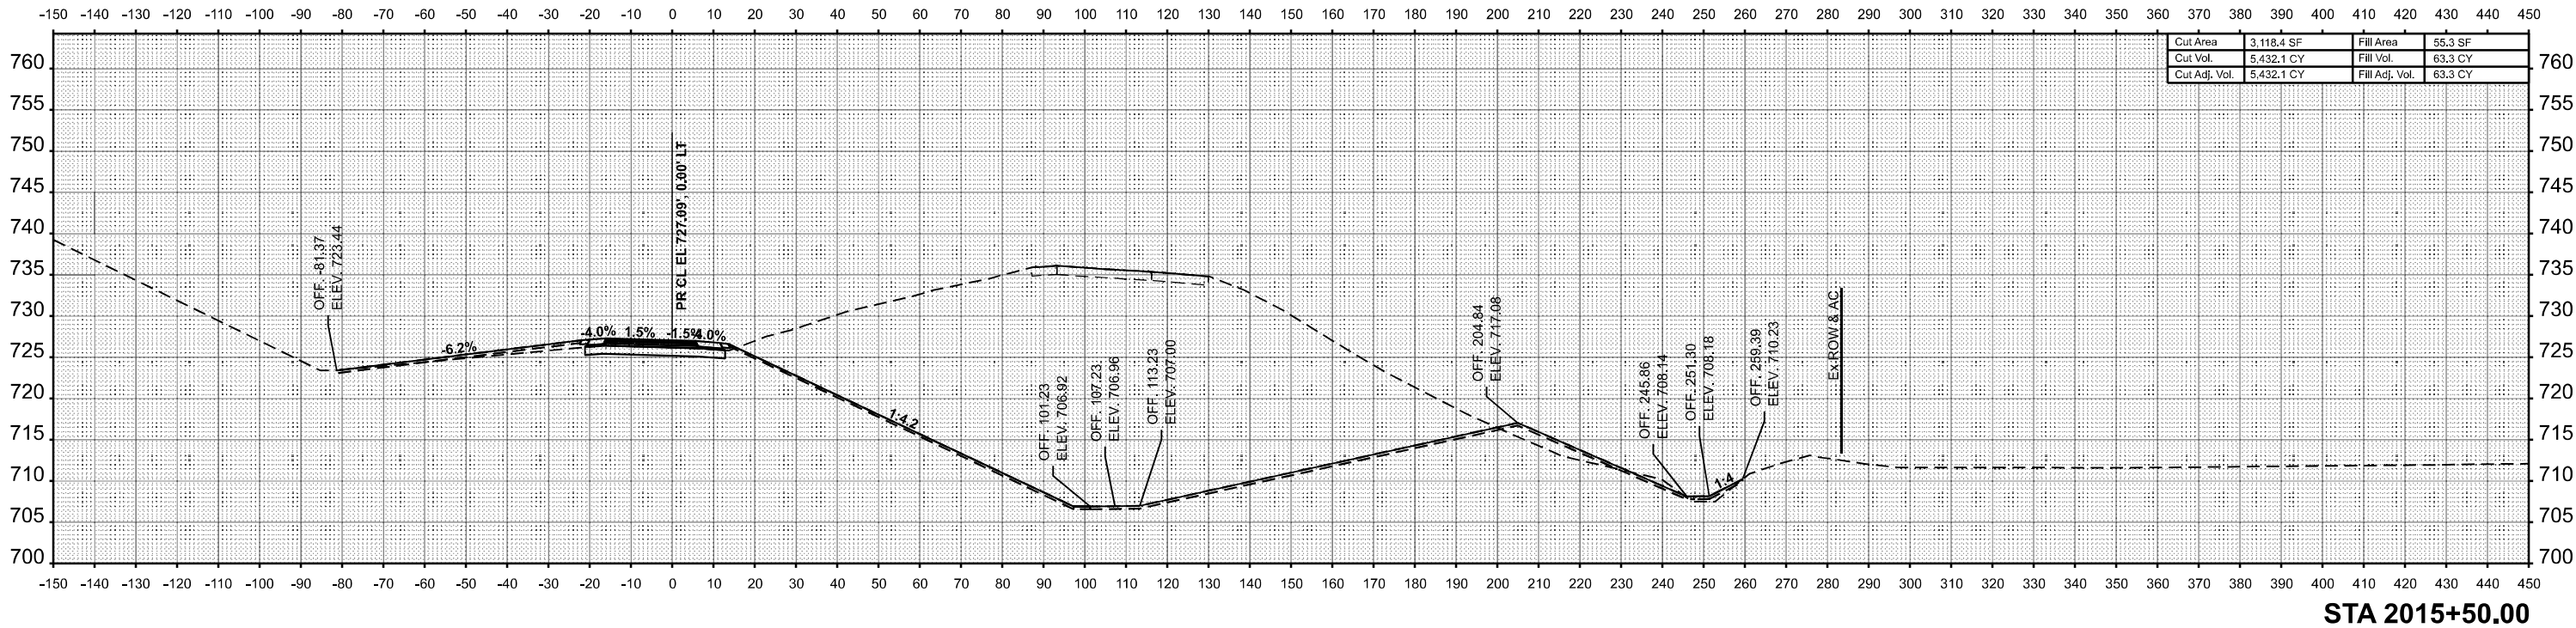

MODEL: RAMPAS-SOIFF - 2015+50.00 [Sheet]
FILE NAME: C:\p\work\road\m\z\m\005282\074435-a\Roads-CrossSections-Stage3E.dgn

USER NAME	= kaleb.hirtzel	DESIGNED	-	REVISED	-
PLOT SCALE	= 0.16666633' / in.	DRAWN	-	REVISED	-
PLOT DATE	= 8/22/2024	CHECKED	-	REVISED	-
		DATE	-	REVISED	-

STATE OF ILLINOIS
DEPARTMENT OF TRANSPORTATION


CROSS-SECTIONS STAGE 3E: PR RAMP A					
SCALE: 1"=20'	SHEET 14	OF 50 SHEETS	STA. 2015+50.00	TO STA. 2016+00.00	

F.A.I RTE.	SECTION	COUNTY	TOTAL SHEETS	SHEET NO.
57	(15-22HB-4)BR (15-22)R	COLES	1086	1018
CONTRACT NO. 74435				
ILLINOIS FED. AID PROJECT				

FINAL SURVEY	NO.	SURVEYED PLOTTED TEMPLATE AREAS CHECKED	BY	DATE


ORIGINAL SURVEY	NO.	SURVEYED PLOTTED TEMPLATE AREAS CHECKED	BY	DATE

MODEL: RAMPAS-SOFF - 2016+50.00 [Sheet]
FILE NAME: C:\p\work\road\in\zand\003282\0774435-a\Roads-CrossSections-Stage3E.dgn

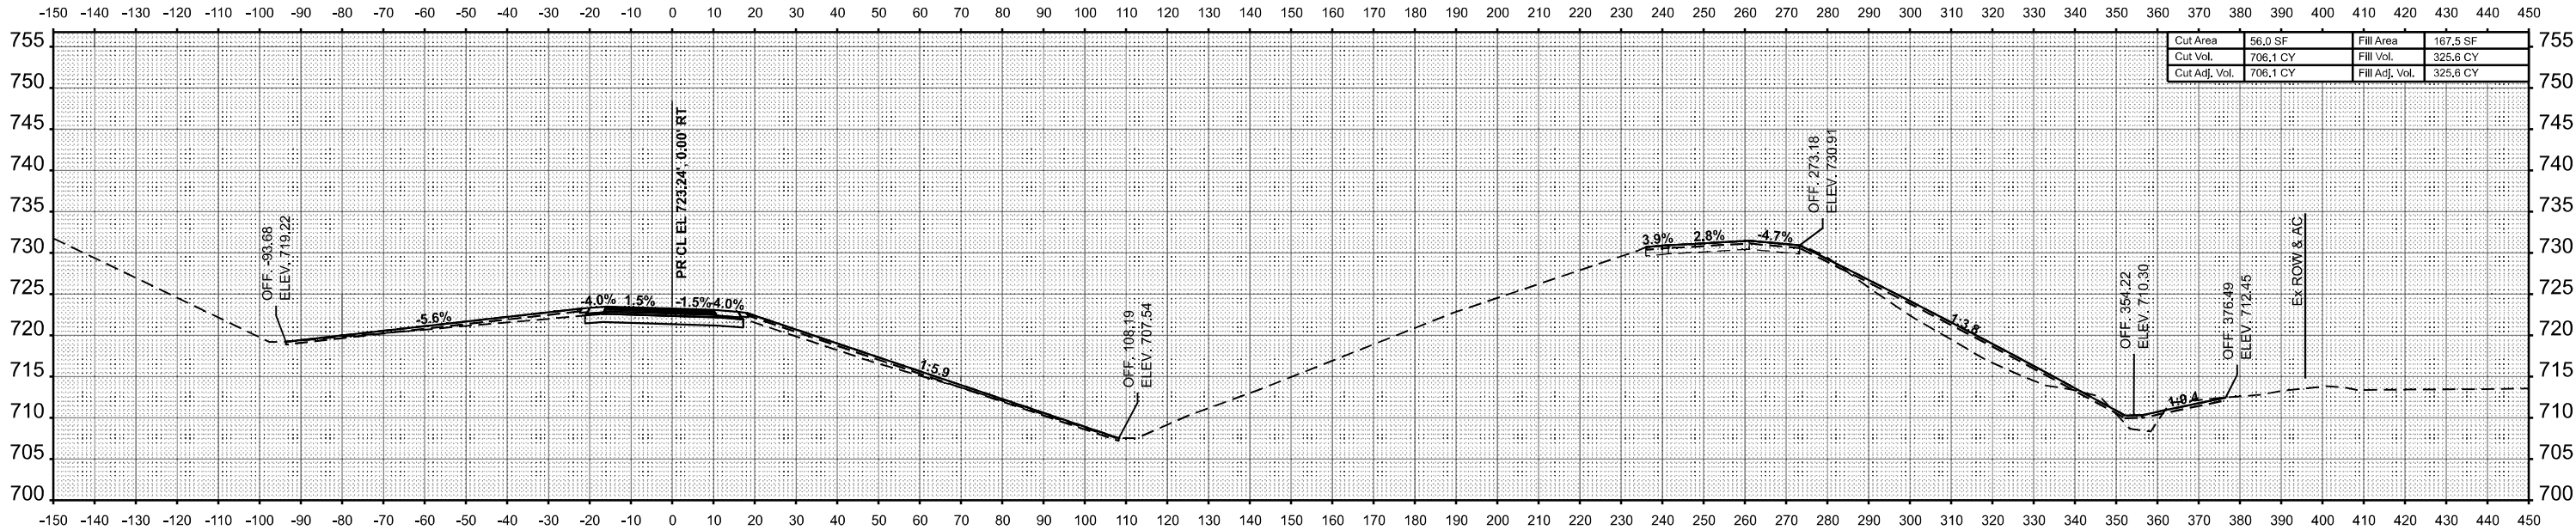

Cut Area	56.0 SF	Fill Area	167.5 SF
Cut Vol.	706.1 CY	Fill Vol.	325.6 CY
Cut Adj. Vol.	706.1 CY	Fill Adj. Vol.	325.6 CY

STA 2017+00.00

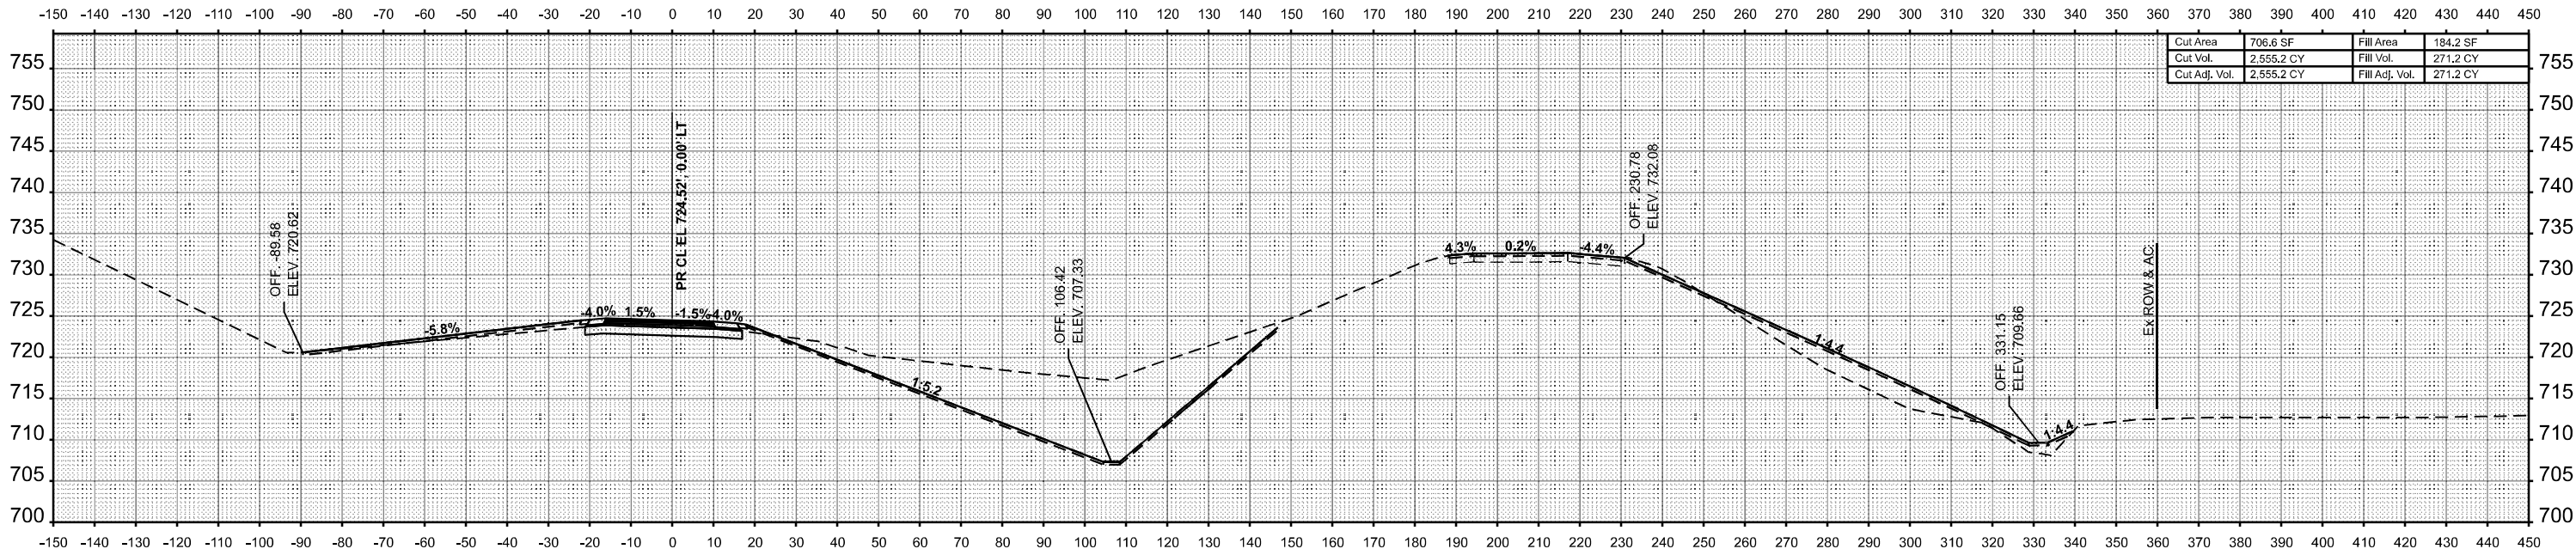

Cut Area	706.6 SF	Fill Area	184.2 SF
Cut Vol.	2,555.2 CY	Fill Vol.	271.2 CY
Cut Adj. Vol.	2,555.2 CY	Fill Adj. Vol.	271.2 CY

STA 2016+50.00

USER NAME = kaleb.hirtzel	DESIGNED -	REVISED -
PLOT SCALE = 0.16666633' / in.	DRAWN -	REVISED -
PLOT DATE = 8/22/2024	CHECKED -	REVISED -
	DATE -	REVISED -

STATE OF ILLINOIS
DEPARTMENT OF TRANSPORTATION

CROSS-SECTIONS
STAGE 3E: PR RAMP A


SCALE: 1"=20' SHEET 15 OF 50 SHEETS STA. 2016+50.00 TO STA. 2017+00.00

F.A.I RTE.	SECTION	COUNTY	TOTAL SHEETS	SHEET NO.
57	(15-22HB-4)BR (15-22)R	COLES	1086	1019
CONTRACT NO. 74435				
ILLINOIS FED. AID PROJECT				

FINAL SURVEY NOTE BOOK NO.	SURVEYED PLOTTED TEMPLATE AREAS AREAS CHECKED	BY	DATE


ORIGINAL SURVEY NOTE BOOK NO.	SURVEYED PLOTTED TEMPLATE AREAS AREAS CHECKED	BY	DATE

MODEL: RAMPAS-SOFF - 2017+50.00 [Sheet]
FILE NAME: C:\p\work\road\m\z\2017+50.00\Sheet3E.dgn

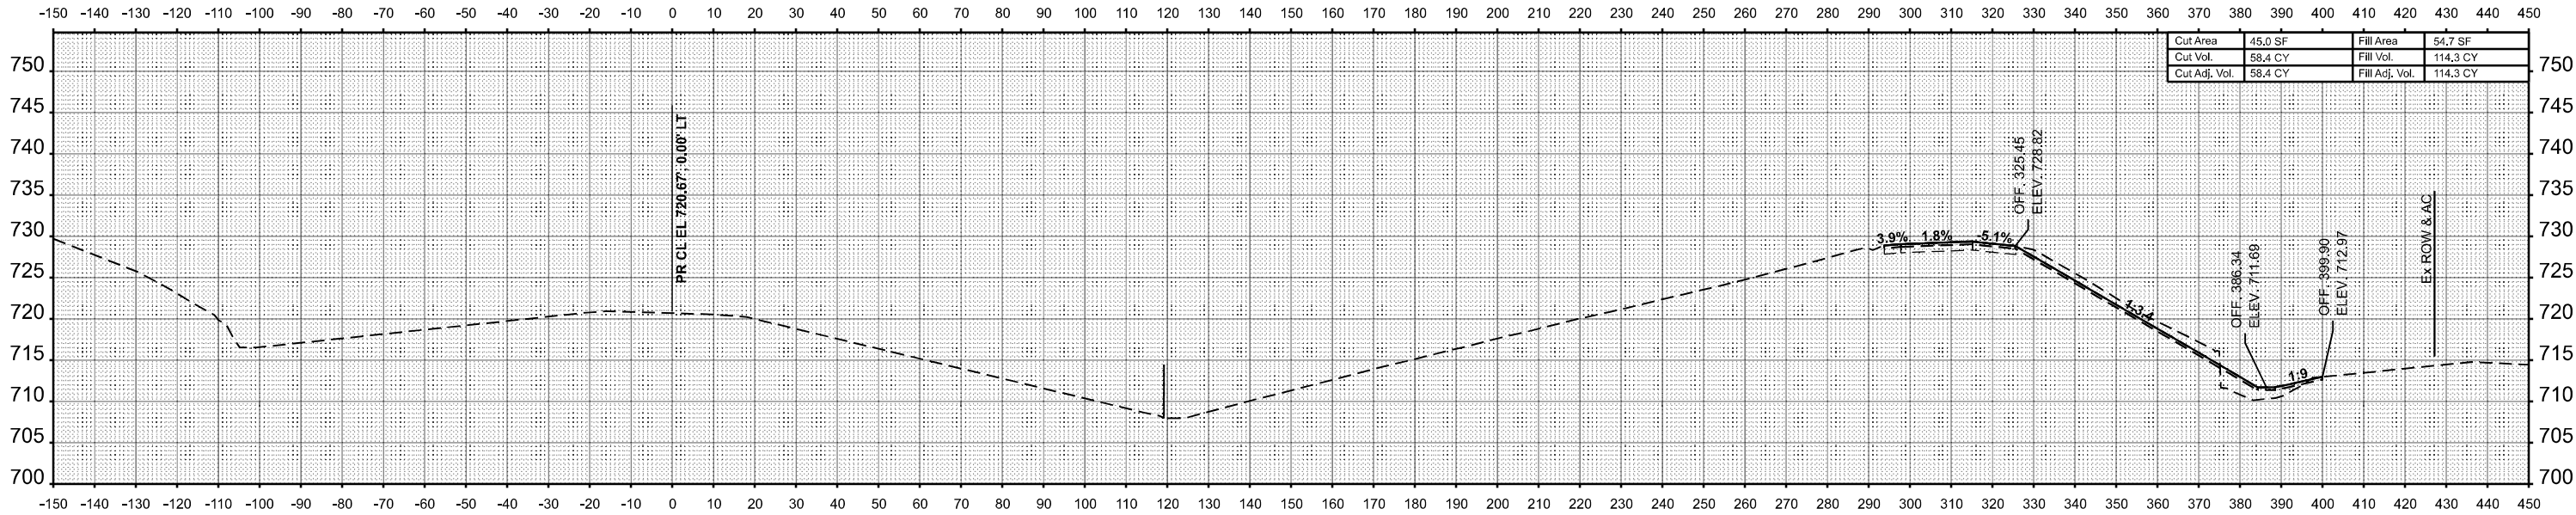

Cut Area	45.0 SF	Fill Area	54.7 SF
Cut Vol.	58.4 CY	Fill Vol.	114.3 CY
Cut Adj. Vol.	58.4 CY	Fill Adj. Vol.	114.3 CY

STA 2018+00.00

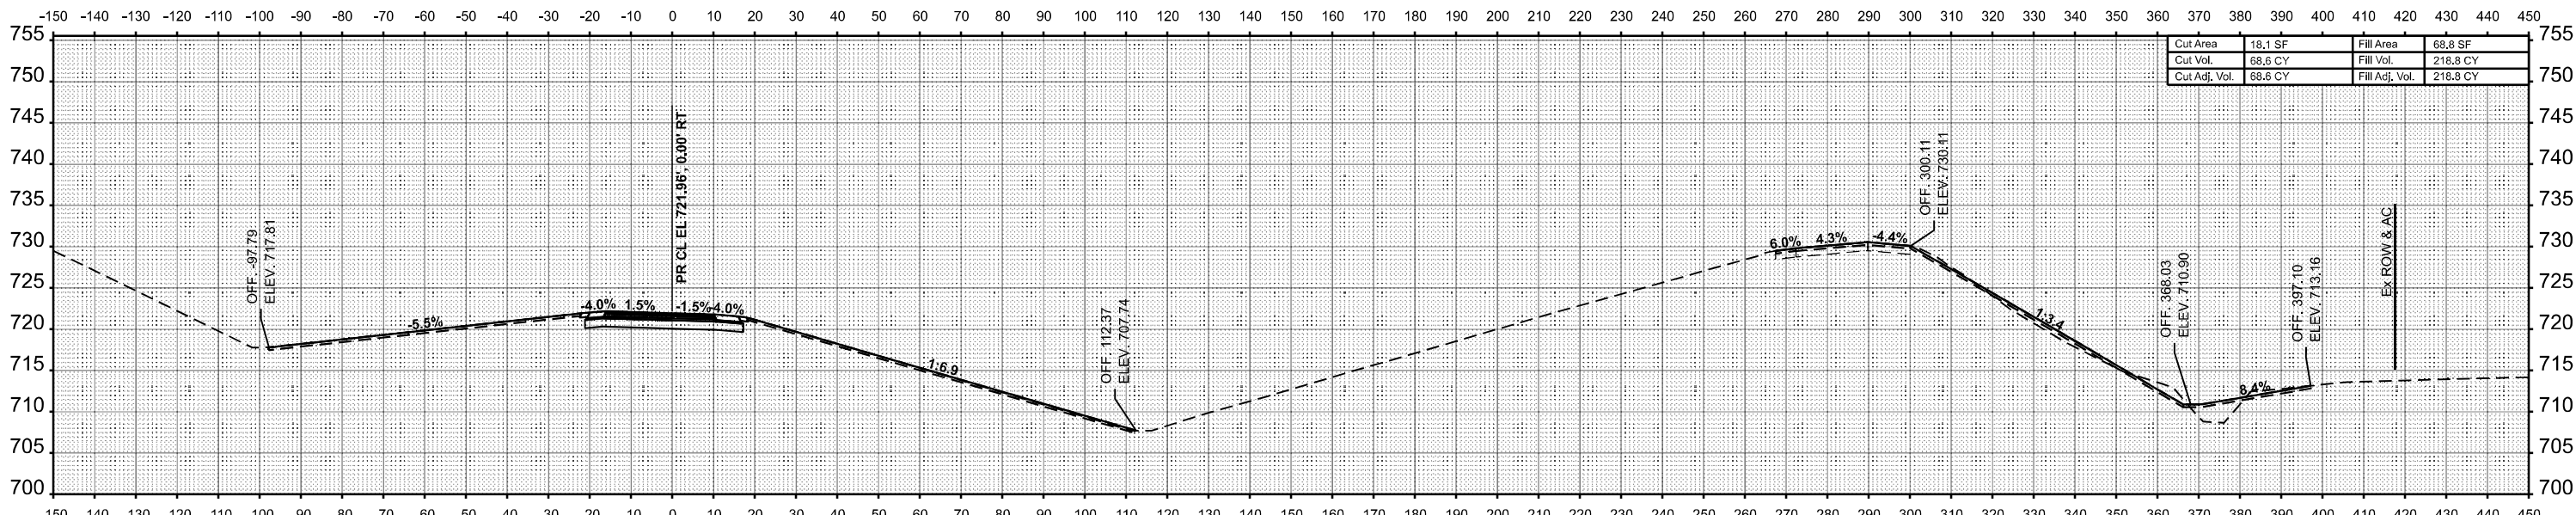

Cut Area	18.1 SF	Fill Area	68.8 SF
Cut Vol.	68.6 CY	Fill Vol.	218.8 CY
Cut Adj. Vol.	68.6 CY	Fill Adj. Vol.	218.8 CY

STA 2017+50.00

USER NAME	= kaleb.hirtzel	DESIGNED	-	REVISED	-
PLOT SCALE	= 0.16666633' / in.	DRAWN	-	REVISED	-
PLOT DATE	= 8/22/2024	CHECKED	-	REVISED	-
		DATE	-	REVISED	-

STATE OF ILLINOIS
DEPARTMENT OF TRANSPORTATION

CROSS-SECTIONS

STAGE 3E: PR RAMP A


SCALE: 1"=20' SHEET 16 OF 50 SHEETS STA. 2017+50.00 TO STA. 2018+00.00

F.A.I RTE.	SECTION	COUNTY	TOTAL SHEETS	SHEET NO.
57	(15-22HB-4)BR (15-22)R	COLES	1086	1020
CONTRACT NO. 74435				
ILLINOIS FED. AID PROJECT				

FINAL SURVEY	NO.	NOTE BOOK	AREAS CHECKED	BY	DATE

ORIGINAL SURVEY	NO.	NOTE BOOK	AREAS CHECKED	BY	DATE

MODEL: RAMP_F - 19+50.00 [Sheet]
FILE NAME: C:\p\work\p\road\m\12\14\435-3\14435-CrossSections-Stage3E.dgn

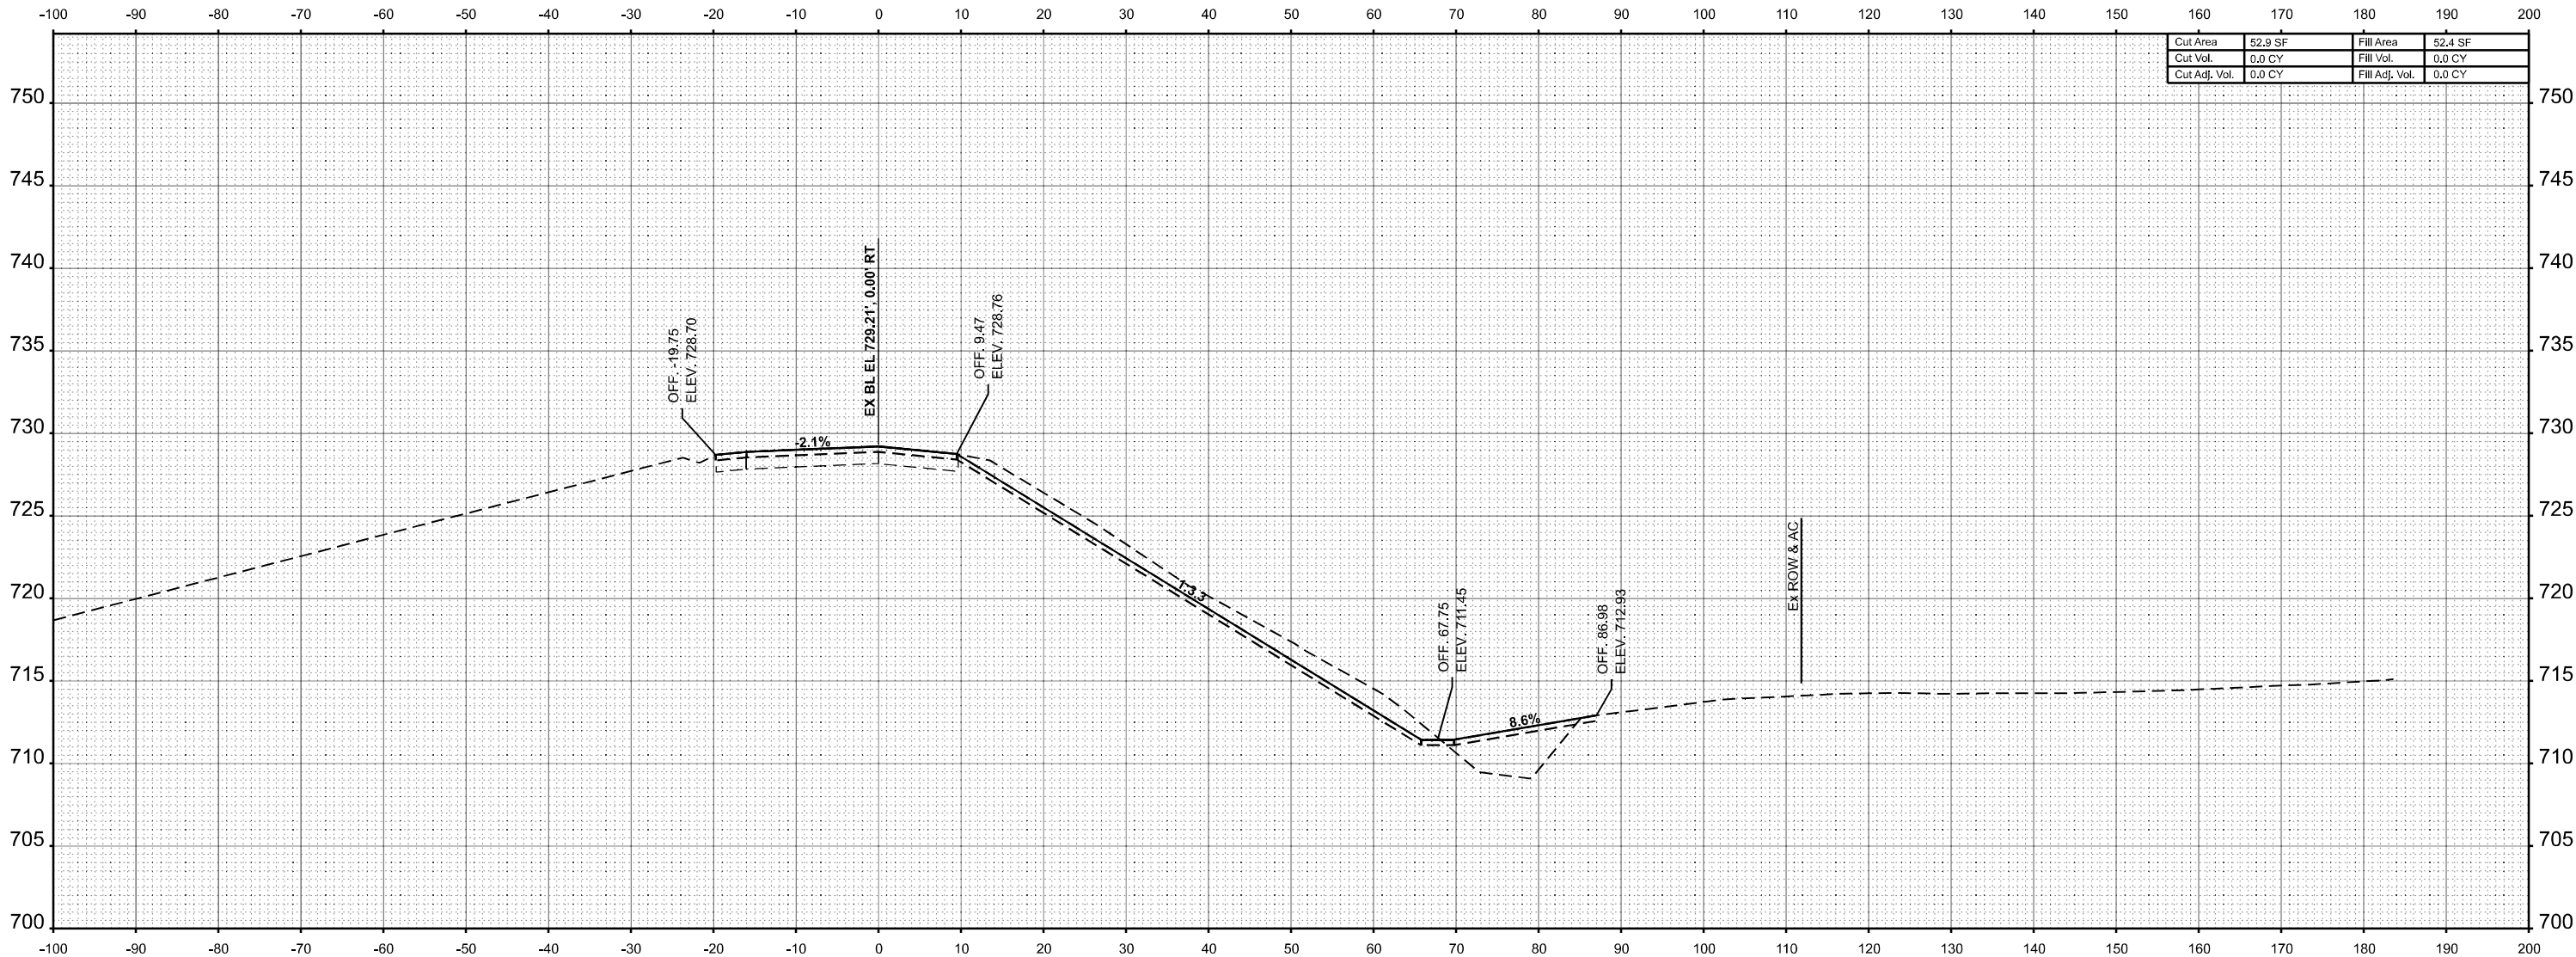

Cut Area	52.9 SF	Fill Area	52.4 SF
Cut Vol.	0.0 CY	Fill Vol.	0.0 CY
Cut Adj. Vol.	0.0 CY	Fill Adj. Vol.	0.0 CY

STA 19+50.00

USER NAME = kaleb.hirtzel	DESIGNED -	REVISED -
	DRAWN -	REVISED -
PLOT SCALE = 0.16666633' / in.	CHECKED -	REVISED -
PLOT DATE = 8/22/2024	DATE -	REVISED -

STATE OF ILLINOIS
DEPARTMENT OF TRANSPORTATION

CROSS-SECTIONS
STAGE 3E: EX RAMP F


SCALE: 1"=10' SHEET 17 OF 50 SHEETS STA. 19+50.00 TO STA. 19+50.00

F.A.I RTE.	SECTION	COUNTY	TOTAL SHEETS	SHEET NO.
57	(15-22HB-4)BR (15-22)R	COLES	1086	1021
		CONTRACT NO. 74435		
		ILLINOIS	FED. AID PROJECT	

FINAL SURVEY	NO. _____	NOTE BOOK	SURVEYED _____	BY _____	DATE _____
			PLOTTED _____		
			TEMPLATE _____		
			AREAS _____		
			AREAS CHECKED _____		

ORIGINAL SURVEY	NO. _____	NOTE BOOK	AREAS CHECKED _____	BY _____	DATE _____	
						SURVEYED _____
						PLOTTED _____
						TEMPLATE _____

MODEL: RAMP_F - 20+00.00 [Sheet]
FILE NAME: C:\p\work\p\road\m\z\20+00.00\3E.dgn

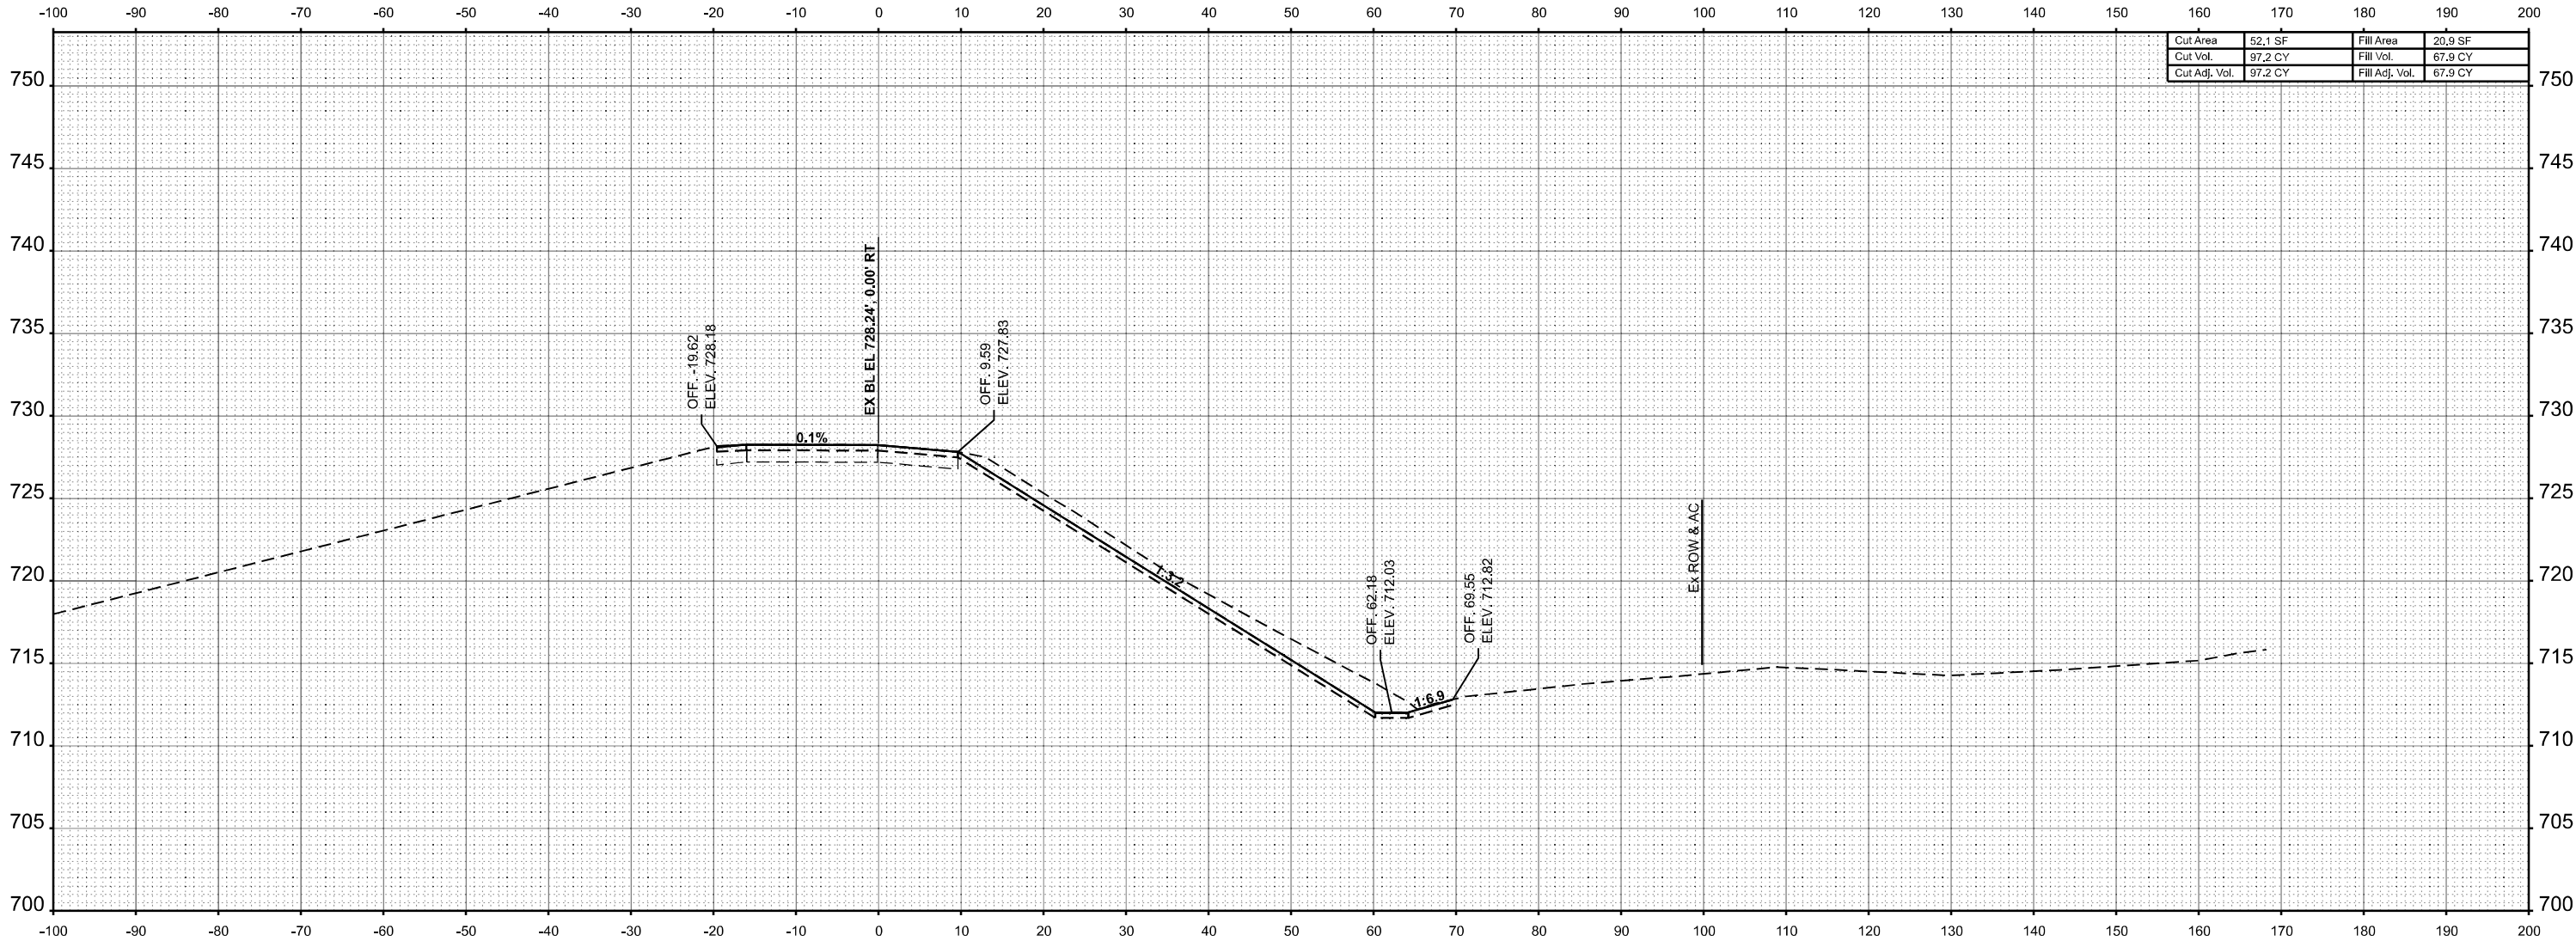

Cut Area	52.1 SF	Fill Area	20.9 SF
Cut Vol.	97.2 CY	Fill Vol.	67.9 CY
Cut Adj. Vol.	97.2 CY	Fill Adj. Vol.	67.9 CY

STA 20+00.00

USER NAME = kaleb.hirtzel	DESIGNED -	REVISED -
	DRAWN -	REVISED -
PLOT SCALE = 0.16666633' / in.	CHECKED -	REVISED -
PLOT DATE = 8/22/2024	DATE -	REVISED -

STATE OF ILLINOIS
DEPARTMENT OF TRANSPORTATION

CROSS-SECTIONS
STAGE 3E: EX RAMP F


SCALE: 1"=10' SHEET 18 OF 50 SHEETS STA. 20+00.00 TO STA. 20+00.00

F.A.I RTE.	SECTION	COUNTY	TOTAL SHEETS	SHEET NO.
57	(15-22HB-4)BR (15-22)R	COLES	1086	1022
		CONTRACT NO. 74435		
ILLINOIS		FED. AID PROJECT		

FINAL SURVEY NOTE BOOK NO.	SURVEYED PLOTTED TEMPLATE AREAS AREAS CHECKED	BY	DATE

ORIGINAL SURVEY NOTE BOOK NO.	SURVEYED PLOTTED TEMPLATE AREAS AREAS CHECKED	BY	DATE

MODEL: RAMP_F - 20+50.00 [Sheet]
FILE NAME: C:\p\work\p\road\m\z\20+50.00\085282\074435-3\Roads-CrossSections-Stage3E.dgn

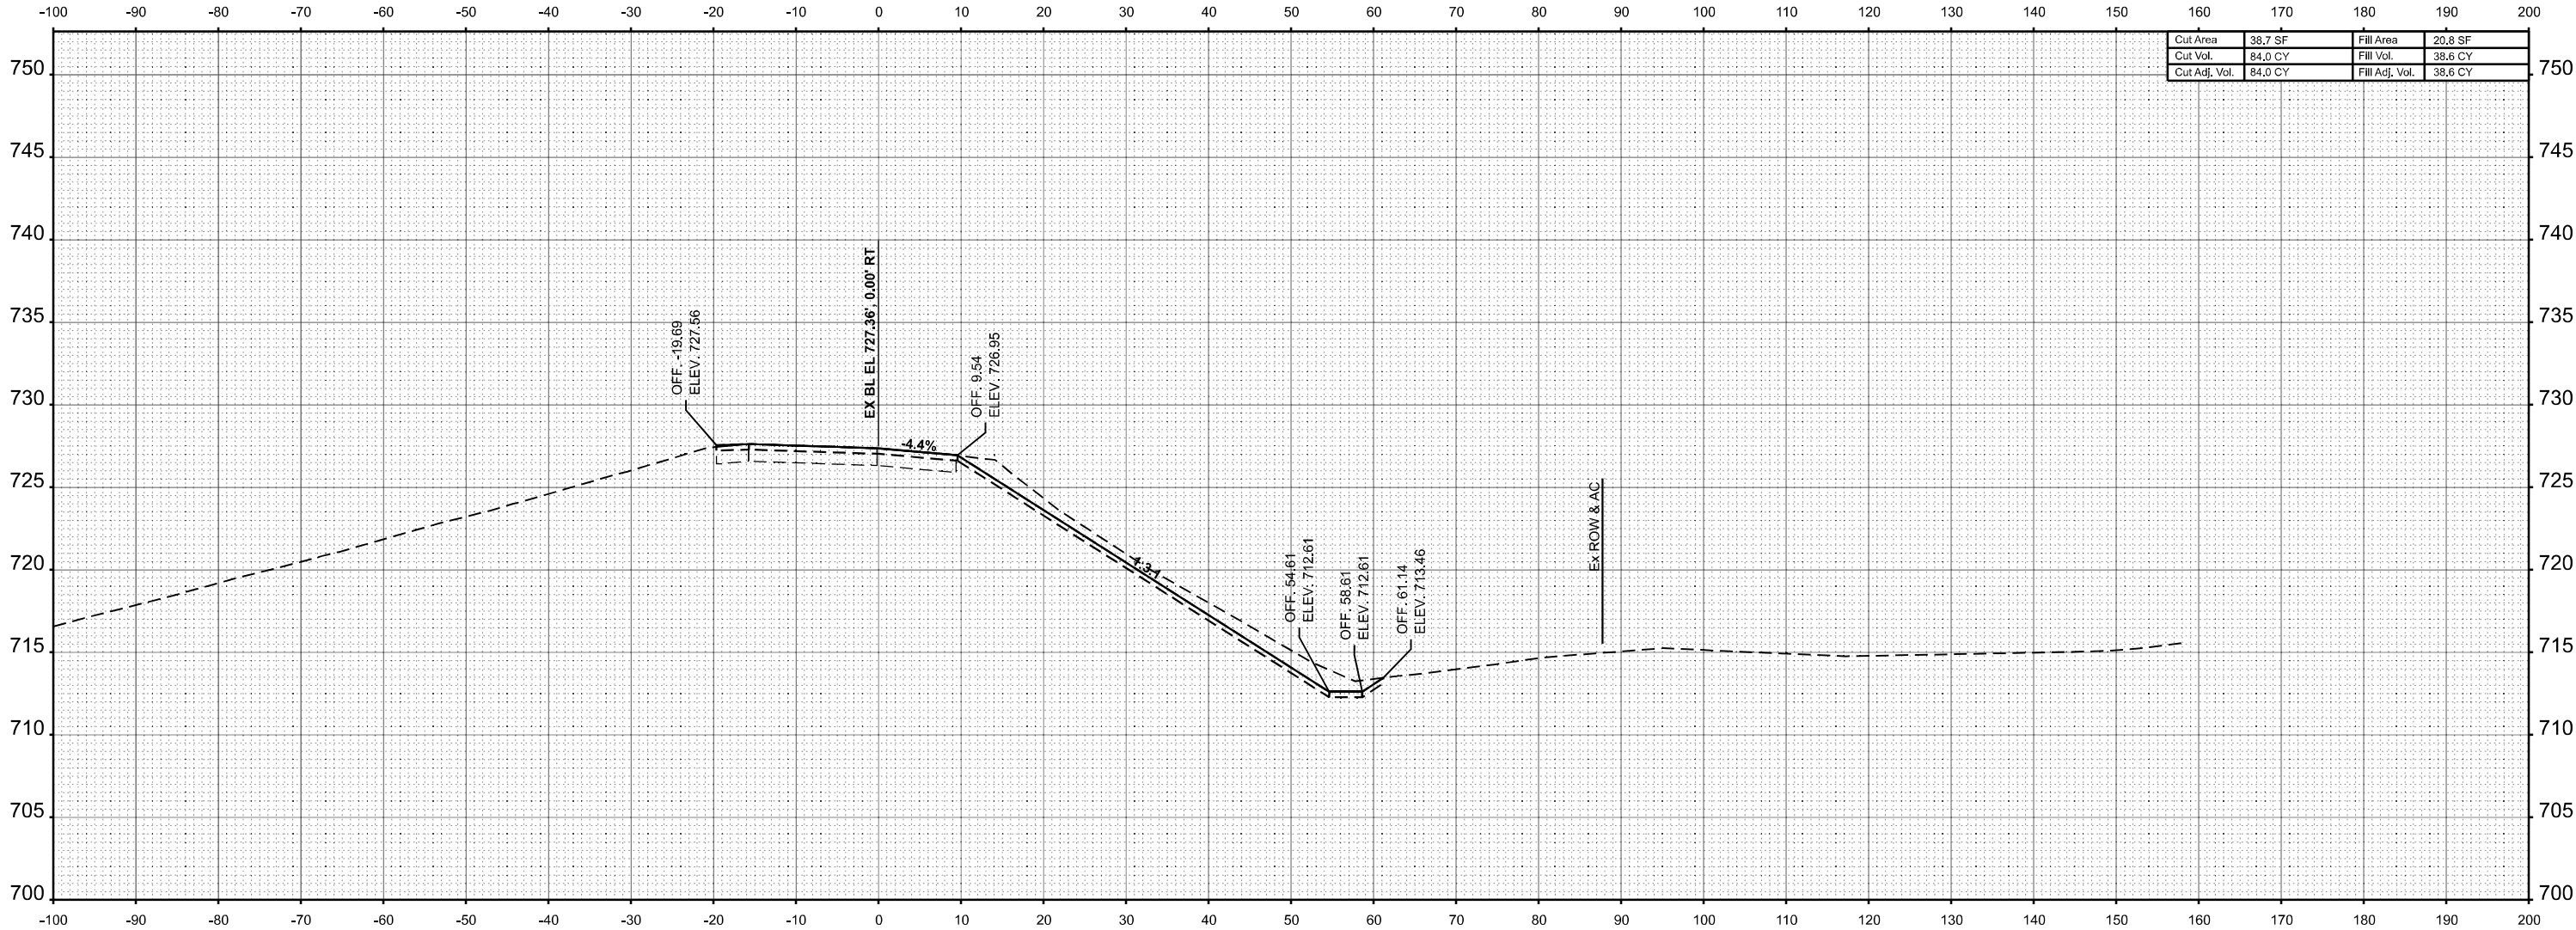

Cut Area	38.7 SF	Fill Area	20.8 SF
Cut Vol.	84.0 CY	Fill Vol.	38.6 CY
Cut Adj. Vol.	84.0 CY	Fill Adj. Vol.	38.6 CY

STA 20+50.00

USER NAME = kaleb.hirtzel	DESIGNED -	REVISED -
	DRAWN -	REVISED -
PLOT SCALE = 0.16666633' / in.	CHECKED -	REVISED -
PLOT DATE = 8/22/2024	DATE -	REVISED -

STATE OF ILLINOIS
DEPARTMENT OF TRANSPORTATION


CROSS-SECTIONS
STAGE 3E: EX RAMP F

SCALE: 1"=10' SHEET 19 OF 50 SHEETS STA. 20+50.00 TO STA. 20+50.00

F.A.I RTE.	SECTION	COUNTY	TOTAL SHEETS	SHEET NO.
57	(15-22HB-4)BR (15-22)R	COLES	1086	1023
CONTRACT NO. 74435				
ILLINOIS		FED. AID PROJECT		

ORIGINAL SURVEY	SURVEYED _____	BY _____	DATE _____
	PLOTTED _____		
	TEMPLATE _____		
	AREAS _____		
NO. _____	AREAS CHECKED _____		

FILE NAME: c:\pw_work\pwidot\hirtzel\ld0852852\ld774435-sheets-CrossSections-Stage3E.dgn

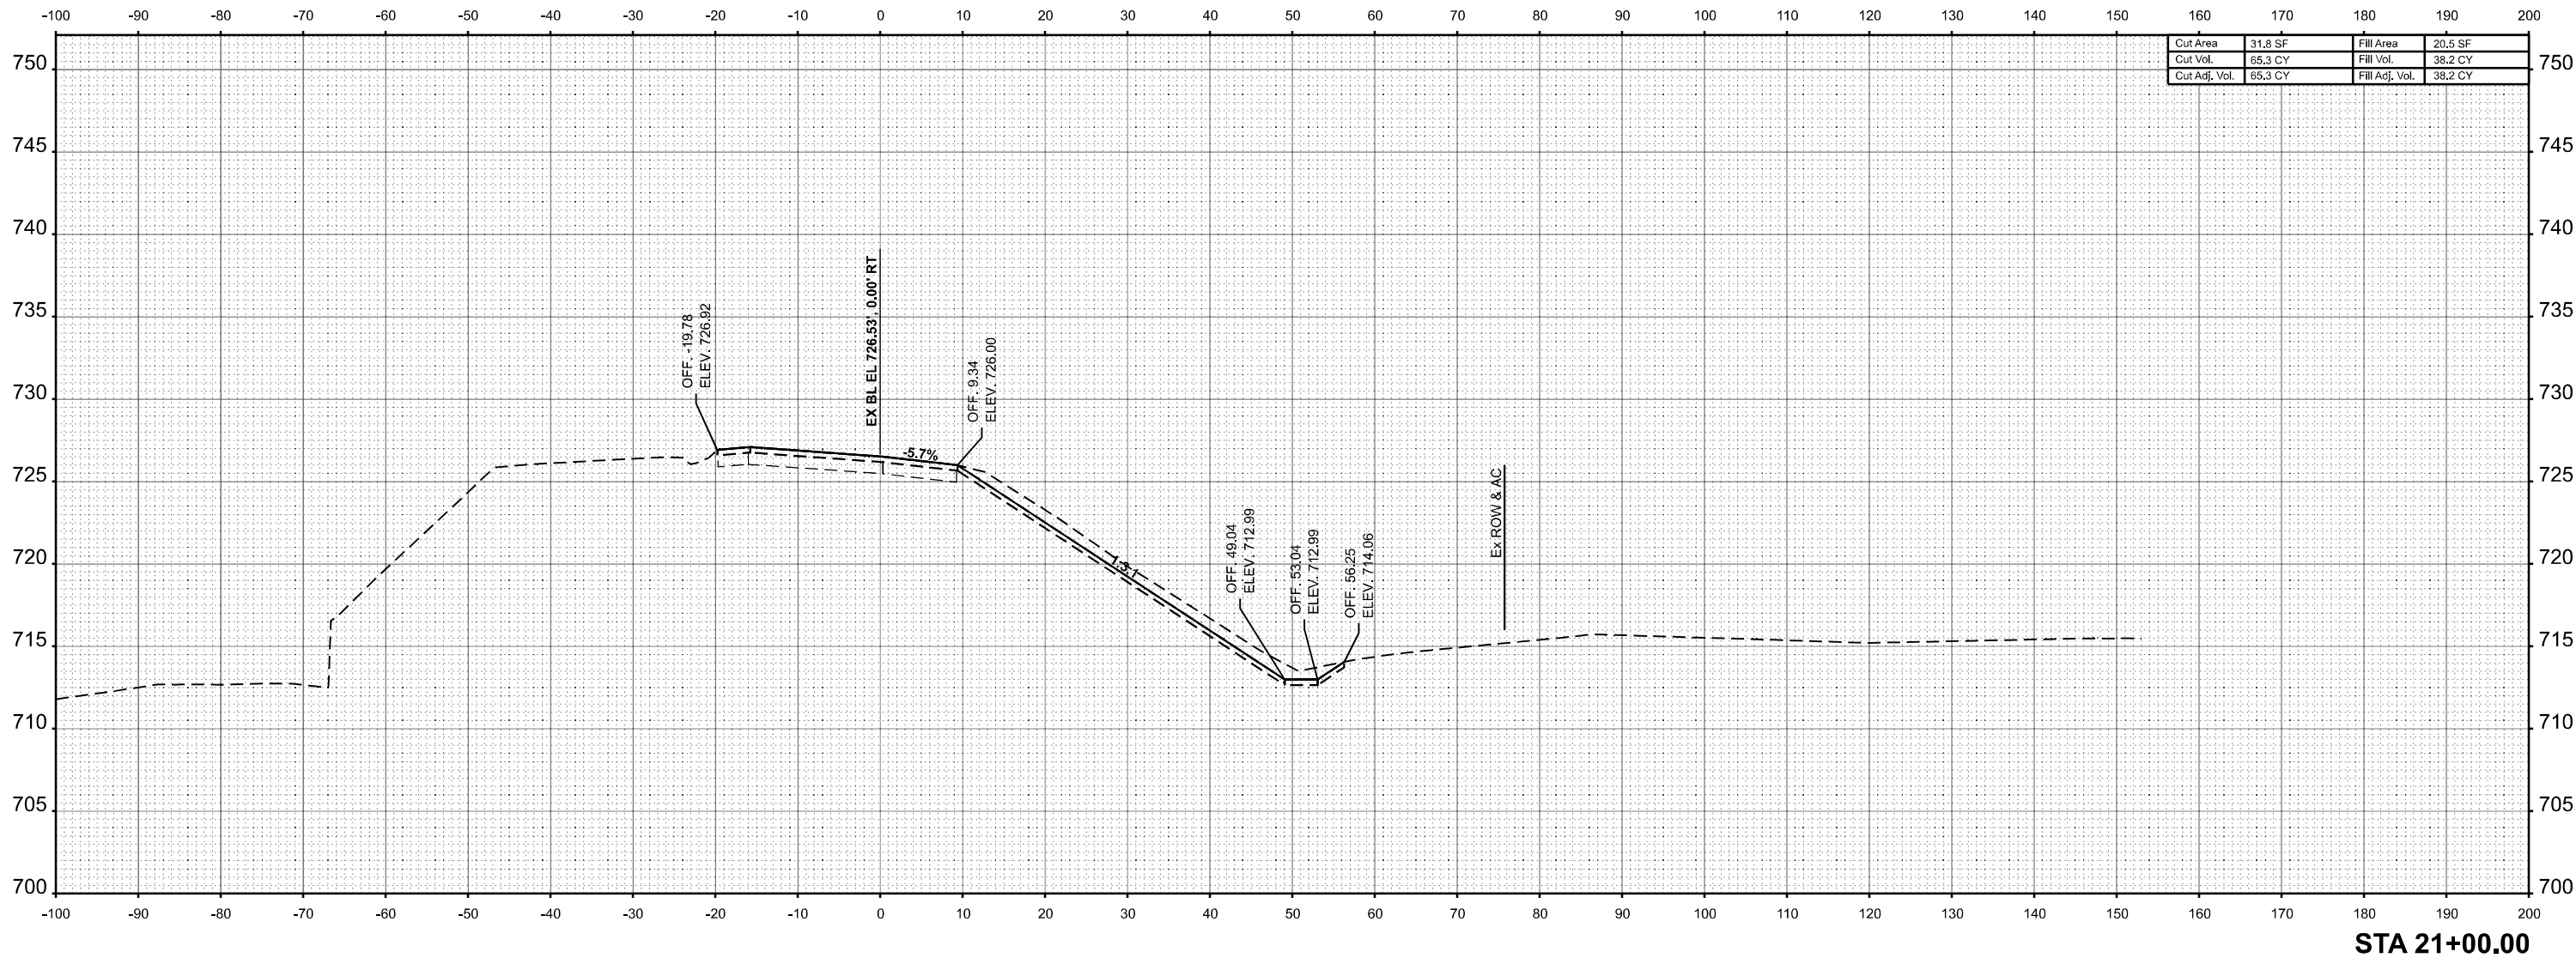

USER NAME	= kaleb.hirtzel	DESIGNED	-	REVISED	-
		DRAWN	-	REVISED	-
PLOT SCALE	= 0.19666633' / in.	CHECKED	-	REVISED	-
PLOT DATE	= 8/22/2024	DATE	-	REVISED	-

STATE OF ILLINOIS
DEPARTMENT OF TRANSPORTATION


CROSS-SECTIONS STAGE 3E: EX RAMP F				
SCALE: 1"=10'	SHEET 20	OF 50 SHEETS	STA. 21+00.00	TO STA. 21+00.00

F.A.I RTE.	SECTION	COUNTY	TOTAL SHEETS	SHEET NO.
57	(15-22HB-4)BR (15-22)R	COLES	1086	1024
		CONTRACT NO. 74435		
ILLINOIS		FED. AID PROJECT		

FINAL SURVEY	SURVEYED	BY	DATE
	PLOTTED		
	TEMPLATE		
	AREAS		
NO.	AREAS CHECKED		

ORIGINAL SURVEY	SURVEYED	BY	DATE
	PLOTTED		
	TEMPLATE		
	AREAS		
NO.	AREAS CHECKED		

MODEL: RAMP_F - 21+50.00 [Sheet]
FILE NAME: C:\p\work\p\road\m\21+50.00\085282\074435-3\Roads-CrossSections-Stage3E.dgn

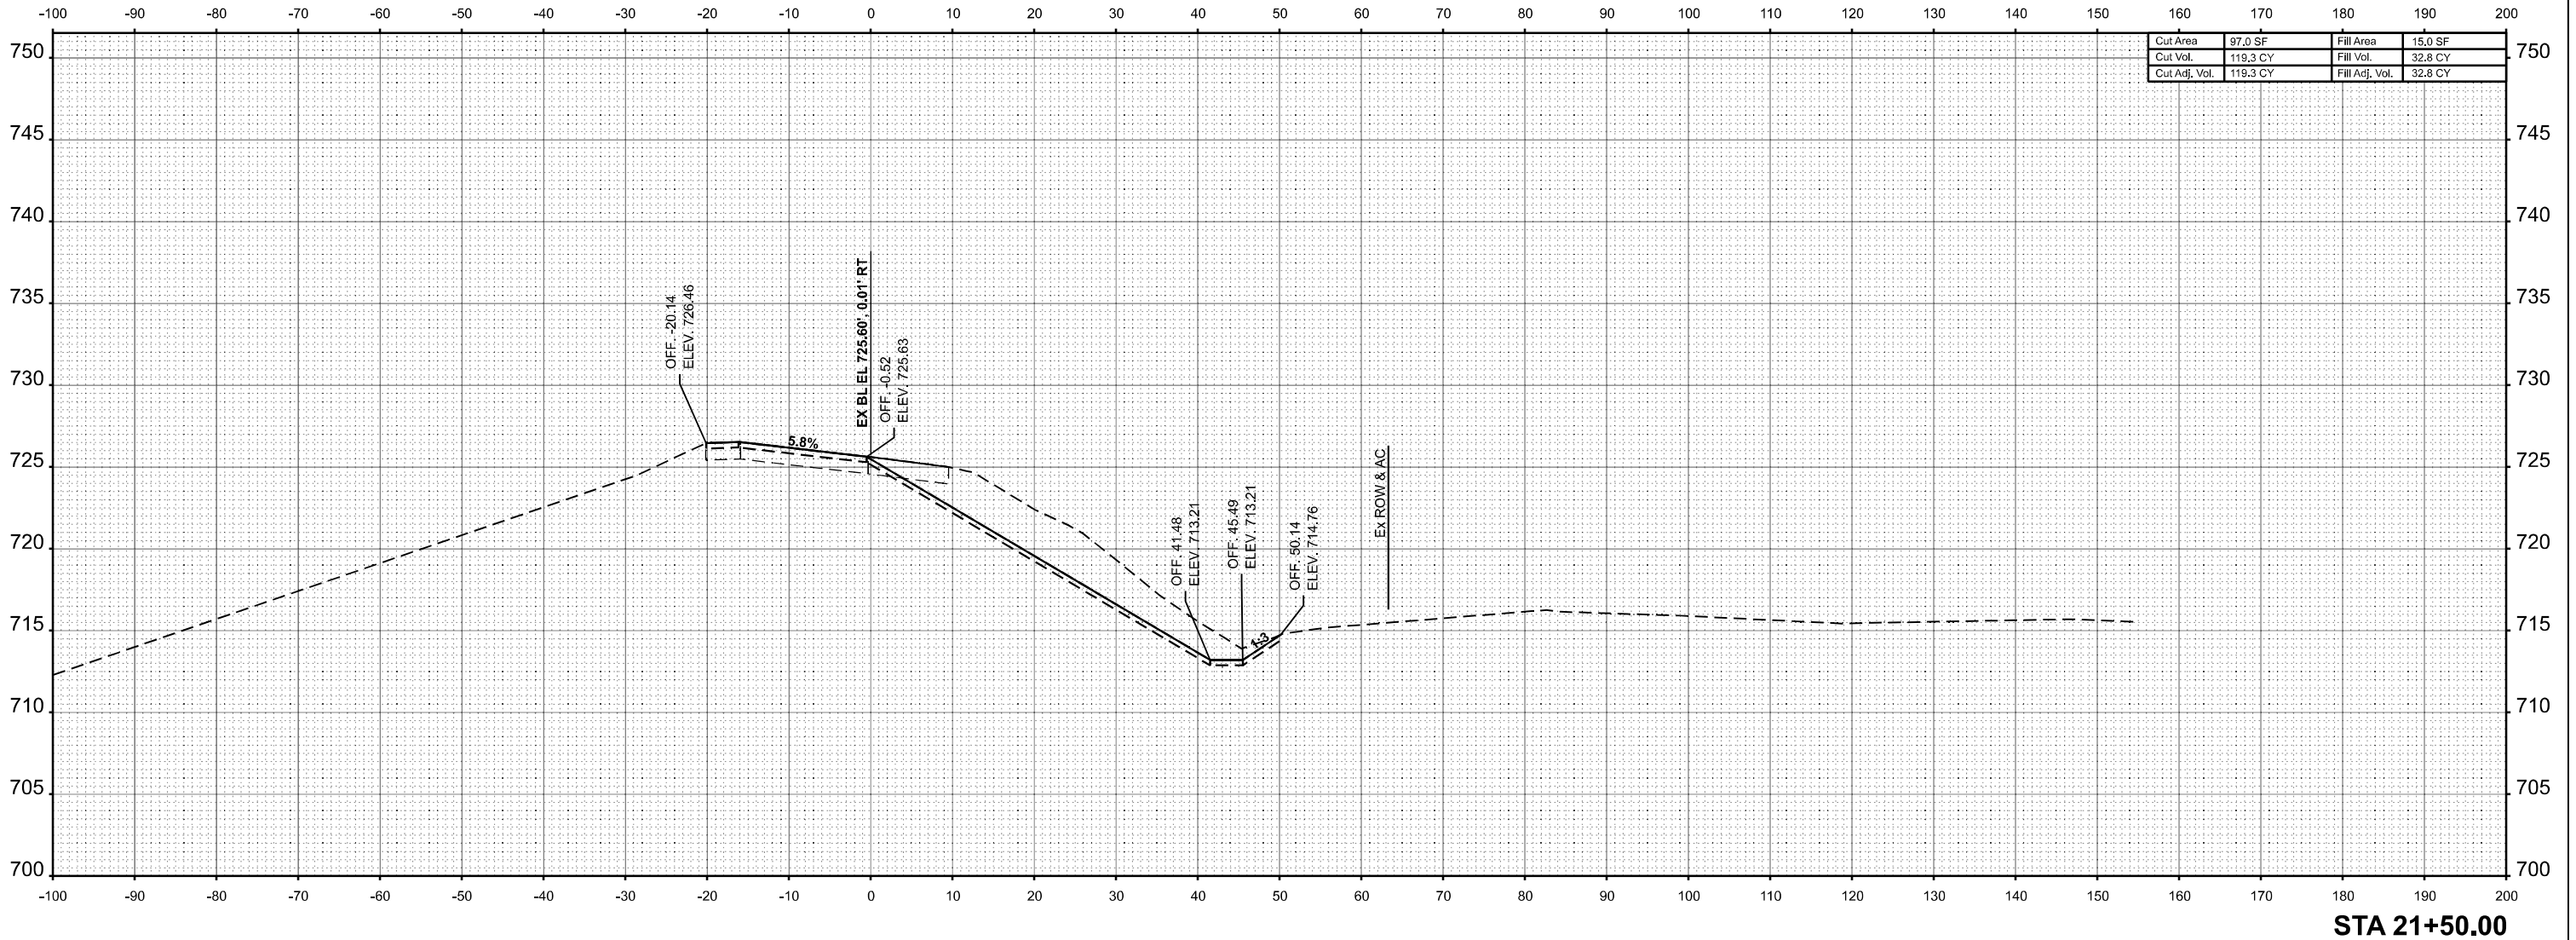

Cut Area	97.0 SF	Fill Area	15.0 SF
Cut Vol.	119.3 CY	Fill Vol.	32.8 CY
Cut Adj. Vol.	119.3 CY	Fill Adj. Vol.	32.8 CY

USER NAME = kaleb.hirtzel	DESIGNED -	REVISED -
	DRAWN -	REVISED -
PLOT SCALE = 0.16666633' / in.	CHECKED -	REVISED -
PLOT DATE = 8/22/2024	DATE -	REVISED -

STATE OF ILLINOIS
DEPARTMENT OF TRANSPORTATION

CROSS-SECTIONS
STAGE 3E: EX RAMP F


SCALE: 1"=10' SHEET 21 OF 50 SHEETS STA. 21+50.00 TO STA. 21+50.00

F.A.I RTE.	SECTION	COUNTY	TOTAL SHEETS	SHEET NO.
57	(15-22HB-4)BR (15-22)R	COLES	1086	1025
CONTRACT NO. 74435				
ILLINOIS FED. AID PROJECT				

FINAL SURVEY	NO.	SURVEYED PLOTTED TEMPLATE AREAS CHECKED	BY	DATE

ORIGINAL SURVEY	NO.	SURVEYED PLOTTED TEMPLATE AREAS CHECKED	BY	DATE

MODEL: RAMP_F - 22+00.00 [Sheet]
FILE NAME: C:\p\work\p\road\m\z\z\m\ud0862852\74435-3\Roads-CrossSections-Stage3E.dgn

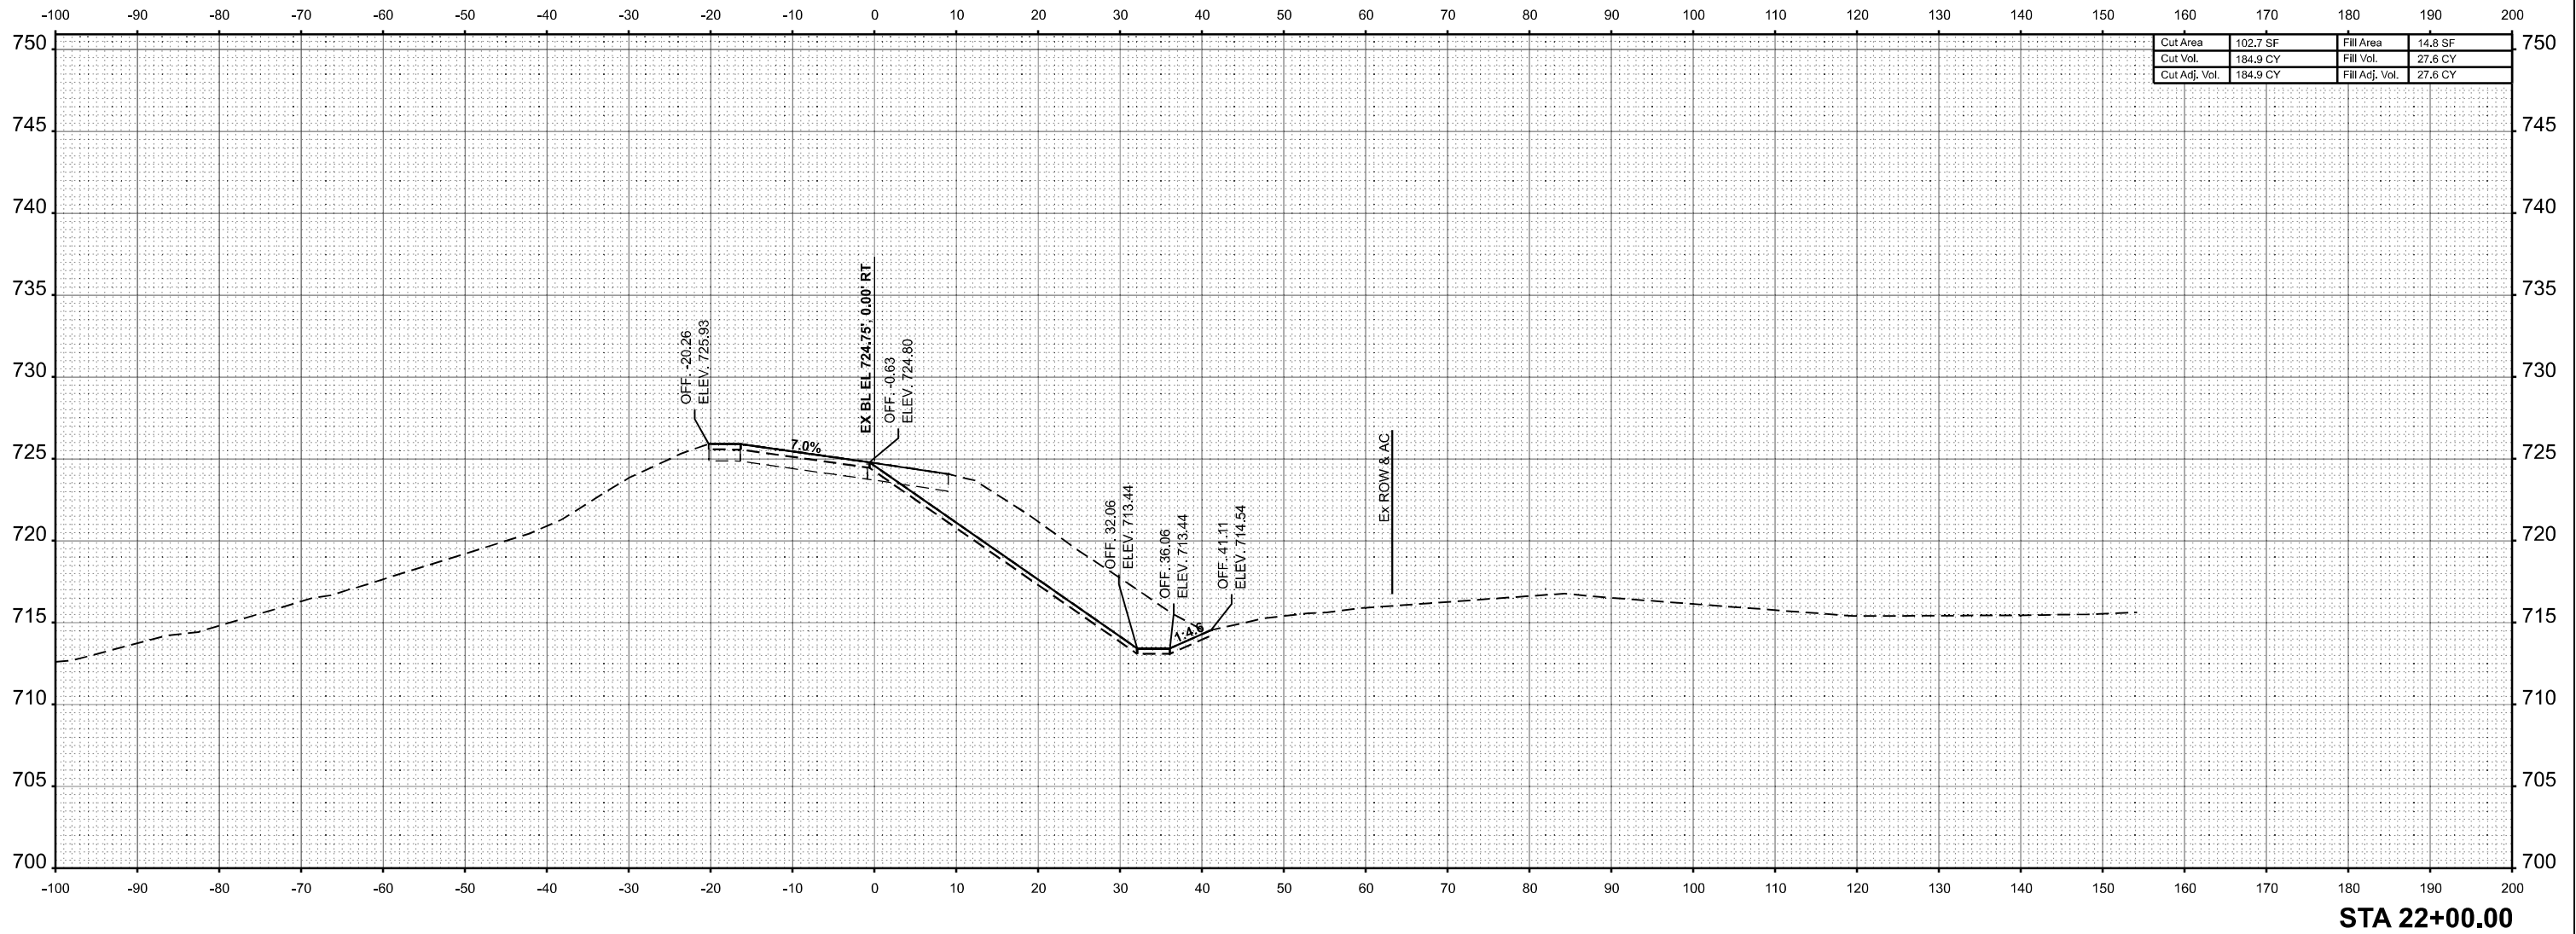

USER NAME = kaleb.hirtzel	DESIGNED -	REVISED -
	DRAWN -	REVISED -
PLOT SCALE = 0.16666633' / in.	CHECKED -	REVISED -
PLOT DATE = 8/22/2024	DATE -	REVISED -

STATE OF ILLINOIS
DEPARTMENT OF TRANSPORTATION


CROSS-SECTIONS
STAGE 3E: EX RAMP F

SCALE: 1"=10' SHEET 22 OF 50 SHEETS STA. 22+00.00 TO STA. 22+00.00

F.A.I RTE.	SECTION	COUNTY	TOTAL SHEETS	SHEET NO.
57	(15-22HB-4)BR (15-22)R	COLES	1086	1026
CONTRACT NO. 74435				
		ILLINOIS	FED. AID PROJECT	

ORIGINAL SURVEY	SURVEYED _____	BY _____	DATE _____
	PLOTTED _____		
	TEMPLATE _____		
	AREAS _____		
NO. _____	AREAS CHECKED _____		

FILE NAME: c:\pw_work\pwid\hirtzel\0852852\0774435-sheets-CrossSections-Stage3E.dgn

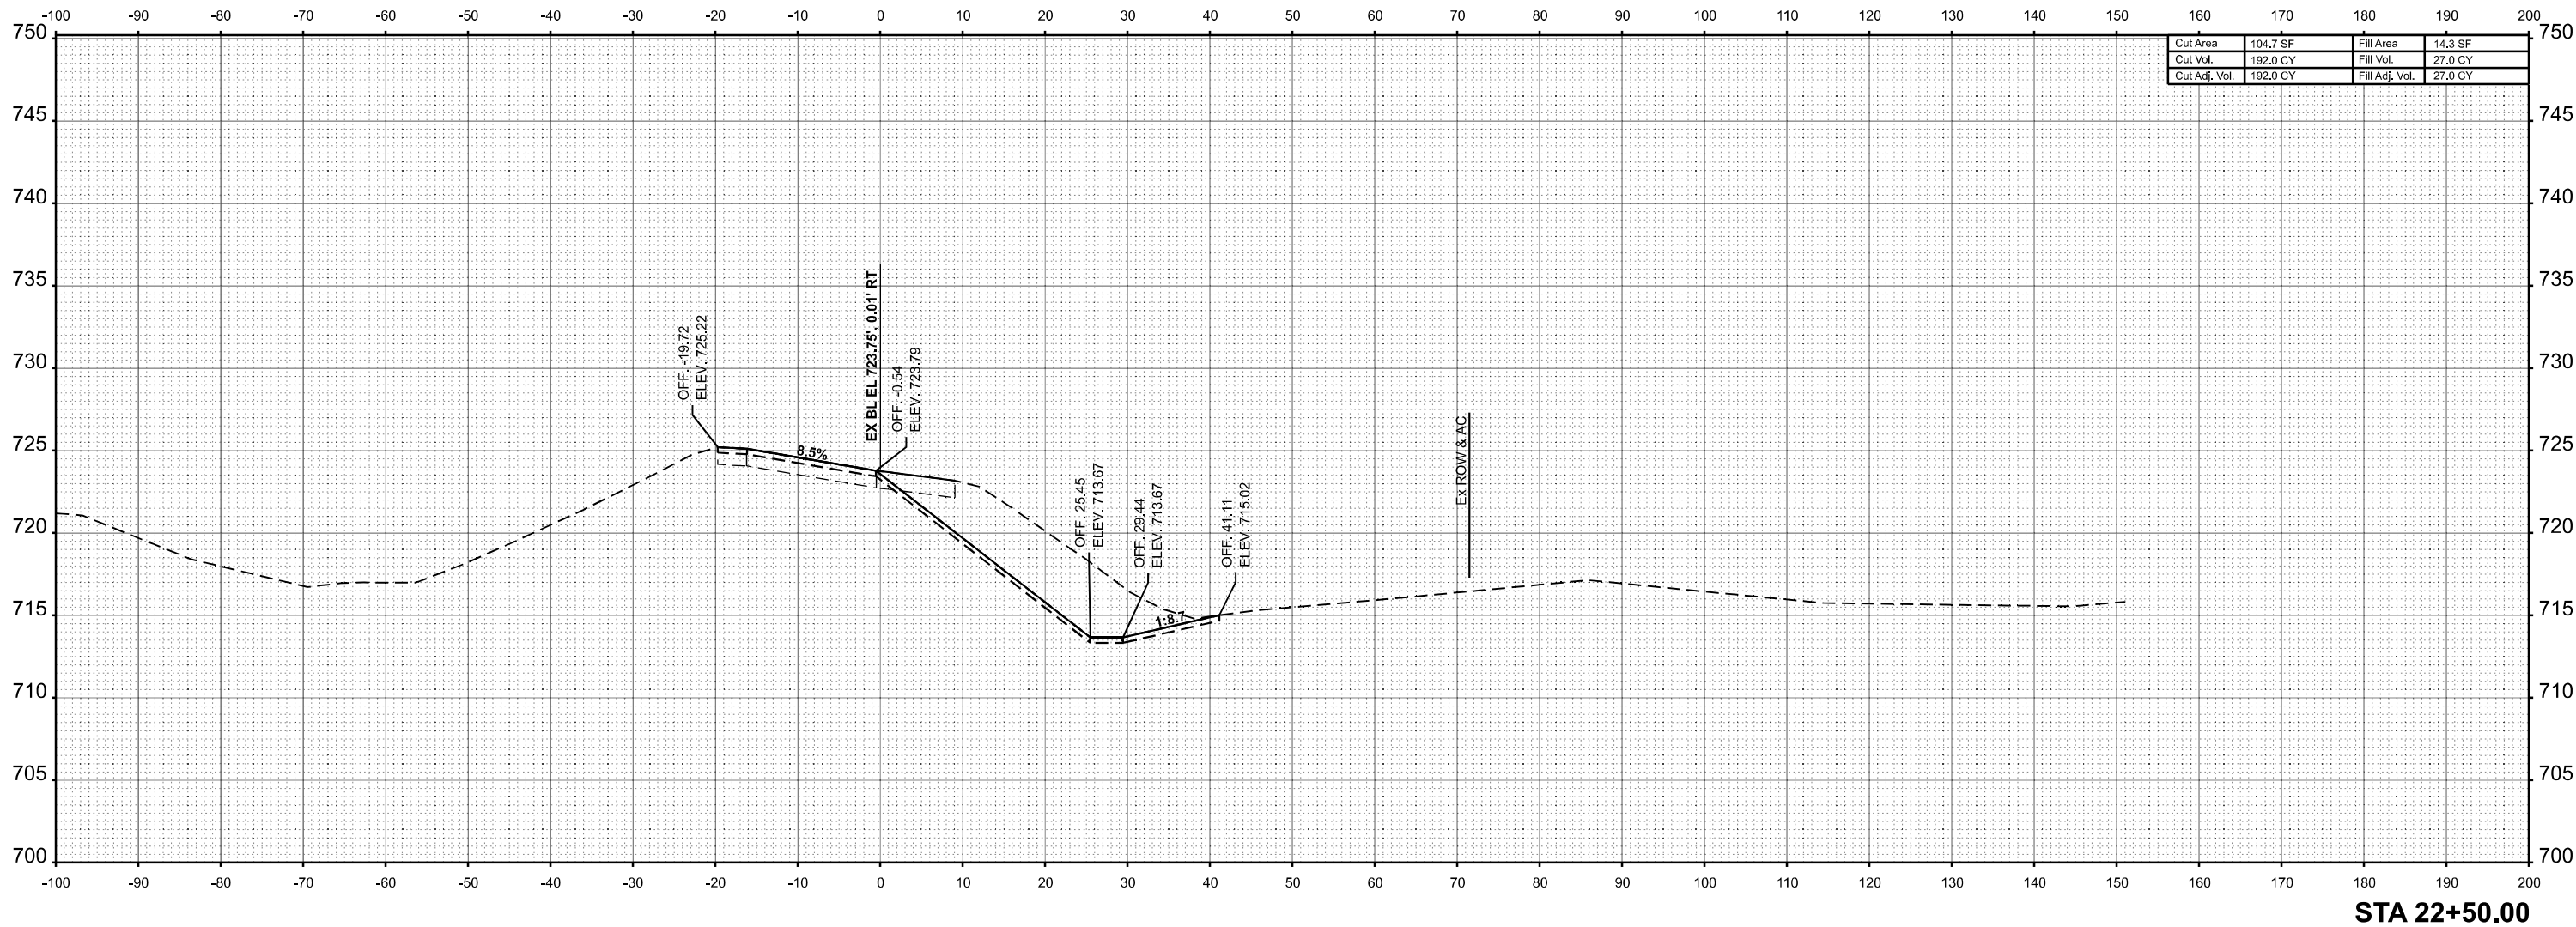

Cut Area	104.7 SF	Fill Area	14.3 SF
Cut Vol.	192.0 CY	Fill Vol.	27.0 CY
Cut Adj. Vol.	192.0 CY	Fill Adj. Vol.	27.0 CY

USER NAME	= kaleb.hirtzel	DESIGNED	-	REVISED	-
		DRAWN	-	REVISED	-
PLOT SCALE	= 0.19666633' / in.	CHECKED	-	REVISED	-
PLOT DATE	= 8/22/2024	DATE	-	REVISED	-


STATE OF ILLINOIS
DEPARTMENT OF TRANSPORTATION

CROSS-SECTIONS STAGE 3E: EX RAMP F				
SCALE: 1"=10'	SHEET 23	OF 50 SHEETS	STA. 22+50.00	TO STA. 22+50.00

F.A.I RTE.	SECTION	COUNTY	TOTAL SHEETS	SHEET NO.
57	(15-22HB-4)BR (15-22)R	COLES	1086	1027
CONTRACT NO. 74435				
ILLINOIS		FED. AID PROJECT		

ORIGINAL SURVEY	SURVEYED _____	BY _____	DATE _____
	PLOTTED _____		
	TEMPLATE _____		
	AREAS _____		
NO. _____	AREAS CHECKED _____		

FILE NAME: c:\pw_work\pwidott\hinzelt\ld0852852\2D774435-sheets-CrossSections-Stage3E.dgn

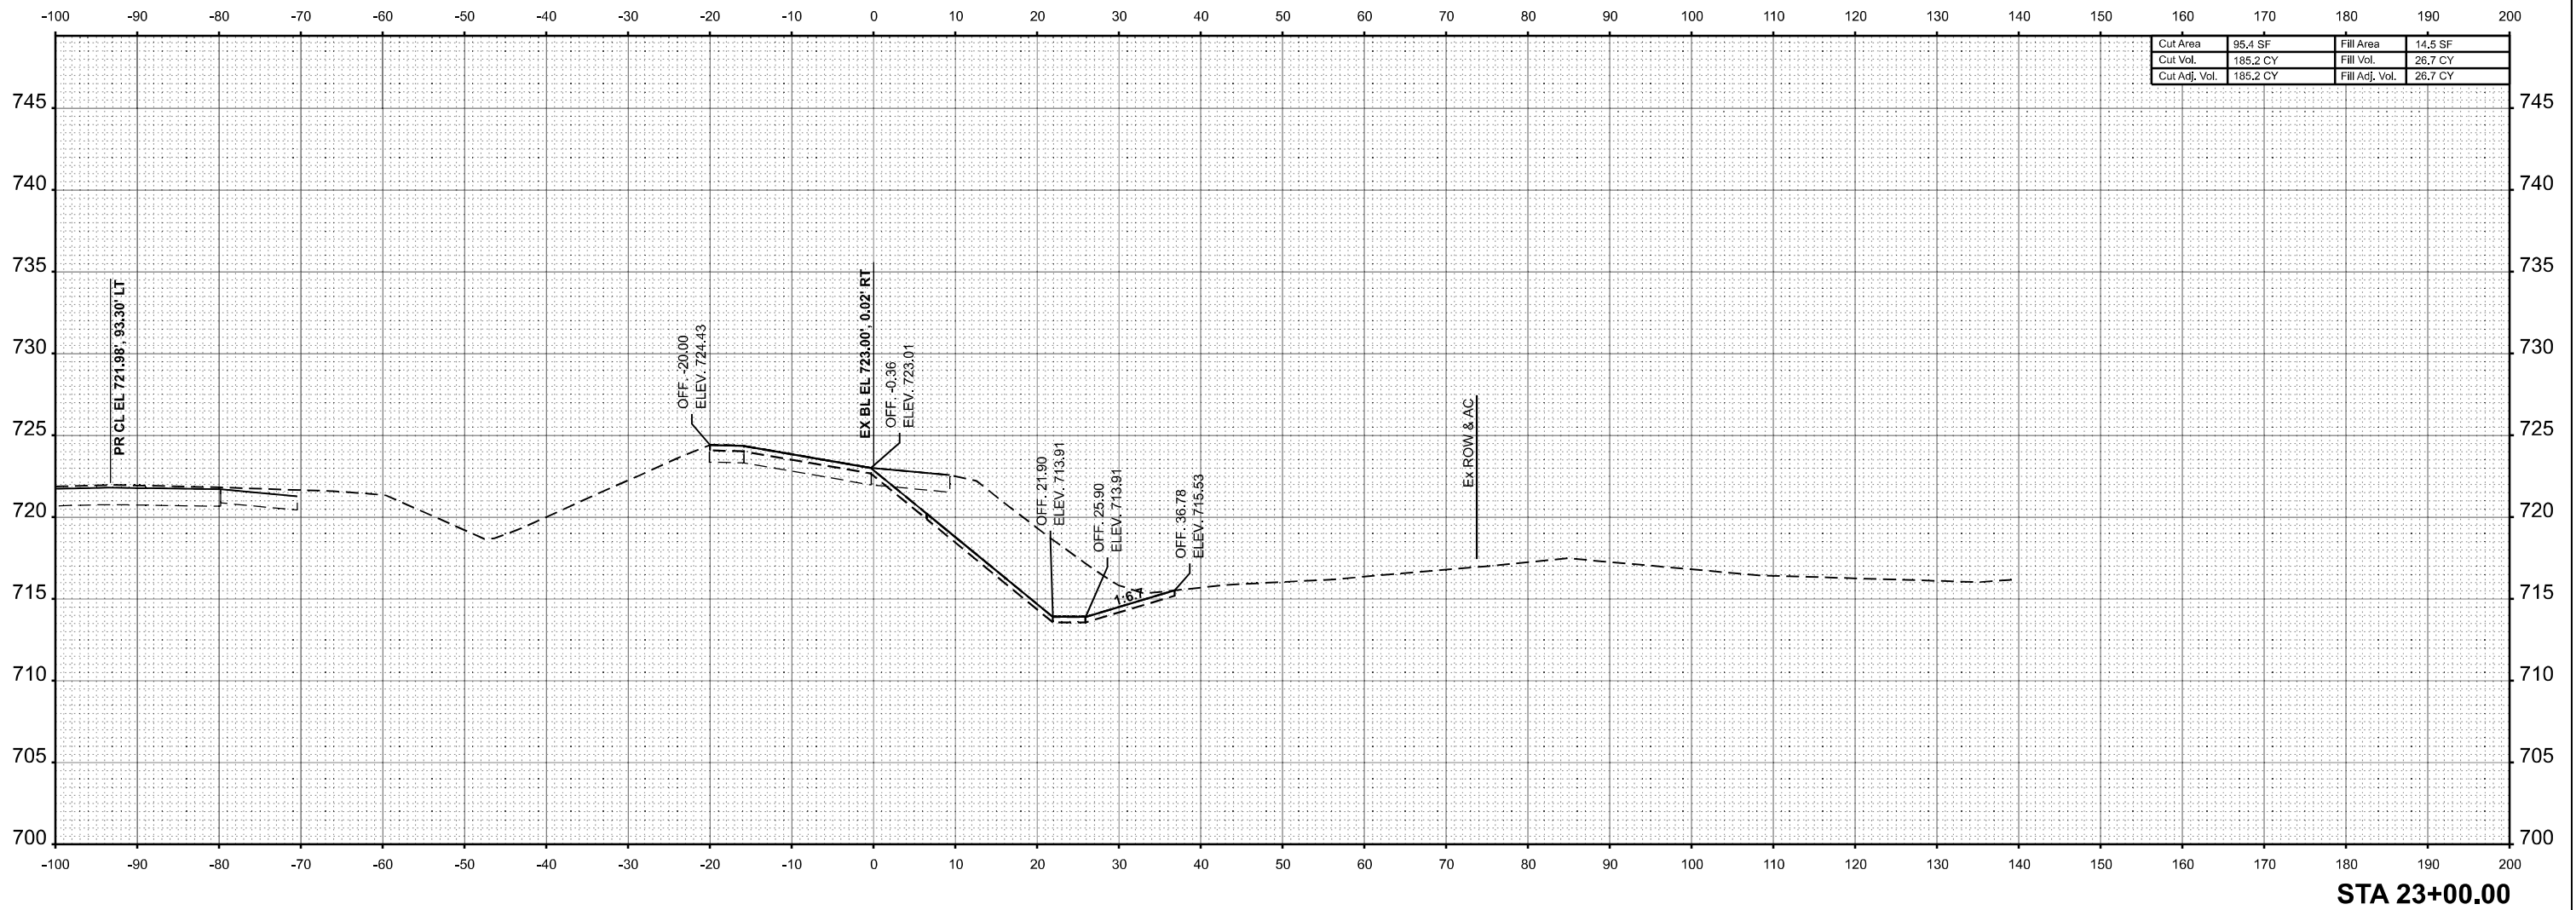

USER NAME = kaleb.hirtzel	DESIGNED -	REVISED -
	DRAWN -	REVISED -
PLOT SCALE = 0.196666633' / in.	CHECKED -	REVISED -
PLOT DATE = 8/22/2024	DATE -	REVISED -

STATE OF ILLINOIS
DEPARTMENT OF TRANSPORTATION

CROSS-SECTIONS

STAGE 3E: EX RAMP F

SCALE: 1"=10'	SHEET 24	OF 50	SHEETS	STA. 23+00.00	TO STA. 23+00.00
---------------	----------	-------	--------	---------------	------------------

F.A.I RTE.	SECTION	COUNTY	TOTAL SHEETS	SHEET NO.
57	(15-22HB-4)BR (15-22)R	COLES	1086	1028
		CONTRACT NO. 74435		
ILLINOIS		FED. AID PROJECT		

ORIGINAL SURVEY	SURVEYED _____	BY _____	DATE _____
	PLOTTED _____		
	TEMPLATE _____		
	AREAS _____		
NO. _____	AREAS CHECKED _____		

MODEL: WB IL 16 - 94+00.00 [Sheet]
FILE NAME: c:\pw_work\pwidth\hirtzel



STATE OF ILLINOIS
DEPARTMENT OF TRANSPORTATION

CROSS-SECTIONS


STAGE 3E: WB IL 16

	CONTRACT NO. 74435
--	--------------------

FINAL SURVEY	SURVEYED	BY	DATE
	PLOTTED		
	TEMPLATE		
	AREAS		
NO.			

ORIGINAL SURVEY	SURVEYED	BY	DATE
	PLOTTED		
	TEMPLATE		
	AREAS		
NO.			

MODEL: WB IL 16 - 94+50.00 [Sheet]
FILE NAME: C:\p\work\p\road\m\z\m\ud0862852\D74435-3\Roads-CrossSections-Stage3E.dgn

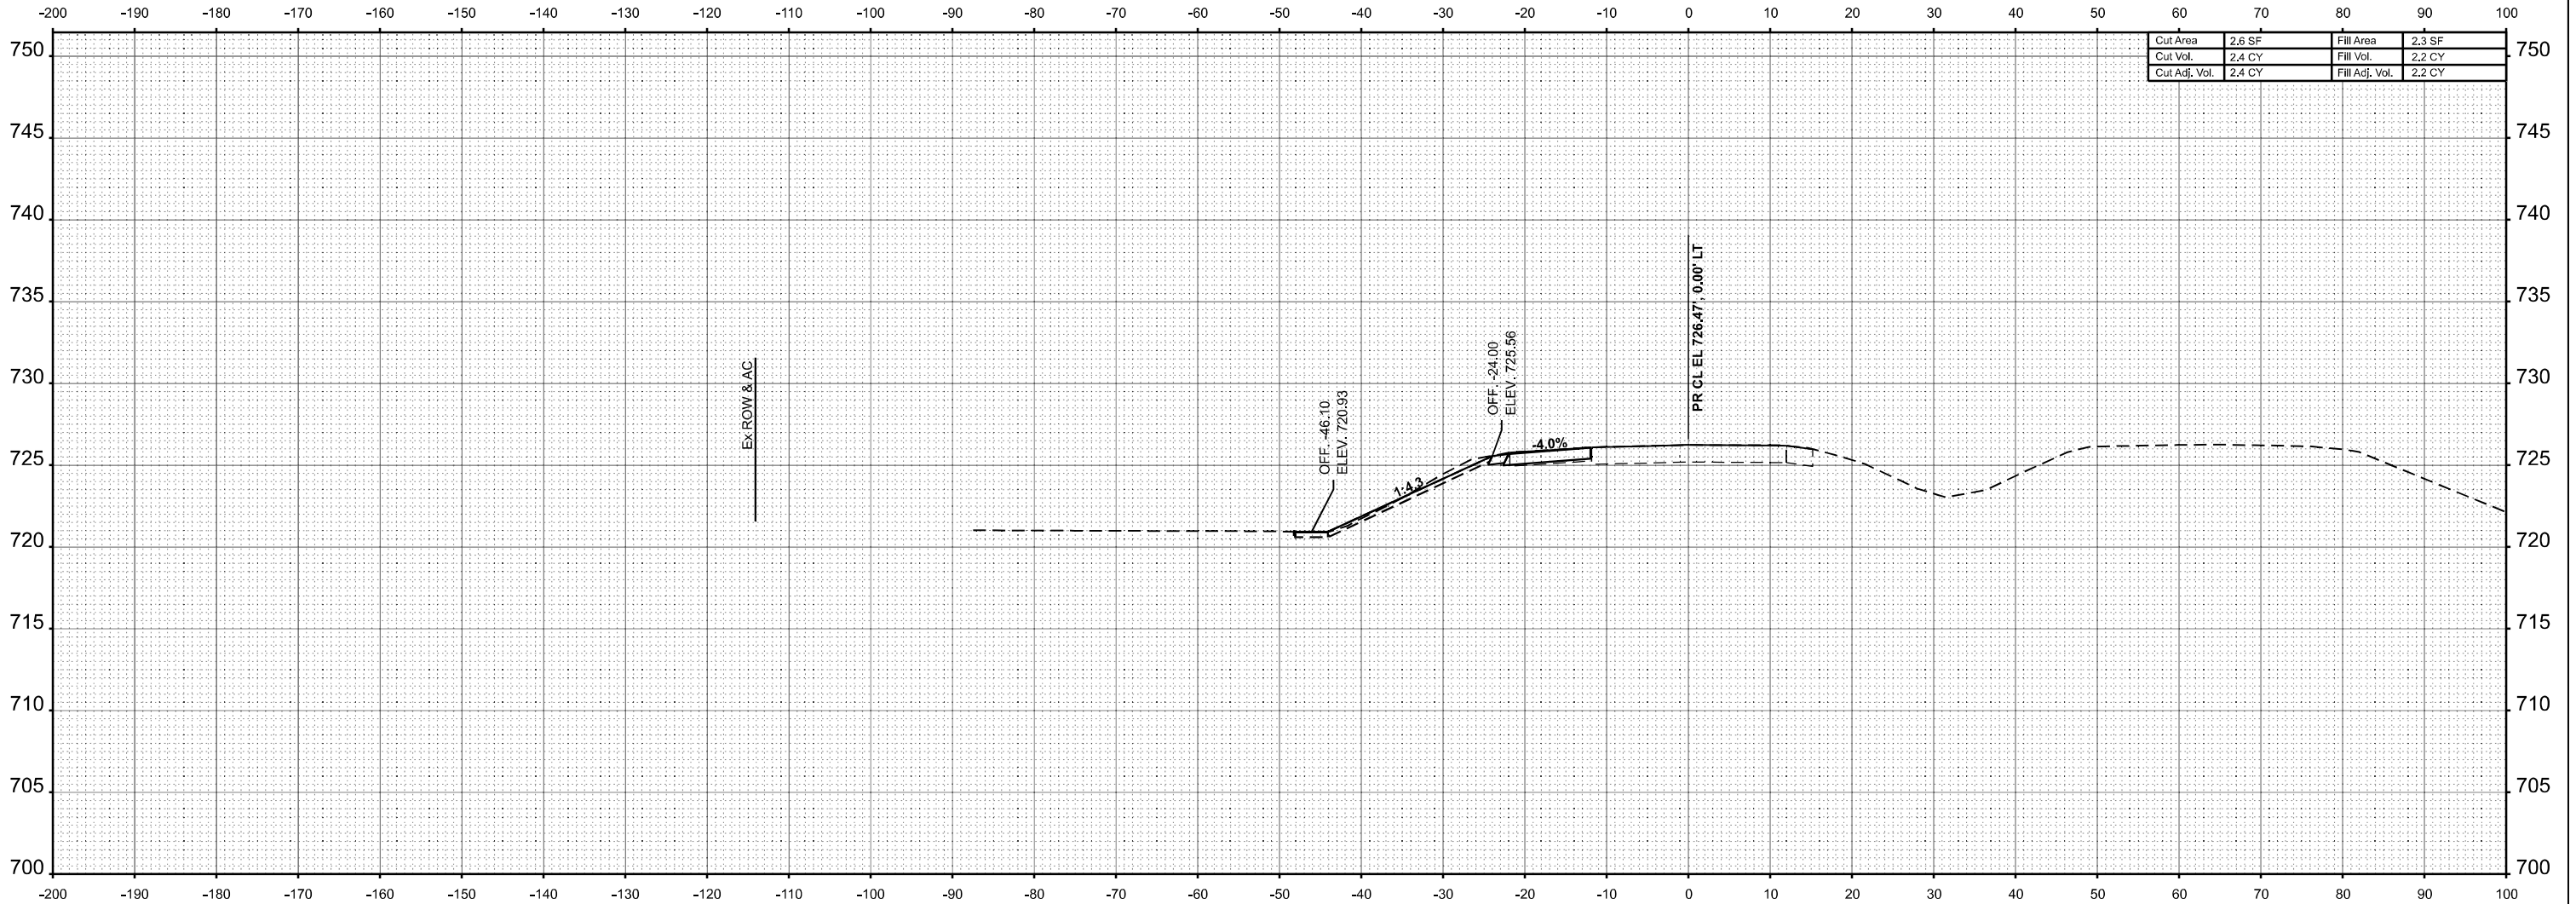

Cut Area	2.6 SF	Fill Area	2.3 SF
Cut Vol.	2.4 CY	Fill Vol.	2.2 CY
Cut Adj. Vol.	2.4 CY	Fill Adj. Vol.	2.2 CY

STATE OF ILLINOIS
DEPARTMENT OF TRANSPORTATION

CROSS-SECTIONS
STAGE 3E: WB IL 16


SCALE: 1"=10' SHEET 26 OF 50 SHEETS STA. 94+50.00 TO STA. 94+50.00

F.A.I RTE.	SECTION	COUNTY	TOTAL SHEETS	SHEET NO.
57	(15-22HB-4)BR (15-22)R	COLES	1086	1030
CONTRACT NO. 74435				
ILLINOIS		FED. AID PROJECT		

FINAL SURVEY	NO.	SURVEYED PLOTTED TEMPLATE AREAS AREAS CHECKED	BY	DATE

ORIGINAL SURVEY	NO.	SURVEYED PLOTTED TEMPLATE AREAS AREAS CHECKED	BY	DATE

MODEL: WB IL 16 - 95+00.00 [Sheet]
FILE NAME: C:\p\work\p\work\16\16-95+00.00\16-95+00.00-Stage3E.dgn

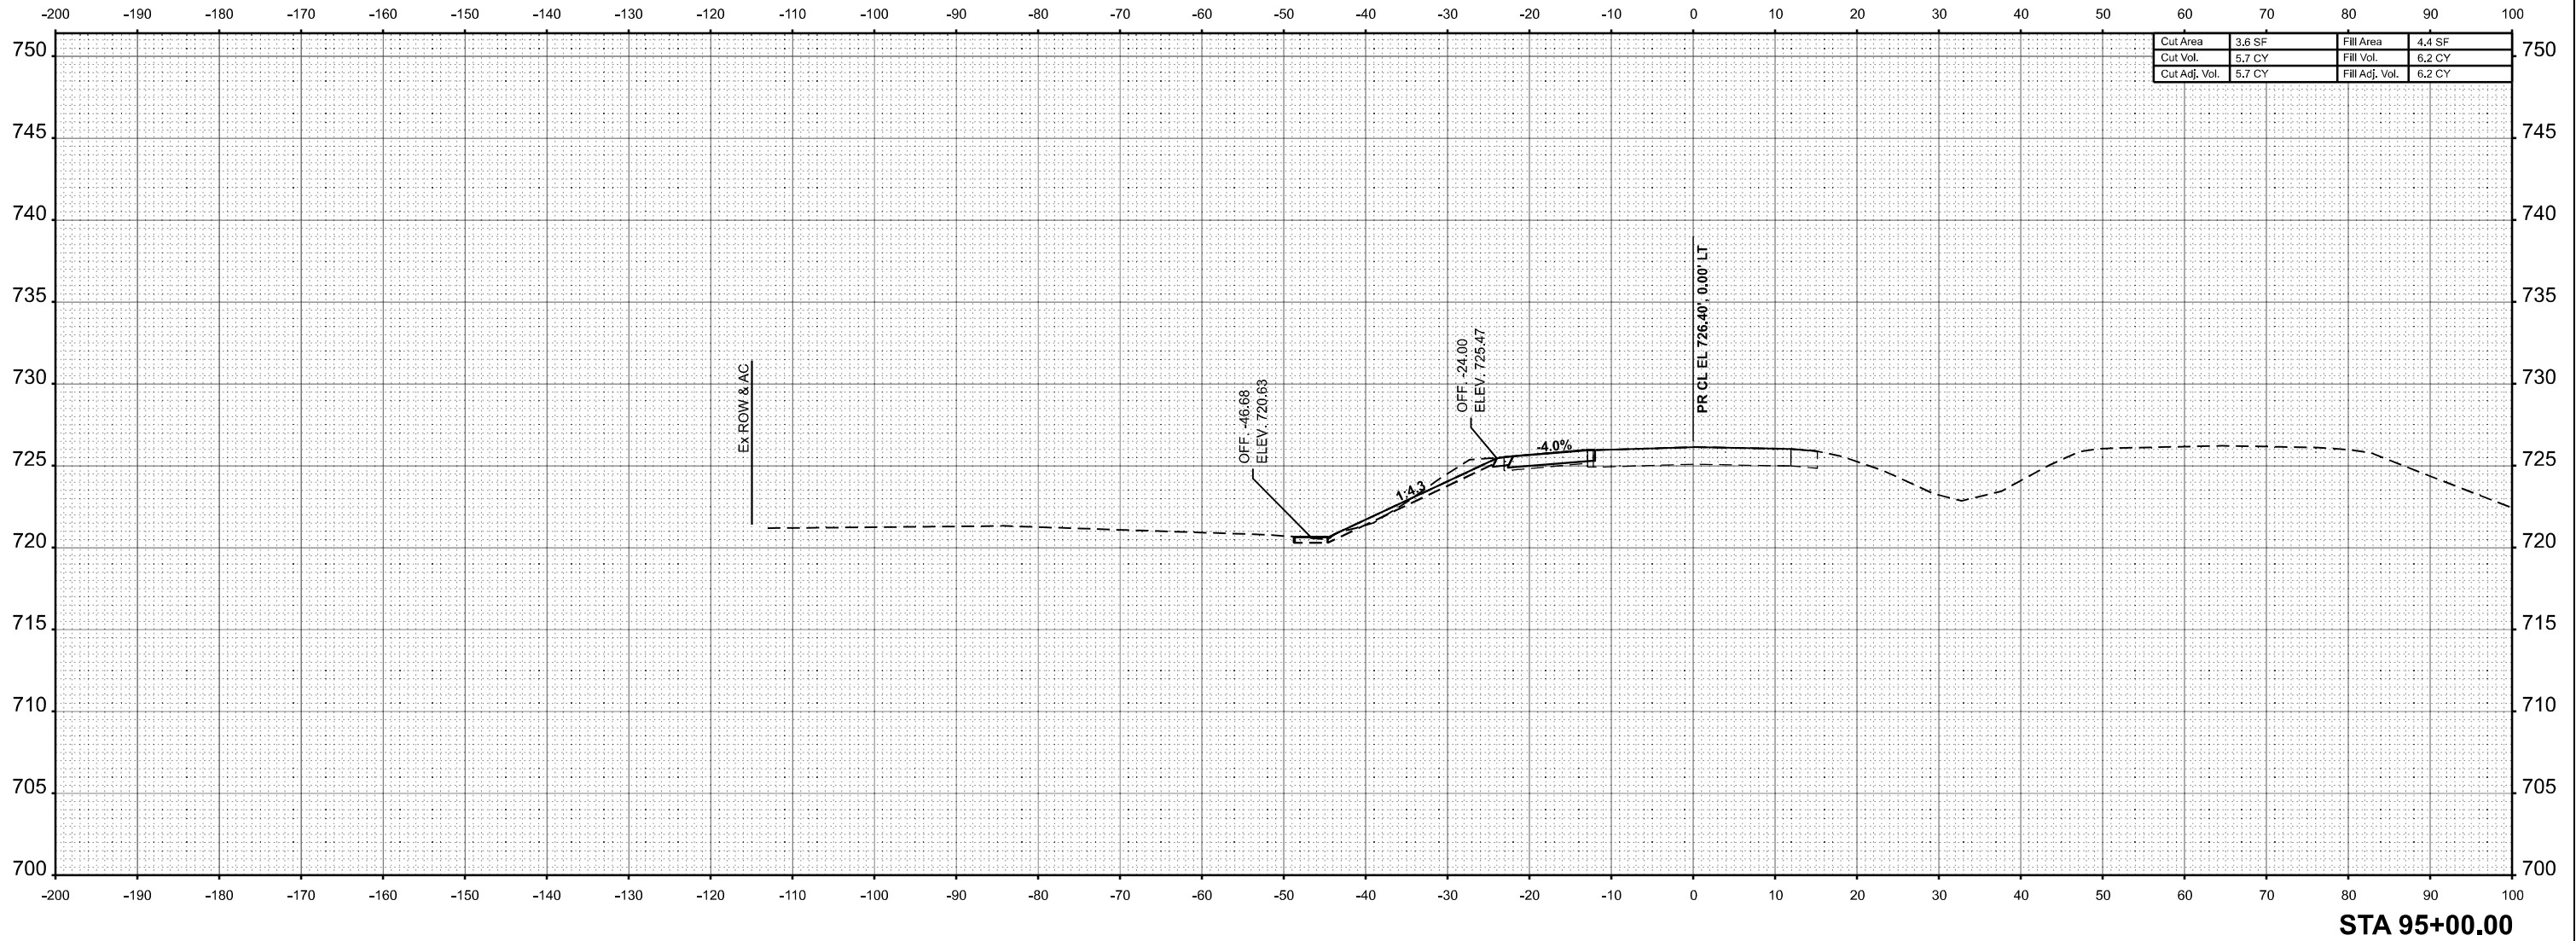

USER NAME = kaleb.hirtzel	DESIGNED -	REVISED -
	DRAWN -	REVISED -
PLOT SCALE = 0.16666633' / in.	CHECKED -	REVISED -
PLOT DATE = 8/22/2024	DATE -	REVISED -

STATE OF ILLINOIS
DEPARTMENT OF TRANSPORTATION


CROSS-SECTIONS
STAGE 3E: WB IL 16

SCALE: 1"=10' SHEET 27 OF 50 SHEETS STA. 95+00.00 TO STA. 95+00.00

F.A.I RTE.	SECTION	COUNTY	TOTAL SHEETS	SHEET NO.
57	(15-22HB-4)BR (15-22)R	COLES	1086	1031
CONTRACT NO. 74435				
ILLINOIS		FED. AID PROJECT		

ORIGINAL SURVEY	SURVEYED _____	BY _____	DATE _____
	PLOTTED _____		
	TEMPLATE _____		
	AREAS _____		
NO. _____	AREAS CHECKED _____		

FILE NAME: c:\pw_work\pwidot\hinzelt\ld0852852\D774435-sheets-CrossSections-Stage3E.dgn

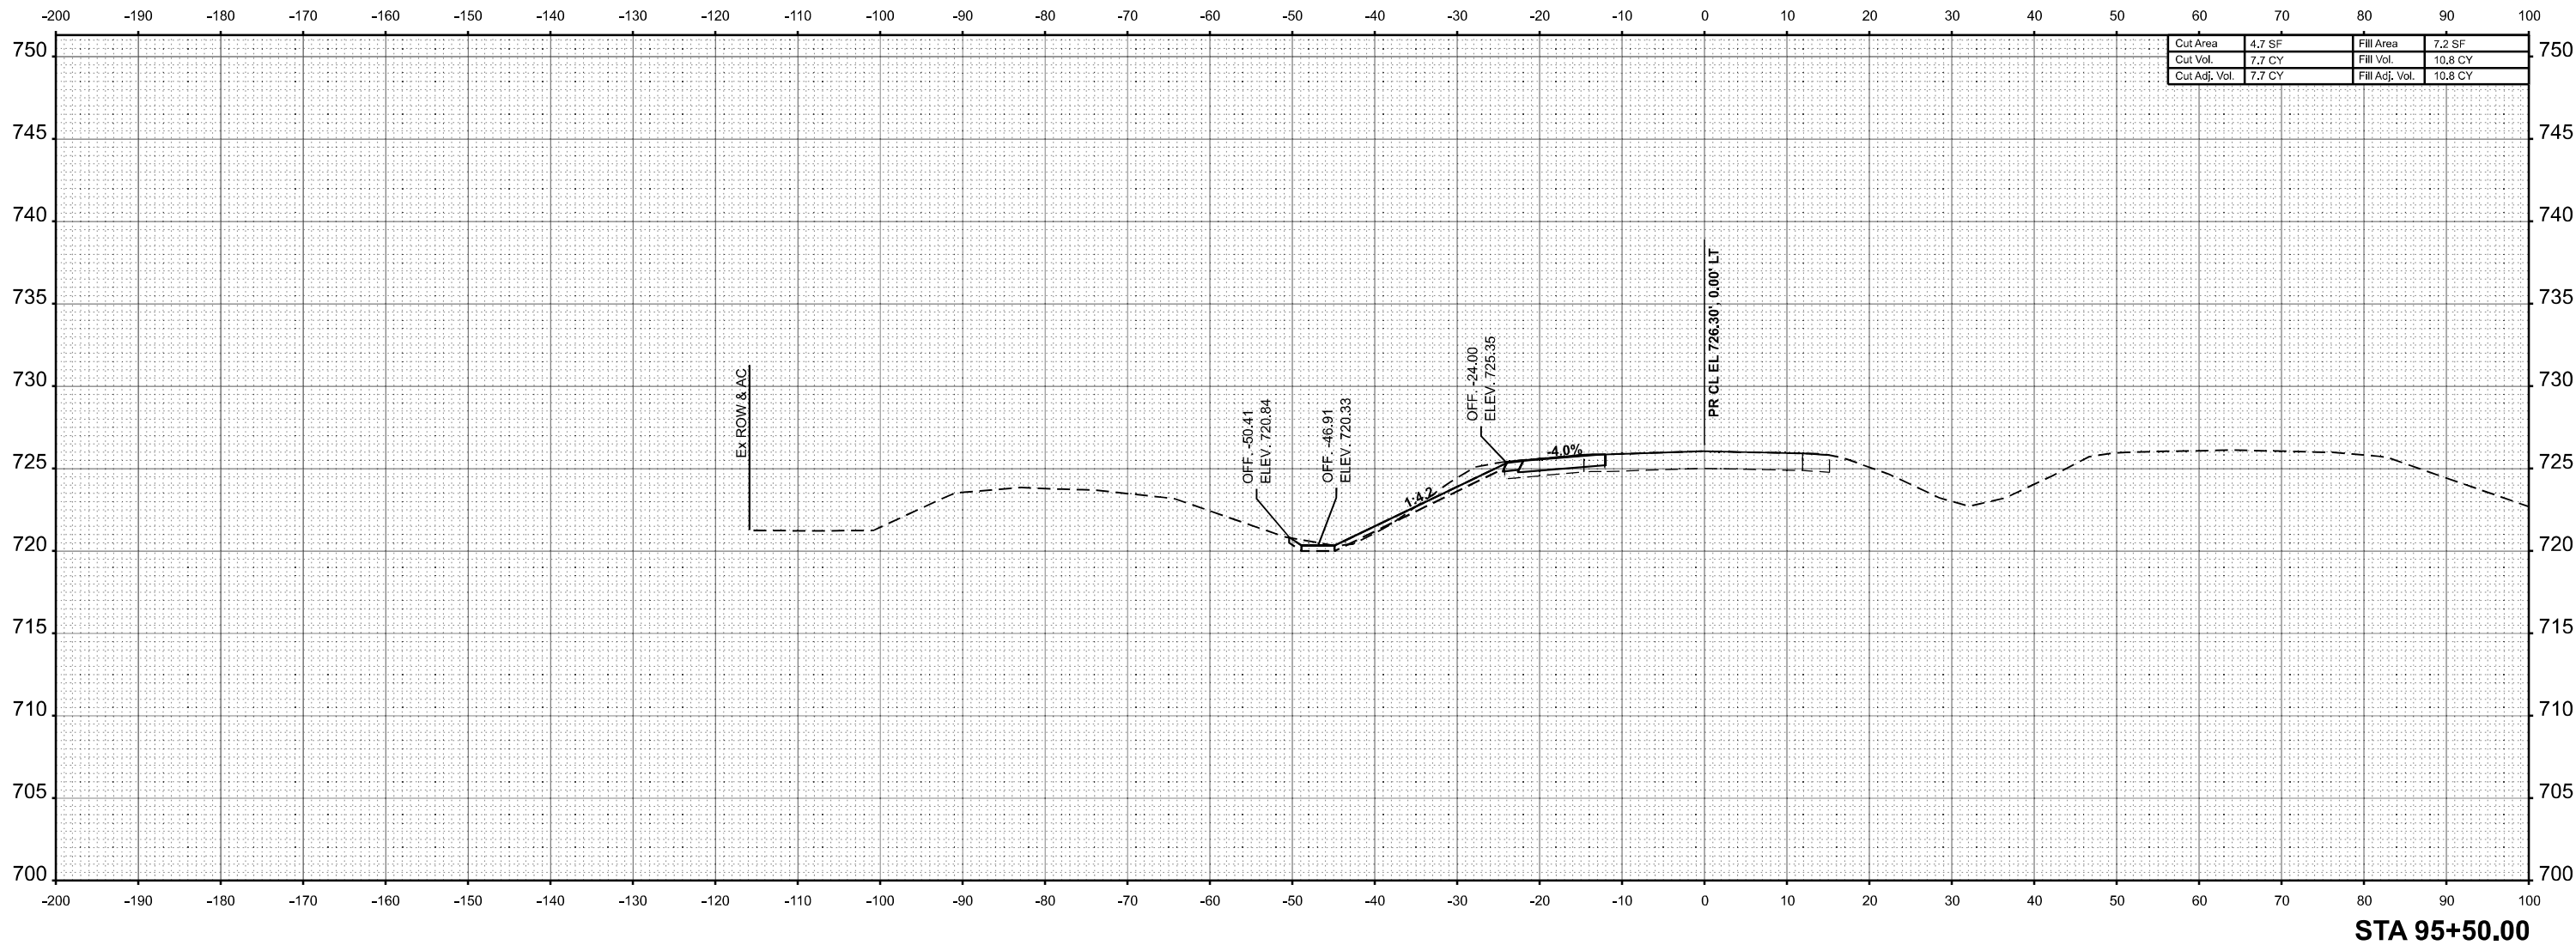

USER NAME	= kaleb.hirtzel	DESIGNED	-	REVISED	-
		DRAWN	-	REVISED	-
PLOT SCALE	= 0.19666633' / in.	CHECKED	-	REVISED	-
PLOT DATE	= 8/22/2024	DATE	-	REVISED	-

STATE OF ILLINOIS
DEPARTMENT OF TRANSPORTATION


CROSS-SECTIONS STAGE 3E: WB IL 16					
SCALE: 1"=10'	SHEET 28	OF 50	SHEETS	STA. 95+50.00	TO STA. 95+50.00

F.A.I RTE.	SECTION	COUNTY	TOTAL SHEETS	SHEET NO.
57	(15-22HB-4)BR (15-22)R	COLES	1086	1032
		CONTRACT NO. 74435		
ILLINOIS		FED. AID PROJECT		

FINAL SURVEY NOTE BOOK NO.	SURVEYED PLOTTED TEMPLATE AREAS AREAS CHECKED	BY	DATE

ORIGINAL SURVEY NOTE BOOK NO.	SURVEYED PLOTTED TEMPLATE AREAS AREAS CHECKED	BY	DATE

MODEL: WB IL 16 - 96+00.00 [Sheet]
FILE NAME: C:\p\work\p\road\m\z\m\id\0852852\074435-3\Roads-CrossSections-Stage3E.dgn

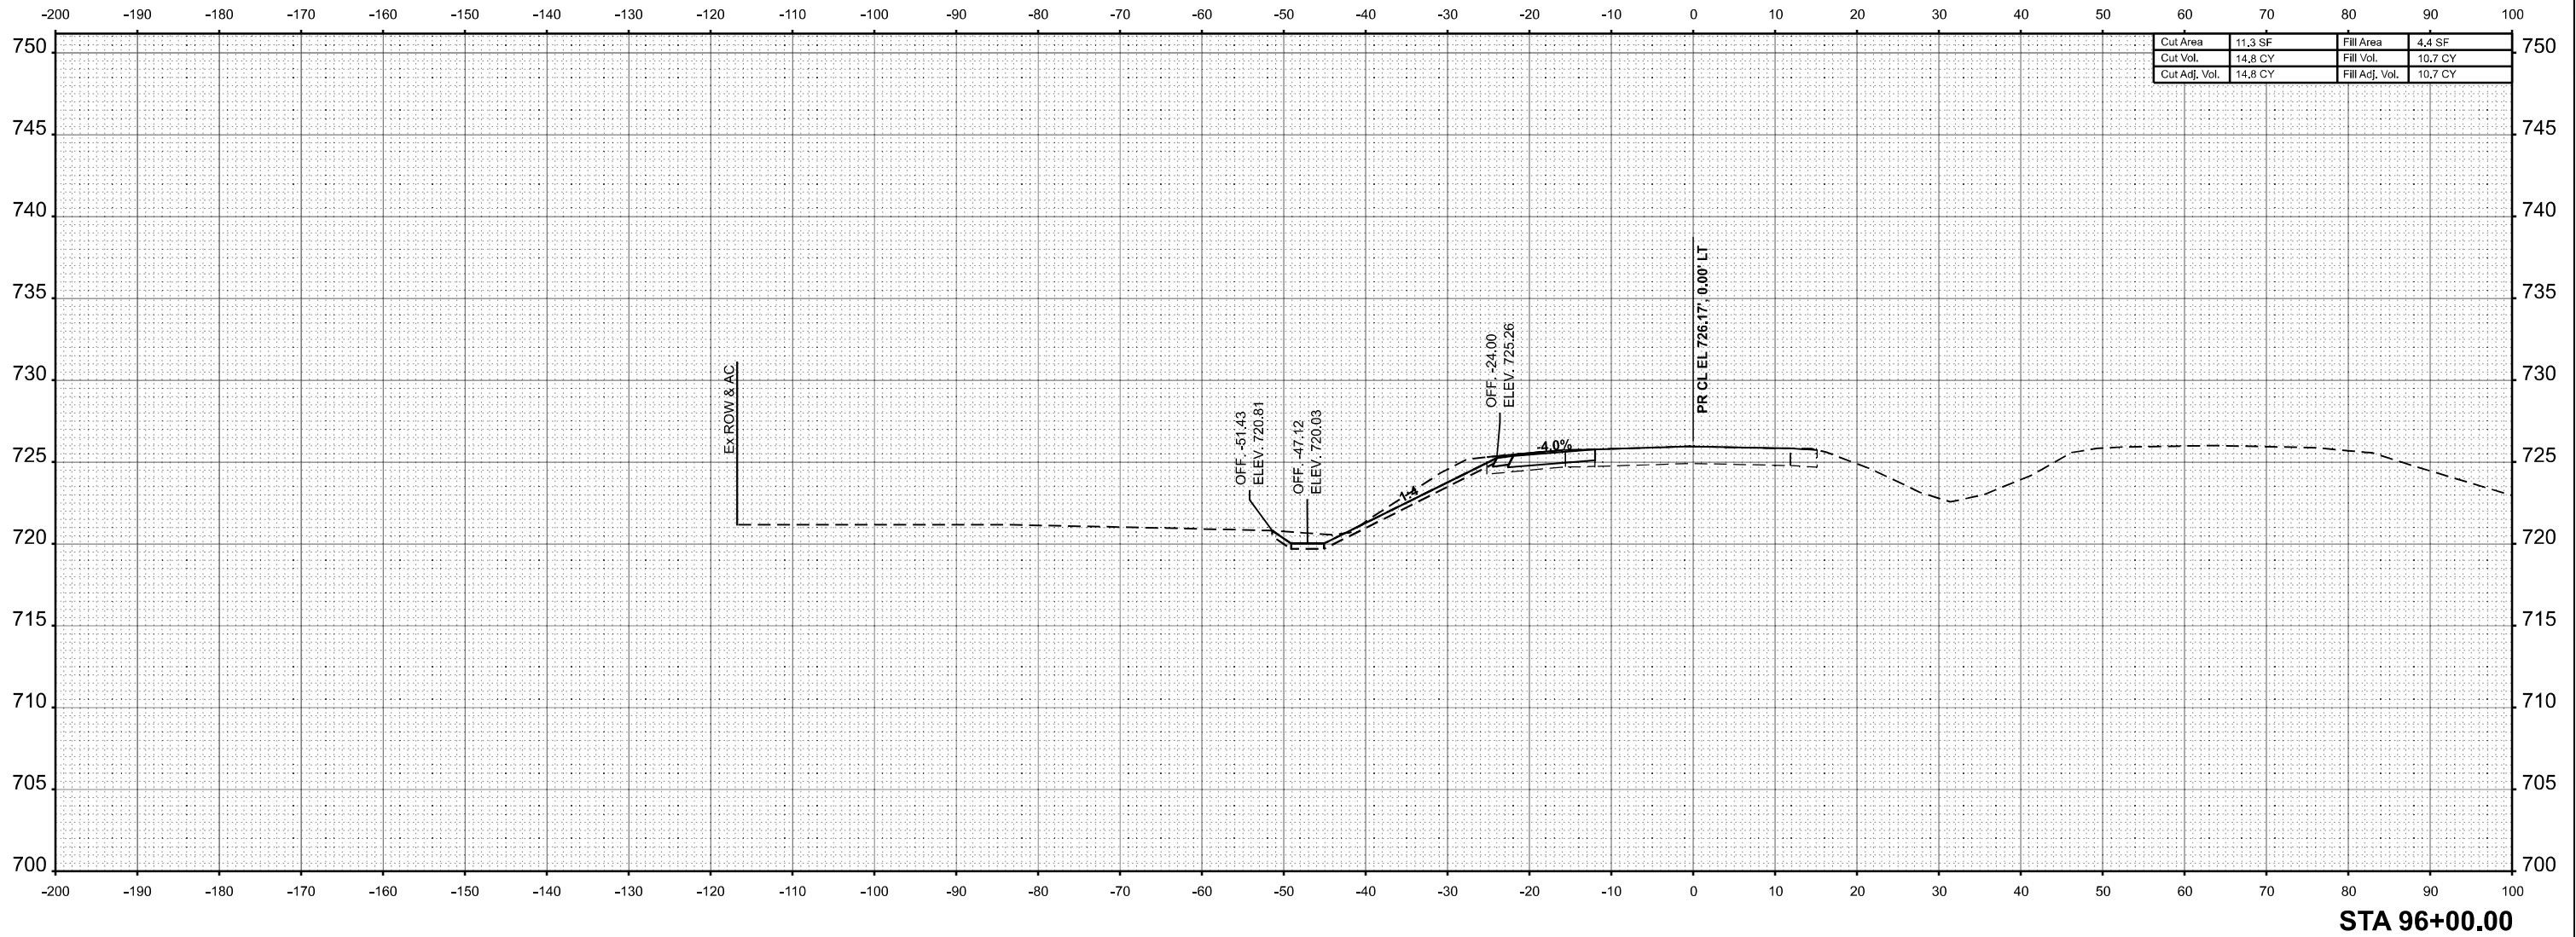

USER NAME = kaleb.hirtzel	DESIGNED -	REVISED -
	DRAWN -	REVISED -
PLOT SCALE = 0.16666633' / in.	CHECKED -	REVISED -
PLOT DATE = 8/22/2024	DATE -	REVISED -

STATE OF ILLINOIS
DEPARTMENT OF TRANSPORTATION

CROSS-SECTIONS
STAGE 3E: WB IL 16


SCALE: 1"=10' SHEET 29 OF 50 SHEETS STA. 96+00.00 TO STA. 96+00.00

F.A.I RTE.	SECTION	COUNTY	TOTAL SHEETS	SHEET NO.
57	(15-22HB-4)BR (15-22)R	COLES	1086	1033
CONTRACT NO. 74435				
ILLINOIS FED. AID PROJECT				

FINAL SURVEY	NO.	NOTED BOOK	NO.	BY	DATE

ORIGINAL SURVEY	NO.	NOTED BOOK	NO.	BY	DATE

MODEL: VBS IL 16 - 96+50.00 [Sheet]
FILE NAME: C:\p\work\p\road\m\z\m\id\962852\74435-3\Road-Cross-Sections-Stage3E.dgn

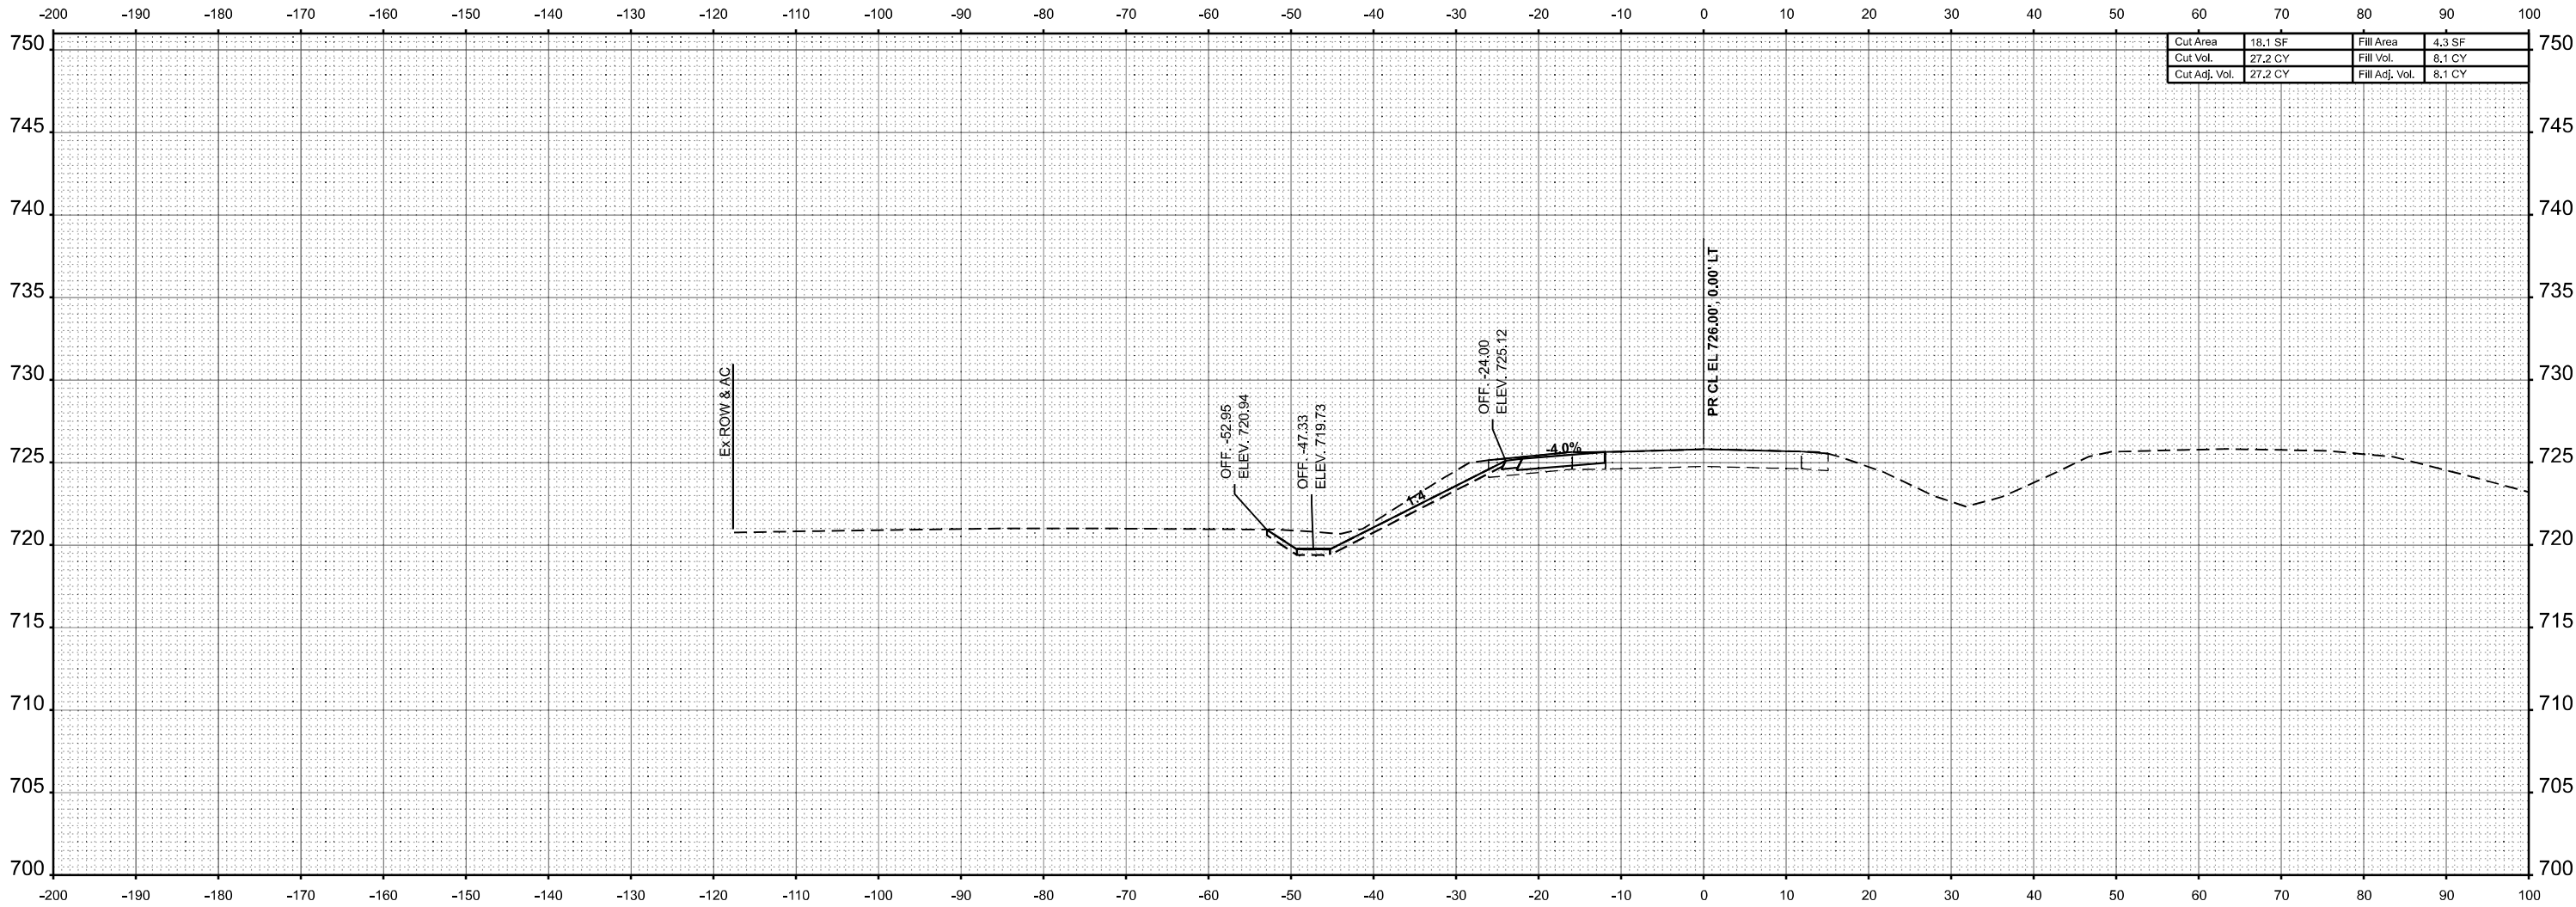

STA 96+50.00

USER NAME = kaleb.hirtzel	DESIGNED -	REVISED -
	DRAWN -	REVISED -
PLOT SCALE = 0.16666633' / in.	CHECKED -	REVISED -
PLOT DATE = 8/22/2024	DATE -	REVISED -

STATE OF ILLINOIS
DEPARTMENT OF TRANSPORTATION

CROSS-SECTIONS
STAGE 3E: WB IL 16

SCALE: 1"=10' SHEET 30 OF 50 SHEETS STA. 96+50.00 TO STA. 96+50.00

F.A.I RTE.	SECTION	COUNTY	TOTAL SHEETS	SHEET NO.
57	(15-22HB-4)BR (15-22)R	COLES	1086	1034
CONTRACT NO. 74435				
ILLINOIS FED. AID PROJECT				

ORIGINAL SURVEY	SURVEYED _____	BY _____	DATE _____
	PLOTTED _____		
	TEMPLATE _____		
	AREAS _____		
NO. _____	AREAS CHECKED _____		

MODEL: WB IL 16 - 97+00.00 [Sheet]
FILE NAME: c:\pw_work\pwidot\hirtzel



STATE OF ILLINOIS
DEPARTMENT OF TRANSPORTATION

CROSS-SECTIONS


STAGE 3E: WB IL 16

		CONT
ILLINOIS	FED. AID PROJECT	

FINAL SURVEY NOTE BOOK NO.	SURVEYED PLOTTED TEMPLATE AREAS AREAS CHECKED	BY	DATE

ORIGINAL SURVEY NOTE BOOK NO.	SURVEYED PLOTTED TEMPLATE AREAS AREAS CHECKED	BY	DATE

MODEL: WB IL 16 - 97+50.00 [Sheet]
FILE NAME: C:\p\work\p\road\m\z\m\id\0852852\074435-3\Roads-CrossSections-Stage3E.dgn

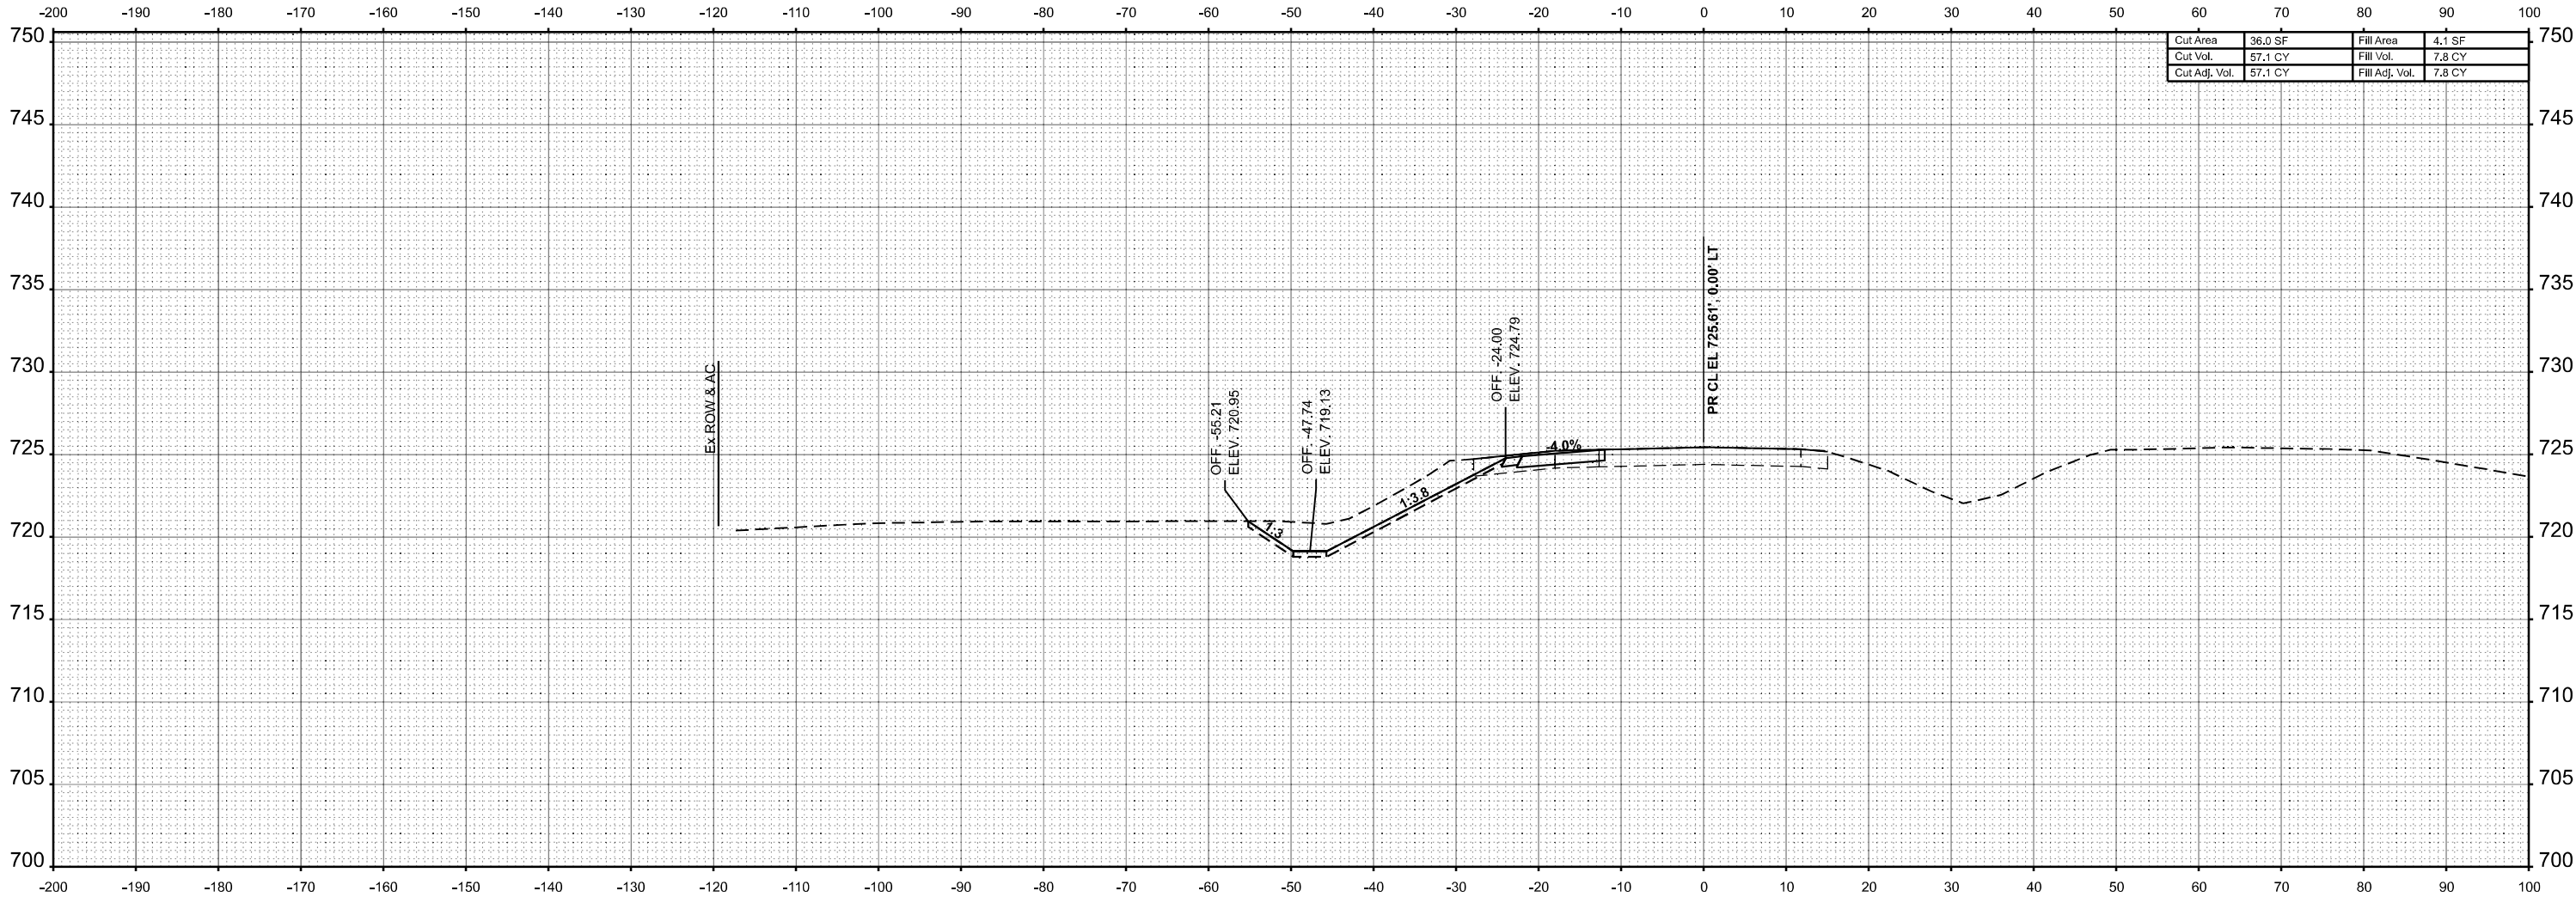

STA 97+50.00

USER NAME = kaleb.hirtzel	DESIGNED -	REVISED -
	DRAWN -	REVISED -
PLOT SCALE = 0.16666633' / in.	CHECKED -	REVISED -
PLOT DATE = 8/22/2024	DATE -	REVISED -

STATE OF ILLINOIS
DEPARTMENT OF TRANSPORTATION

CROSS-SECTIONS
STAGE 3E: WB IL 16


SCALE: 1"=10' SHEET 32 OF 50 SHEETS STA. 97+50.00 TO STA. 97+50.00

F.A.I RTE.	SECTION	COUNTY	TOTAL SHEETS	SHEET NO.
57	(15-22HB-4)BR (15-22)R	COLES	1086	1036
CONTRACT NO. 74435				
ILLINOIS FED. AID PROJECT				

FINAL SURVEY	NO.	NOTED BOOK	NO.	BY	DATE

ORIGINAL SURVEY	NO.	NOTED BOOK	NO.	BY	DATE

MODEL: VBS IL 16 - 98+00.00 [Sheet]
FILE NAME: C:\p\work\p\road\m\z\m\id\982852\74435-3\Roads-CrossSections-Stage3E.dgn

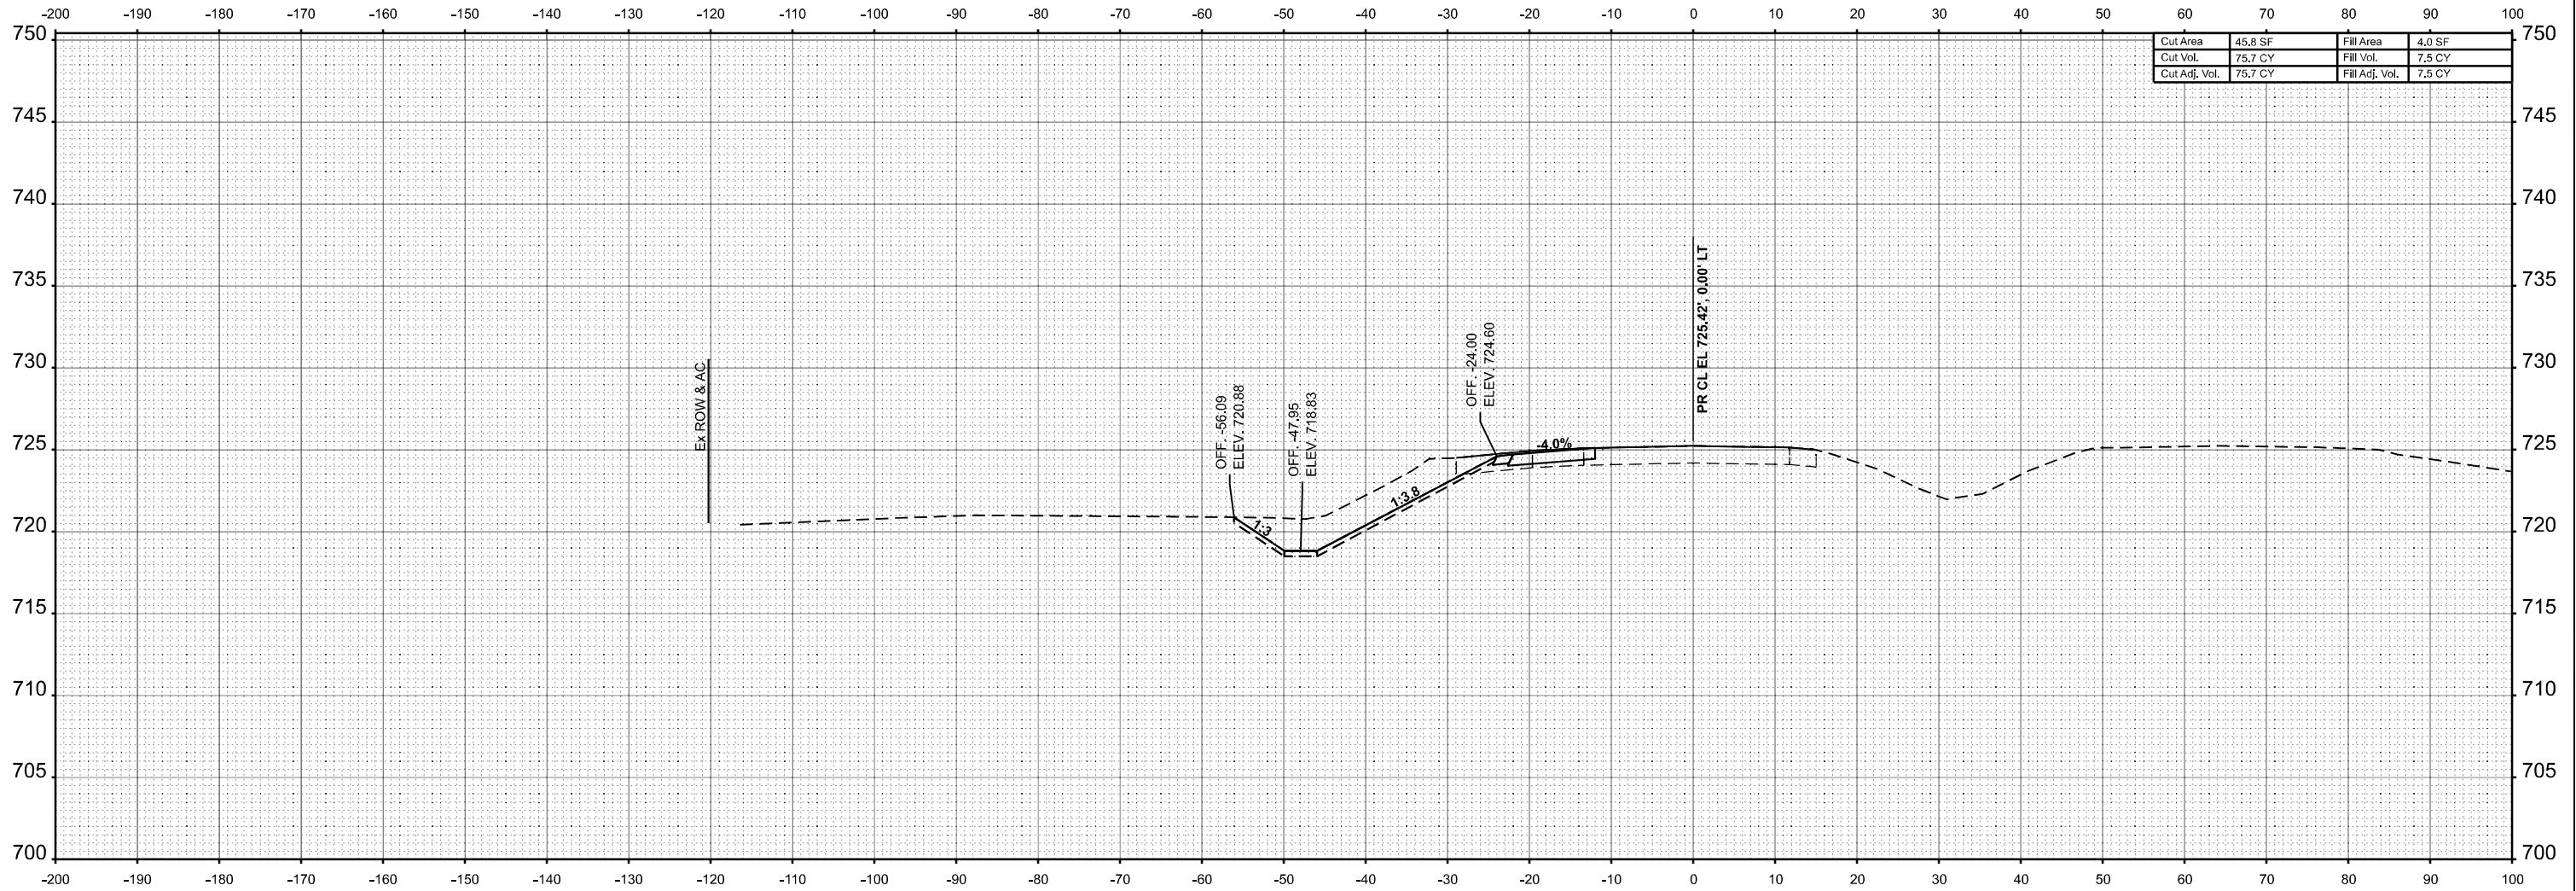

STA 98+00.00

USER NAME = kaleb.hirtzel	DESIGNED -	REVISED -
	DRAWN -	REVISED -
PLOT SCALE = 0.16666633' / in.	CHECKED -	REVISED -
PLOT DATE = 8/22/2024	DATE -	REVISED -

STATE OF ILLINOIS
DEPARTMENT OF TRANSPORTATION

CROSS-SECTIONS
STAGE 3E: WB IL 16


SCALE: 1"=10' SHEET 33 OF 50 SHEETS STA. 98+00.00 TO STA. 98+00.00

F.A.I RTE.	SECTION	COUNTY	TOTAL SHEETS	SHEET NO.
57	(15-22HB-4)BR (15-22)R	COLES	1086	1037
CONTRACT NO. 74435				
		ILLINOIS	FED. AID PROJECT	

FINAL SURVEY	NO.	SURVEYED PLOTTED TEMPLATE AREAS AREAS CHECKED	BY	DATE

ORIGINAL SURVEY	NO.	SURVEYED PLOTTED TEMPLATE AREAS AREAS CHECKED	BY	DATE

MODEL: VBS IL 16 - 98+50.00 [Sheet]
FILE NAME: C:\p\work\p\road\m\z\z\m\id\982852\74435-3\Roads-CrossSections-Stage3E.dgn

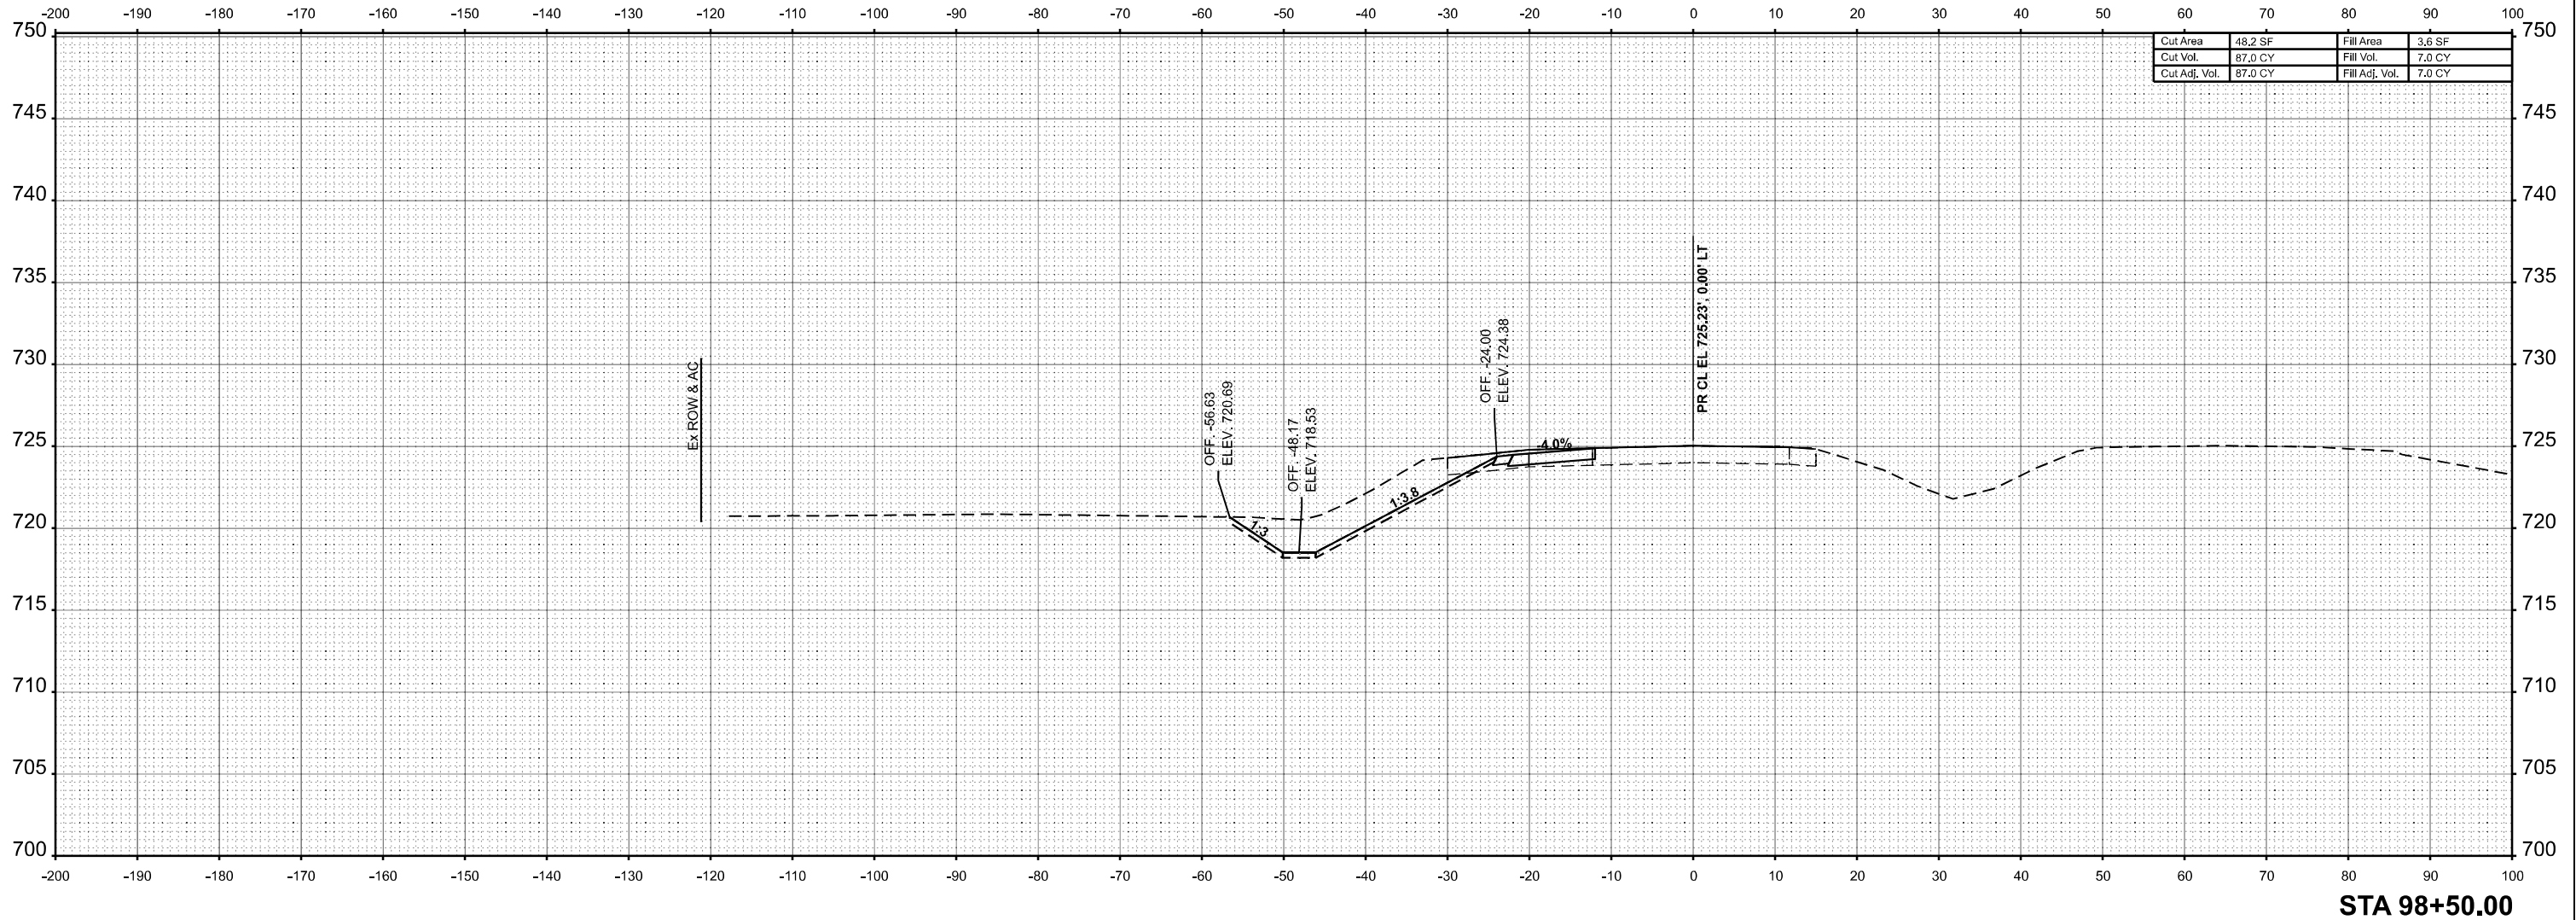

USER NAME = kaleb.hirtzel	DESIGNED -	REVISED -
	DRAWN -	REVISED -
PLOT SCALE = 0.16666633' / in.	CHECKED -	REVISED -
PLOT DATE = 8/22/2024	DATE -	REVISED -

STATE OF ILLINOIS
DEPARTMENT OF TRANSPORTATION

CROSS-SECTIONS
STAGE 3E: WB IL 16


SCALE: 1"=10' SHEET 34 OF 50 SHEETS STA. 98+50.00 TO STA. 98+50.00

F.A.I RTE.	SECTION	COUNTY	TOTAL SHEETS	SHEET NO.
57	(15-22HB-4)BR (15-22)R	COLES	1086	1038
CONTRACT NO. 74435				
ILLINOIS FED. AID PROJECT				

FINAL SURVEY NOTE BOOK NO.	SURVEYED PLOTTED TEMPLATE AREAS AREAS CHECKED	BY	DATE

ORIGINAL SURVEY NOTE BOOK NO.	SURVEYED PLOTTED TEMPLATE AREAS AREAS CHECKED	BY	DATE

MODEL: WP IL 16 - 99+00.00 [Sheet]
FILE NAME: C:\p\work\p\work\il\16\16-99+00.00\16-99+00.00-Stage3E.dgn

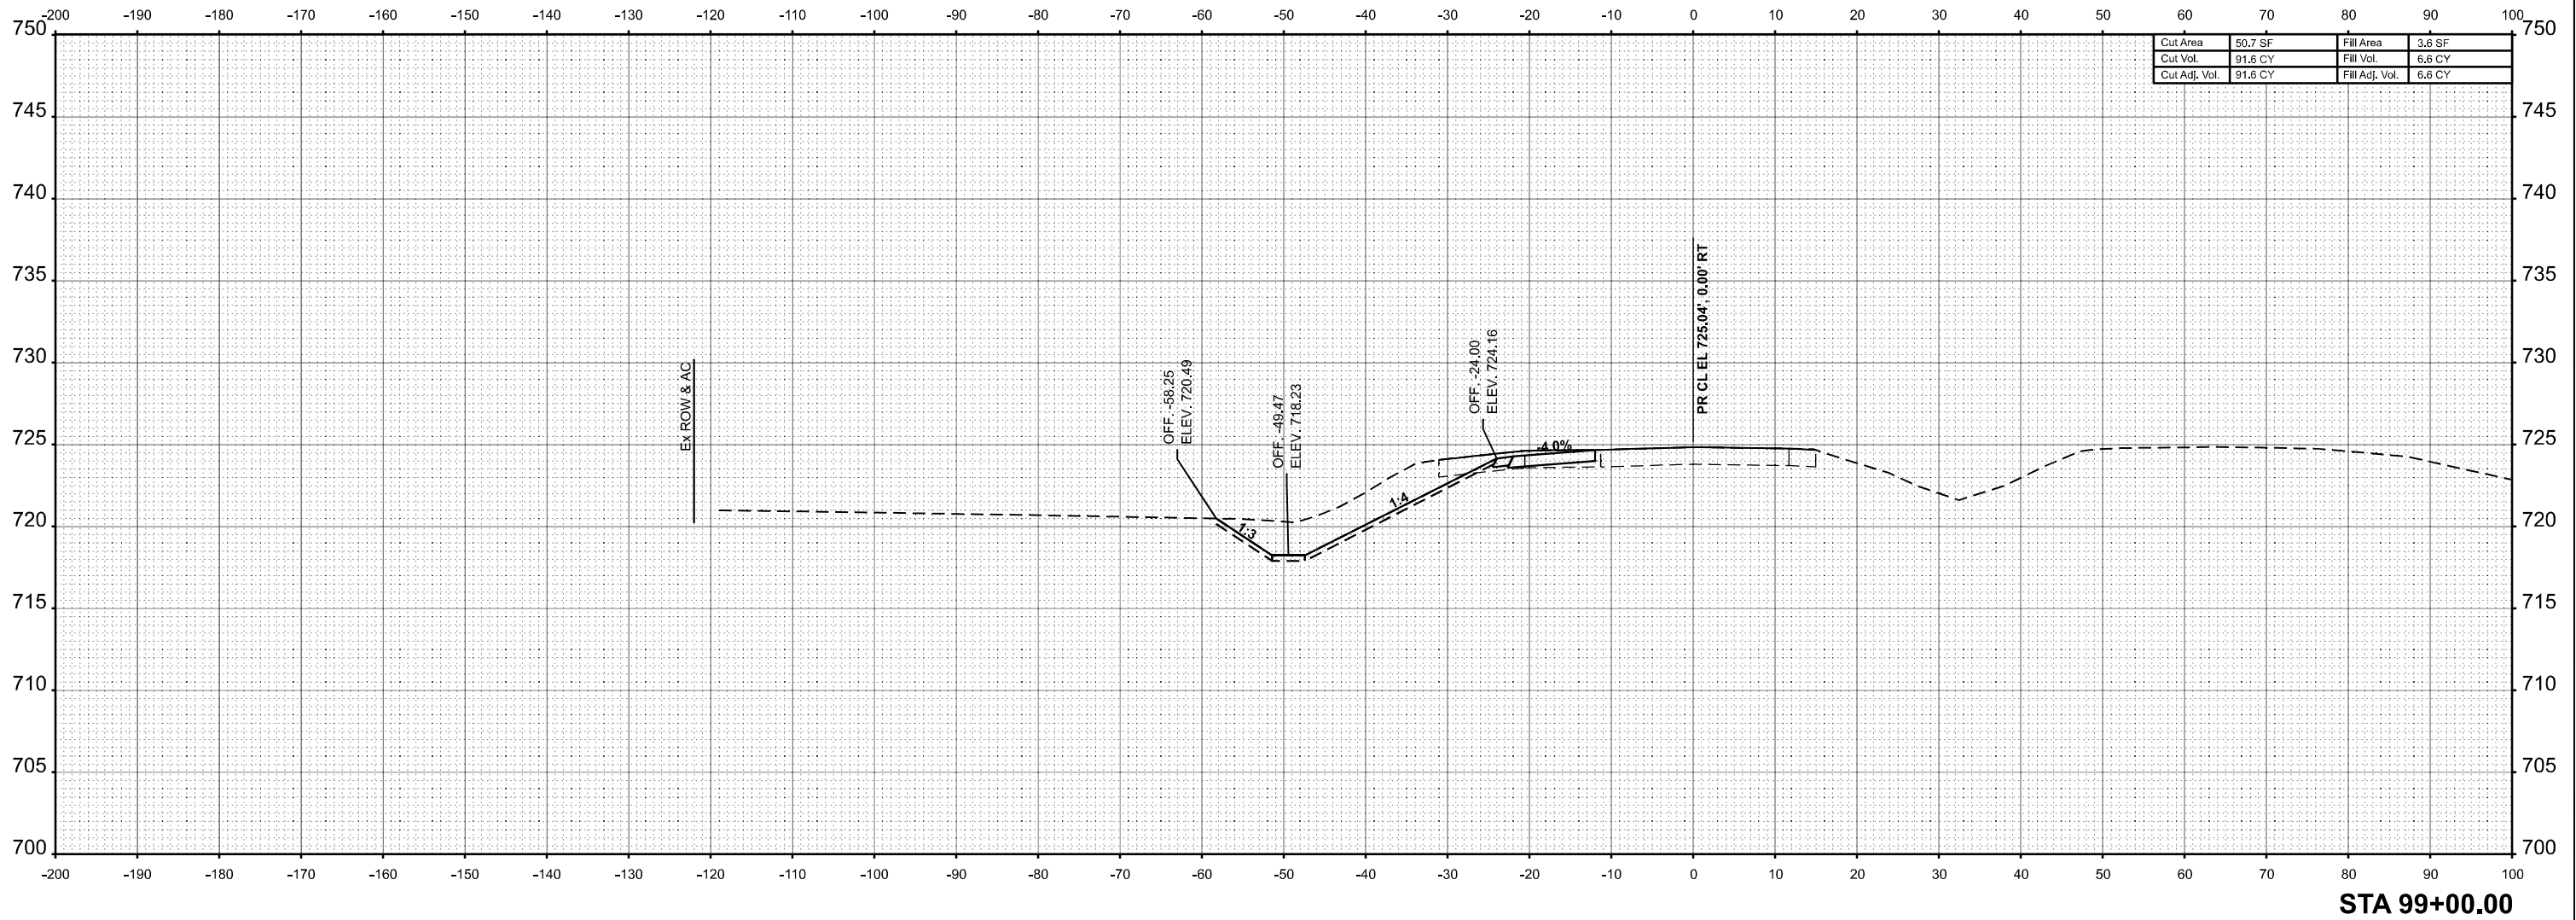

USER NAME = kaleb.hirtzel	DESIGNED -	REVISED -
	DRAWN -	REVISED -
PLOT SCALE = 0.16666633' / in.	CHECKED -	REVISED -
PLOT DATE = 8/22/2024	DATE -	REVISED -

STATE OF ILLINOIS
DEPARTMENT OF TRANSPORTATION


CROSS-SECTIONS
STAGE 3E: WB IL 16

SCALE: 1"=10' SHEET 35 OF 50 SHEETS STA. 99+00.00 TO STA. 99+00.00

F.A.I RTE.	SECTION	COUNTY	TOTAL SHEETS	SHEET NO.
57	(15-22HB-4)BR (15-22)R	COLES	1086	1039
CONTRACT NO. 74435				
ILLINOIS FED. AID PROJECT				

ORIGINAL SURVEY	SURVEYED _____	BY _____	DATE _____
	PLOTTED _____		
	TEMPLATE _____		
	AREAS _____		
NO. _____	AREAS CHECKED _____		

FILE NAME: c:\pw_work\pwidot\hirtzel\k\d0852852\D774435-sheets-CrossSections-Stage3E.dgn

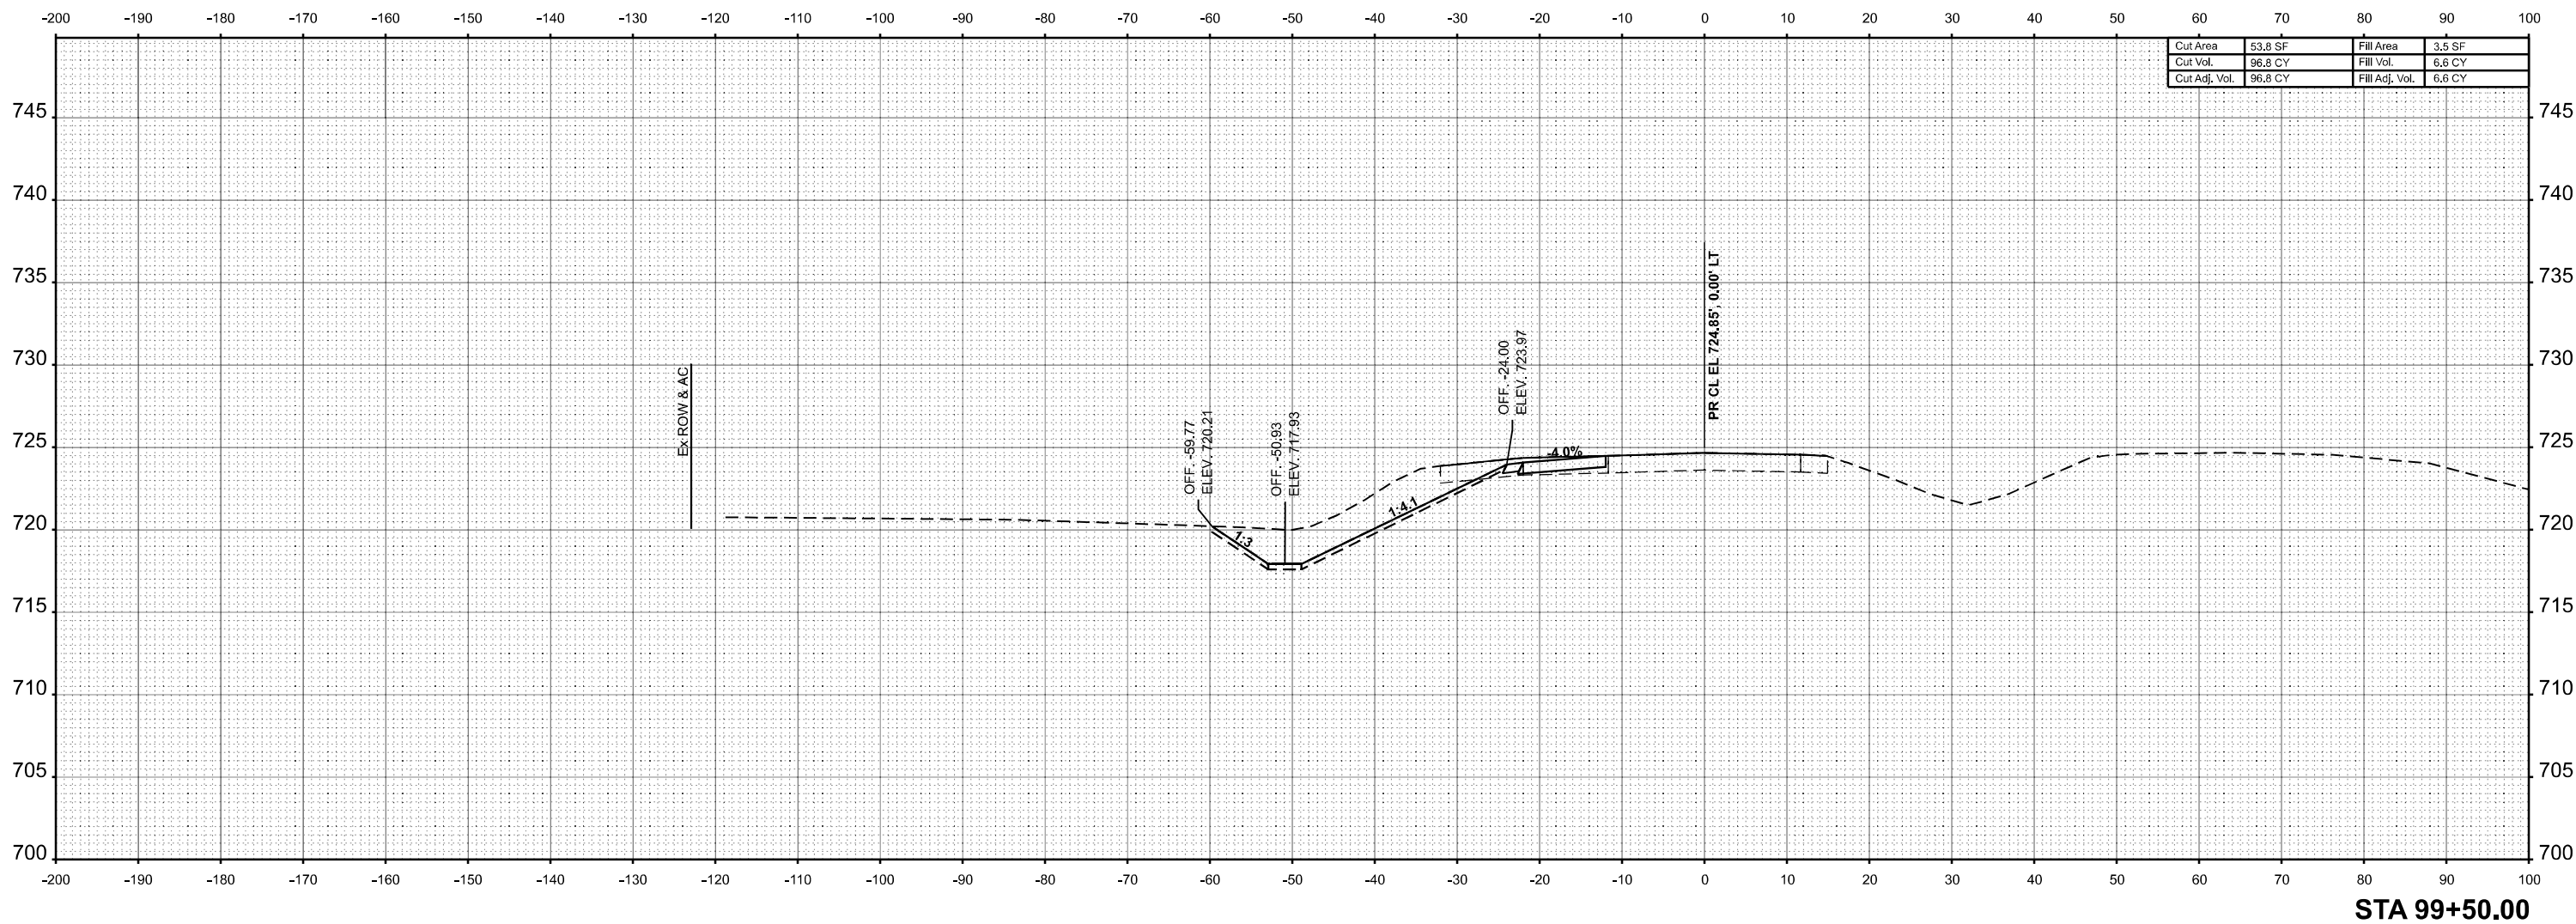

USER NAME	= kaleb.hirtzel	DESIGNED	-	REVISED	-
		DRAWN	-	REVISED	-
PLOT SCALE	= 0.19666633' / in.	CHECKED	-	REVISED	-
PLOT DATE	= 8/22/2024	DATE	-	REVISED	-

STATE OF ILLINOIS
DEPARTMENT OF TRANSPORTATION


CROSS-SECTIONS STAGE 3E: WB IL 16					
SCALE: 1"=10'	SHEET 36	OF 50	SHEETS	STA. 99+50.00	TO STA. 99+50.00

F.A.I RTE.	SECTION	COUNTY	TOTAL SHEETS	SHEET NO.
57	(15-22HB-4)BR (15-22)R	COLES	1086	1040
		CONTRACT NO. 74435		
ILLINOIS		FED. AID PROJECT		

FINAL SURVEY NOTE BOOK NO.	SURVEYED PLOTTED TEMPLATE AREAS AREAS CHECKED	BY	DATE

ORIGINAL SURVEY NOTE BOOK NO.	SURVEYED PLOTTED TEMPLATE AREAS AREAS CHECKED	BY	DATE

MODEL: VBS IL 16 - 100+00.00 (Sheet)
FILE NAME: C:\p\work\pwwork\in\z\z\id\0852852\074435-3\Roads-CrossSections-Stage3E.dgn

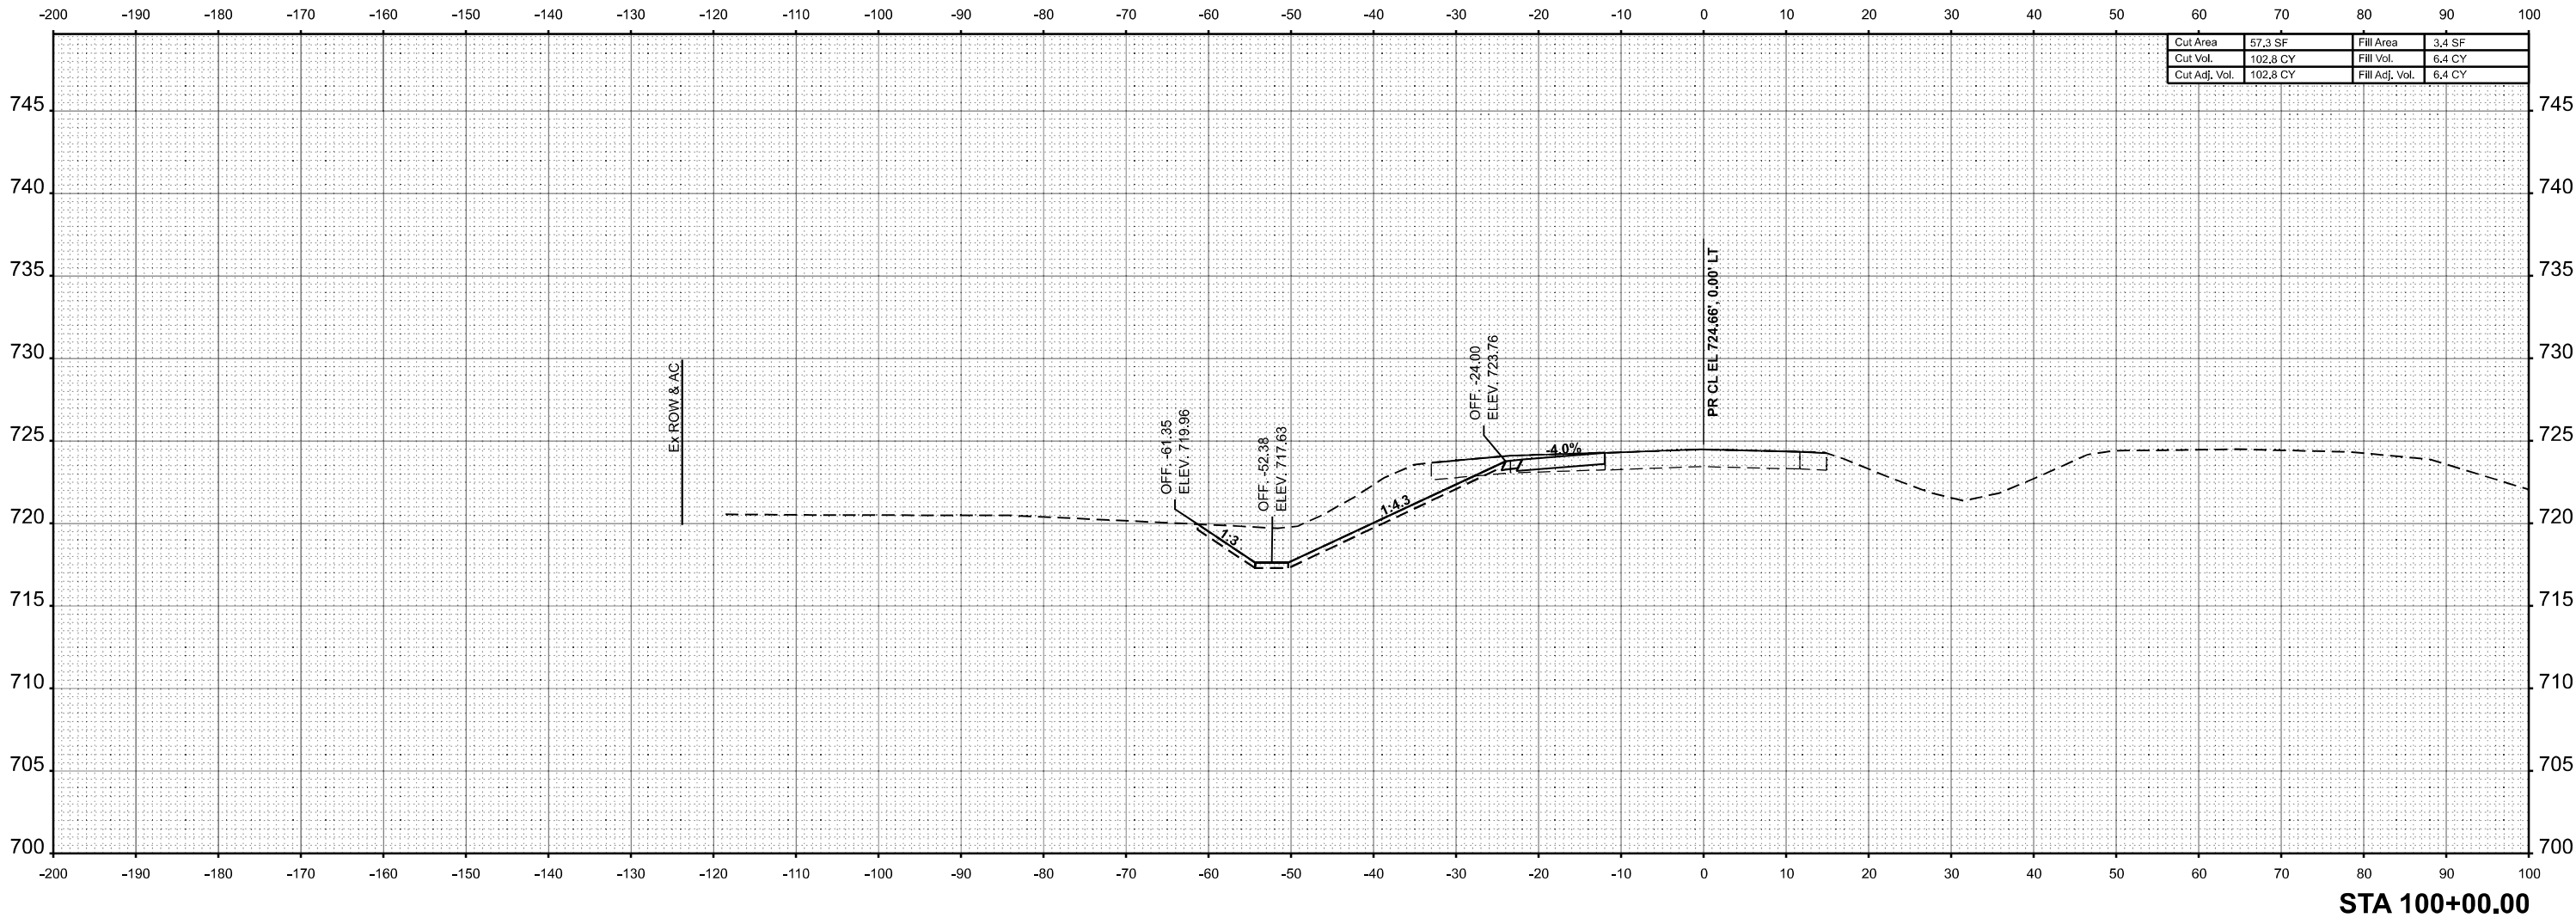

USER NAME = kaleb.hirtzel	DESIGNED -	REVISED -
	DRAWN -	REVISED -
PLOT SCALE = 0.16666633' / in.	CHECKED -	REVISED -
PLOT DATE = 8/22/2024	DATE -	REVISED -

STATE OF ILLINOIS
DEPARTMENT OF TRANSPORTATION


CROSS-SECTIONS
STAGE 3E: WB IL 16

SCALE: 1"=10'
SHEET 37 OF 50 SHEETS
STA. 100+00.00 TO STA. 100+00.00

F.A.I RTE.	SECTION	COUNTY	TOTAL SHEETS	SHEET NO.
57	(15-22HB-4)BR (15-22)R	COLES	1086	1041
CONTRACT NO. 74435				
ILLINOIS		FED. AID PROJECT		

ORIGINAL SURVEY	SURVEYED _____	BY _____	DATE _____
	PLOTTED _____		
	TEMPLATE _____		
	AREAS _____		
NO. _____	AREAS CHECKED _____		

\\pw_work\pwidot\hirtzel\ld0852852\DW74435-sheets-CrossSections-Stage3E.dgn

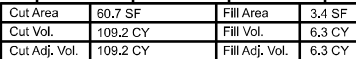

F.A.I RTE.	SECTION	COUNTY	TOTAL SHEETS	SHEET NO.
57	(15-22HB-4)BR (15-22)R	COLES	1086	1042
CONTRACT NO. 74435				
ILLINOIS		FED. AID PROJECT		

ORIGINAL SURVEY	SURVEYED _____	BY _____	DATE _____
	PLOTTED _____		
	TEMPLATE _____		
	AREAS _____		
NO. _____	AREAS CHECKED _____		


MODEL: WB IL 16 - 101+00.00 [Sheet]
 NO.

--

 AREAS CHECKED

--


 FILE NAME: c:\pw_work\pwidth\hrtzel\ld0852852\D774435-sheets-CrossSections-Stage3E.dgn

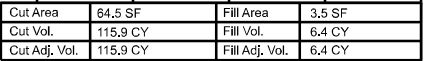

F.A.I RTE.	SECTION	COUNTY	TOTAL SHEETS	SHEET NO.
57	(15-22HB-4)BR (15-22)R	COLES	1086	1043
CONTRACT NO. 74435				
ILLINOIS		FED. AID PROJECT		

ORIGINAL SURVEY	SURVEYED _____	BY _____	DATE _____
	PLOTTED _____		
	TEMPLATE _____		
	AREAS _____		
NO. _____	AREAS CHECKED _____		

FILE NAME: c:\pw_work\pwidot\hirtzel\ld0852852\ld774435-sheets-CrossSections-Stage3E.dgn

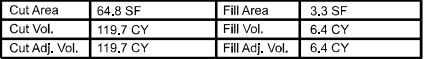


F.A.I RTE.	SECTION	COUNTY	TOTAL SHEETS	SHEET NO.
57	(15-22HB-4)BR (15-22)R	COLES	1086	1044
CONTRACT NO. 74435				
ILLINOIS		FED. AID PROJECT		

FINAL SURVEY	NO.	SURVEYED PLOTTED TEMPLATE AREAS AREAS CHECKED	BY	DATE

ORIGINAL SURVEY	NO.	SURVEYED PLOTTED TEMPLATE AREAS AREAS CHECKED	BY	DATE

MODEL: VBS IL 16 - 102+00.00 (Sheet)
FILE NAME: C:\p\work\wbs\il16\102+00.00\16-102+00.00-CrossSections-Stage3E.dgn

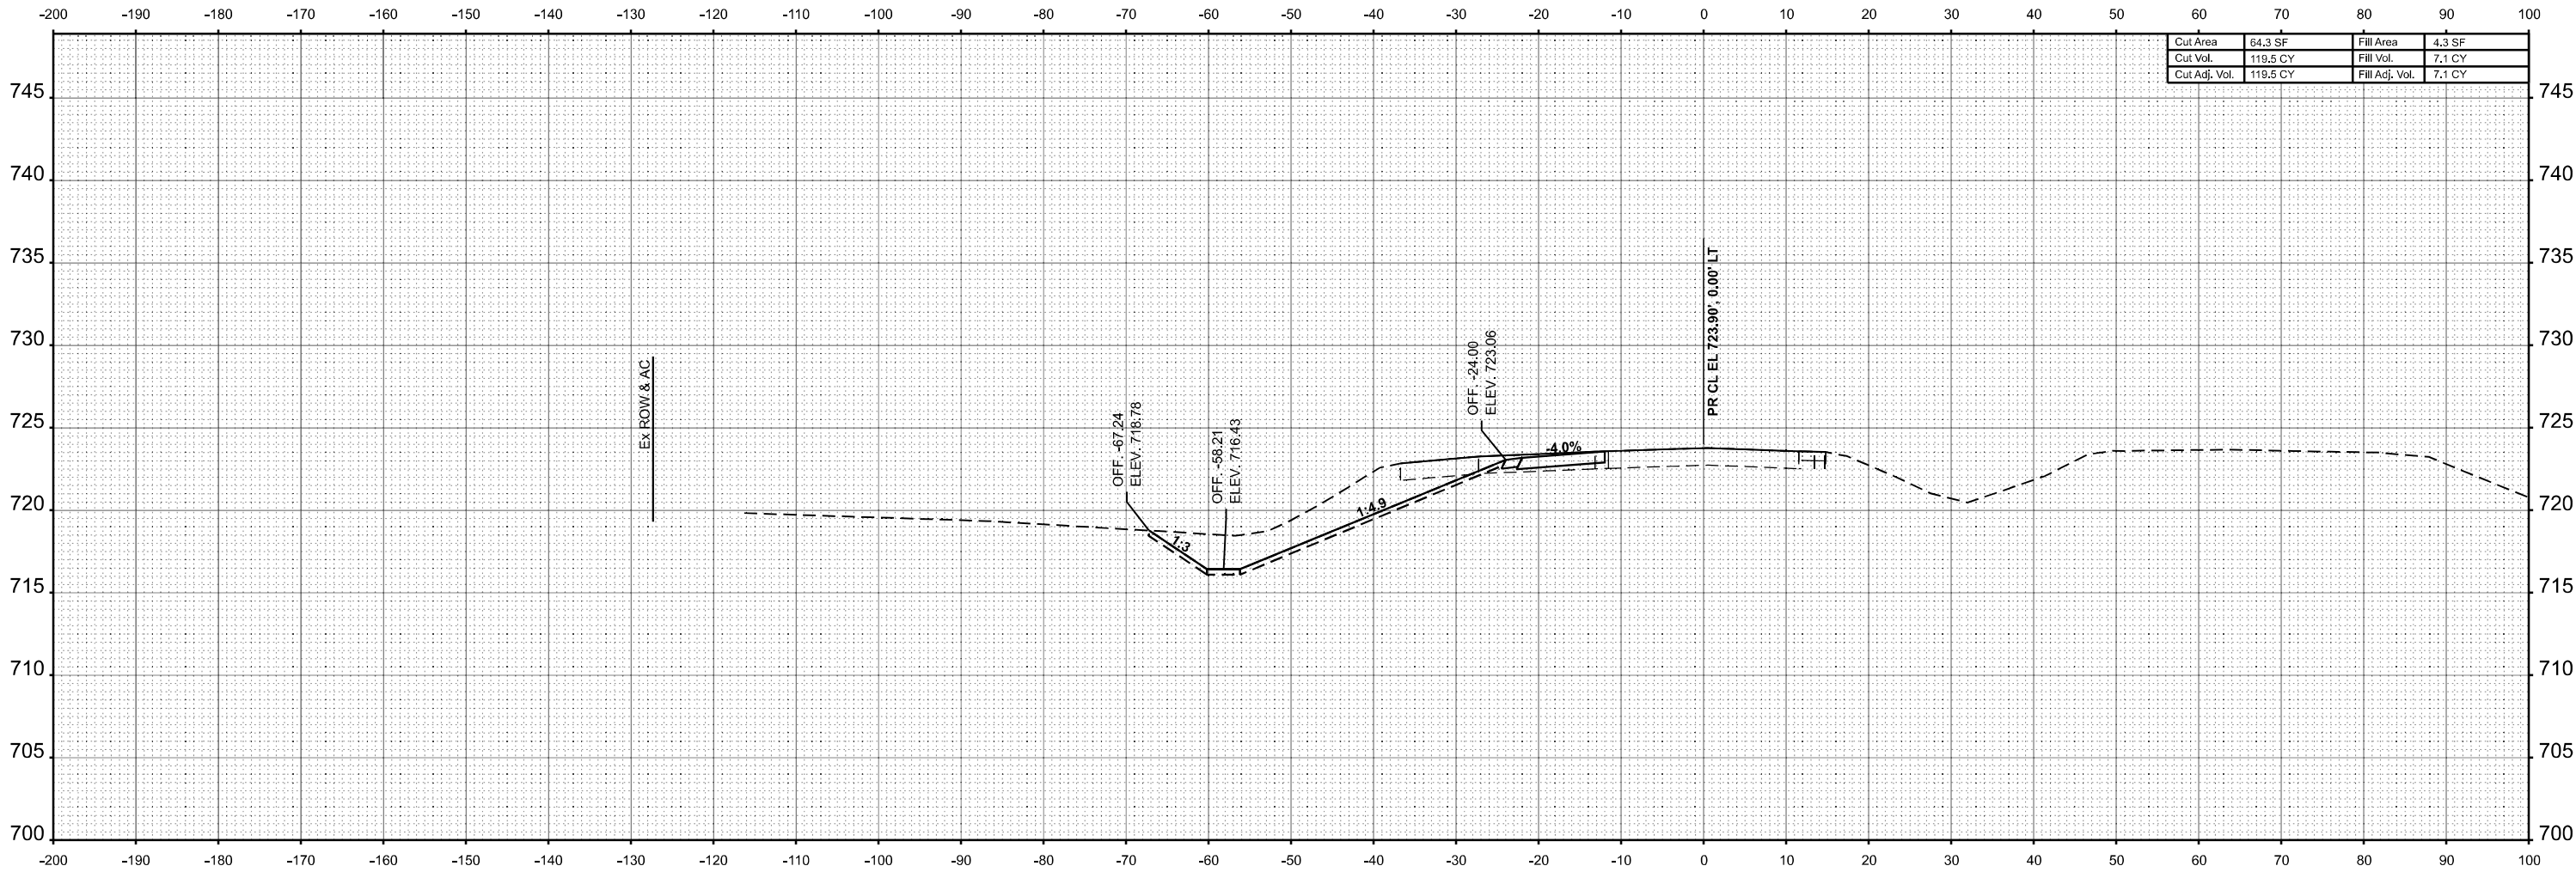

Cut Area	64.3 SF	Fill Area	4.3 SF
Cut Vol.	119.5 CY	Fill Vol.	7.1 CY
Cut Adj. Vol.	119.5 CY	Fill Adj. Vol.	7.1 CY

STA 102+00.00

USER NAME = kaleb.hirtzel	DESIGNED -	REVISED -
	DRAWN -	REVISED -
PLOT SCALE = 0.16666633' / in.	CHECKED -	REVISED -
PLOT DATE = 8/22/2024	DATE -	REVISED -

STATE OF ILLINOIS
DEPARTMENT OF TRANSPORTATION

CROSS-SECTIONS
STAGE 3E: WB IL 16


SCALE: 1"=10' SHEET 41 OF 50 SHEETS STA. 102+00.00 TO STA. 102+00.00

F.A.I RTE.	SECTION	COUNTY	TOTAL SHEETS	SHEET NO.
57	(15-22HB-4)BR (15-22)R	COLES	1086	1045
CONTRACT NO. 74435				
ILLINOIS		FED. AID PROJECT		

FINAL SURVEY	NO.	SURVEYED PLOTTED TEMPLATE AREAS AREAS CHECKED	BY	DATE

ORIGINAL SURVEY	NO.	SURVEYED PLOTTED TEMPLATE AREAS AREAS CHECKED	BY	DATE

MODEL: WB IL 16 - 102+50.00 (Sheet)
FILE NAME: C:\p\work\wbl\16\16240852852\74435-3\16240852852-CrossSections-Stage3E.dgn

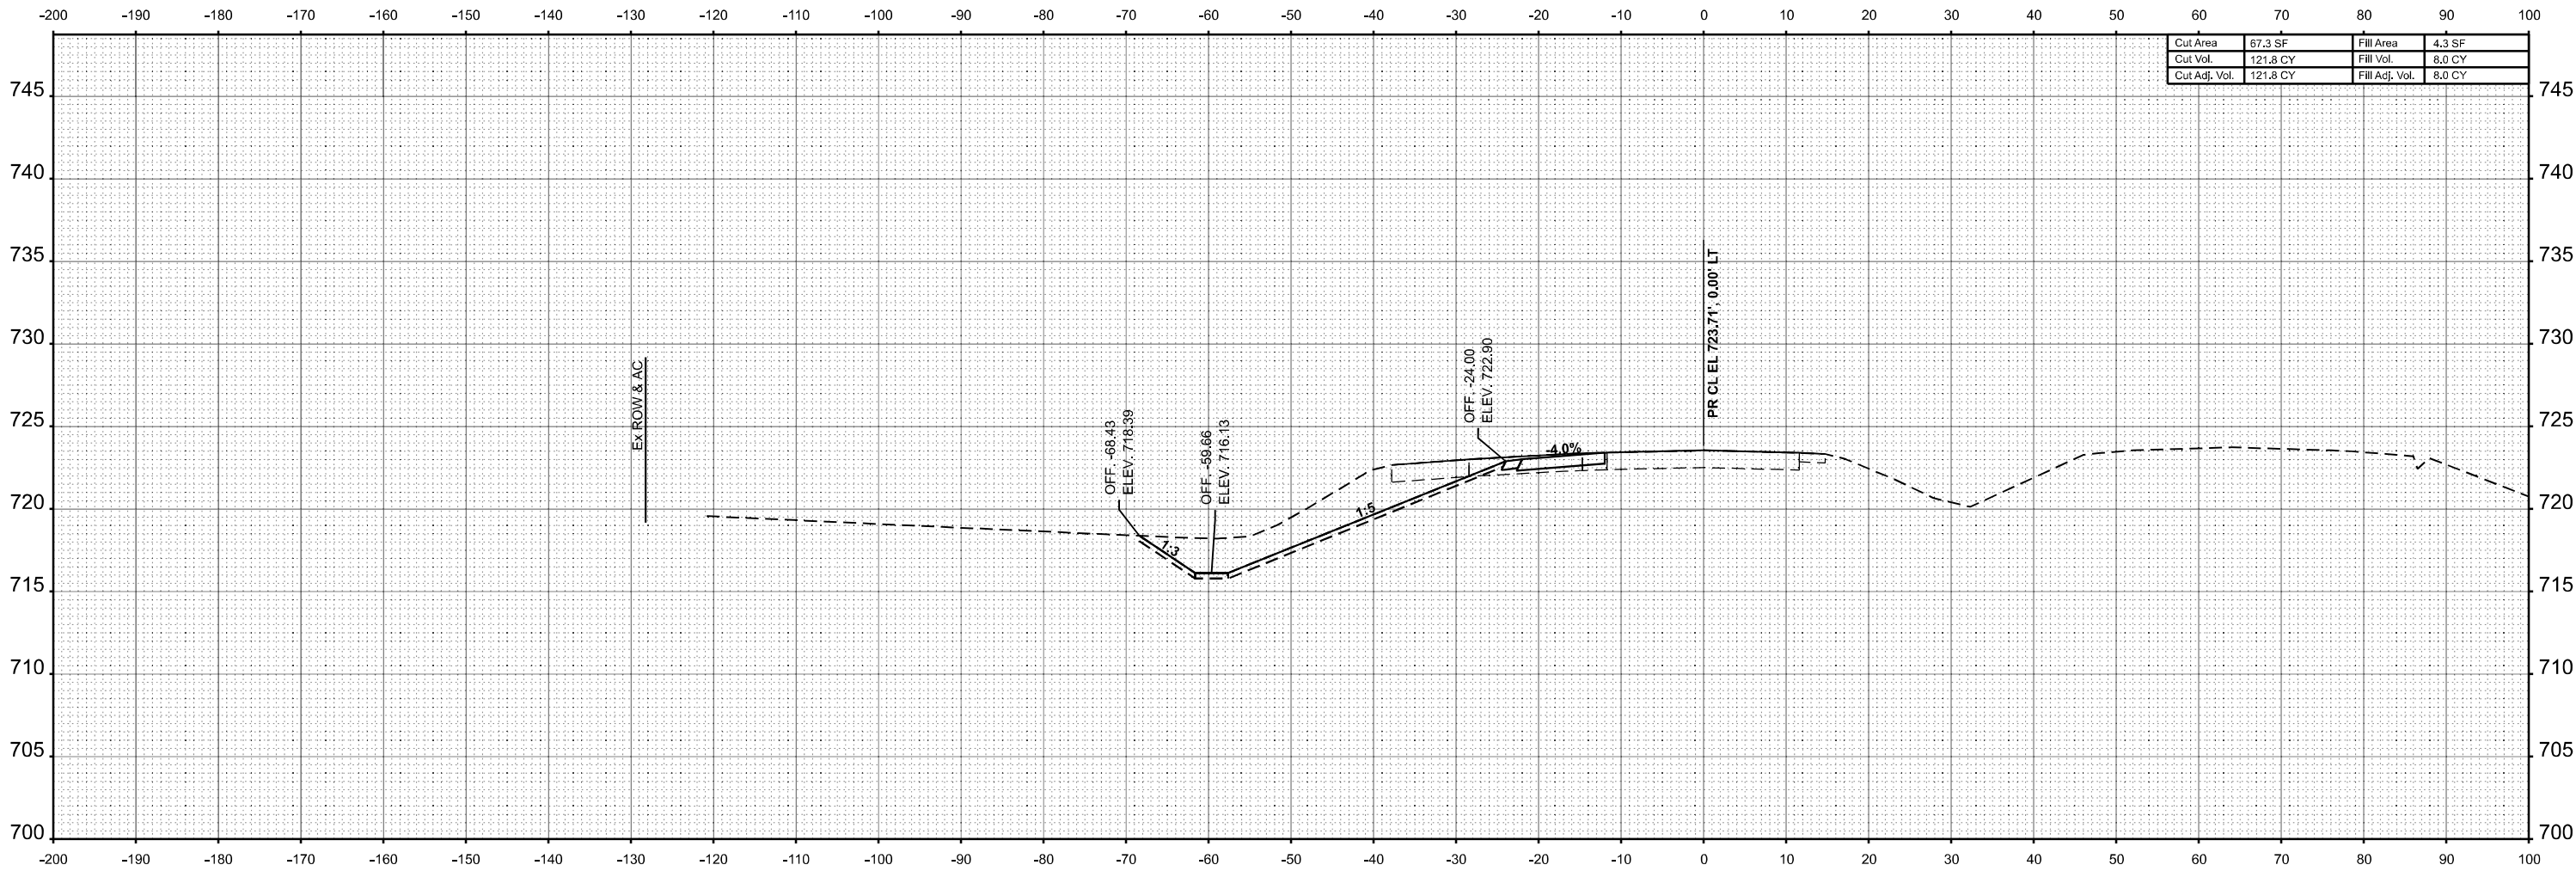

Cut Area	67.3 SF	Fill Area	4.3 SF
Cut Vol.	121.8 CY	Fill Vol.	8.0 CY
Cut Adj. Vol.	121.8 CY	Fill Adj. Vol.	8.0 CY

STA 102+50.00

USER NAME = kaleb.hirtzel	DESIGNED -	REVISED -
	DRAWN -	REVISED -
PLOT SCALE = 0.16666633' / in.	CHECKED -	REVISED -
PLOT DATE = 8/22/2024	DATE -	REVISED -

STATE OF ILLINOIS
DEPARTMENT OF TRANSPORTATION


CROSS-SECTIONS
STAGE 3E: WB IL 16

SCALE: 1"=10' SHEET 42 OF 50 SHEETS STA. 102+50.00 TO STA. 102+50.00

F.A.I RTE.	SECTION	COUNTY	TOTAL SHEETS	SHEET NO.
57	(15-22HB-4)BR (15-22)R	COLES	1086	1046
CONTRACT NO. 74435				
ILLINOIS FED. AID PROJECT				

ORIGINAL SURVEY	SURVEYED _____	BY _____	DATE _____
	PLOTTED _____		
	TEMPLATE _____		
	AREAS _____		
NO. _____	AREAS CHECKED _____		

FILE NAME: c:\pw_work\pwidot\hirtzel\ld0852852\ld774435-sheets-CrossSections-Stage3E.dgn

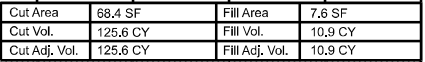

F.A.I RTE.	SECTION	COUNTY	TOTAL SHEETS	SHEET NO.
57	(15-22HB-4)BR (15-22)R	COLES	1086	1047
CONTRACT NO. 74435				
ILLINOIS		FED. AID PROJECT		

ORIGINAL SURVEY	SURVEYED _____	BY _____	DATE _____
	PLOTTED _____		
	TEMPLATE _____		
	AREAS _____		
NO. _____	AREAS CHECKED _____		

MODEL: WB IL 16 - 103+50.00 [Sheet]
FILE NAME: c:\pw_work\pwidth\hirtzelk



**STATE OF ILLINOIS
DEPARTMENT OF TRANSPORTATION**

DEPARTMENT OF TRANSPORTATION

SCALE: 1"=10'	SHEET 44	OF 50	SHEETS	STA. 103+50.00	TO STA. 103+50.00
---------------	----------	-------	--------	----------------	-------------------

CROSS-SECTIONS

STAGE 3E: WB IL 16

	ILLINOIS	FED. AID PROJECT
--	----------	------------------

ORIGINAL SURVEY			BY	DATE
	SURVEYED			
	PLOTTED			
	TEMPERATURE			
	AREAS			
	AREAS CHECKED			
NO.				

FILE NAME: c:\pw_work\pwidot\hirtzel\ld0852852\ld774435-sheets-CrossSections-Stage3E.dgn



STATE OF ILLINOIS
DEPARTMENT OF TRANSPORTATION

CROSS-SECTIONS


STAGE 3E: WB IL 16

F.A.I RTE.	SECTION	COUNTY	TOTAL SHEETS	SHEET NO.
57	(15-22HB-4)BR (15-22)R	COLES	1086	1049
CONTRACT NO. 74435				
ILLINOIS		FED. AID PROJECT		

FINAL SURVEY	NO.	SURVEYED PLOTTED TEMPLATE AREAS AREAS CHECKED	BY	DATE

ORIGINAL SURVEY	NO.	SURVEYED PLOTTED TEMPLATE AREAS AREAS CHECKED	BY	DATE

MODEL: VBS IL 16 - 104+50.00 (Sheet)
FILE NAME: C:\p\work\pww\m\12\m\104500\16\16-104+50.00-CrossSections-Stage3E.dgn

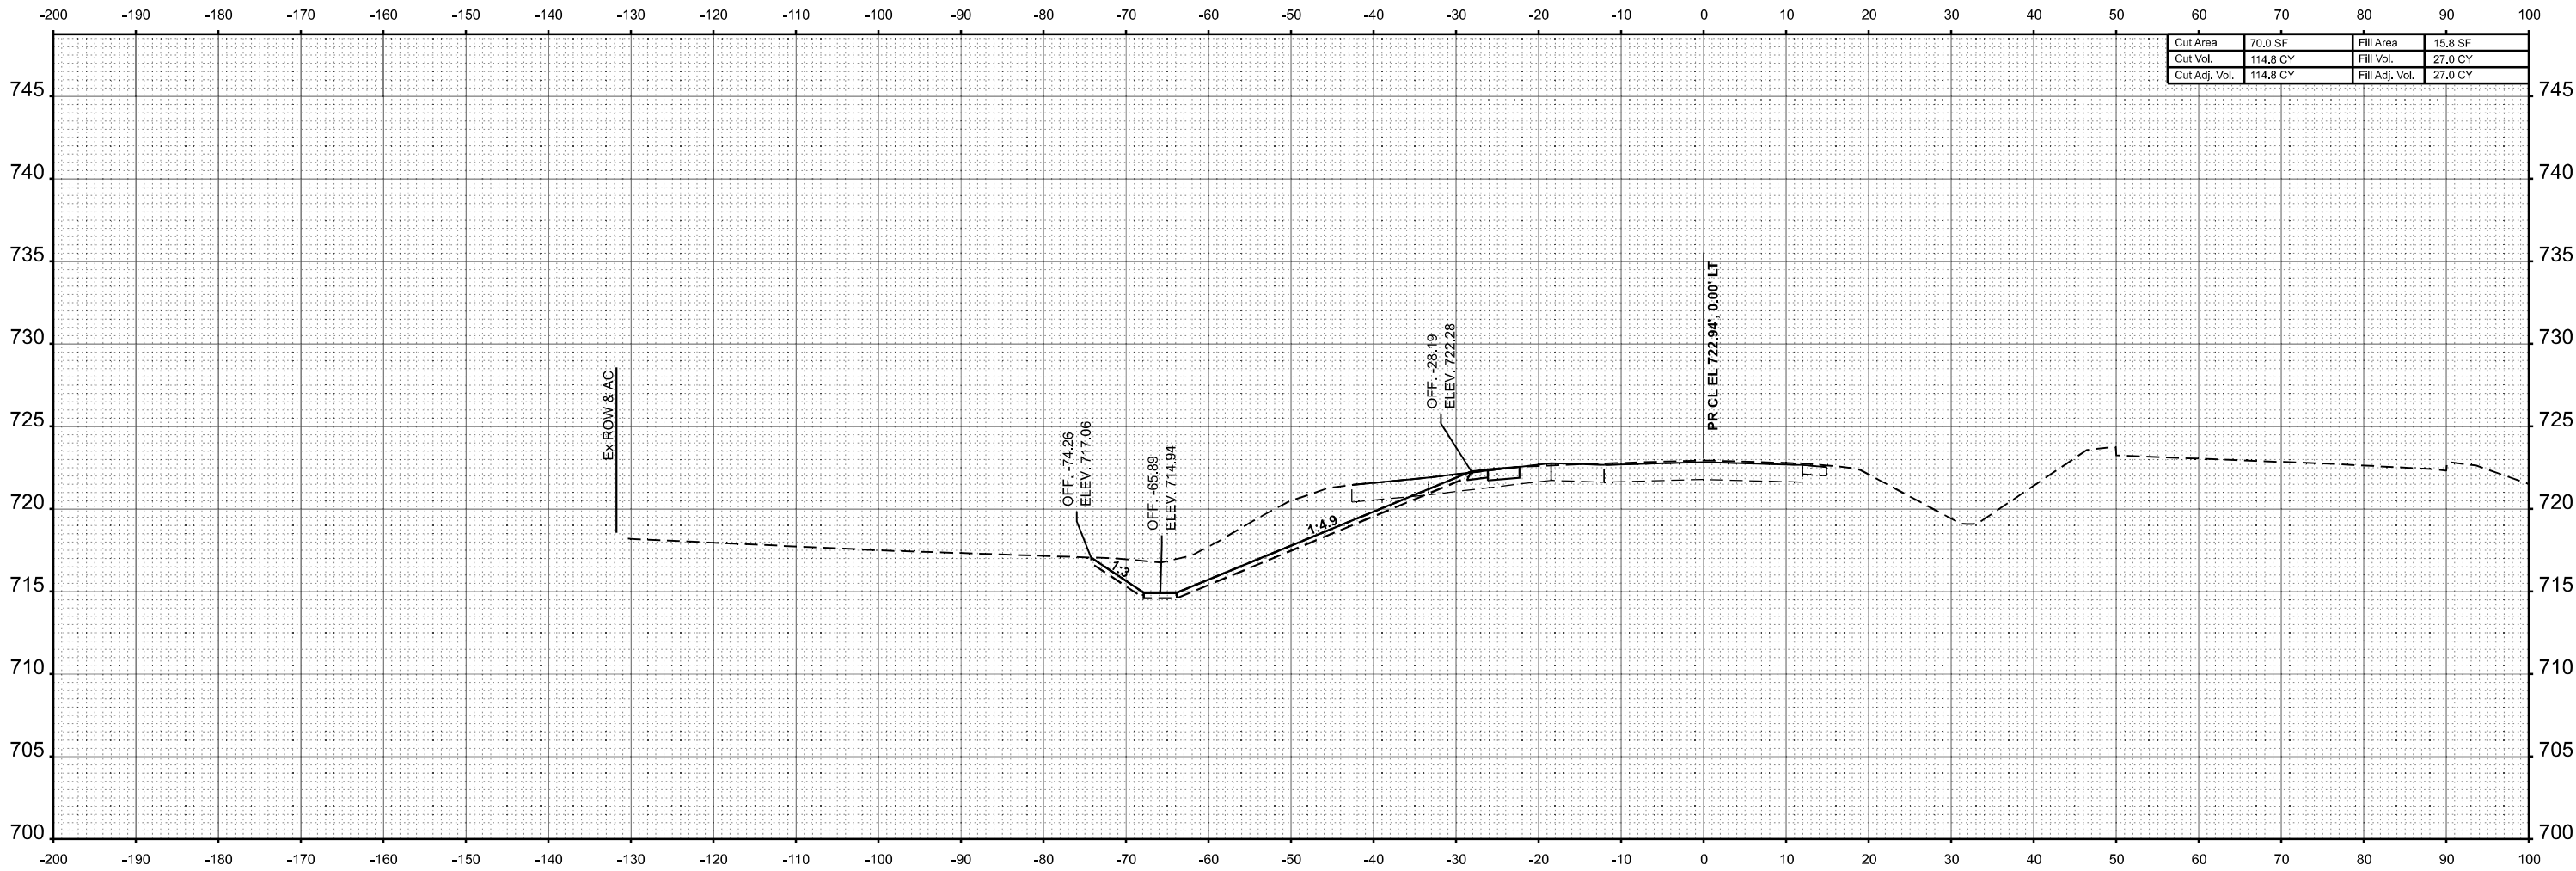

STA 104+50.00

USER NAME = kaleb.hirtzel	DESIGNED -	REVISED -
	DRAWN -	REVISED -
PLOT SCALE = 0.16666633' / in.	CHECKED -	REVISED -
PLOT DATE = 8/22/2024	DATE -	REVISED -

STATE OF ILLINOIS
DEPARTMENT OF TRANSPORTATION

CROSS-SECTIONS
STAGE 3E: WB IL 16


SCALE: 1"=10' SHEET 46 OF 50 SHEETS STA. 104+50.00 TO STA. 104+50.00

F.A.I RTE.	SECTION	COUNTY	TOTAL SHEETS	SHEET NO.
57	(15-22HB-4)BR (15-22)R	COLES	1086	1050
CONTRACT NO. 74435				
ILLINOIS FED. AID PROJECT				

FINAL SURVEY	NO.	SURVEYED PLOTTED TEMPLATE AREAS AREAS CHECKED	BY	DATE

ORIGINAL SURVEY	NO.	SURVEYED PLOTTED TEMPLATE AREAS AREAS CHECKED	BY	DATE

MODEL: WB IL 16 - 105+00.00 (Sheet)
FILE NAME: C:\p\work\p\work\in\z\z\id\0852852\74435-3\16-105+00.00-CrossSections-Stage3E.dgn

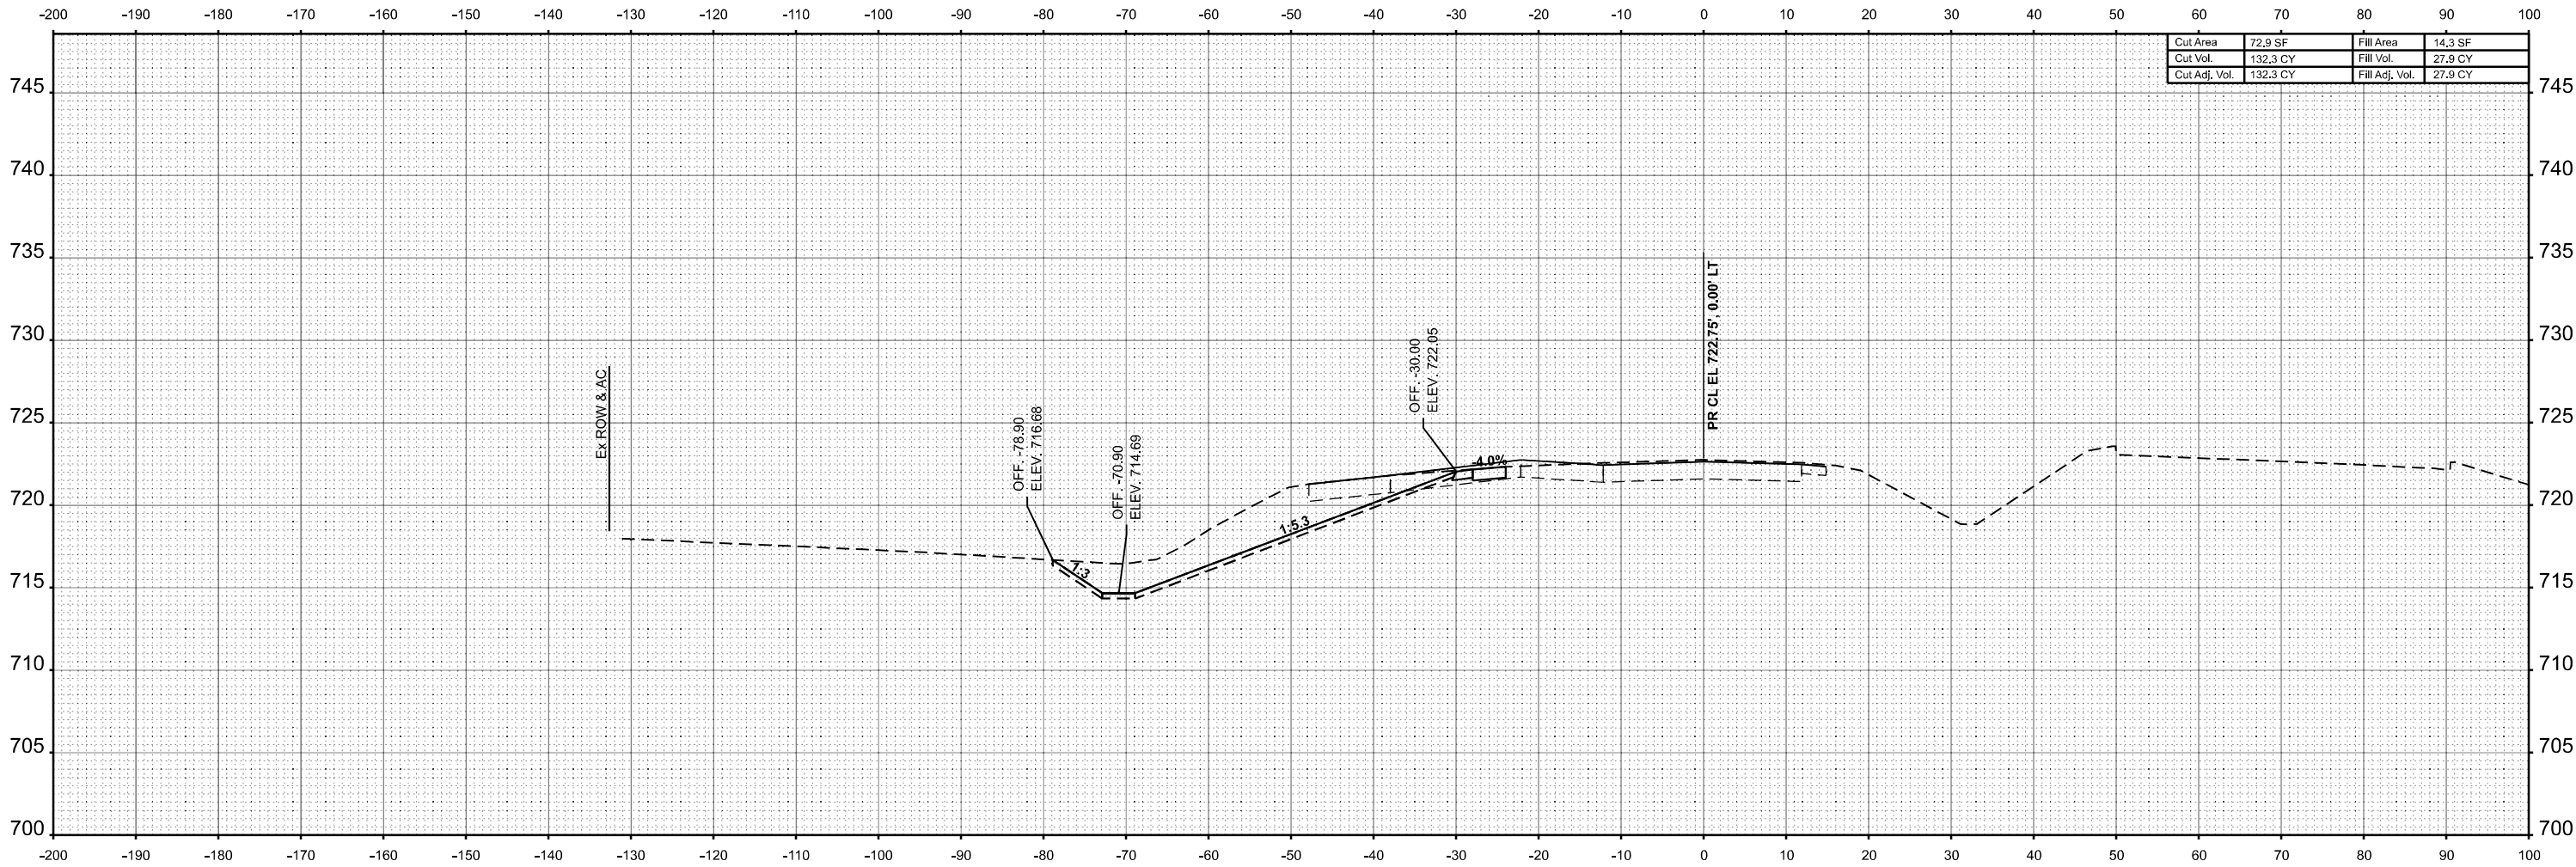

STA 105+00.00

USER NAME = kaleb.hirtzel	DESIGNED -	REVISED -
	DRAWN -	REVISED -
PLOT SCALE = 0.16666633' / in.	CHECKED -	REVISED -
PLOT DATE = 8/22/2024	DATE -	REVISED -

STATE OF ILLINOIS
DEPARTMENT OF TRANSPORTATION

CROSS-SECTIONS
STAGE 3E: WB IL 16

SCALE: 1"=10' SHEET 47 OF 50 SHEETS STA. 105+00.00 TO STA. 105+00.00

F.A.I RTE.	SECTION	COUNTY	TOTAL SHEETS	SHEET NO.
57	(15-22HB-4)BR (15-22)R	COLES	1086	1051
CONTRACT NO. 74435				
ILLINOIS FED. AID PROJECT				

ORIGINAL SURVEY	SURVEYED _____	BY _____	DATE _____
	PLOTTED _____		
NOTE BOOK	TEMPLATE _____		
	AREAS _____		
NO. _____	AREAS CHECKED _____		

FILE NAME: c:\pw_work\pwidot\hirtzel\ld0852852\ld774435-sheets-CrossSections-Stage3E.dgn




F.A.I RTE.	SECTION	COUNTY	TOTAL SHEETS	SHEET NO.
57	(15-22HB-4)BR (15-22)R	COLES	1086	1052
		CONTRACT NO. 74435		
ILLINOIS		FED. AID PROJECT		

FINAL SURVEY	NO.	SURVEYED PLOTTED TEMPLATE AREAS AREAS CHECKED	BY	DATE

ORIGINAL SURVEY	NO.	SURVEYED PLOTTED TEMPLATE AREAS AREAS CHECKED	BY	DATE

MODEL: WB IL 16 - 106+00.00 (Sheet)
FILE NAME: C:\p\work\pwwork\in\z\z\id\085282\074435-3\16-106+00.00-Stage3E.dgn

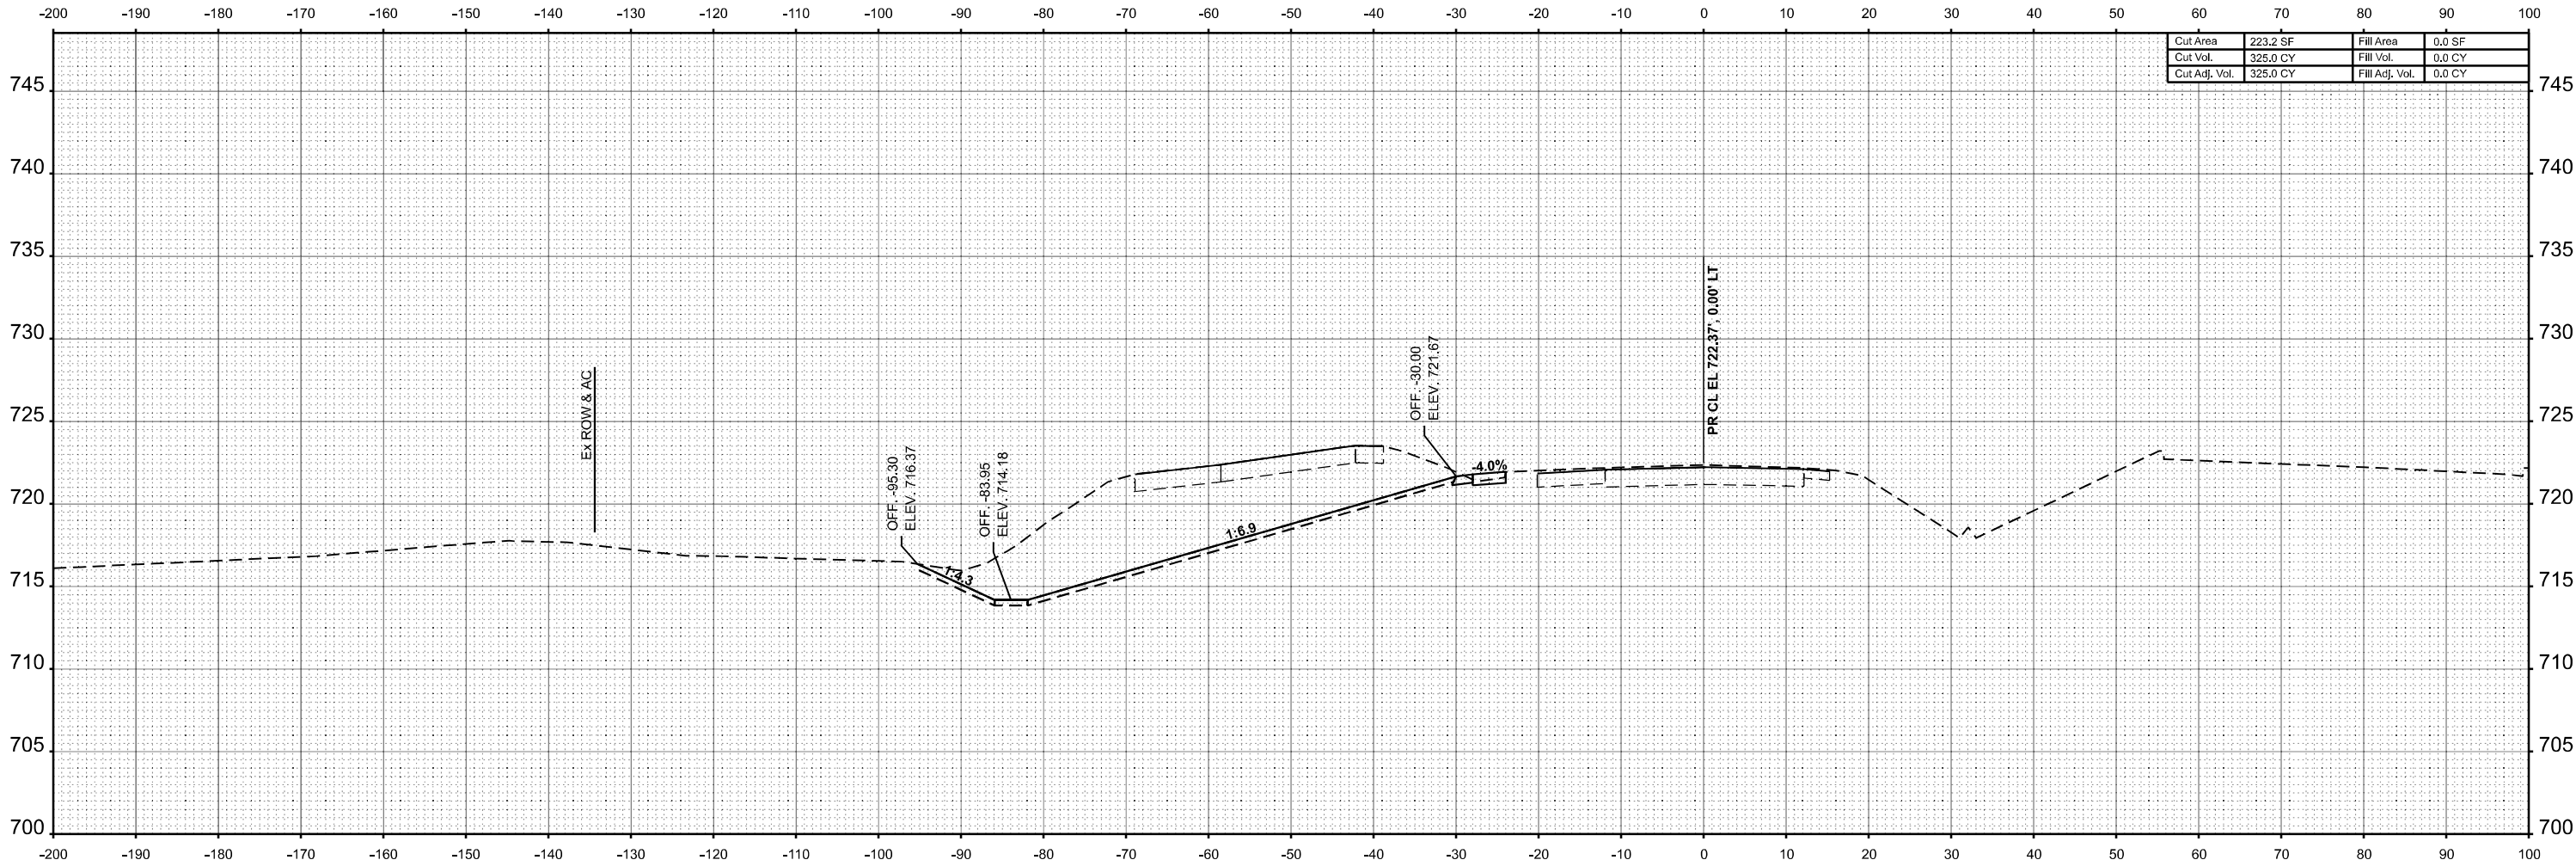

STA 106+00.00

USER NAME = kaleb.hirtzel	DESIGNED -	REVISED -
	DRAWN -	REVISED -
PLOT SCALE = 0.16666633' / in.	CHECKED -	REVISED -
PLOT DATE = 8/22/2024	DATE -	REVISED -

STATE OF ILLINOIS
DEPARTMENT OF TRANSPORTATION


CROSS-SECTIONS
STAGE 3E: WB IL 16

SCALE: 1"=10' SHEET 49 OF 50 SHEETS STA. 106+00.00 TO STA. 106+00.00

F.A.I RTE.	SECTION	COUNTY	TOTAL SHEETS	SHEET NO.
57	(15-22HB-4)BR (15-22)R	COLES	1086	1053
CONTRACT NO. 74435				
		ILLINOIS	FED. AID PROJECT	

ORIGINAL SURVEY	SURVEYED _____	BY _____	DATE _____
	PLOTTED _____		
NOTE BOOK	TEMPLATE _____		
	AREAS _____		
NO. _____	AREAS CHECKED _____		

FILE NAME: c:\pw_work\pwidot\hirtzel\ld0852852\ld774435-sheets-CrossSections-Stage3E.dgn


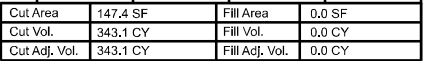


F.A.I RTE.	SECTION	COUNTY	TOTAL SHEETS	SHEET NO.
57	(15-22HB-4)BR (15-22)R	COLES	1086	1054
		CONTRACT NO. 74435		
ILLINOIS		FED. AID PROJECT		

FINAL	SURVEYED	BY	DATE
NO.	NOTE BOOK	PLOTTED	AREAS CHECKED

ORIGINAL	SURVEYED	BY	DATE
NO.	NOTE BOOK	PLOTTED	AREAS CHECKED

MODEL: RAMPB-NB06 - 3001+50.00 [Sheet]
FILE NAME: C:\p\work\p\road\m\z\20140528\2D\74435-a\Road-CrossSections-Stage3F.dgn

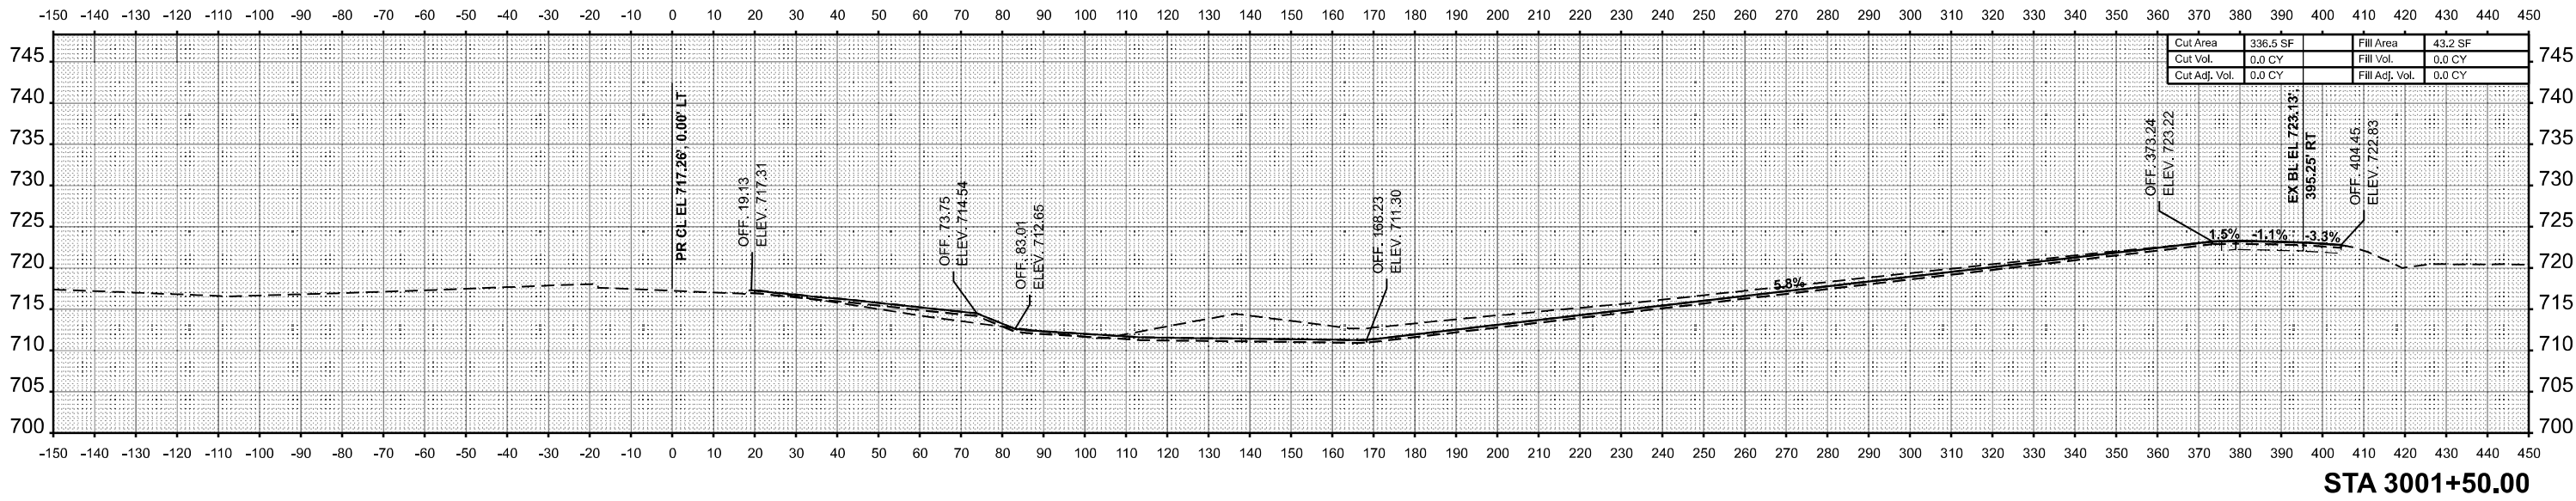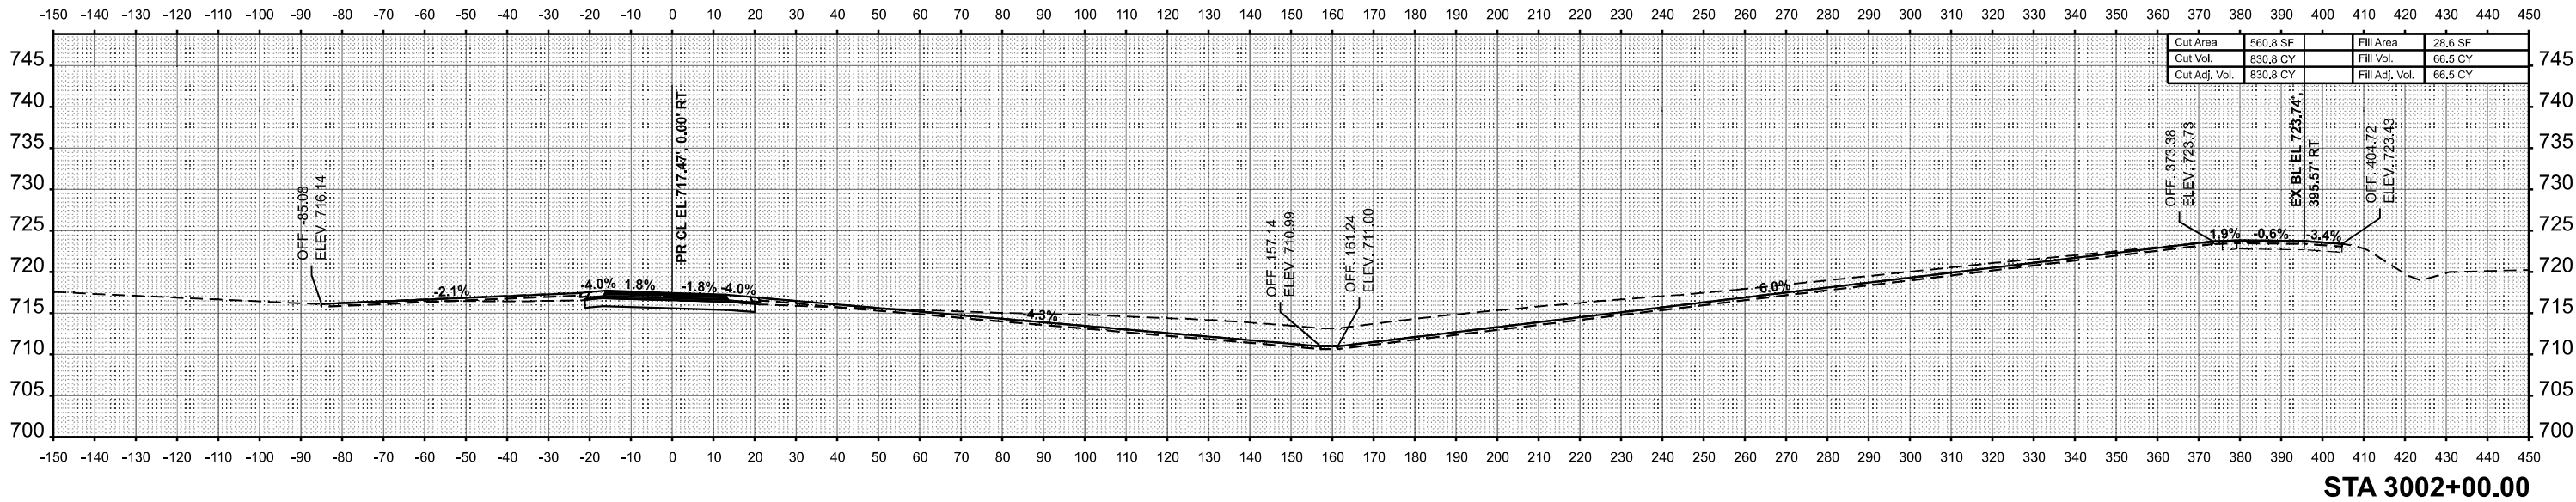

USER NAME = kaleb.hirtzel	DESIGNED -	REVISED -
	DRAWN -	REVISED -
PLOT SCALE = 0.16666633' / in.	CHECKED -	REVISED -
PLOT DATE = 8/22/2024	DATE -	REVISED -

STATE OF ILLINOIS
DEPARTMENT OF TRANSPORTATION

CROSS-SECTIONS
STAGE 3F: PR RAMP B


SCALE: 1"=20' SHEET 1 OF 32 SHEETS STA. 3001+50.00 TO STA. 3002+00.00

F.A.I RTE.	SECTION	COUNTY	TOTAL SHEETS	SHEET NO.
57	(15-22HB-4)BR (15-22)R	COLES	1086	1055
CONTRACT NO. 74435				
ILLINOIS FED. AID PROJECT				


FINAL SURVEY NOTE BOOK NO.	SURVEYED PLOTTED TEMPLATE AREAS AREAS CHECKED	BY	DATE

ORIGINAL SURVEY NOTE BOOK NO.	SURVEYED PLOTTED TEMPLATE AREAS AREAS CHECKED	BY	DATE

MODEL: RAMPB-RAMPB-3002+50.00 (Sheet)
FILE NAME: C:\p\work\p\work\1224\003232\74435-3\Roads-Cross-Sections-Stage3F.dgn

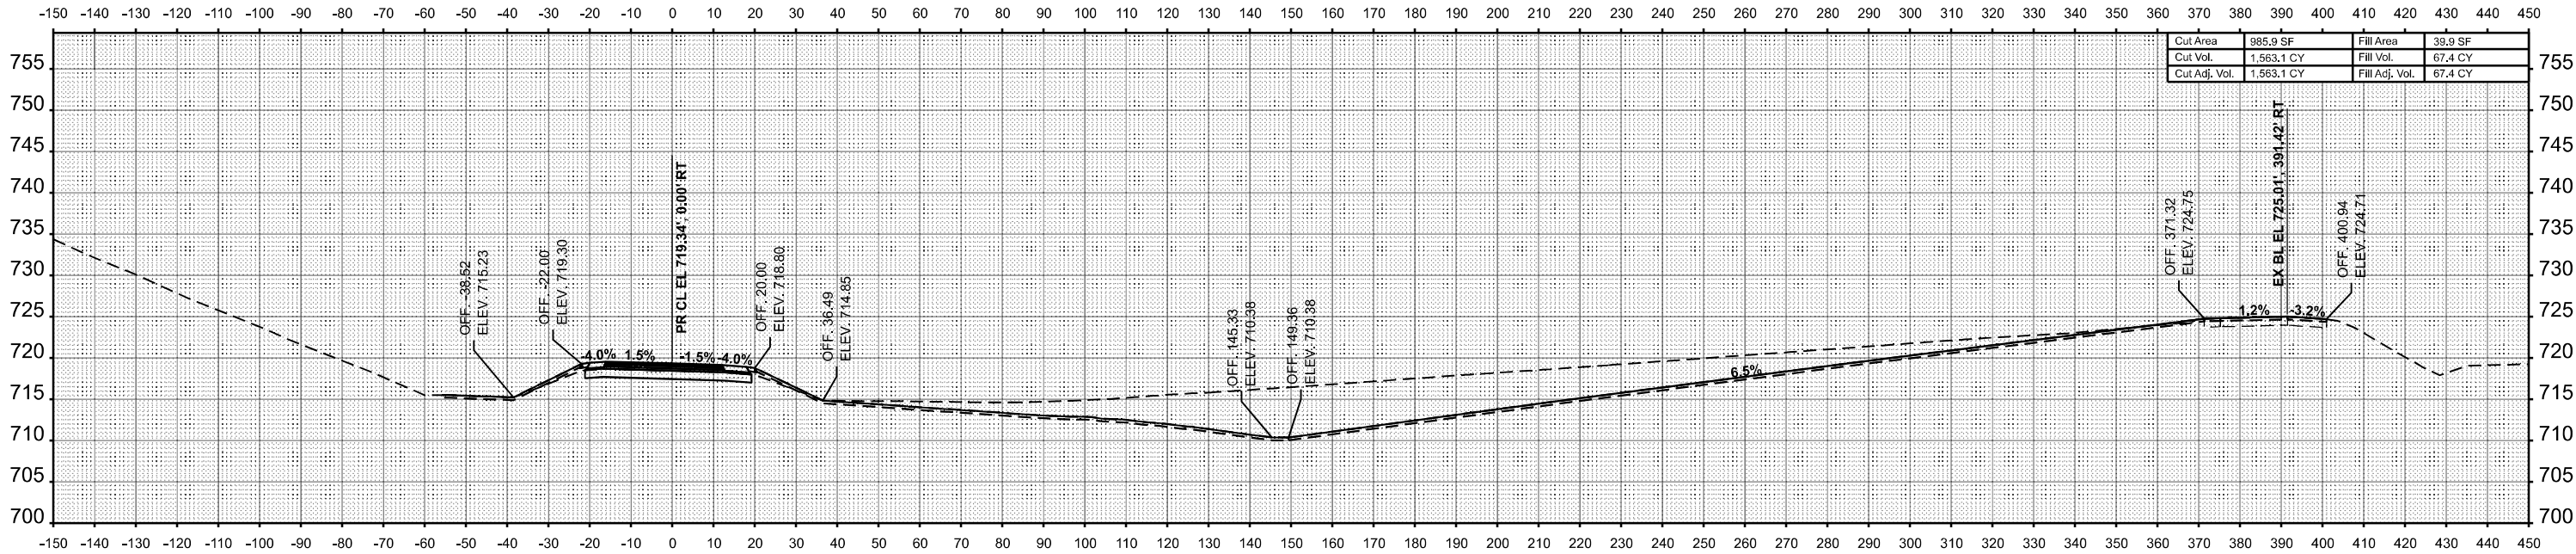

Cut Area	985.9 SF	Fill Area	39.9 SF
Cut Vol.	1,563.1 CY	Fill Vol.	67.4 CY
Cut Adj. Vol.	1,563.1 CY	Fill Adj. Vol.	67.4 CY

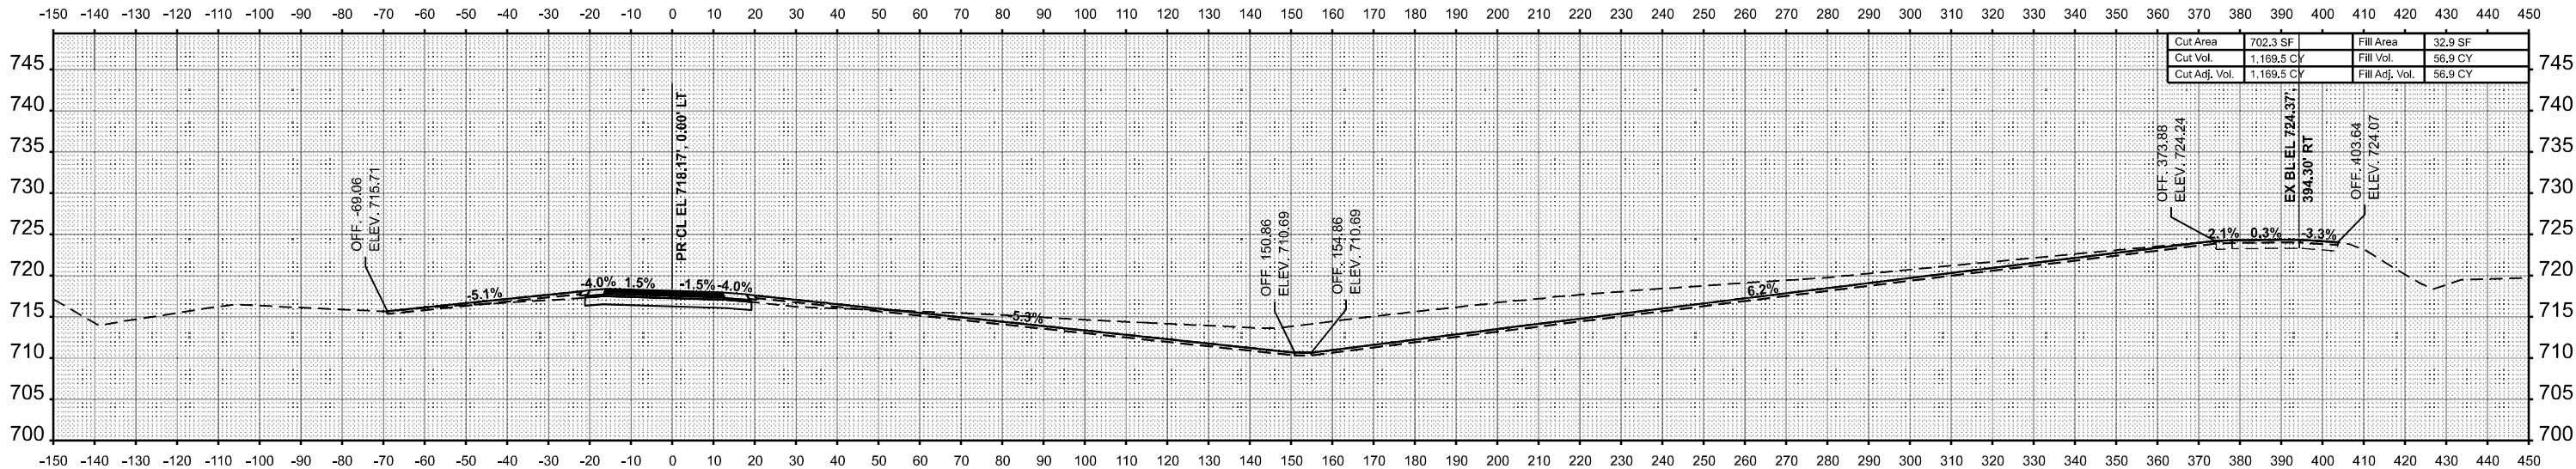

Cut Area	702.3 SF	Fill Area	32.9 SF
Cut Vol.	1,169.5 CY	Fill Vol.	56.9 CY
Cut Adj. Vol.	1,169.5 CY	Fill Adj. Vol.	56.9 CY

USER NAME = kaleb.hirtzel	DESIGNED -	REVISED -
PLOT SCALE = 0.16666633' / in.	DRAWN -	REVISED -
PLOT DATE = 8/22/2024	CHECKED -	REVISED -
	DATE -	REVISED -

STATE OF ILLINOIS
DEPARTMENT OF TRANSPORTATION


CROSS-SECTIONS
STAGE 3F: PR RAMP B

SCALE: 1"=20' SHEET 2 OF 32 SHEETS STA. 3002+50.00 TO STA. 3003+00.00

F.A.I RTE.	SECTION	COUNTY	TOTAL SHEETS	SHEET NO.
57	(15-22HB-4)BR (15-22)R	COLES	1086	1056
CONTRACT NO. 74435				
ILLINOIS FED. AID PROJECT				

ORIGINAL SURVEY	SURVEYED _____	BY _____	DATE _____
	PLOTTED _____		
	TEMPLATE _____		
	AREAS _____		
NO. _____	AREAS CHECKED _____		

MODEL: RAMPB-NBON6 - 3003+50.00 [Sheet]
FILE NAME: c:\pw_work\pwwidot\hirtzel\ld085285

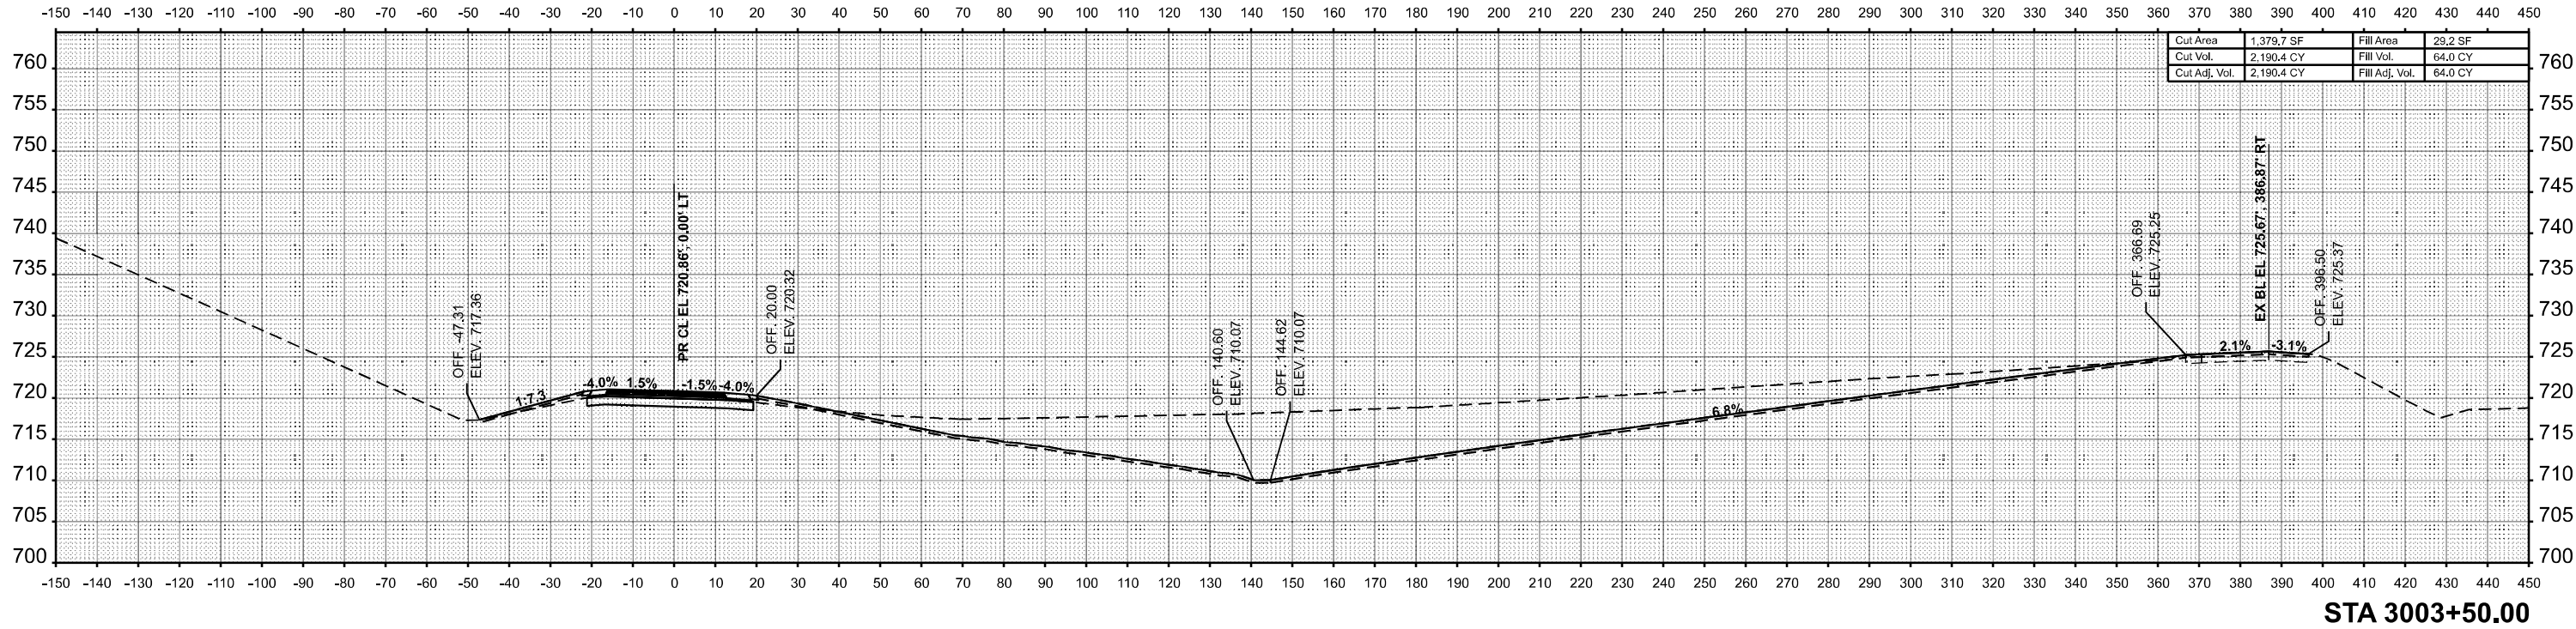


**STATE OF ILLINOIS
DEPARTMENT OF TRANSPORTATION**

OF 32 SHEETS	STA. 30
--------------	---------


SCALE: 1"=20'	SHEET 3	OF 32	SHEETS	STA. 3003+50.00	TO STA. 3004+00.00
---------------	---------	-------	--------	-----------------	--------------------

F.A.I RTE.	SECTION	COUNTY	TOTAL SHEETS	SHEET NO.
57	(15-22HB-4)BR (15-22)R	COLES	1086	1057
		CONTRACT NO. 74435		
ILLINOIS		FED. AID PROJECT		

FINAL SURVEY	SURVEYED PLOTTED TEMPLATE	BY	DATE
NO.	AREAS CHECKED		

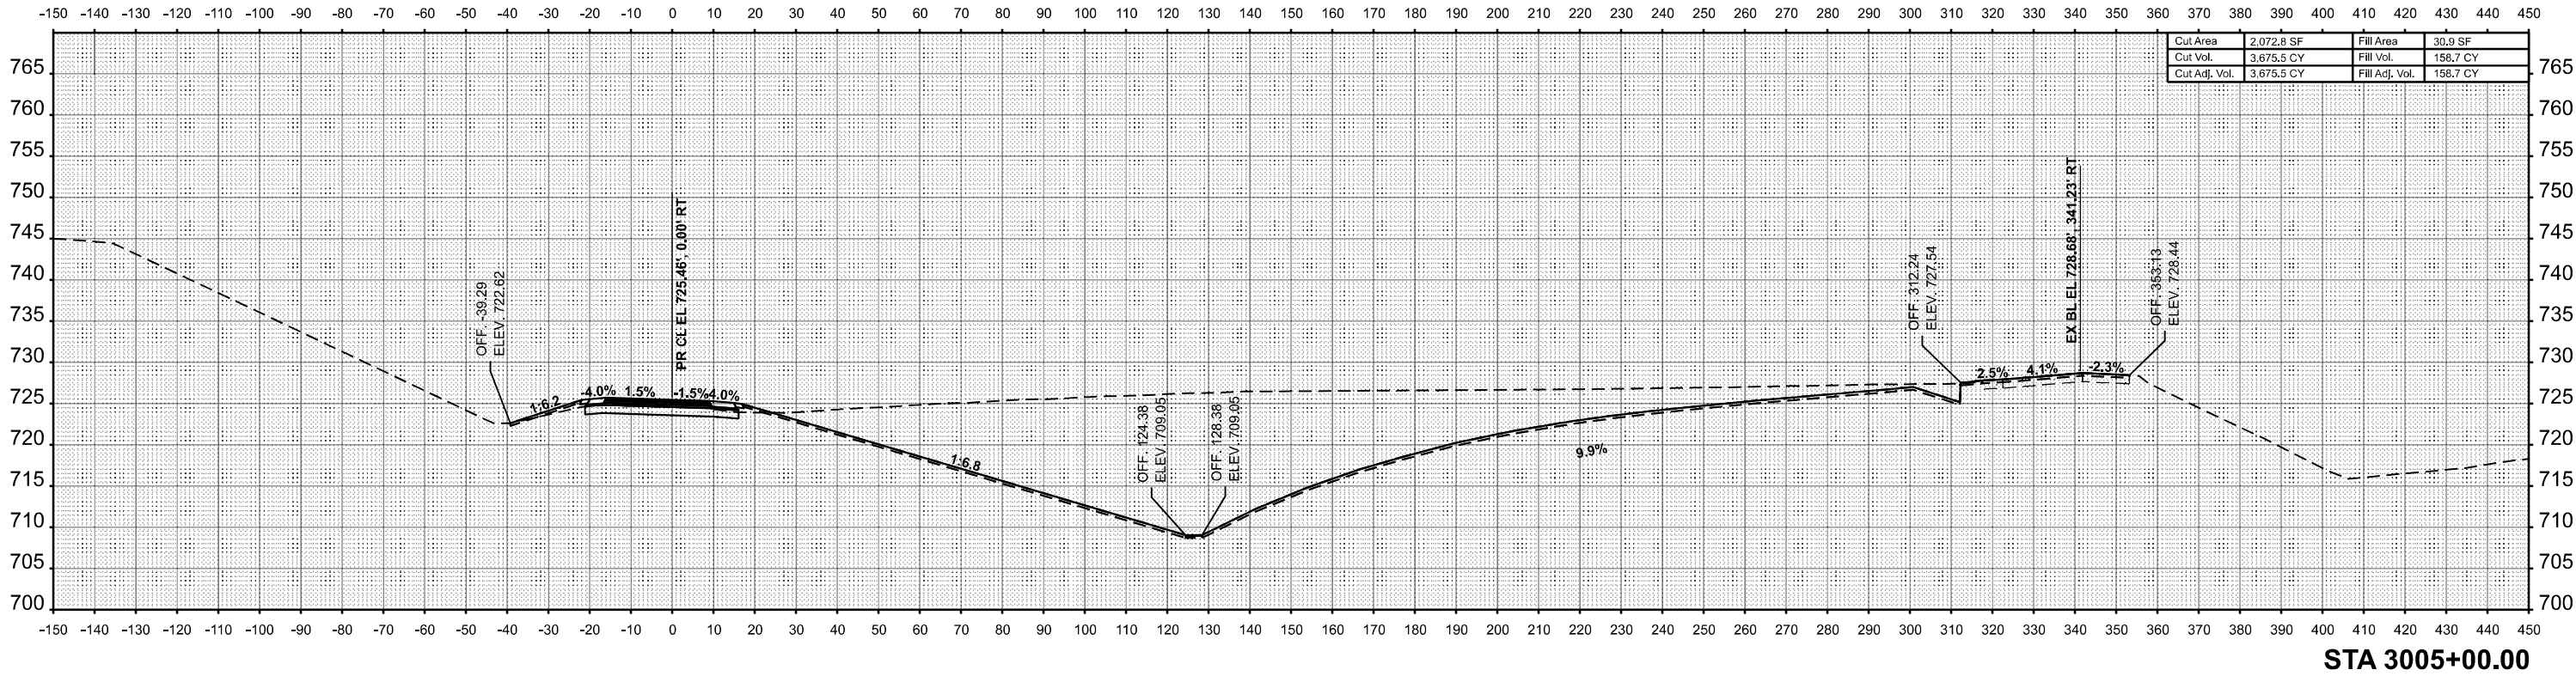

ORIGINAL SURVEY	SURVEYED PLOTTED TEMPLATE	BY	DATE
NO.	AREAS CHECKED		

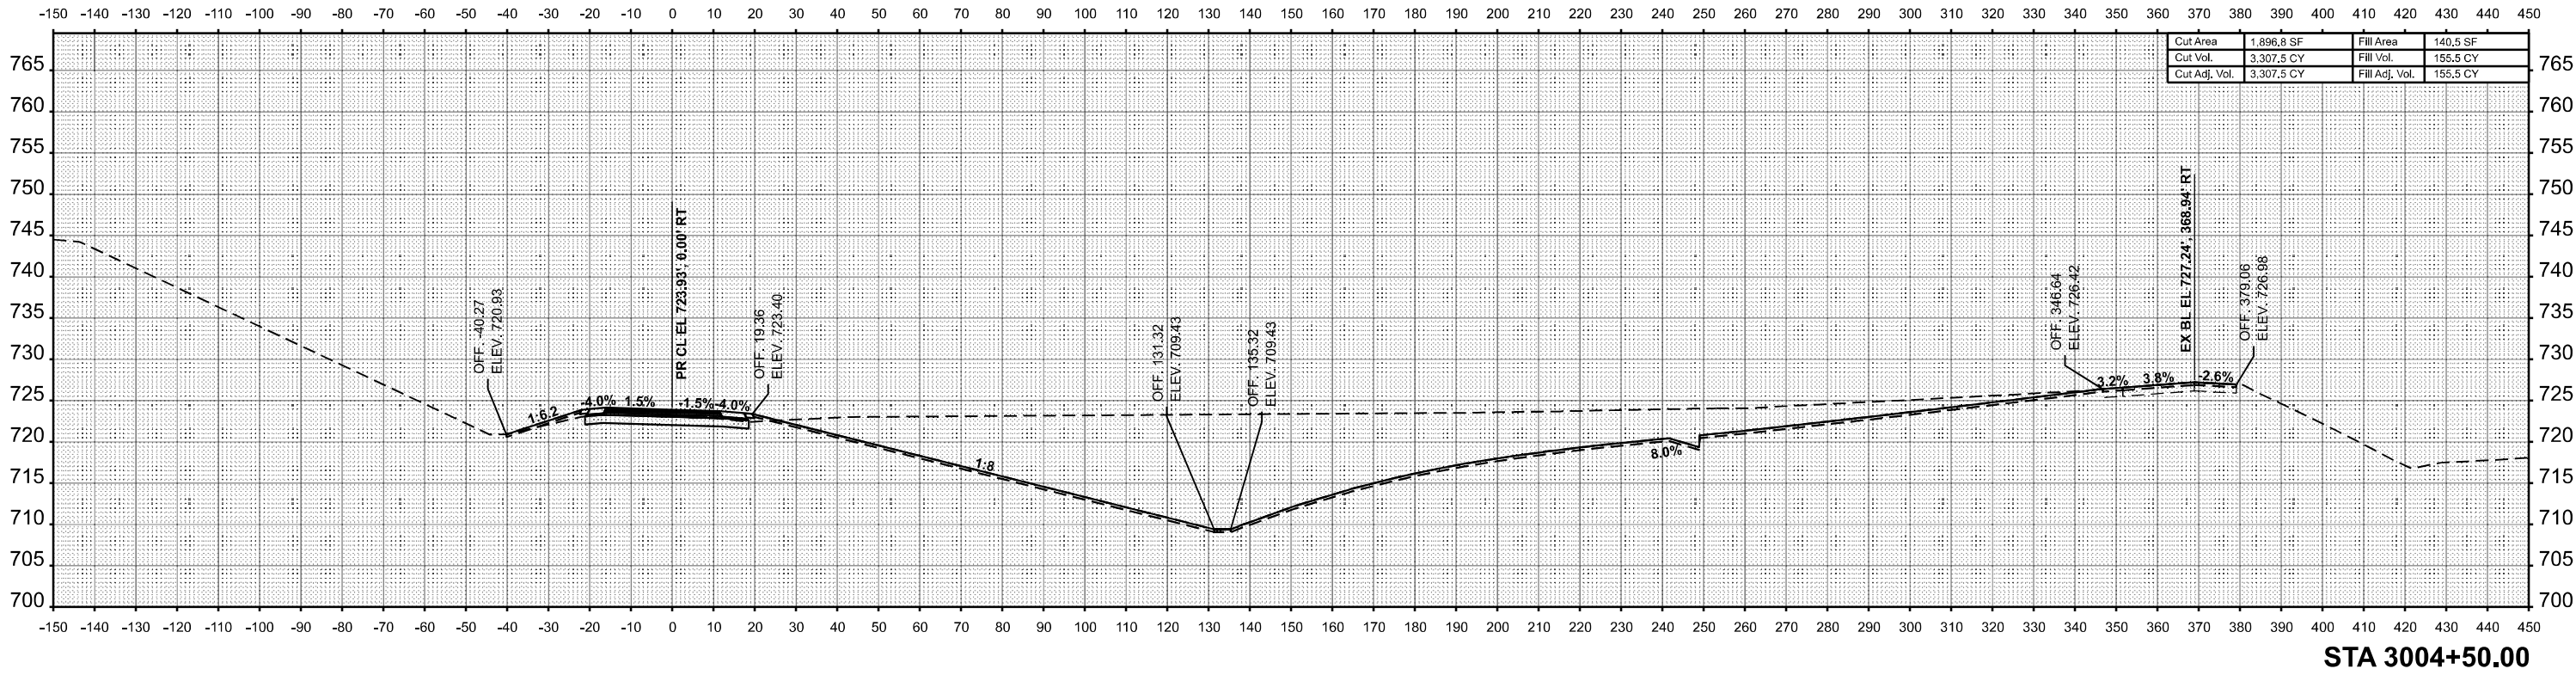

MODEL: RAMP-PR-NB-06 - 3004+50.00 [Sheet]
FILE NAME: C:\p\work\p\road\m\22\m\0032832\DT74435-a\Roads-Cross-Sections-Stage3F.dgn

USER NAME = kaleb.hirtzel	DESIGNED -	REVISED -
	DRAWN -	REVISED -
PLOT SCALE = 0.16666633' / in.	CHECKED -	REVISED -
PLOT DATE = 8/22/2024	DATE -	REVISED -


STATE OF ILLINOIS
DEPARTMENT OF TRANSPORTATION

CROSS-SECTIONS
STAGE 3F: PR RAMP B


SCALE: 1"=20' SHEET 4 OF 32 SHEETS STA. 3004+50.00 TO STA. 3005+00.00

F.A.I RTE.	SECTION	COUNTY	TOTAL SHEETS	SHEET NO.
57	(15-22HB-4)BR (15-22)R	COLES	1086	1058
CONTRACT NO. 74435				
ILLINOIS FED. AID PROJECT				

FINAL	SURVEYED	BY	DATE
SURVEY	PLOTTED		
NOTE BOOK	TEMPLATE		
NO.	AREAS CHECKED		

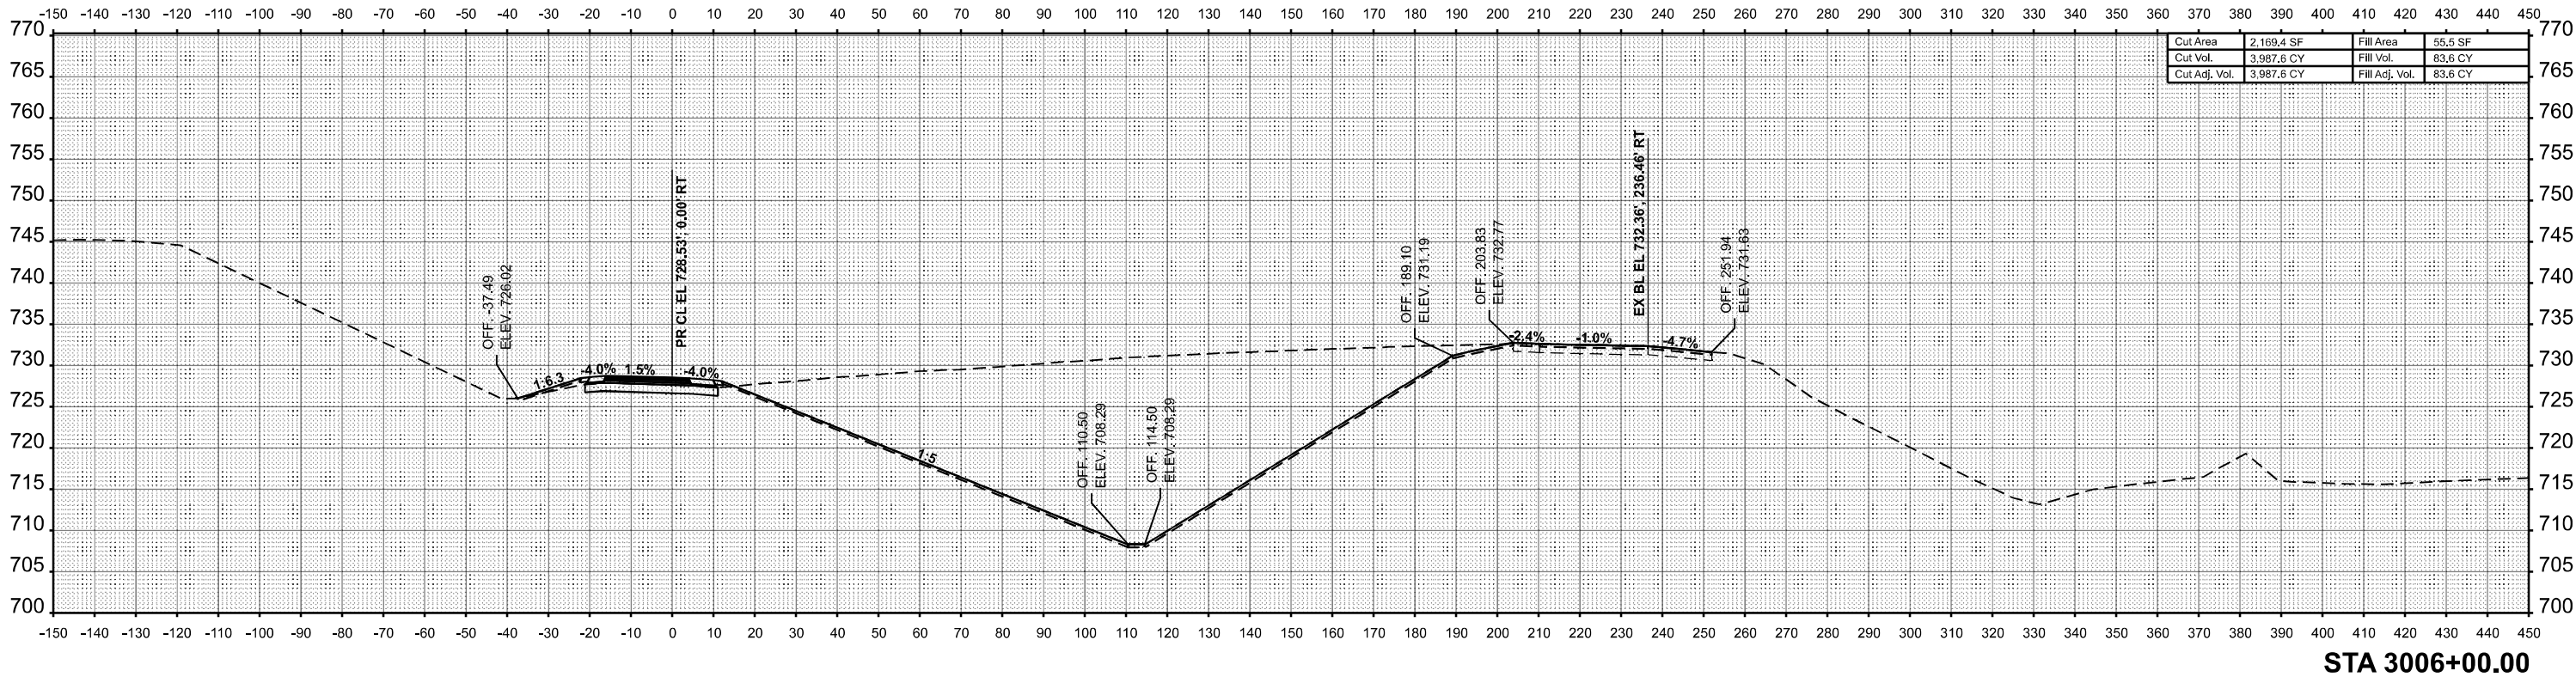

ORIGINAL	SURVEYED	BY	DATE
SURVEY	PLOTTED		
NOTE BOOK	TEMPLATE		
NO.	AREAS CHECKED		

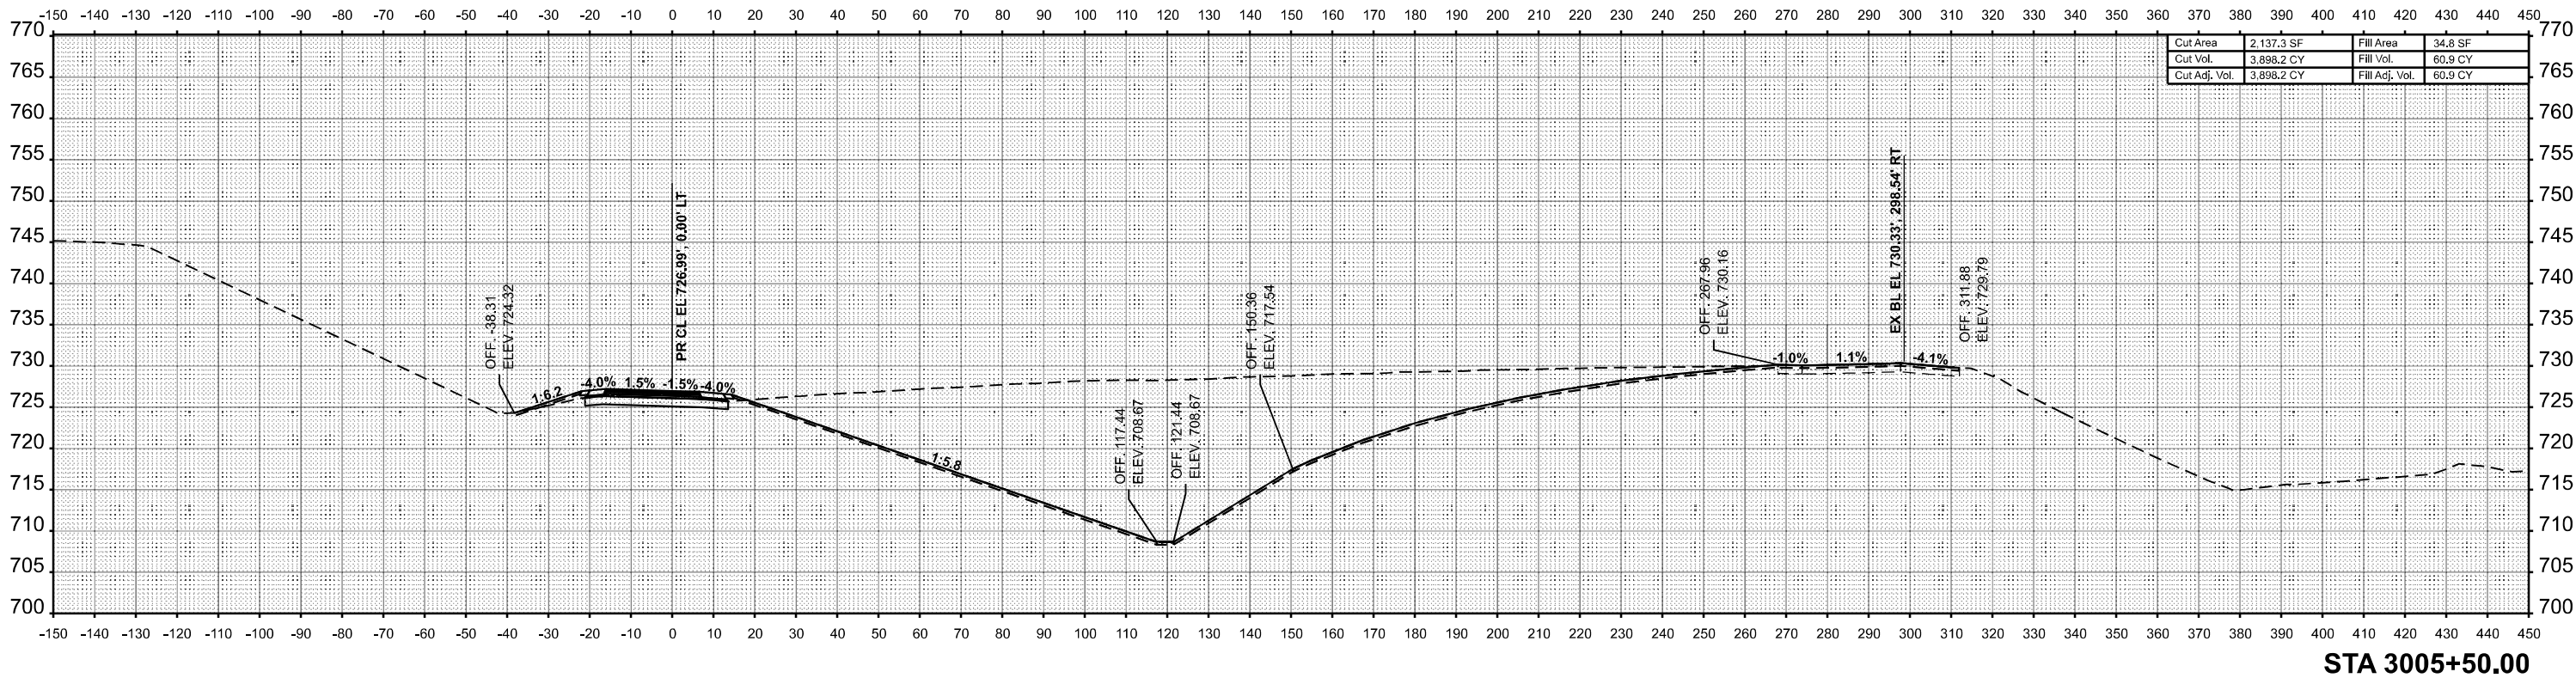

MODEL: RAMP-RAMP-06 - 3005+50.00 [Sheet]
FILE NAME: C:\p\work\p\road\m\z\m\005282\074435-a\Roads-CrossSections-Stage3F.dgn

USER NAME = kaleb.hirtzel	DESIGNED -	REVISED -
	DRAWN -	REVISED -
PLOT SCALE = 0.16666633' / in.	CHECKED -	REVISED -
PLOT DATE = 8/22/2024	DATE -	REVISED -


STATE OF ILLINOIS
DEPARTMENT OF TRANSPORTATION

CROSS-SECTIONS
STAGE 3F: PR RAMP B


SCALE: 1"=20' SHEET 5 OF 32 SHEETS STA. 3005+50.00 TO STA. 3006+00.00

F.A.I RTE.	SECTION	COUNTY	TOTAL SHEETS	SHEET NO.
57	(15-22HB-4)BR (15-22)R	COLES	1086	1059
CONTRACT NO. 74435				
ILLINOIS FED. AID PROJECT				

FINAL SURVEY	NO.	SURVEYED PLOTTED NOTE BOOK	BY	DATE

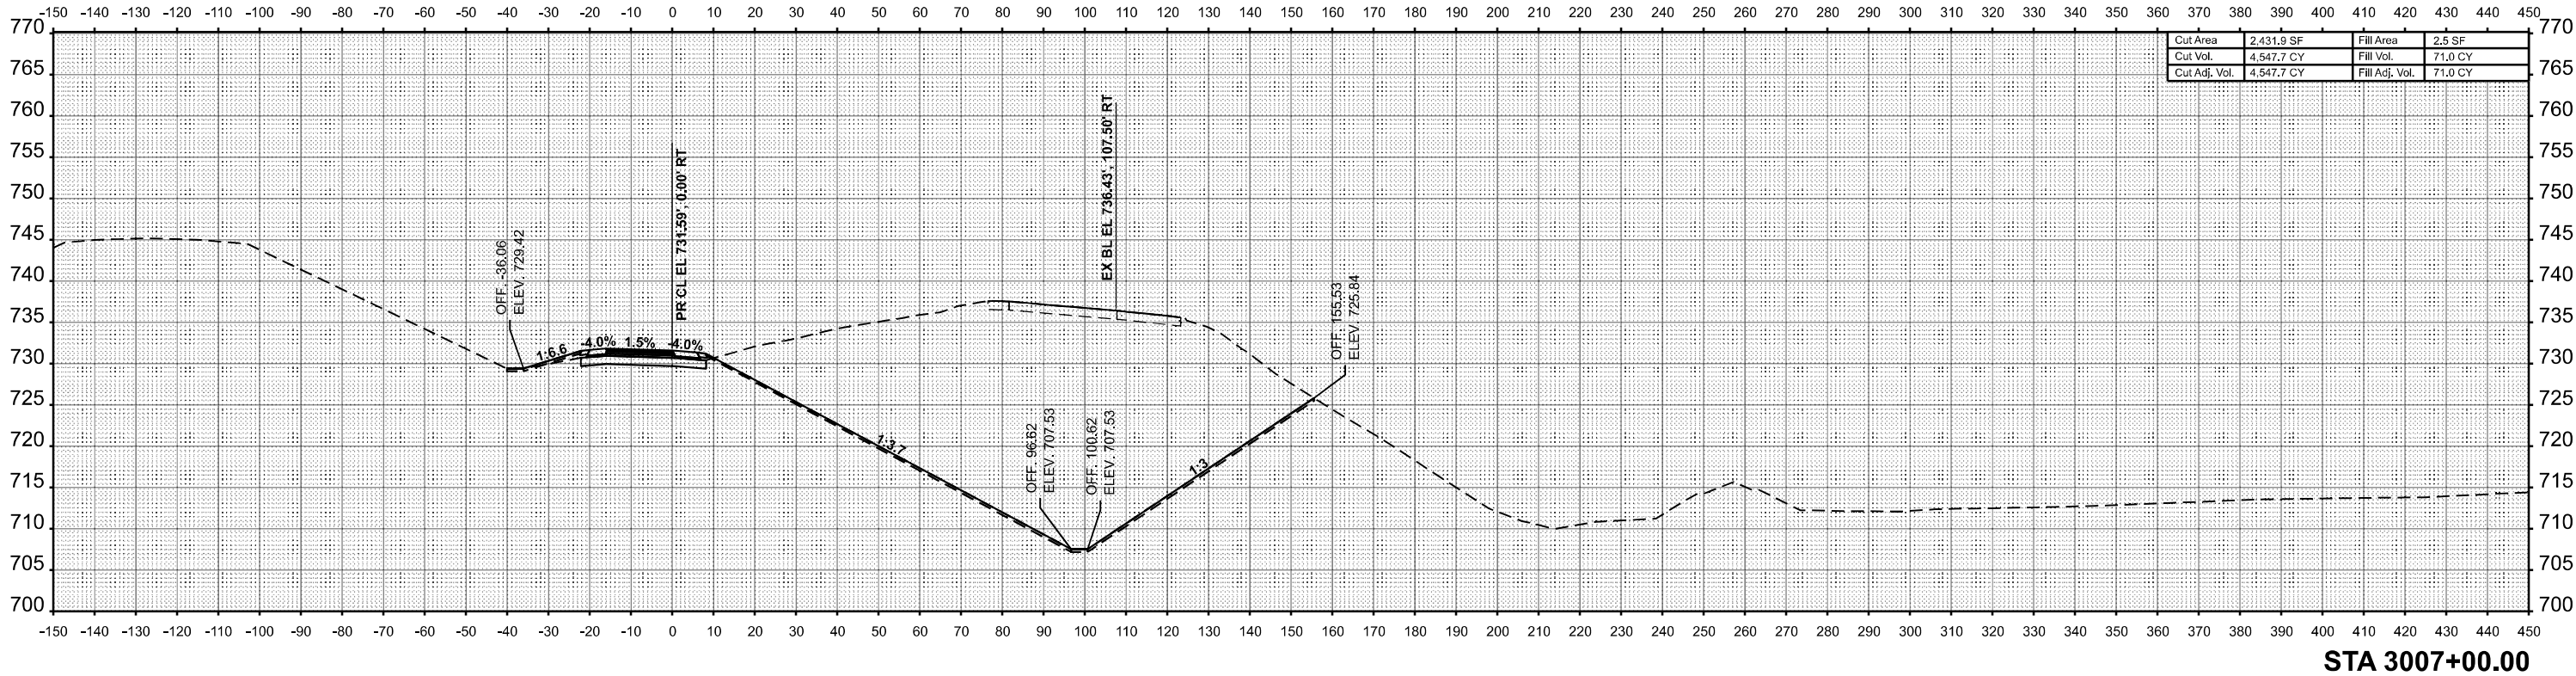

ORIGINAL SURVEY	NO.	SURVEYED PLOTTED NOTE BOOK	BY	DATE

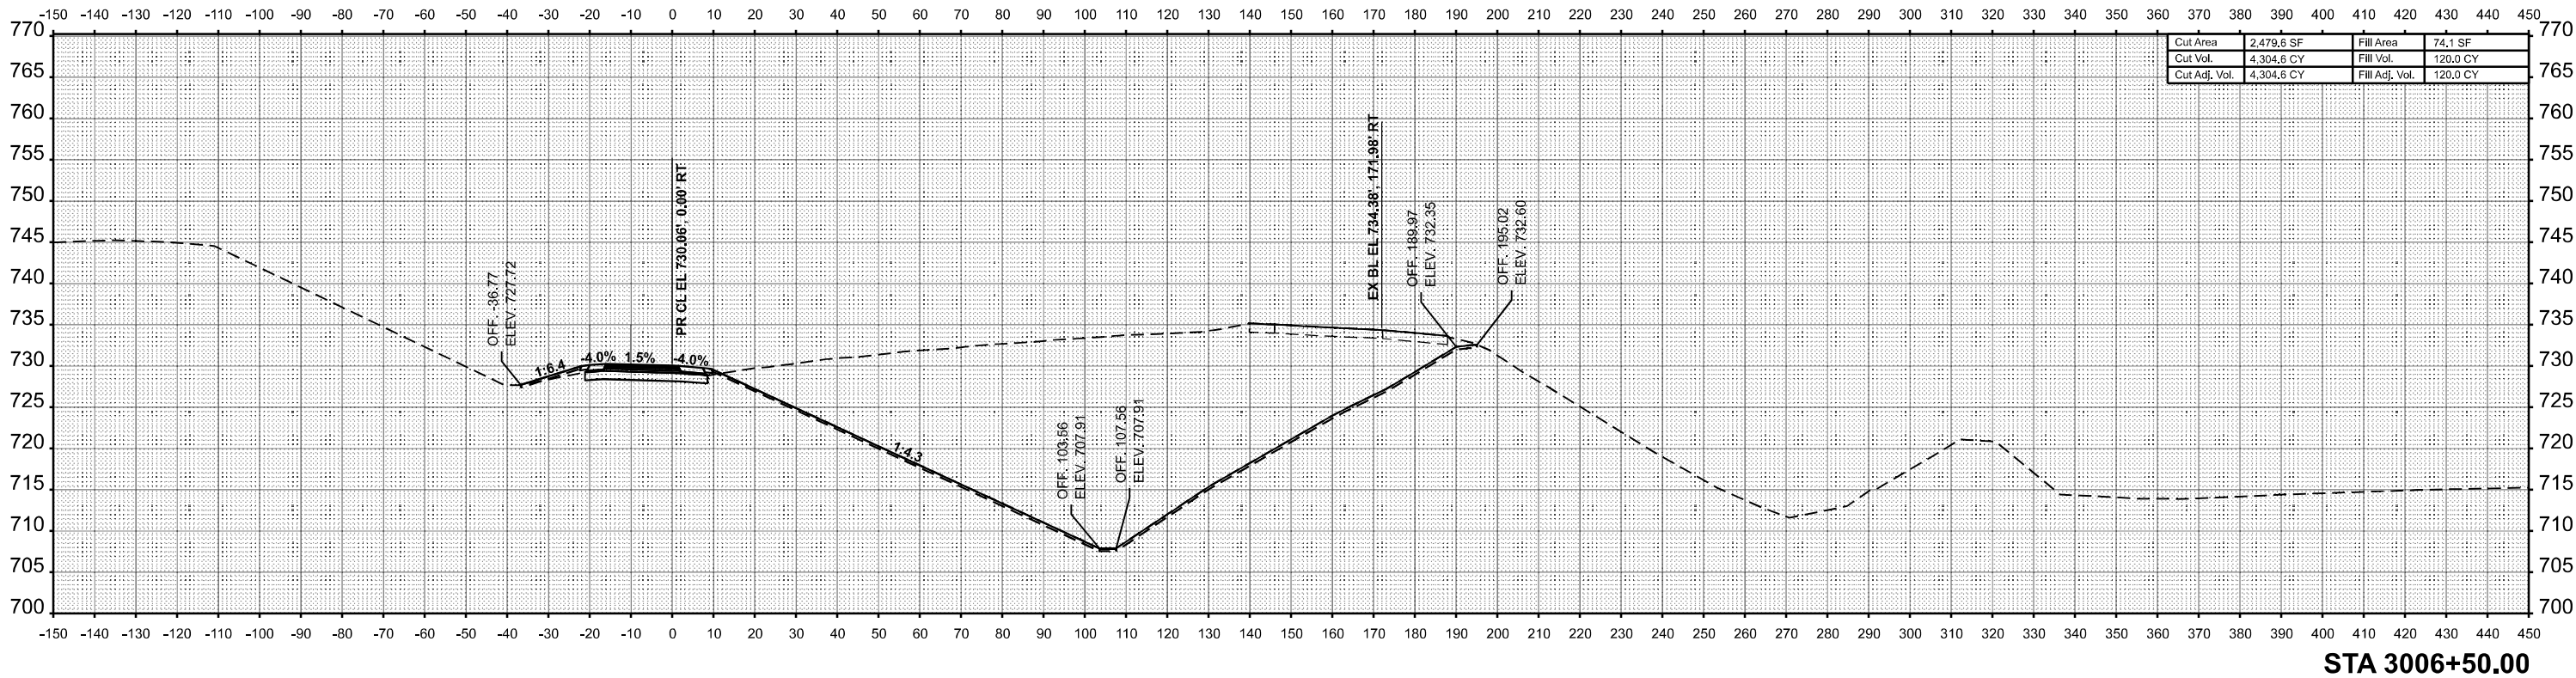

MODEL: RAMP-PR-RAMP-3006+50.00 (Sheet)
FILE NAME: C:\p\work\p\road\m\22\m\003232\DT74435-a\Roads-CrossSections-Stage3F.dgn

USER NAME = kaleb.hirtzel	DESIGNED -	REVISED -
	DRAWN -	REVISED -
PLOT SCALE = 0.16666633' / in.	CHECKED -	REVISED -
PLOT DATE = 8/22/2024	DATE -	REVISED -


STATE OF ILLINOIS
DEPARTMENT OF TRANSPORTATION

CROSS-SECTIONS
STAGE 3F: PR RAMP B


SCALE: 1"=20' SHEET 6 OF 32 SHEETS STA. 3006+50.00 TO STA. 3007+00.00

F.A.I RTE.	SECTION	COUNTY	TOTAL SHEETS	SHEET NO.
57	(15-22HB-4)BR (15-22)R	COLES	1086	1060
CONTRACT NO. 74435				
ILLINOIS FED. AID PROJECT				

FINAL	SURVEYED	BY	DATE
SURVEY	PLOTTED		
NOTE BOOK	TEMPLATE		
NO.	AREAS CHECKED		

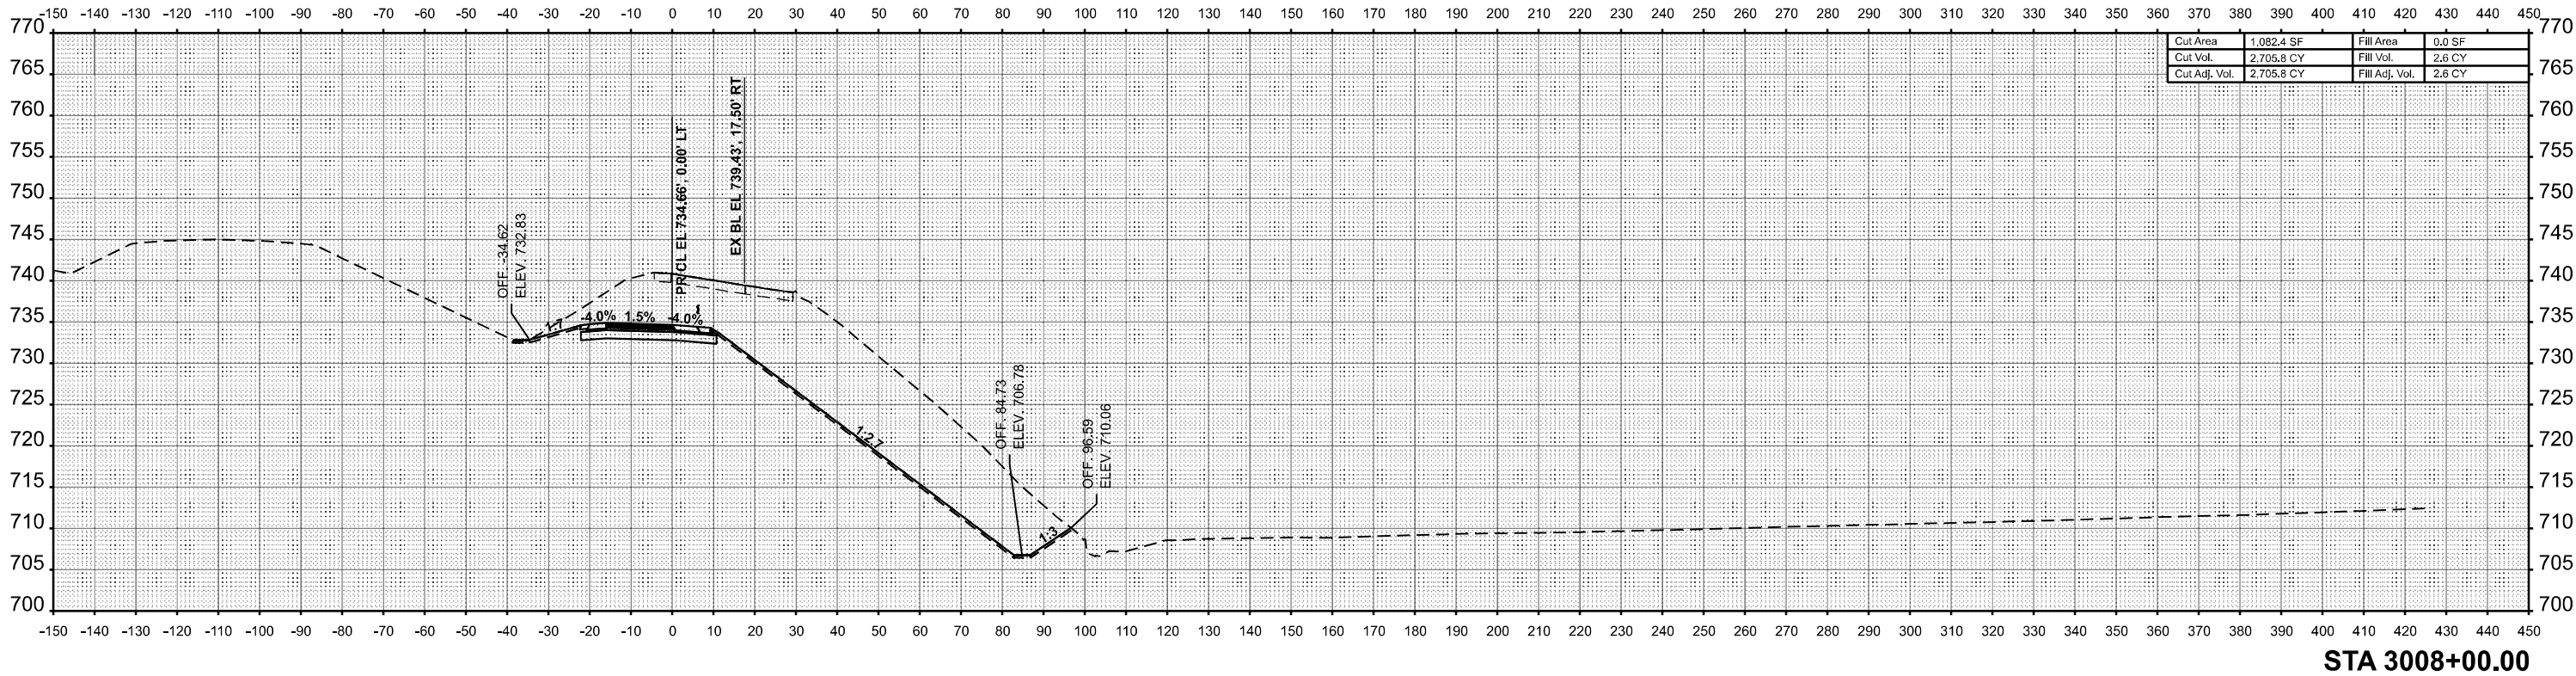

ORIGINAL	SURVEYED	BY	DATE
SURVEY	PLOTTED		
NOTE BOOK	TEMPLATE		
NO.	AREAS CHECKED		

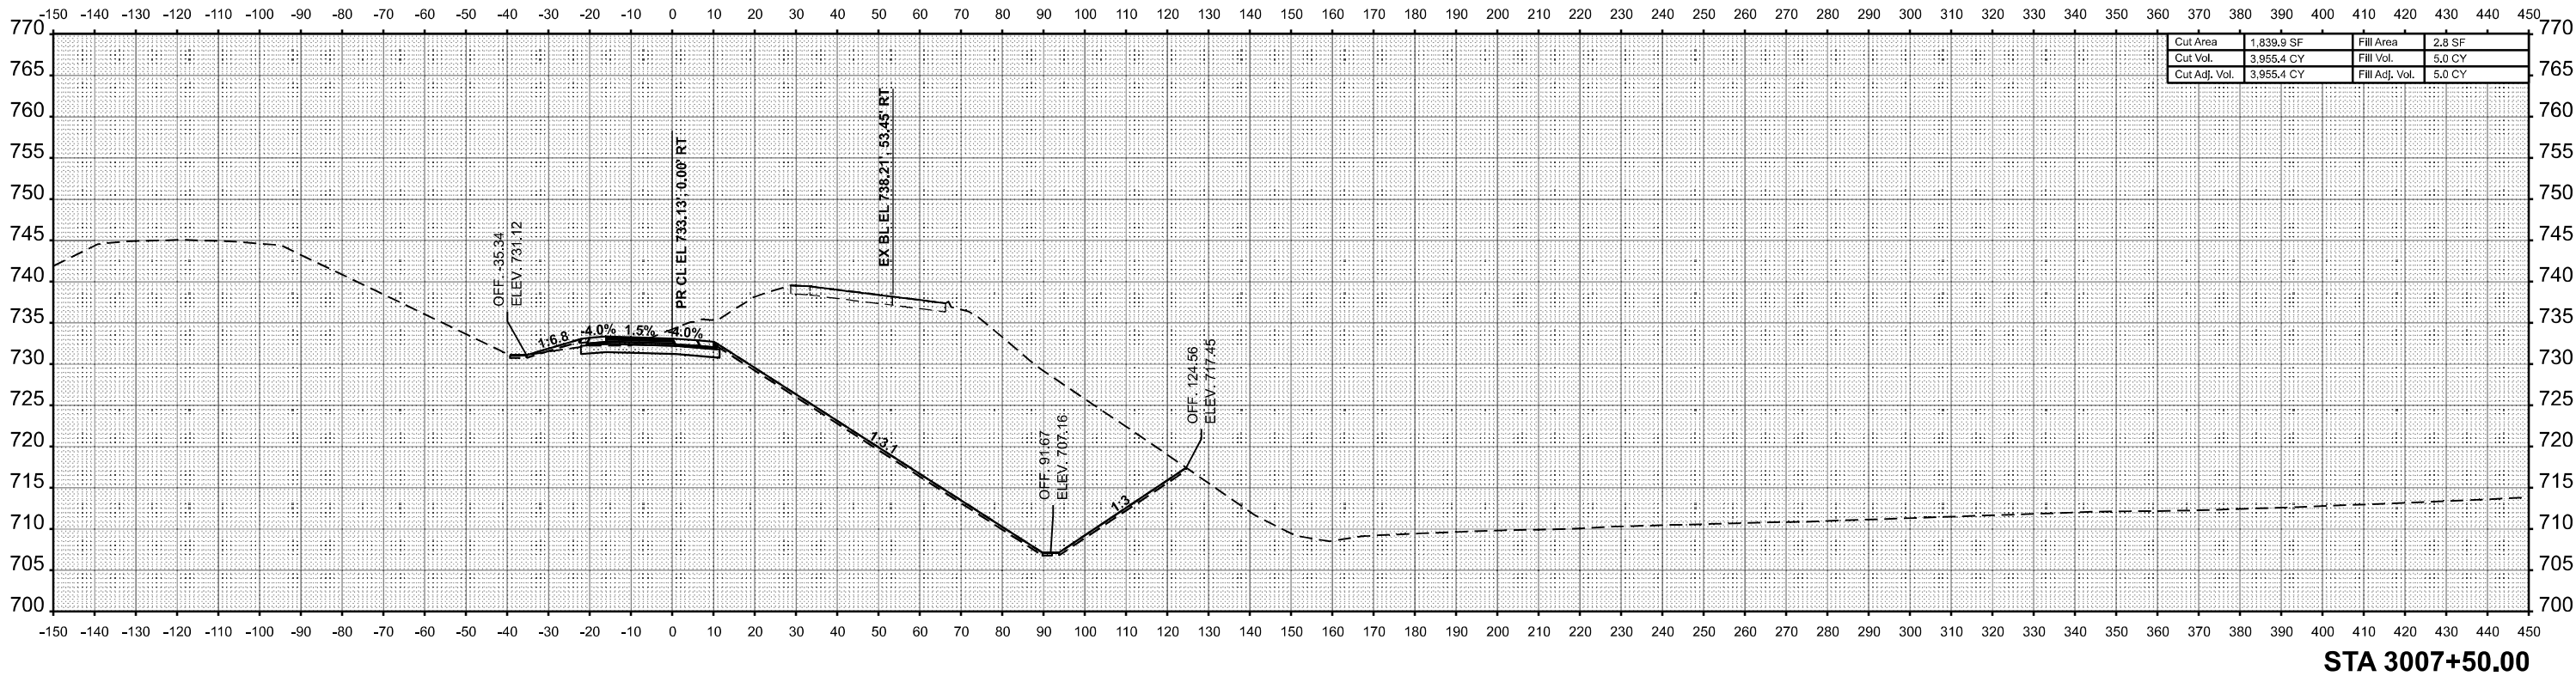

MODEL: RAMP-PR-RAMP-3007+50.00 [Sheet]
FILE NAME: C:\p\work\p\road\m\road\00352832\074435-a\Roads-CrossSections-Stage3F.dgn

USER NAME = kaleb.hirtzel	DESIGNED -	REVISED -
	DRAWN -	REVISED -
PLOT SCALE = 0.16666633' / in.	CHECKED -	REVISED -
PLOT DATE = 8/22/2024	DATE -	REVISED -


STATE OF ILLINOIS
DEPARTMENT OF TRANSPORTATION

CROSS-SECTIONS
STAGE 3F: PR RAMP B

SCALE: 1"=20' SHEET 7 OF 32 SHEETS STA. 3007+50.00 TO STA. 3008+00.00


F.A.I RTE.	SECTION	COUNTY	TOTAL SHEETS	SHEET NO.
57	(15-22HB-4)BR (15-22)R	COLES	1086	1061
CONTRACT NO. 74435				
ILLINOIS		FED. AID PROJECT		

FINAL SURVEY	NO.	SURVEYED PLOTTED TEMPLATE AREAS CHECKED	BY	DATE

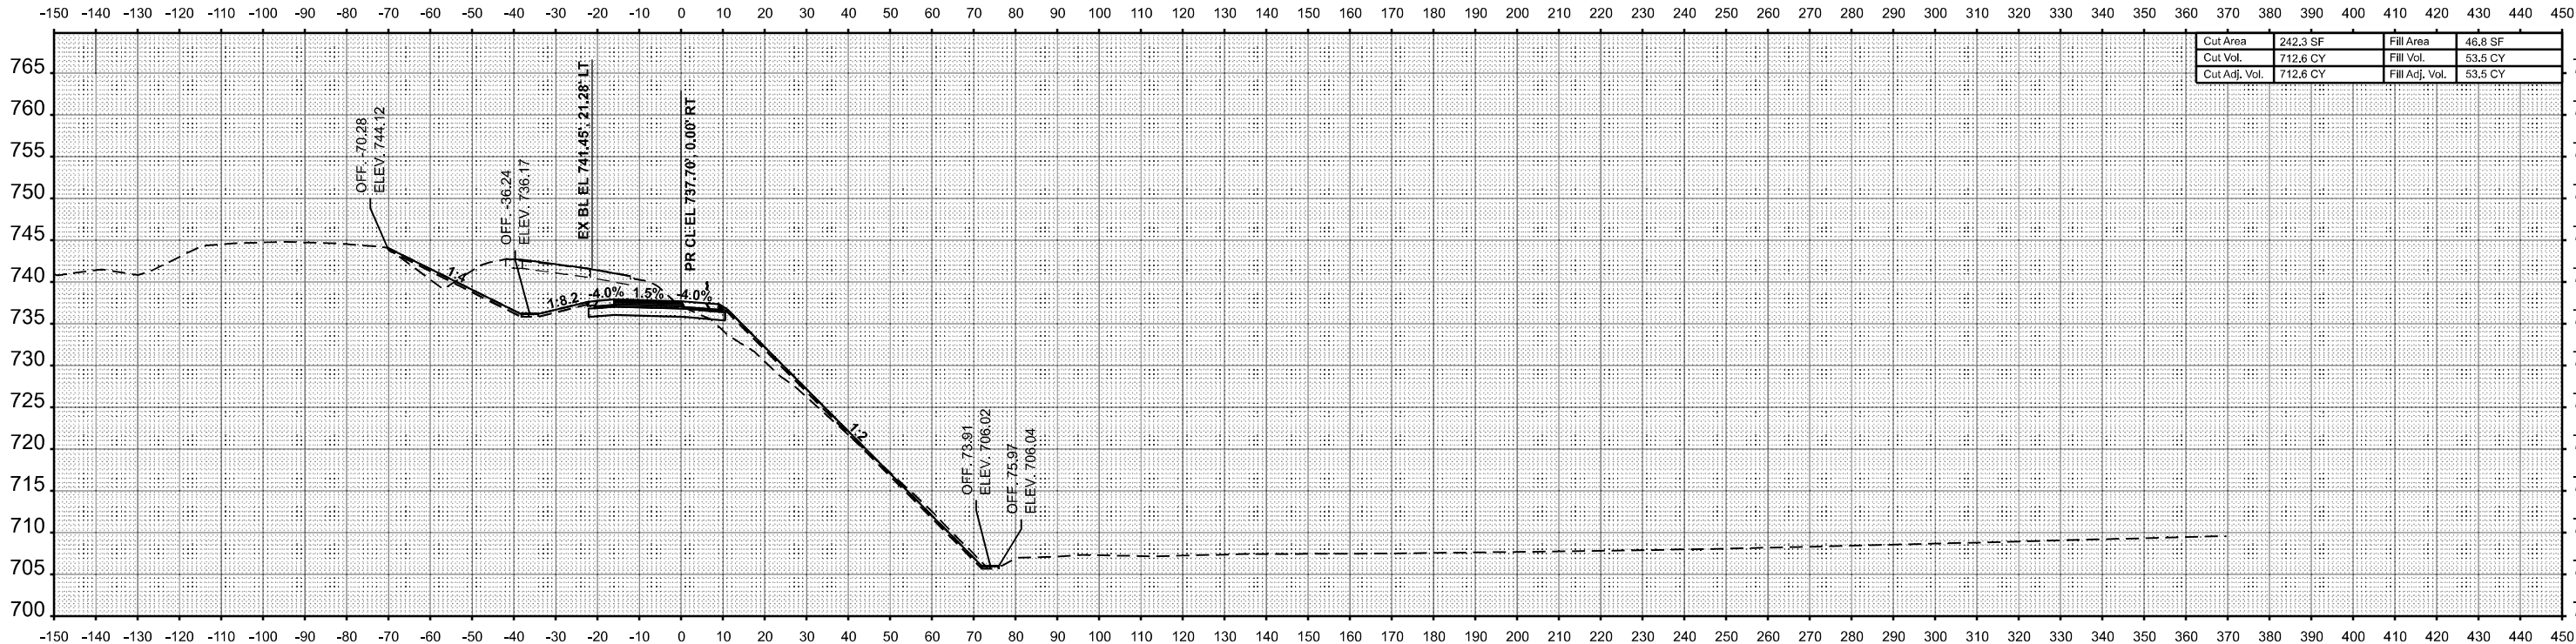

STA 3009+00.00

ORIGINAL SURVEY	NO.	SURVEYED PLOTTED TEMPLATE AREAS CHECKED	BY	DATE

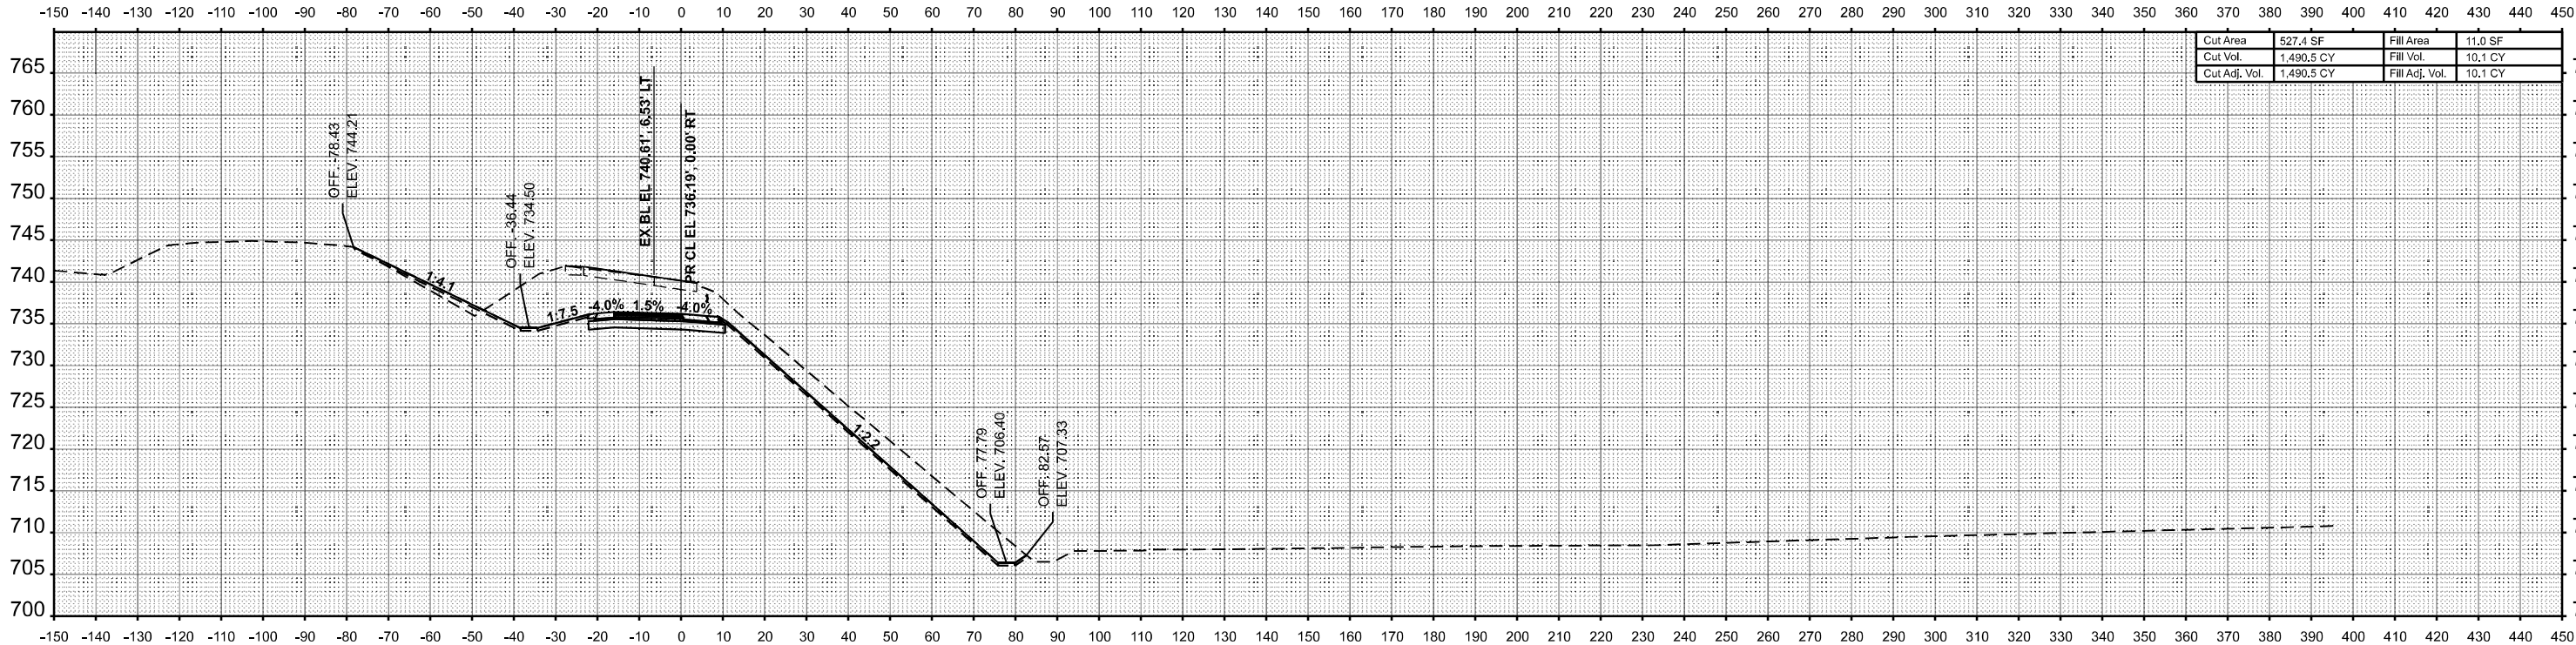

STA 3008+50.00

MODEL: RAMPB-RAMPB-3008+50.00 [Sheet]
FILE NAME: C:\p\work\p\road\m\road\085282\0774435-a\Road-Cross-Sections-Stage3F.dgn

USER NAME = kaleb.hirtzel	DESIGNED -	REVISED -
	DRAWN -	REVISED -
PLOT SCALE = 0.16666633' / in.	CHECKED -	REVISED -
PLOT DATE = 8/22/2024	DATE -	REVISED -

STATE OF ILLINOIS
DEPARTMENT OF TRANSPORTATION

CROSS-SECTIONS
STAGE 3F: PR RAMP B



SCALE: 1"=20' SHEET 8 OF 32 SHEETS STA. 3008+50.00 TO STA. 3009+00.00

F.A.I RTE.	SECTION	COUNTY	TOTAL SHEETS	SHEET NO.
57	(15-22HB-4)BR (15-22)R	COLES	1066	1062
CONTRACT NO. 74435				
ILLINOIS		FED. AID PROJECT		

FINAL SURVEY	SURVEYED PLOTTED TEMPLATE AREAS CHECKED	BY	DATE
NO.	NO.	NO.	NO.

ORIGINAL SURVEY	SURVEYED PLOTTED TEMPLATE AREAS CHECKED	BY	DATE
NO.	NO.	NO.	NO.

MODEL: RAMP-PR-RAMP-3009+50.00 (Sheet)
FILE NAME: C:\p\work\p\road\m\road\003232\074435-a\Roads-Cross-Sections-Stage3F.dgn

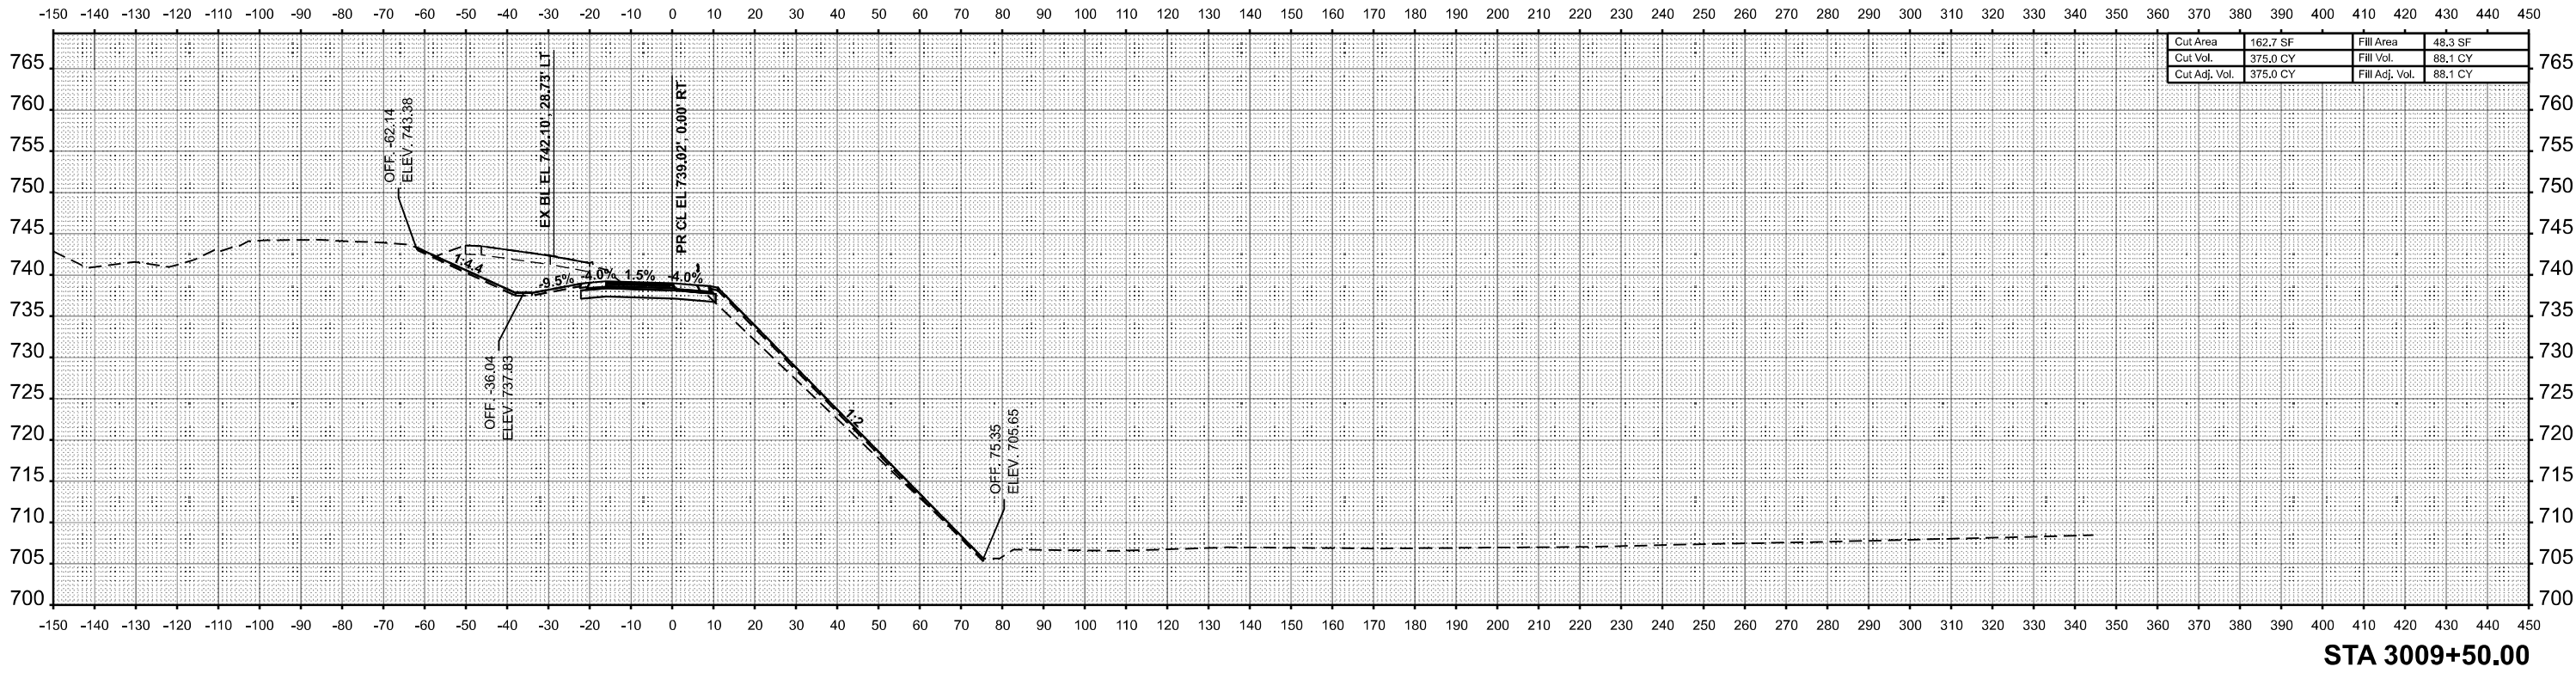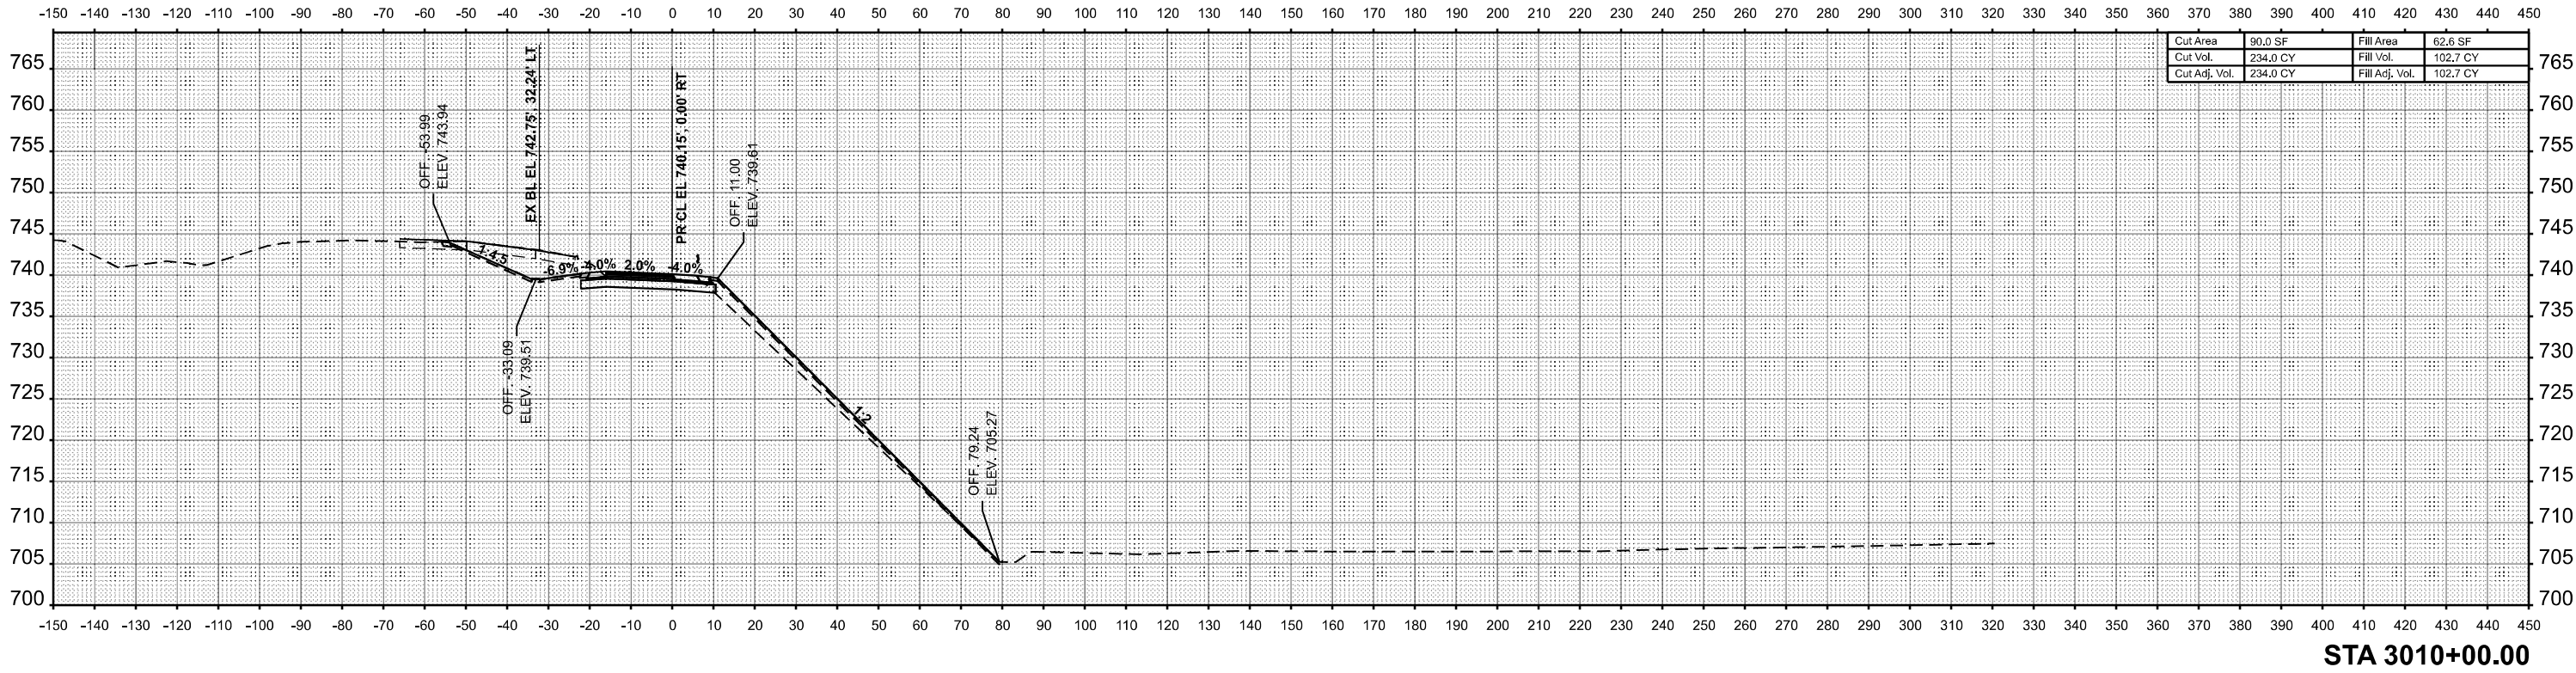

USER NAME = kaleb.hirtzel	DESIGNED -	REVISED -
PLOT SCALE = 0.16666633' / in.	DRAWN -	REVISED -
PLOT DATE = 8/22/2024	CHECKED -	REVISED -
	DATE -	REVISED -

STATE OF ILLINOIS
DEPARTMENT OF TRANSPORTATION

CROSS-SECTIONS
STAGE 3F: PR RAMP B


SCALE: 1"=20' SHEET 9 OF 32 SHEETS STA. 3009+50.00 TO STA. 3010+00.00

F.A.I RTE.	SECTION	COUNTY	TOTAL SHEETS	SHEET NO.
57	(15-22HB-4)BR (15-22)R	COLES	1066	1063
CONTRACT NO. 74435				
ILLINOIS FED. AID PROJECT				

FINAL SURVEY	NO.	SURVEYED PLOTTED TEMPLATE AREAS AREAS CHECKED	BY	DATE

ORIGINAL SURVEY	NO.	SURVEYED PLOTTED TEMPLATE AREAS AREAS CHECKED	BY	DATE

MODEL: RAMPBPNB06 - 3010+50.00 [Sheet]
FILE NAME: C:\p\work\pnb\m12\m12\032822\074435-3\Roads-CrossSections-Stage3F.dgn

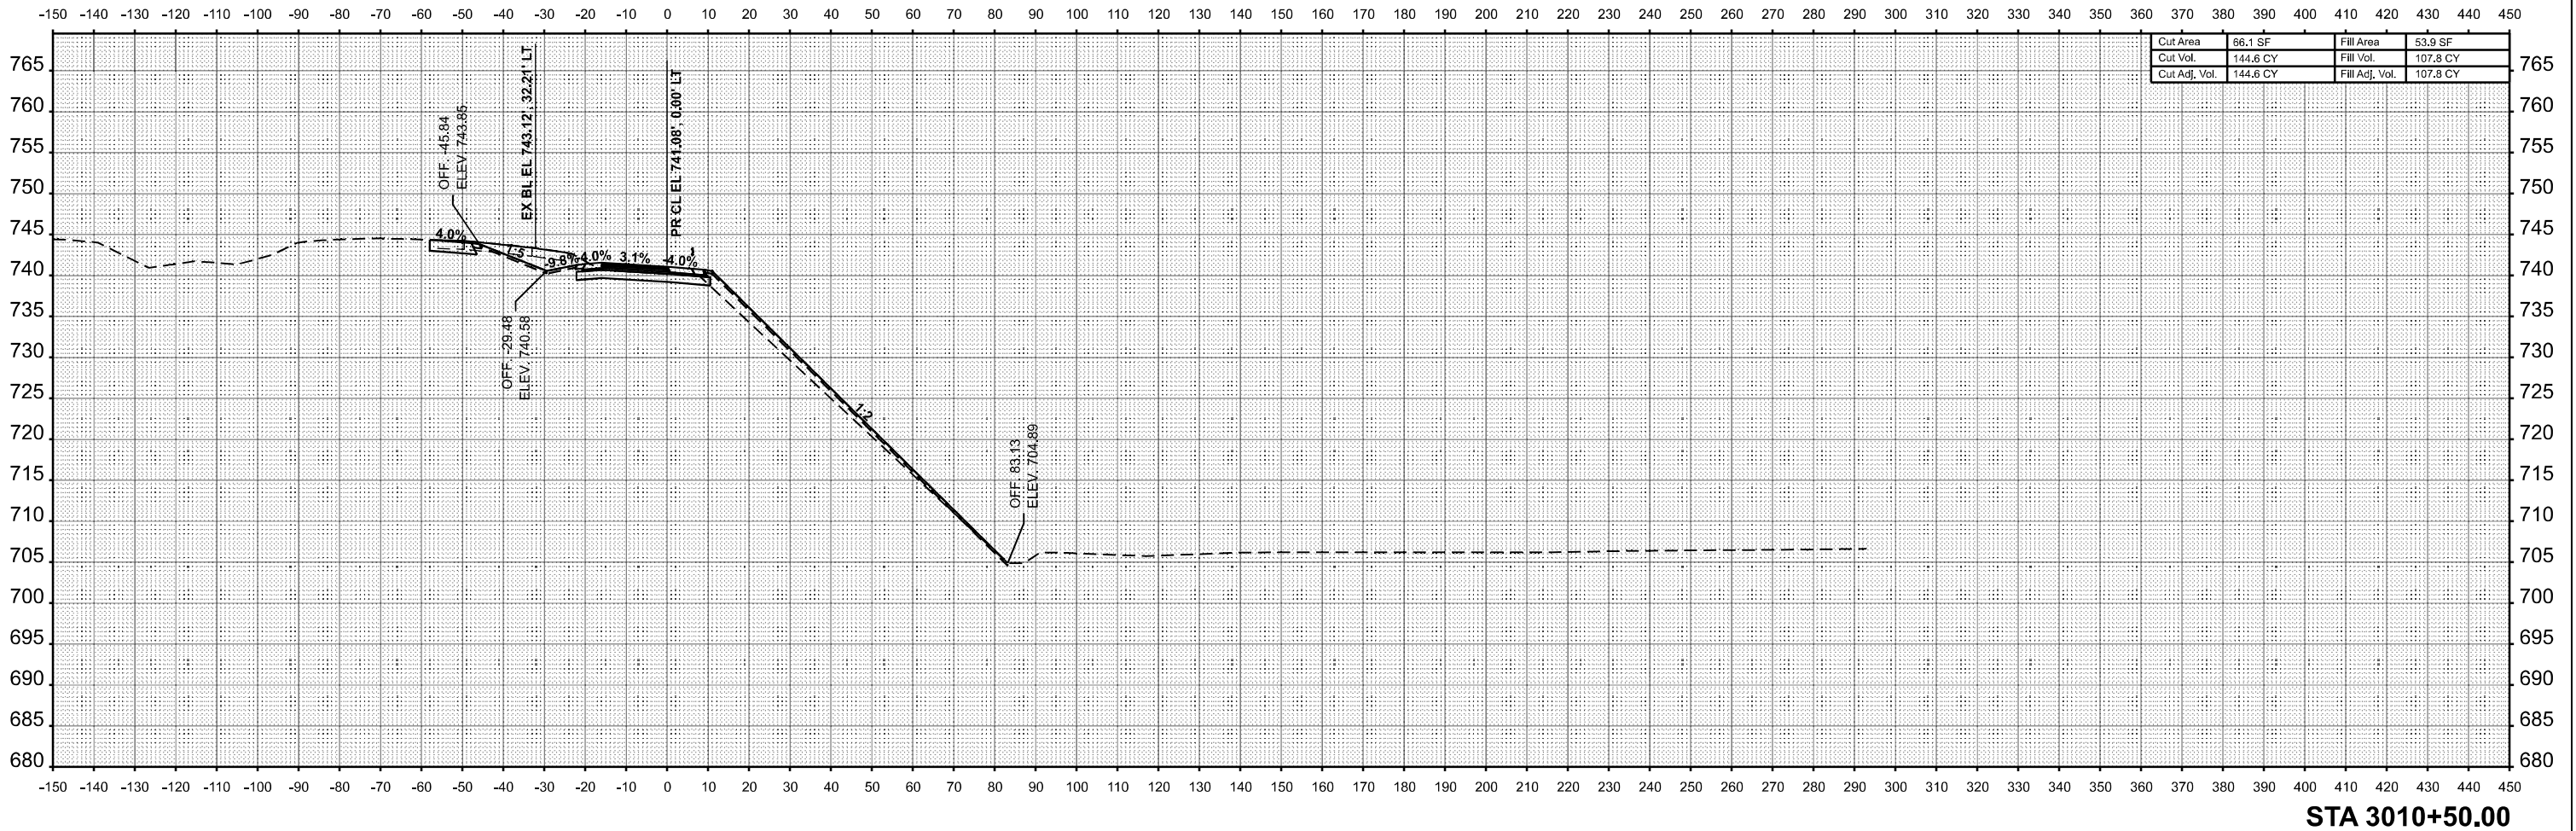

MODEL: RAMPBPNB06 - 3010+50.00 [Sheet] FILE NAME: C:\p\work\pnb\m12\m12\032822\074435-3\Roads-CrossSections-Stage3F.dgn	USER NAME = kaleb.hirtzel		DESIGNED -	REVISED -	STATE OF ILLINOIS DEPARTMENT OF TRANSPORTATION	CROSS-SECTIONS STAGE 3F: PR RAMP B				F.A.I RTE.	SECTION	COUNTY	TOTAL SHEETS	SHEET NO.
	PLOT SCALE = 0.16666633" / in.		DRAWN -	REVISED -		SCALE: 1"=20'				57	(15-22HB-4)BR (15-22)R	COLES	1086	1064
	PLOT DATE = 8/22/2024		CHECKED -	REVISED -		SHEET 10 OF 32 SHEETS				CONTRACT NO. 74435				
			DATE -	REVISED -		STA. 3010+50.00 TO STA. 3010+50.00				ILLINOIS FED. AID PROJECT				

[illegible]

MODEL: RAMPB-NBON6 - 3011+00.00 [Sheet]



STA 3011+00.00

STATE OF ILLINOIS
DEPARTMENT OF TRANSPORTATION


SCALE: 1"=20'	SHEET 11	OF 32	SHEETS	STA. 3011+00.00	TO STA. 3011+00.00
---------------	----------	-------	--------	-----------------	--------------------

ILLINOIS	FED. AID PROJECT
----------	------------------

FINAL SURVEY	NO.	SURVEYED PLOTTED TEMPLATE AREAS CHECKED	BY	DATE

ORIGINAL SURVEY	NO.	SURVEYED PLOTTED TEMPLATE AREAS CHECKED	BY	DATE

MODEL: RAMPBAND06 - 3011+50.00 (Sheet)
FILE NAME: C:\p\work\p\011122\005282\077435-a\Roads-CrossSections-Stage3F.dgn

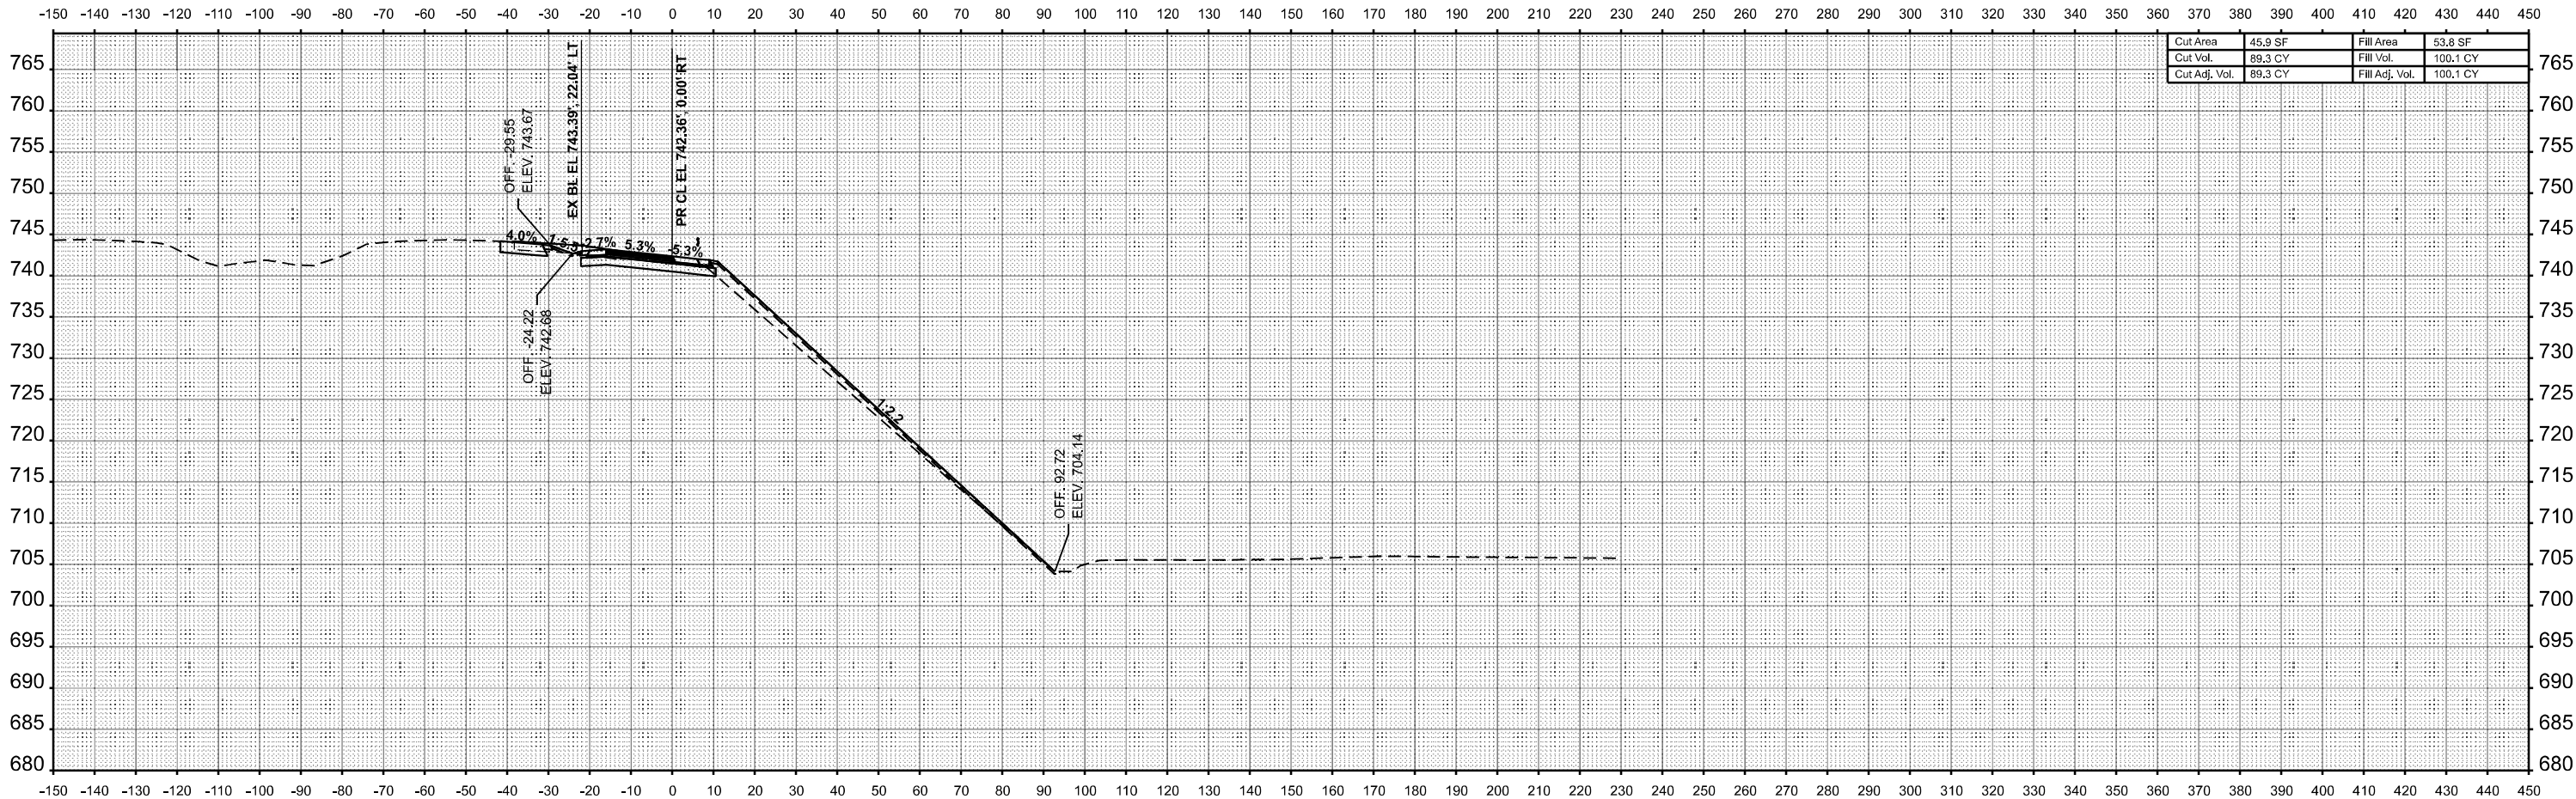

Cut Area	45.9 SF	Fill Area	53.8 SF
Cut Vol.	89.3 CY	Fill Vol.	100.1 CY
Cut Adj. Vol.	89.3 CY	Fill Adj. Vol.	100.1 CY

STA 3011+50.00

USER NAME	= kaleb.hirtzel	DESIGNED	-	REVISED	-
PLOT SCALE	= 0.16666633' / in.	DRAWN	-	REVISED	-
PLOT DATE	= 8/22/2024	CHECKED	-	REVISED	-
		DATE	-	REVISED	-

STATE OF ILLINOIS
DEPARTMENT OF TRANSPORTATION

CROSS-SECTIONS
STAGE 3F: PR RAMP B


SCALE: 1"=20' SHEET 12 OF 32 SHEETS STA. 3011+50.00 TO STA. 3011+50.00

F.A.I RTE.	SECTION	COUNTY	TOTAL SHEETS	SHEET NO.
57	(15-22HB-4)BR (15-22)R	COLES	1086	1066
CONTRACT NO. 74435				
ILLINOIS FED. AID PROJECT				

FINAL SURVEY	NO.	SURVEYED PLOTTED TEMPLATE AREAS CHECKED	BY	DATE

ORIGINAL SURVEY	NO.	SURVEYED PLOTTED TEMPLATE AREAS CHECKED	BY	DATE

MODEL: RAMPBPNB06 - 3012+00.00 [Sheet]
FILE NAME: C:\p\work\pnb\in\z\24\003232\074435-a\Reas-CrossSections-Stage3F.dgn

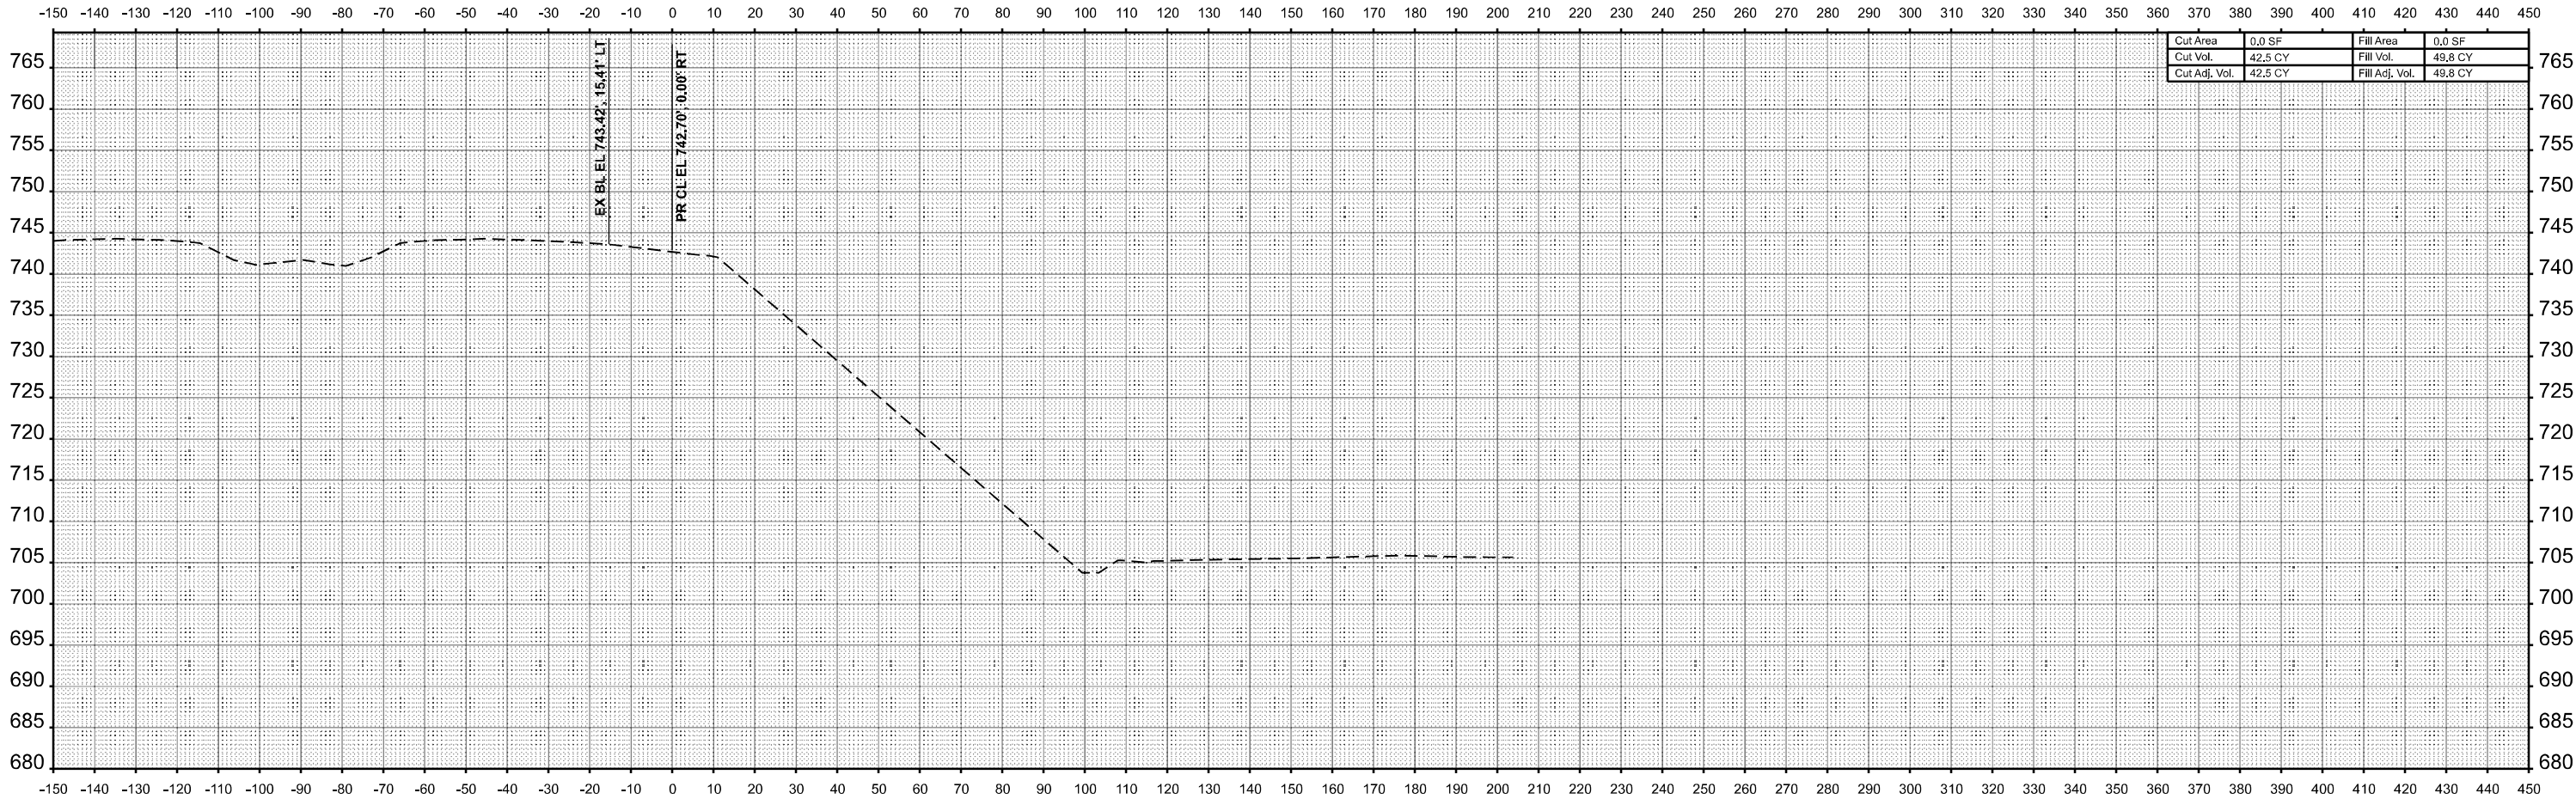

STA 3012+00.00

USER NAME	= kaleb.hirtzel	DESIGNED	-
		DRAWN	-
PLOT SCALE	= 0.16666633' / in.	CHECKED	-
PLOT DATE	= 8/22/2024	DATE	-

REVISED	-
REVISED	-
REVISED	-
REVISED	-

STATE OF ILLINOIS
DEPARTMENT OF TRANSPORTATION


CROSS-SECTIONS
STAGE 3F: PR RAMP B

SCALE: 1"=20' SHEET 13 OF 32 SHEETS STA. 3012+00.00 TO STA. 3012+00.00

F.A.I RTE.	SECTION	COUNTY	TOTAL SHEETS	SHEET NO.
57	(15-22HB-4)BR (15-22)R	COLES	1086	1067
CONTRACT NO. 74435				
		ILLINOIS	FED. AID PROJECT	


ORIGINAL SURVEY	SURVEYED _____	BY	DATE
	PLOTTED _____		
NOTE BOOK	TEMPLATE _____		
	AREAS _____		
NO. _____	AREAS CHECKED _____		

FILE NAME: c:\pw_work\pwwork\hirtzel\ld0852852\ld774435-sheets-CrossSections-Stage3F.dgn

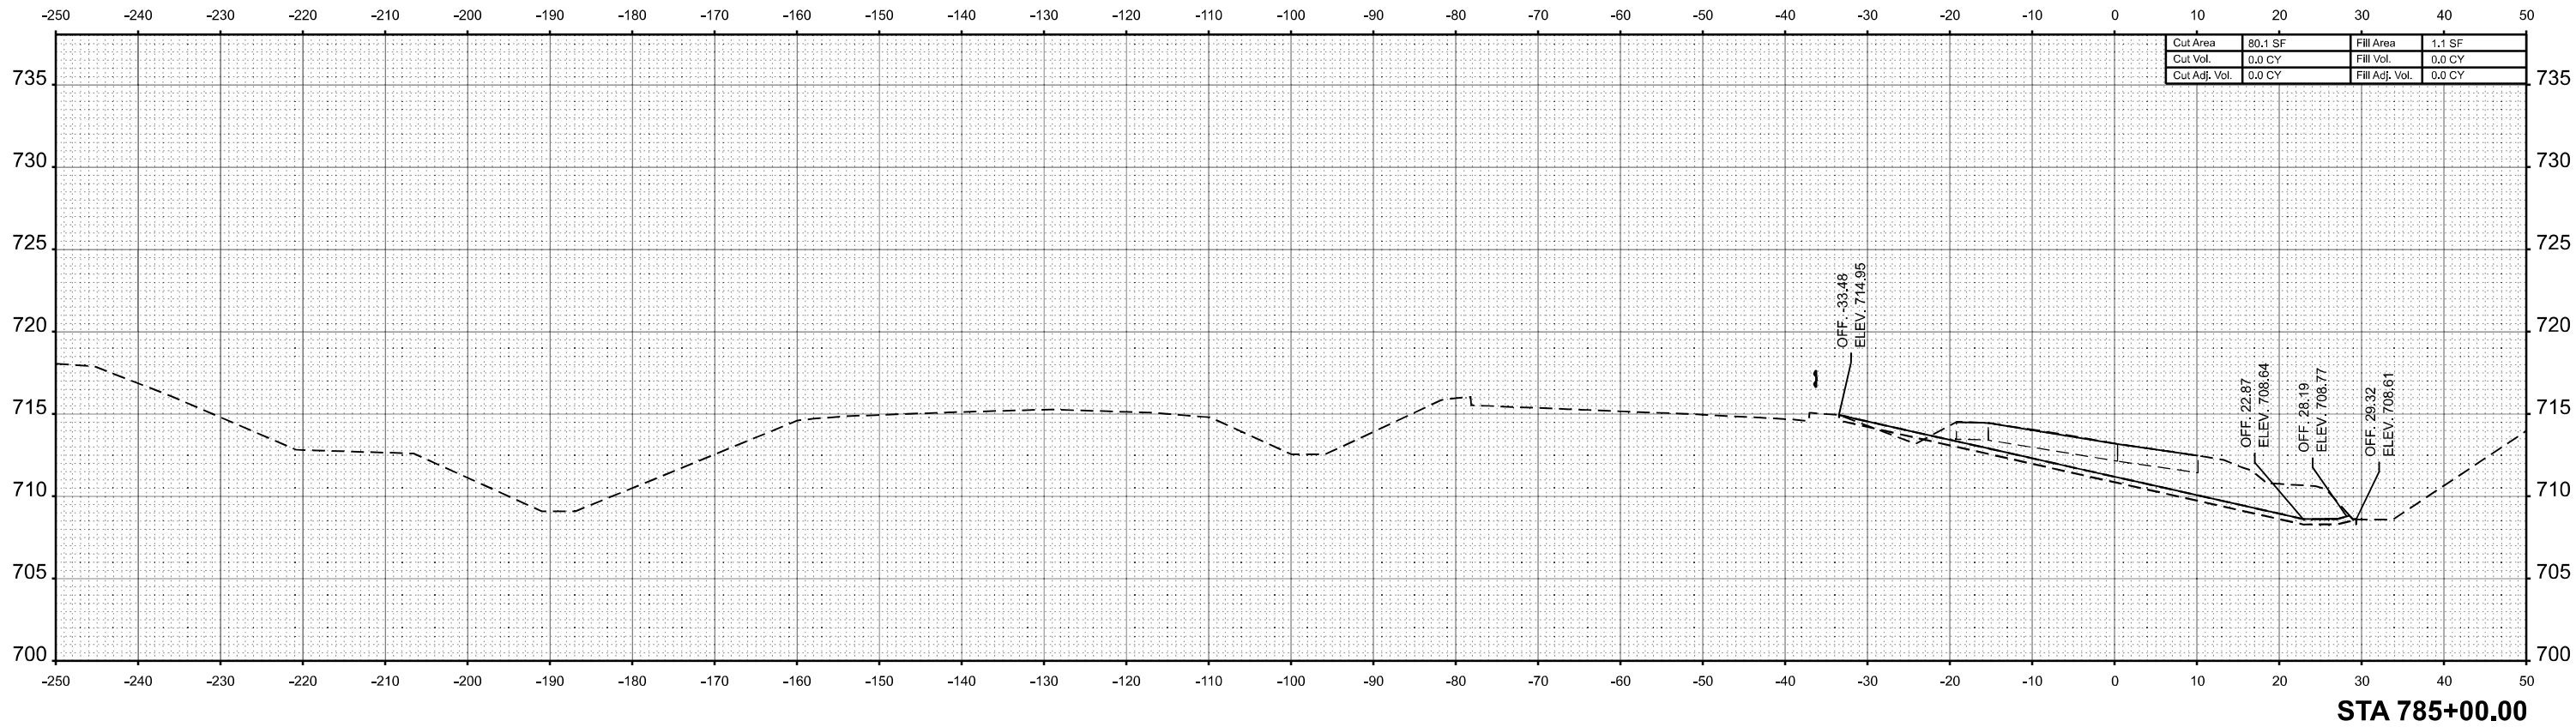


F.A.I RTE.	SECTION	COUNTY	TOTAL SHEETS	SHEET NO.
57	(15-22HB-4)BR (15-22)R	COLES	1086	1068
		CONTRACT NO. 74435		
ILLINOIS		FED. AID PROJECT		

FINAL SURVEY	BY		DATE
	SURVEYED _____		
	PLOTTED _____		
	TEMPLATE _____		
NOTE BOOK	AREAS _____		
	AREAS CHECKED _____		
NO. _____			

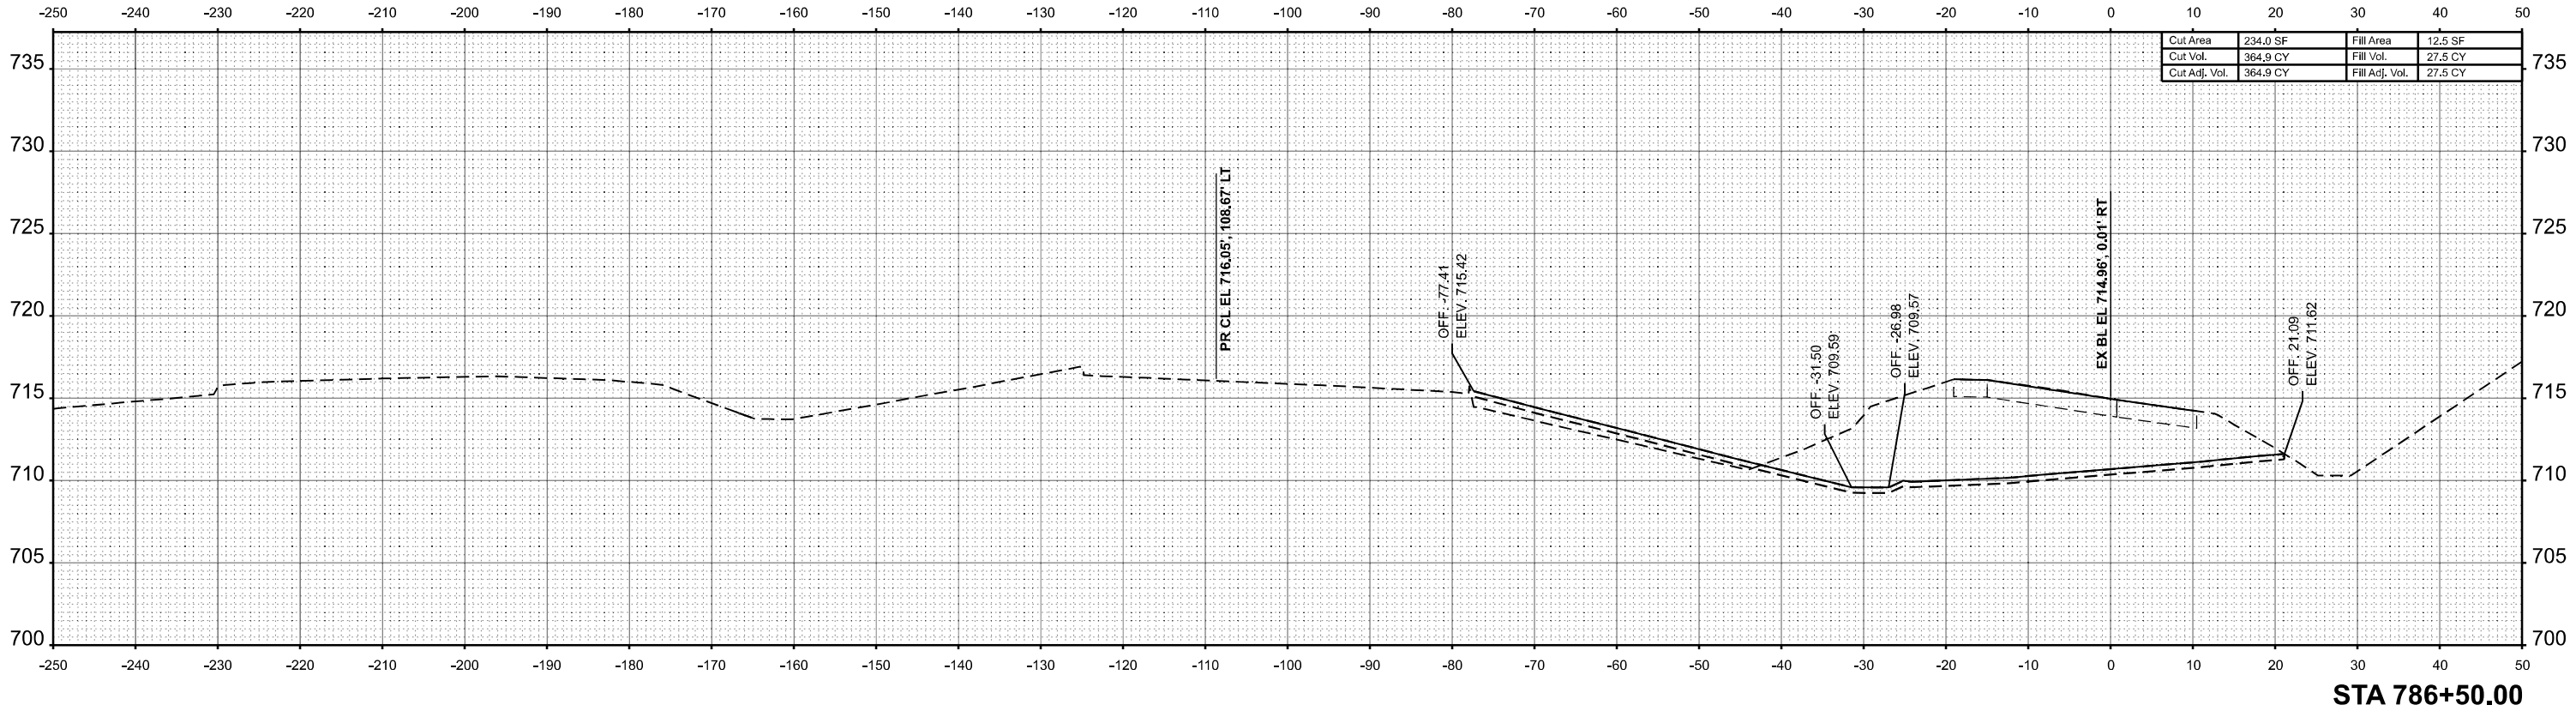

ORIGINAL SURVEY	SURVEYED _____		BY _____	DATE _____
	PLOTTED _____			
	TEMPLATE _____			
	AREAS _____			
NOTE BOOK	AREAS CHECKED _____			
	NO. _____			

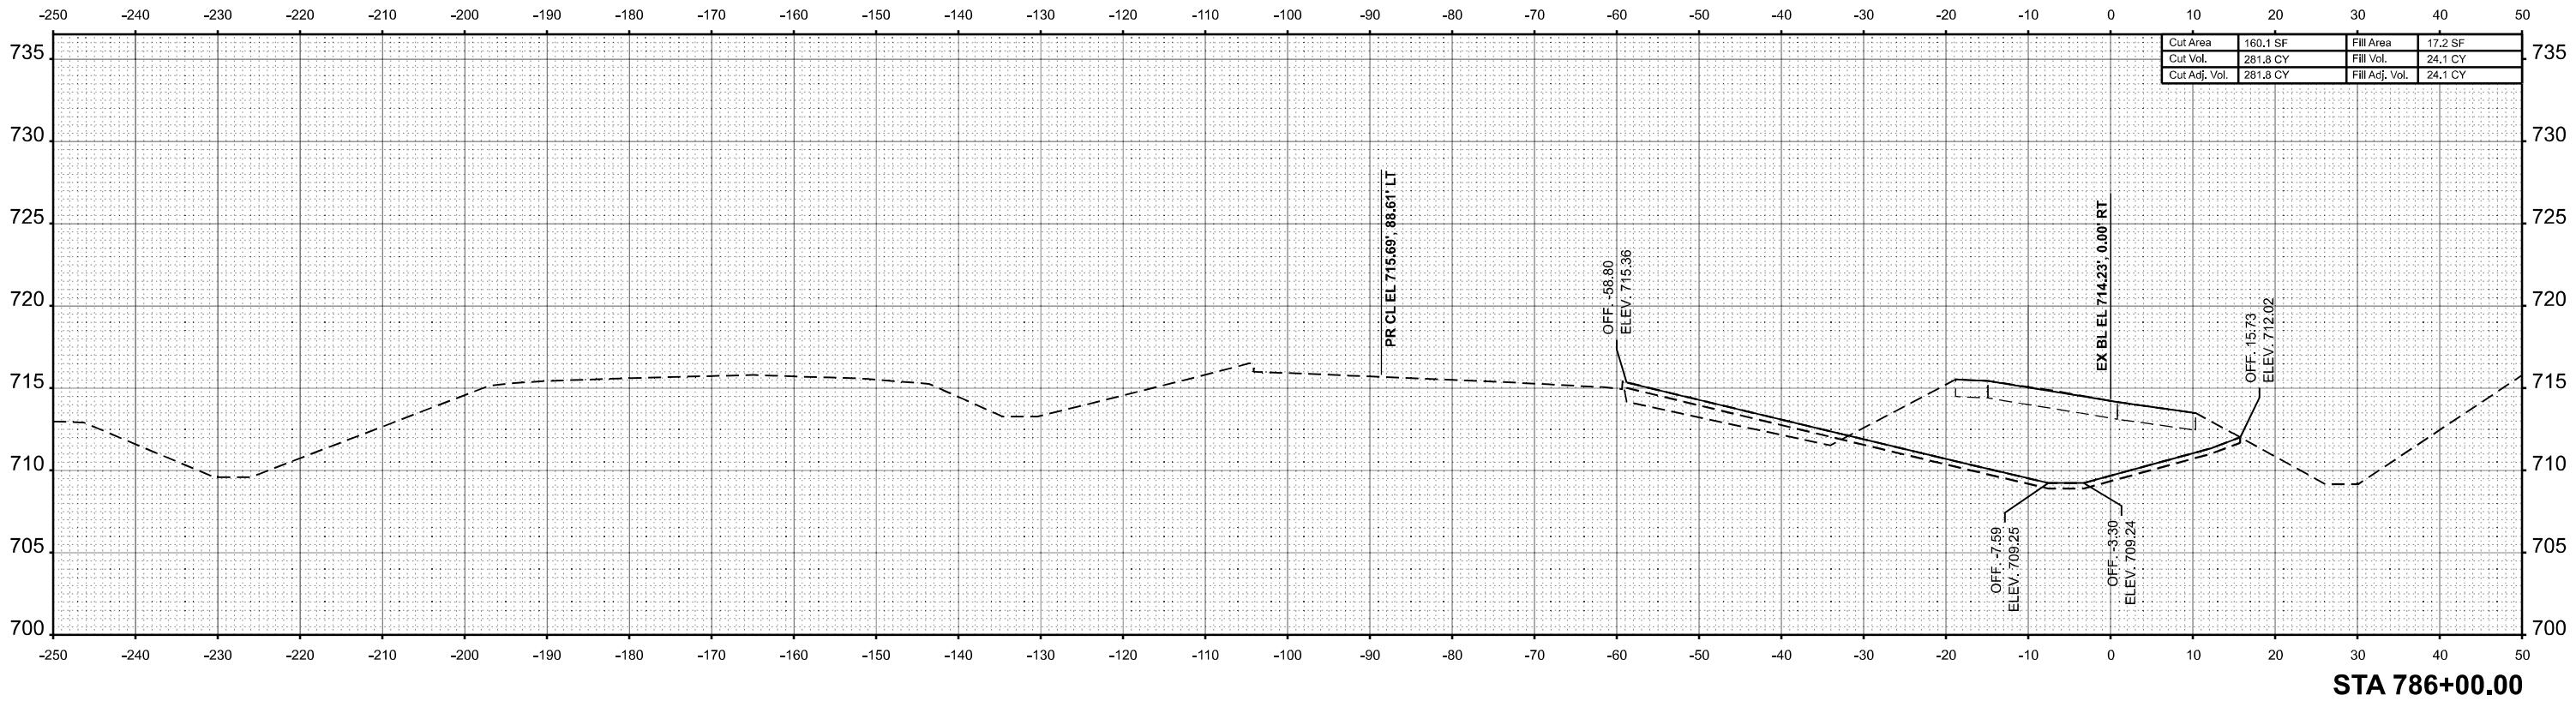

MODEL: RAMP_H_786+00.00 [Sheet]
FILE NAME: C:\p\work\pwwork\m\z\z\m\40852852\74435-3\Heads-CrossSections-Stage3F.dgn

USER NAME = kaleb.hirtzel	DESIGNED -	REVISED -
	DRAWN -	REVISED -
PLOT SCALE = 0.16666633' / in.	CHECKED -	REVISED -
PLOT DATE = 8/22/2024	DATE -	REVISED -

STATE OF ILLINOIS
DEPARTMENT OF TRANSPORTATION

CROSS-SECTIONS
STAGE 3F: EX RAMP H


SCALE: 1"=10' SHEET 15 OF 32 SHEETS STA. 786+00.00 TO STA. 786+50.00

F.A.I RTE.	SECTION	COUNTY	TOTAL SHEETS	SHEET NO.
57	(15-22HB-4)BR (15-22)R	COLES	1086	1069
CONTRACT NO. 74435				
ILLINOIS FED.AID PROJECT				


FINAL SURVEY	NO.	SURVEYED PLOTTED TEMPLATE AREAS CHECKED	BY	DATE

ORIGINAL SURVEY	NO.	SURVEYED PLOTTED TEMPLATE AREAS CHECKED	BY	DATE

MODEL: RAMP_H_787+00.00 [Sheet]
FILE NAME: C:\p\work\pwwork\m12\m12\0652852\74435-3\Ex-Ramp-Cross-Sections-Stage3F.dgn

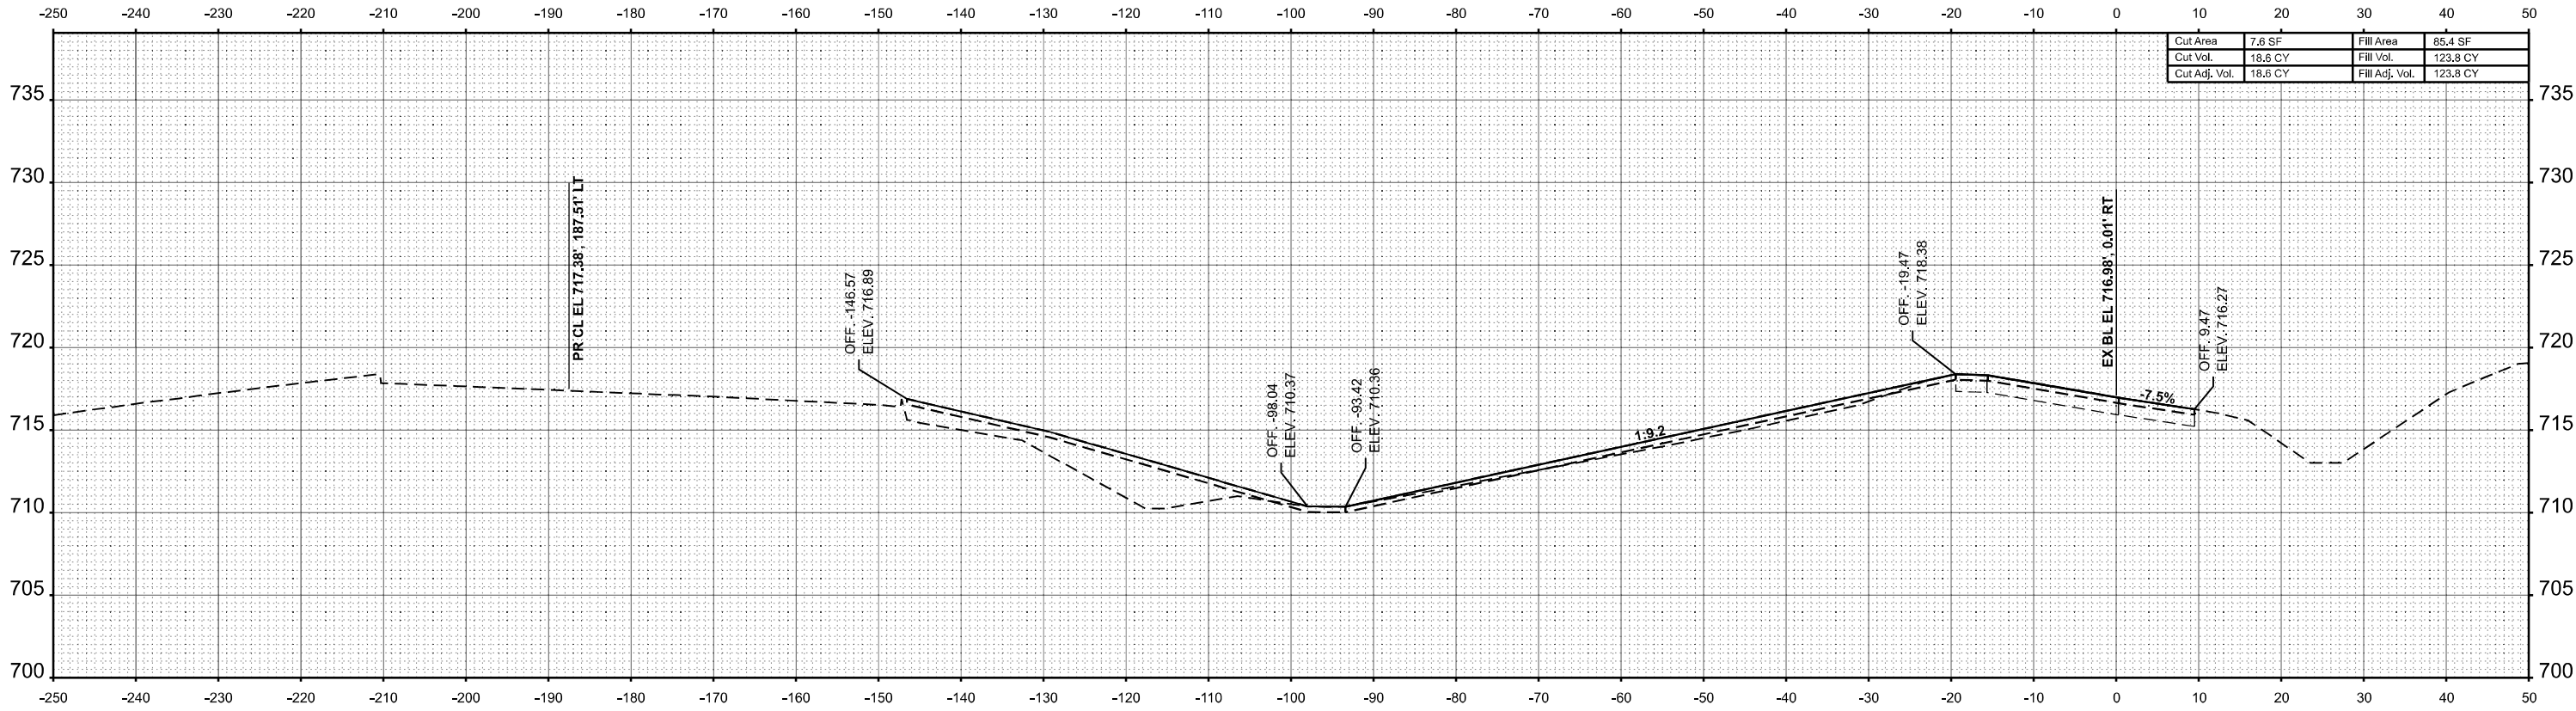

STA 787+50.00

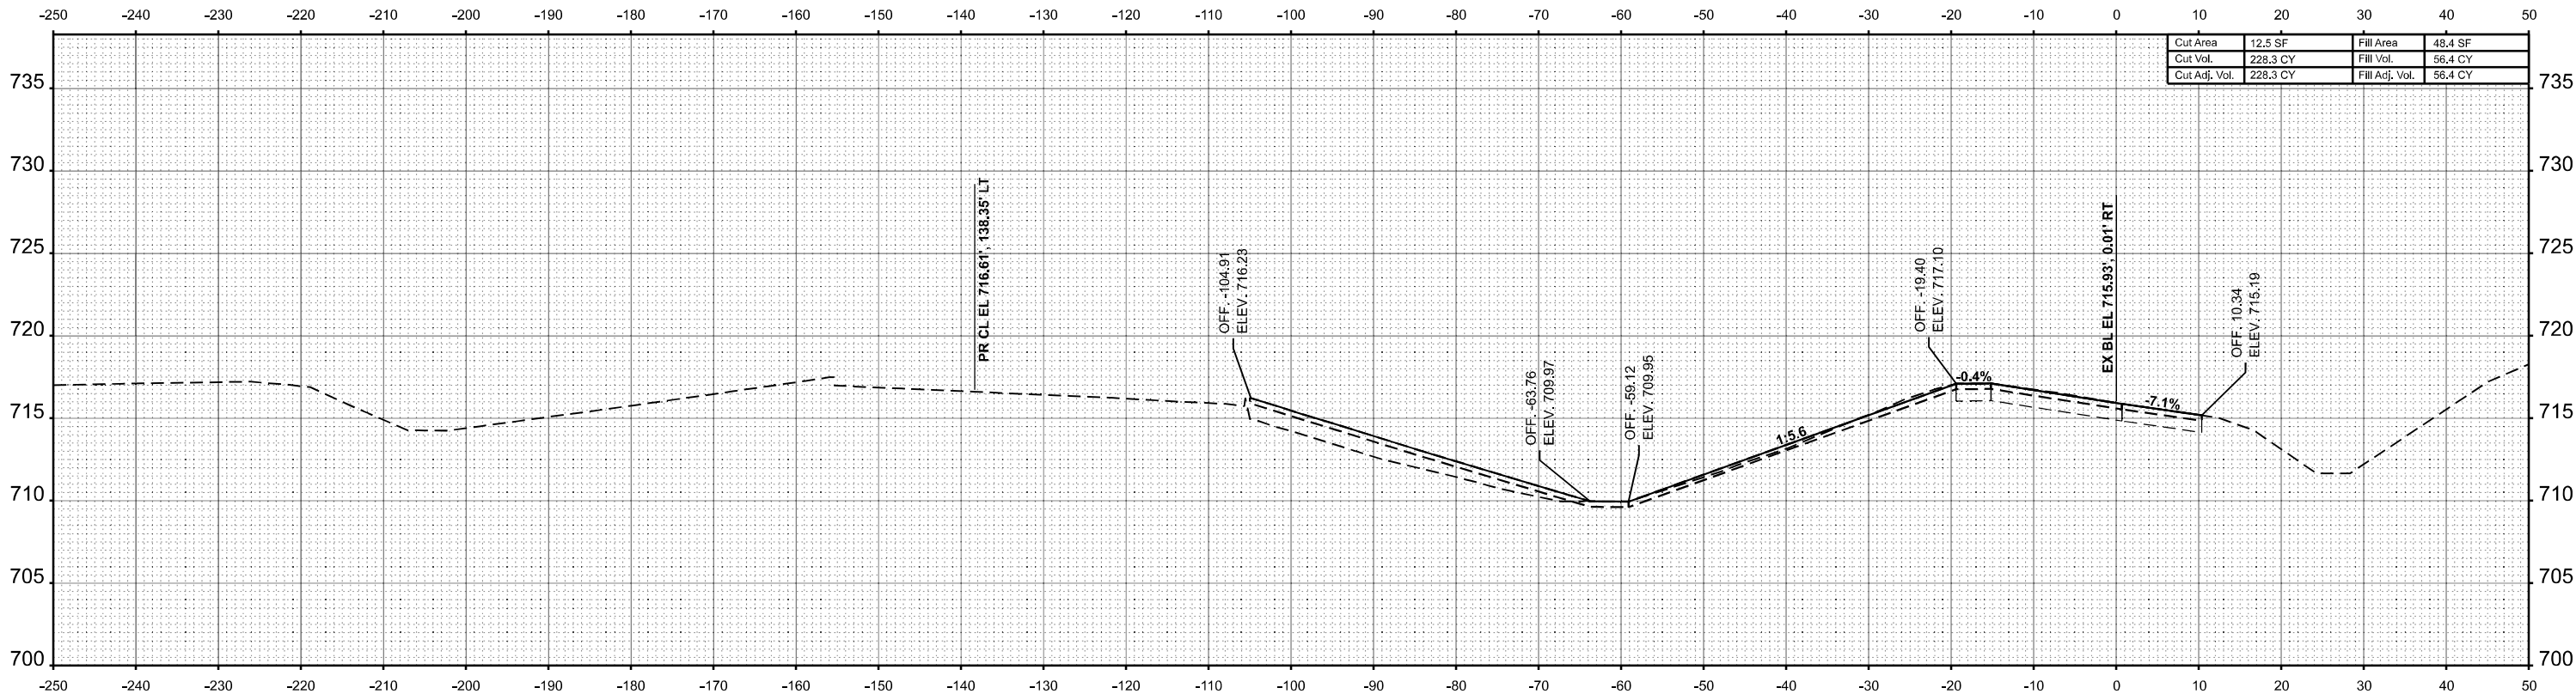

STA 787+00.00

USER NAME = kaleb.hirtzel	DESIGNED -	REVISED -
	DRAWN -	REVISED -
PLOT SCALE = 0.16666633' / in.	CHECKED -	REVISED -
PLOT DATE = 8/22/2024	DATE -	REVISED -

STATE OF ILLINOIS
DEPARTMENT OF TRANSPORTATION


CROSS-SECTIONS
STAGE 3F: EX RAMP H

SCALE: 1"=10' SHEET 16 OF 32 SHEETS STA. 787+00.00 TO STA. 787+50.00

F.A.I RTE.	SECTION	COUNTY	TOTAL SHEETS	SHEET NO.
57	(15-22HB-4)BR (15-22)R	COLES	1086	1070
CONTRACT NO. 74435				
ILLINOIS				FED. AID PROJECT

ORIGINAL SURVEY				BY		DATE
	SURVEYED					
	PLOTTED					
	TEMPERATURE					
	AREAS					
	AREAS CHECKED					
NO.						

MODEL: RAMP_H - 788+00.00 [Sheet]
FILE NAME: c:\pw_work\pwidot\hirtzelk

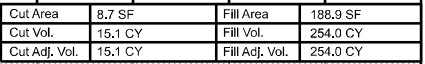

STATE OF ILLINOIS
DEPARTMENT OF TRANSPORTATION

CROSS-SECTIONS

STAGE 3F: EX RAMP H


STA 788+00.00

FINAL	SURVEYED	BY	DATE
SURVEY	PLOTTED		
NOTE BOOK	TEMPLATE		
NO.	AREAS CHECKED		


ORIGINAL	SURVEYED	BY	DATE
SURVEY	PLOTTED		
NOTE BOOK	TEMPLATE		
NO.	AREAS CHECKED		

MODEL: RAMP_H_788+50.00 [Sheet]


FILE NAME: C:\p\work\road\m12\m12\0852852\077435-3\Ex-Ramps-CrossSections-Stage3F.dgn

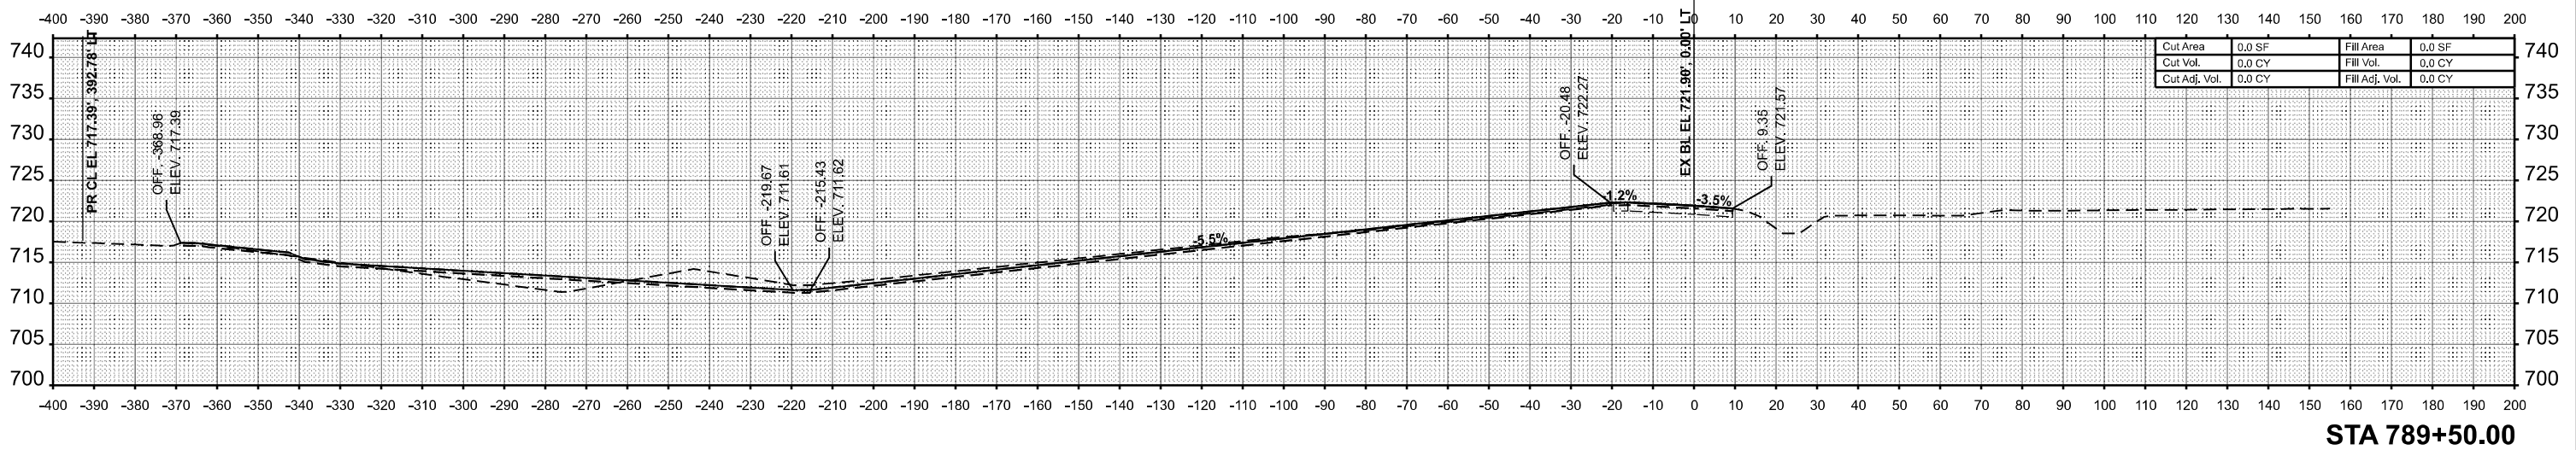

STA 789+50.00

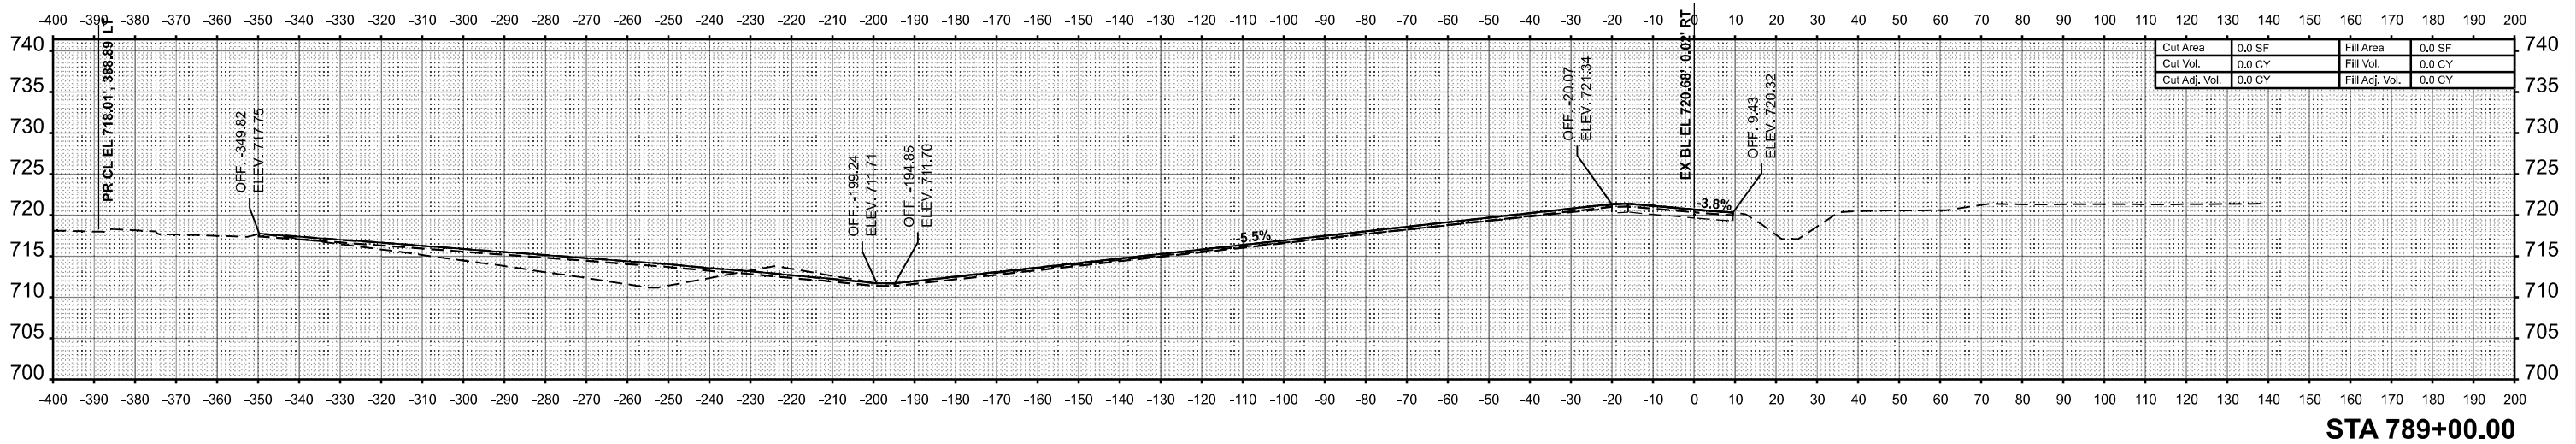

STA 789+00.00

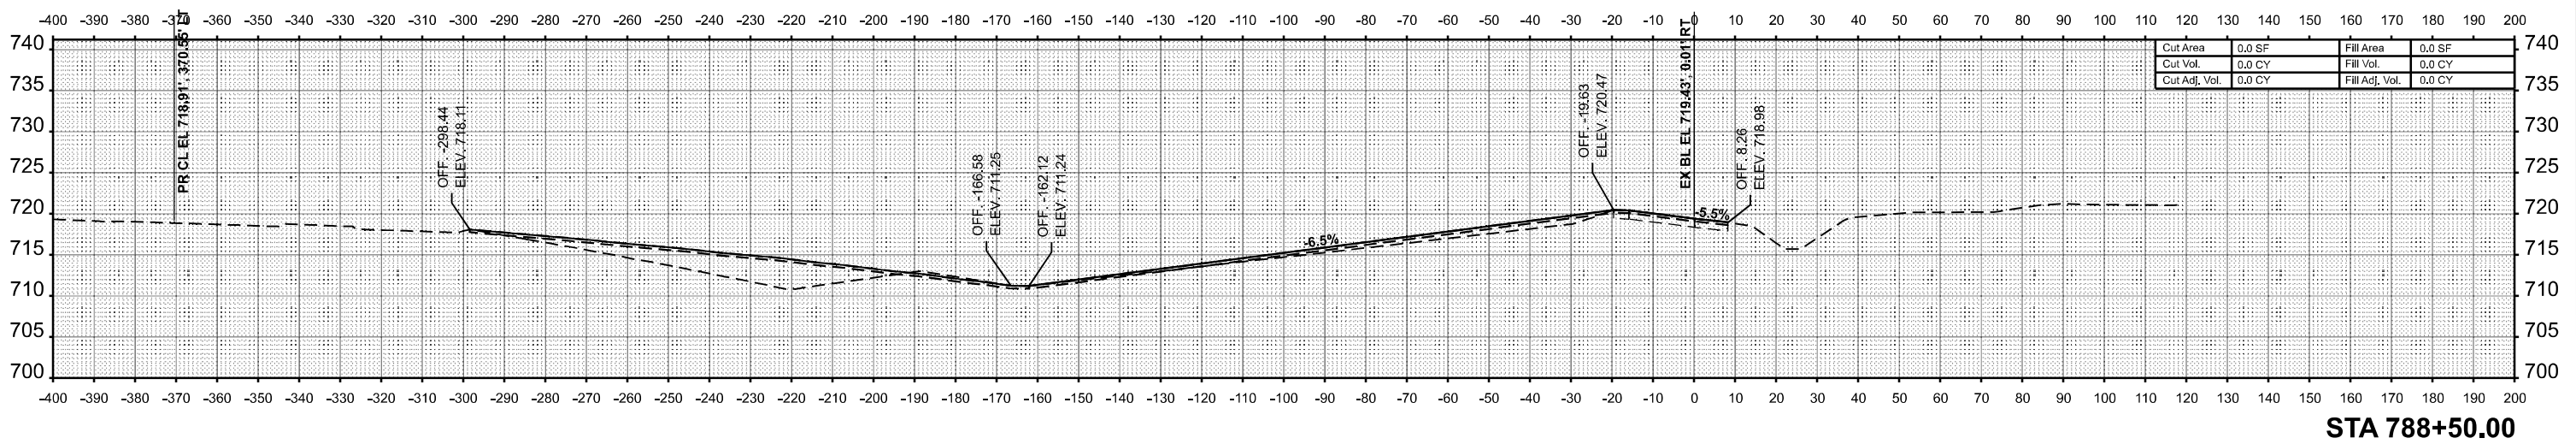

STA 788+50.00

USER NAME = kaleb.hirtzel	DESIGNED -	REVISED -
	DRAWN -	REVISED -
PLOT SCALE = 0.16666633' / in.	CHECKED -	REVISED -
PLOT DATE = 8/22/2024	DATE -	REVISED -

STATE OF ILLINOIS
DEPARTMENT OF TRANSPORTATION

CROSS-SECTIONS
STAGE 3F: EX RAMP H



SCALE: 1"=20' SHEET 18 OF 32 SHEETS STA. 788+50.00 TO STA. 789+50.00

F.A.I RTE.	SECTION	COUNTY	TOTAL SHEETS	SHEET NO.
57	(15-22HB-4)BR (15-22)R	COLES	1086	1072
CONTRACT NO. 74435				
ILLINOIS FED. AID PROJECT				

FINAL SURVEY NOTE BOOK NO.	SURVEYED PLOTTED TEMPLATE AREAS AREAS CHECKED	BY	DATE

ORIGINAL SURVEY NOTE BOOK NO.	SURVEYED PLOTTED TEMPLATE AREAS AREAS CHECKED	BY	DATE

MODEL: RAMP_H_790+00.00-1 [Sheet]
FILE NAME: C:\p\work\p\roadm\roadm\082822\74435-3\Roads-CrossSections-Stage3F.dgn

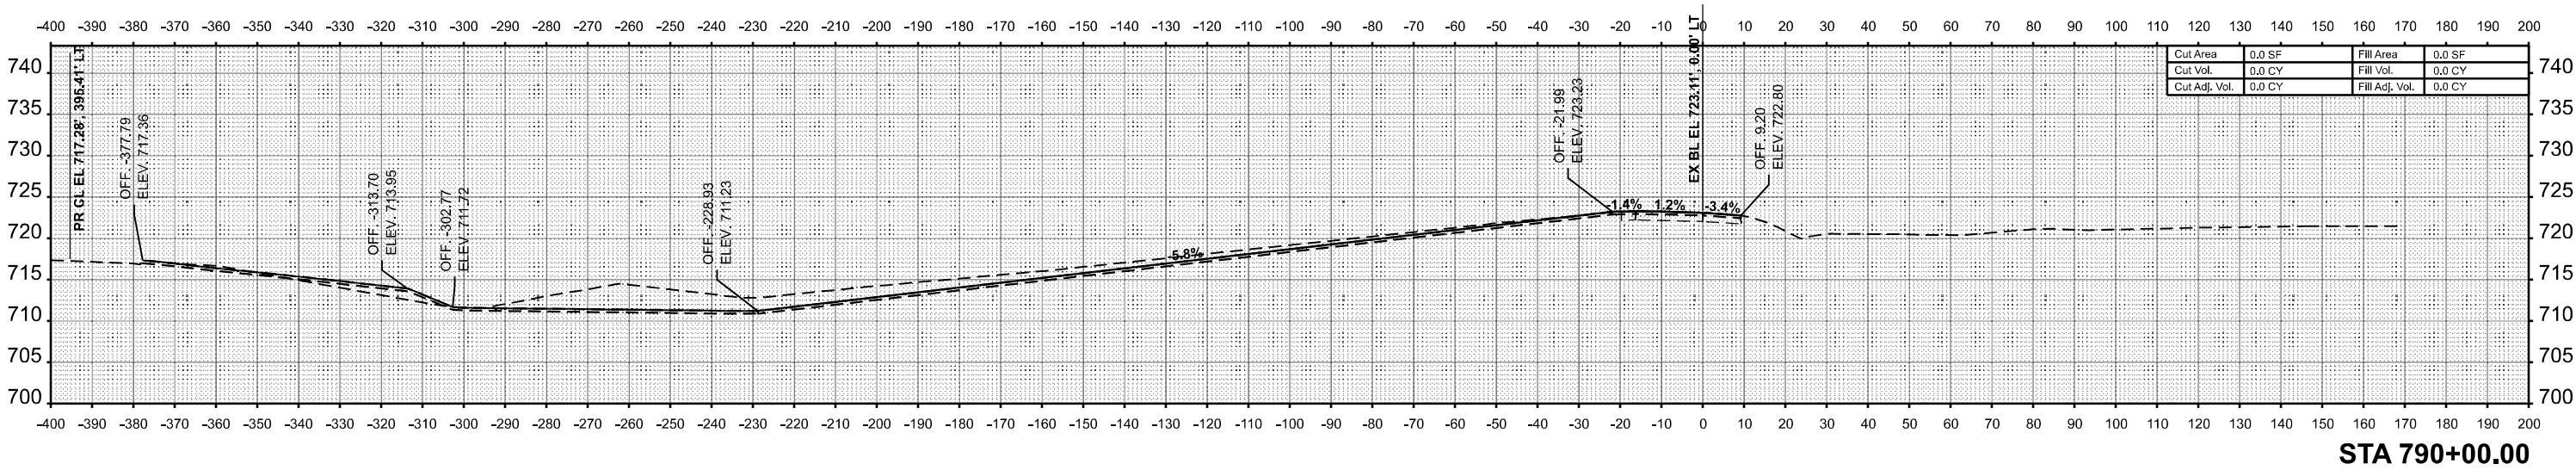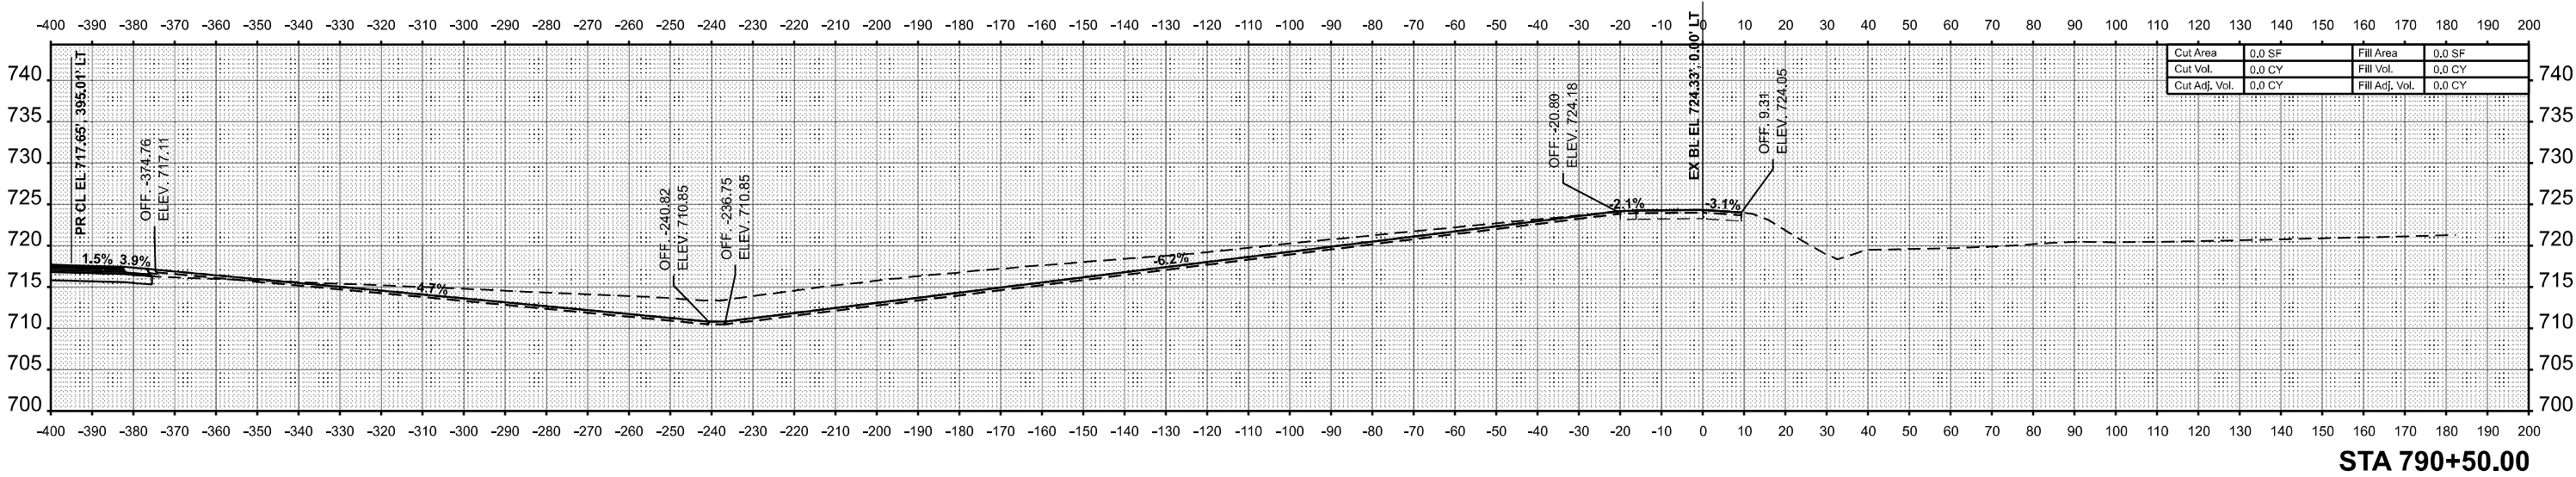

USER NAME = kaleb.hirtzel	DESIGNED -	REVISED -
PLOT SCALE = 0.16666633' / in.	DRAWN -	REVISED -
PLOT DATE = 8/22/2024	CHECKED -	REVISED -
	DATE -	REVISED -

STATE OF ILLINOIS
DEPARTMENT OF TRANSPORTATION


CROSS-SECTIONS
STAGE 3F: EX RAMP H

SCALE: 1"=20' SHEET 19 OF 32 SHEETS STA. 790+00.00 TO STA. 790+50.00

F.A.I RTE.	SECTION	COUNTY	TOTAL SHEETS	SHEET NO.
57	(15-22HB-4)BR (15-22)R	COLES	1086	1073
CONTRACT NO. 74435				
ILLINOIS FED. AID PROJECT				

ORIGINAL SURVEY	SURVEYED _____	BY _____	DATE _____
	PLOTTED _____		
	TEMPLATE _____		
	AREAS _____		
NO. _____	AREAS CHECKED _____		

MODEL: WB IL 16 - 126+00.00 [Sheet]
FILE NAME: c:\pw_work\pwidth\hirtzelk

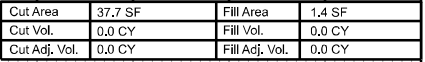

STA 126+00.00

**STATE OF ILLINOIS
DEPARTMENT OF TRANSPORTATION**

SCALE: 1"=10'	SHEET 20	OF 32	SHEETS	STA. 126+00.00	TO STA. 126+00.00
---------------	----------	-------	--------	----------------	-------------------

CROSS-SECTIONS


STAGE 3F: WB 16

	CONTRACT NO. 74435
--	--------------------

FINAL SURVEY NOTE BOOK NO.	SURVEYED PLOTTED TEMPLATE AREAS AREAS CHECKED	BY	DATE

ORIGINAL SURVEY NOTE BOOK NO.	SURVEYED PLOTTED TEMPLATE AREAS AREAS CHECKED	BY	DATE

MODEL: WB IL 16 - 126+50.00 (Sheet)
FILE NAME: C:\p\work\pwwd\m126\126+50.00-16-Cross-Sections-Stage3F.dgn

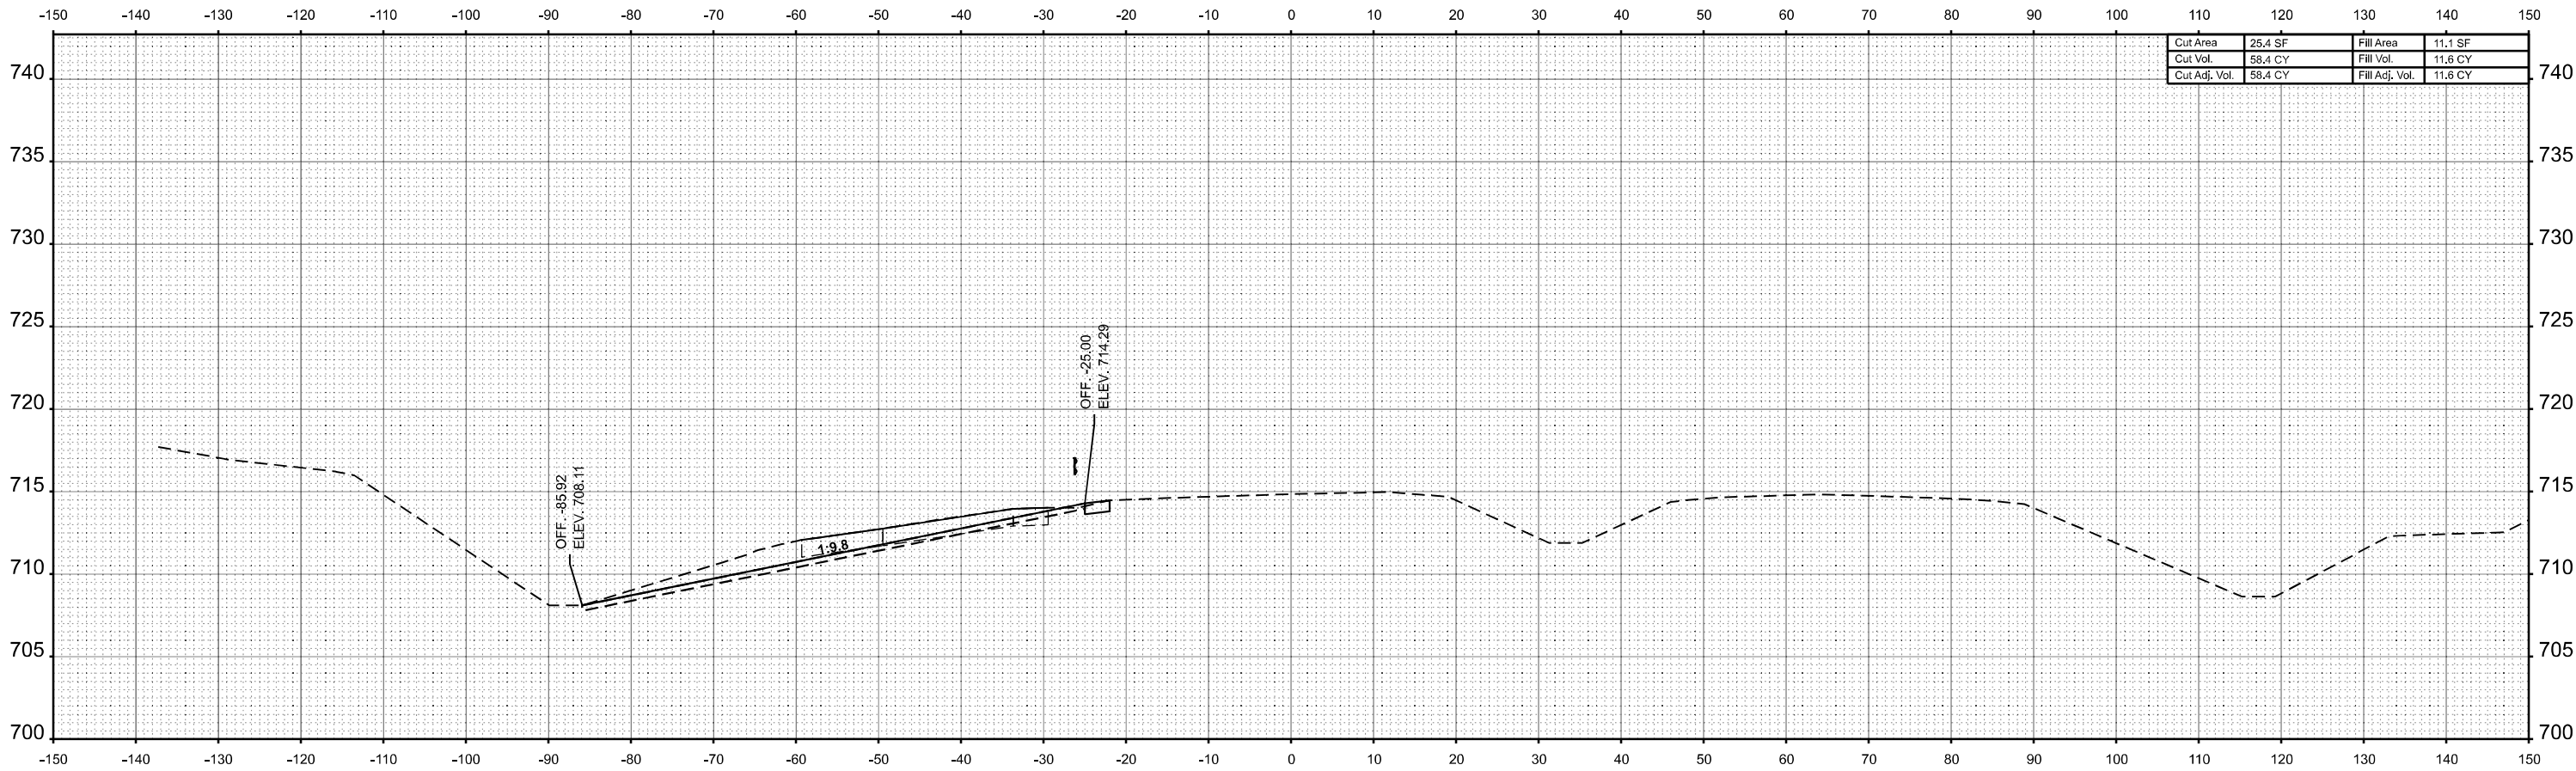

Cut Area	25.4 SF	Fill Area	11.1 SF
Cut Vol.	58.4 CY	Fill Vol.	11.6 CY
Cut Adj. Vol.	58.4 CY	Fill Adj. Vol.	11.6 CY

STA 126+50.00

USER NAME = kaleb.hirtzel	DESIGNED -	REVISED -
	DRAWN -	REVISED -
PLOT SCALE = 0.16666633' / in.	CHECKED -	REVISED -
PLOT DATE = 8/23/2024	DATE -	REVISED -

STATE OF ILLINOIS
DEPARTMENT OF TRANSPORTATION

CROSS-SECTIONS
STAGE 3F: WB 16


SCALE: 1"=10' SHEET 21 OF 32 SHEETS STA. 126+50.00 TO STA. 126+50.00

F.A.I RTE.	SECTION	COUNTY	TOTAL SHEETS	SHEET NO.
57	(15-22HB-4)BR (15-22)R	COLES	1086	1075
CONTRACT NO. 74435				
ILLINOIS FED. AID PROJECT				

FINAL SURVEY	NO.	SURVEYED PLOTTED TEMPLATE AREAS CHECKED	BY	DATE

ORIGINAL SURVEY	NO.	SURVEYED PLOTTED TEMPLATE AREAS CHECKED	BY	DATE

MODEL: VBS IL 16 - 127+00.00 (Sheet)
FILE NAME: C:\p\work\pww\m\127+00.00\16-Cross-Sections-Stage3F.dgn

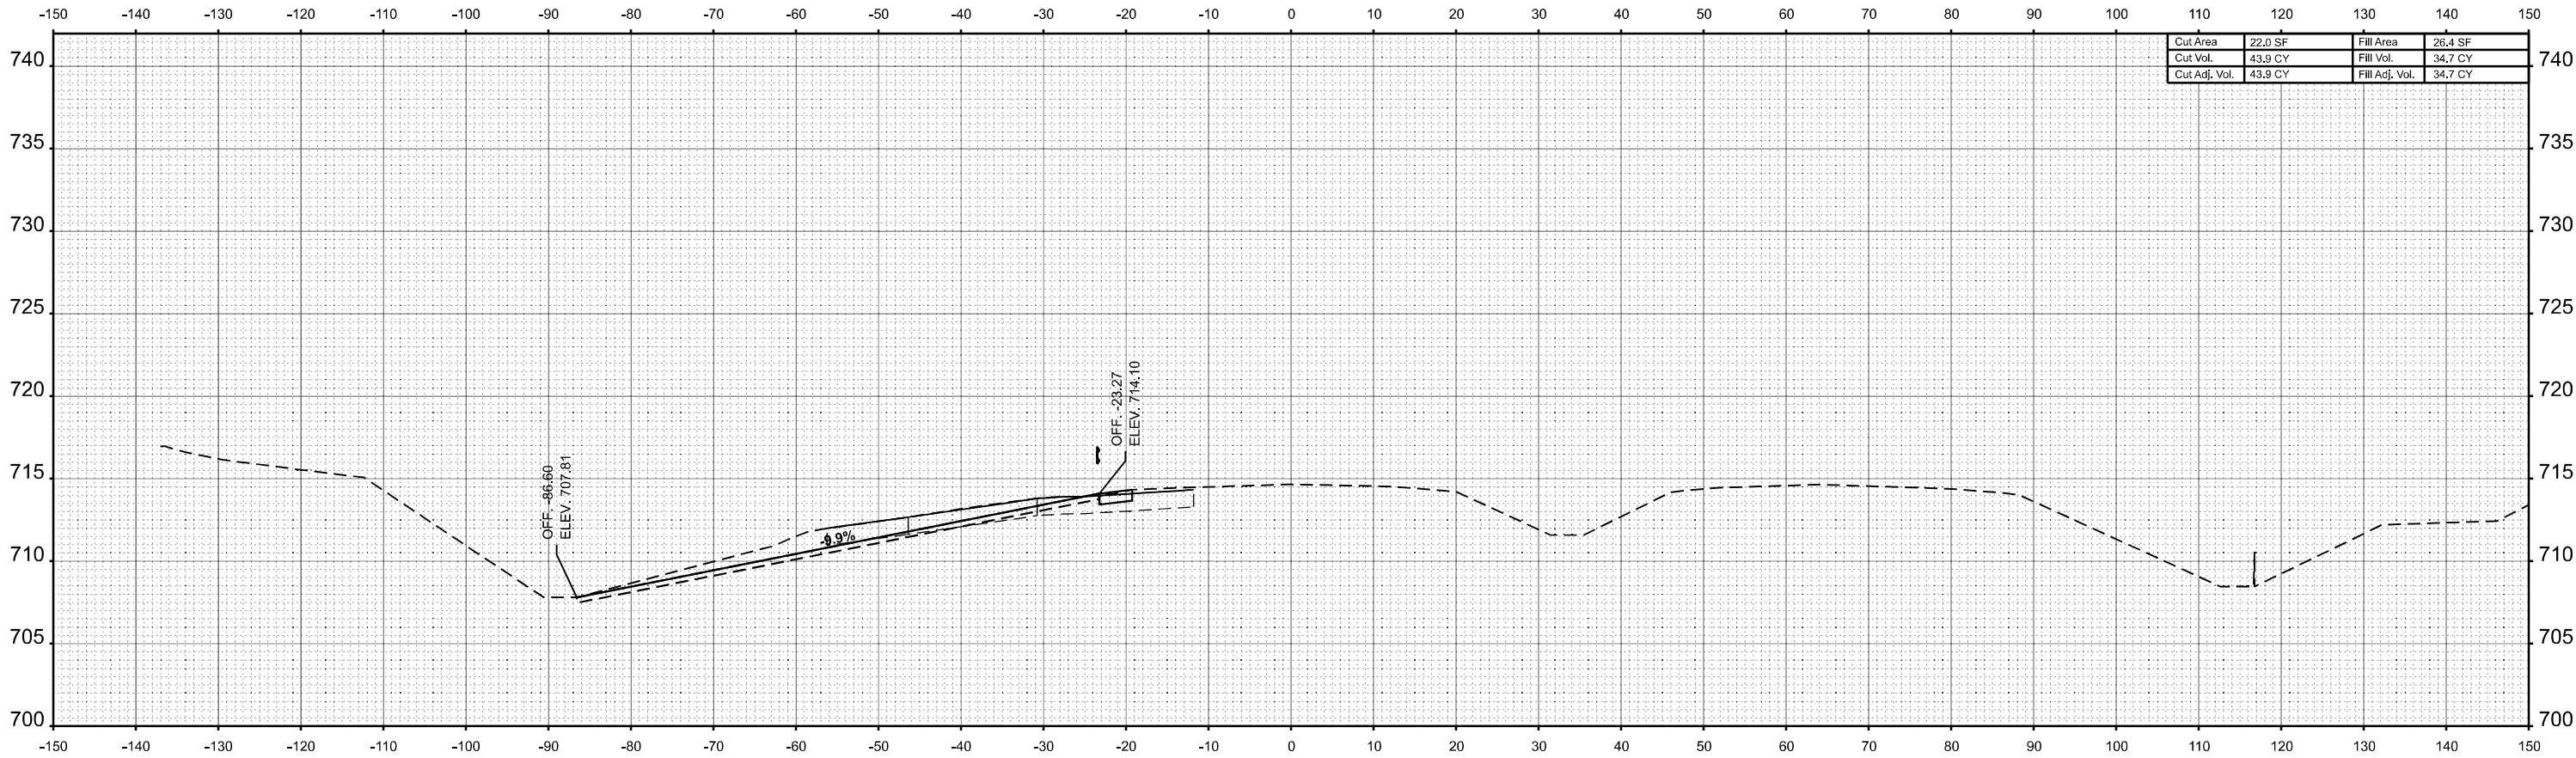

Cut Area	22.0 SF	Fill Area	26.4 SF
Cut Vol.	43.9 CY	Fill Vol.	34.7 CY
Cut Adj. Vol.	43.9 CY	Fill Adj. Vol.	34.7 CY

STA 127+00.00

USER NAME = kaleb.hirtzel	DESIGNED -	REVISED -
	DRAWN -	REVISED -
PLOT SCALE = 0.16666633' / in.	CHECKED -	REVISED -
PLOT DATE = 8/23/2024	DATE -	REVISED -

STATE OF ILLINOIS
DEPARTMENT OF TRANSPORTATION

CROSS-SECTIONS
STAGE 3F: WB 16


SCALE: 1"=10' SHEET 22 OF 32 SHEETS STA. 127+00.00 TO STA. 127+00.00

F.A.I RTE.	SECTION	COUNTY	TOTAL SHEETS	SHEET NO.
57	(15-22HB-4)BR (15-22)R	COLES	1086	1076
CONTRACT NO. 74435				
ILLINOIS		FED. AID PROJECT		

FINAL SURVEY	NO.	NOTED BOOK	BY	DATE

ORIGINAL SURVEY	NO.	NOTED BOOK	BY	DATE

MODEL: VBS IL 16 - 127+50.00 (Sheet)
FILE NAME: C:\p\work\pwwd\m127435-3\16-Cross-Sections-Stage3F.dgn

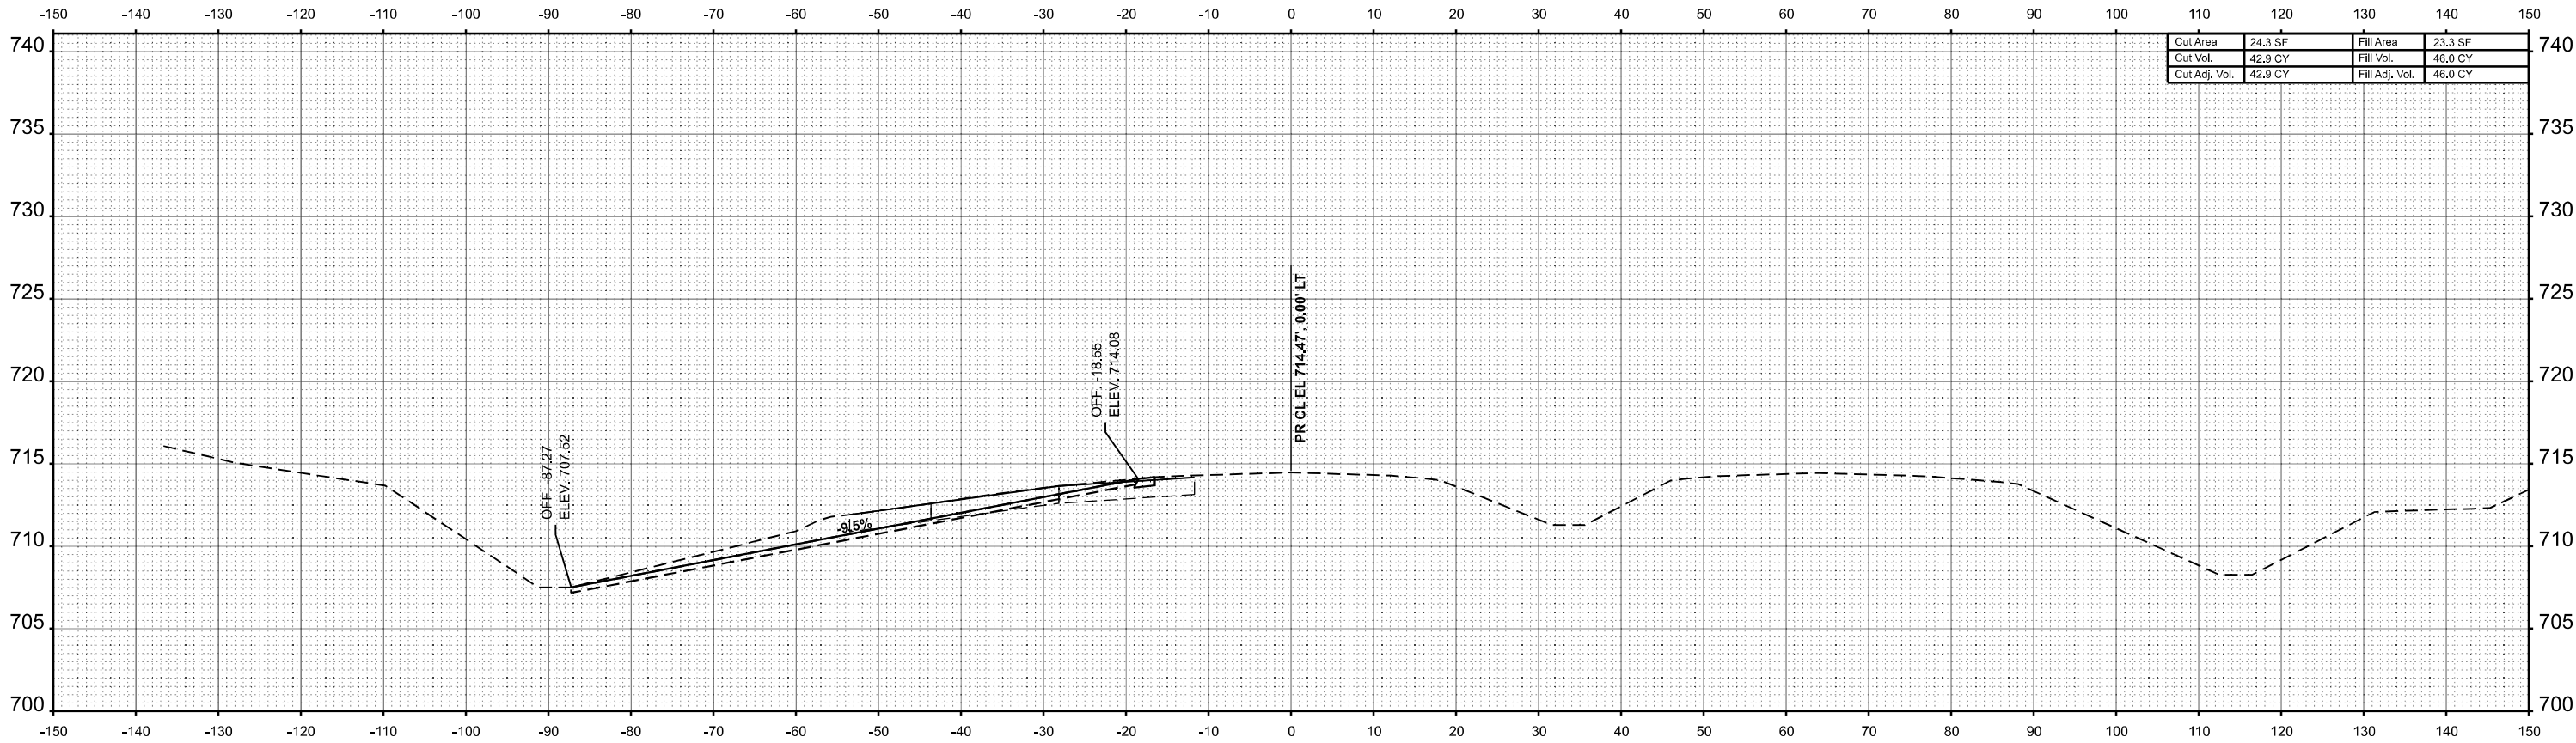

Cut Area	24.3 SF	Fill Area	23.3 SF
Cut Vol.	42.9 CY	Fill Vol.	46.0 CY
Cut Adj. Vol.	42.9 CY	Fill Adj. Vol.	46.0 CY

STA 127+50.00

USER NAME = kaleb.hirtzel	DESIGNED -	REVISED -
	DRAWN -	REVISED -
PLOT SCALE = 0.16666633' / in.	CHECKED -	REVISED -
PLOT DATE = 8/23/2024	DATE -	REVISED -

STATE OF ILLINOIS
DEPARTMENT OF TRANSPORTATION


CROSS-SECTIONS
STAGE 3F: WB 16

SCALE: 1"=10' SHEET 23 OF 32 SHEETS STA. 127+50.00 TO STA. 127+50.00

F.A.I RTE.	SECTION	COUNTY	TOTAL SHEETS	SHEET NO.
57	(15-22HB-4)BR (15-22)R	COLES	1086	1077
CONTRACT NO. 74435				
ILLINOIS FED. AID PROJECT				

ORIGINAL SURVEY			BY	DATE
NOTE BOOK	SURVEYED _____			
	PLOTTED _____			
	TEMPLATE _____			
	AREAS _____			
NO	AREAS CHECKED _____			

MODEL: WB IL 16 - 128x00.00 [Sheet]
NO. AREAS CHECKED
FILE NAME: c:\pw_work\pwidth\hrtzel\ld0852852\ld77435-sheets-CrossSections-Stage3F.dgn

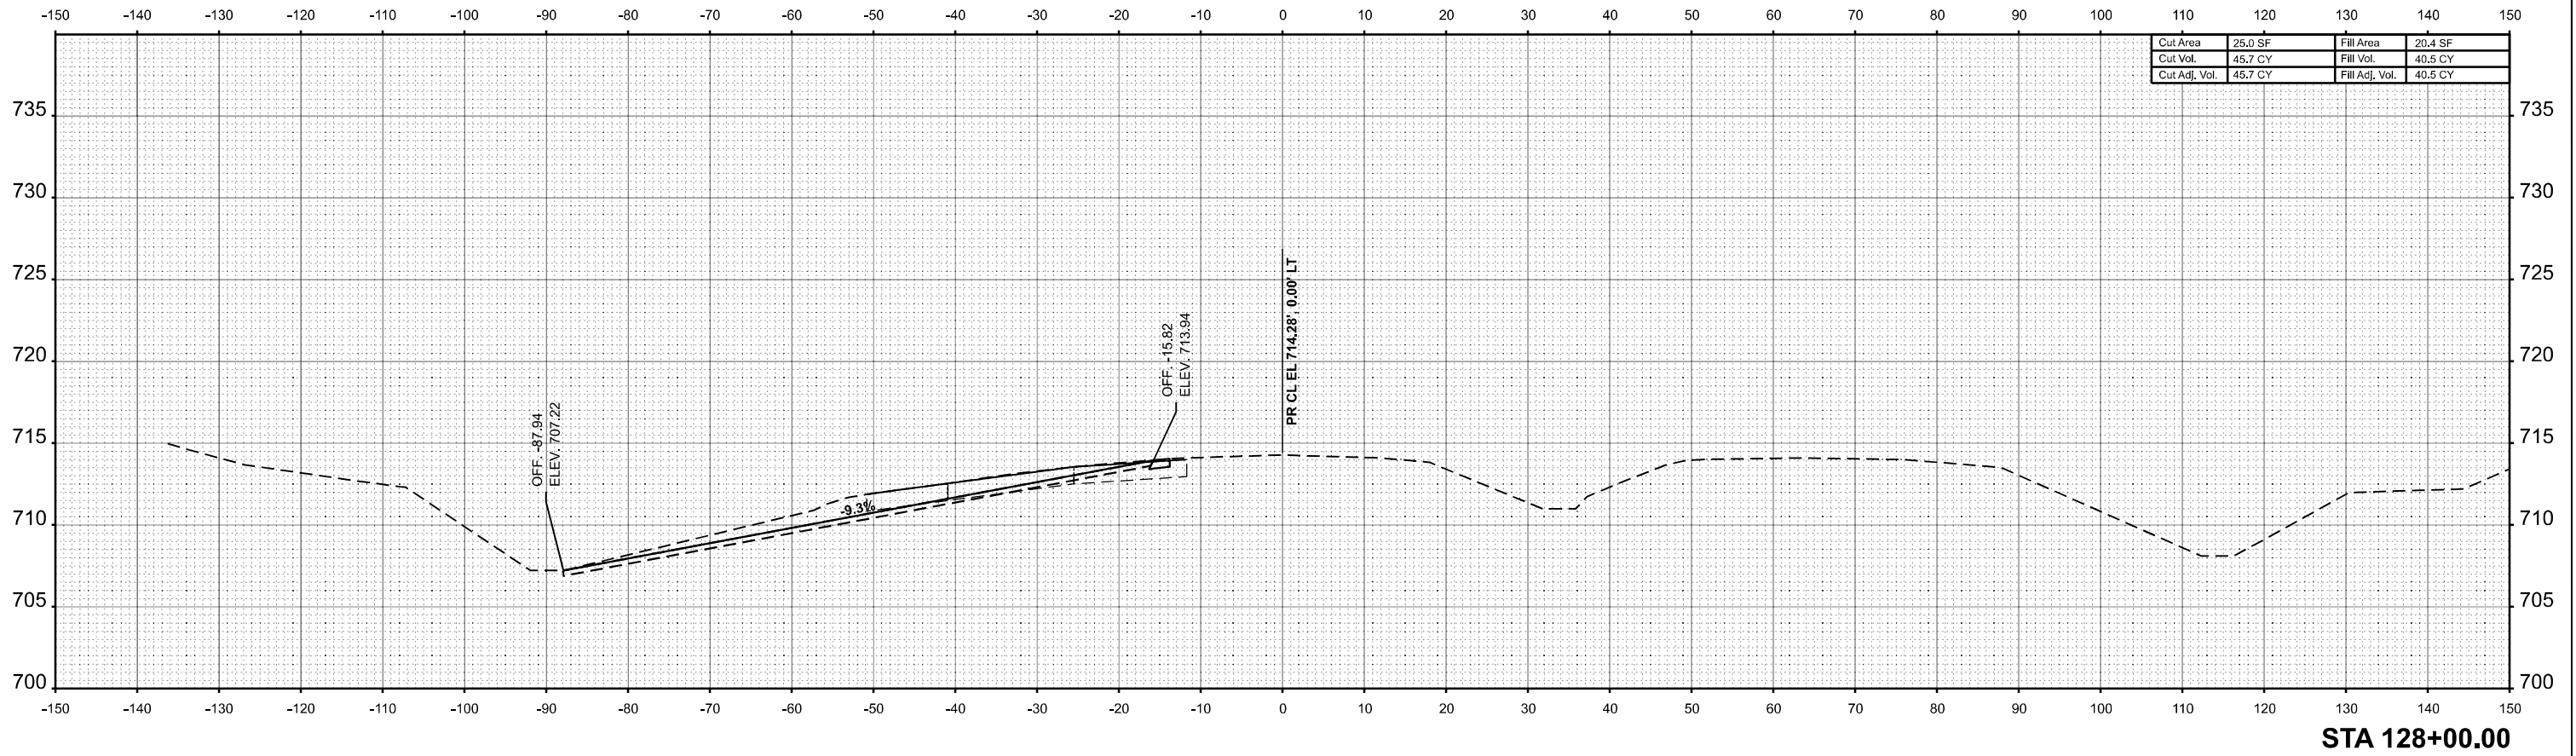

F.A.I RTE.	SECTION	COUNTY	TOTAL SHEETS	SHEET NO.
57	(15-22HB-4)BR (15-22)R	COLES	1086	1078
		CONTRACT NO. 74435		
ILLINOIS		FED. AID PROJECT		

SCALE: 1"=10'	SHEET 24	OF 32	SHEETS	STA. 128+00.00	TO STA. 128+50.00
---------------	----------	-------	--------	----------------	-------------------



ILLINOIS | FED. AID PROJECT

FINAL SURVEY	SURVEYED PLOTTED NOTE BOOK	BY	DATE
NO.	AREAS CHECKED		

ORIGINAL SURVEY	SURVEYED PLOTTED NOTE BOOK	BY	DATE
NO.	AREAS CHECKED		

MODEL: WB IL 16 - 128+00.00 R2 (Sheet)

FILE NAME: C:\p\work\pwwork\m128\128+00.00 R2\16-CrossSections-Stage3F.dgn

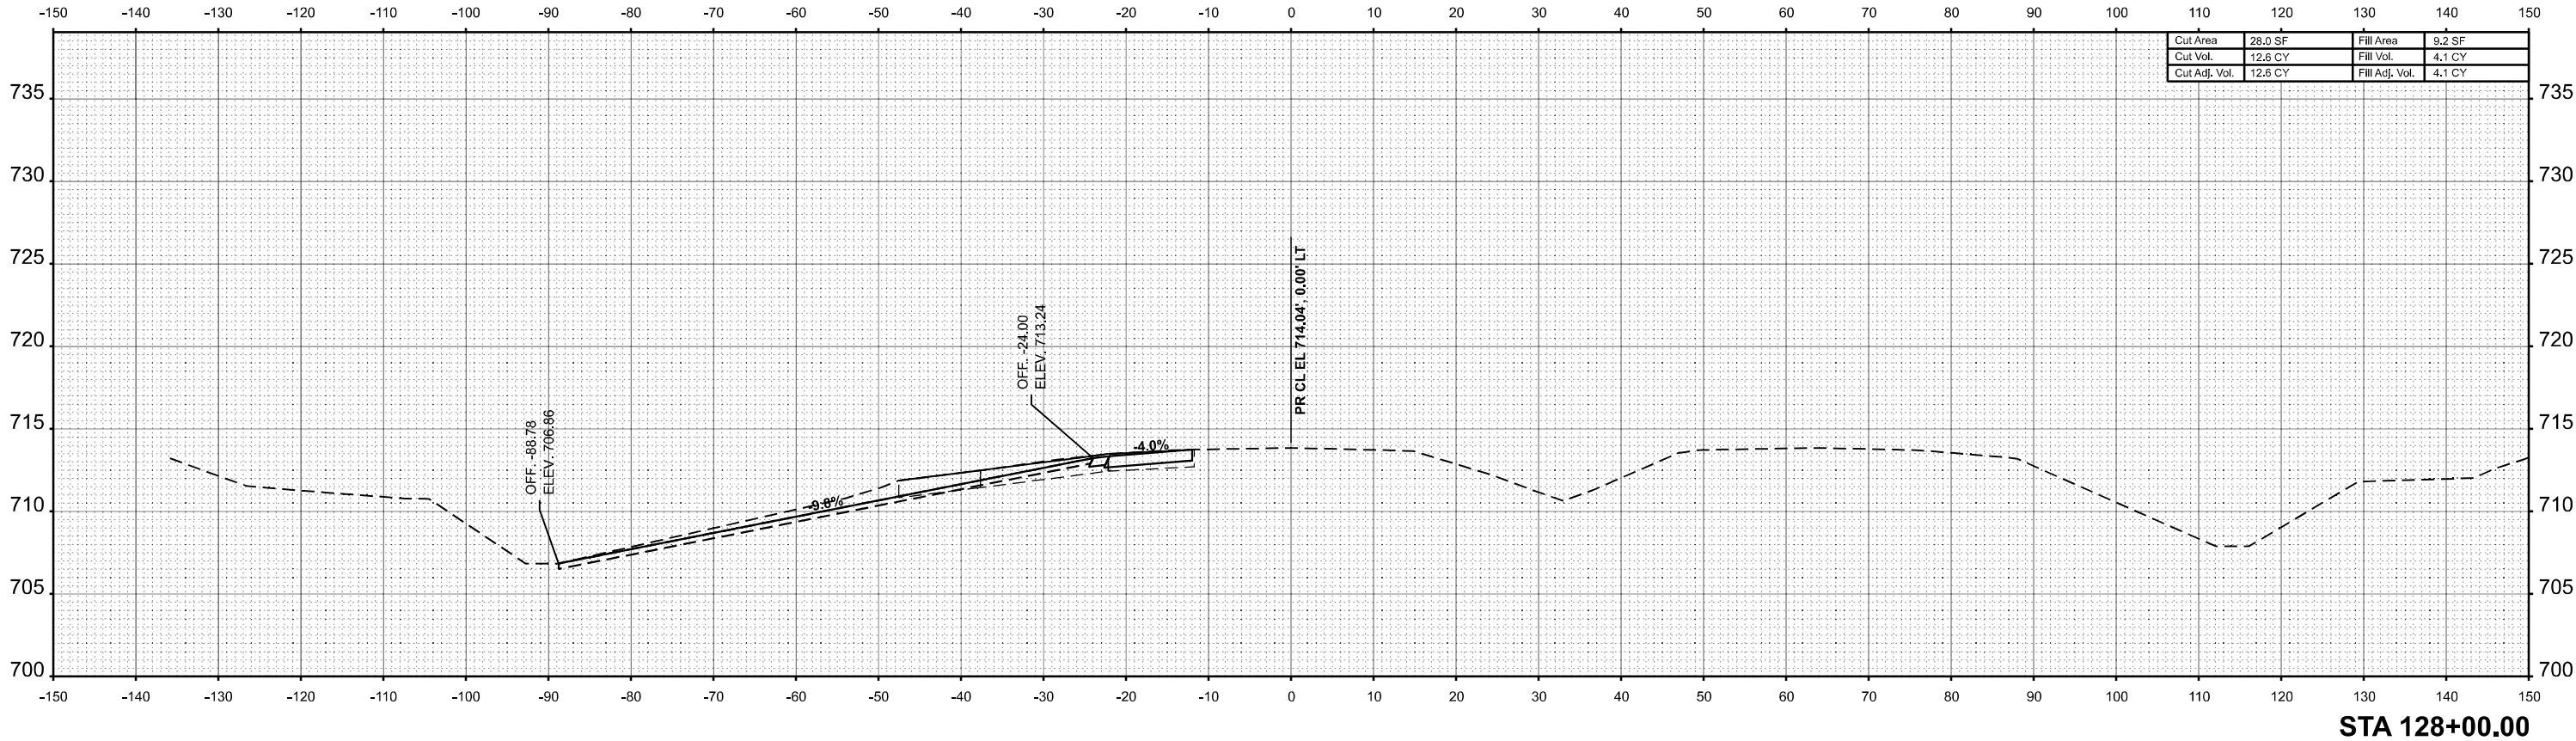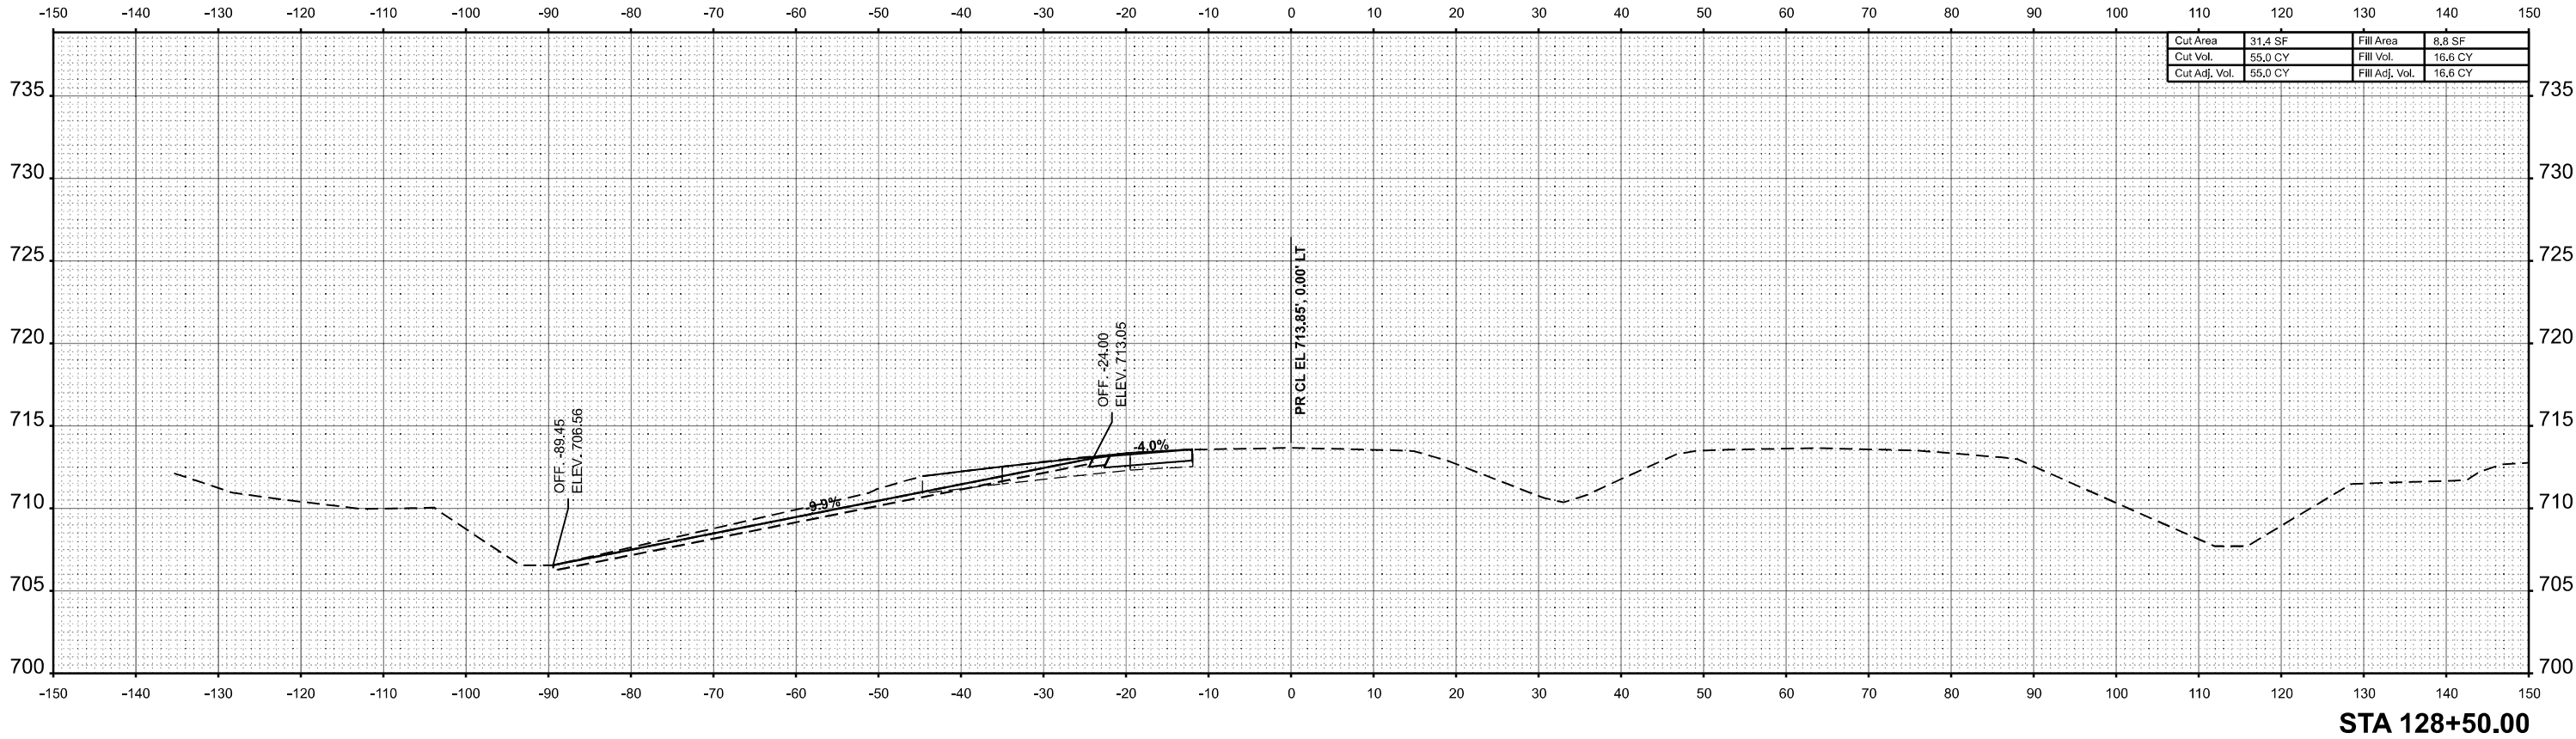

USER NAME = kaleb.hirtzel	DESIGNED -	REVISED -
	DRAWN -	REVISED -
PLOT SCALE = 0.16666633' / in.	CHECKED -	REVISED -
PLOT DATE = 8/23/2024	DATE -	REVISED -

STATE OF ILLINOIS
DEPARTMENT OF TRANSPORTATION

CROSS-SECTIONS
STAGE 3F: WB 16

SCALE: 1"=10' SHEET 25 OF 32 SHEETS STA. 128+00.00 R2 TO STA. 128+50.00 R2



F.A.I RTE.	SECTION	COUNTY	TOTAL SHEETS	SHEET NO.
57	(15-22HB-4)BR (15-22)R	COLES	1086	1079
CONTRACT NO. 74435				
ILLINOIS FED. AID PROJECT				

FINAL SURVEY	SURVEYED PLOTTED NOTE BOOK	BY	DATE
NO.	AREAS CHECKED		

ORIGINAL SURVEY	SURVEYED PLOTTED NOTE BOOK	BY	DATE
NO.	AREAS CHECKED		

MODEL: VBS IL 16 - 129+00.00 R2 (Sheet)

FILE NAME: C:\p\work\pwwork\m12\m12\0652852\074435-3\Roads-CrossSections-Stage3F.dgn

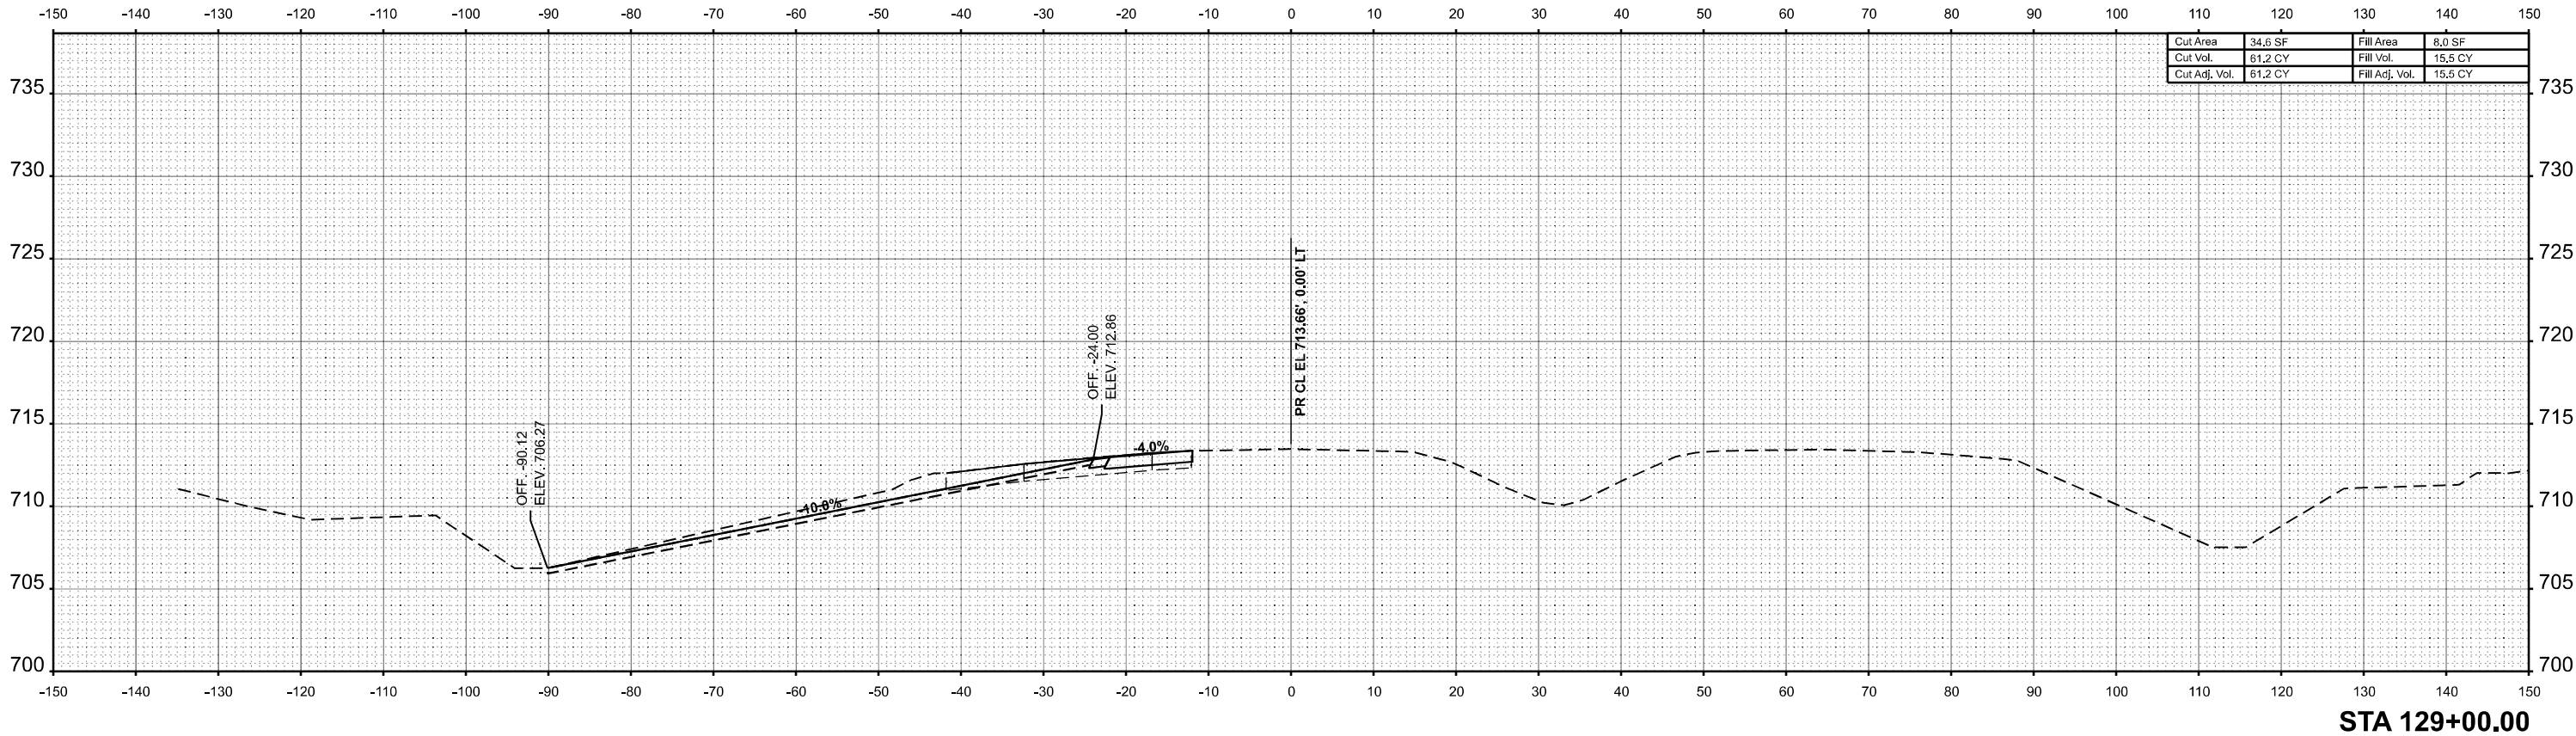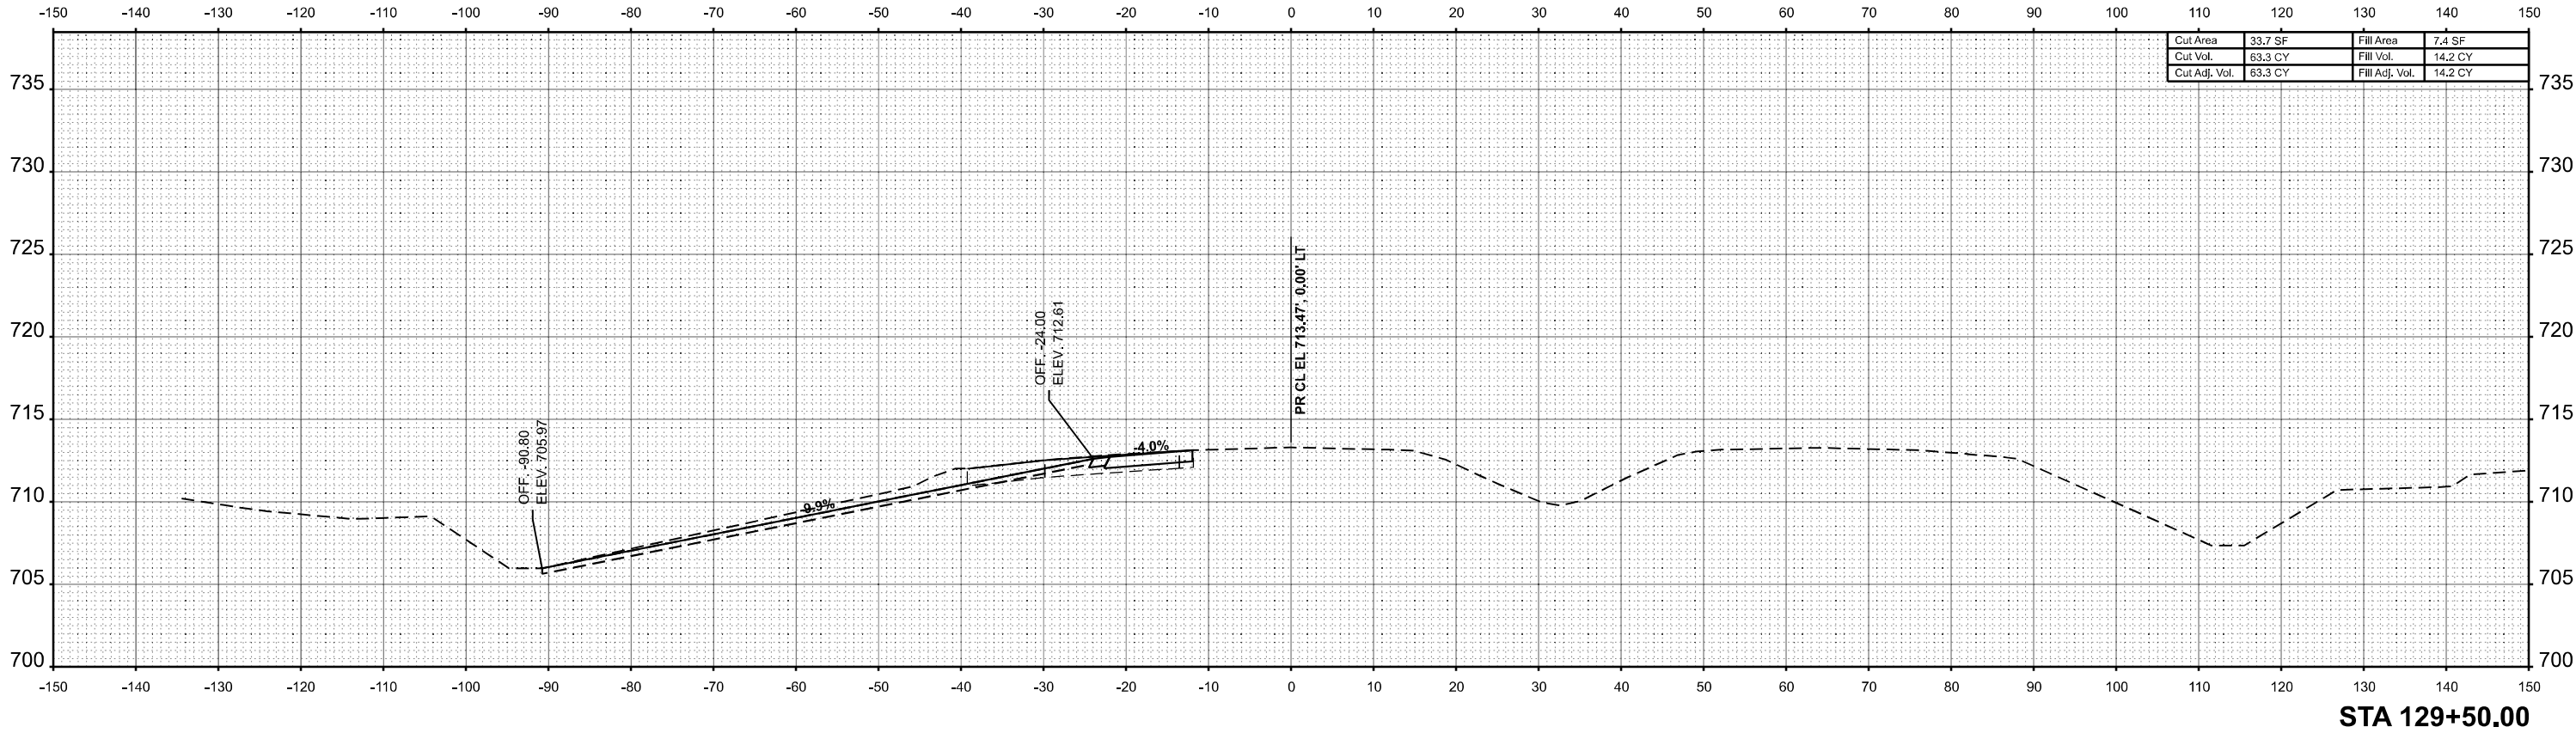

USER NAME =	kaleb.hirtzel	DESIGNED -	REVISED -
		DRAWN -	REVISED -
PLOT SCALE =	0.16666633' / in.	CHECKED -	REVISED -
PLOT DATE =	8/23/2024	DATE -	REVISED -

STATE OF ILLINOIS
DEPARTMENT OF TRANSPORTATION

CROSS-SECTIONS
STAGE 3F: WB 16



SCALE: 1"=10' SHEET 26 OF 32 SHEETS STA. 129+00.00 R2 TO STA. 129+50.00 R2

F.A.I RTE.	SECTION	COUNTY	TOTAL SHEETS	SHEET NO.
57	(15-22HB-4)BR (15-22)R	COLES	1086	1080
CONTRACT NO. 74435				
ILLINOIS FED. AID PROJECT				

FINAL SURVEY	SURVEYED _____	BY _____	DATE _____
	PLOTTED _____		
	TEMPLATE _____		
	AREAS _____		
NOTE BOOK	AREAS CHECKED _____		
NO. _____			

ORIGINAL SURVEY	BY		DATE
	SURVEYED		
	PLOTTED		
	TEMPLATE		
NOTE BOOK	AREAS		AREAS CHECKED
	NO.		

MODEL: VBS IL 16 - 130+00.00 R2 (Sheet)
FILE NAME: G:\p\work\pwwork\m12\m12\0652852\074435-3\Roads-CrossSections-Stage3F.dgn

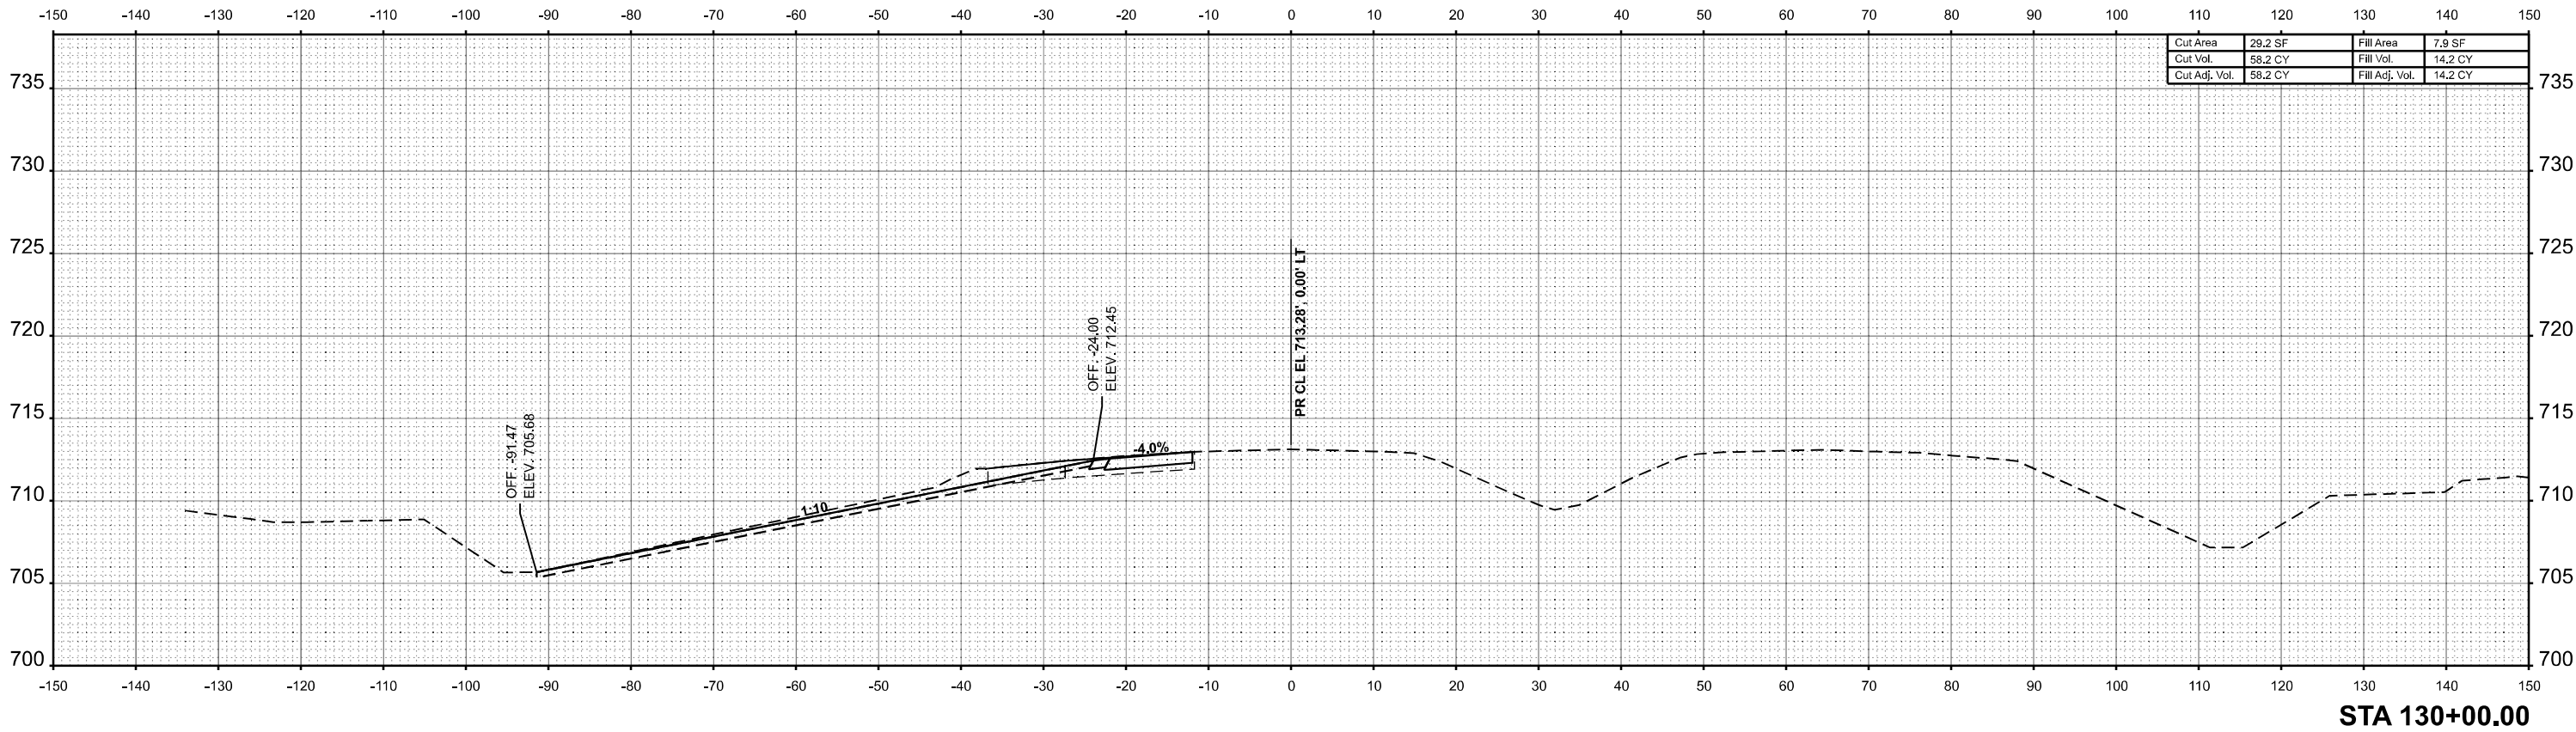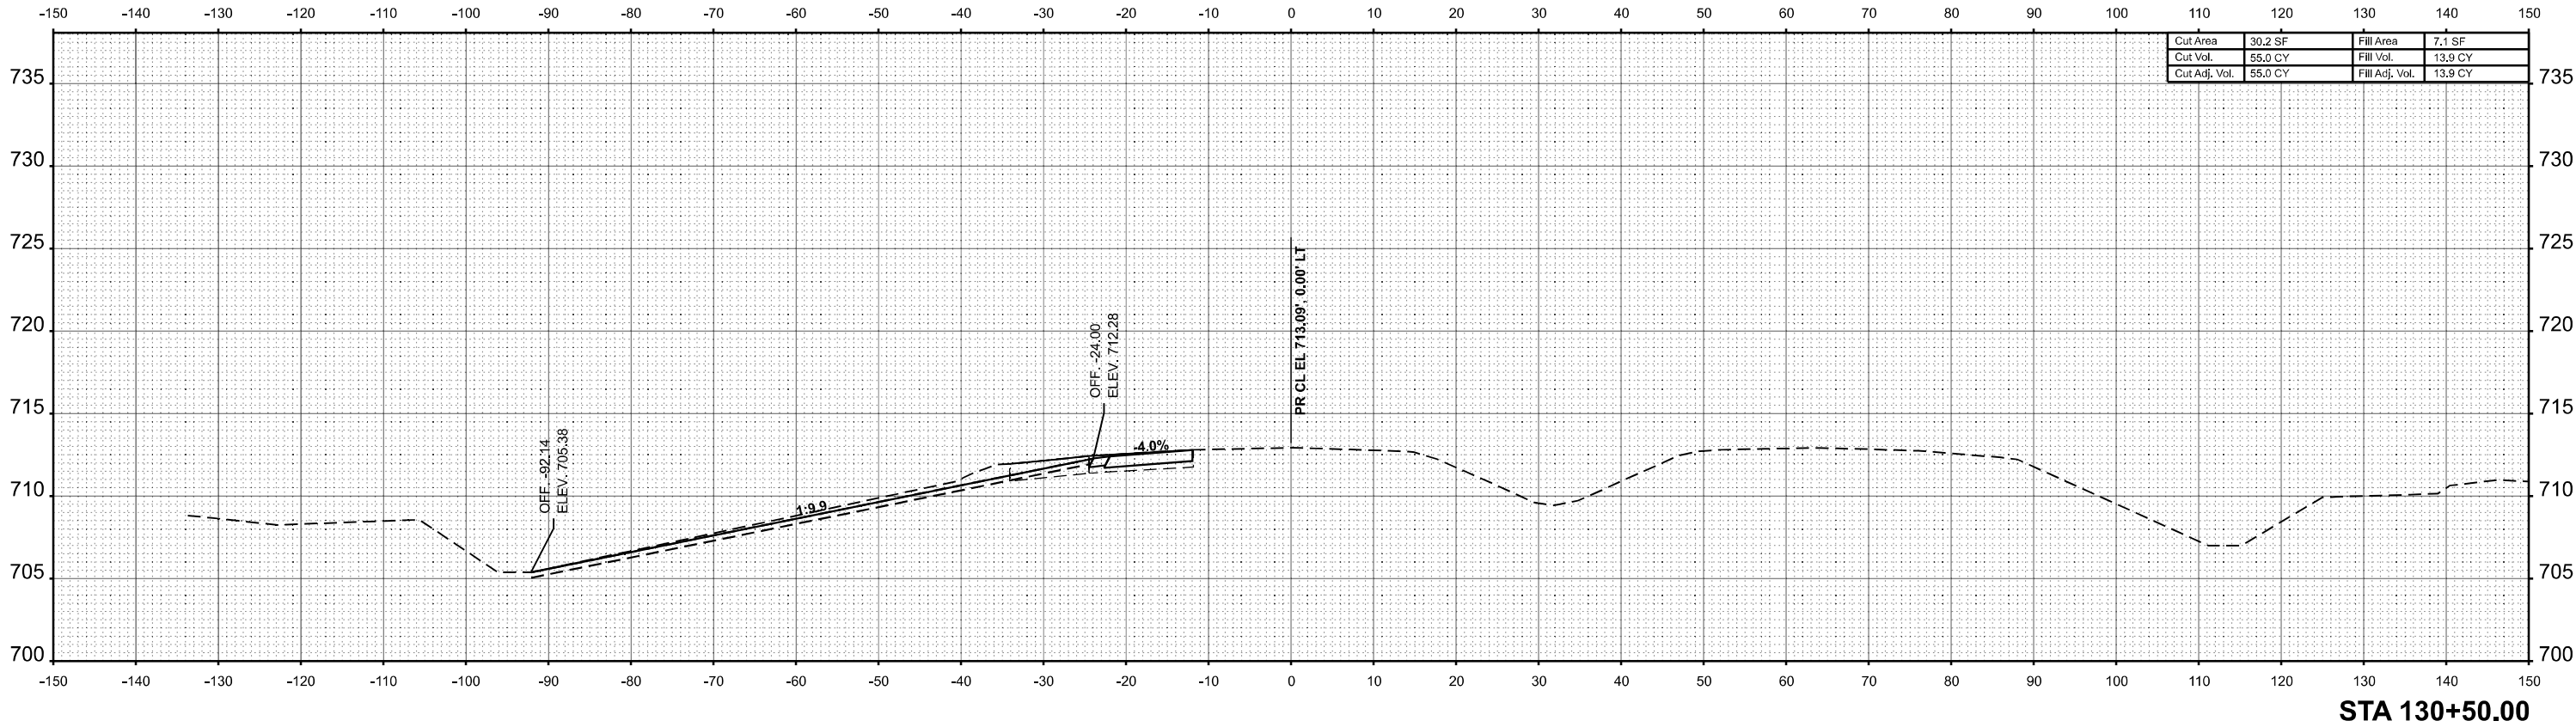

USER NAME	= kaleb.hirtzel	DESIGNED	-	REVISED	-
PLOT SCALE	= 0.16666633' / in.	DRAWN	-	REVISED	-
PLOT DATE	= 8/23/2024	CHECKED	-	REVISED	-
		DATE	-	REVISED	-

STATE OF ILLINOIS
DEPARTMENT OF TRANSPORTATION

CROSS-SECTIONS
STAGE 3F: WB 16

SCALE: 1"=10' SHEET 27 OF 32 SHEETS STA. 130+00.00 R2 TO STA. 130+50.00 R2

F.A.I RTE.	SECTION	COUNTY	TOTAL SHEETS	SHEET NO.
57	(15-22HB-4)BR (15-22)R	COLES	1086	1081
CONTRACT NO. 74435				
ILLINOIS FED. AID PROJECT				

ORIGINAL SURVEY				BY		DATE
	SURVEYED					
	PLOTTED					
	TEMPERATURE					
	AREAS					
	AREAS CHECKED					
NO.						

MODEL: WB IL 16 - 131+00.00 R2 [Sheet]



STATE OF ILLINOIS
DEPARTMENT OF TRANSPORTATION


CROSS-SECTIONS

STAGE 3F: WB 16

STA 131+00.00

ORIGINAL SURVEY				BY		DATE
	SURVEYED					
	PLOTTED					
	TEMPERATURE					
	AREAS					
	AREAS CHECKED					
NO.						

FILE NAME: c:\pw_work\pwidot\hirtzel\ld0852852\ld774435-sheets-CrossSections-Stage3F.dgn

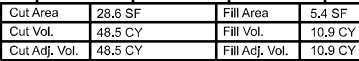

F.A.I RTE.	SECTION	COUNTY	TOTAL SHEETS	SHEET NO.
57	(15-22HB-4)BR (15-22)R	COLES	1086	1083
		CONTRACT NO. 74435		
ILLINOIS		FED. AID PROJECT		

ORIGINAL SURVEY	SURVEYED _____	BY _____	DATE _____
	PLOTTED _____		
	TEMPLATE _____		
	AREAS _____		
NO. _____	AREAS CHECKED _____		

MODEL: WB IL 16 - 132+00.00 R2 [Sheet]
FILE NAME: c:\pw_work\pwidot\hirtzel\kl\d0

MODEL: WB IL 16 - 132+00.00 R2 [Sheet]
FILE NAME: c:\pw_work\pwidot\hirtzel\kl\d0



STA 132+00.00


SCALE: 1"=10'	SHEET 30	OF 32	SHEETS	STA. 132+00.00 R2	TO STA. 132+00.00 R2
---------------	----------	-------	--------	-------------------	----------------------

F.A.I RTE.	SECTION	COUNTY	TOTAL SHEETS	SHEET NO.
57	(15-22HB-4)BR (15-22)R	COLES	1086	1084
CONTRACT NO. 74435				
ILLINOIS		FED. AID PROJECT		

ORIGINAL SURVEY	SURVEYED _____	BY _____	DATE _____
	PLOTTED _____		
	TEMPLATE _____		
	AREAS _____		
NO. _____	AREAS CHECKED _____		

MODEL: WB IL 16 - 132+50.00 R2 [Sheet]
FILE NAME: c:\pw_work\pwidot\hirtzel\kl\d08

FILE NAME: c:\pw_work\pwidth\hirtzel\ld0852852\ld774435-sheets-CrossSections-Stage3F.dgn

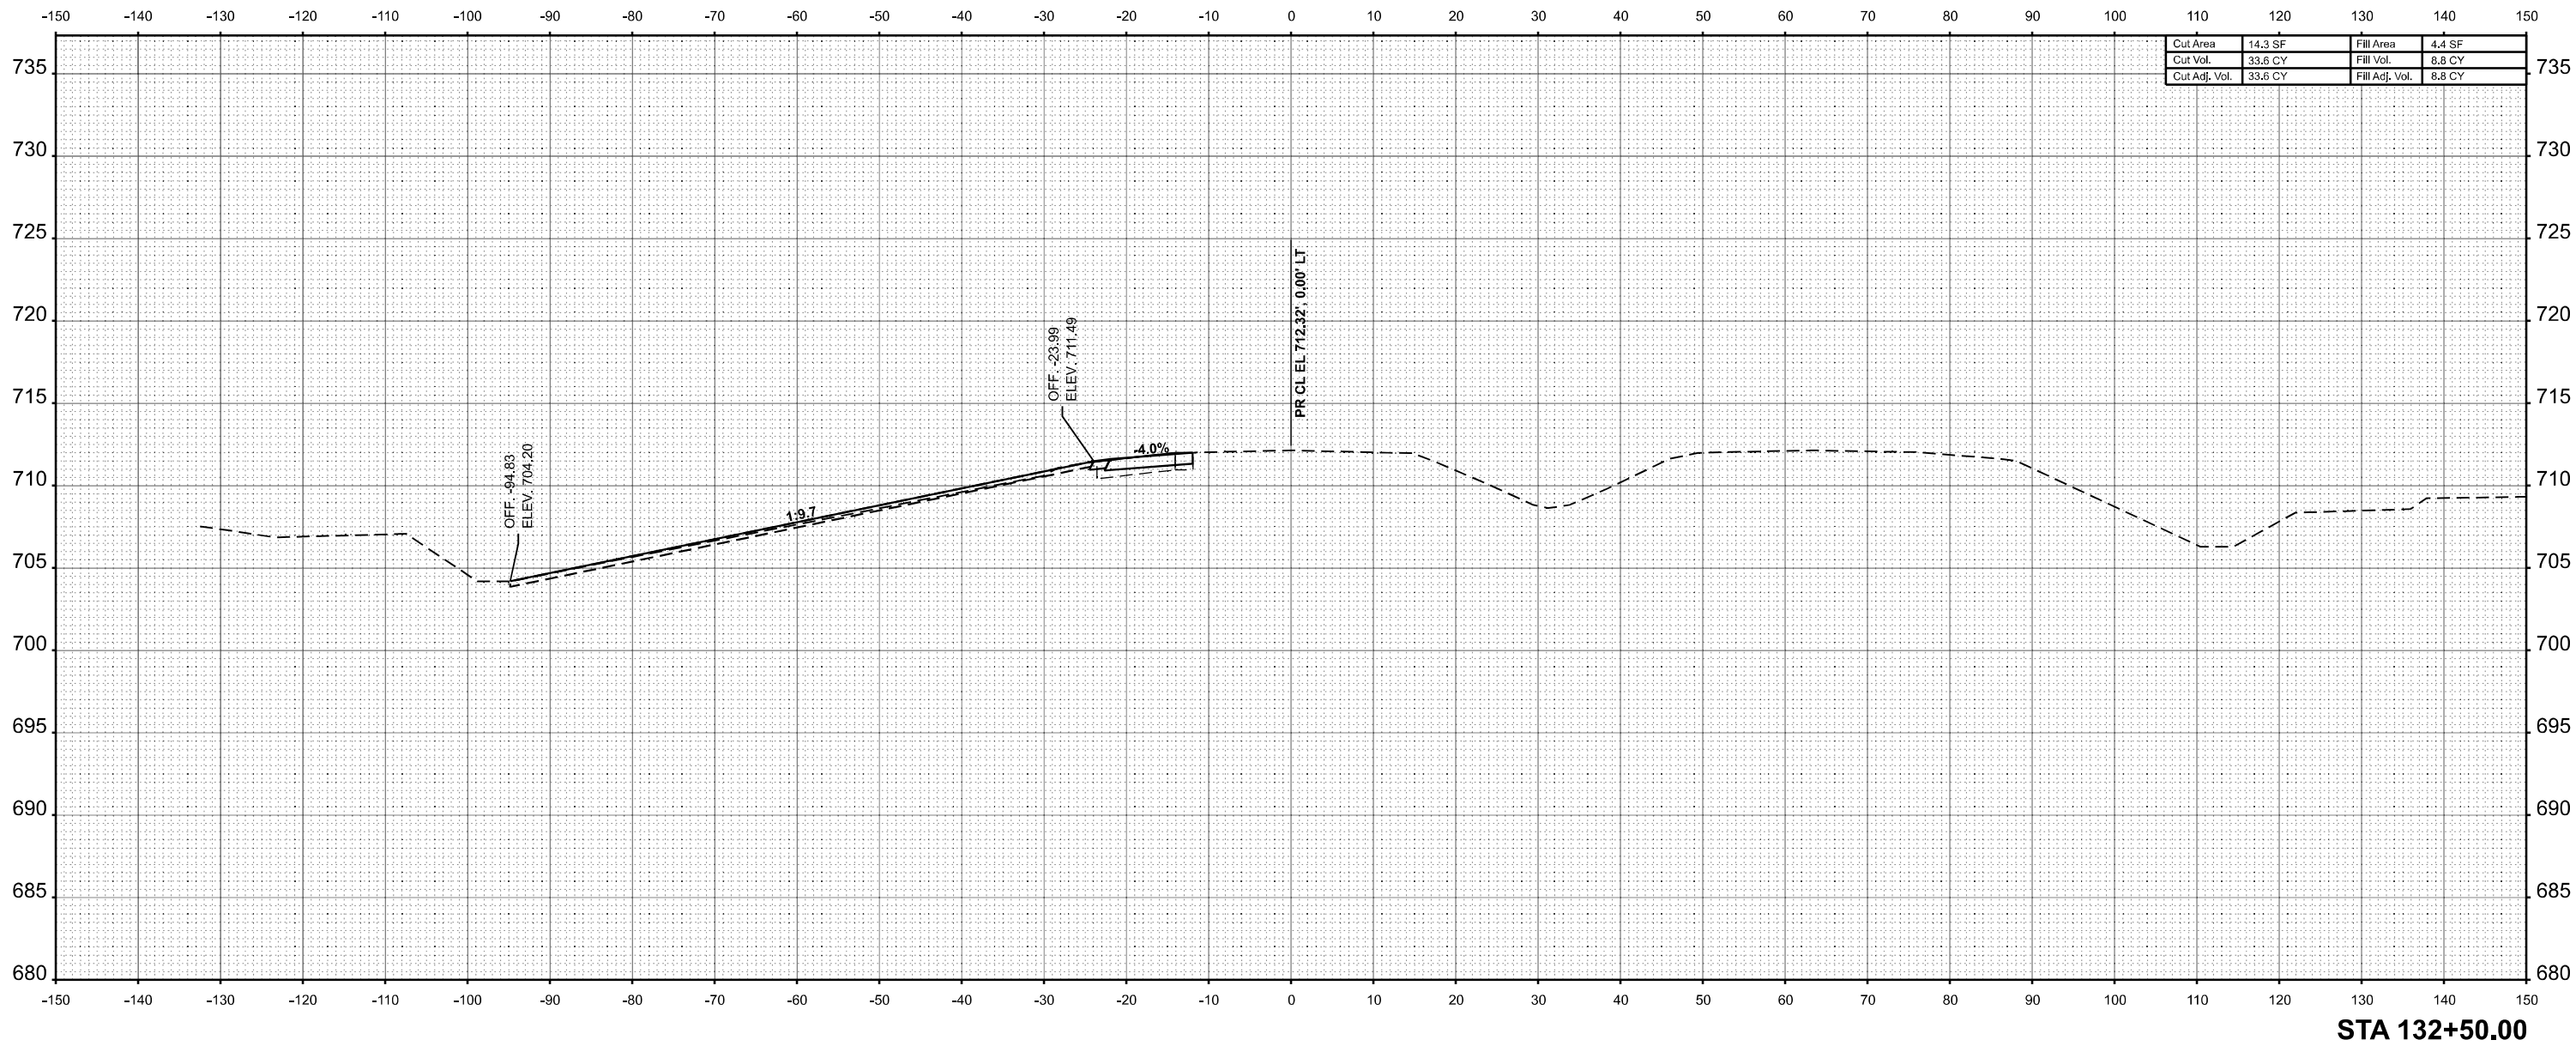

USER NAME = kaleb.hirtzel	DESIGNED -	REVISED -
	DRAWN -	REVISED -
PLOT SCALE = 0.196666633' / in.	CHECKED -	REVISED -
PLOT DATE = 8/23/2024	DATE -	REVISED -

STATE OF ILLINOIS
DEPARTMENT OF TRANSPORTATION

CROSS-SECTIONS
STAGE 3F: WB 16


SCALE: 1"=10'	SHEET 31	OF 32	SHEETS	STA. 132+50.00 R2	TO STA. 132+50.00 R2
---------------	----------	-------	--------	-------------------	----------------------

F.A.I RTE.	SECTION	COUNTY	TOTAL SHEETS	SHEET NO.
57	(15-22HB-4)BR (15-22)R	COLES	1086	1085
		CONTRACT NO. 74435		
ILLINOIS		FED. AID PROJECT		

ORIGINAL SURVEY	SURVEYED _____	BY _____	DATE _____
	PLOTTED _____		
NOTE BOOK	TEMPLATE _____		
	AREAS _____		
NO. _____	AREAS CHECKED _____		

MODEL: WB IL 16 - 133+00.00 R2 [Sheet]
FILE NAME: c:\pw_work\pwidoth\hirtzel\kl\d0

MODEL: WB IL 16 - 133+
FILE NAME: c:\pw_work\p

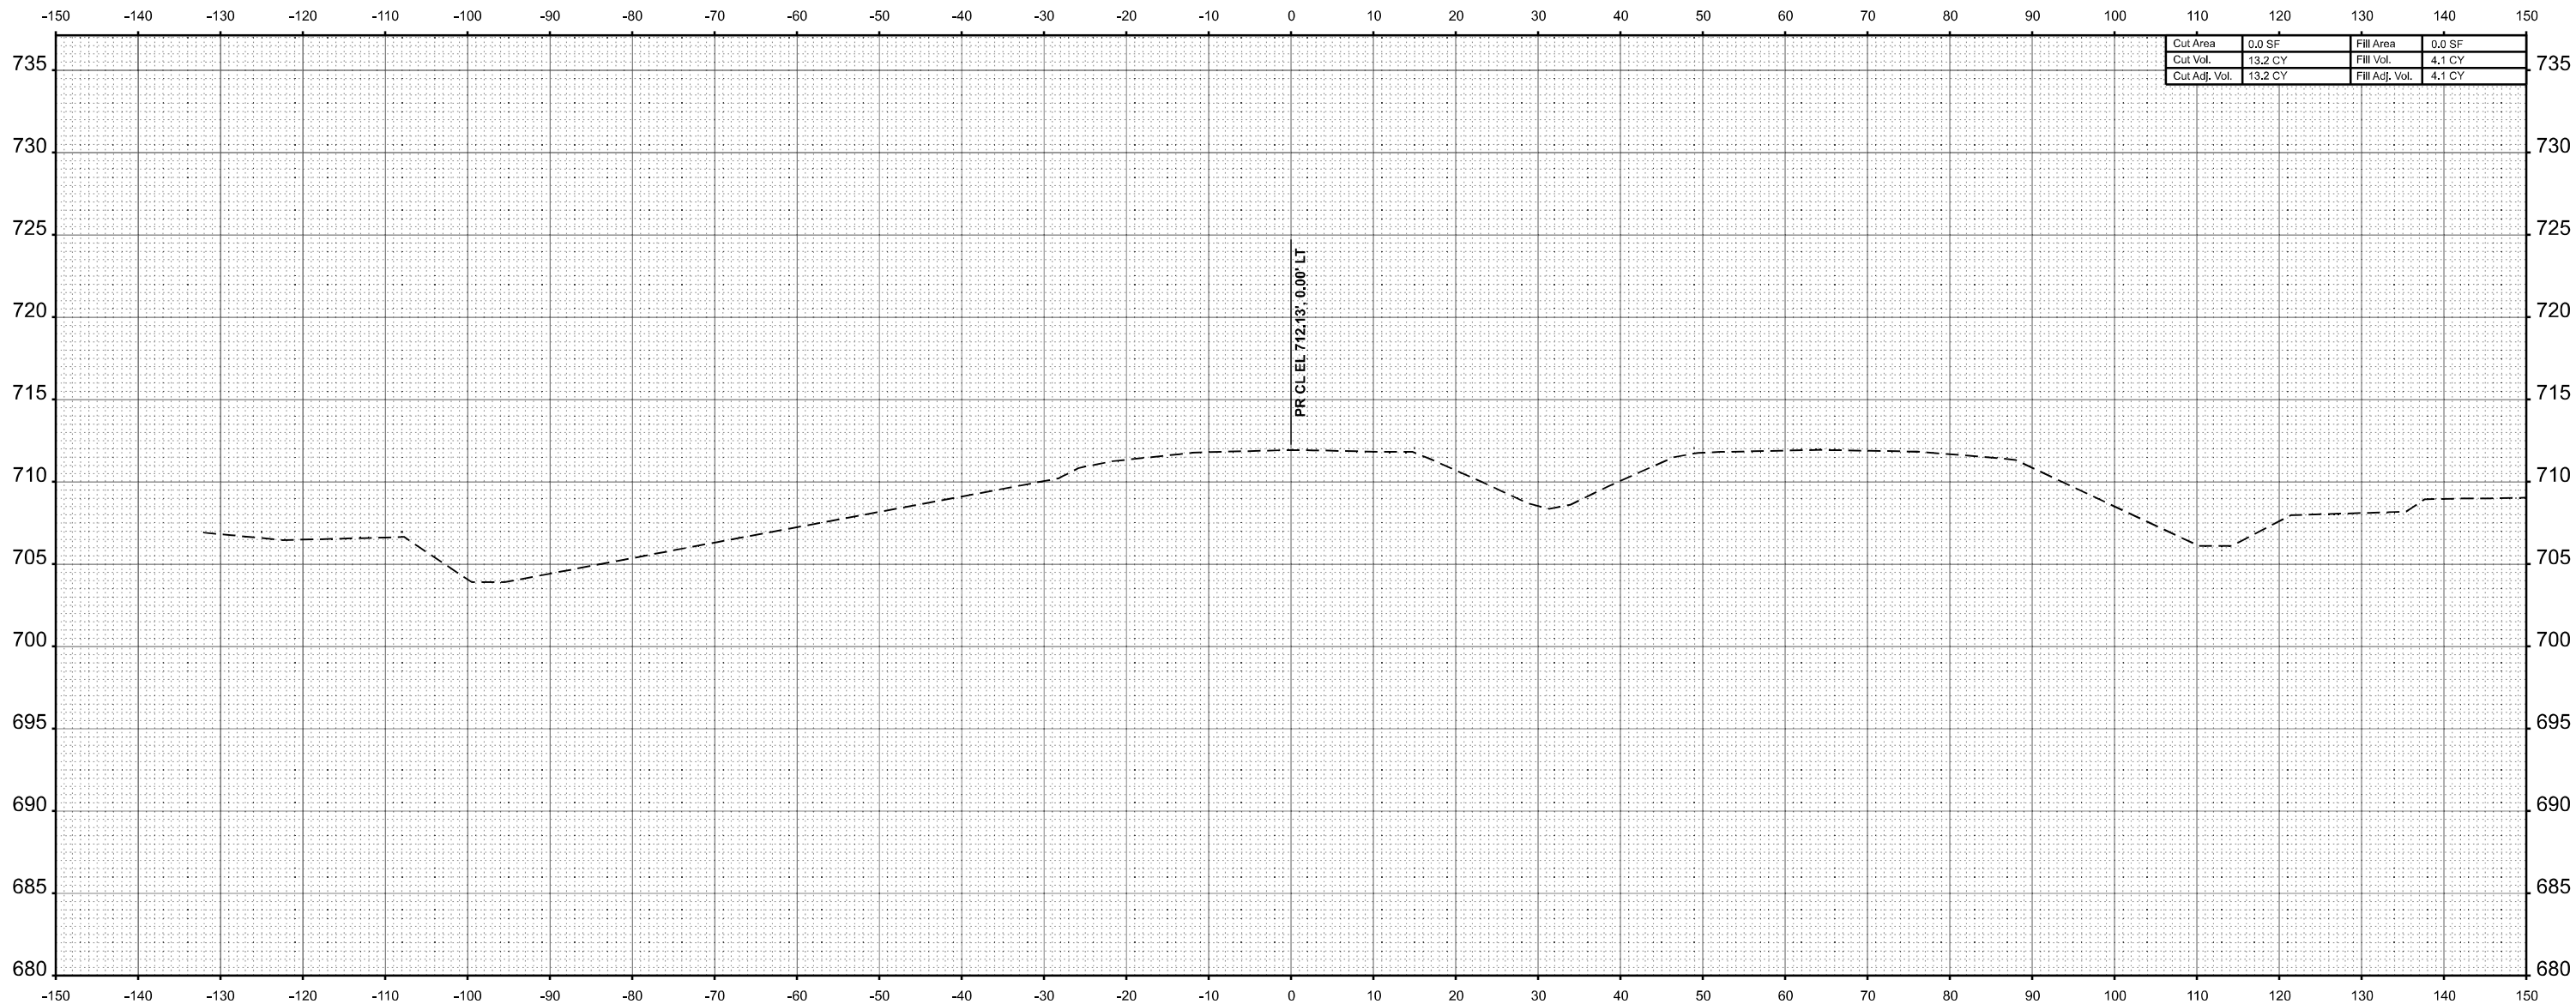

STA 133+00.00

USER NAME = kaleb.hirtzel	DESIGNED -	REVISED -	STATE OF ILLINOIS DEPARTMENT OF TRANSPORTATION	CROSS-SECTIONS STAGE 3F: WB 16					F.A.I RTE.	SECTION	COUNTY	TOTAL SHEETS	SHEET NO.
	DRAWN -	REVISED -							57	(15-22HB-4)BR (15-22)R	COLES	1086	1086
PLOT SCALE = 0.166666833' / in.	CHECKED -	REVISED -							CONTRACT NO. 74435				
PLOT DATE = 8/23/2024	DATE -	REVISED -		SCALE: 1"=10'	SHEET 32	OF 32 SHEETS	STA. 133+00.00 R2	TO STA. 133+00.00 R2	ILLINOIS FED. AID PROJECT				