F.A.I.	SECTION	COUNTY	TOTAL SHEETS	SHEET NO.
94/90	* 2003-028F	COOK	419	21
STA.		TO STA.		
FED. ROAD DIST. NO.	ILLINOIS	FED. AID PROJECT		

62580

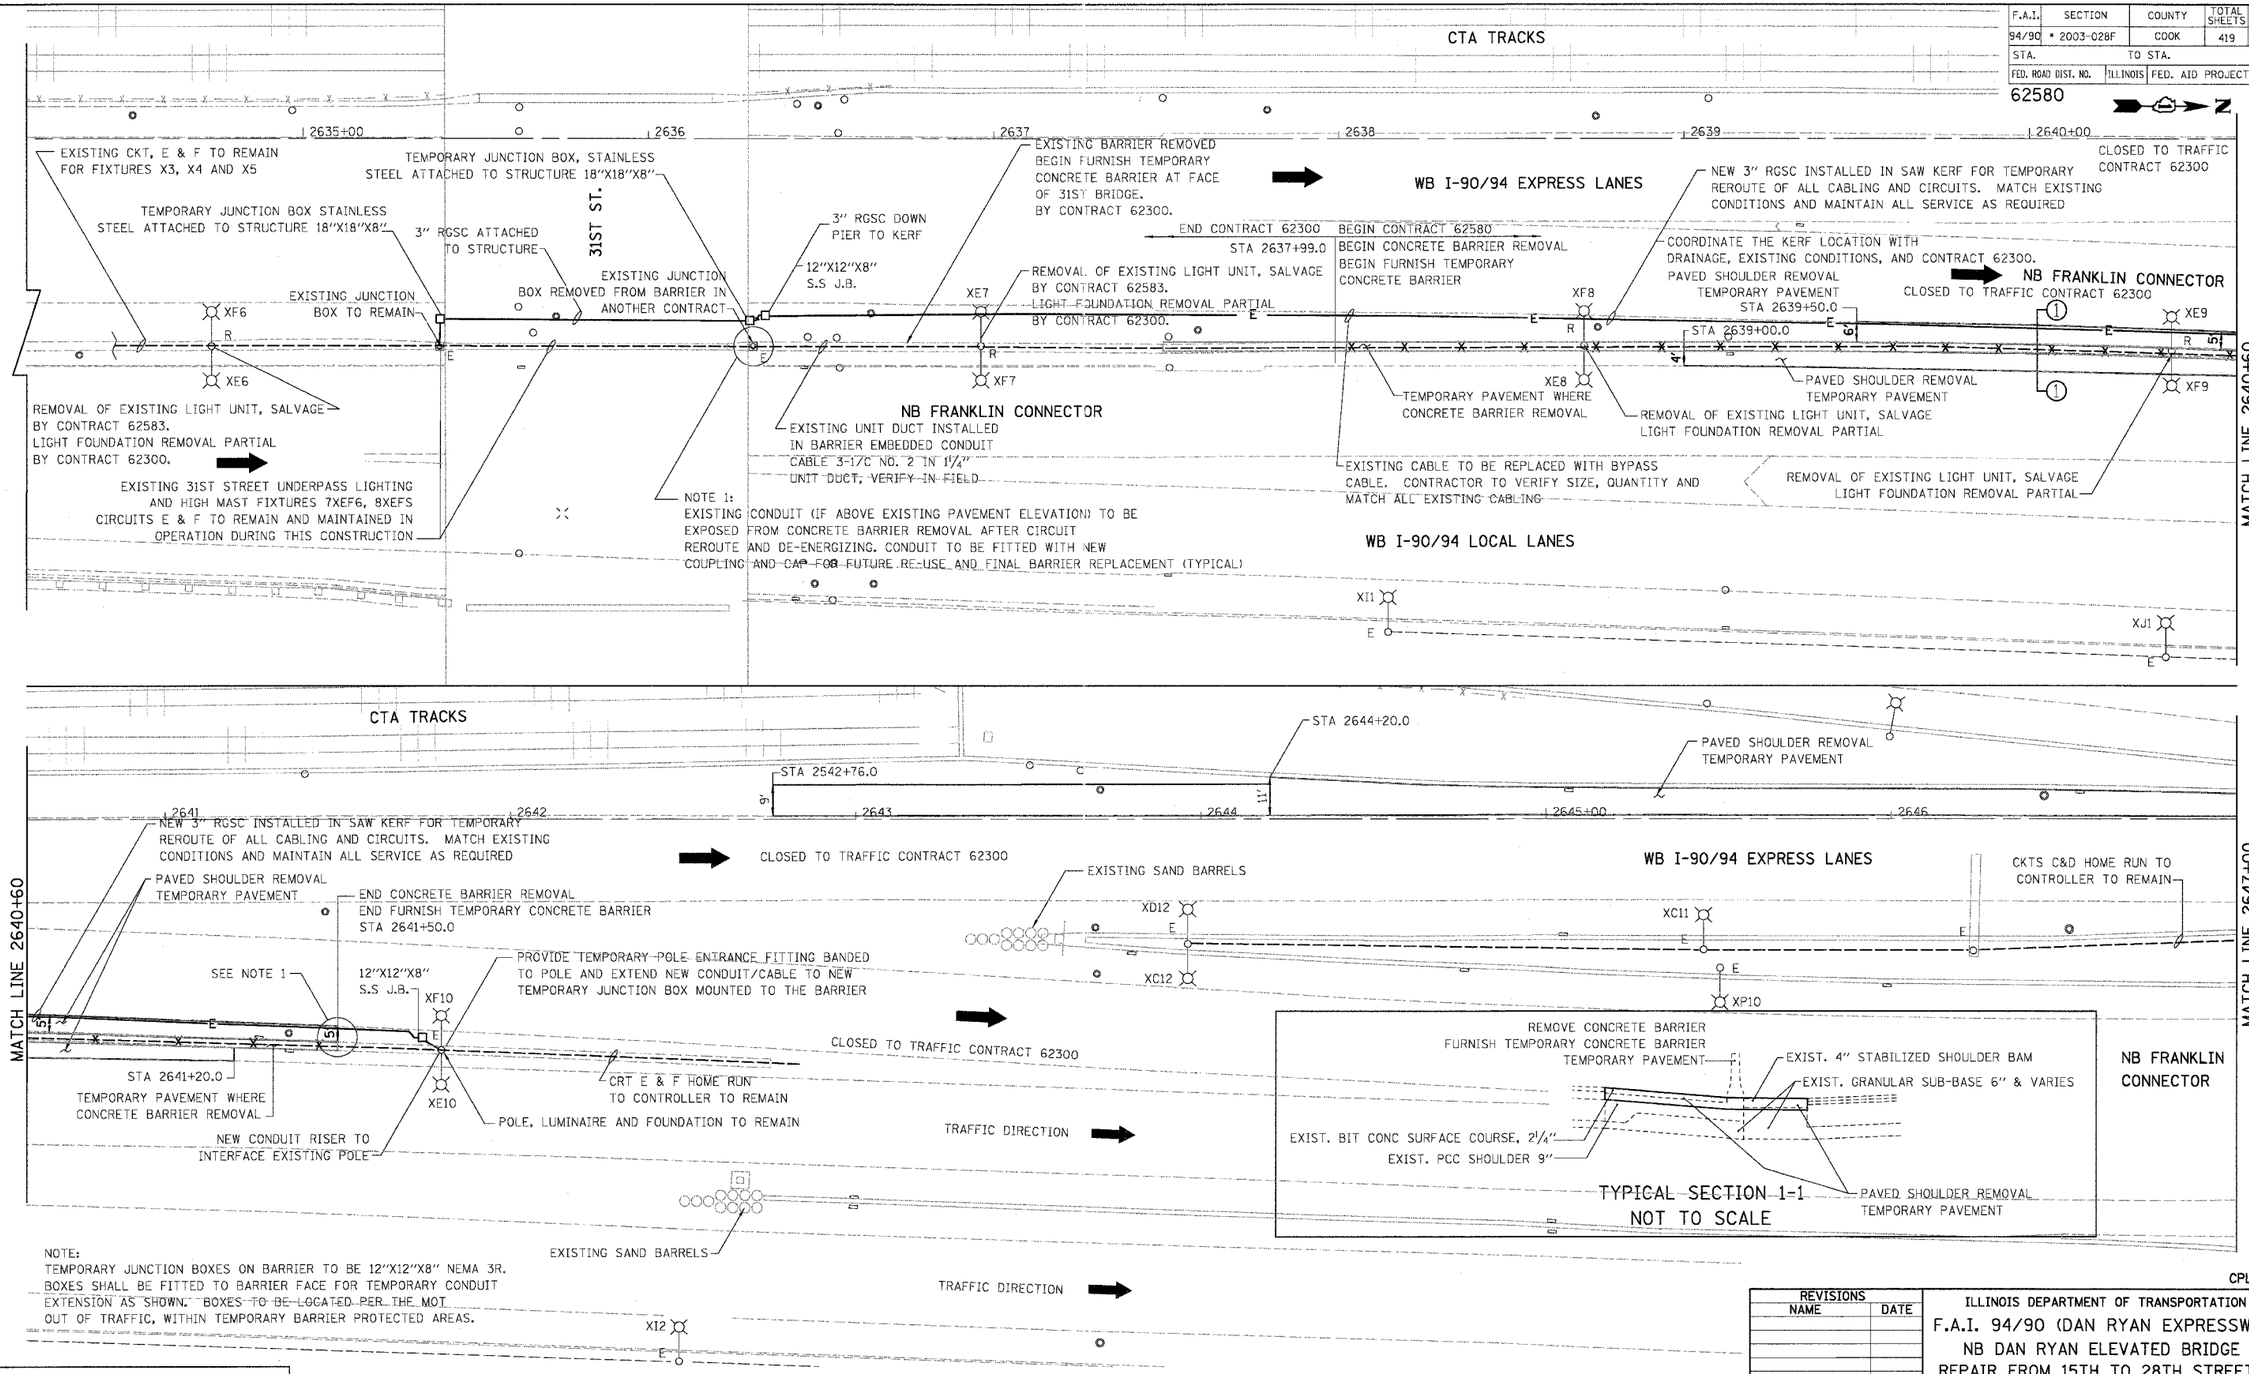

NOTE:
TEMPORARY JUNCTION BOXES ON BARRIER TO BE 12"X12"X8" NEMA 3R. BOXES SHALL BE FITTED TO BARRIER FACE FOR TEMPORARY CONDUIT EXTENSION AS SHOWN. BOXES TO BE LOCATED PER THE MOT OUT OF TRAFFIC, WITHIN TEMPORARY BARRIER PROTECTED AREAS.

50 25 0 50 100
SCALE IN FEET

CPL-01

REVISIONS	
NAME	DATE

ILLINOIS DEPARTMENT OF TRANSPORTATION

F.A.I. 94/90 (DAN RYAN EXPRESSWAY)
NB DAN RYAN ELEVATED BRIDGE
REPAIR FROM 15TH TO 28TH STREETS
EXISTING AND PROPOSED PLAN

SCALE: 1"=20' DRAWN BY: RA
DATE: 8/12/2005 CHECKED BY: RS

BOWMAN, BARRETT & ASSOCIATES INC.
CONSULTING ENGINEERS
Chicago, Illinois
312.228.0100
www.bbandainc.com

8/11/2005 6:05:02 PM