STATE OF ILLINOIS
DEPARTMENT OF TRANSPORTATION

CONTRACT NO. 62801

ROUTE NO.	SECTION	COUNTY	TOTAL SHEETS	SHEET NO.
FAP 353	*	WILL	53	25

* SECT. (12 & 13) T-1

SHEET NO. 5
15 SHEETS

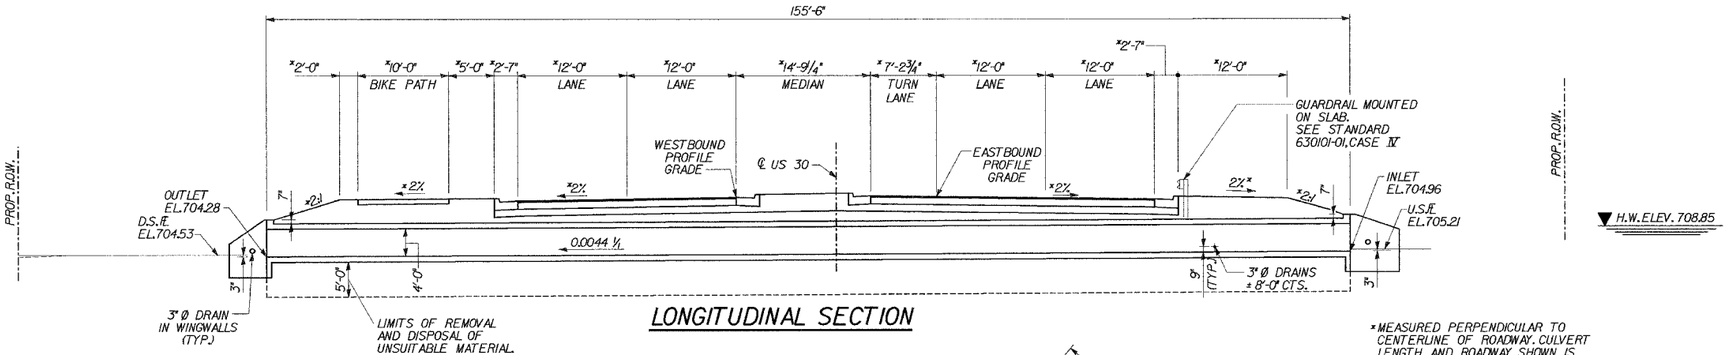

LONGITUDINAL SECTION

*MEASURED PERPENDICULAR TO CENTERLINE OF ROADWAY. CULVERT LENGTH AND ROADWAY SHOWN IS BASED UPON PROPOSED FUTURE WIDENING OF US 30.

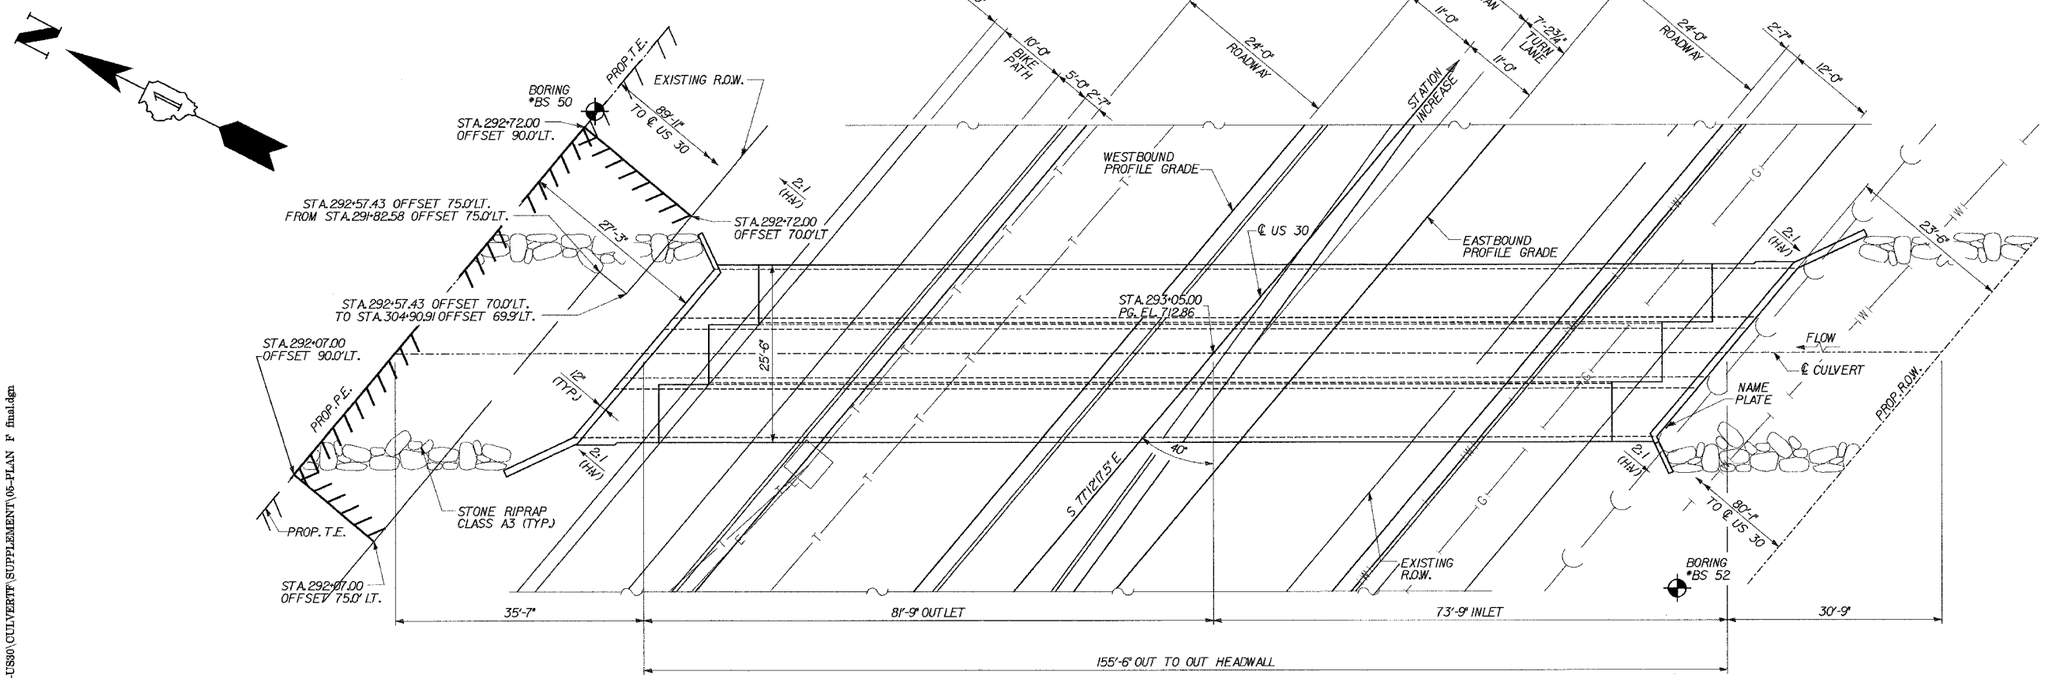

PLAN

DESIGNED	ASP
CHECKED	CDS
DRAWN	BEM
CHECKED	ASP

REVISIONS	
NAME	DATE

U.S.30 OVER STREAM
0.3 MILES W.OF WOLF RD.
ULTIMATE GENERAL PLAN

U.S. ROUTE 30 (LINCOLN HIGHWAY)
F.A.P. 353 (U.S. 30)
SECTION (12 & 13) T-1
STATION 293+05.00
WILL COUNTY
STRUCTURE NUMBER 099-4661

09-Jun-2005 10:25 s:\Dept\Structures\3960002-IL-US30\CULVERTF\SUPPLEMENT\06-PLAN F final.dgn

BRIGHTON ENGINEERING COMPANY CONSULTING ENGINEERS