STATE OF ILLINOIS
DEPARTMENT OF TRANSPORTATION

CONTRACT NO. 62801

ROUTE NO.	SECTION	COUNTY	TOTAL SHEETS	SHEET NO.
FAP 358	*	WILL	53	30

* SECT. (12 & 13) T-1

SHEET NO. 10

15 SHEETS

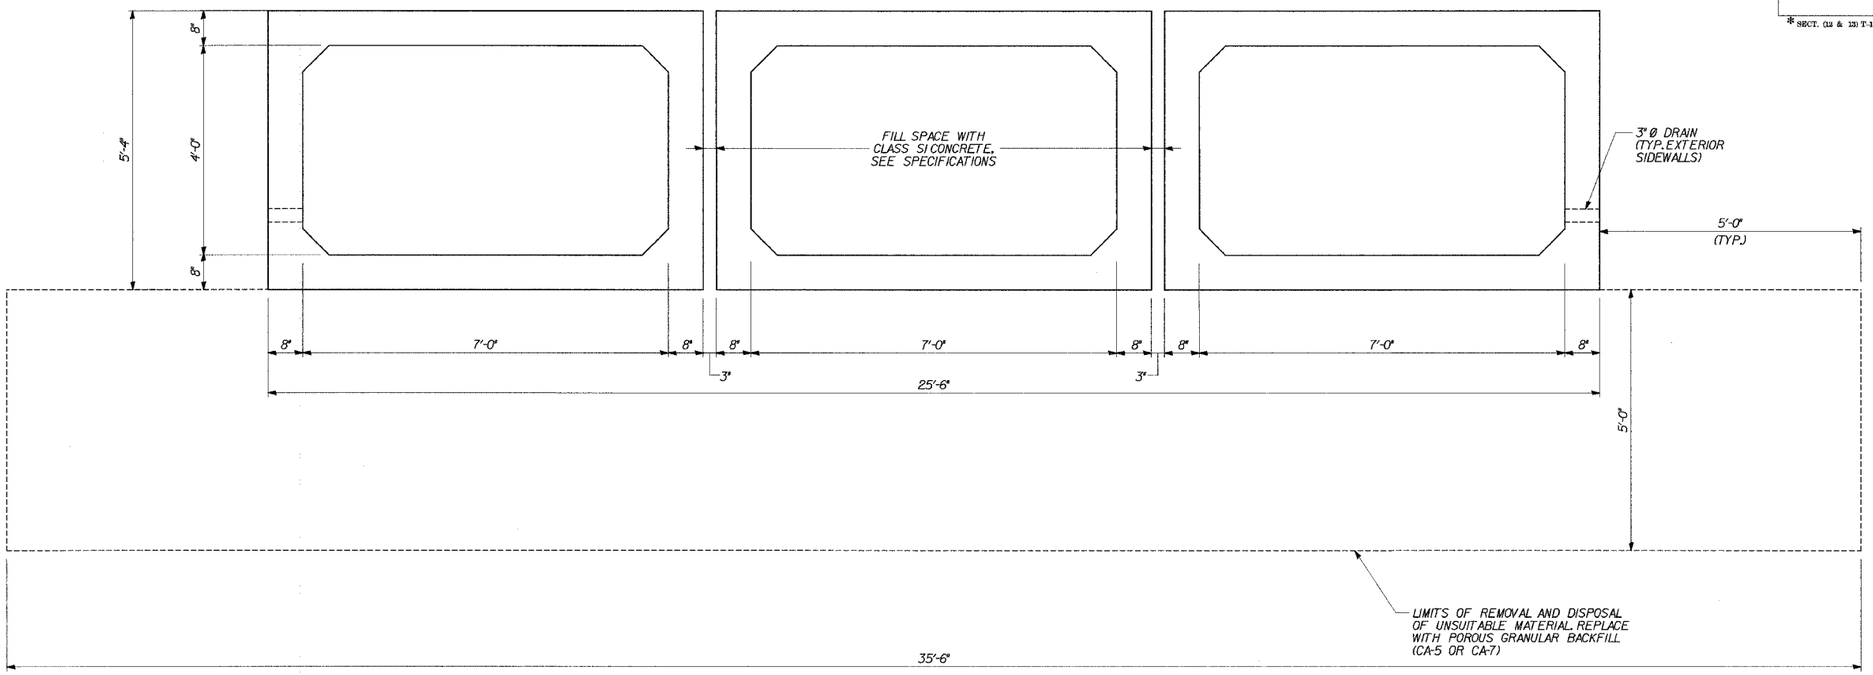

PRECAST TYPICAL SECTION

NOTE:
CLASS SI CONCRETE TO BE POURED BETWEEN PRECAST SECTIONS PRIOR TO FORMING AND POURING OF CAST-IN-PLACE END SECTIONS.

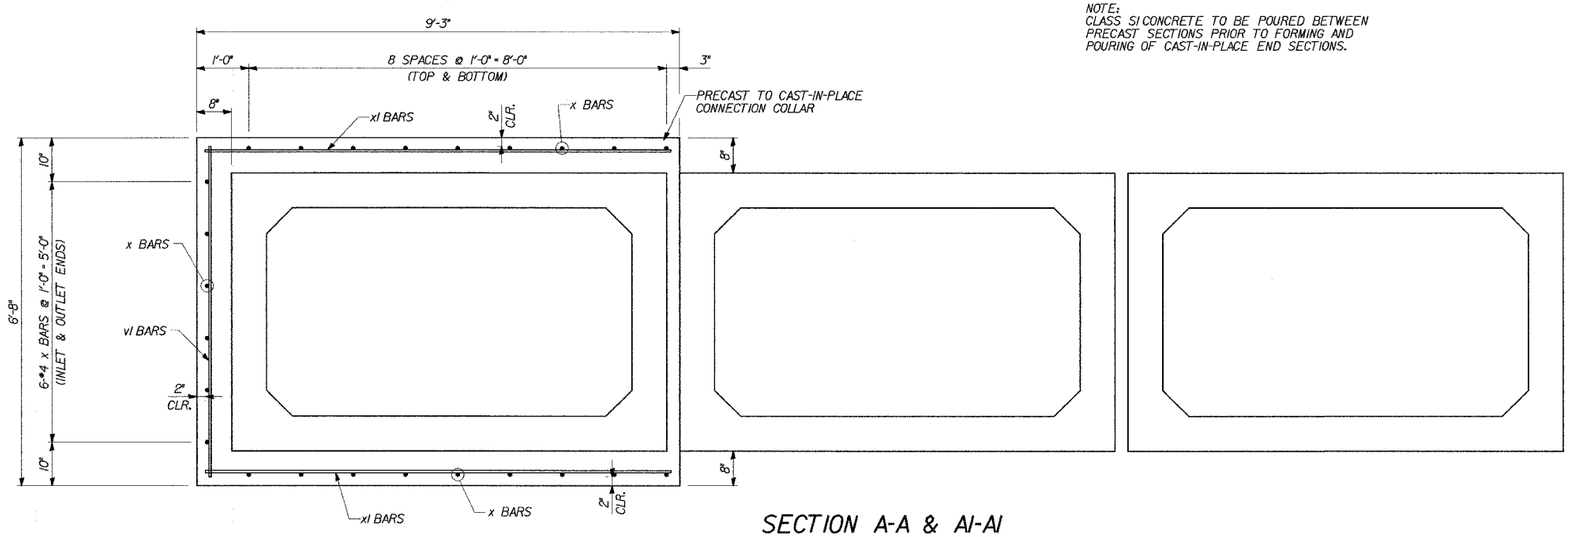

SECTION A-A & AI-AI

DESIGNED	ASP
CHECKED	CDS
DRAWN	BEM
CHECKED	ASP

REVISIONS	
NAME	DATE

U.S.30 OVER STREAM
0.3 MILES W.OF WOLF RD.
TYPICAL SECTION

U.S. ROUTE 30 (LINCOLN HIGHWAY)
F.A.P. 353 (U.S. 30)
SECTION (12 & 13) T-1
STATION 293+05.00
WILL COUNTY
STRUCTURE NUMBER 099-4661

10-Jun-2005 07:29
s:\Dept\Structures\3050002-IL-US30\CULVERTF\SUPPLEMENT\10-11-TYPSECT-F.dgn

BRIGHTON ENGINEERING COMPANY CONSULTING ENGINEERS