ORIGINAL SURVEY		BY	DATE
NOTE BOOK	SURVEYED		
	PLOTTED		
	TEMPLATE		
	AREAS		
NO.	AREAS CHECKED		

FINAL SURVEY		BY	DATE
NOTE BOOK	SURVEYED		
	PLOTTED		
	TEMPLATE		
	AREAS		
NO.	AREAS CHECKED		

BRIGHTON A & E, INC.

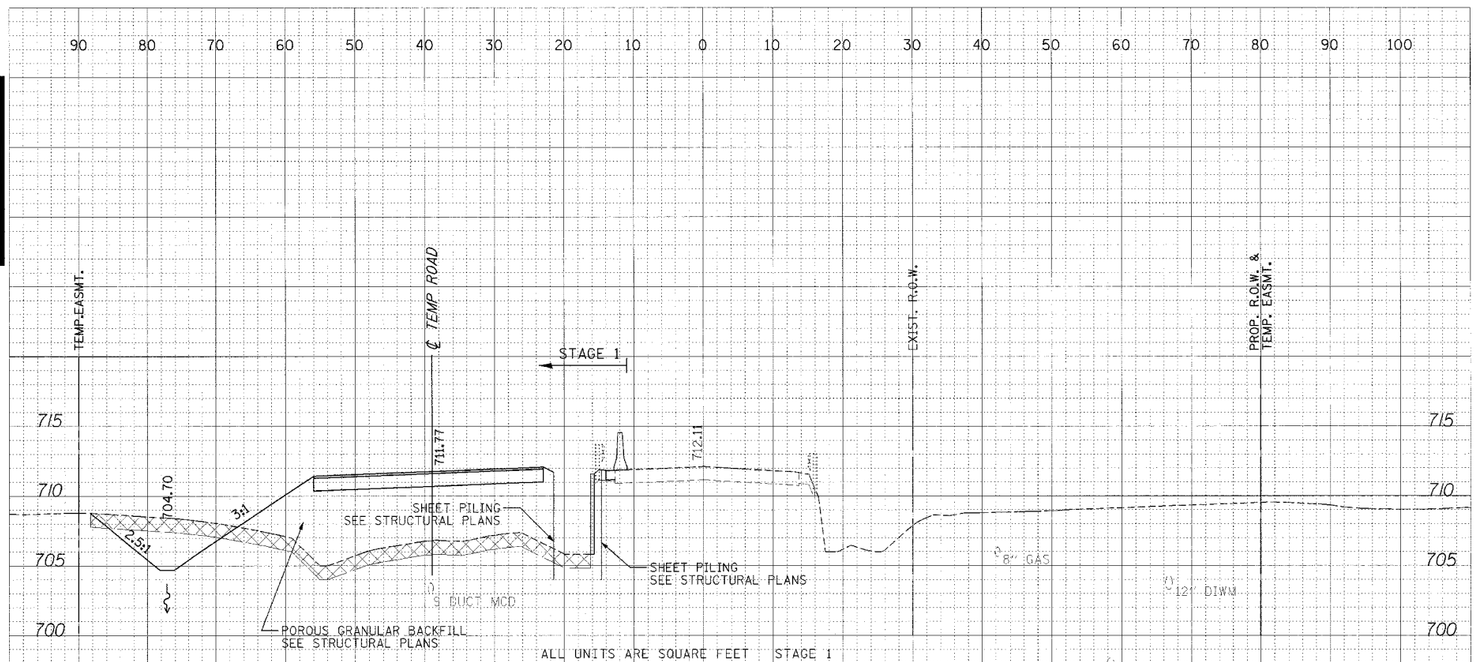

ALL UNITS ARE SQUARE FEET	STAGE 1
EARTH EXCAVATION	25
TOPSOIL EXCAVATION	20
EMBANKMENT	0

293+00.00

UNSUITABLE MATERIAL REMOVAL

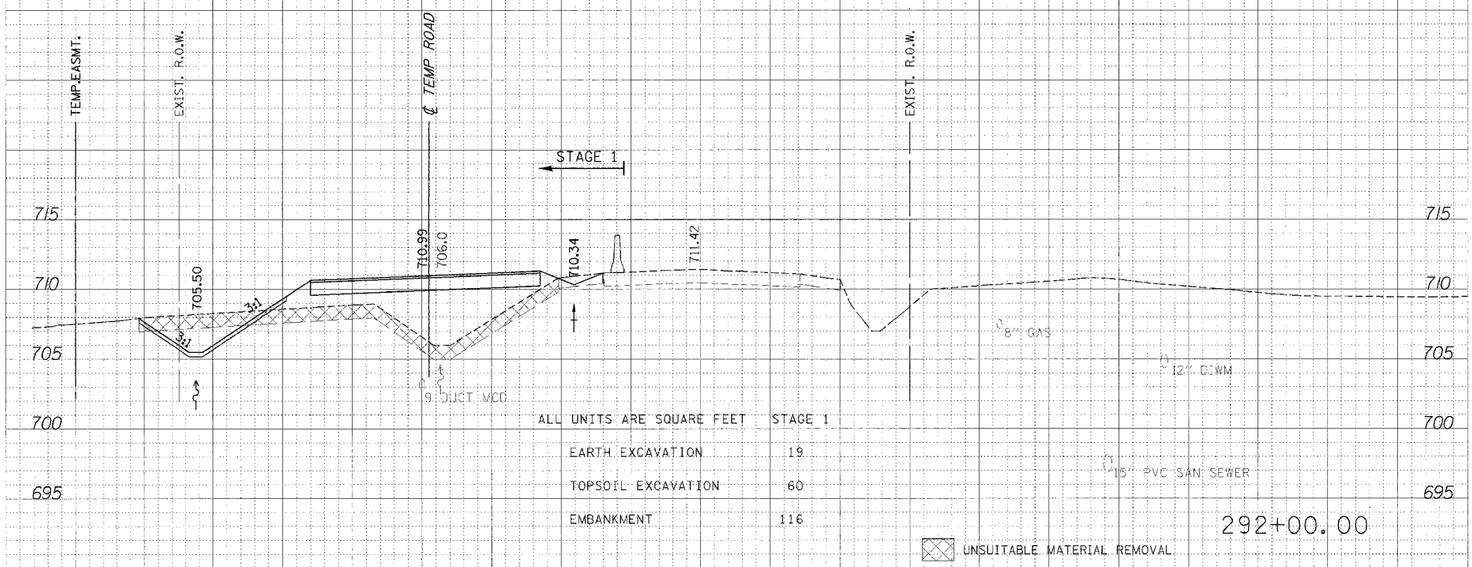

ALL UNITS ARE SQUARE FEET	STAGE 1
EARTH EXCAVATION	19
TOPSOIL EXCAVATION	60
EMBANKMENT	116

292+00.00

UNSUITABLE MATERIAL REMOVAL

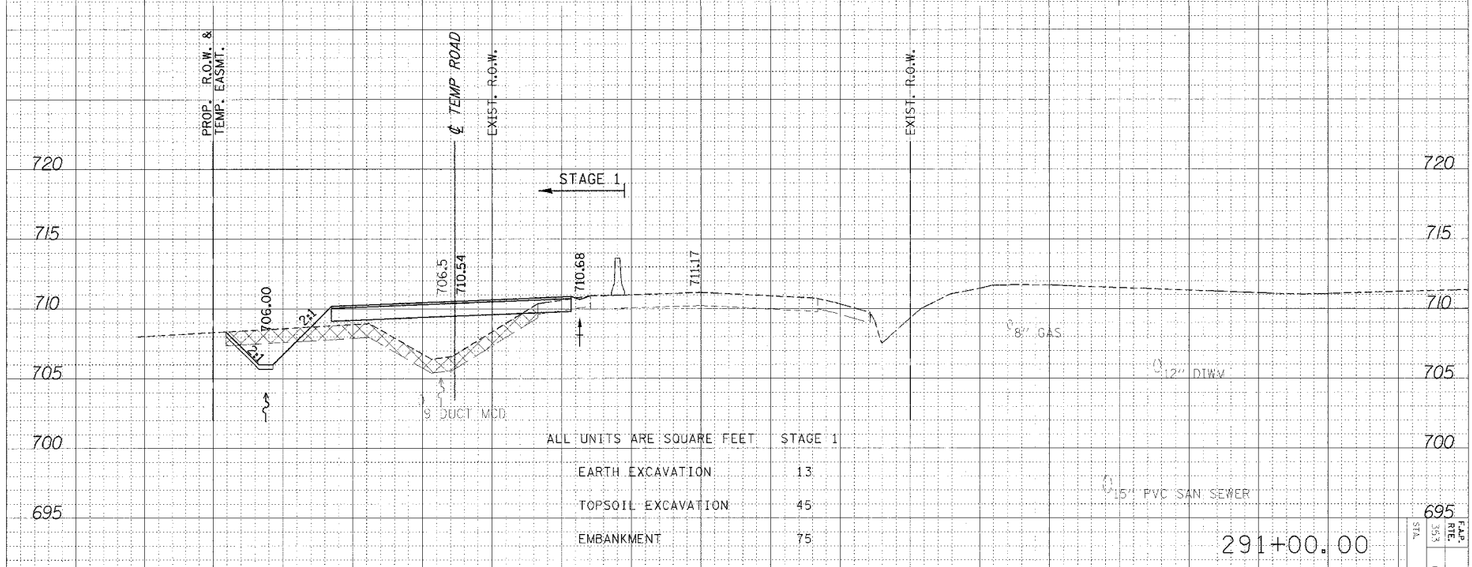

ALL UNITS ARE SQUARE FEET	STAGE 1
EARTH EXCAVATION	13
TOPSOIL EXCAVATION	45
EMBANKMENT	75

291+00.00

UNSUITABLE MATERIAL REMOVAL

CROSS SECTIONS - STAGE 1

F.A.P. RTE.	SECTION	COUNTY	SHEET NO.	SHEET NO.
353	(12&13)1-1	WILL	53	43
STA.	TO STA.			

CONTRACT NO. 62901

f:\r30P2\Culvert F Plans\30F_XSECL.dgn 6/15/2005 8:44:59 AM