CONTRACT NO. 66578

| F.A.I. RTE. | SECTION | COUNTY | TOTAL SHEETS | SHEET NO. |
|---|---|---|---|---|
| 412 | (62-2VB)I | MARSHALL | 19 | 13 |
| FED. ROAD DIST. NO. | ILLINOIS | PROJECT | | |

## GENERAL NOTES

PLAN DIMENSIONS AND DETAILS RELATIVE TO THE EXISTING ROADWAY AND STRUCTURE HAVE BEEN TAKEN FROM EXISTING PLANS AND ARE SUBJECT TO NOMINAL CONSTRUCTION VARIATIONS. IT SHALL BE THE CONTRACTOR'S RESPONSIBILITY TO VERIFY SUCH DIMENSIONS AND DETAILS IN THE FIELD AND TO MAKE NECESSARY APPROVED ADJUSTMENTS PRIOR TO CONSTRUCTION OR ORDERING OF MATERIALS. SUCH VARIATIONS SHALL NOT BE CAUSE FOR ADDITIONAL COMPENSATION FOR A CHANGE IN THE SCOPE OF THE WORK, HOWEVER, THE CONTRACTOR WILL BE PAID FOR THE QUANTITY ACTUALLY FURNISHED AT THE UNIT PRICE BID FOR THE WORK.

REINFORCEMENT BARS OR TIE BARS THAT ARE TO REMAIN IN PLACE WHICH ARE DAMAGED DURING THE REMOVAL OPERATIONS SHALL BE REPAIRED OR REPLACED USING APPROVED BAR SPLICER OR ANCHORAGE SYSTEM. COST INCLUDED WITH THE REMOVAL ITEMS AND NO OTHER COMPENSATION WILL BE ALLOWED.

NEW REINFORCEMENT BARS SHALL CONFORM TO THE REQUIREMENTS OF AASHTO M 31 OR M 322 GRADE 60.

NEW REINFORCEMENT BARS SHALL BE EPOXY COATED

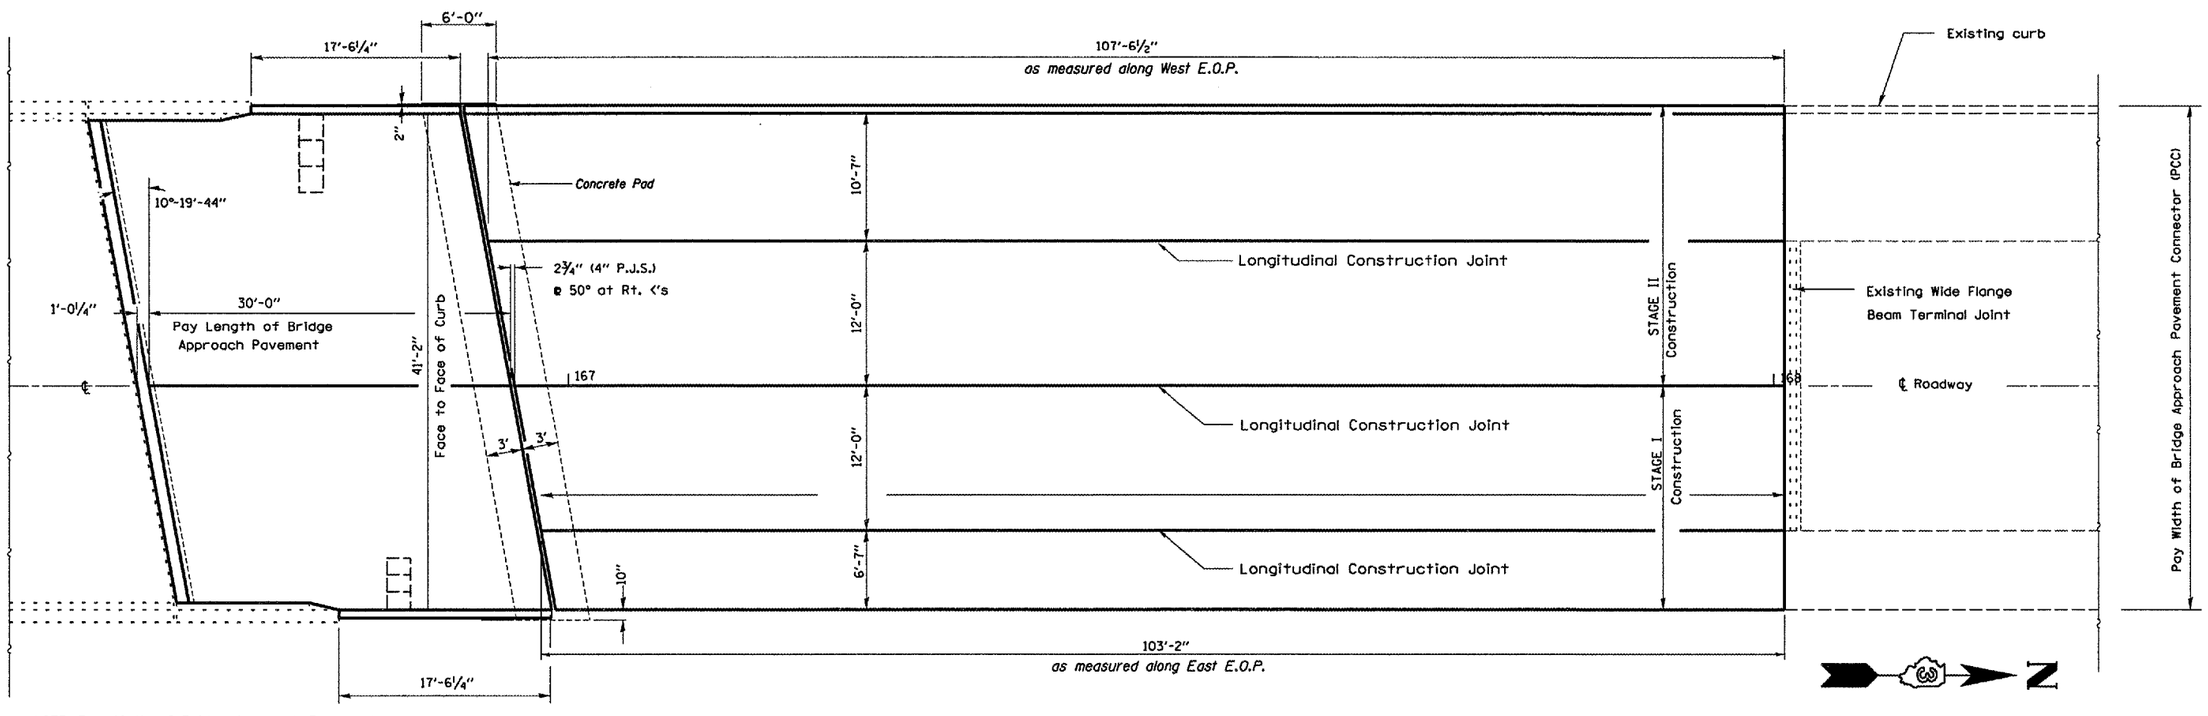


*PLAN*

*SHOWING DIMENSIONS*

| REVISIONS | |
|---|---|
| NAME | DATE |
| | |

ILLINOIS DEPARTMENT OF TRANSPORTATION

PROPOSED APPROACH PAVEMENT DETAILS - NORTH APPROACH

FAI 412 (I-39)
SECTION (62-2VB)I
STA. 165+90.23
MARSHALL COUNTY

SCALE: VERT. HORIZ.
DATE 04/26/2005
DRAWN BY RLW
CHECKED BY

Date: 04/26/2005
File: c:/projects/cmain06/cm308/details.dgn