CONTRACT NO. 68437

F.A.P. RTE.	SECTION	COUNTY	TOTAL SHEETS	SHEET NO.
404	D4 BRIDGE REP.	WARREN	20	16
STA. 459+08.81		TO STA. 460+84.25		
FED. ROAD DIST. NO. 4	ILLINOIS	FED. AID PROJECT		

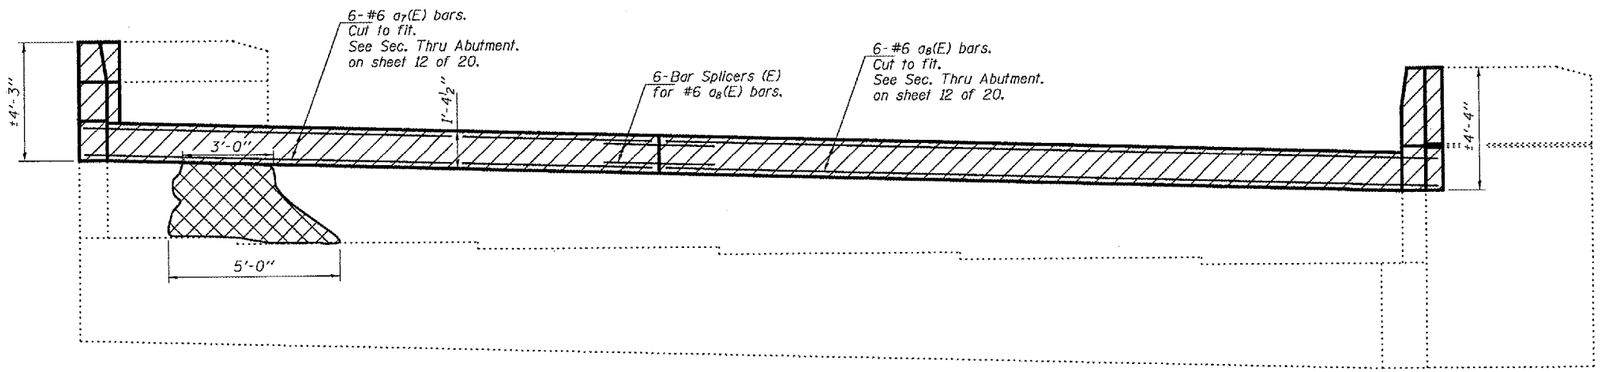

ELEVATION

Concrete quantity included with Concrete Superstructure on sheet 11 of 20.
Reinforcement & Bar Splicer quantity included on sheet 11 of 20.
Reinforcement bars designated (E) shall be epoxy coated.

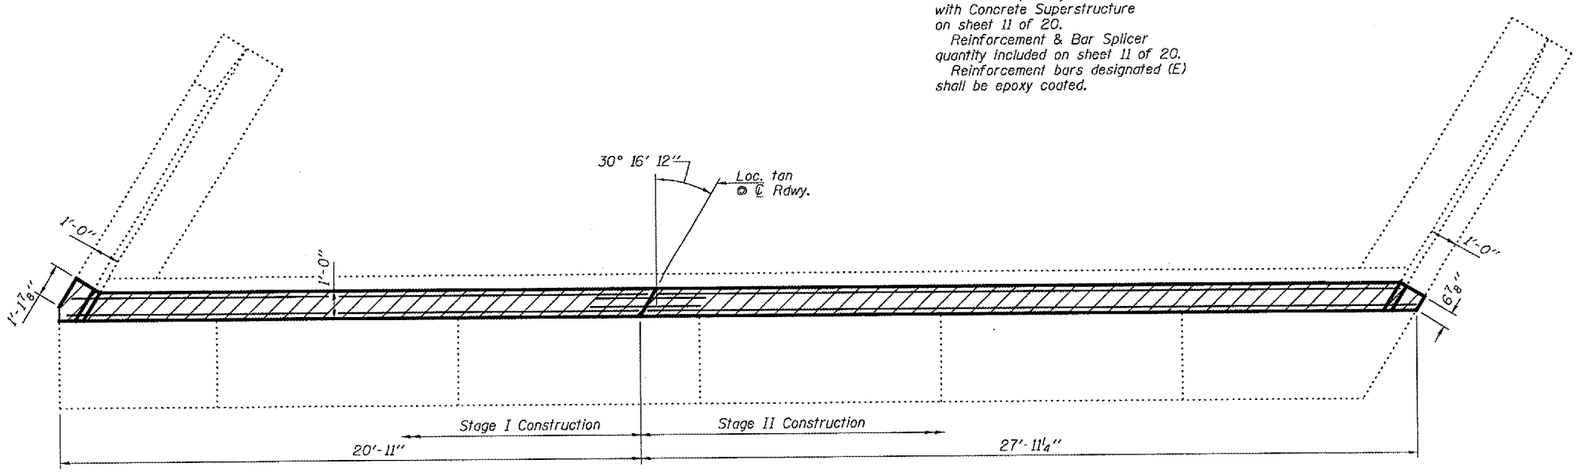

TOP VIEW

Delaminated Concrete Area

BILL OF MATERIAL

ITEM	UNIT	TOTAL
Formed Concrete Repair (Depth Equal to or Less Than 5")	Sq. Ft.	12

WEST ABUTMENT WBL

REVISIONS NAME	DATE

ILLINOIS DEPARTMENT OF TRANSPORTATION

ABUTMENT CONCRETE REPLACEMENT

SCALE: VERT. HORIZ.
DATE 02-14-2005
DRAWN BY CEJ
CHECKED BY

PLOT DATE = $DATE$
FILE NAME = $PFNL$
PLOT SCALE = $SCALE$
REFERENCE = REF