| F.A.P RTE. | SECTION | COUNTY | TOTAL SHEETS | SHEET NO. |
|---|---|---|---|---|
| 103 | 27-1R | ST. CLAIR | 382 | 30 |
| STA. 220+00.00 | TO STA. 235+00.00 | | | |
| FED. ROAD DIST. NO. | ILLINOIS | FED. AID PROJECT | | |

CONTRACT NO. 76300

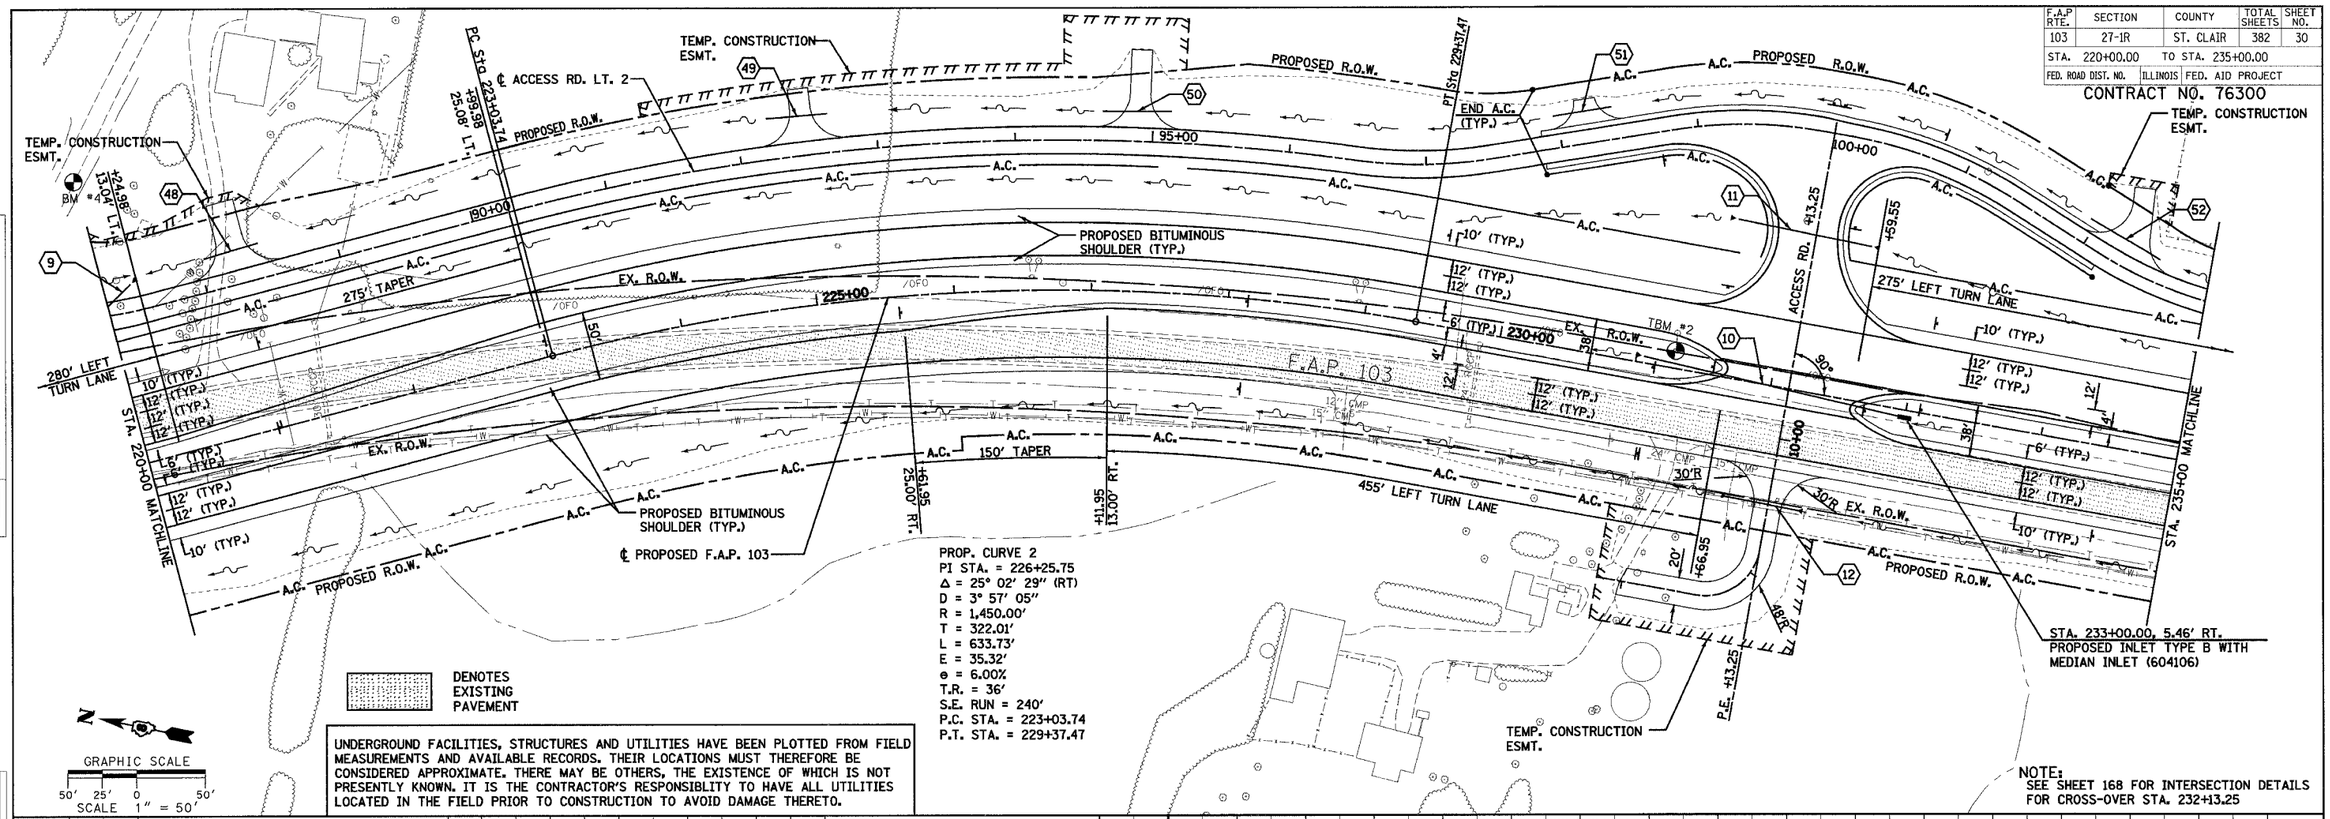


PROP. CURVE 2
PI STA. = 226+25.75
Δ = 25° 02' 29" (RT)
D = 3° 57' 05"
R = 1,450.00'
T = 322.01'
L = 633.73'
E = 35.32'
e = 6.00%
T.R. = 36'
S.E. RUN = 240'
P.C. STA. = 223+03.74
P.T. STA. = 229+37.47

UNDERGROUND FACILITIES, STRUCTURES AND UTILITIES HAVE BEEN PLOTTED FROM FIELD MEASUREMENTS AND AVAILABLE RECORDS. THEIR LOCATIONS MUST THEREFORE BE CONSIDERED APPROXIMATE. THERE MAY BE OTHERS, THE EXISTENCE OF WHICH IS NOT PRESENTLY KNOWN. IT IS THE CONTRACTOR'S RESPONSIBLITY TO HAVE ALL UTILITIES LOCATED IN THE FIELD PRIOR TO CONSTRUCTION TO AVOID DAMAGE THERETO.

NOTE:
SEE SHEET 168 FOR INTERSECTION DETAILS FOR CROSS-OVER STA. 232+13.25

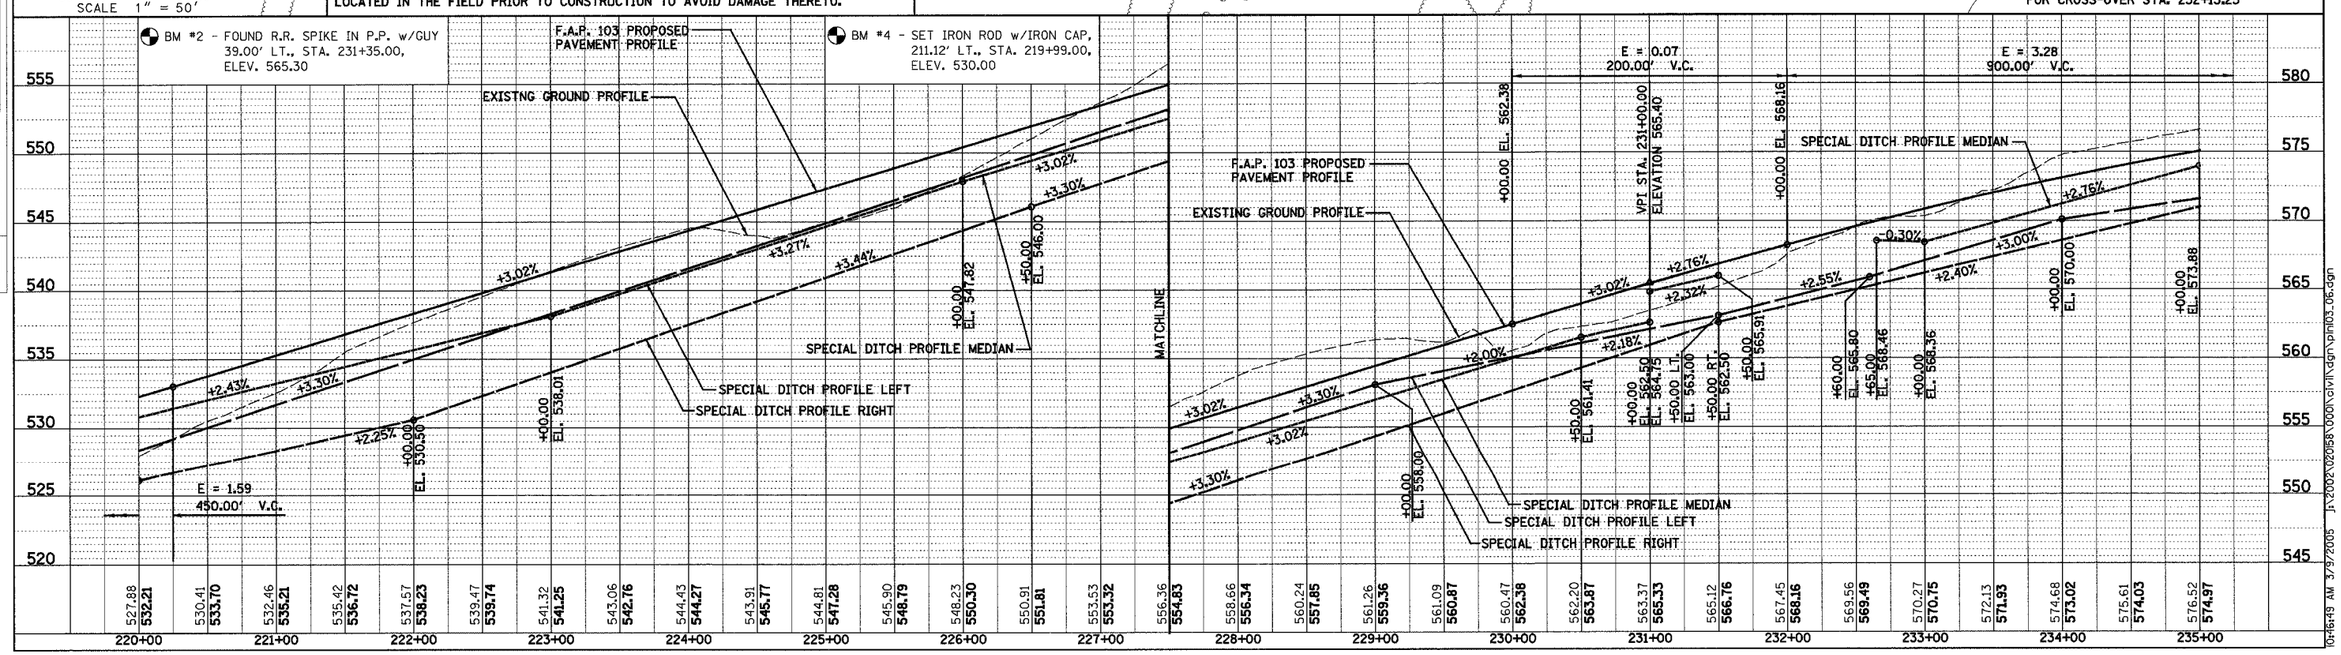


PLAN & PROFILE - F.A.P. 103