F.A. RTE.	SECTION	COUNTY	TOTAL SHEETS	SHEET NO.
103	27-1R	ST. CLAIR	382	164A
STA.		TO STA.		
FED. ROAD DIST. NO.	ILLINOIS	FED. AID PROJECT		

CONTRACT NO. 76300

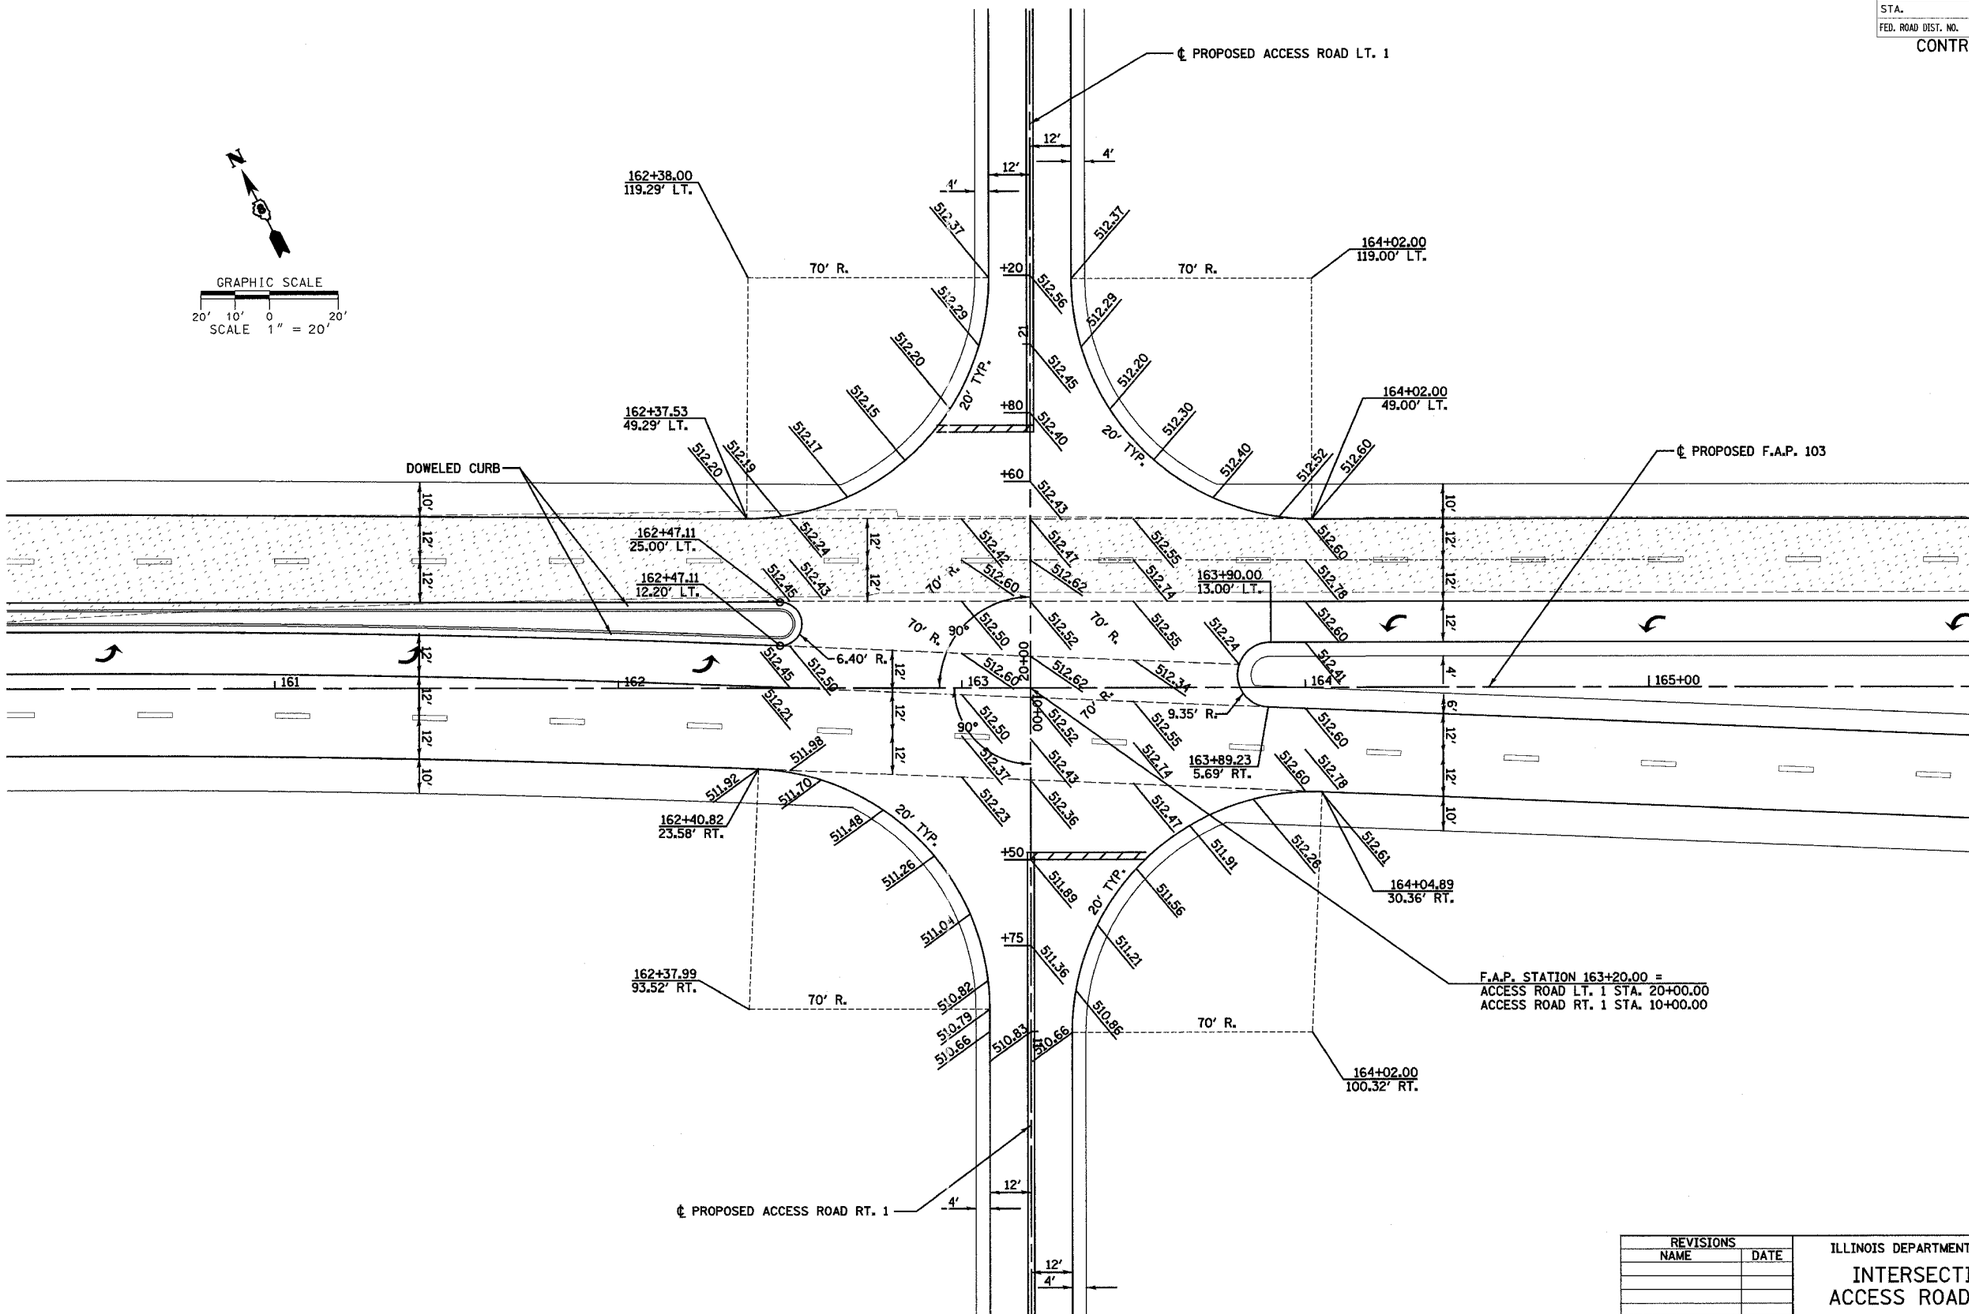

DENOTES EXISTING PAVEMENT

REVISIONS	
NAME	DATE

ILLINOIS DEPARTMENT OF TRANSPORTATION

INTERSECTION DETAIL
ACCESS ROAD STA 163+20

F.A.P. 103 (IL. RTE. 13/15)
SECTION 27-1R - ST. CLAIR CO.

SCALE: 1" = 20'
DRAWN BY
DATE Febuary 11, 2005
CHECKED BY RCY

8:44:03 AM 3/10/2005 J:\2002\02058\000\civil\dgn\intersect_dtl_103.dgn