FAI ROUTE	SECTION	COUNTY	TOTAL SHEETS	SHEET NO
64	82-6K-1	ST. CLAIR	188	29
STA. 50+00		TO STA. 56+00		
CONTRACT NO.: 76815				

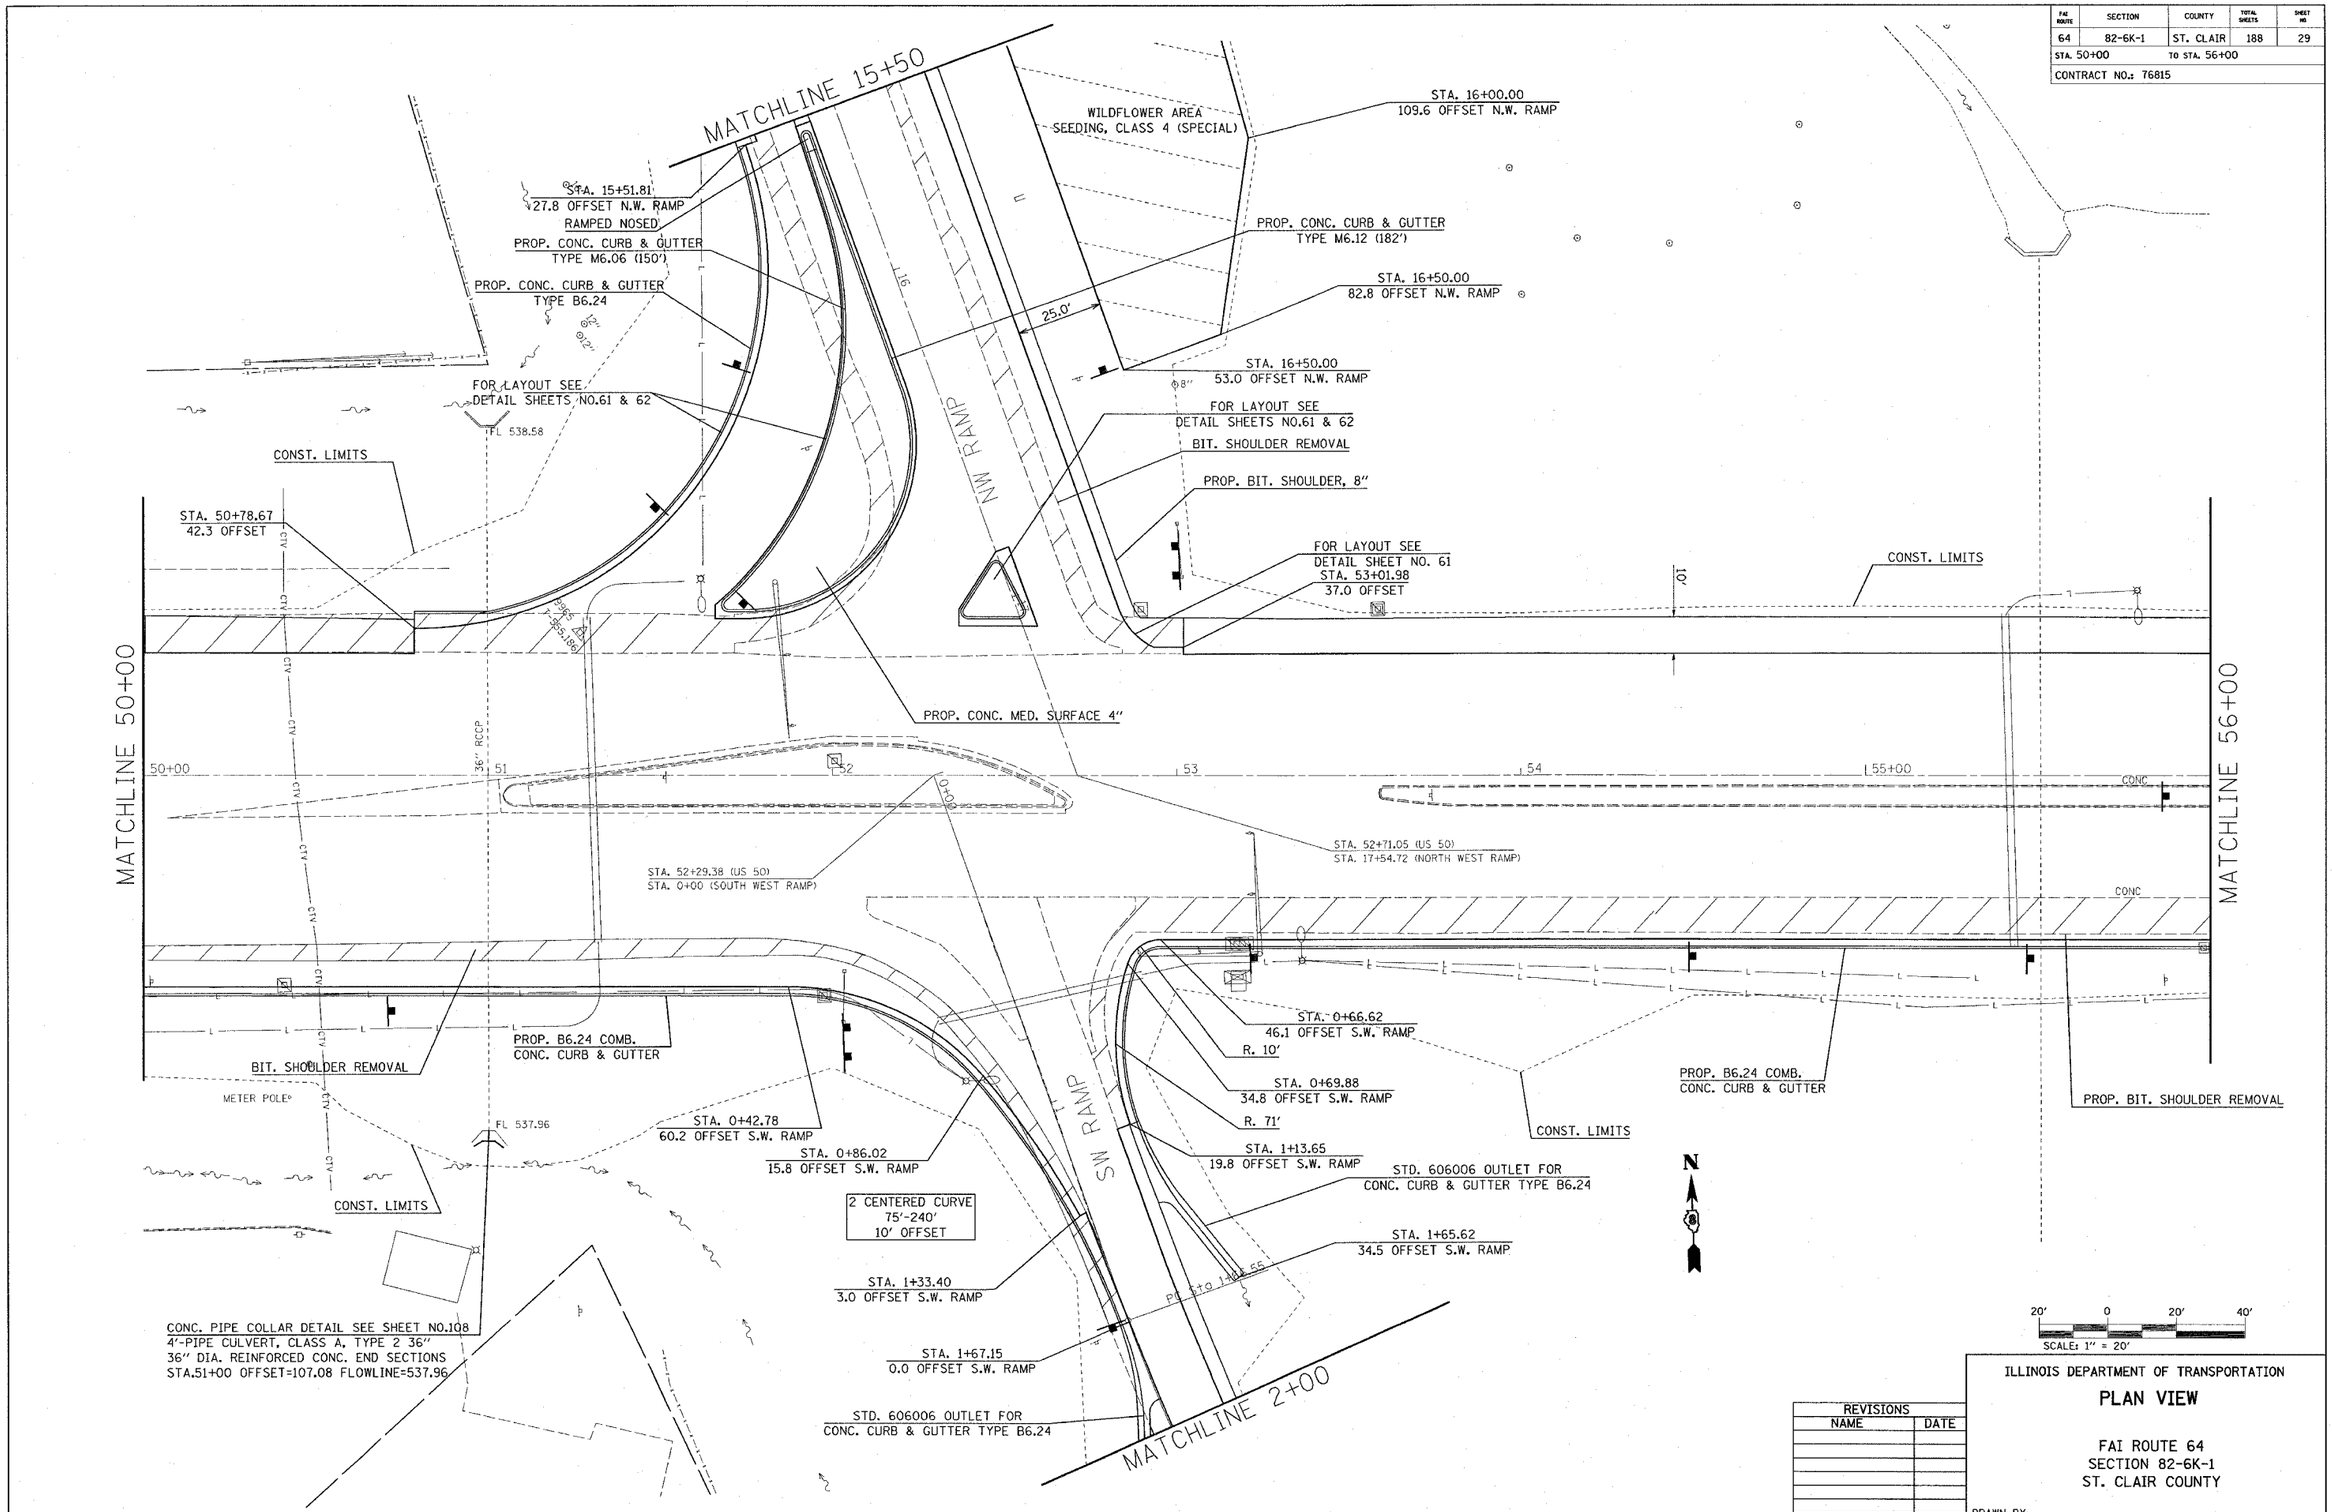

REVISIONS	
NAME	DATE

ILLINOIS DEPARTMENT OF TRANSPORTATION

PLAN VIEW

FAI ROUTE 64
SECTION 82-6K-1
ST. CLAIR COUNTY

DRAWN BY:

PLOT DATE: 7/1/2005

PLAN
NOTE BOOK
NO.
SURVEYED
PLOTTED
ALIGNMENT CHECKED
RT. OF WAY CHECKED
CADD FILE NAME
BY
DATE

$$DATE$$
7/1/2005
c:\projects\ed06904\plan\pln06904.dgn
*REF-pl2cpp06904a
*REF-pl2dfile06904e