FAI ROUTE	SECTION	COUNTY	TOTAL SHEETS	SHEET NO
64	82-6K-1	ST. CLAIR	188	39
STA. 2+00 NE RAMP		TO STA. 8+00 NE RAMP		
CONTRACT NO.: 76815				

PLAN	SURVEYED	BY	DATE
NOTE BOOK	PLOTTED		
NO.	ALIGNMENT CHECKED		
	RT. OF WAY CHECKED		
	CADD FILE NAME		

EXIST. CURVE W50RNE_C1
PI STA. = 2+94.56
Δ = 53° 14' 19" (LT)
D = 23° 52' 24"
R = 240.00'
T = 120.28'
L = 223.01'
E = 28.46'
e = -----
T.R. = -----
S.E. RUN = -----
P.C. STA. = 1+74.28
P.T. STA. = 3+97.28

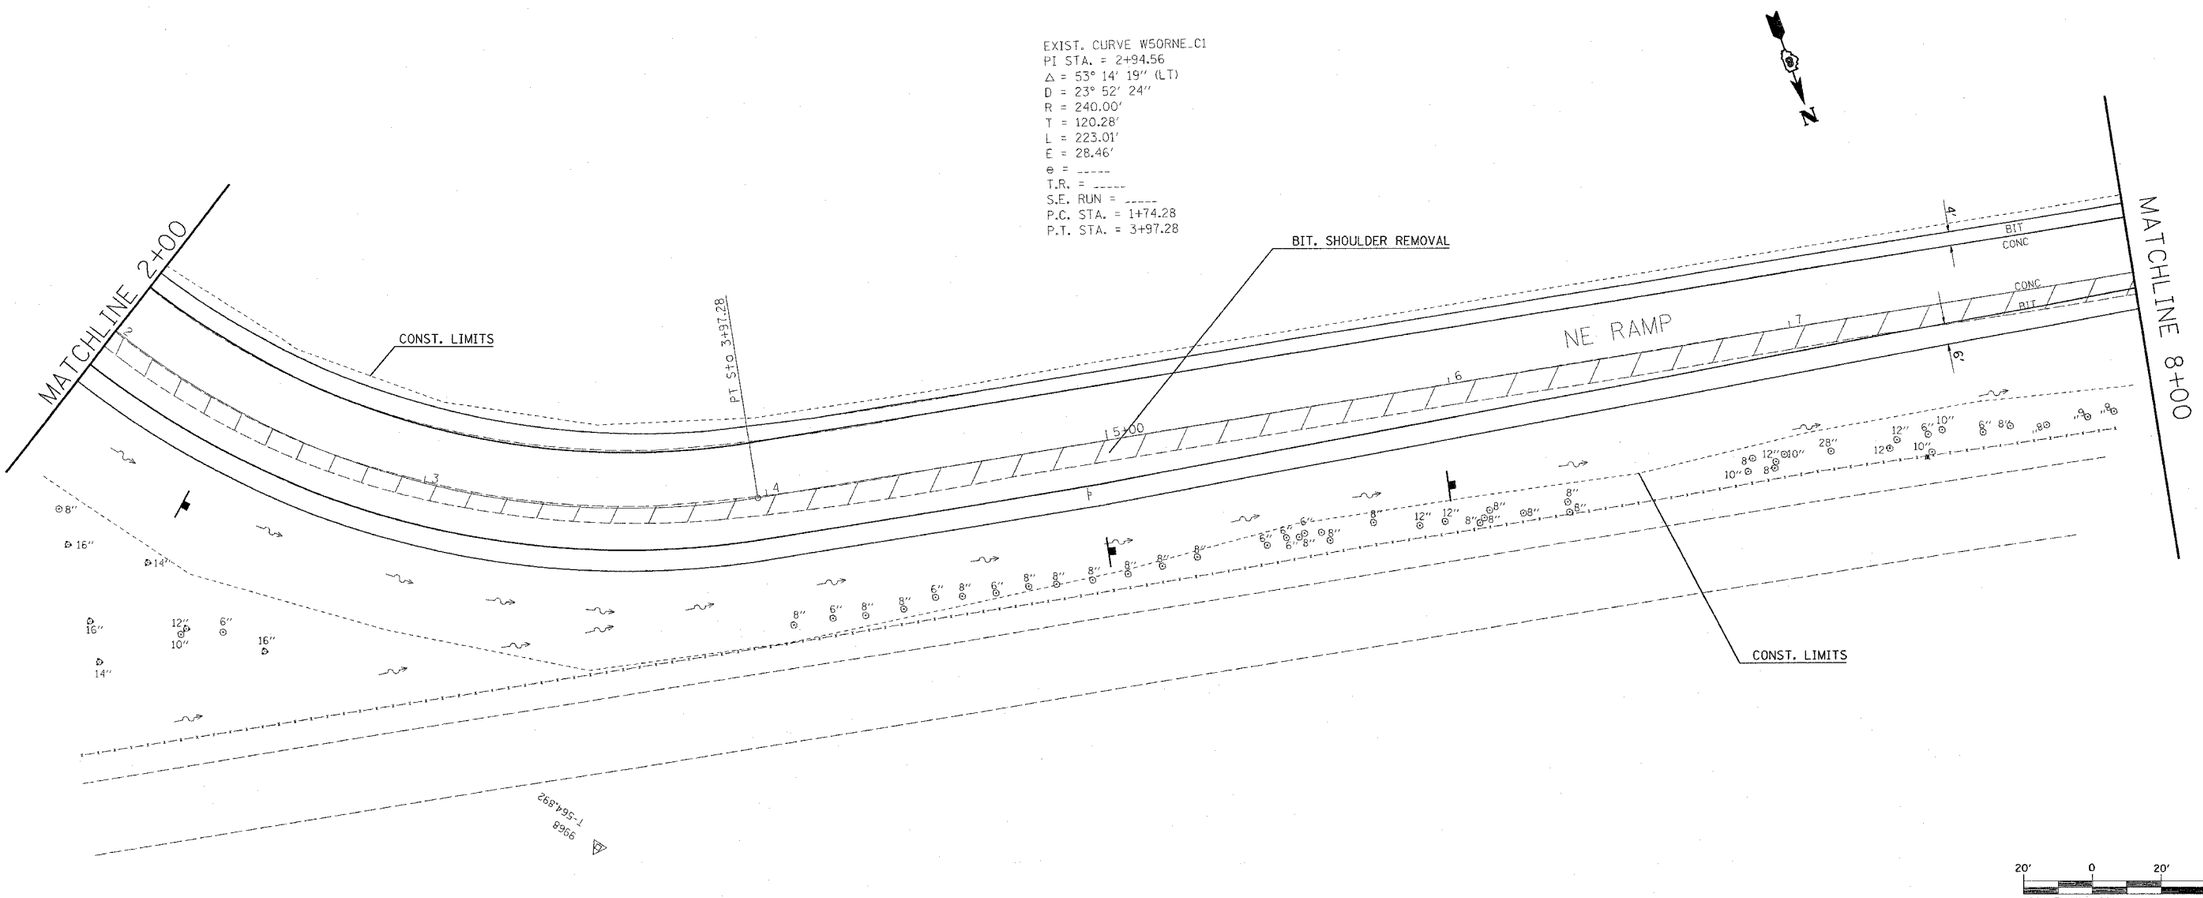

REVISIONS	
NAME	DATE

ILLINOIS DEPARTMENT OF TRANSPORTATION
PLAN VIEW
NE RAMP

FAI ROUTE 64
SECTION 82-6K-1
ST. CLAIR COUNTY

DRAWN BY:

PLOT DATE: 7/1/2005

$$DATE$$
7/1/2005
c:\projects\ed06904\plan\pln06904a.dgn
*REF-pllitcpo06904a
*REF-pllidfile06904a