FAI ROUTE	SECTION	COUNTY	TOTAL SHEETS	SHEET NO
64	82-6K-1	ST. CLAIR	188	41

STA. -0+13.45 SE RAMP TO STA. 2+00 SE RAMP

CONTRACT NO.: 76815

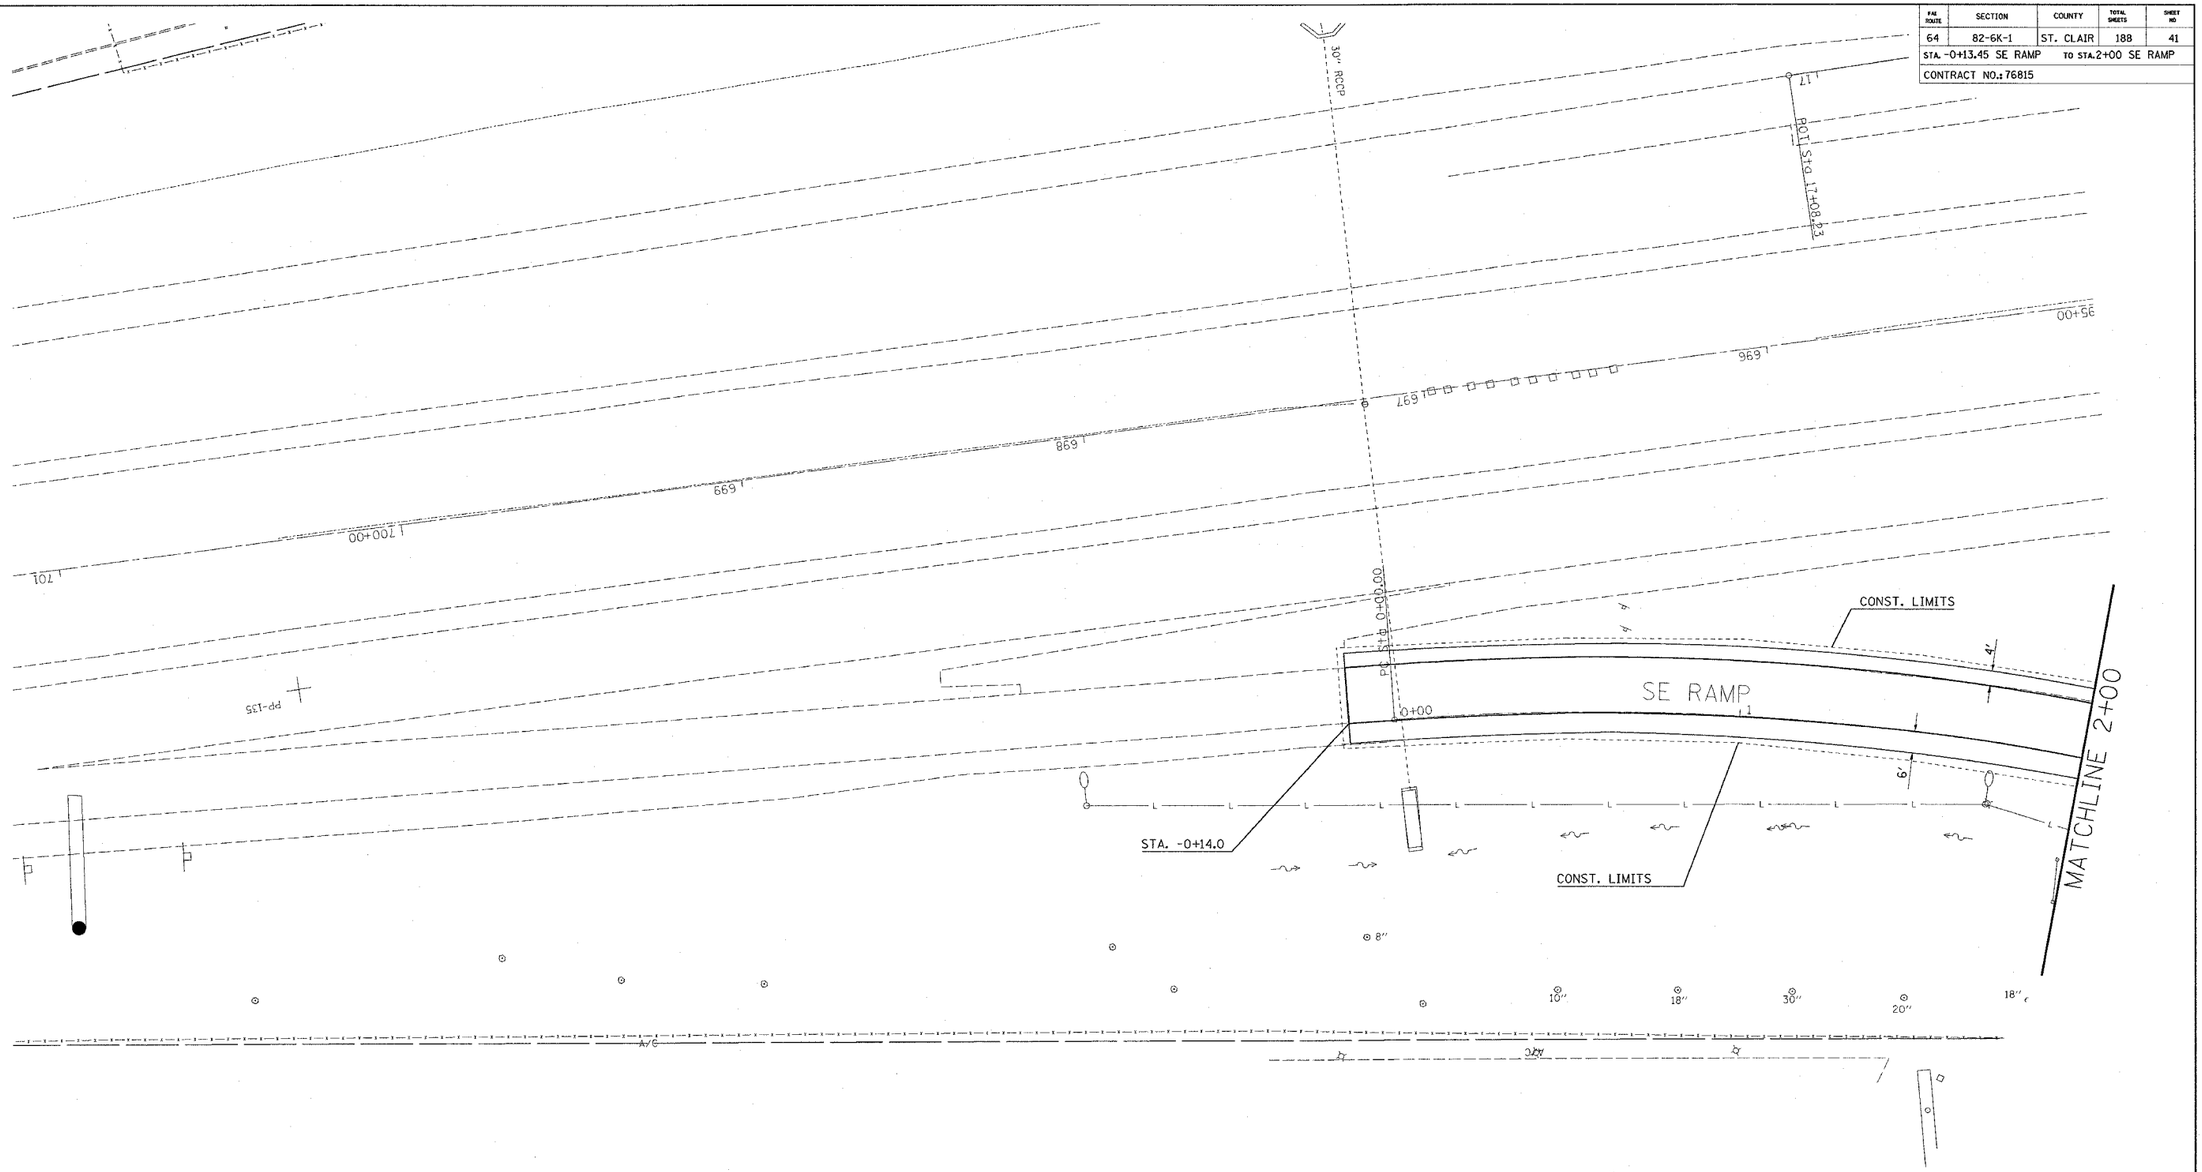

20' 0 20' 40'

SCALE: 1" = 20'

REVISIONS	
NAME	DATE

ILLINOIS DEPARTMENT OF TRANSPORTATION

PLAN VIEW
SE RAMP

FAI ROUTE 64
SECTION 82-6K-1
ST. CLAIR COUNTY

DRAWN BY:

PLOT DATE: 7/1/2005

PLAN		BY	DATE
NOTE BOOK NO.	SURVEYED		
	PLOTTED		
	ALIGNMENT CHECKED		
	RT. OF WAY CHECKED		
	CADD FILE NAME		

$$DATE$$
7/1/2005
c:\projects\ed06904\plan\pln06904a.dgn
*REF-pl14topo06904a
*REF-pl14dfile06904a