FAI ROUTE	SECTION	COUNTY	TOTAL SHEETS	SHEET NO
64	82-6K-1	ST. CLAIR	188	42

STA. 2+00 SE RAMP TO STA. 8+00 SE RAMP

CONTRACT NO.: 76815

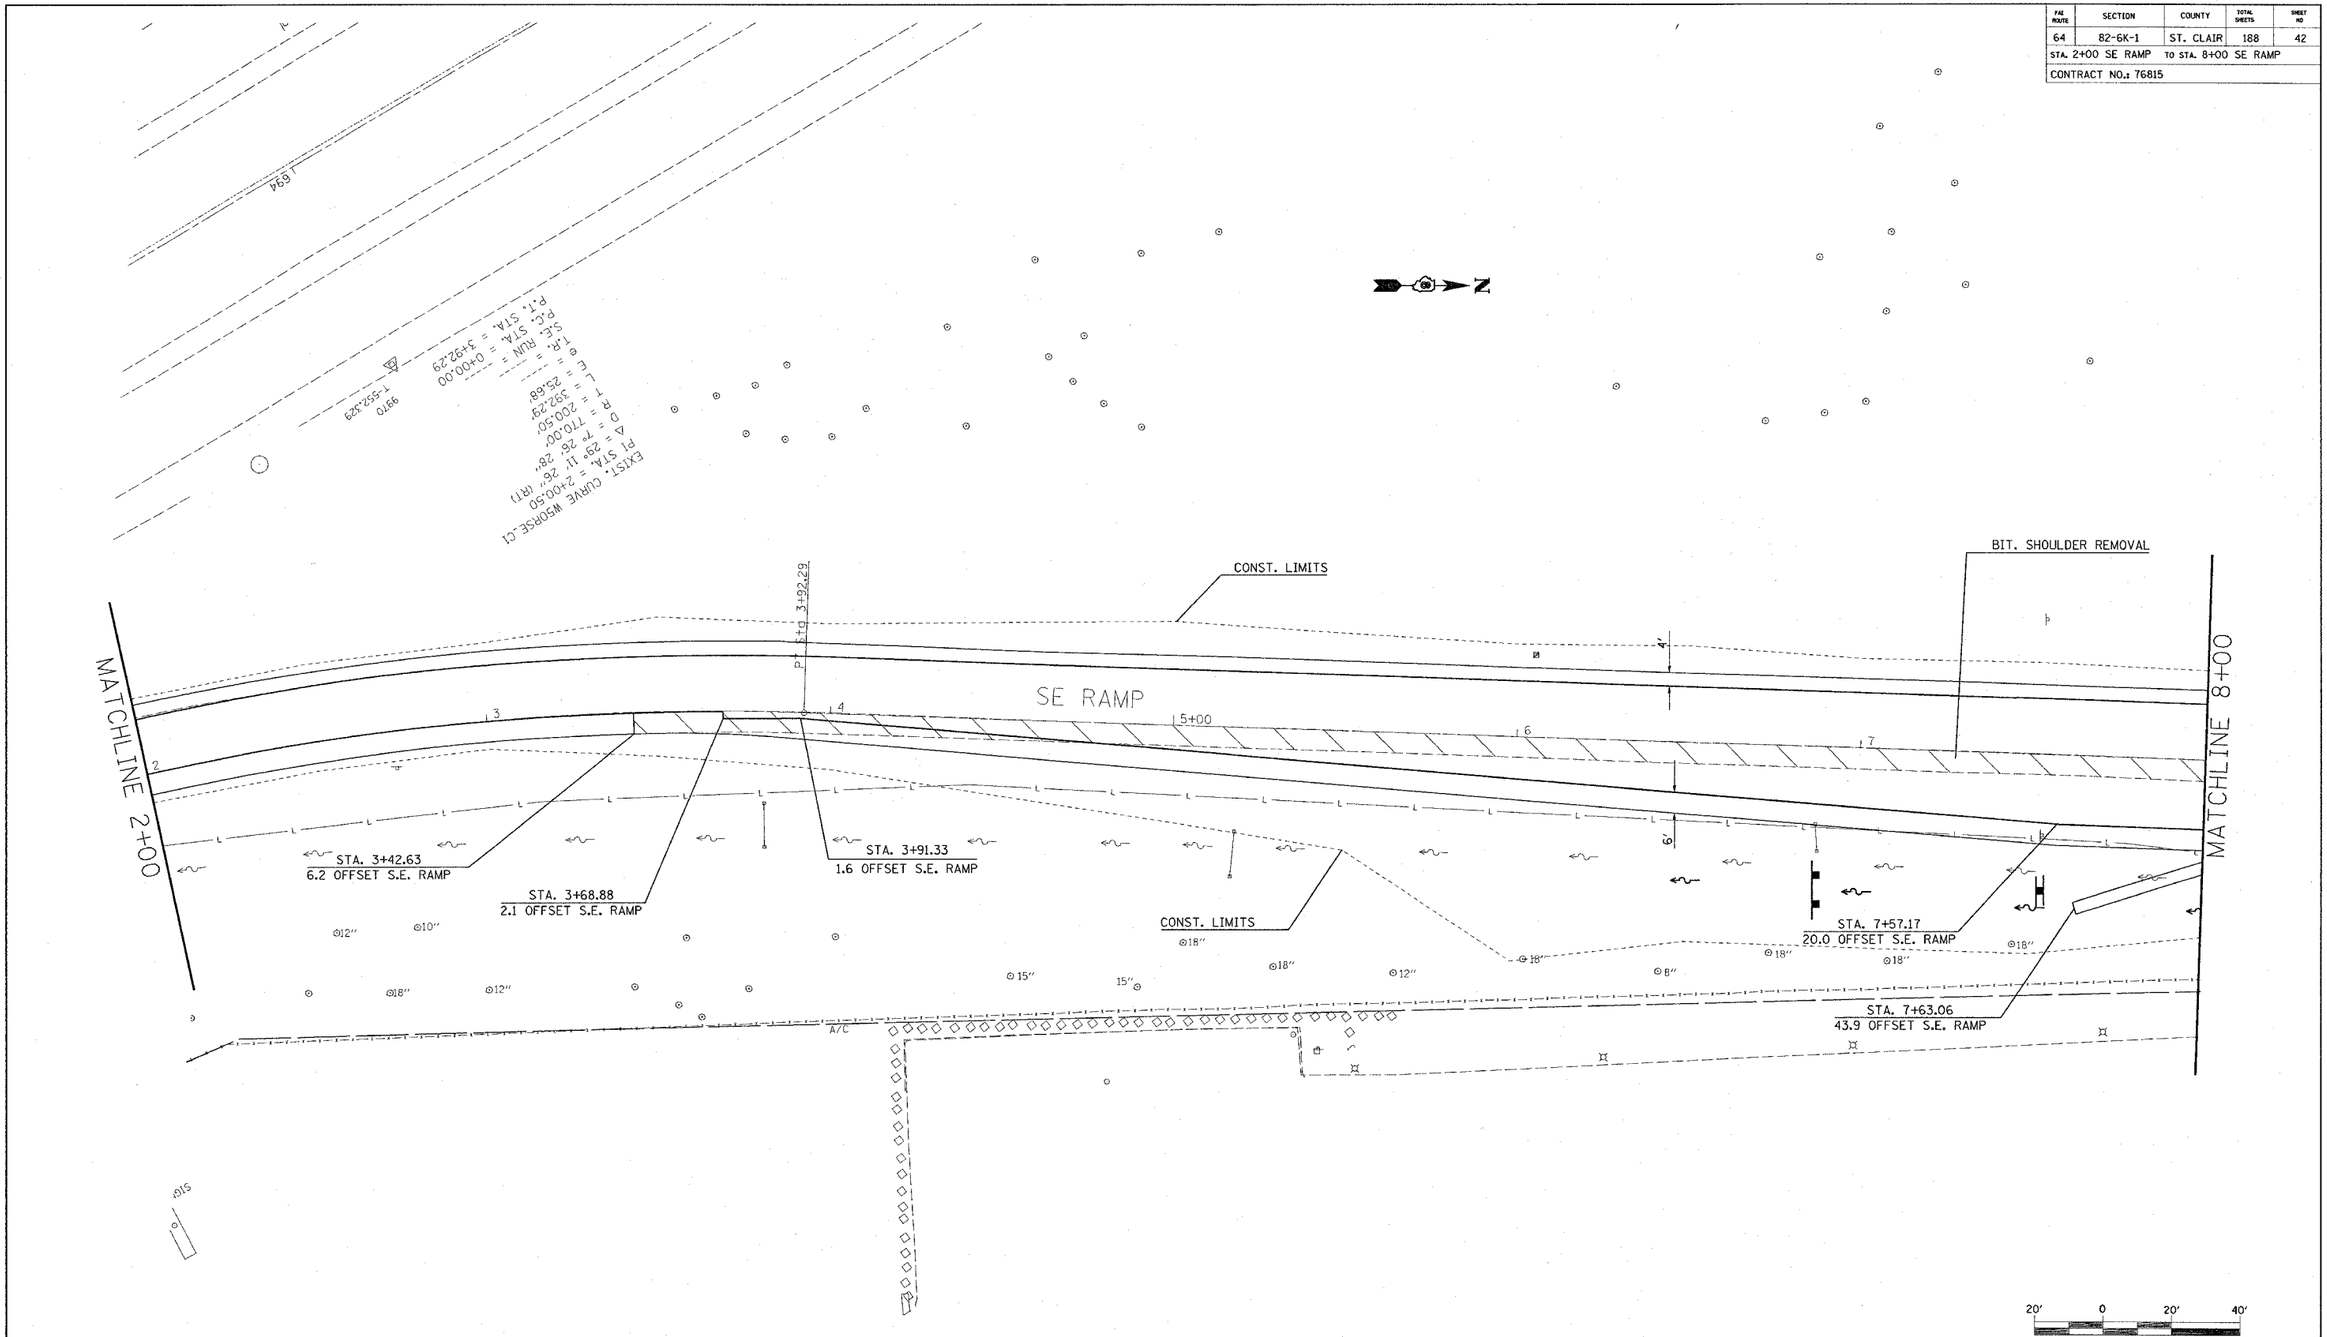

REVISIONS	
NAME	DATE

ILLINOIS DEPARTMENT OF TRANSPORTATION

PLAN VIEW
SE RAMP

FAI ROUTE 64
SECTION 82-6K-1
ST. CLAIR COUNTY

DRAWN BY:

PLOT DATE: 7/1/2005

PLAN	SURVEYED	BY	DATE
NOTE BOOK	PLOTTED		
NO.	ALIGNMENT CHECKED		
	RT. OF WAY CHECKED		
	CADD FILE NAME		

$$DATE$$
7/1/2005
c:\projects\ed06904\plan\pln06904a.dgn
*REF-pl15cpc06904a
*REF-pl15dfile06904a