FAI ROUTE	SECTION	COUNTY	TOTAL SHEETS	SHEET NO
64	82-6K-1	ST. CLAIR	188	70
STA. 2+00		TO STA. 8+00		
CONTRACT NO.: 76815				

PLAN	SURVEYED	BY	DATE
	PLOTTED		
	ALIGNMENT CHECKED		
NOTE BOOK	RT. OF WAY CHECKED		
NO.	CADD FILE NAME		

PAVEMENT MARKING LEGEND

WL - WHITE THERMOPLASTIC LINE, 4"
YL - YELLOW THERMOPLASTIC LINE, 4"
WL8 - WHITE THERMOPLASTIC LINE - 8"
DYL - DOUBLE YELLOW THERMOPLASTIC LINE, 4"
WSD - WHITE THERMOLPASTIC SKIP-DASH, 4", 10' LINE, 30' SPACE
2-6WSD - WHITE THERMOPLASTIC SKIP-DASH, 4", 2' LINE, 6' SPACE
WYT - WHITE THERMOPLASTIC YIELD TRIANGLES, 2' W x 3' H
WC10 - WHITE THERMOPLASTIC CHEVRONS, 12", 10' SPACE
WD10 - WHITE THERMOPLASTIC DIAGONALS, 12" 10' SPACE
WD15 - WHITE THERMOPLASTIC DIAGONALS, 12" 15' SPACE
WD20 - WHITE THERMOPLASTIC DIAGOANLS, 12", 20' SPACE
YD20 - YELLOW THERMOPLASTIC DIAGONALS, 12", 20' SPACE
WSB - WHITE THERMOPLASTIC STOP BAR, 24"
LTA - WHITE THERMOPLASTIC LEFT TURN ARROW
RTA - WHITE THERMOPLASTIC RIGHT TURN ARROW
WTL - WHITE THERMOPLASTIC LETTERS
PWL - WHITE POLYUREA LINE TYPE 1, 4"
PYL - YELLOW POLYUREA LINE TYPE 1, 4"
PDYL - DOUBLE YELLOW POLYUREA LINE TYPE 1, 4"
PWSD - WHITE POLYUREA SKIP-DASH, 4", TYPE 1, 10' LINE, 30' SPACE
PYD20 - YELLOW POLYUREA DIAGONALS, TYPE 1, 12", 20' SPACE
PLTA - WHITE POLYUREA, SPECIAL, LEFT TURN ARROW
PRTA - WHITE POLYUREA, SPECIAL RIGHT TURN ARROW
OC80 - ONE-WAY CRYSTAL, 80' CENTERS
OC40 - ONE-WAY CRYSTAL, 40' CENTERS
OC20 - ONE-WAY CRYSTAL, 20' CENTERS
OA40 - ONE-WAY AMBER, 40' CENTERS
OA20 - ONE-WAY AMBER, 20' CENTERS
TA40 - TWO-WAY AMBER, 40' CENTERS
TA20 - TWO-WAY AMBER, 20' CENTERS
OCB80 - ONE-WAY CRYSTAL, BRIDGE, 80' CENTERS
OCB40 - ONE-WAY CRYSTAL, BRIDGE, 40' CENTERS
OAB40 - ONE-WAY AMBER, BRIDGE, 40' CENTERS
OAB20 - ONE-WAY AMBER, BRIDGE, 20' CENTERS
TAB20 - TWO-WAY AMBER, BRIDGE, 20' CENTERS

*SEE DETAILS FOR THE APPLICATION OF PRISMATIC CURB REFLECTORS AND POLYUREA PAVEMENT MARKING TYPE 1-CURB AND POLYUREA PAVEMENT MARKING TYPE 1-RAISED MEDIAN

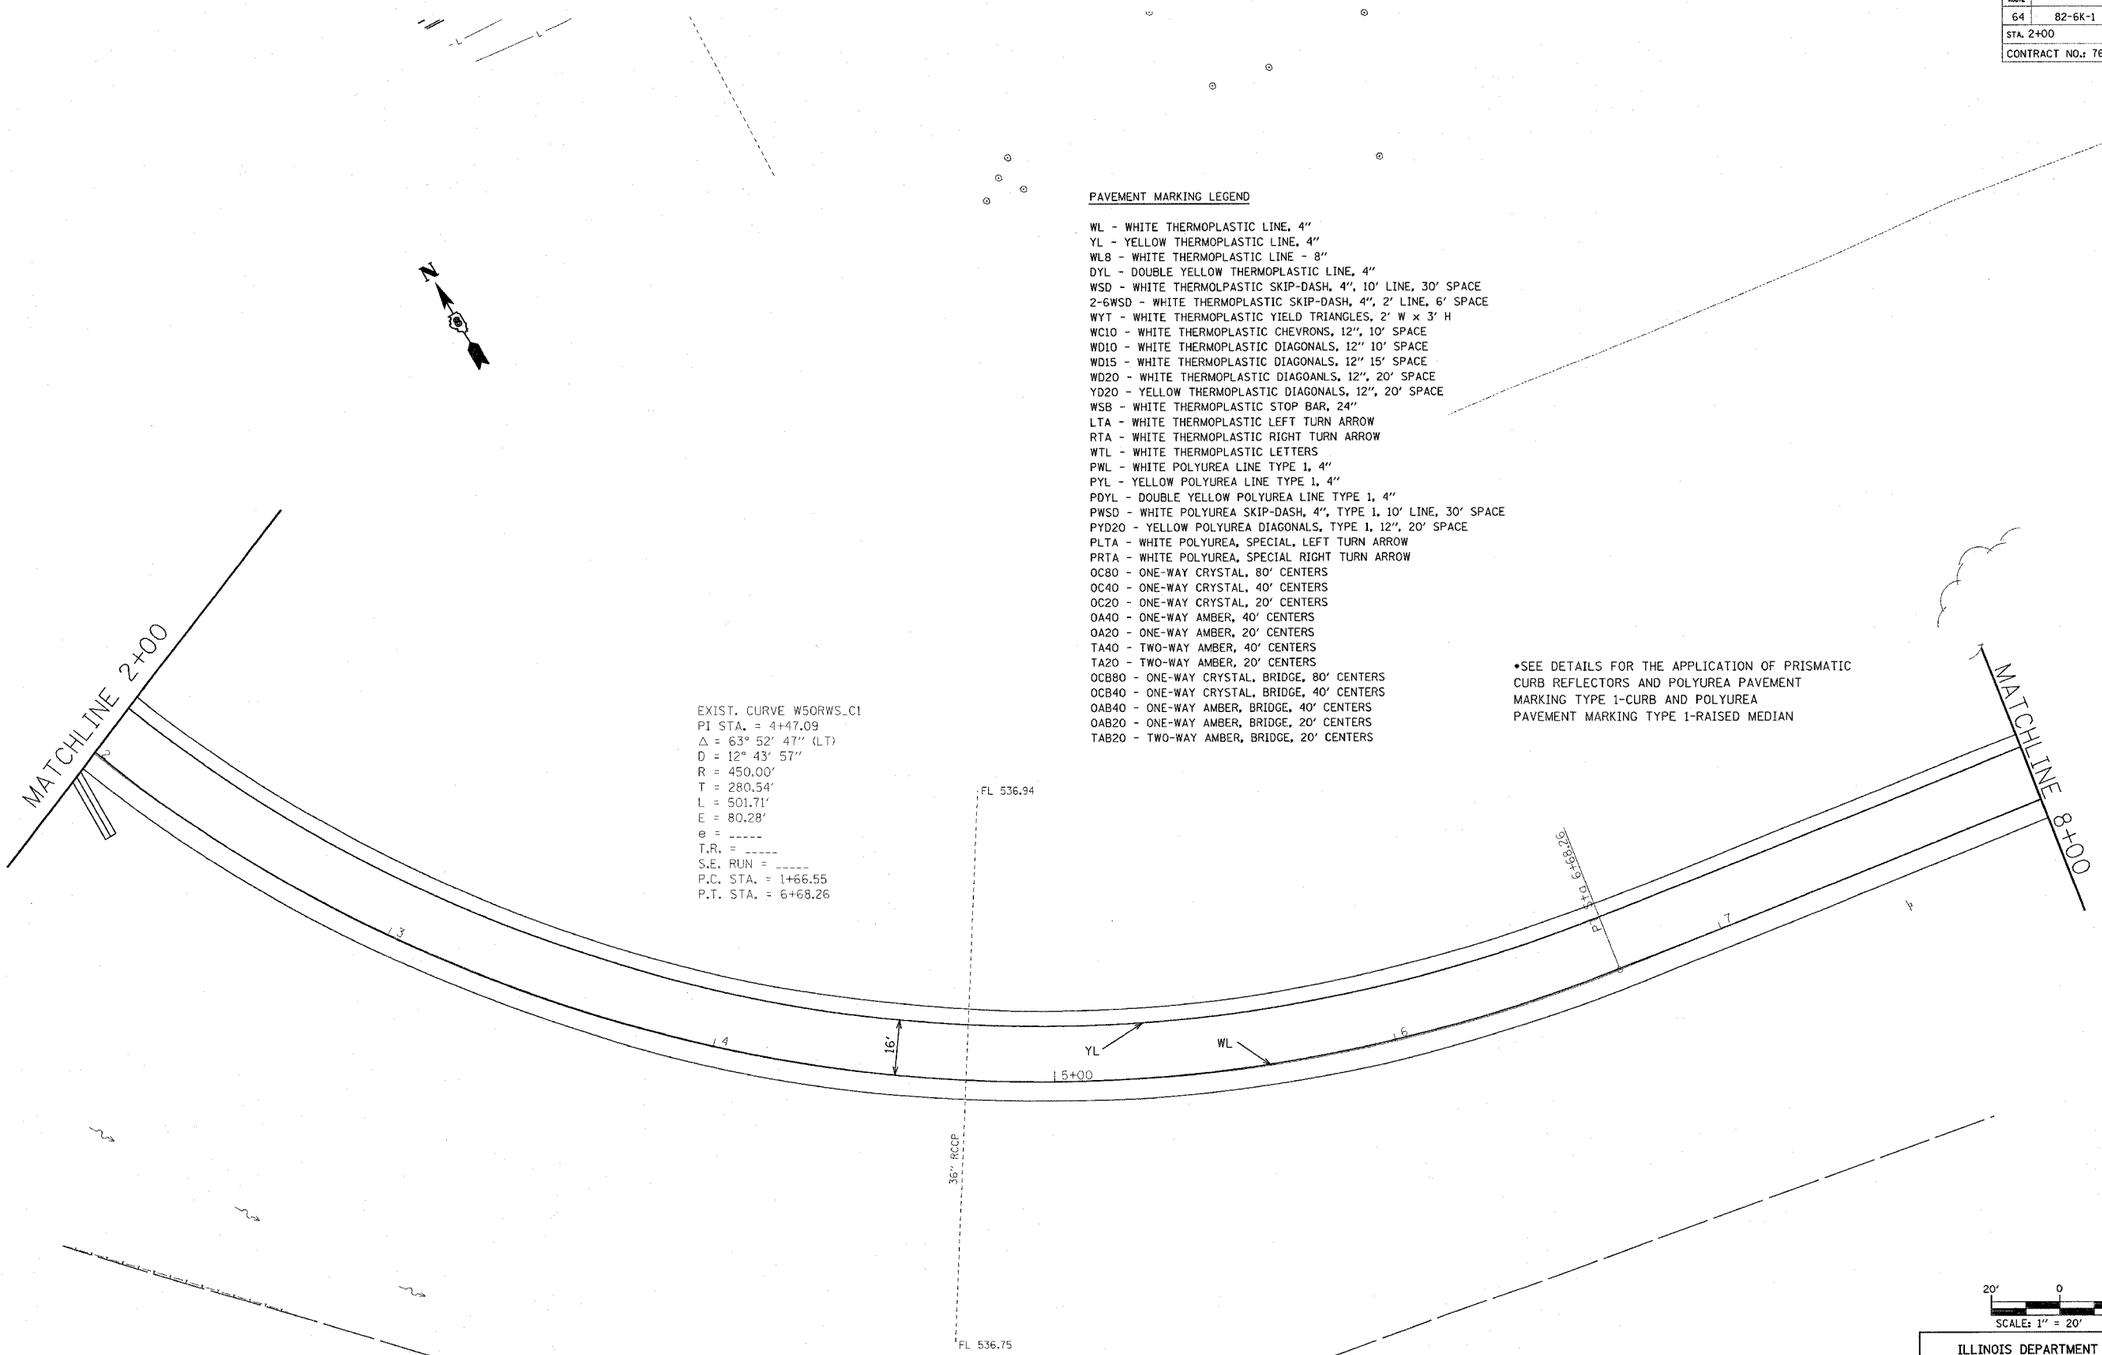

20' 0 20' 40'
SCALE: 1" = 20'

REVISIONS	
NAME	DATE

ILLINOIS DEPARTMENT OF TRANSPORTATION
PAVEMENT MARKING
SW RAMP

FAI ROUTE 64
SECTION 82-6K-1
ST. CLAIR COUNTY

DRAWN BY:

PLOT DATE: *DATE-TIME*

$$DATE$$
DATE-TIME
DGN-SPEC
*REF-pl50rws_c1
*REF-pl50rwsDS90ln
*REF-pl50rfln0690ln