CONTRACT NO. 76815

F.A.I. RTE.	SECTION	COUNTY	TOTAL SHEETS	SHEET NO.
64	82-6K-1	ST. CLAIR	188	121
STA. 5+50.00		TO STA. 6+00.00		
FED. ROAD DIST. NO.	ILLINOIS	FED. AID PROJECT		

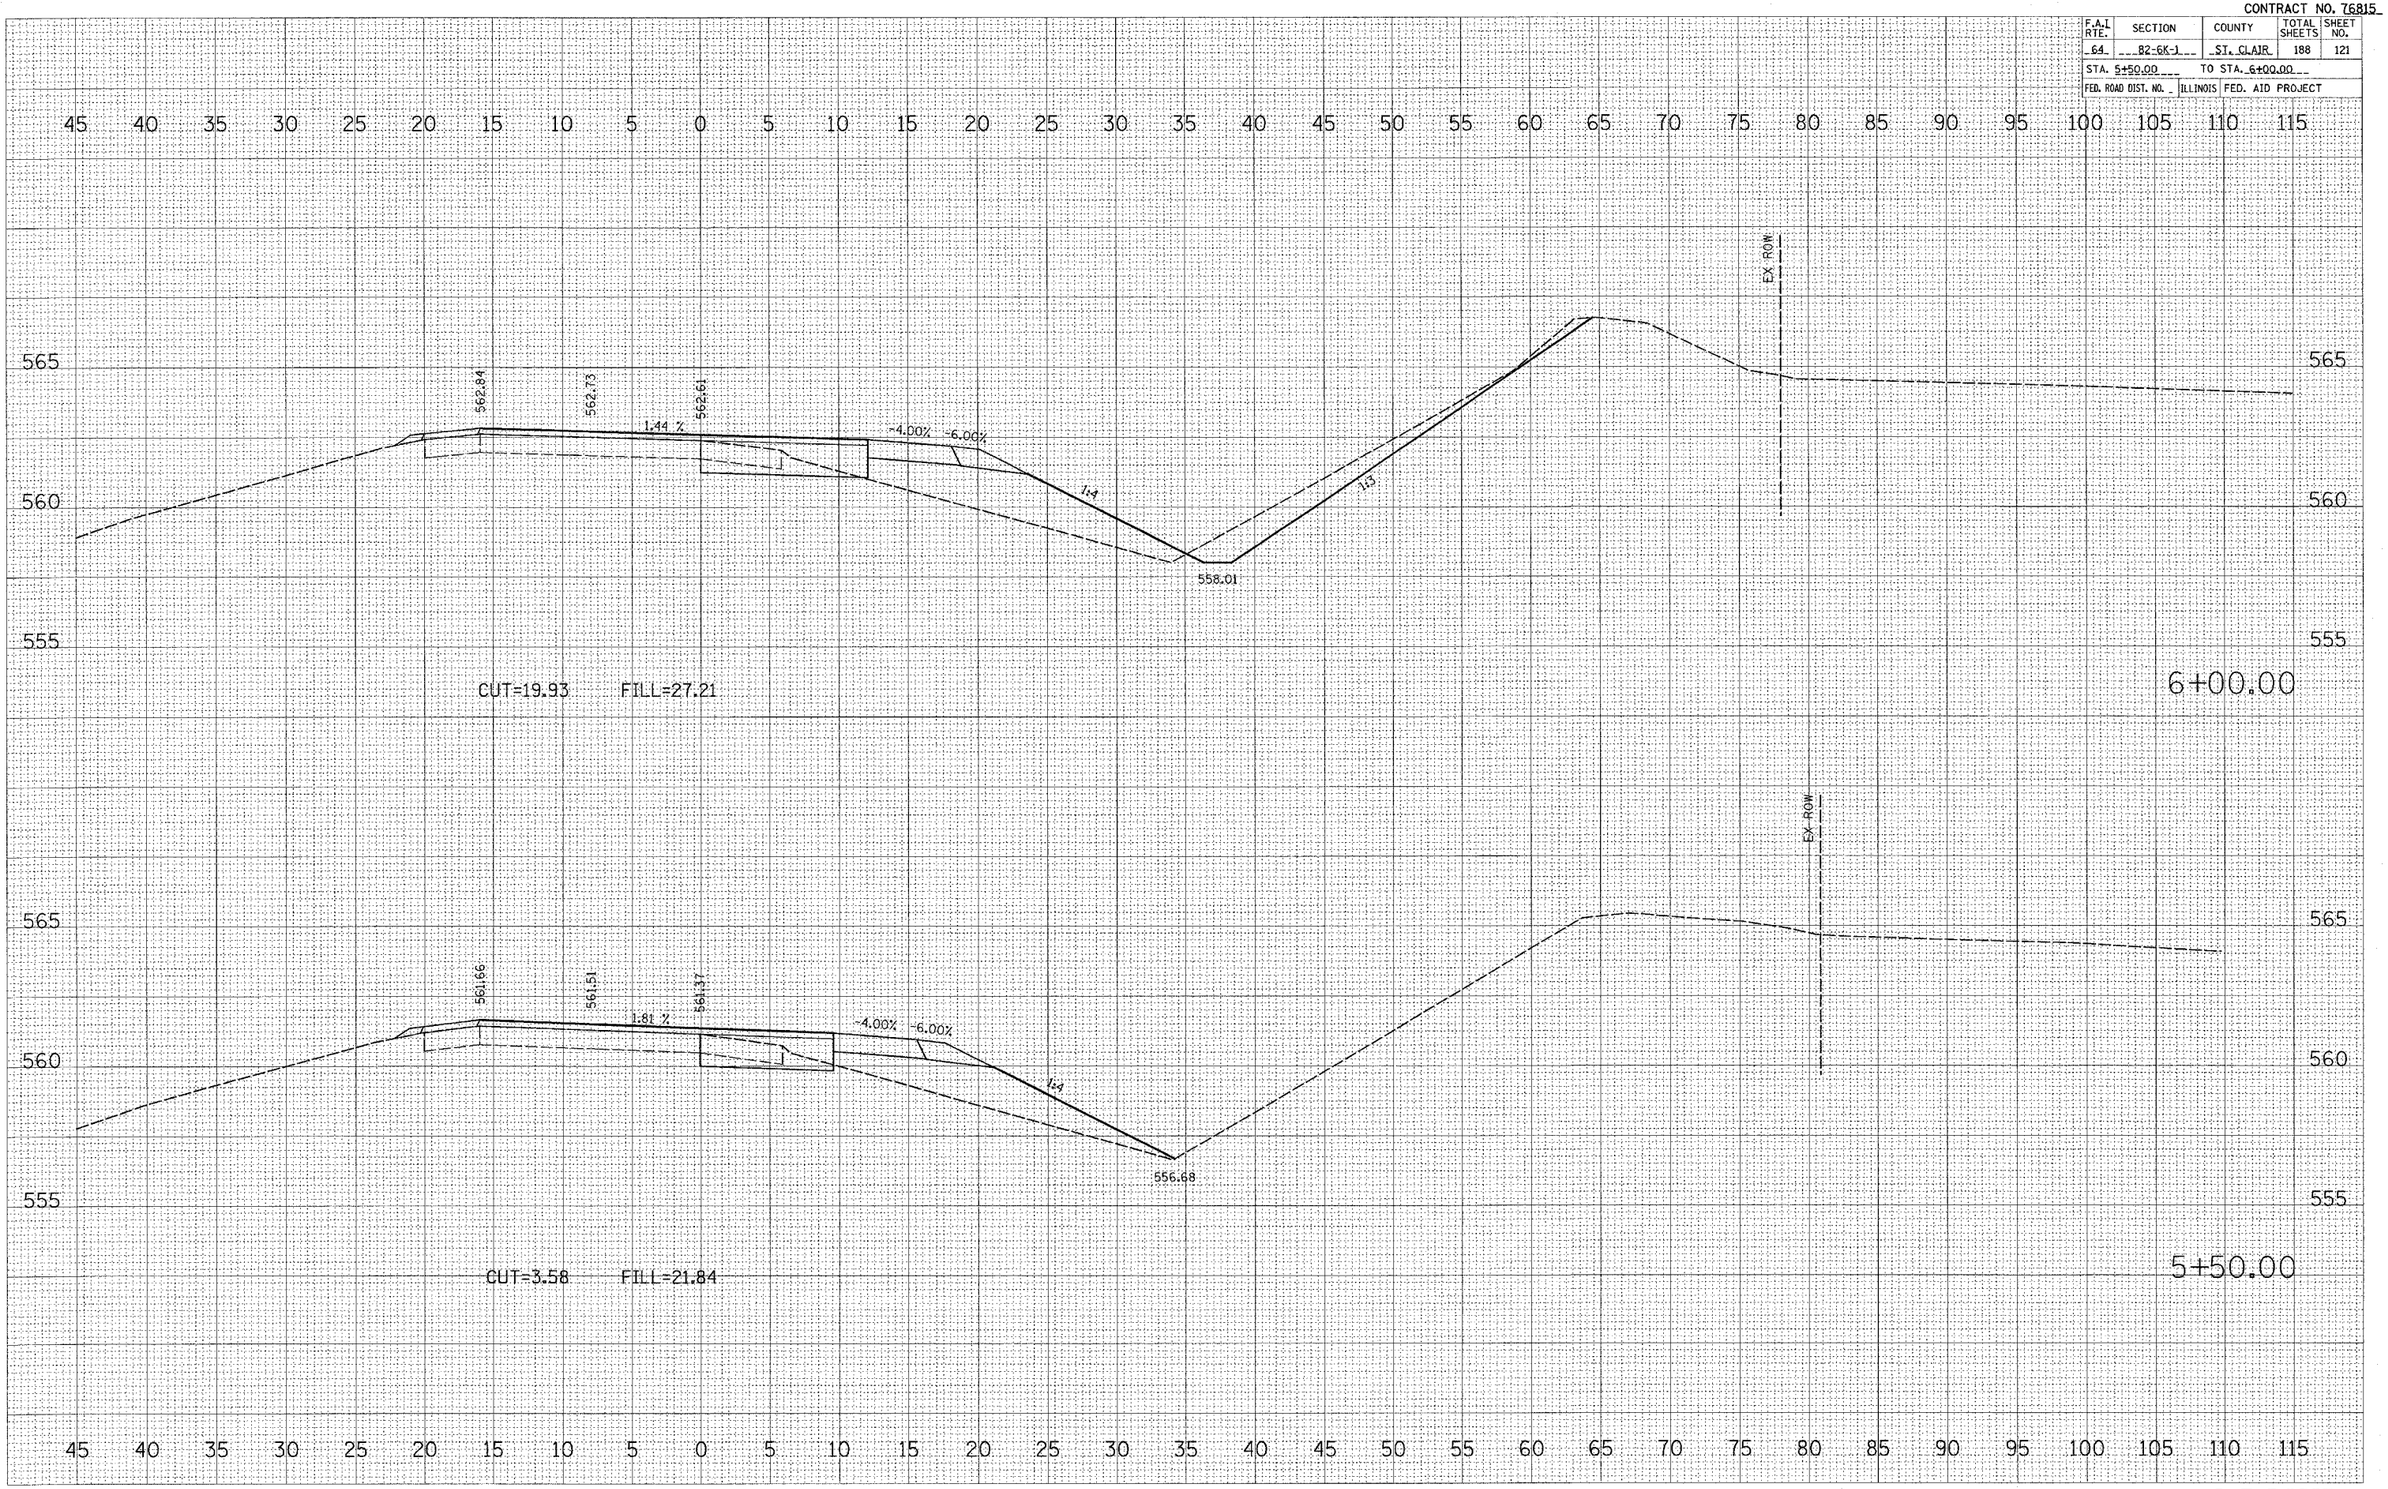

FINAL SURVEY — NOTE BOOK — NO. — SURVEYED — PLOTTED — TEMPLATE — AREAS — AREAS CHECKED — BY — DATE

ORIGINAL SURVEY — SURVEYED — PLOTTED — TEMPLATE — AREAS — AREAS CHECKED — BY — DATE

PLOT DATE = 7/1/2005
FILE NAME = e:\projects\ud86984\plan\vesh\ud86984e.dgn
PLOT SCALE = 1.000 '/ IN.
USER NAME = kerrisal

S. E. RAMP

STA. 5+50.00 TO STA. 6+00.00