CONTRACT NO. 76815

F.A.I RTE.	SECTION	COUNTY	TOTAL SHEETS	SHEET NO.
64	82-6K-1	ST. CLAIR	188	128

STA. 4+00.00 TO STA. 4+50.00

FED. ROAD DIST. NO. _ ILLINOIS FED. AID PROJECT

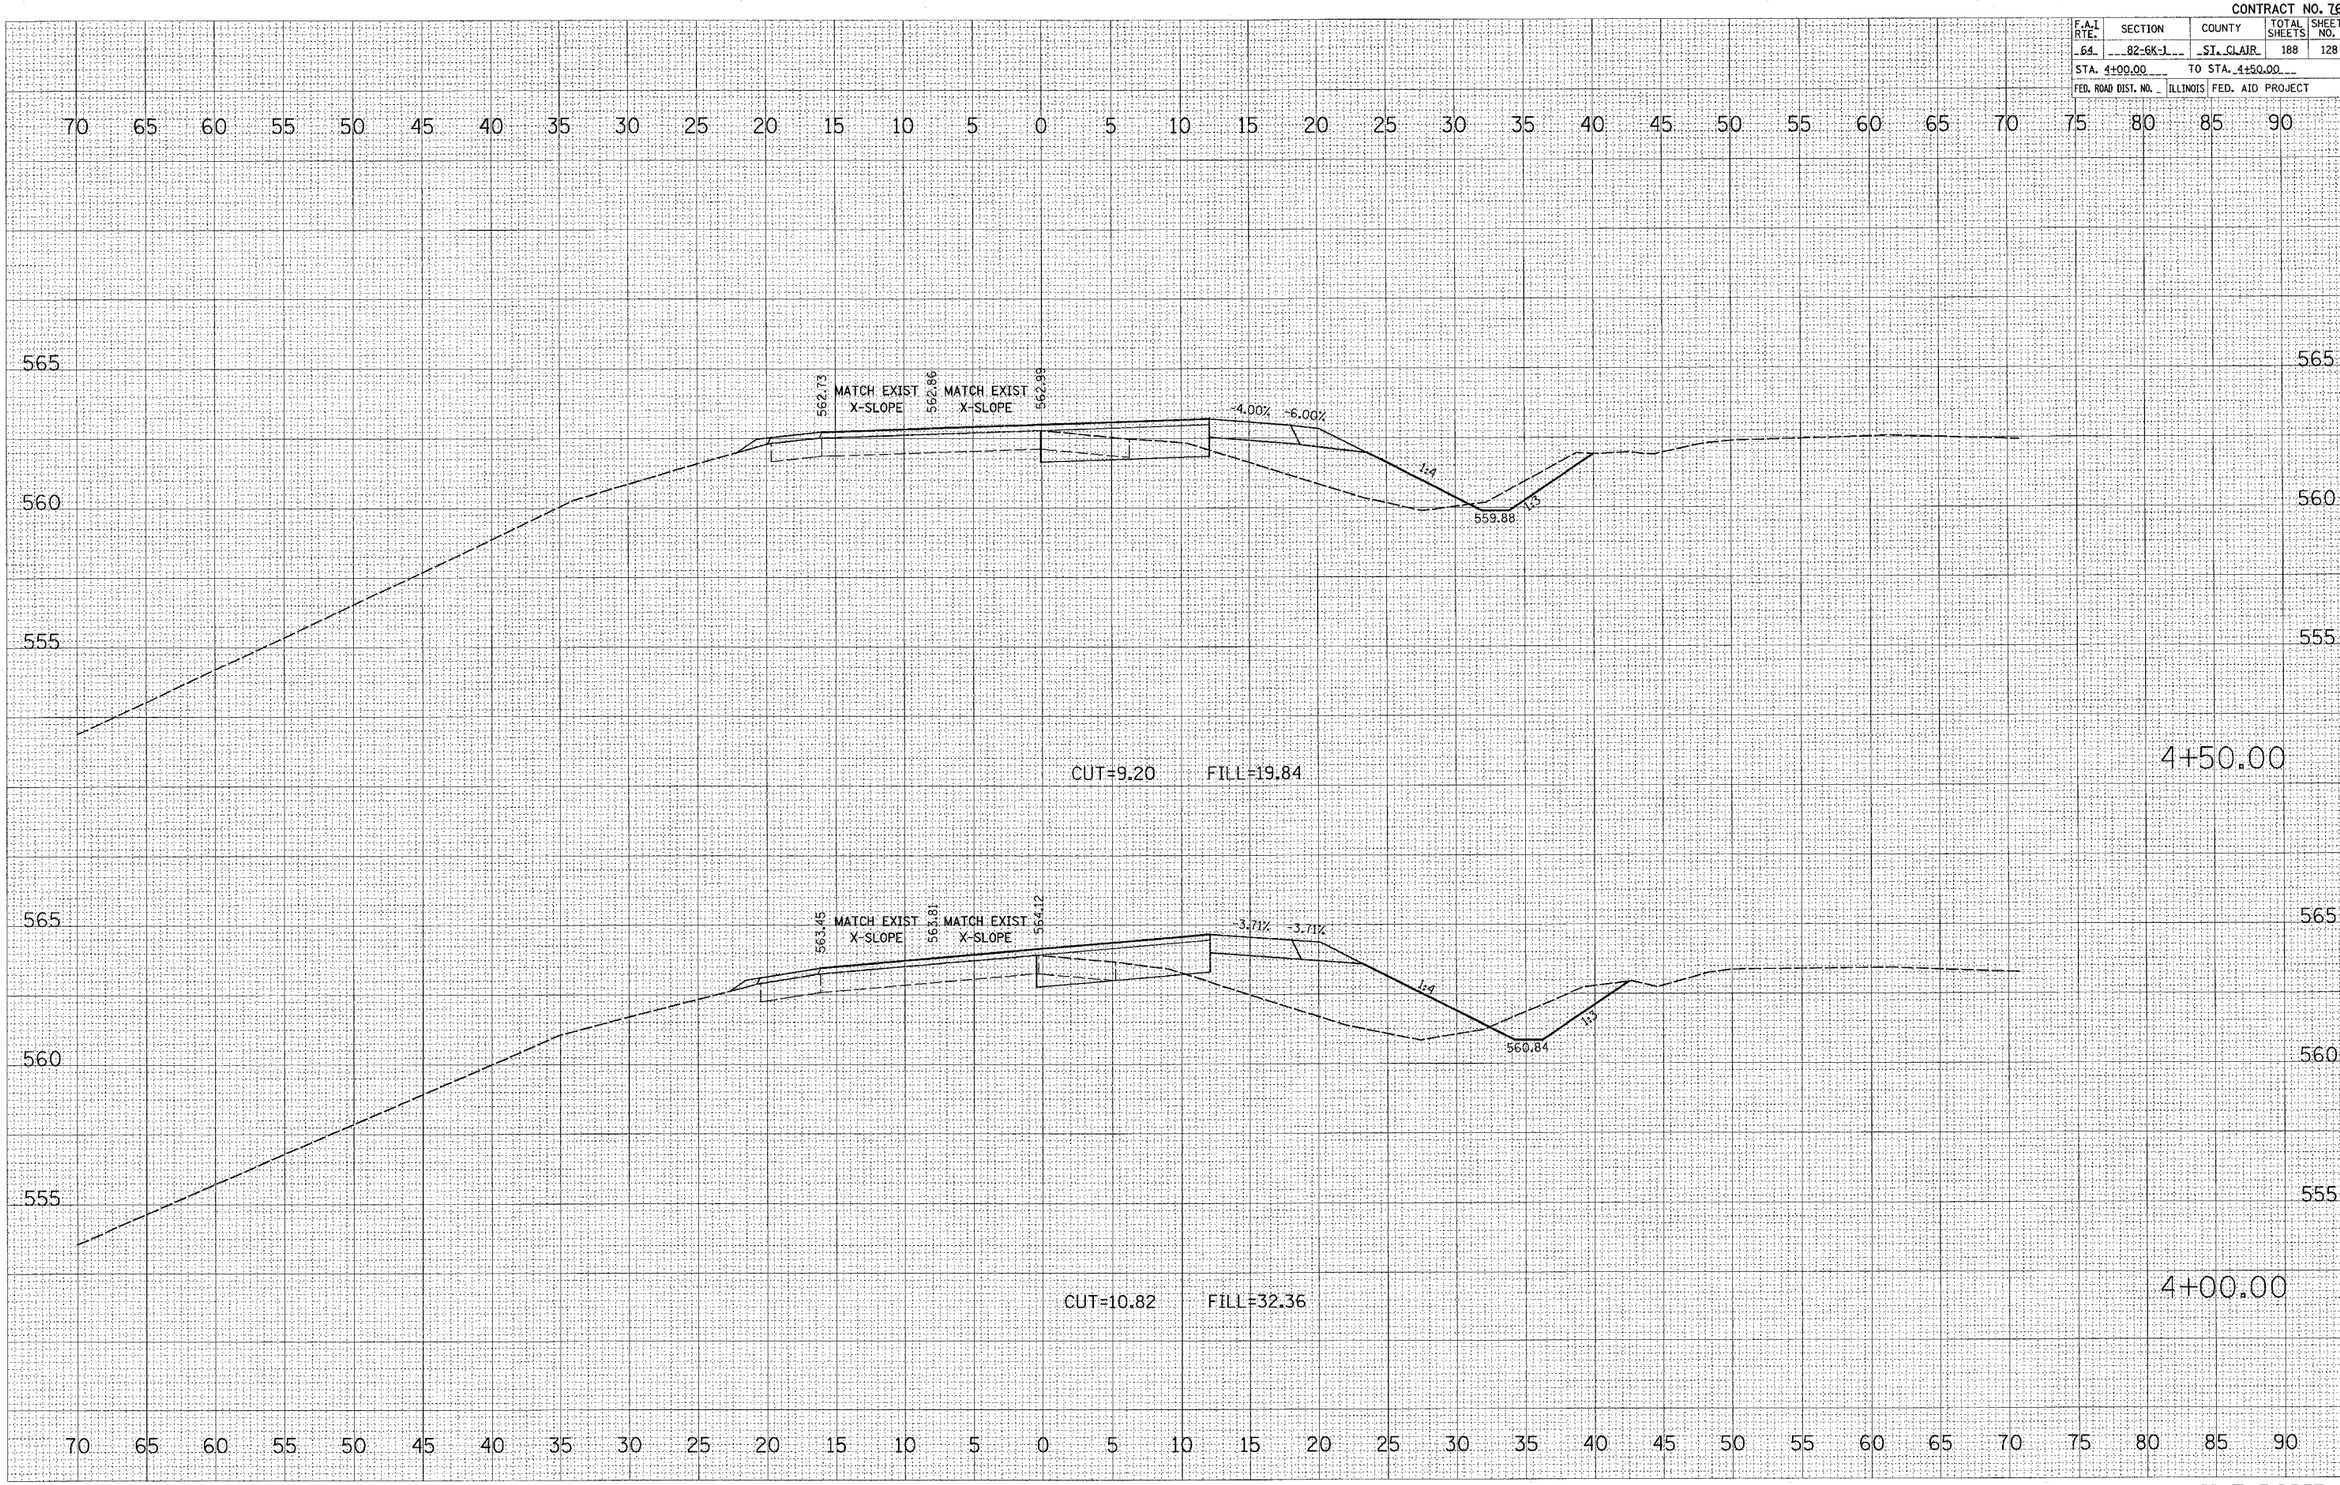

FINAL SURVEY | NOTE BOOK | NO. | SURVEYED | PLOTTED | TEMPLATE | AREAS | AREAS CHECKED | BY | DATE

ORIGINAL SURVEY | NO. | SURVEYED | PLOTTED | TEMPLATE | AREAS | AREAS CHECKED | BY | DATE

PLOT DATE = 7/1/2005
FILE NAME = o:\projects\cd06904\plan\xsht06904b.dgn
PLOT SCALE = 5.0000 ' / IN.
USER NAME = karlosal

N. E. RAMP

STA. 4+00.00 TO STA. 4+50.00