CONTRACT NO. 76815

| F.A.I. RTE. | SECTION | COUNTY | TOTAL SHEETS | SHEET NO. |
|---|---|---|---|---|
| 64 | 82-6K-1 | ST. CLAIR | 188 | 132 |
| STA. 8+00.00 | | TO STA. 8+50.00 | | |
| FED. ROAD DIST. NO. | ILLINOIS | FED. AID PROJECT | | |

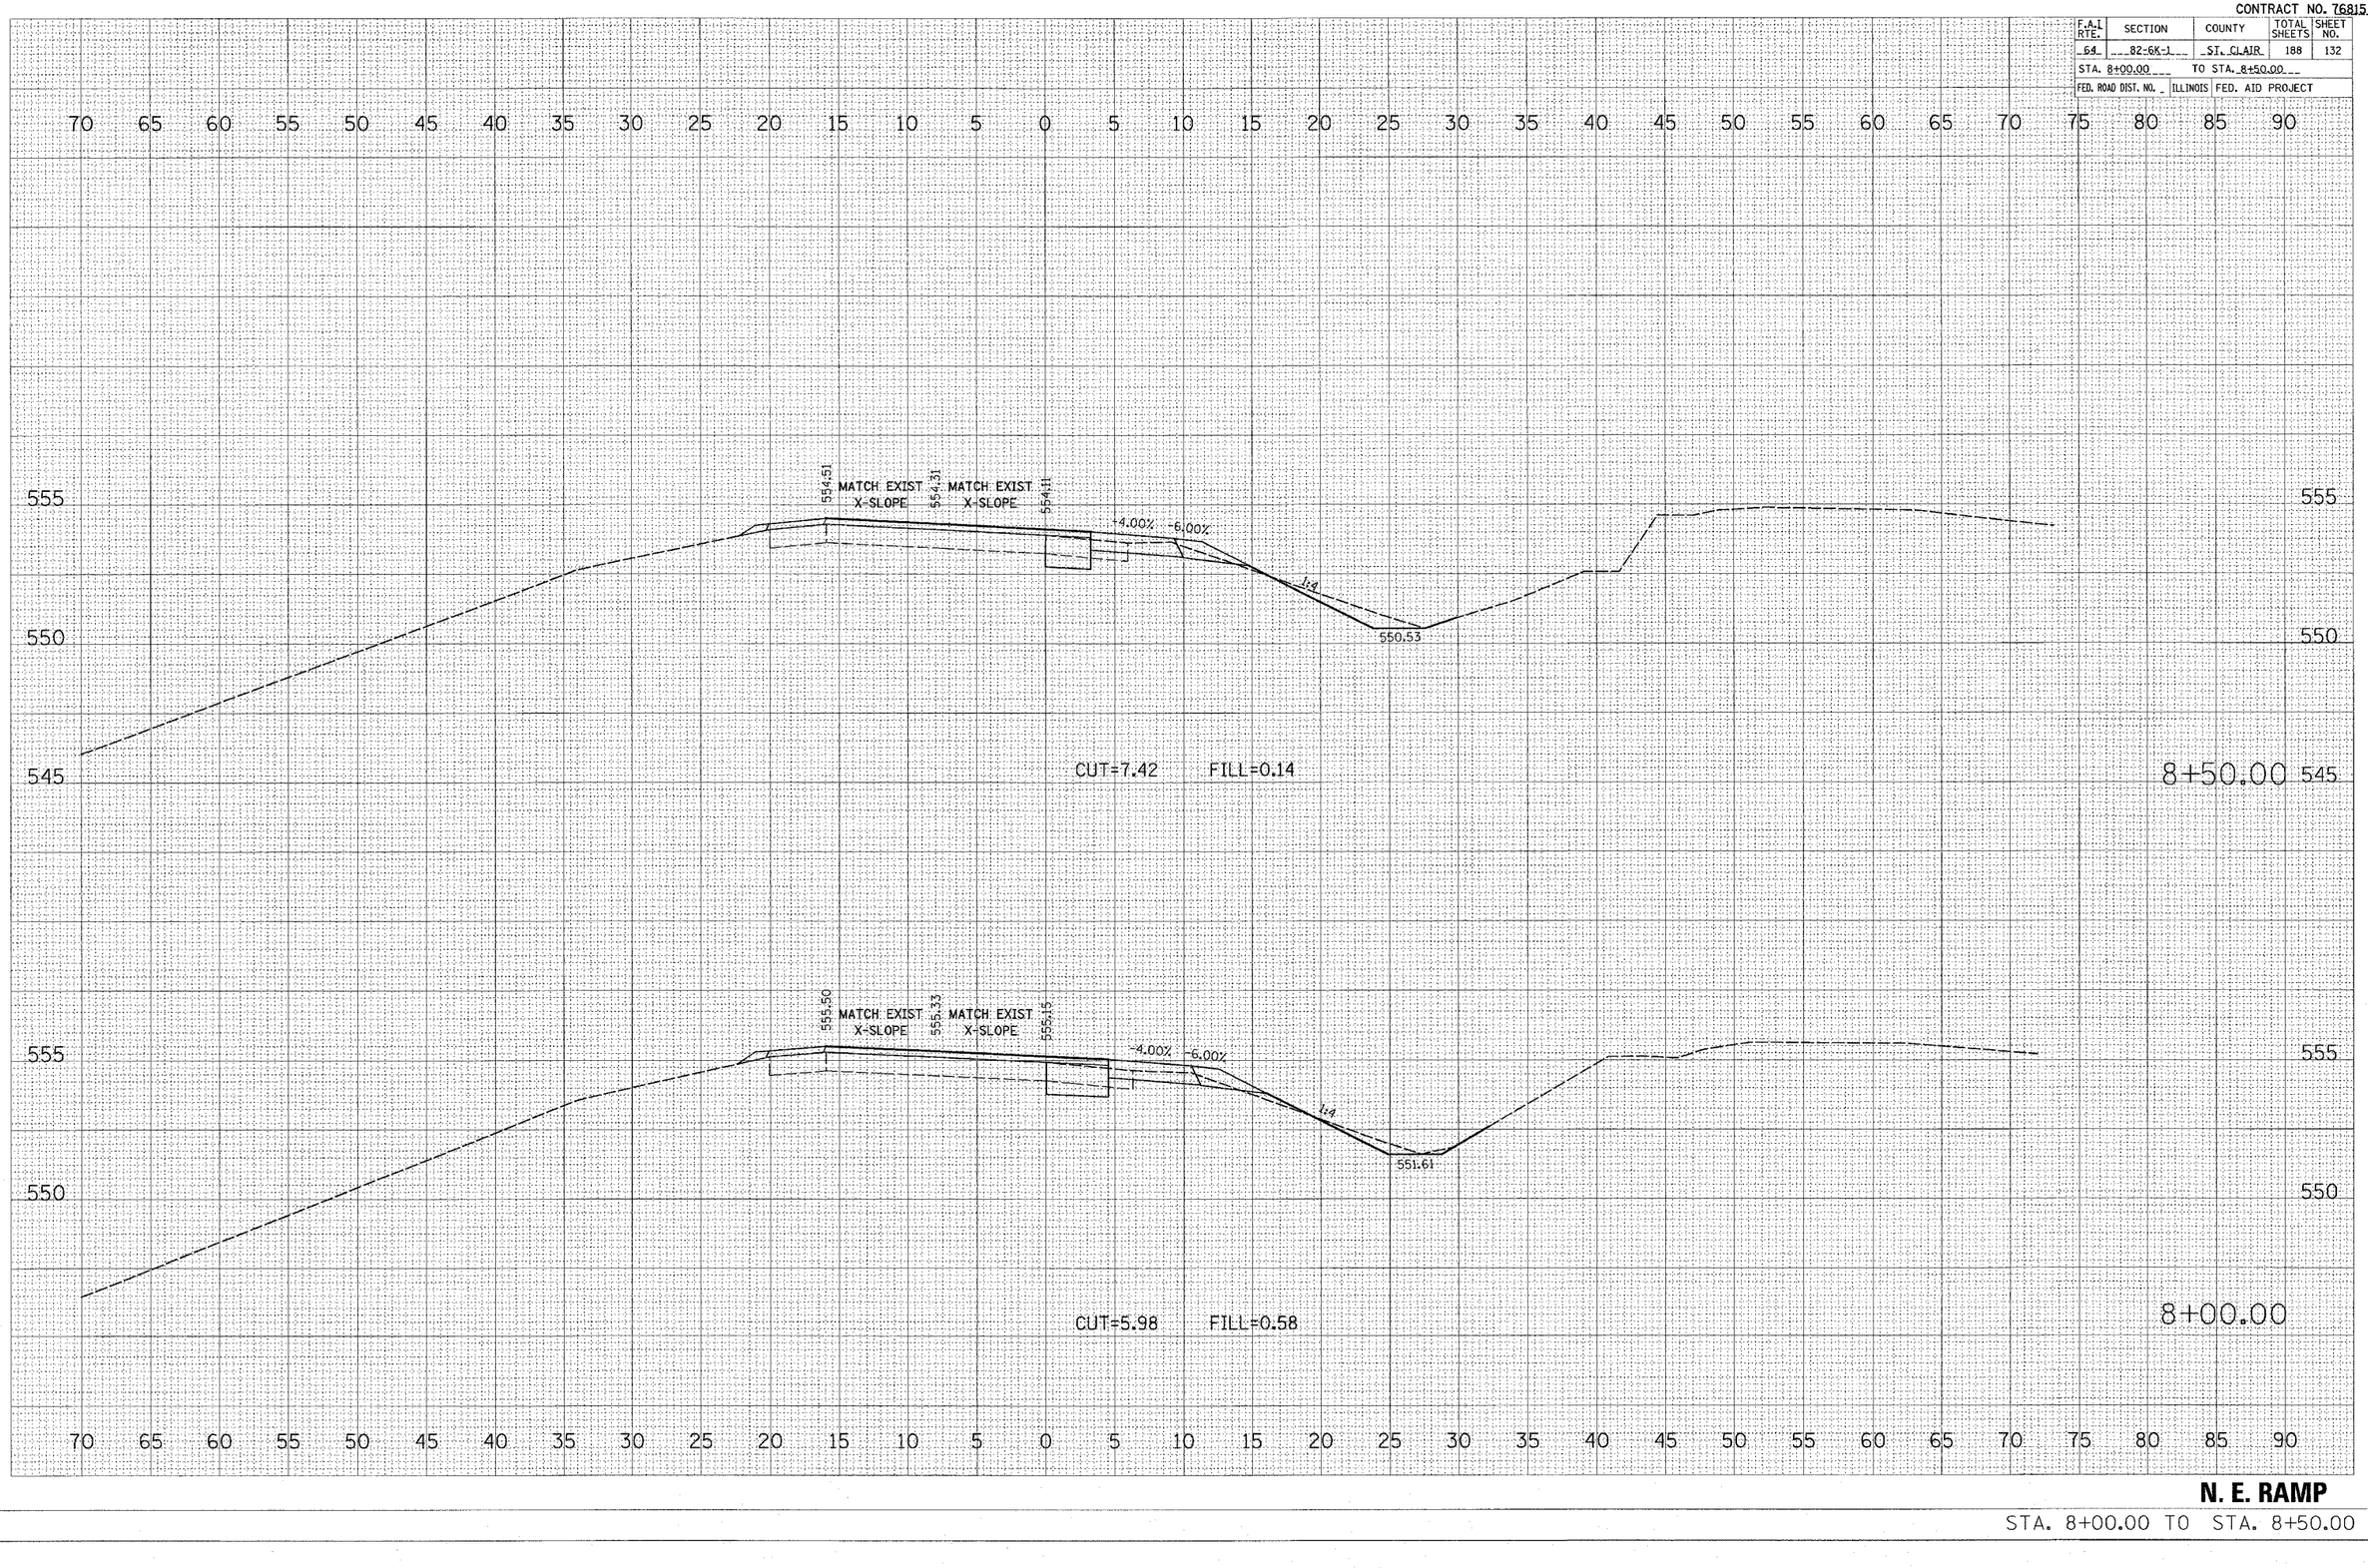


FINAL SURVEY | NOTE BOOK NO. | SURVEYED | PLOTTED | TEMPLATE | AREAS | AREAS CHECKED | BY | DATE

ORIGINAL SURVEY | NOTE BOOK NO. | SURVEYED | PLOTTED | TEMPLATE | AREAS | AREAS CHECKED | BY | DATE

PLOT DATE = 7/1/2005
FILE NAME = c:\projects\ed06904\plan\xssh\06904xsdgn
PLOT SCALE = 5.0000 ' / IN.
USER NAME = karlsaal

**N. E. RAMP**

STA. 8+00.00 TO STA. 8+50.00