CONTRACT NO. 76815

F.A.I RTE.	SECTION	COUNTY	TOTAL SHEETS	SHEET NO.
64	82-6K-1	ST. CLAIR	188	133
STA. 9+00.00		TO STA. 9+50.00		
FED. ROAD DIST. NO.	ILLINOIS	FED. AID PROJECT		

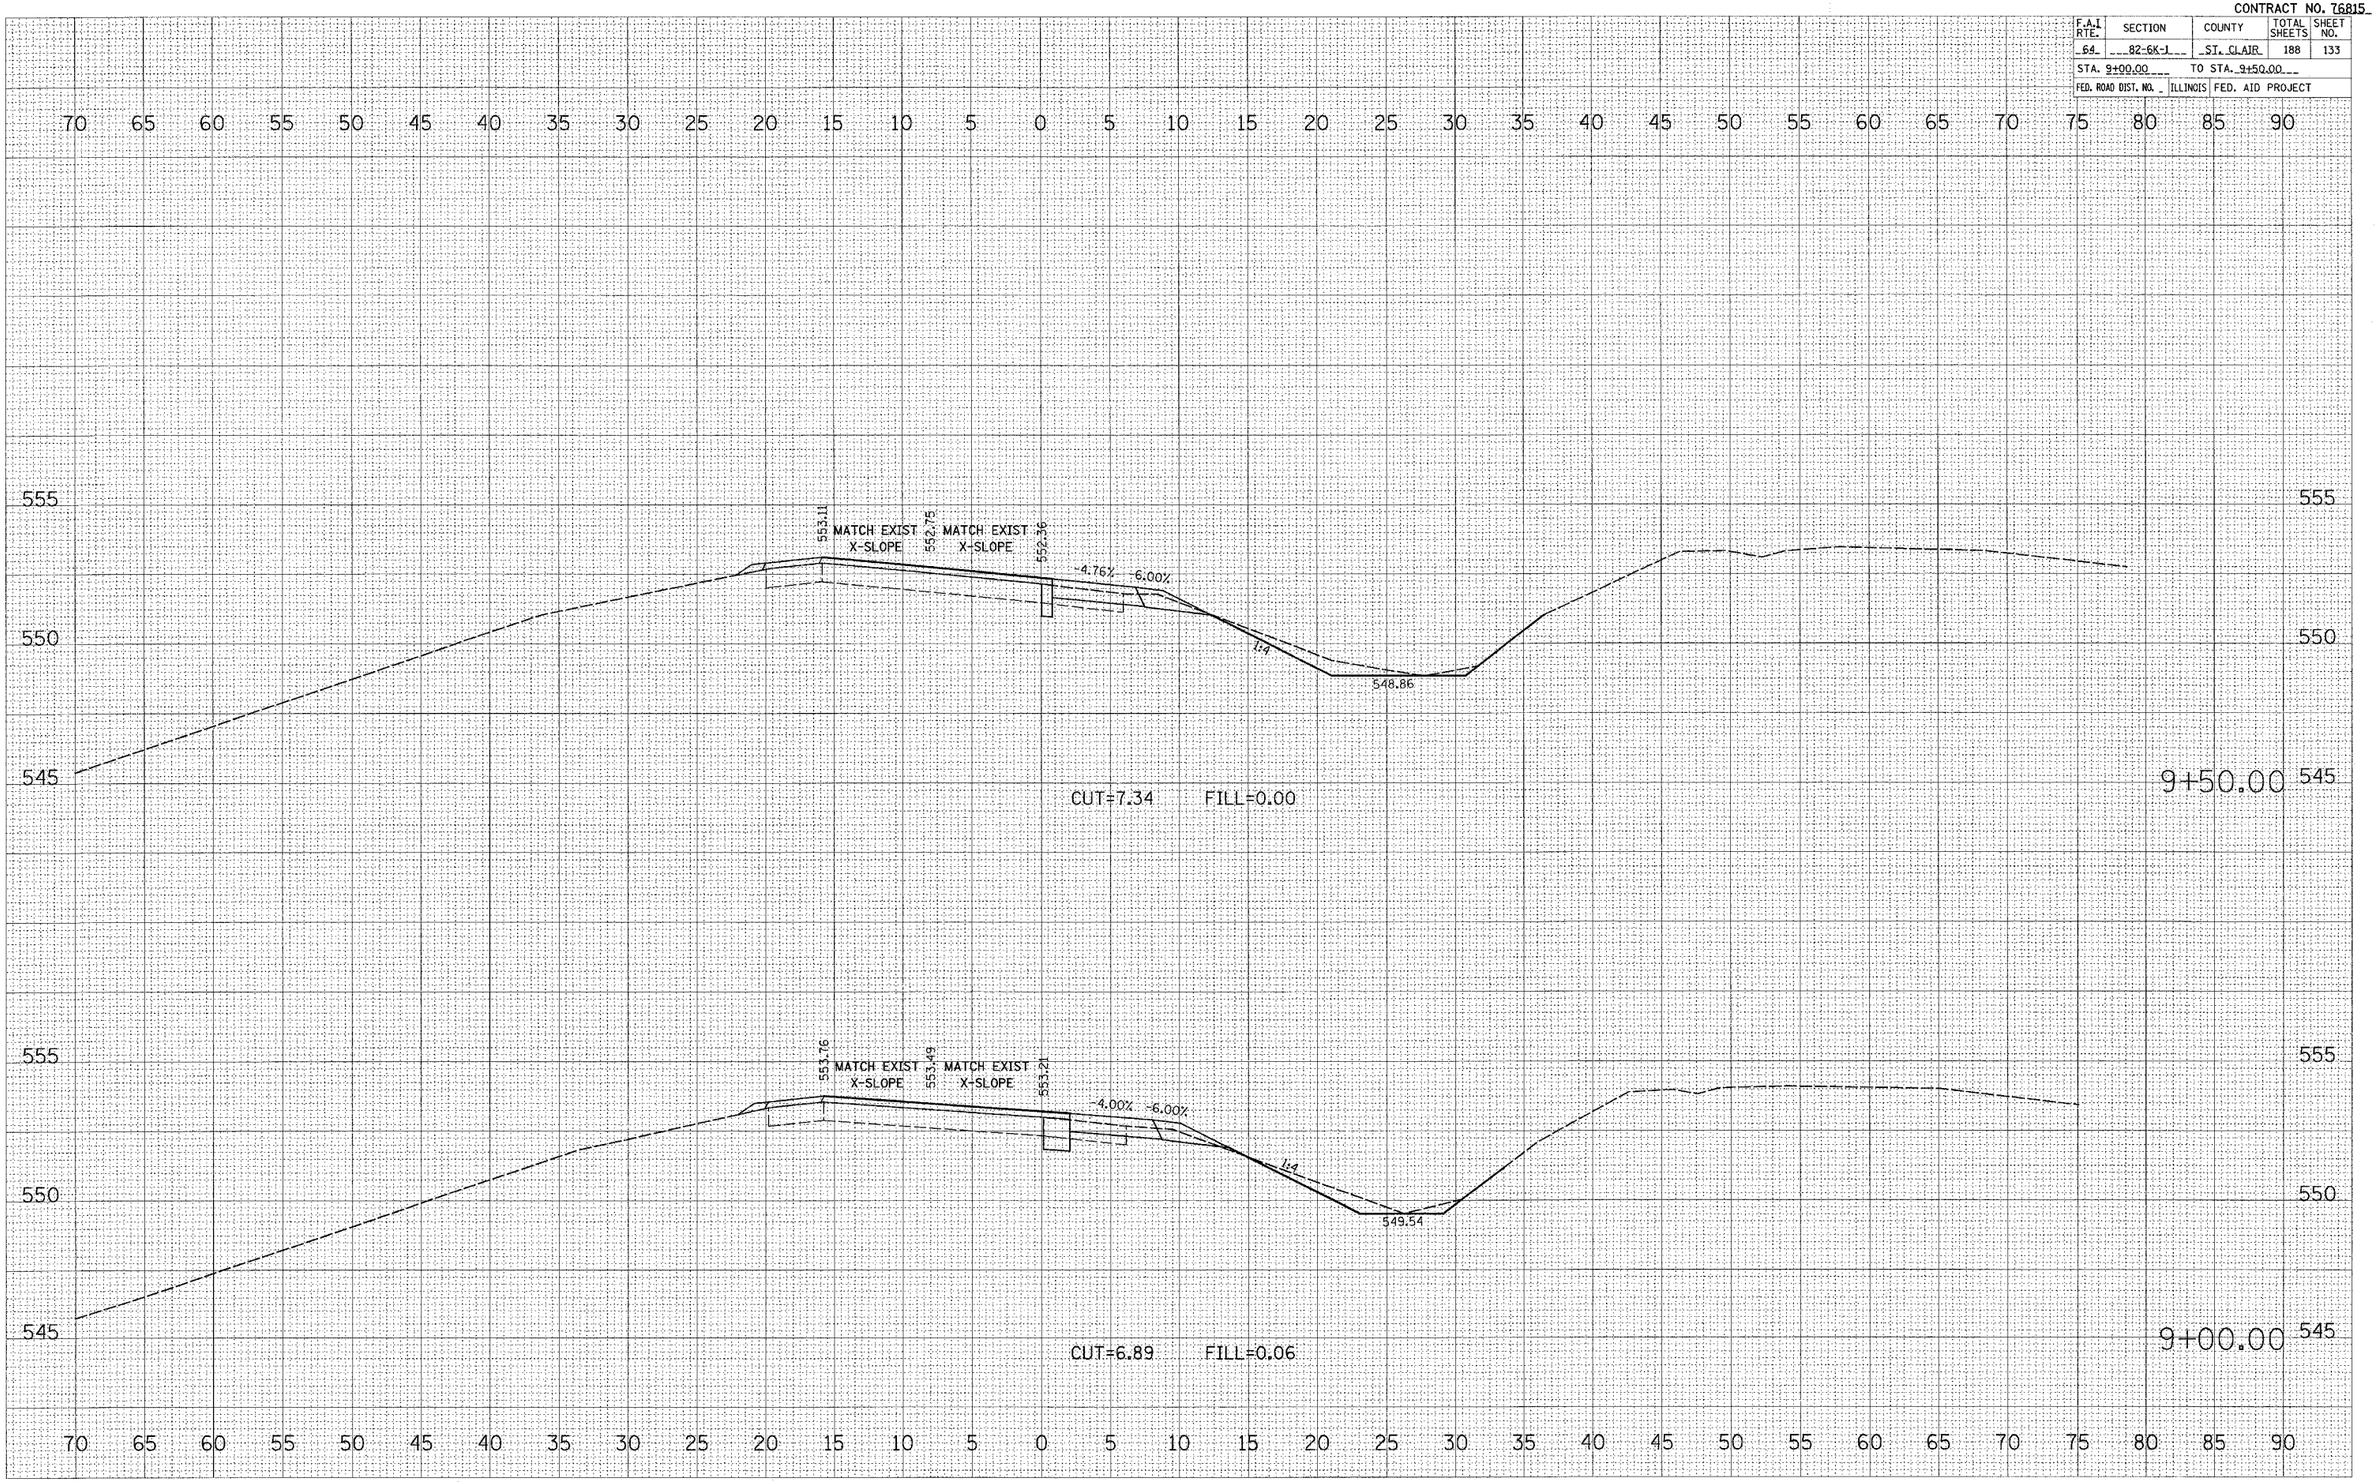

N. E. RAMP

STA. 9+00.00 TO STA. 9+50.00

FINAL SURVEY	SURVEYED	BY	DATE
	PLOTTED		
NOTE BOOK	TEMPLATE		
NO.	AREAS		
	AREAS CHECKED		

ORIGINAL SURVEY	SURVEYED	BY	DATE
	PLOTTED		
	TEMPLATE		
	AREAS		
NO.	AREAS CHECKED		

PLOT DATE = 7/1/2005
FILE NAME = c:\projects\sn050984\plan\sashd050984nex.dgn
PLOT SCALE = 40.0000 '/ IN.
USER NAME = karlosal