CONTRACT NO. 76815

F.A.I. RTE.	SECTION	COUNTY	TOTAL SHEETS	SHEET NO.
64	82-6K-1	ST. CLAIR	188	140
STA. 3+00.00		TO STA. 3+50.00		
FED. ROAD DIST. NO.	ILLINOIS	FED. AID PROJECT		

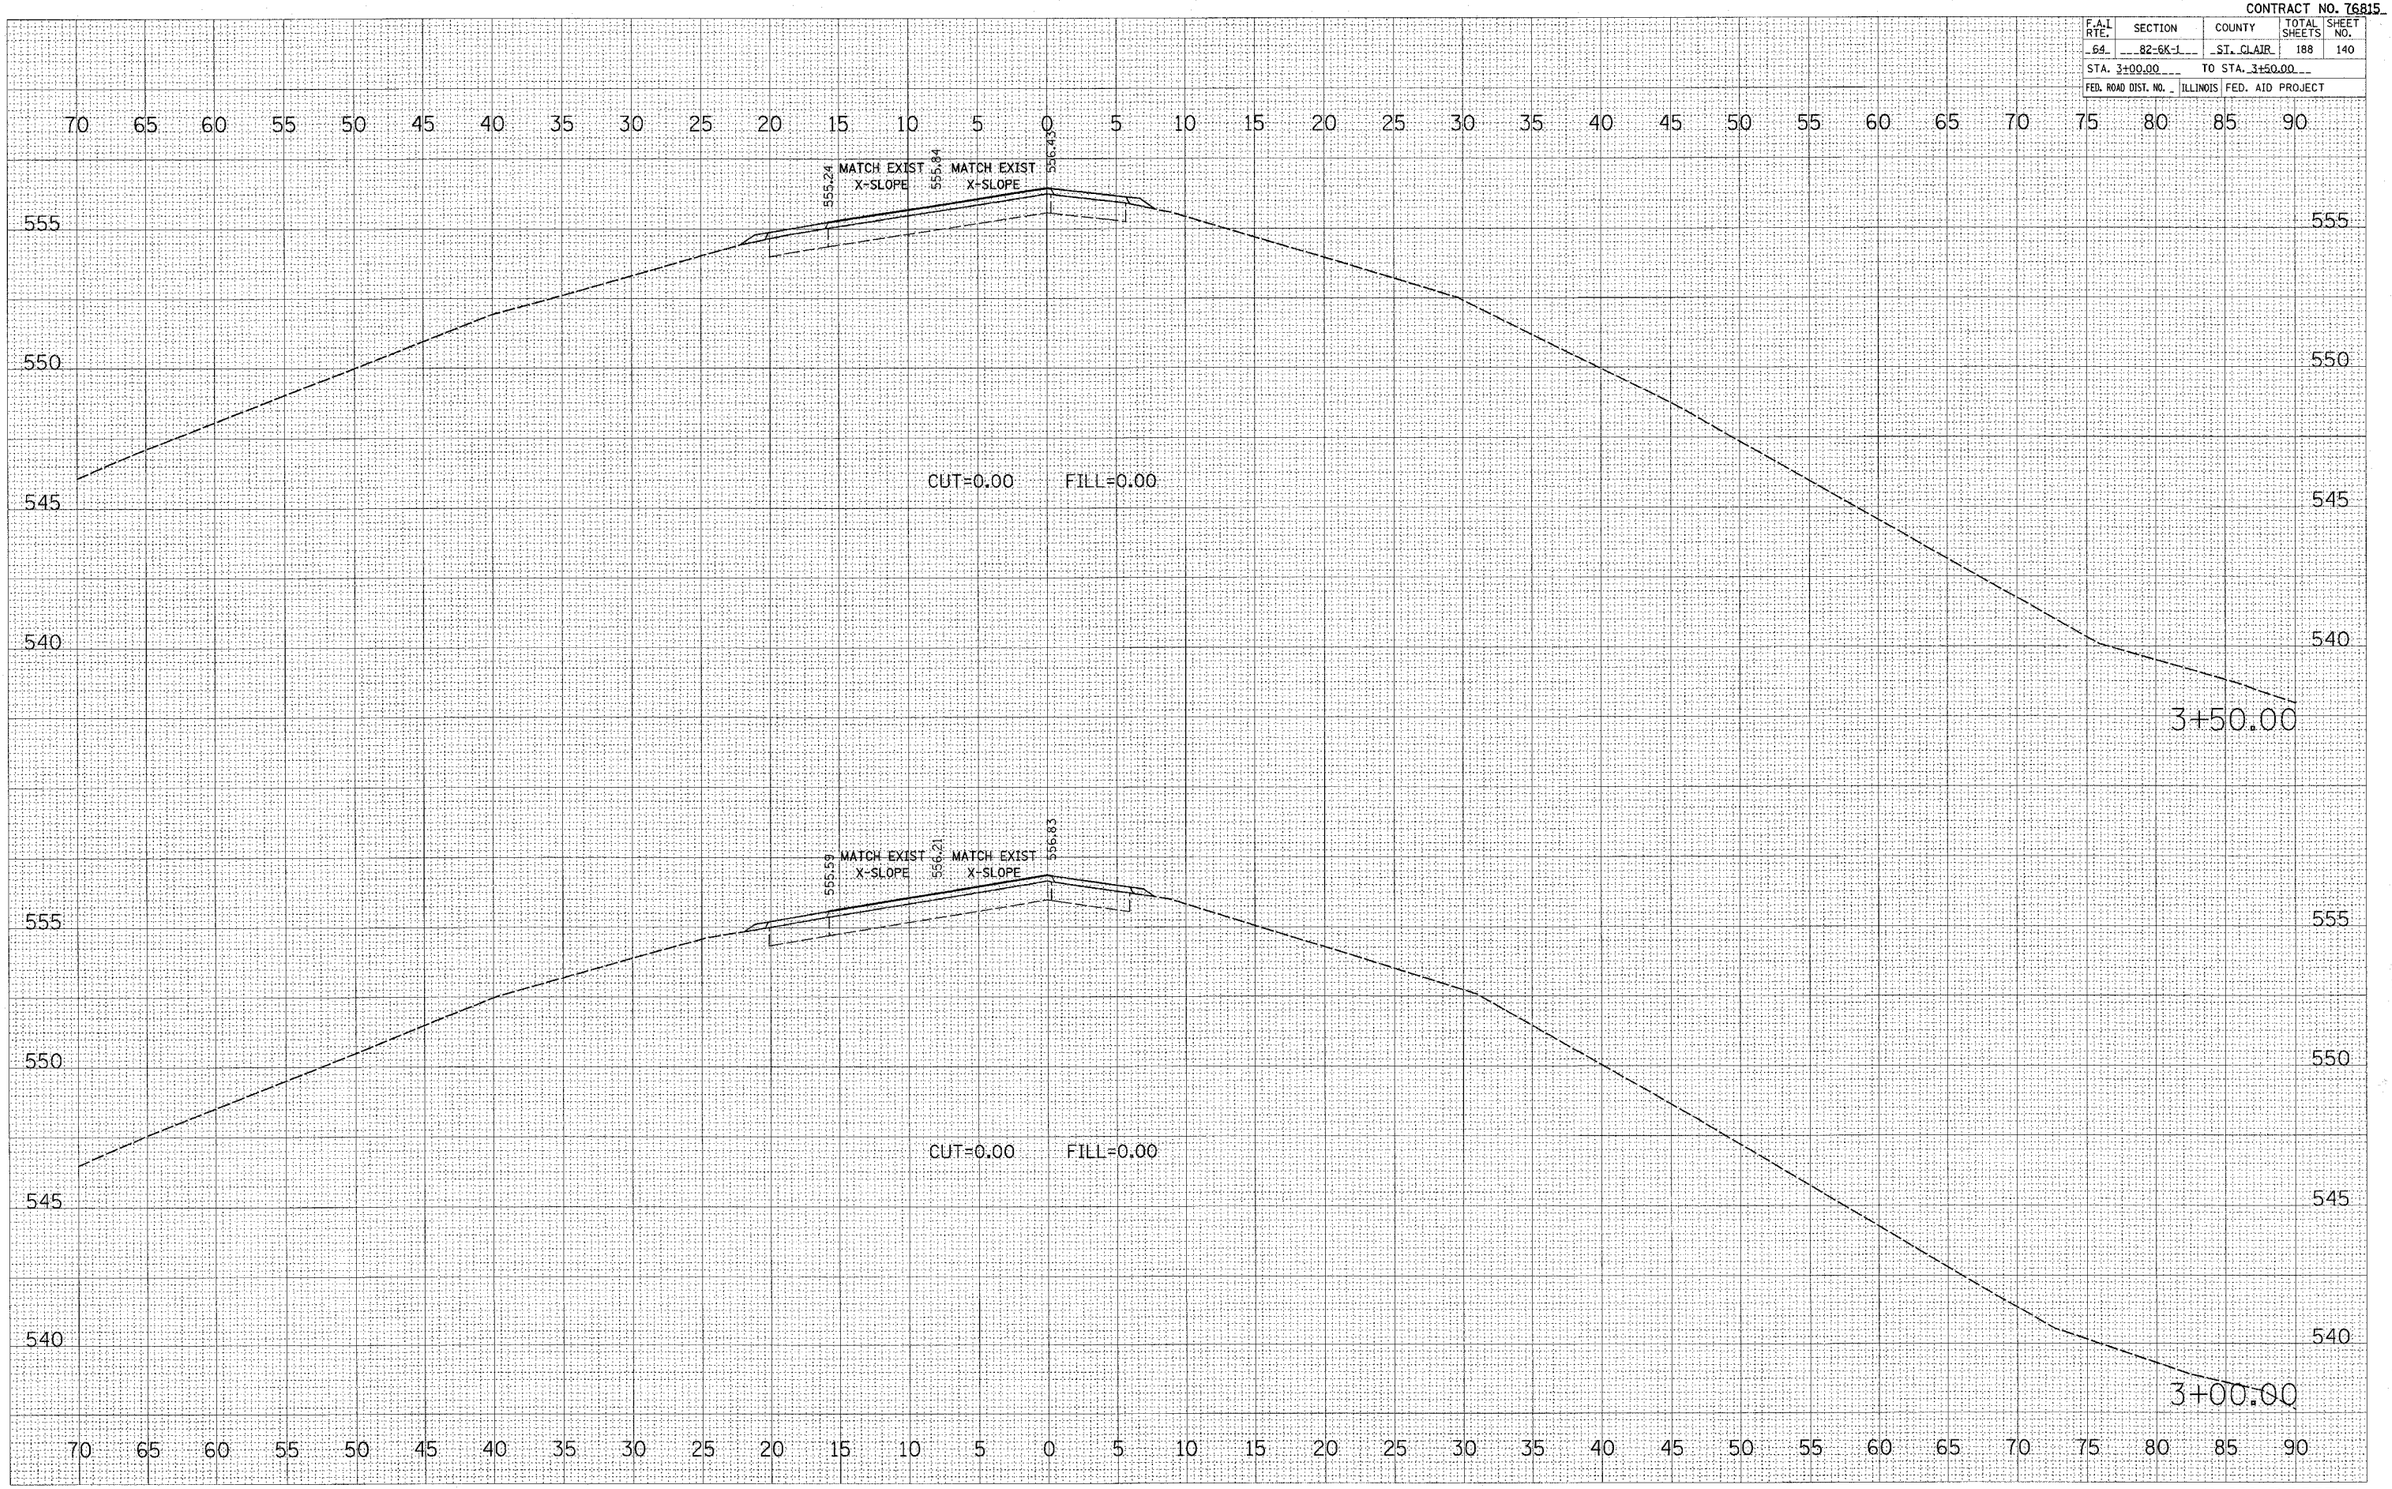

S. W. RAMP

STA. 3+00.00 TO STA. 3+50.00

FINAL SURVEY
NOTE BOOK
NO.
SURVEYED
PLOTTED
TEMPLATE
ISSUE
AREAS CHECKED
BY
DATE

ORIGINAL SURVEY
NOTE BOOK
NO.
SURVEYED
PLOTTED
TEMPLATE
ISSUE
AREAS CHECKED
BY
DATE

PLOT DATE = #DATE#
FILE NAME = #FILE#
PLOT SCALE = #SCALE#
USER NAME = #USER#