CONTRACT NO. 76815

F.A.I RTE.	SECTION	COUNTY	TOTAL SHEETS	SHEET NO.
64	82-6K-1	ST. CLAIR	188	143
STA. 6+00.00		TO STA. 6+50.00		
FED. ROAD DIST. NO. _	ILLINOIS	FED. AID PROJECT		

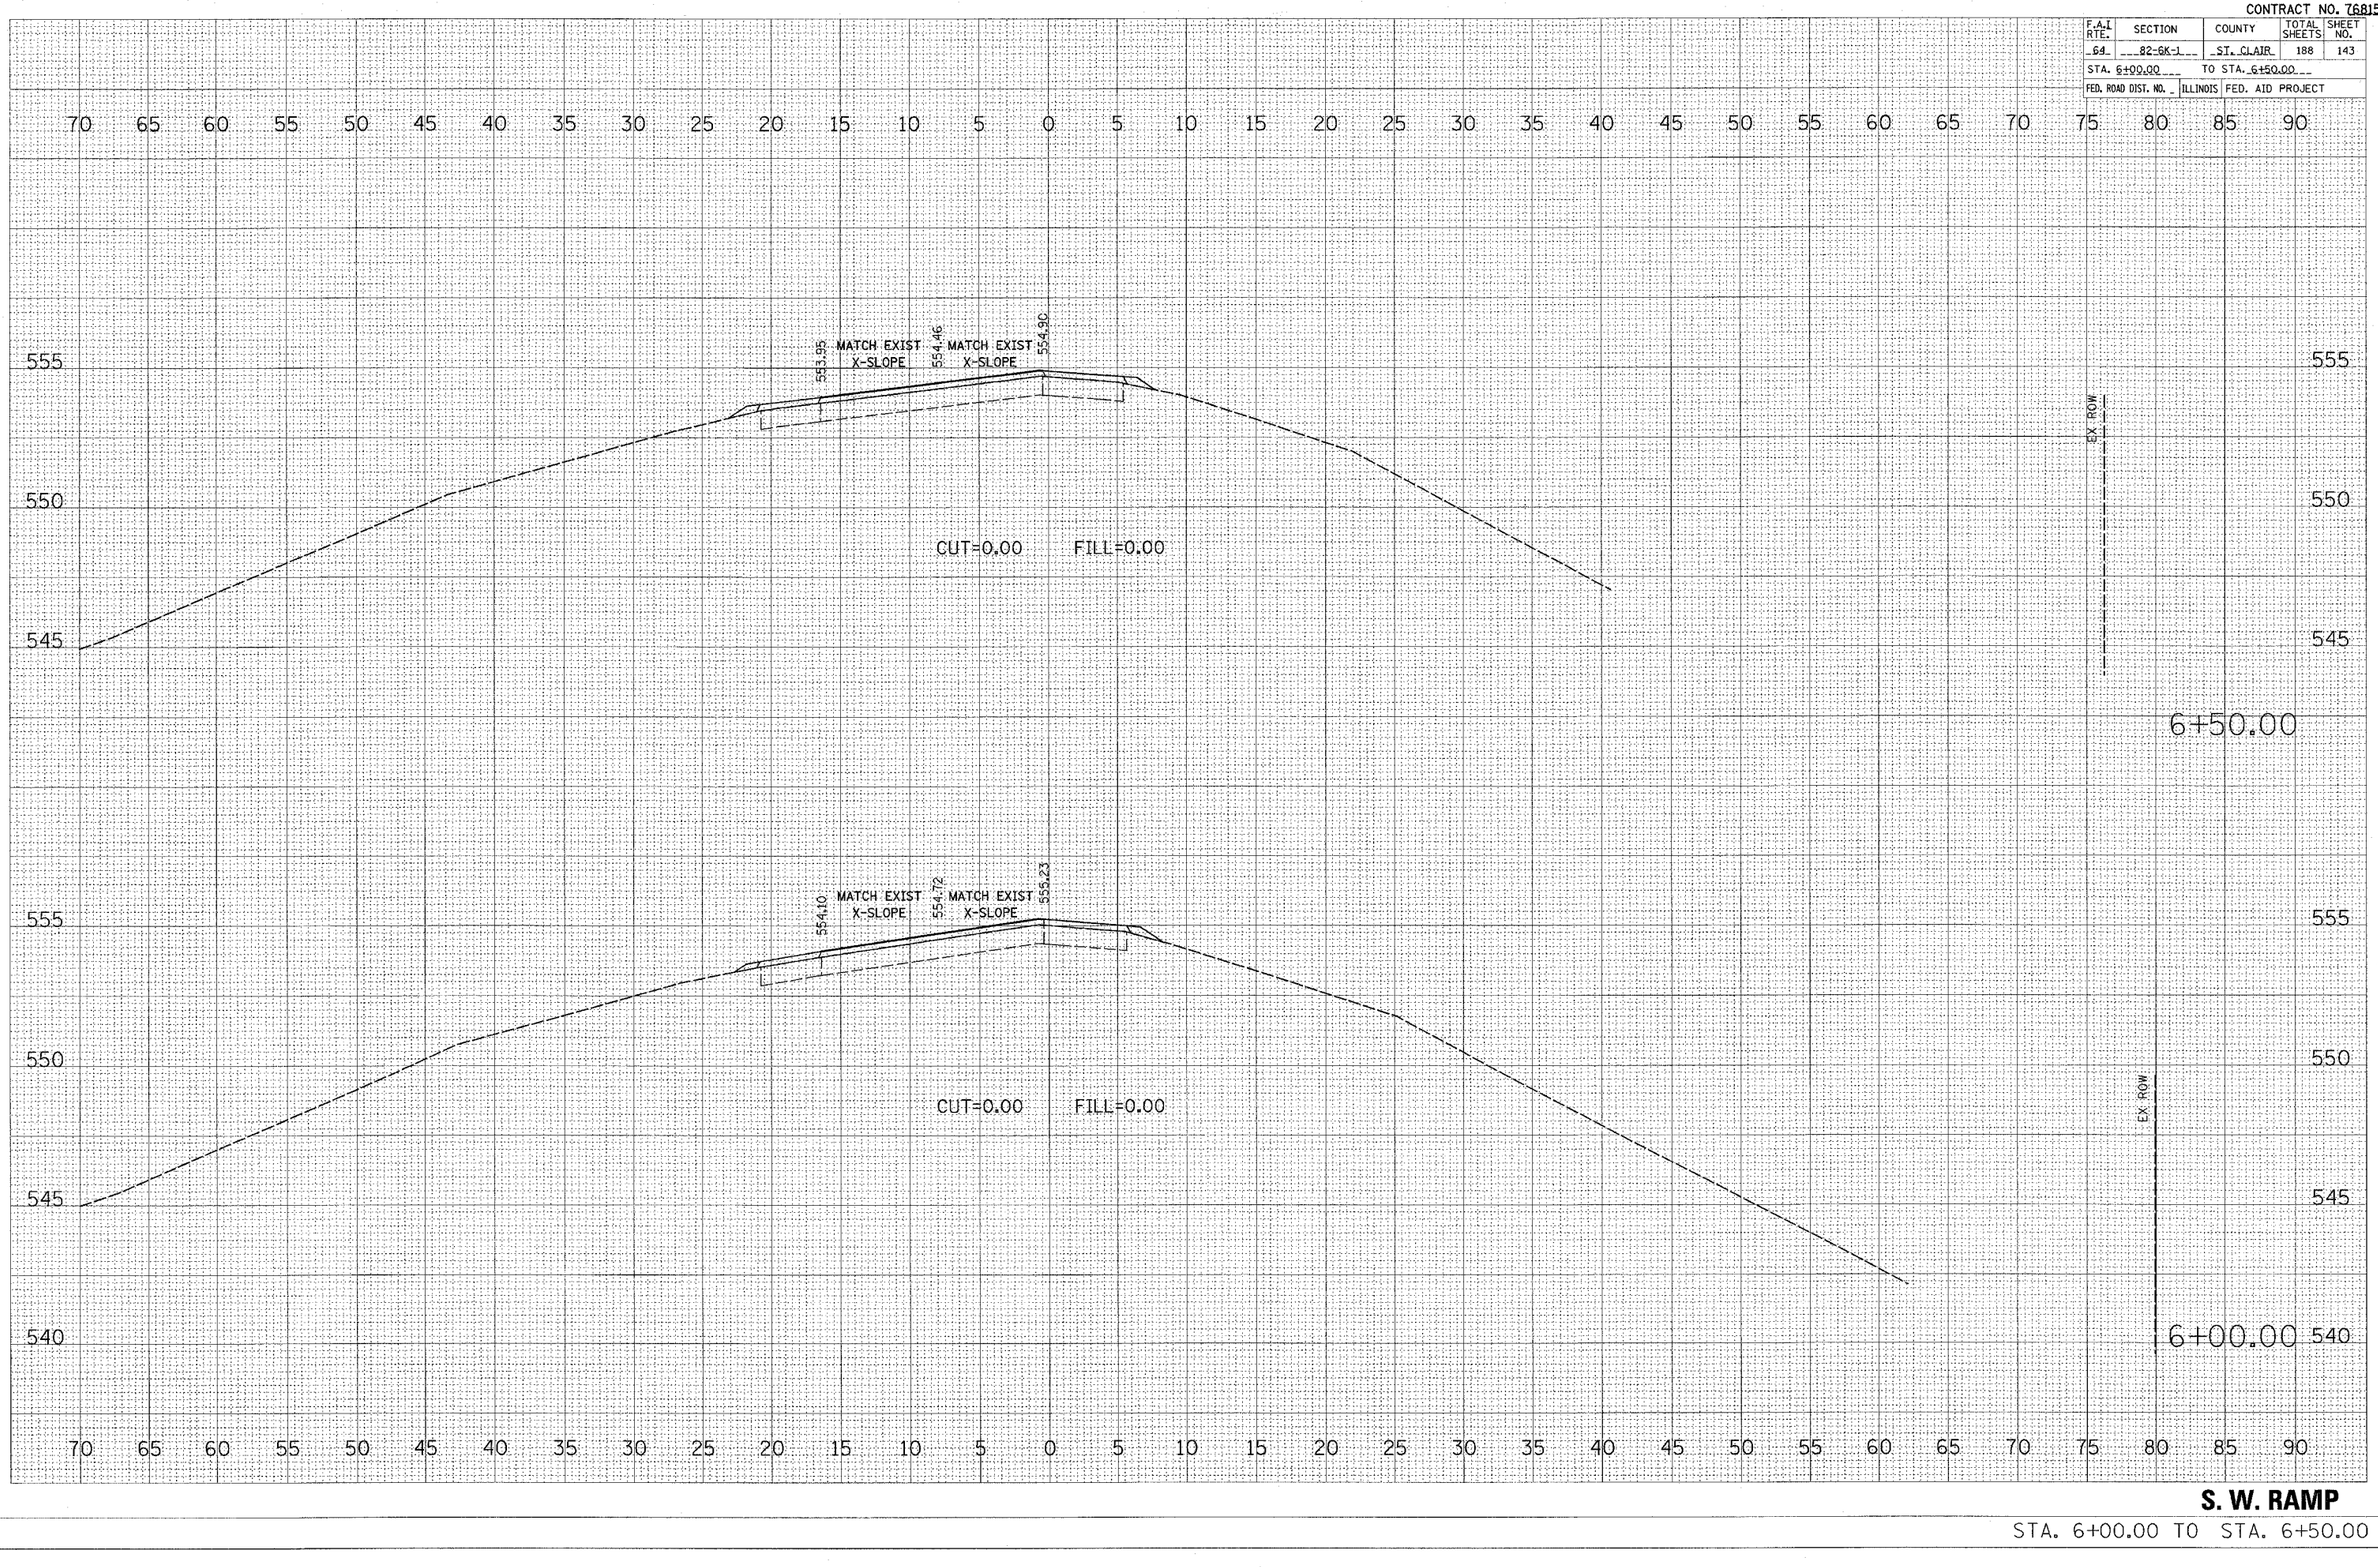

S. W. RAMP

STA. 6+00.00 TO STA. 6+50.00

FINAL SURVEY: SURVEYED, PLOTTED, TEMPLATE, AREAS, AREAS CHECKED; NOTE BOOK; NO.; BY; DATE

ORIGINAL SURVEY: SURVEYED, PLOTTED, TEMPLATE, AREAS, AREAS CHECKED; NOTE BOOK; NO.; BY; DATE

PLOT DATE = #DATE#
USER NAME = #USER#
PLOT SCALE = #SCALE#
PLOT #DATE#