CONTRACT NO. 76815

F.A.I. RTE.	SECTION	COUNTY	TOTAL SHEETS	SHEET NO.
64	82-6K-1	ST. CLAIR	188	153
STA. 4+50.00		TO STA. 6+00.00		
FED. ROAD DIST. NO.	ILLINOIS	FED. AID PROJECT		

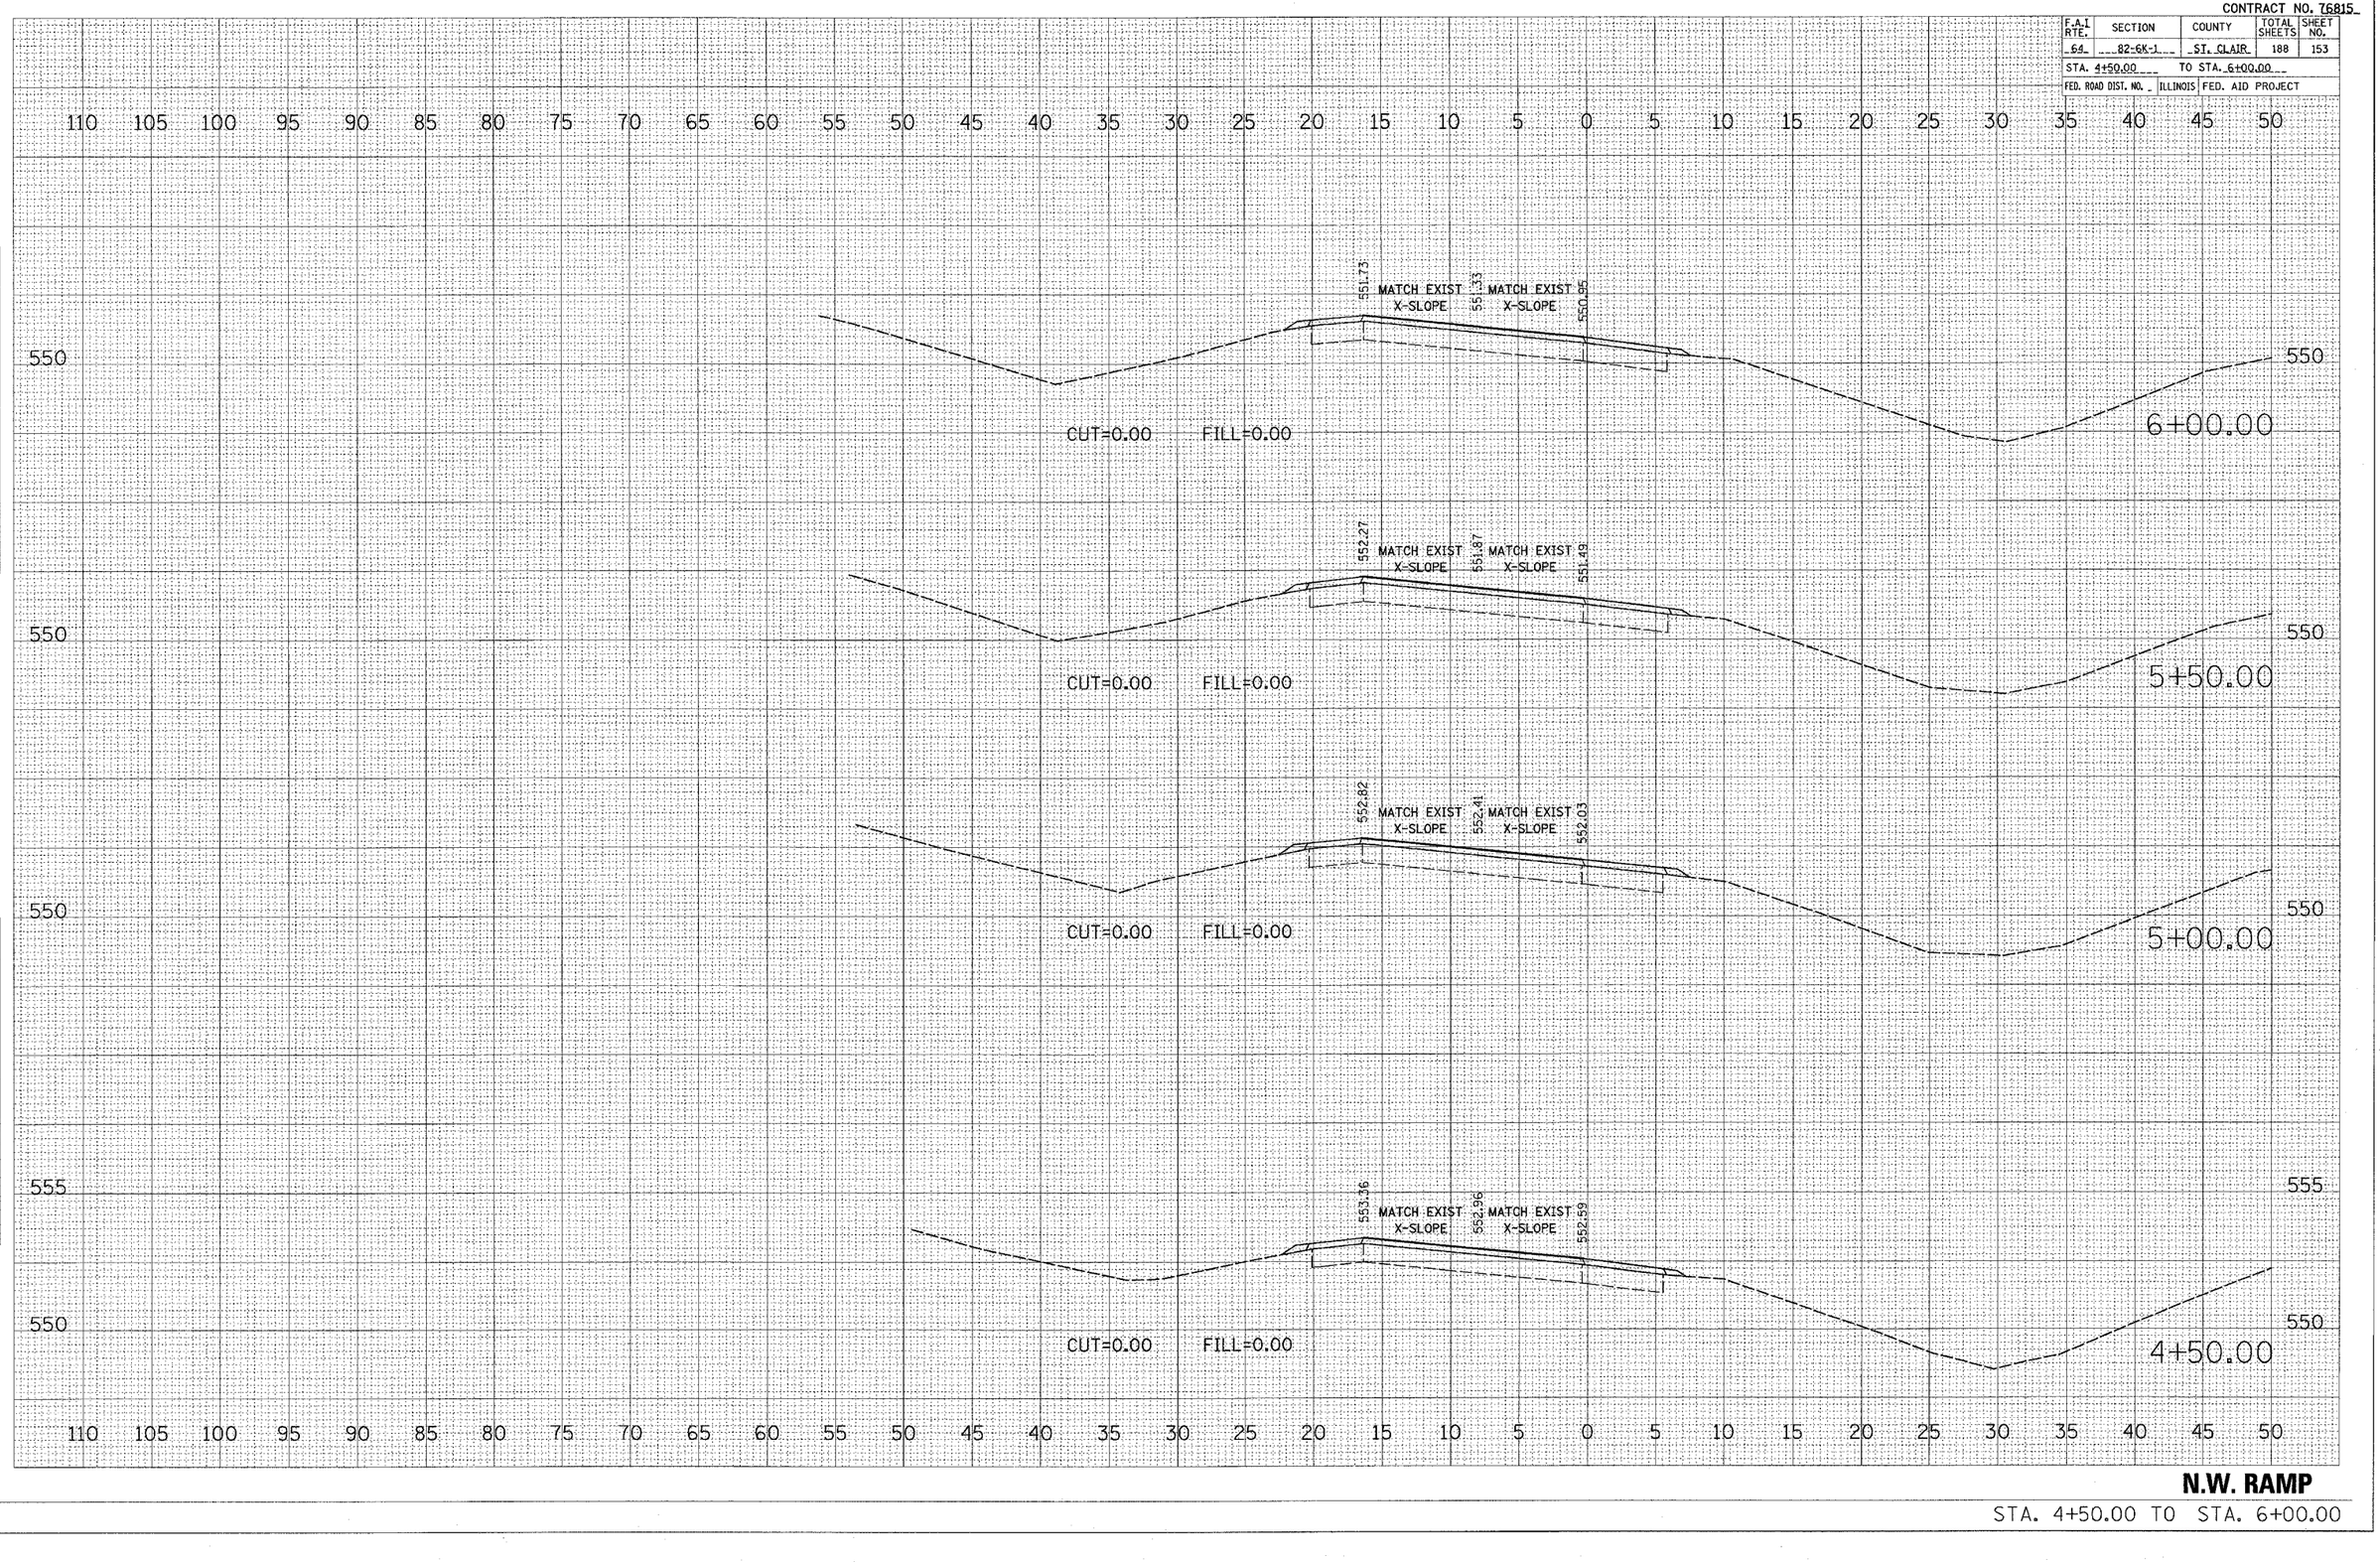

N.W. RAMP

STA. 4+50.00 TO STA. 6+00.00

PLOT DATE = 7/5/2005
FILE NAME = c:\projects\vad8598\plan\vash08598sht.dgn
PLOT SCALE = 5.0000 ' / IN.
USER NAME = kar-lasal