CONTRACT NO76815

F.A.I RTE.	SECTION	COUNTY	TOTAL SHEETS	SHEET NO.
64	82-6K-1	ST. CLAIR	188	169
STA. 50+50.00		TO STA. 50+50.00		
FED. ROAD DIST. NO.	ILLINOIS	FED. AID PROJECT		

ORIGINAL SURVEY	SURVEYED	BY
	PLOTTED	
NOTE BOOK	ESTIMATE	
NO.	AREAS CHECKED	DATE

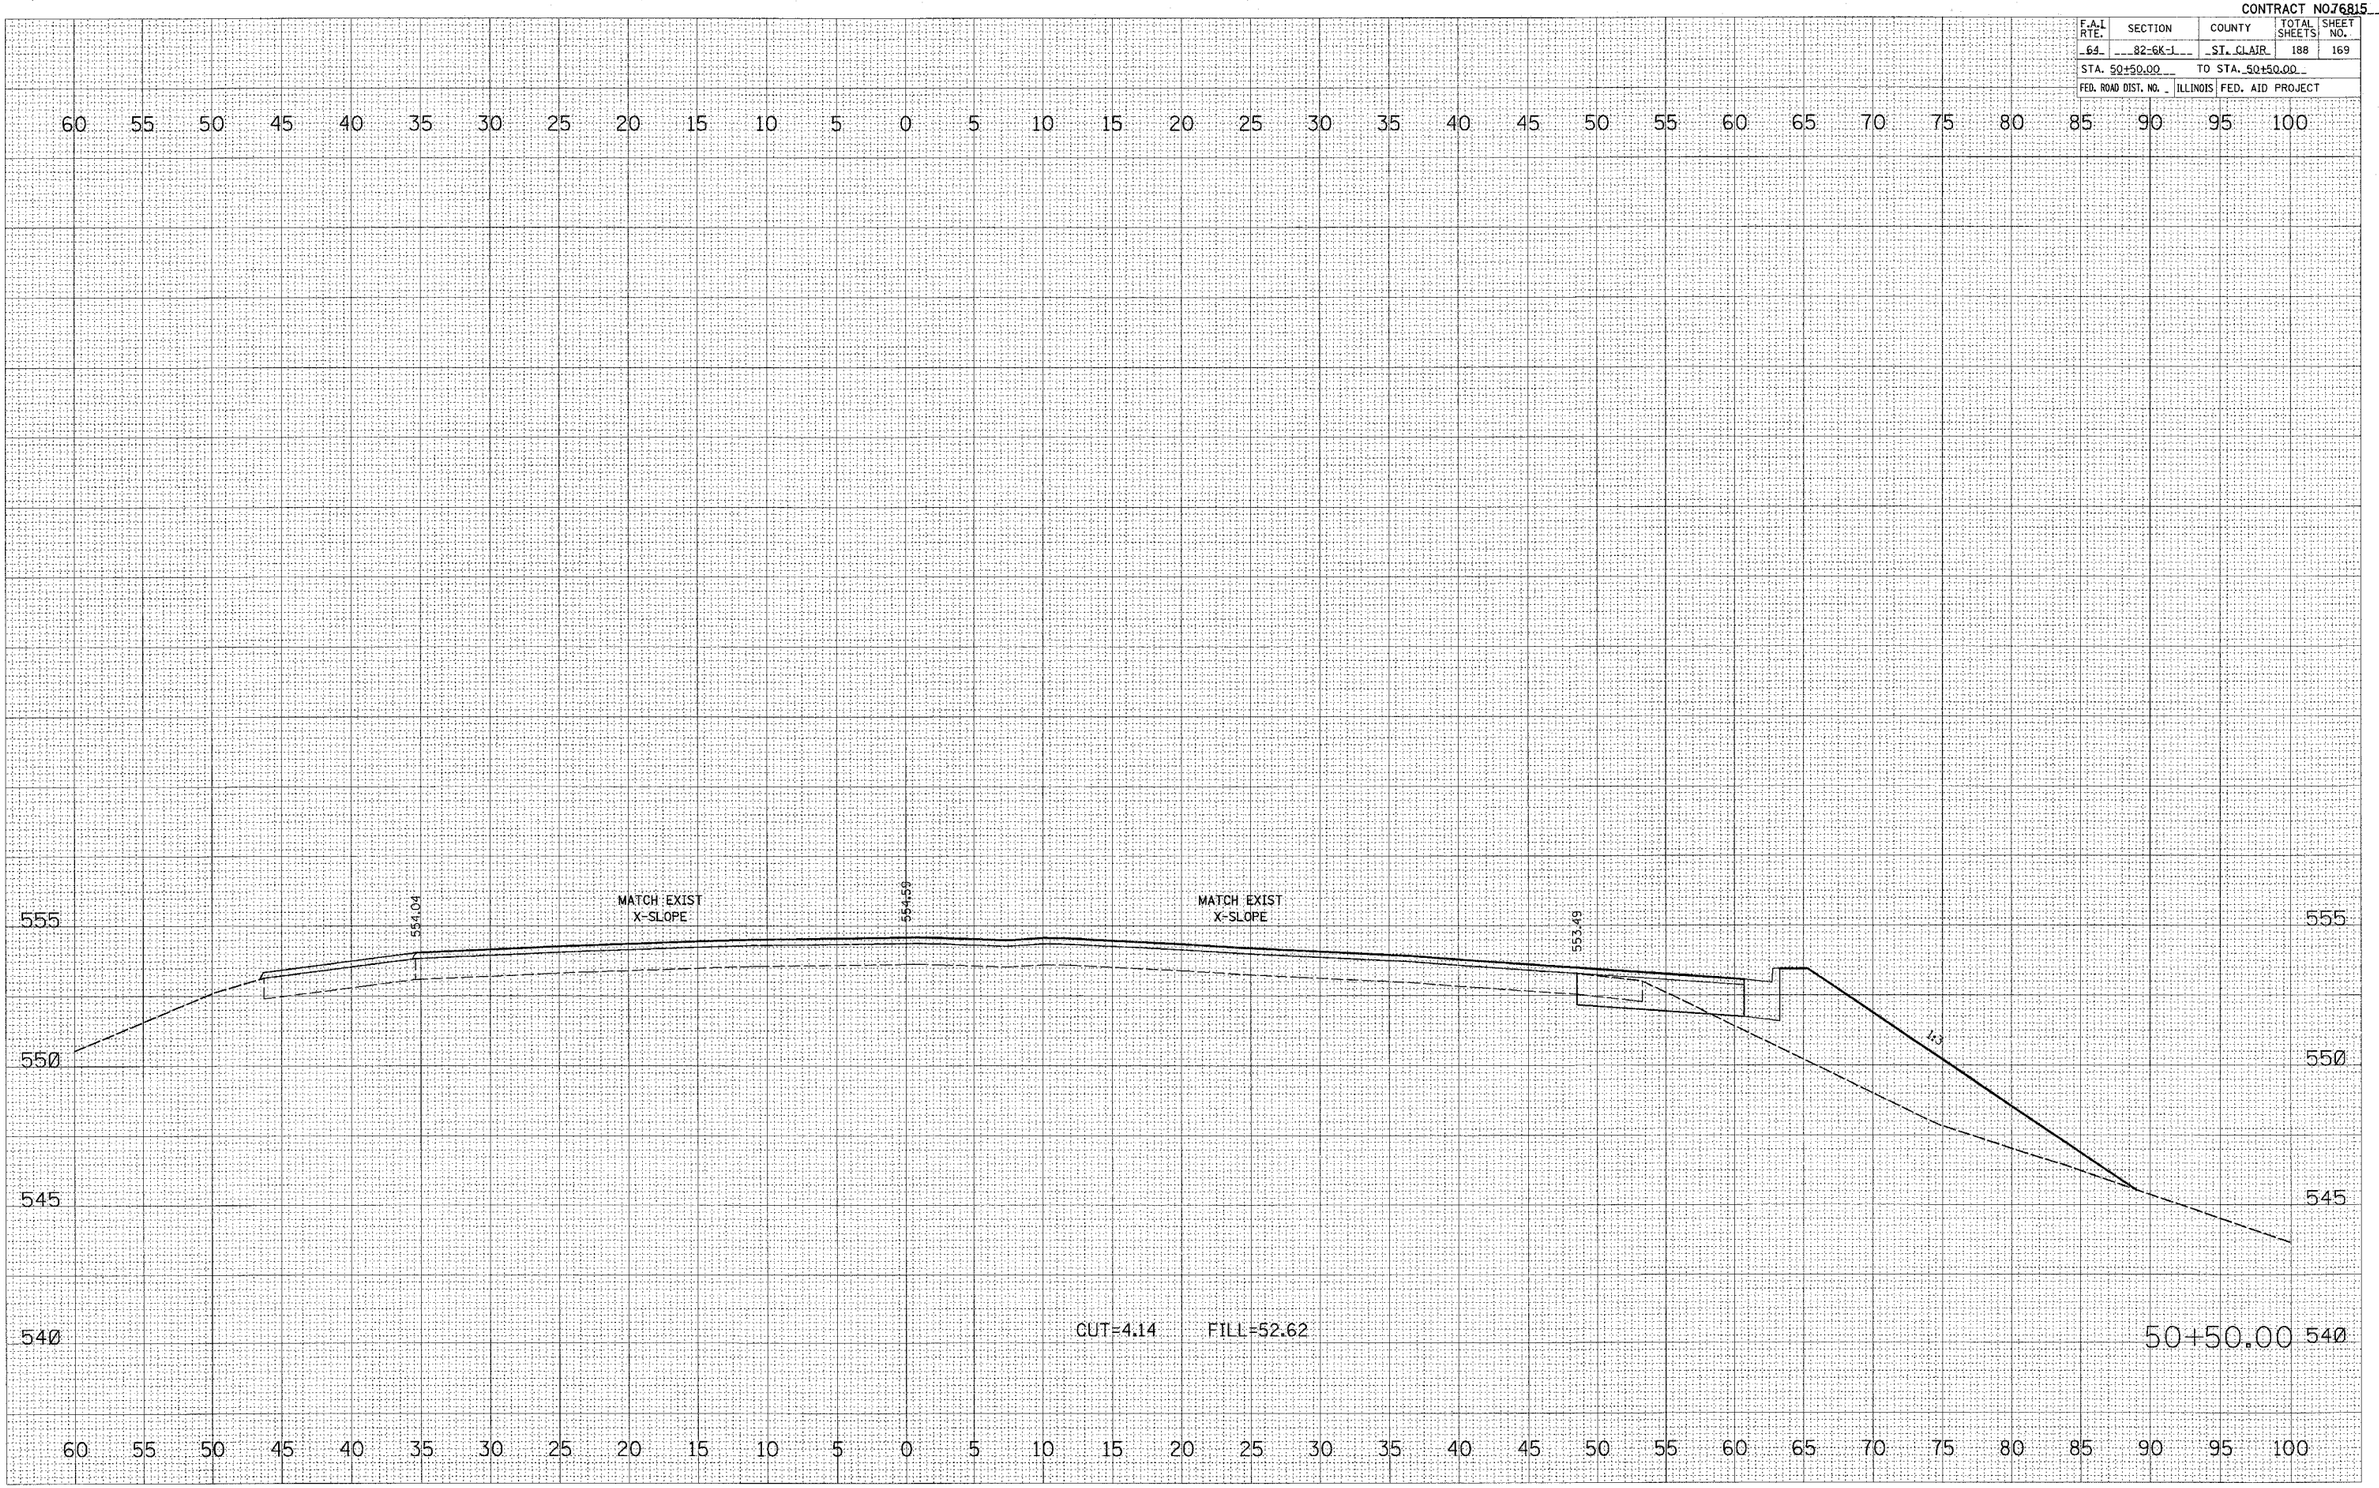

PLOT DATE = #DATE#
FILE NAME = #FILE#
PLOT SCALE = #SCALE#
USER NAME = #USER#

HWY US 50

STA. 50+50.00