F.A.U. RTE.	SECTION	COUNTY	TOTAL SHEETS	SHEET NO
	03-P4045-01-BT	COOK	080	056
STA.		TO STA.		
FED. ROAD DIST. NO.	ILLINOIS	FED. AID PROJECT		

CONTRACT NO. 83811

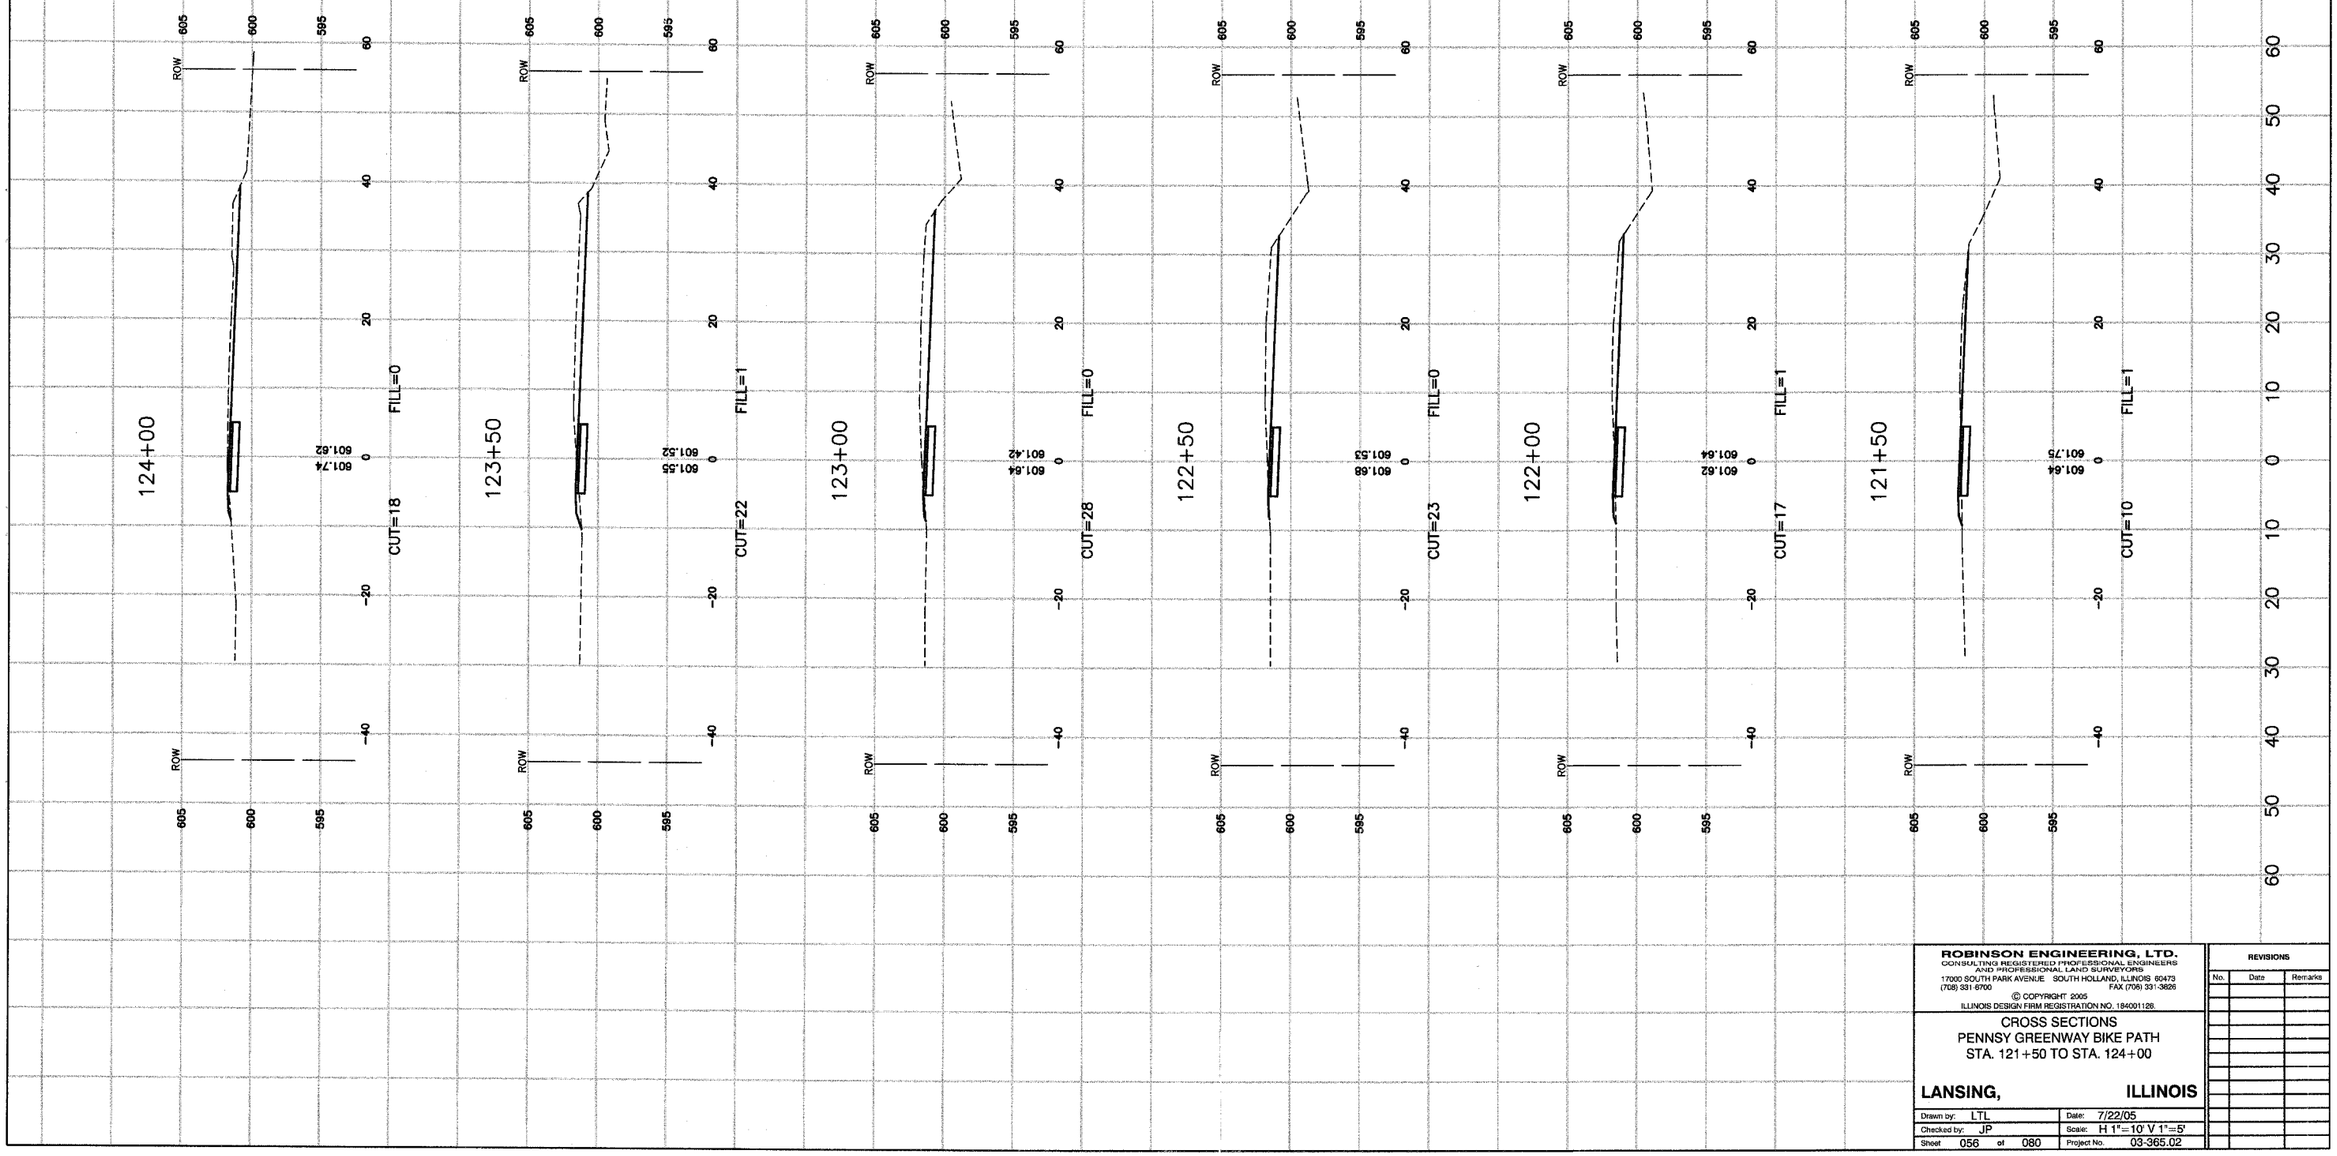

ROBINSON ENGINEERING, LTD.
CONSULTING REGISTERED PROFESSIONAL ENGINEERS AND PROFESSIONAL LAND SURVEYORS
17000 SOUTH PARK AVENUE SOUTH HOLLAND, ILLINOIS 60473
(708) 331-5700 FAX (708) 331-3626

© COPYRIGHT 2005

ILLINOIS DESIGN FIRM REGISTRATION NO. 184001126.

CROSS SECTIONS
PENNSY GREENWAY BIKE PATH
STA. 121+50 TO STA. 124+00

LANSING, ILLINOIS

Drawn by:	LTL	Date:	7/22/05
Checked by:	JP	Scale:	H 1"=10' V 1"=5'
Sheet	056 of 080	Project No.	03-365.02

REVISIONS		
No.	Date	Remarks